










SCALE
1"=40'

N

 Sarasota County	SARASOTA COUNTY GOVERNMENT PUBLIC WORKS	SECTION 1 AERIAL	PROJECT NO.	SHEET NO.
DATE	REVISIONS DESCRIPTION	DATE	REVISIONS DESCRIPTION	

SECTION 1 – Approx
Sta 78+30 to
Sta 85+50

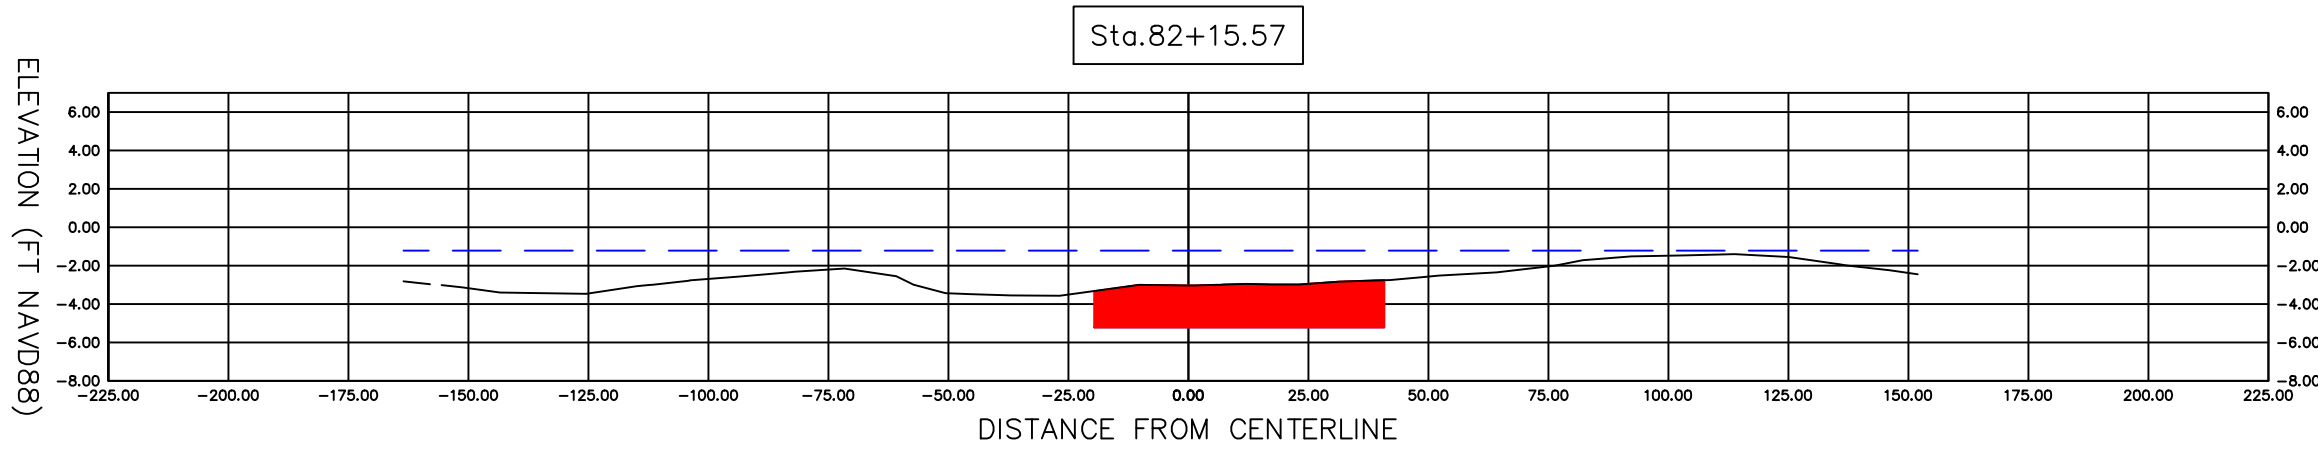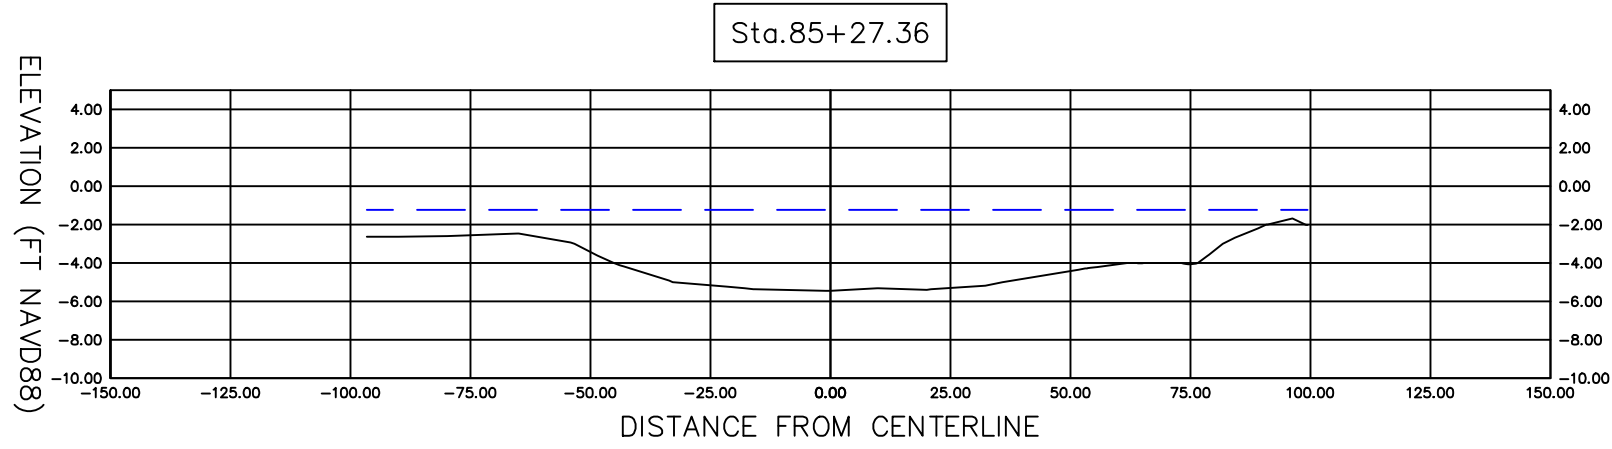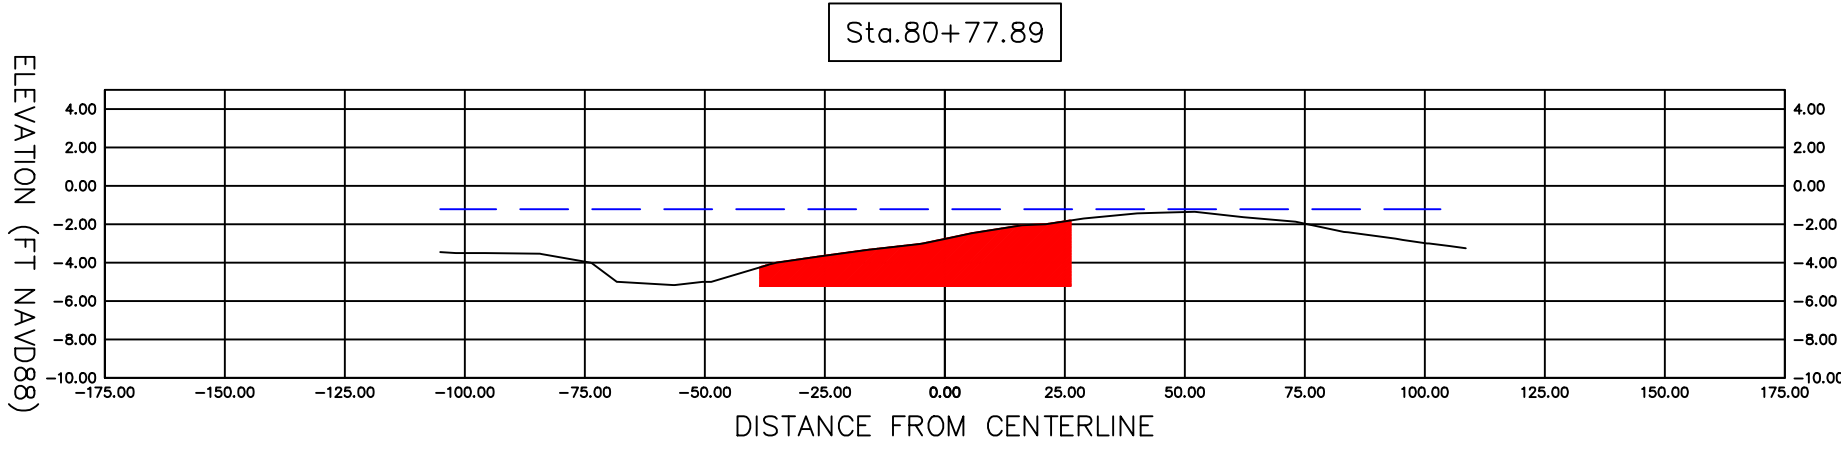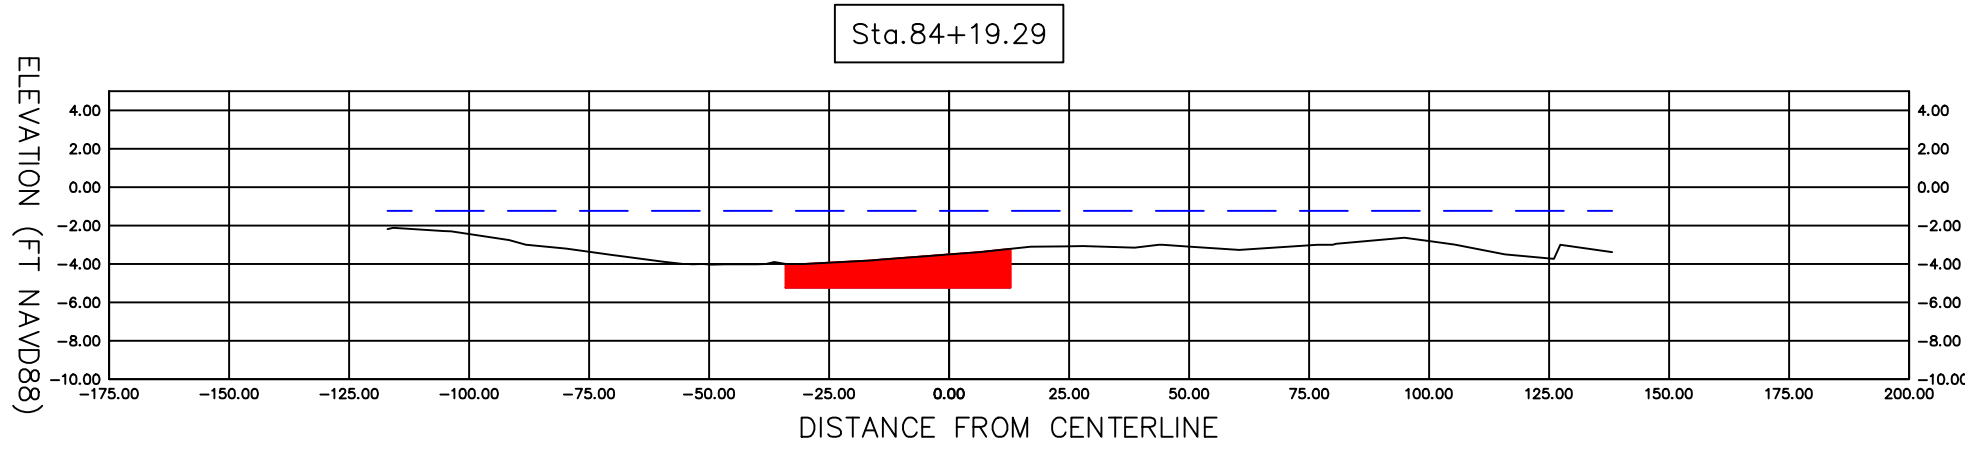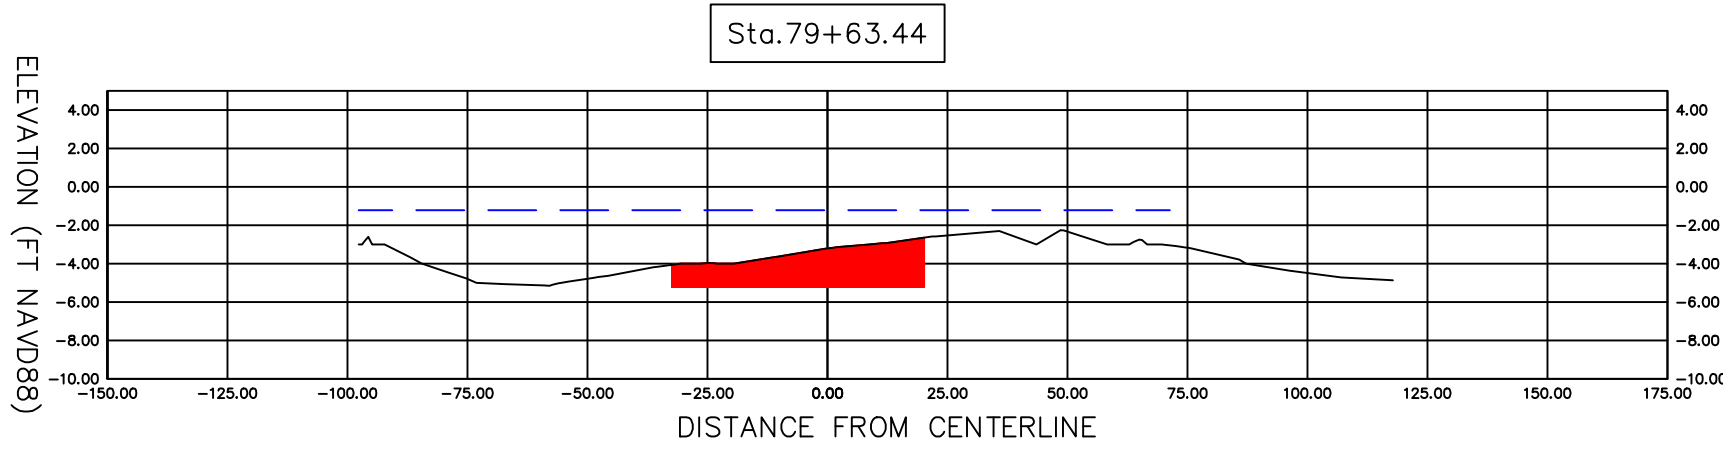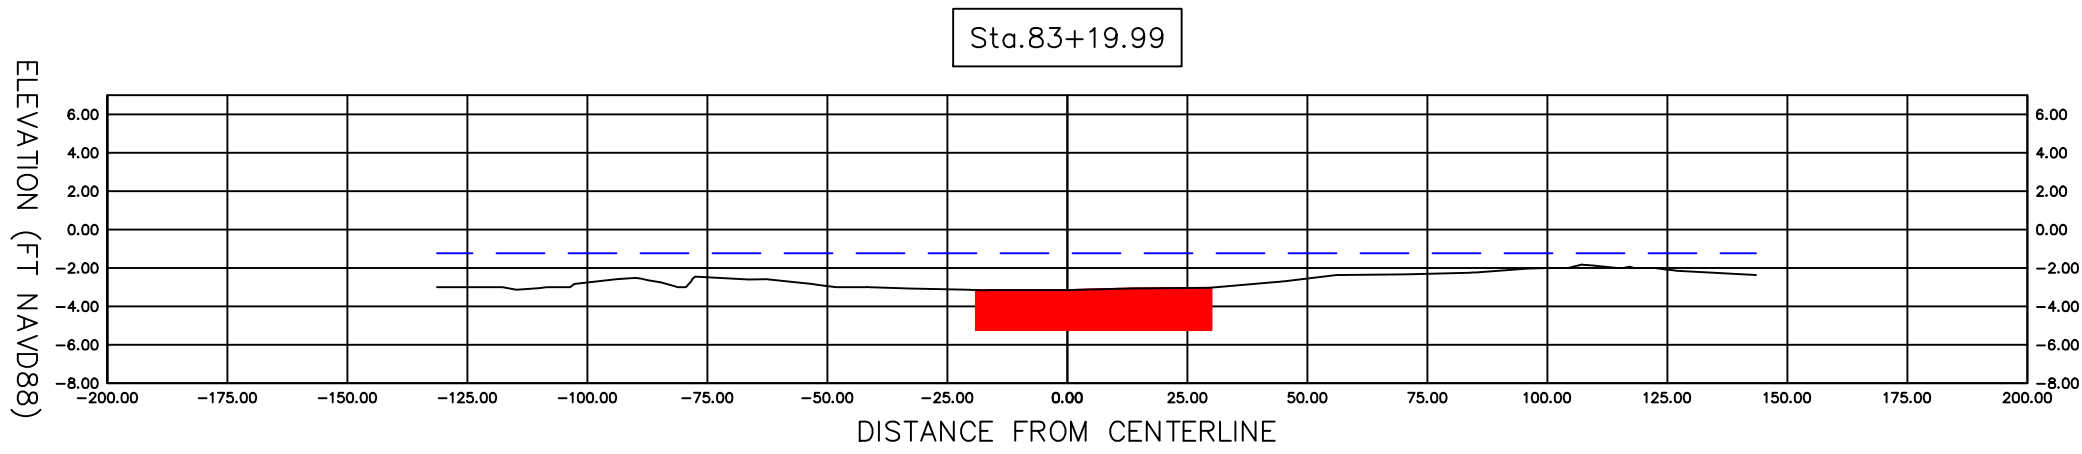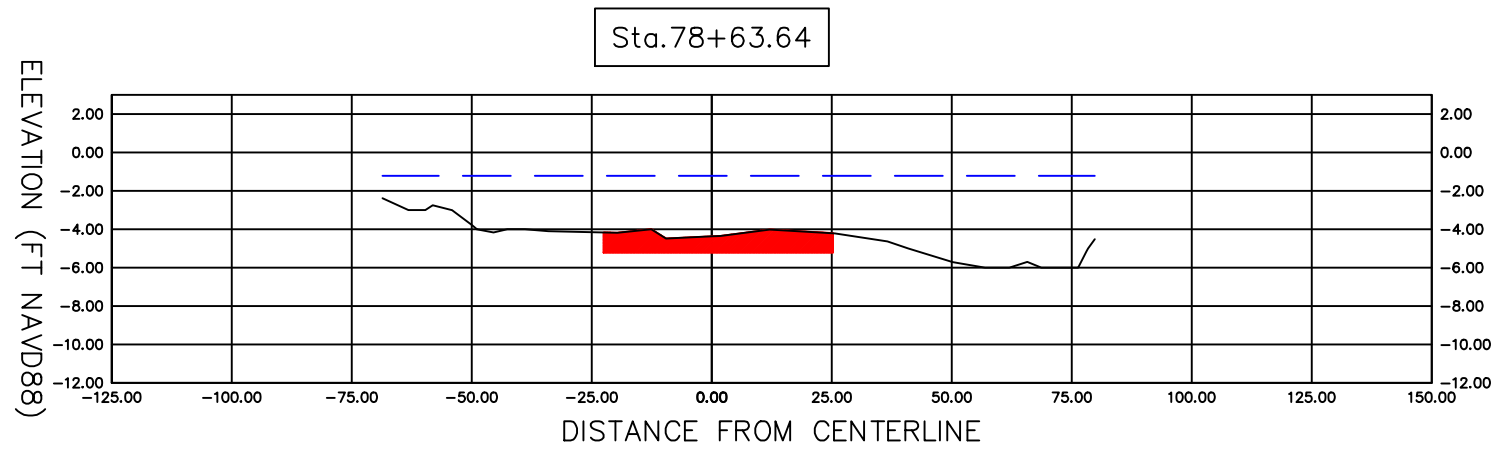

Material Table			
Station	Area	Volume	Cumulative Volume
78+63.64	48.54	0.00	0.00
79+63.44	93.08	261.59	261.59
80+77.89	146.49	505.34	766.94
82+15.57	135.68	716.36	1483.30
83+19.99	104.46	447.16	1930.46
84+19.29	72.84	326.06	2256.52
85+27.36	0.00	142.62	2399.14

LEGEND

- EXISTING GROUND
- MLW -1.23' NAVD88
- CUT AREA (4' BELOW MLW)

SCALE
1"=40'

SHEET NO.

PROJECT NO.

SECTION 1
CROSS SECTIONS

SARASOTA COUNTY GOVERNMENT
PUBLIC WORKS

REVISIONS
DESCRIPTION

DATE

REVISIONS
DESCRIPTION

DATE

REVISIONS
DESCRIPTION

DATE

REVISIONS
DESCRIPTION

DATE

REVISIONS
DESCRIPTION

DATE





SECTION 2 — Approx
Sta 126+50 to
Sta 134+50

SCALE
1"=40'



	SARASOTA COUNTY GOVERNMENT PUBLIC WORKS		SECTION 2 AERIAL		PROJECT NO.	SHEET NO.
	REVISIONS		REVISIONS			
	DATE	DESCRIPTION	DATE	DESCRIPTION		

SECTION 2 – Approx
Sta 126+50 to
Sta 134+50

N










SCALE
1"=40'

SHEET NO.	
PROJECT NO.	

SECTION 2 CROSS SECTIONS	REVISIONS
	DESCRIPTION

SARASOTA COUNTY GOVERNMENT PUBLIC WORKS	DATE

SARASOTA COUNTY GOVERNMENT PUBLIC WORKS	REVISIONS
	DESCRIPTION

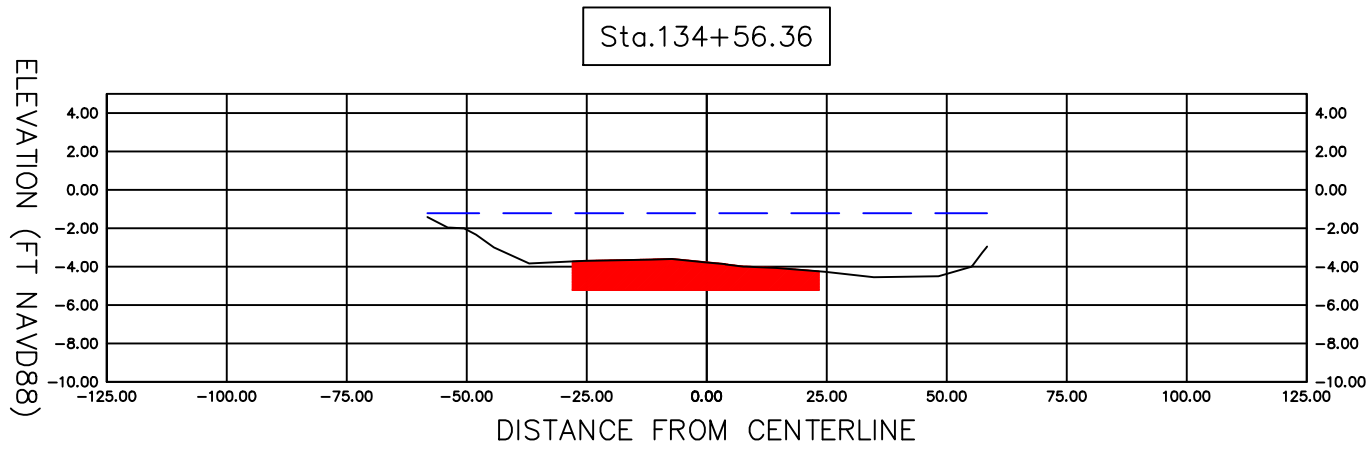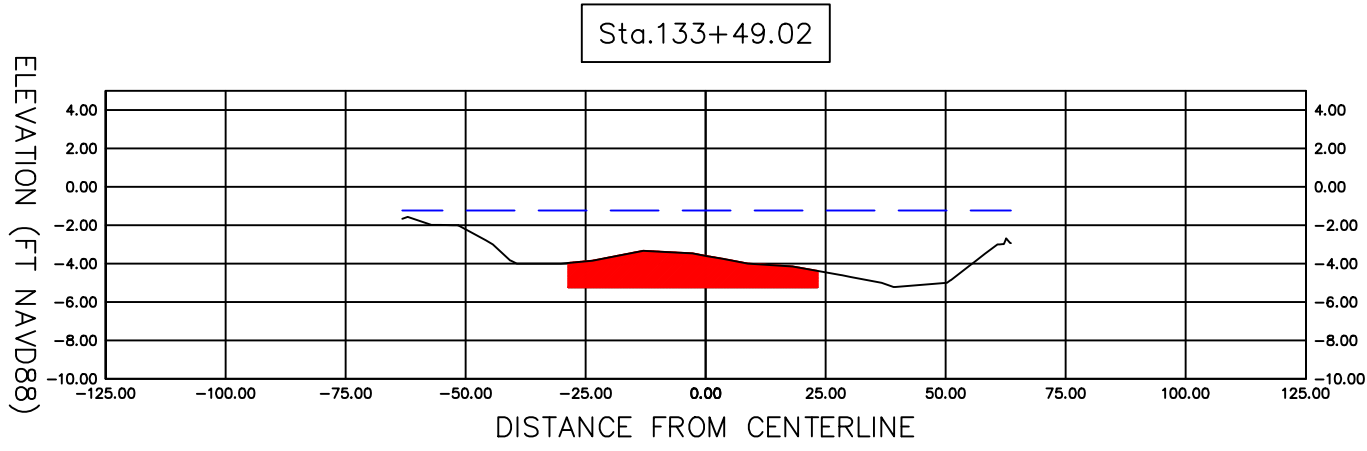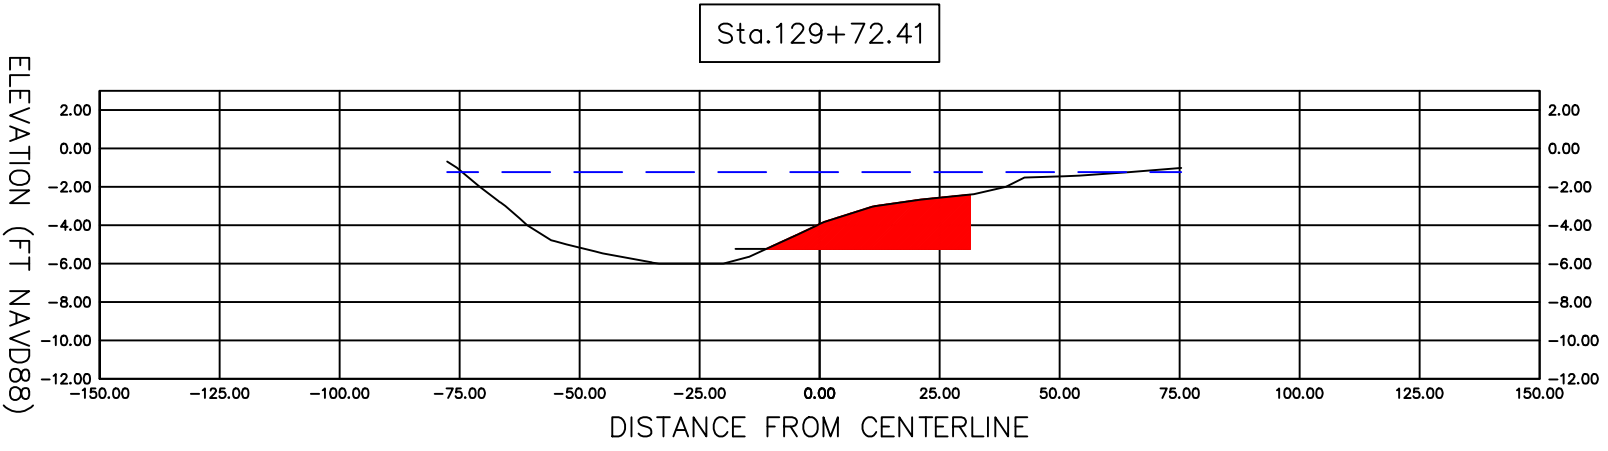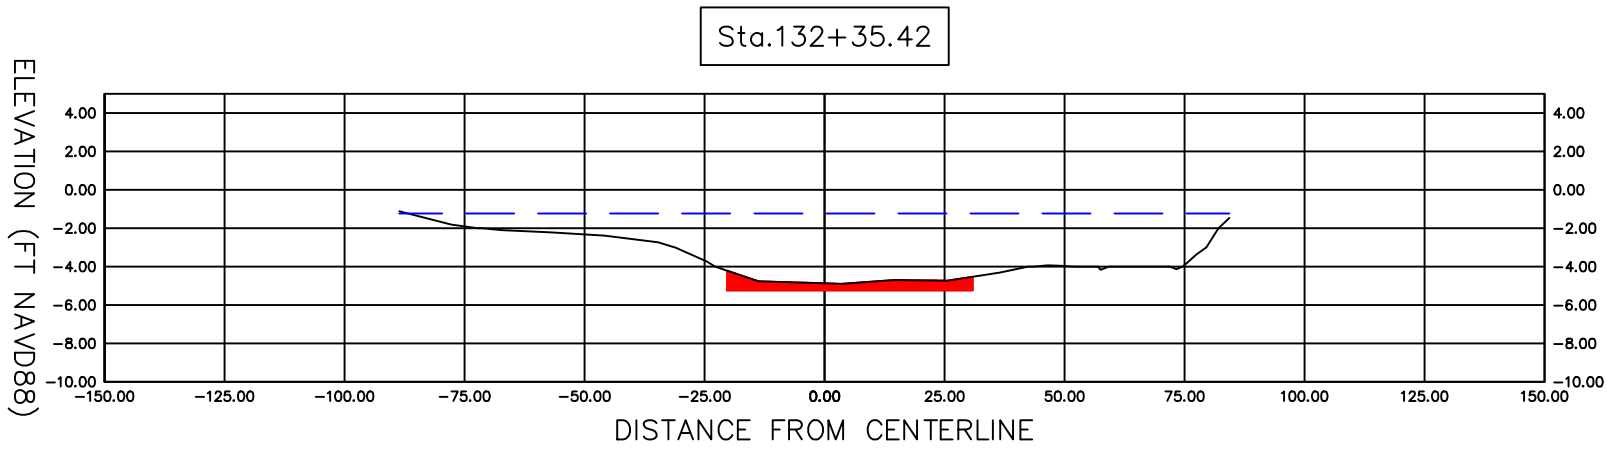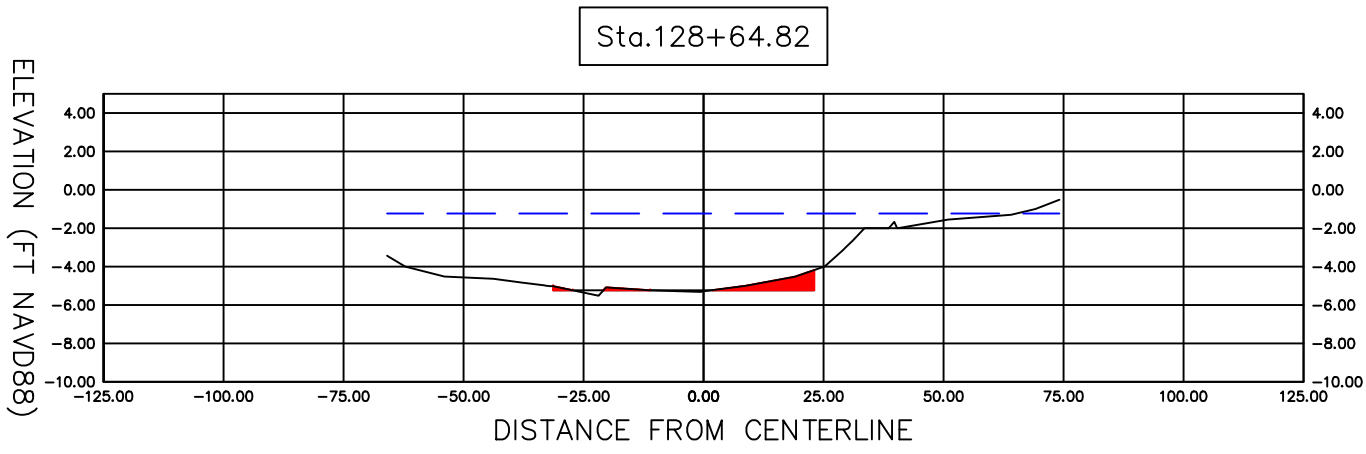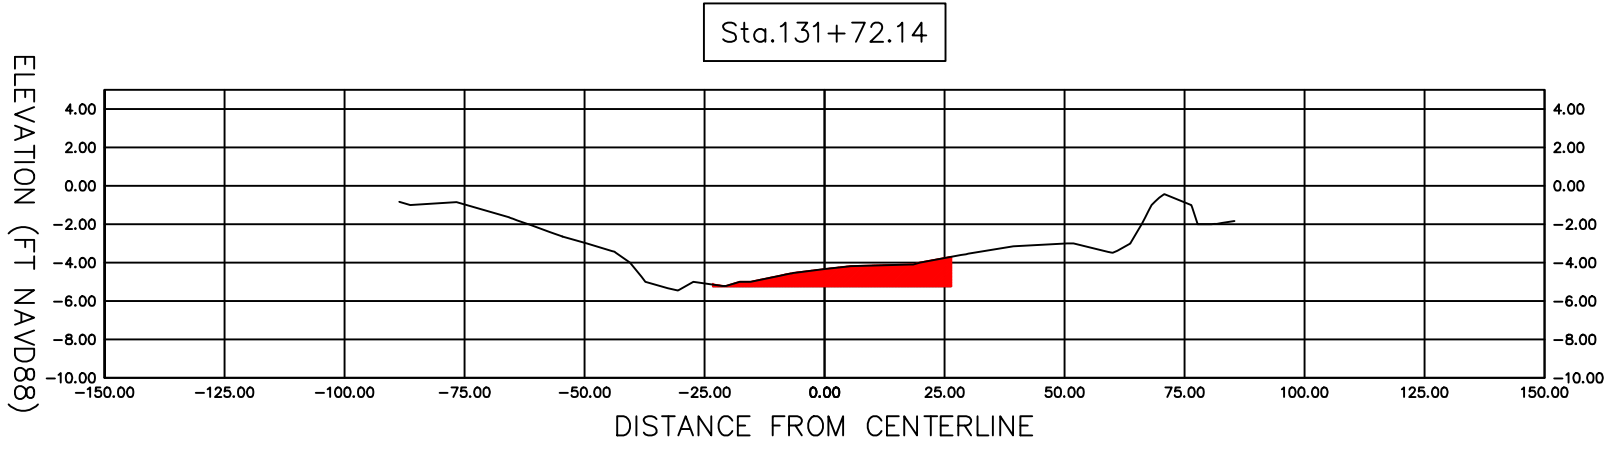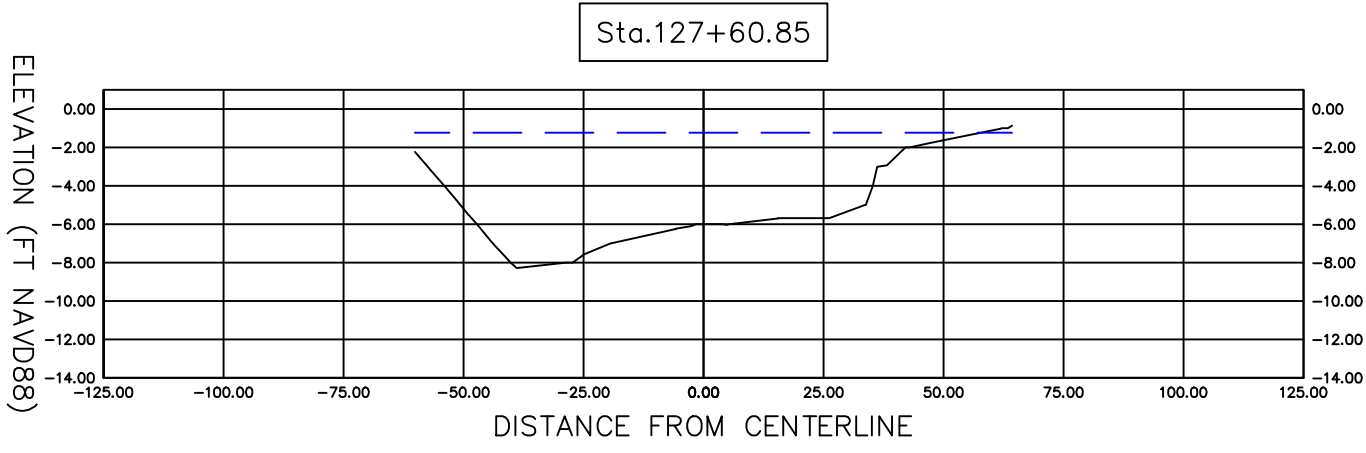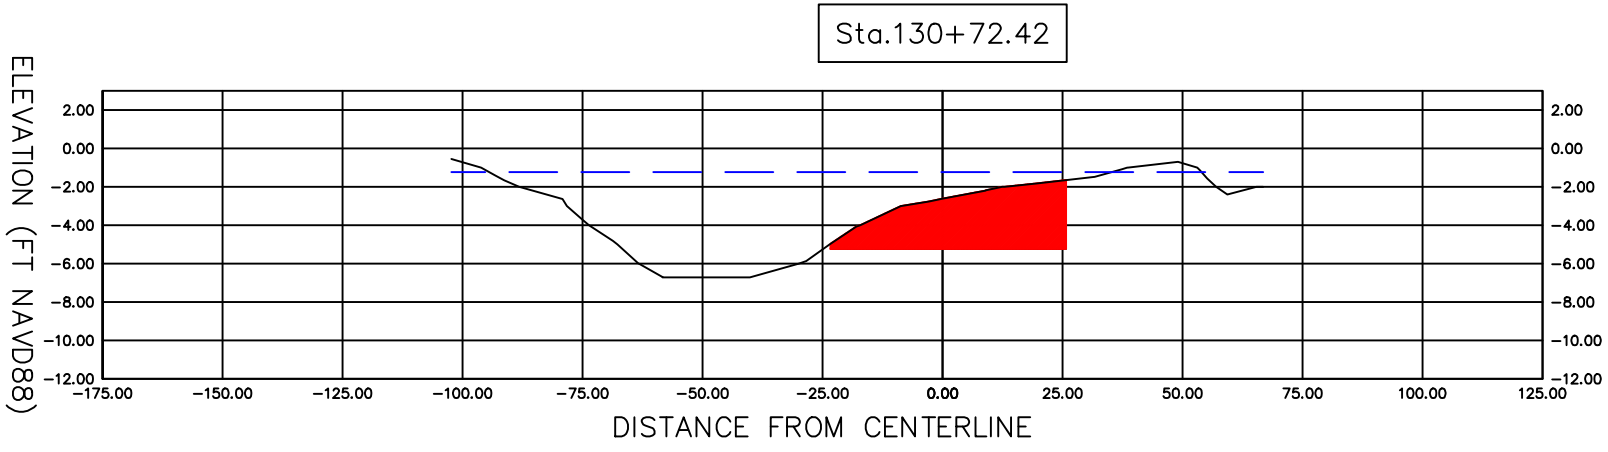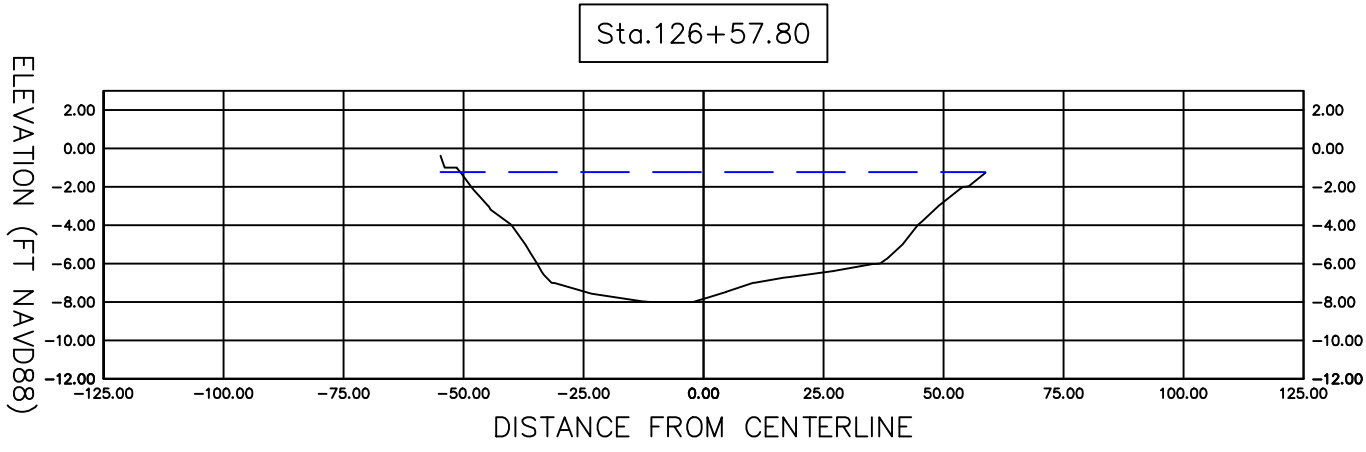

Material Table			
Station	Area	Volume	Cumulative Volume
126+57.80	0.00	0.00	0.00
127+60.85	0.00	0.00	0.00
128+64.82	10.29	20.16	20.16
129+72.41	78.02	167.22	187.38
130+72.42	121.75	368.19	555.57
131+72.14	40.34	297.26	852.84
132+35.42	25.28	74.22	927.05
133+49.02	75.81	213.37	1140.42
134+56.36	71.18	290.52	1430.94

LEGEND

EXISTING GROUND


MLW -1.23' NAVD88

CUT AREA (4' BELOW MLW)






SCALE
1"=40'

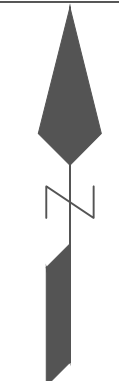

	SARASOTA COUNTY GOVERNMENT PUBLIC WORKS		SECTION 3 AERIAL (1)		PROJECT NO.	SHEET NO.
REVISIONS DESCRIPTION		REVISIONS DESCRIPTION				
DATE		DATE		DATE		













SCALE
1"=40'

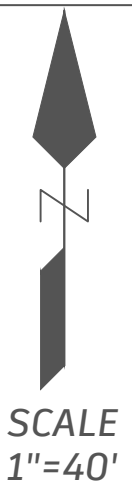

 Sarasota County	SARASOTA COUNTY GOVERNMENT PUBLIC WORKS	SECTION 3 AERIAL (2)	PROJECT NO.	SHEET NO.
REVISIONS		REVISIONS		
DATE	DESCRIPTION	DATE	DESCRIPTION	

SECTION 3 - Approx
Sta 180+50 to
Sta 197+30

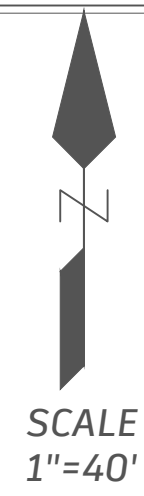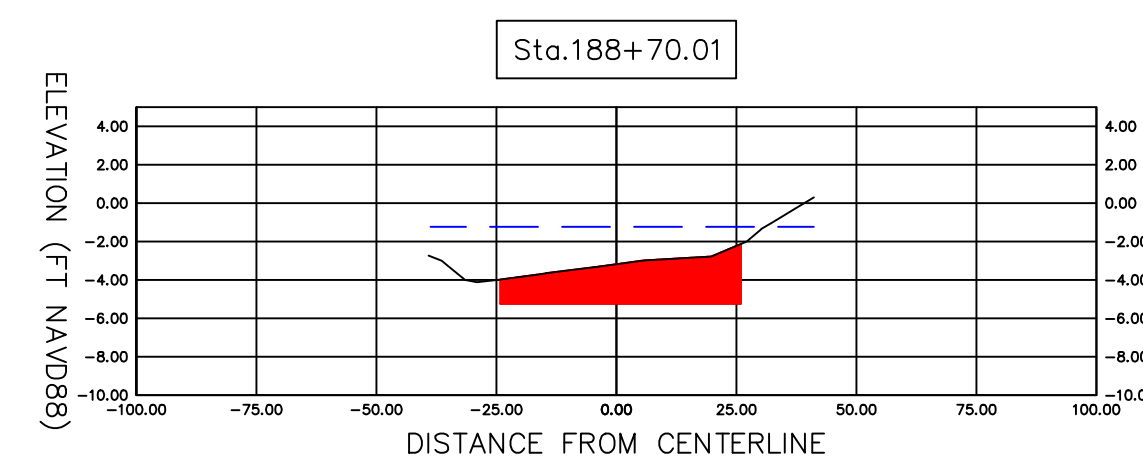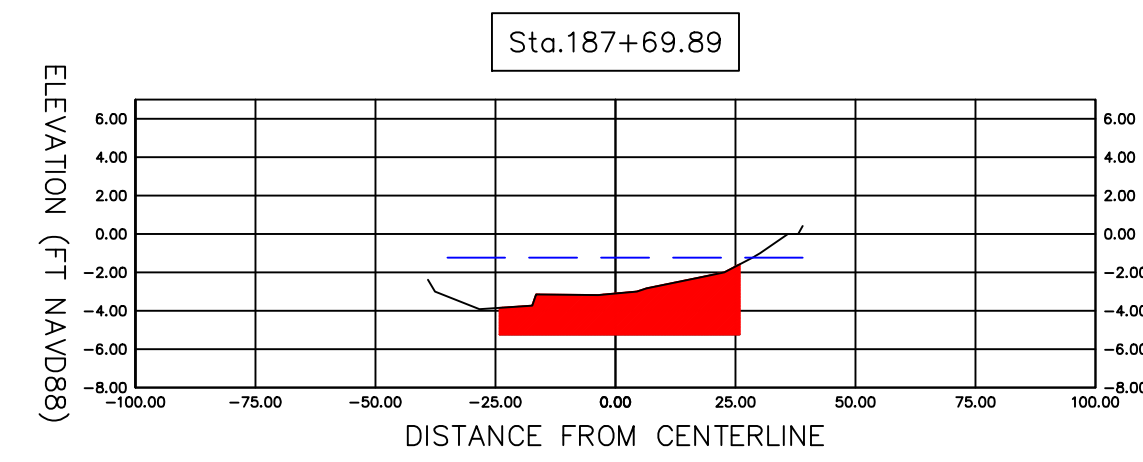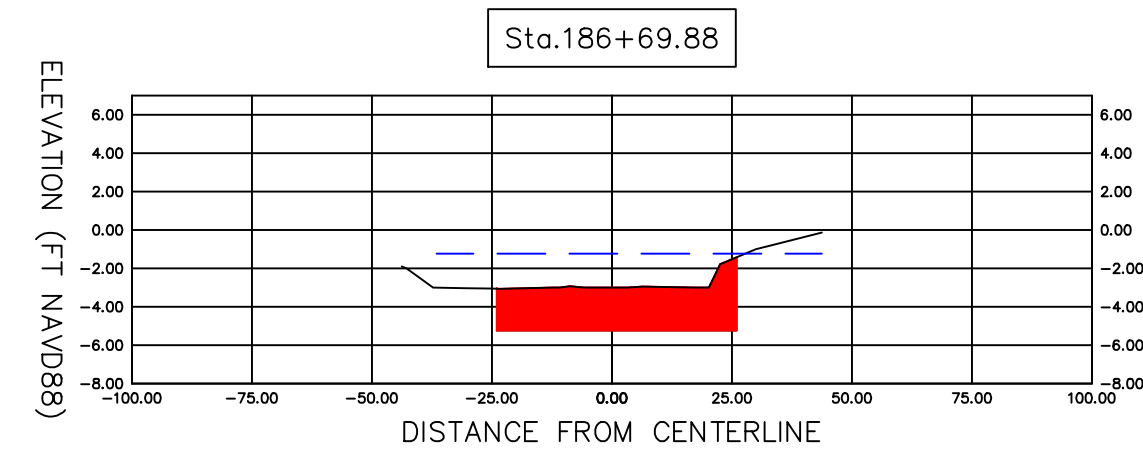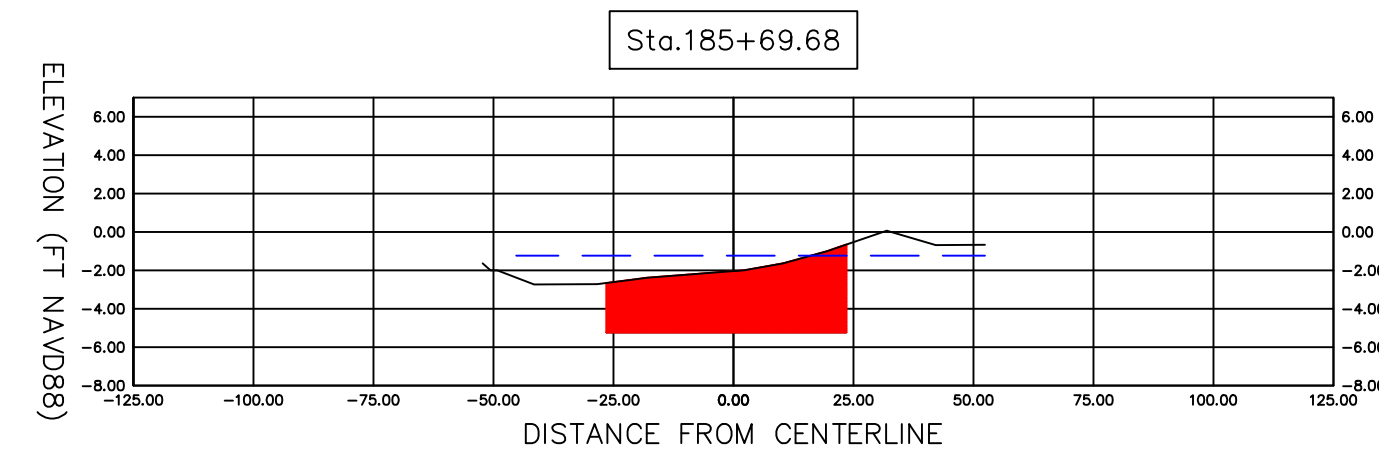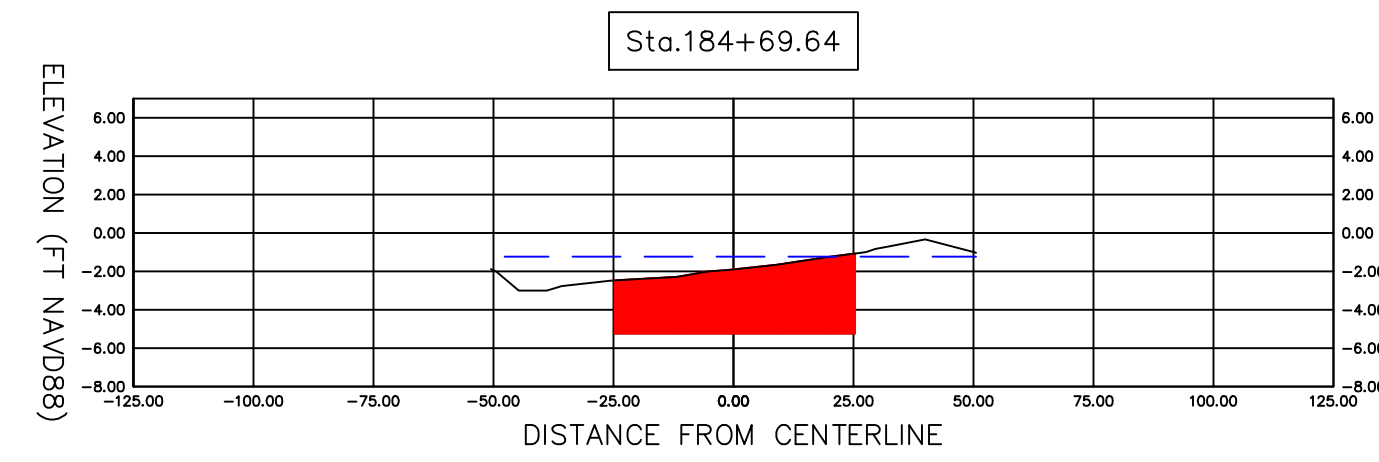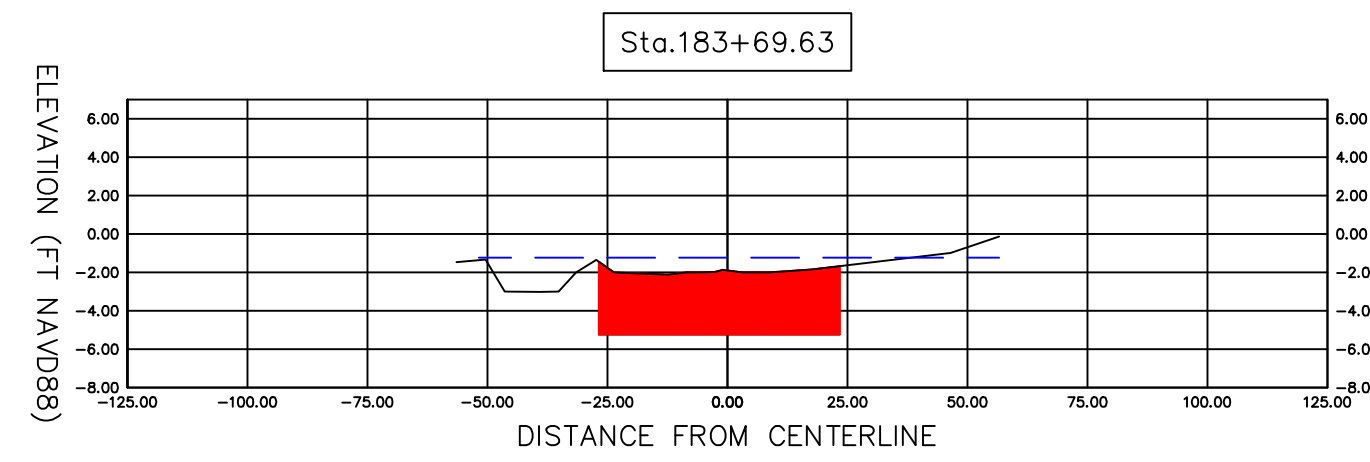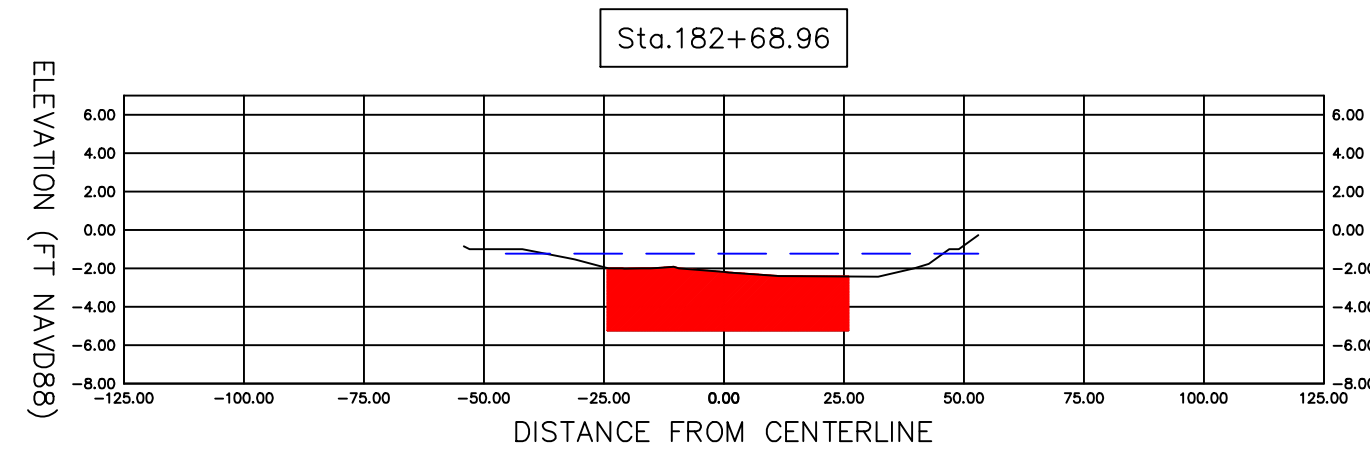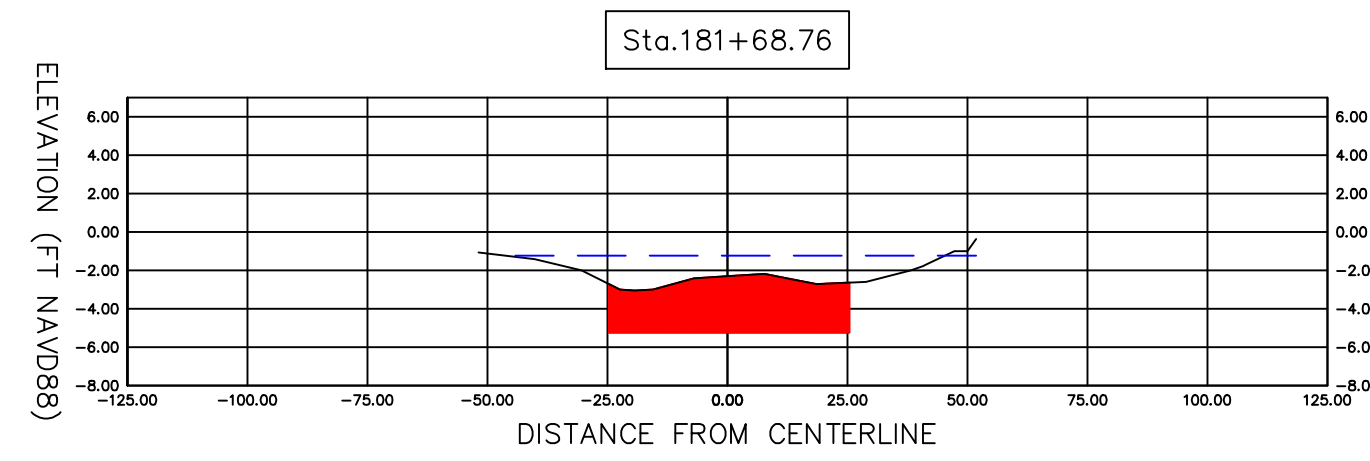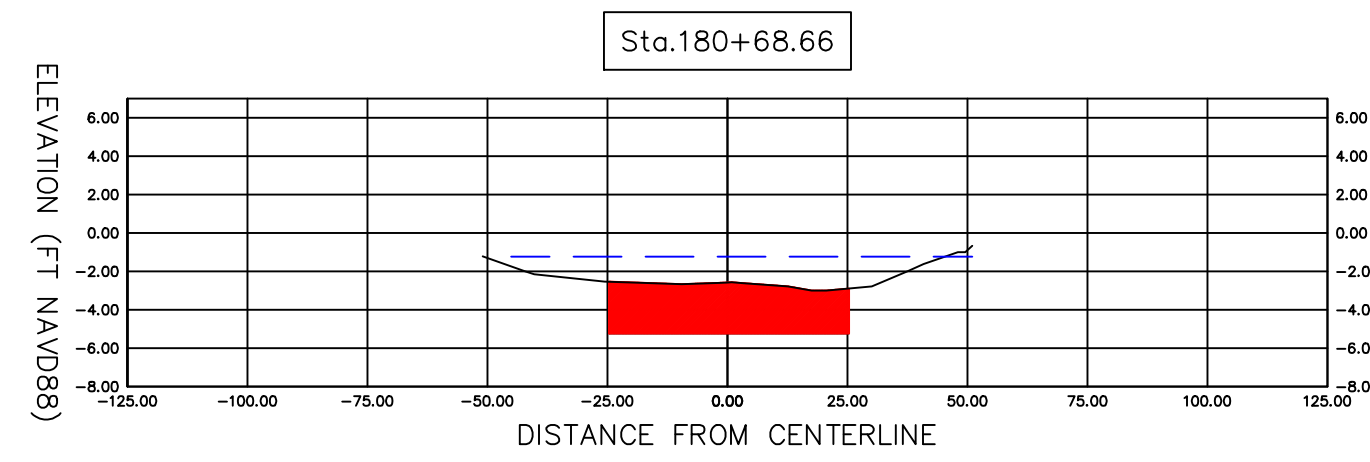

SECTION 3 CROSS SECTIONS (1)

SARASOTA COUNTY GOVERNMENT
PUBLIC WORKS



REVISIONS		REVISIONS		REVISIONS	
DATE	DESCRIPTION	DATE	DESCRIPTION	DATE	DESCRIPTION










LEGEND

———— EXISTING GROUND

----- MLW -1.23' NAVD88

 CUT AREA (4' BELOW MLW)

SECTION 3 – Approx
Sta 180+50 to
Sta 197+30

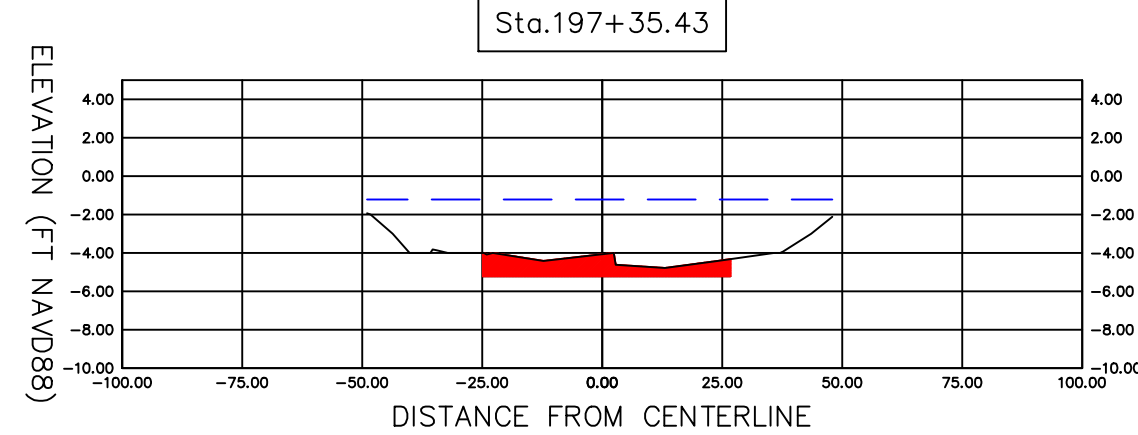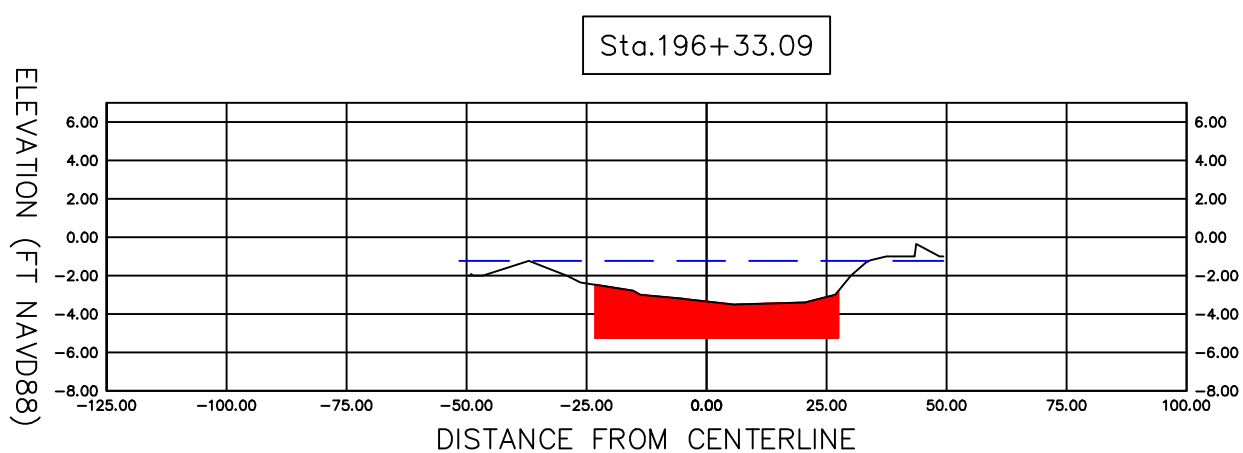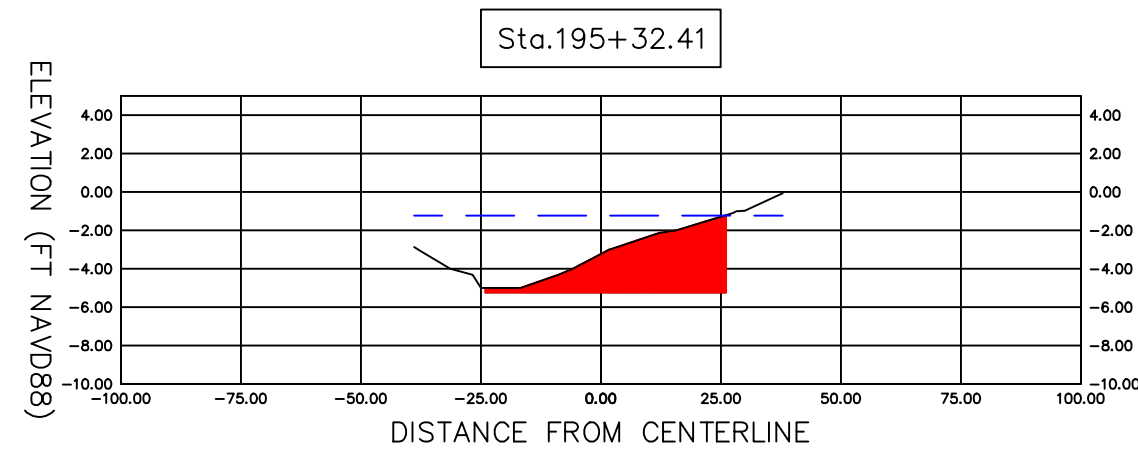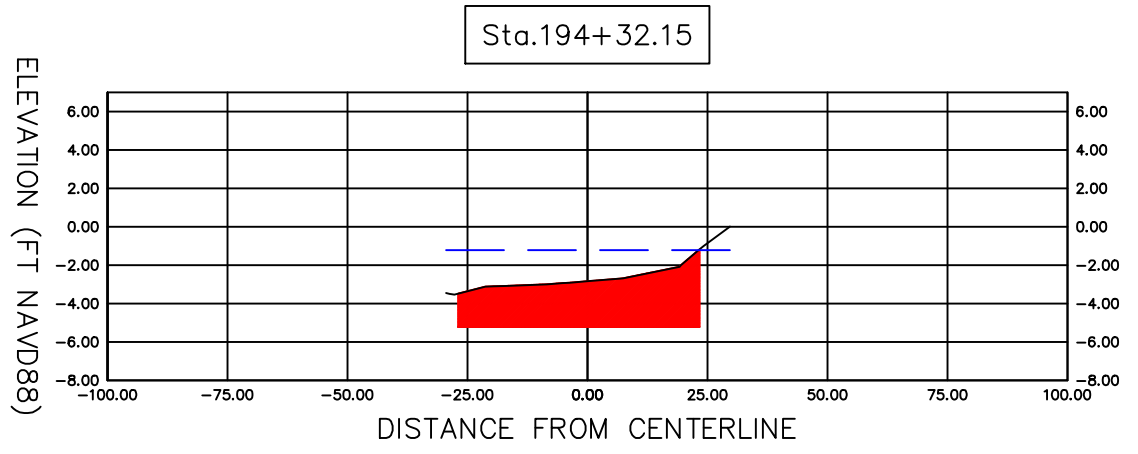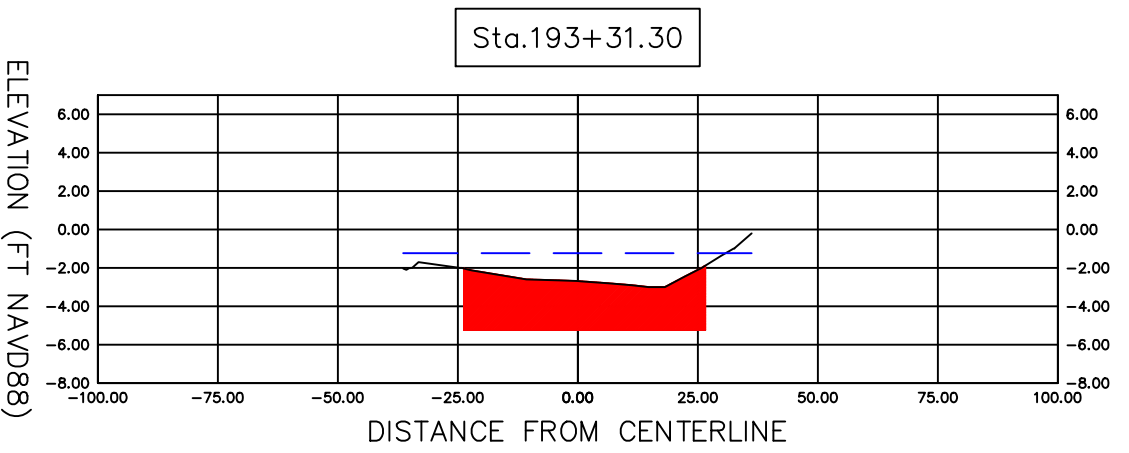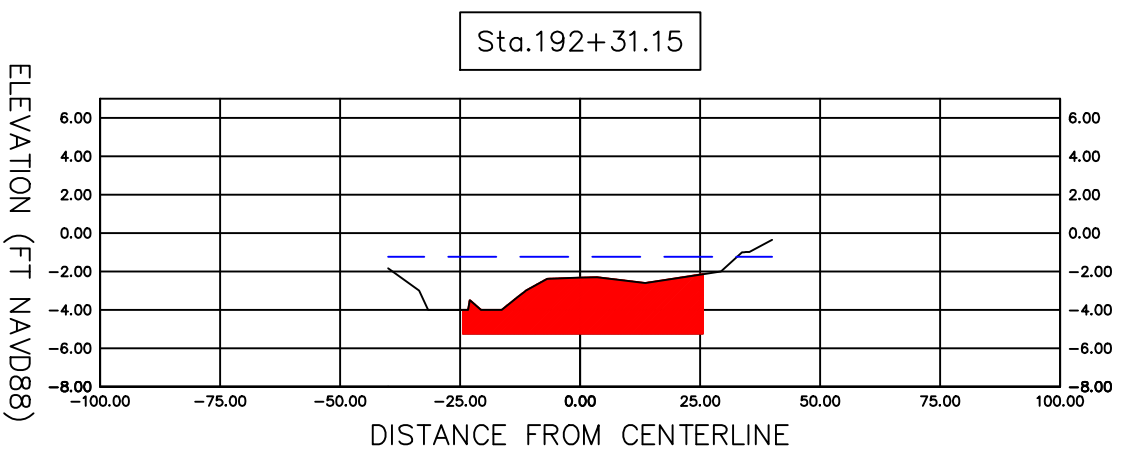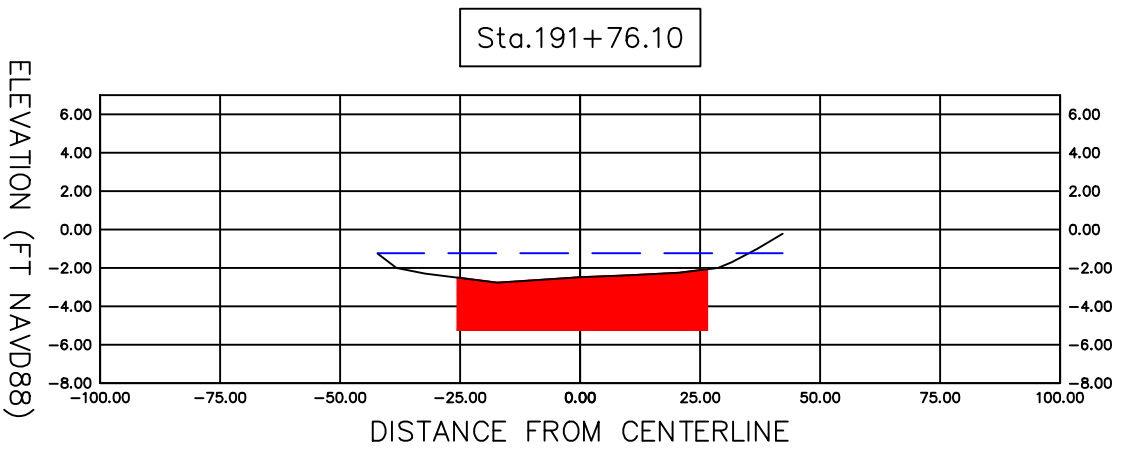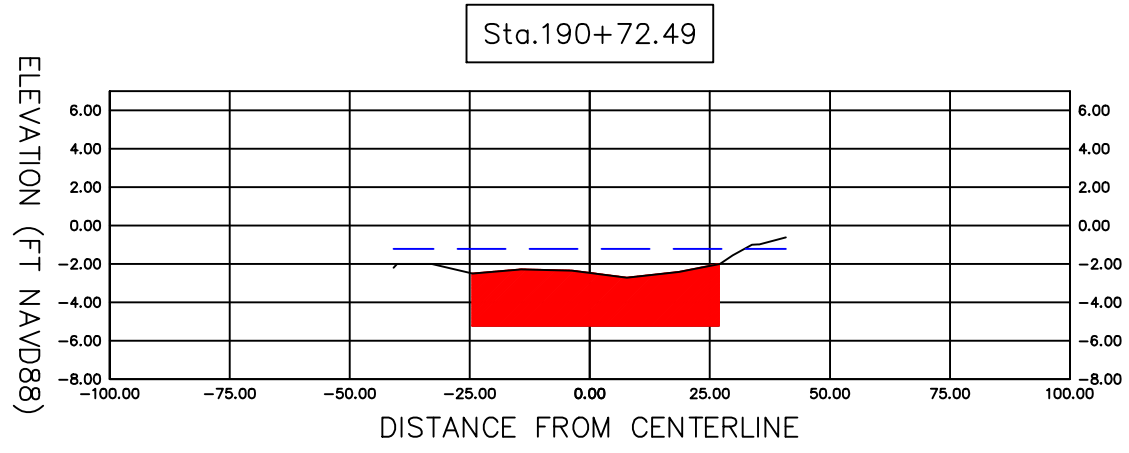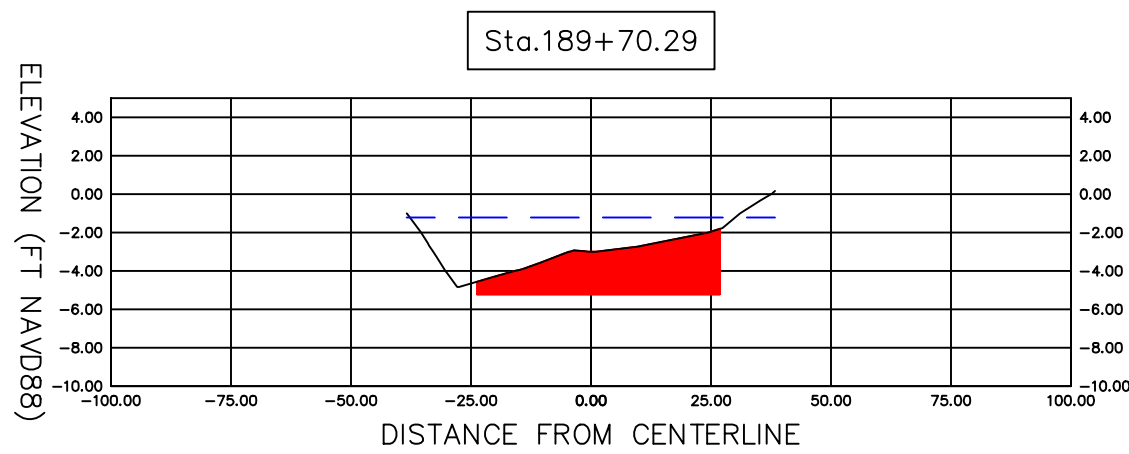

Material Table			
Station	Area	Volume	Cumulative Volume
180+68.66	126.12	0.00	0.00
181+68.76	132.85	479.99	479.99
182+68.96	152.19	528.83	1008.82
183+69.63	164.35	589.99	1598.81
184+69.64	168.42	616.41	2215.21
185+69.68	165.78	619.44	2834.65
186+69.88	117.93	526.47	3361.12
187+69.89	116.26	432.91	3794.03
188+70.01	102.32	404.19	4198.22
189+70.29	109.89	392.84	4591.06
190+72.49	144.22	479.58	5070.64
191+76.10	143.12	551.01	5621.65
192+31.15	122.88	270.67	5892.32
193+31.30	131.68	471.48	6363.81
194+32.15	124.59	478.62	6842.42
195+32.41	99.06	415.22	7257.65
196+33.09	103.58	376.44	7634.08
197+35.43	43.09	277.99	7912.08

LEGEND

EXISTING GROUND

MLW -1.23' NAVD88

CUT AREA (4' BELOW MLW)

N

SCALE
1"=40'

SHEET NO.

PROJECT NO.

SECTION 3
CROSS SECTIONS (2)

SARASOTA COUNTY GOVERNMENT
PUBLIC WORKS

REVISIONS

DESCRIPTION

DATE

REVISIONS

DESCRIPTION

DATE

REVISIONS

DESCRIPTION

DATE

Sarasota County















SCALE
1"=40'



	SARASOTA COUNTY GOVERNMENT PUBLIC WORKS		SECTION 4 AERIAL		PROJECT NO.	SHEET NO.
	REVISIONS		REVISIONS			
	DATE	DESCRIPTION	DATE	DESCRIPTION		

SECTION 4 – Approx
Sta 199+00 to
Sta 210+00

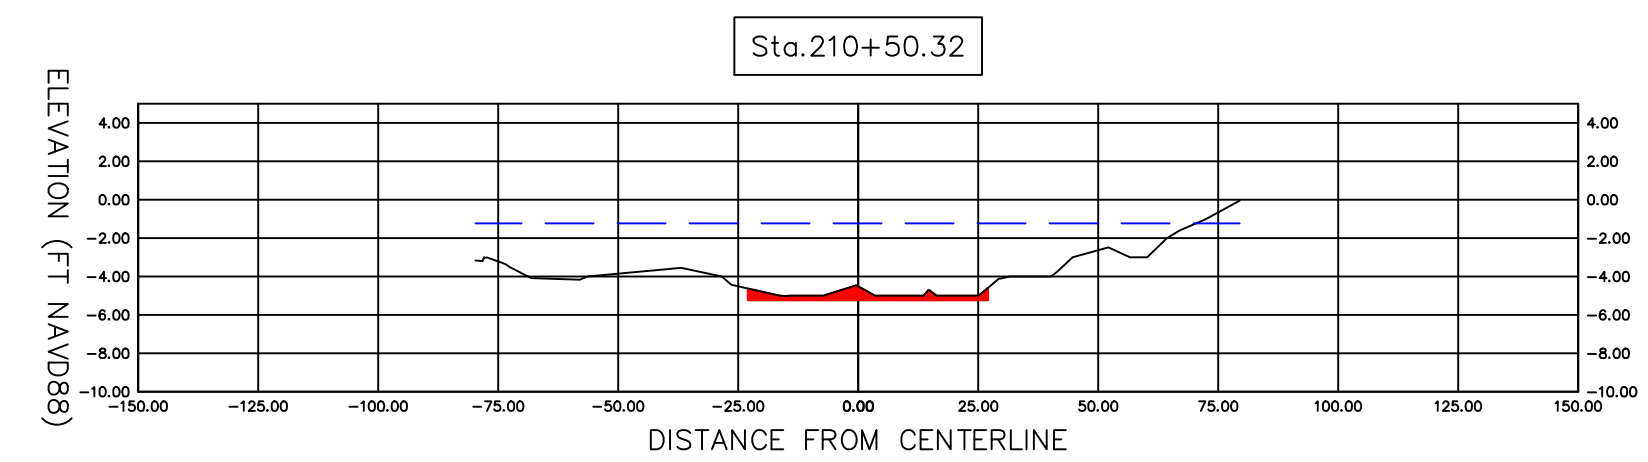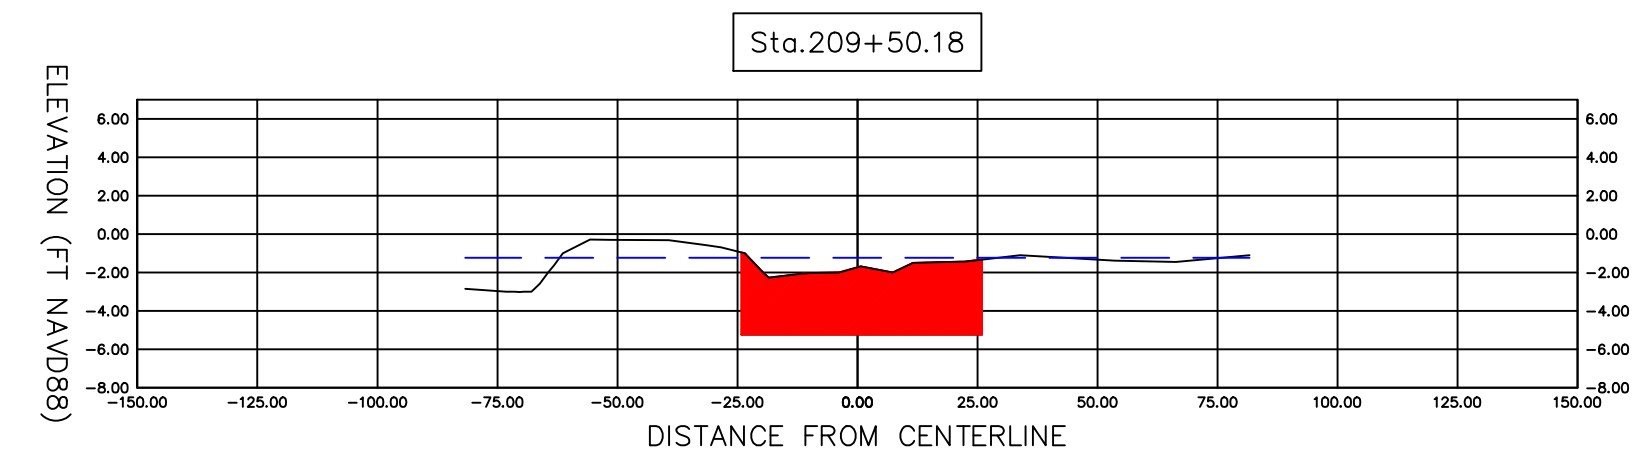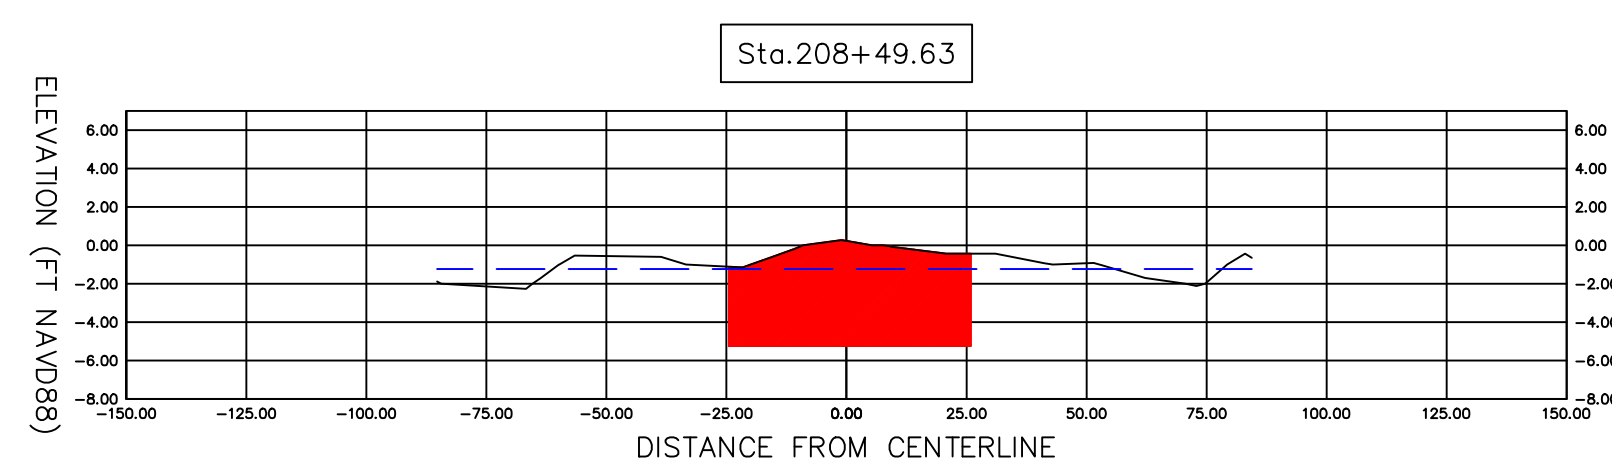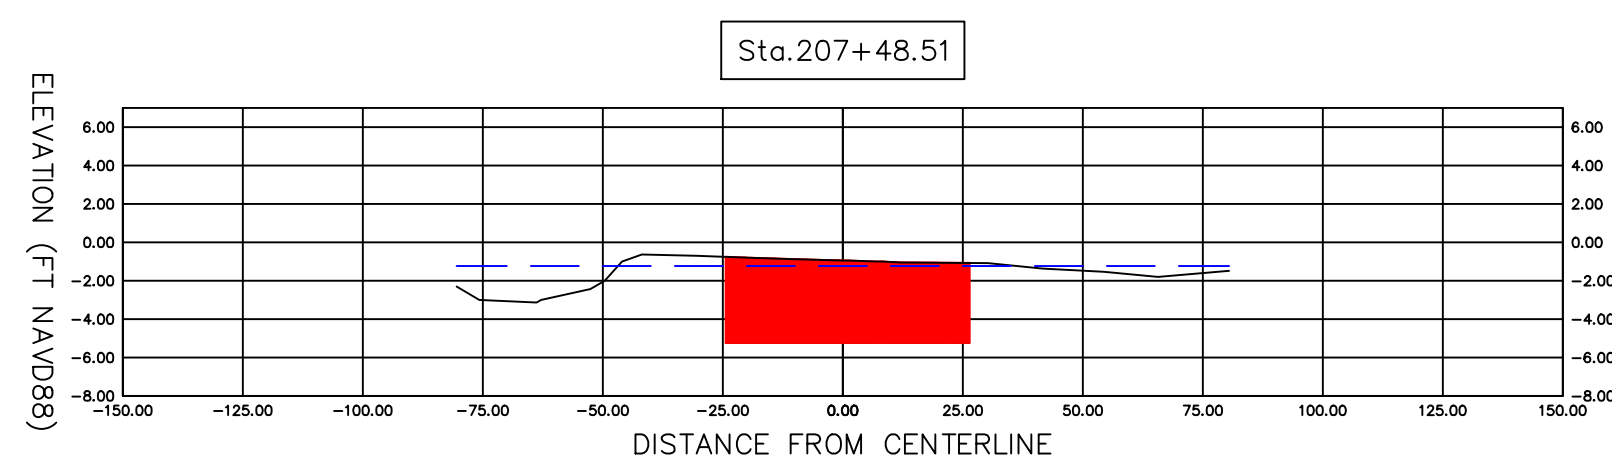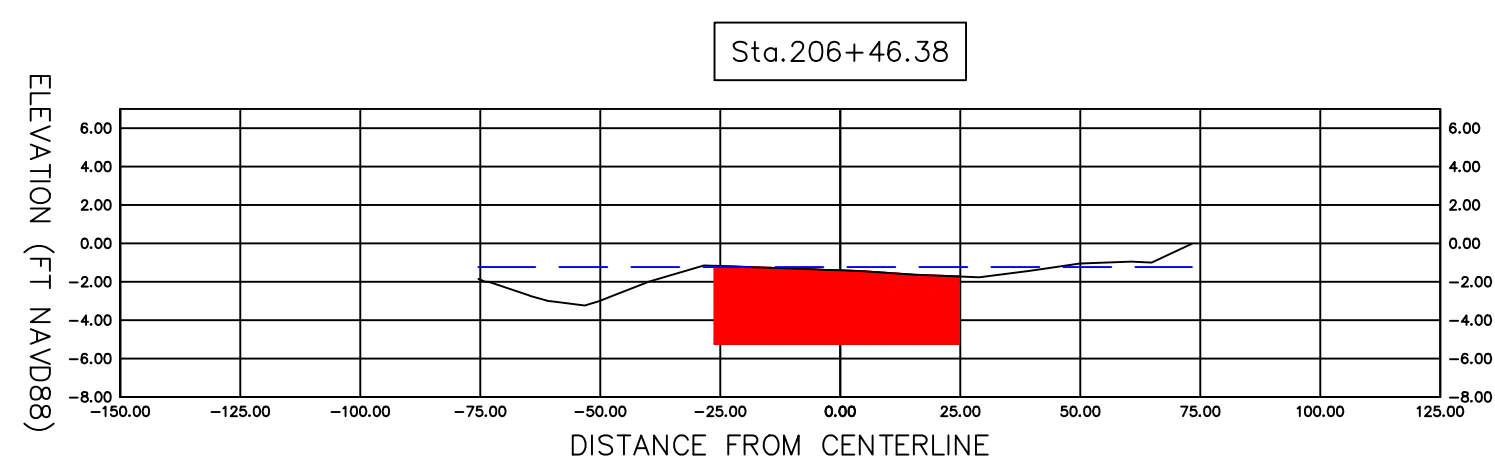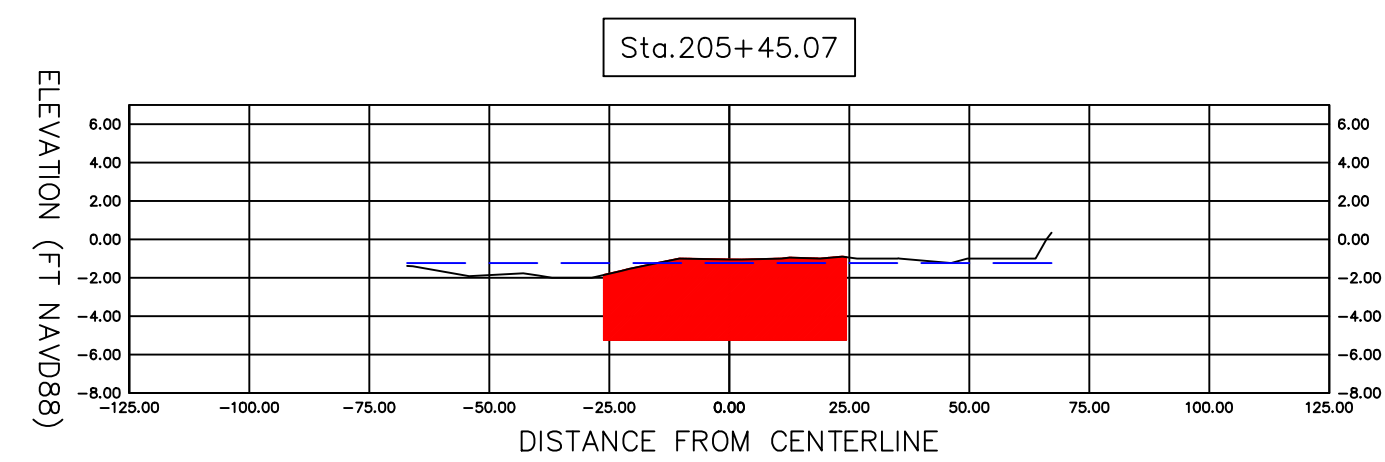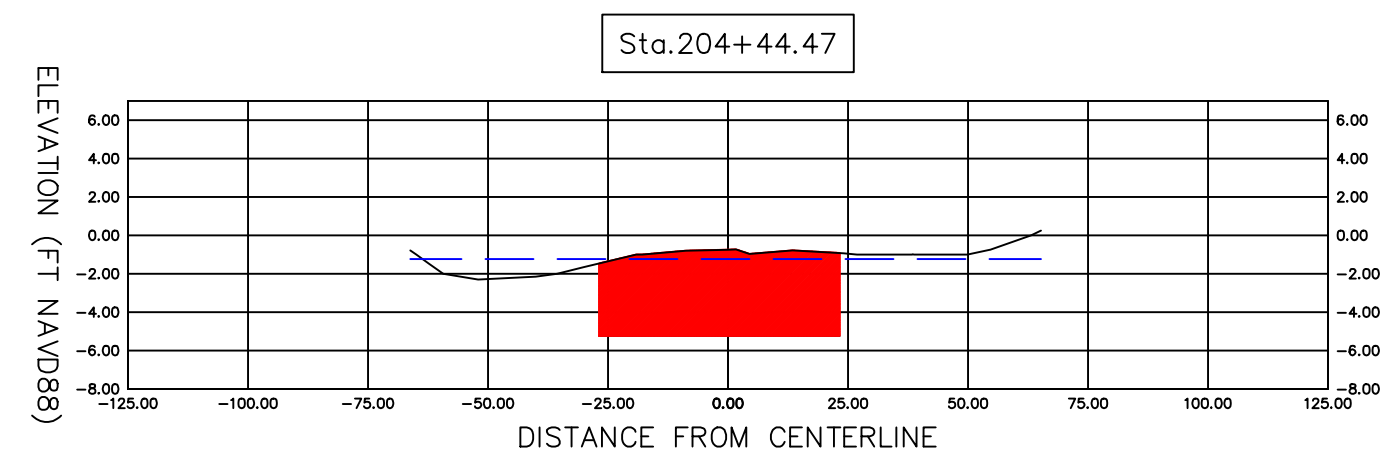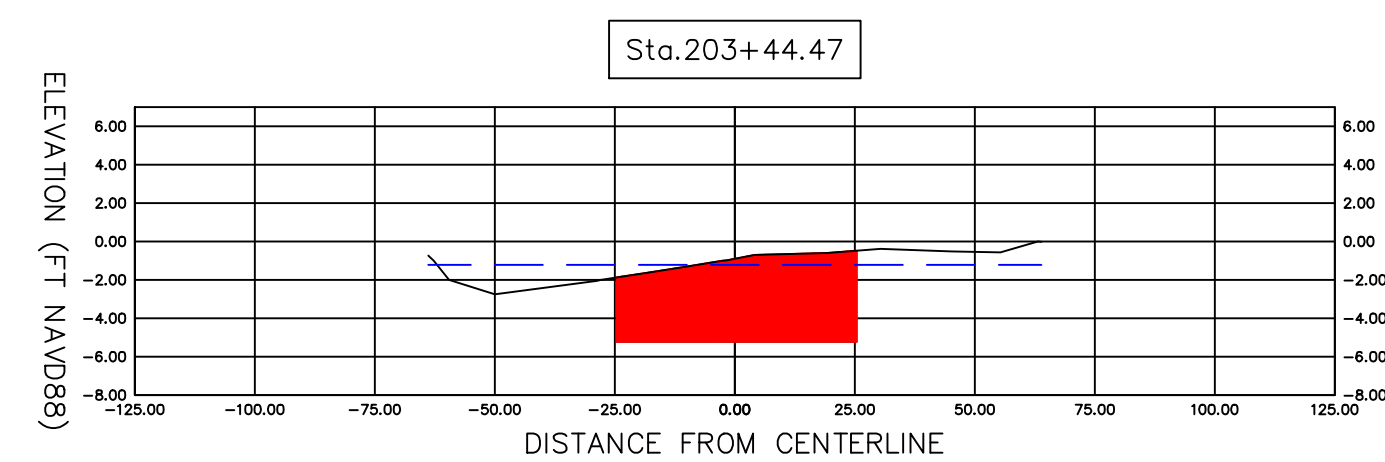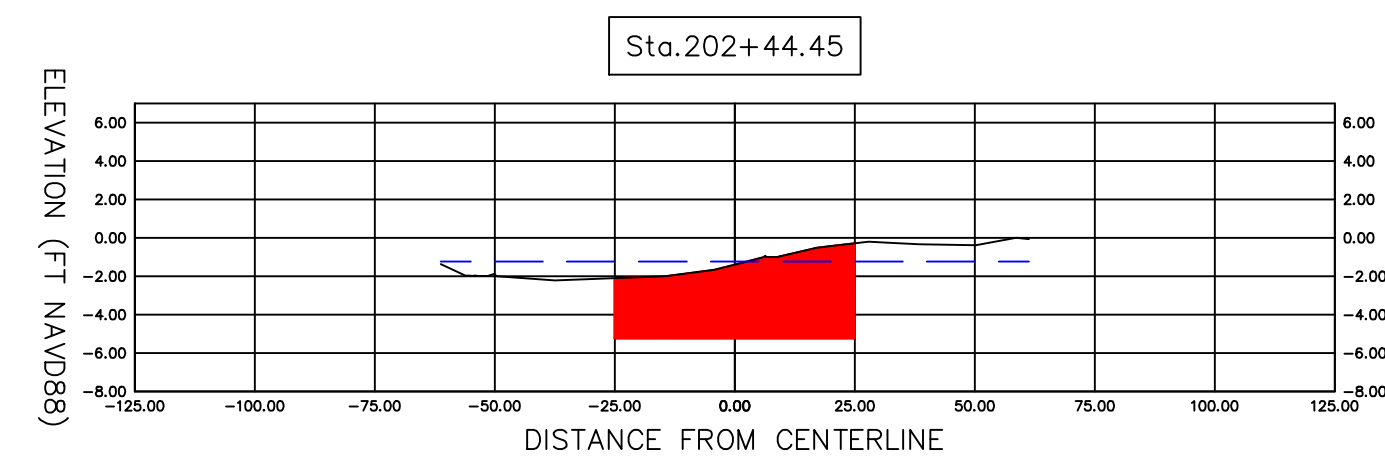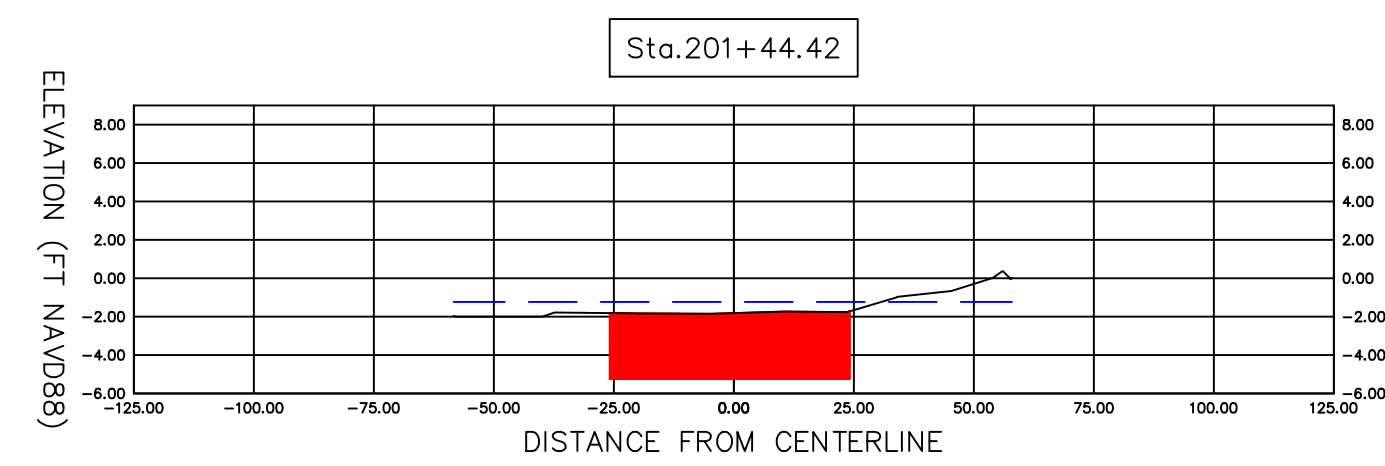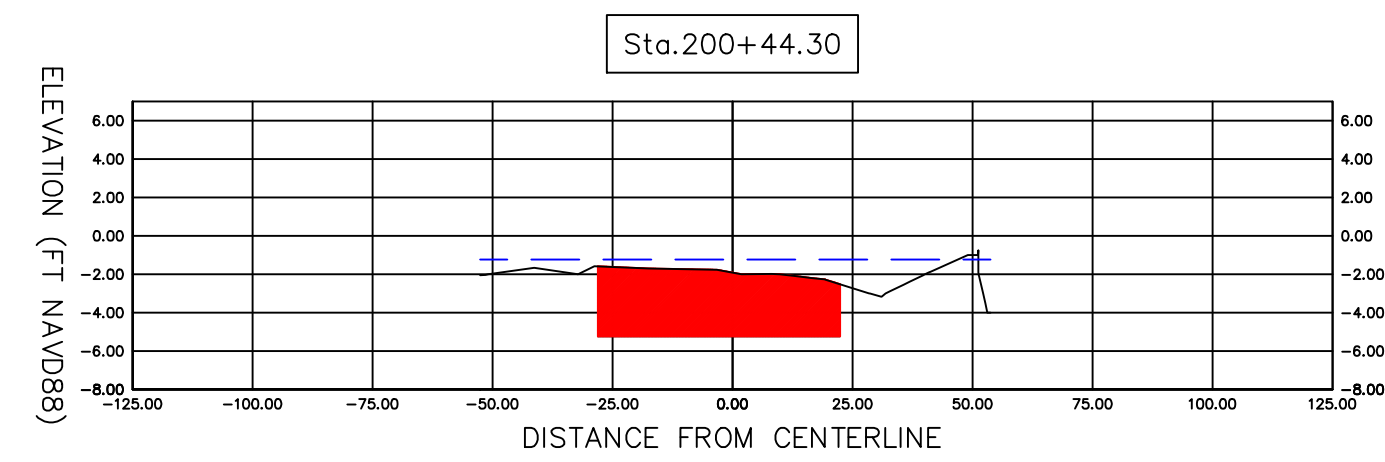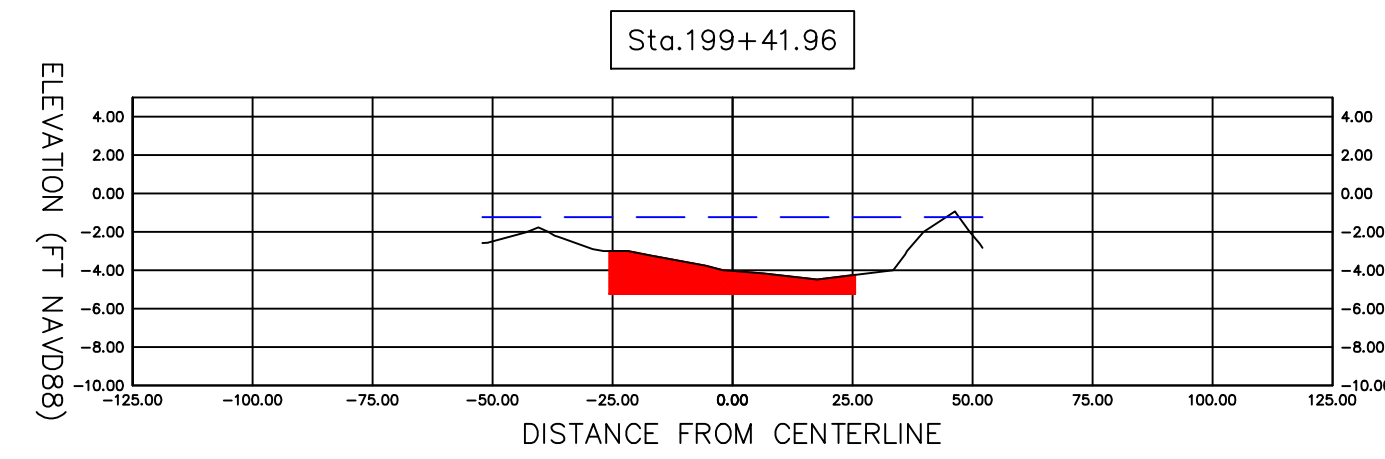

Material Table				
Station	Area	Volume	Cumulative Volume	
199+41.96	70.04	0.00	0.00	
200+44.30	168.77	451.19	451.19	
201+44.42	171.47	628.63	1079.83	
202+44.45	195.27	679.40	1759.23	
203+44.47	210.34	751.26	2510.49	
204+44.47	216.29	790.15	3300.64	
205+45.07	206.71	787.52	4088.16	
206+46.38	193.51	750.58	4838.73	
207+48.51	218.01	778.35	5617.08	
208+49.63	249.94	875.72	6492.80	
209+50.18	174.16	789.38	7282.19	
210+50.32	16.49	353.05	7635.24	

LEGEND

— EXISTING GROUND

- - - MLW -1.23' NAVD88

■ CUT AREA (4' BELOW MLW)



SECTION 4
CROSS SECTIONS

SARASOTA COUNTY GOVERNMENT
PUBLIC WORKS



PROJECT NO.	SHEET NO.
-------------	-----------

REVISIONS	DESCRIPTION
-----------	-------------

	<i>DATE</i>
--	-------------

REVISIONS	DESCRIPTION
-----------	-------------

	DATE
--	------


REVISIONS	DESCRIPTION
-----------	-------------

DATE _____

	1	2	
--	---	---	---	---	---	---	---	---	---	----	----	-----	-----	











SCALE
1"=40'

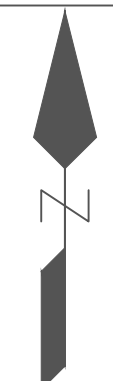

 Sarasota County	SECTION 5 AERIAL		SARASOTA COUNTY GOVERNMENT PUBLIC WORKS		PROJECT NO.	SHEET NO.
REVISIONS		REVISIONS				
DATE	DESCRIPTION	DATE	DESCRIPTION			

SECTION 5 - Approx
Sta 211+00 to
Sta 218+00

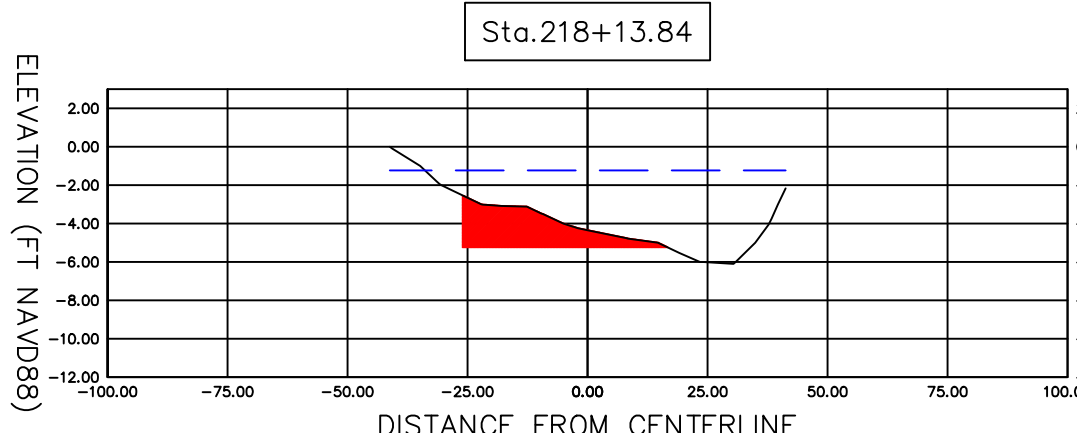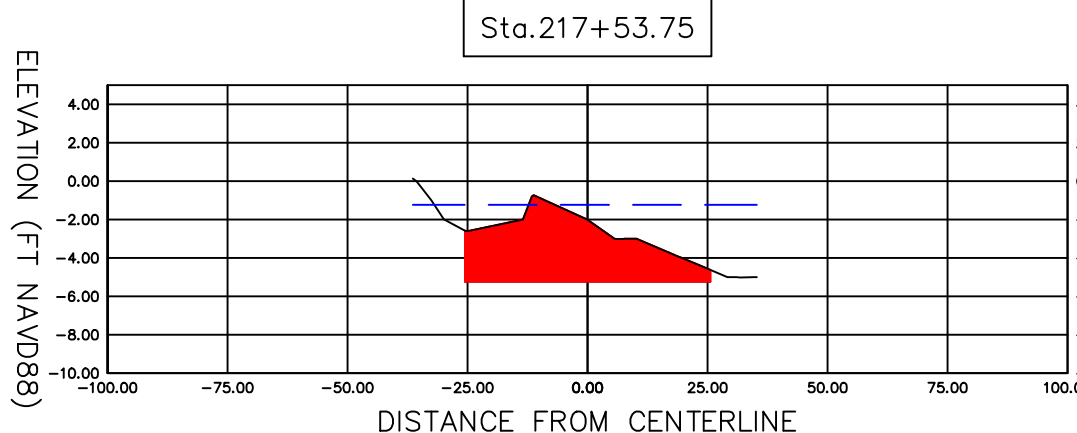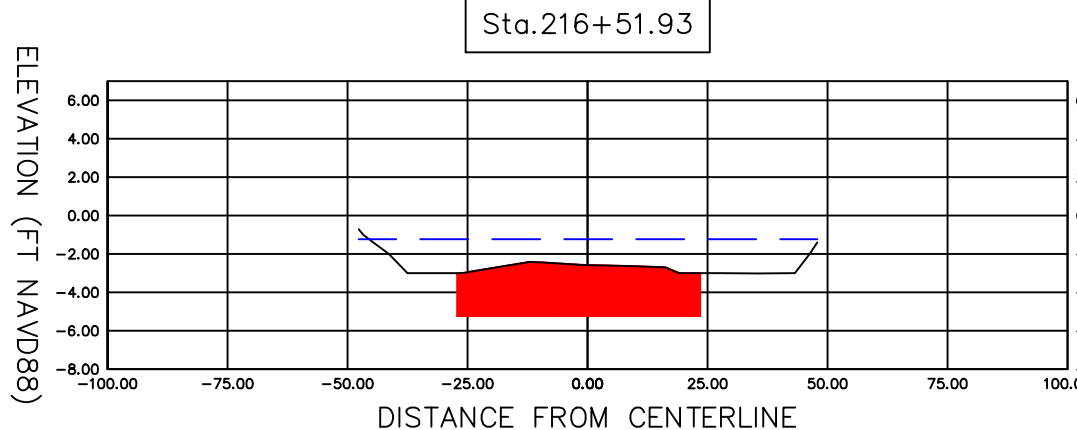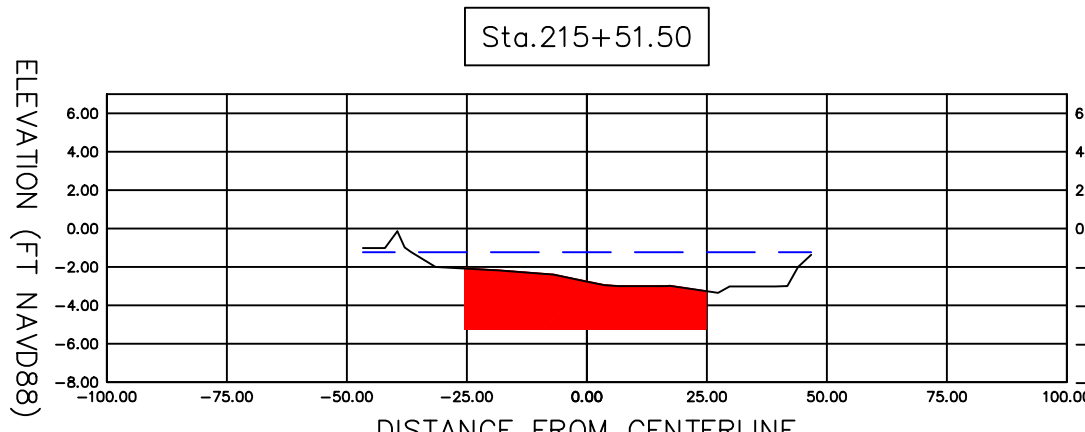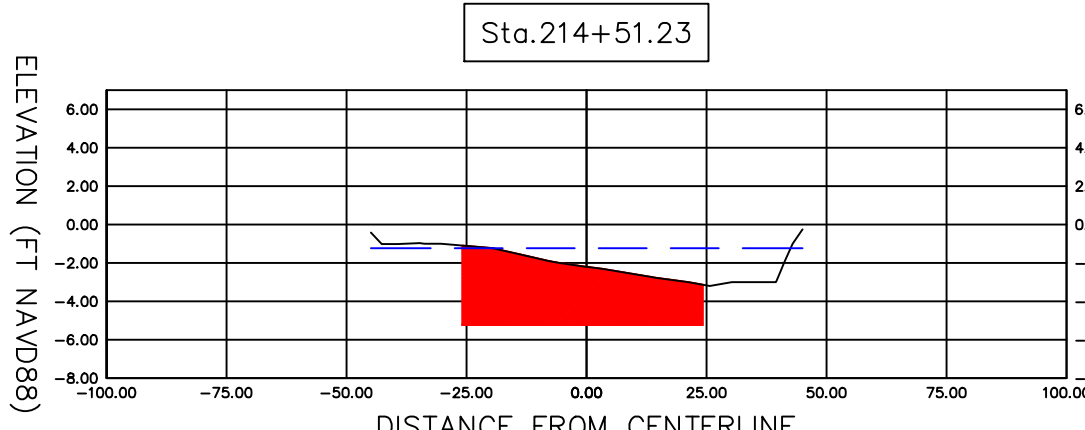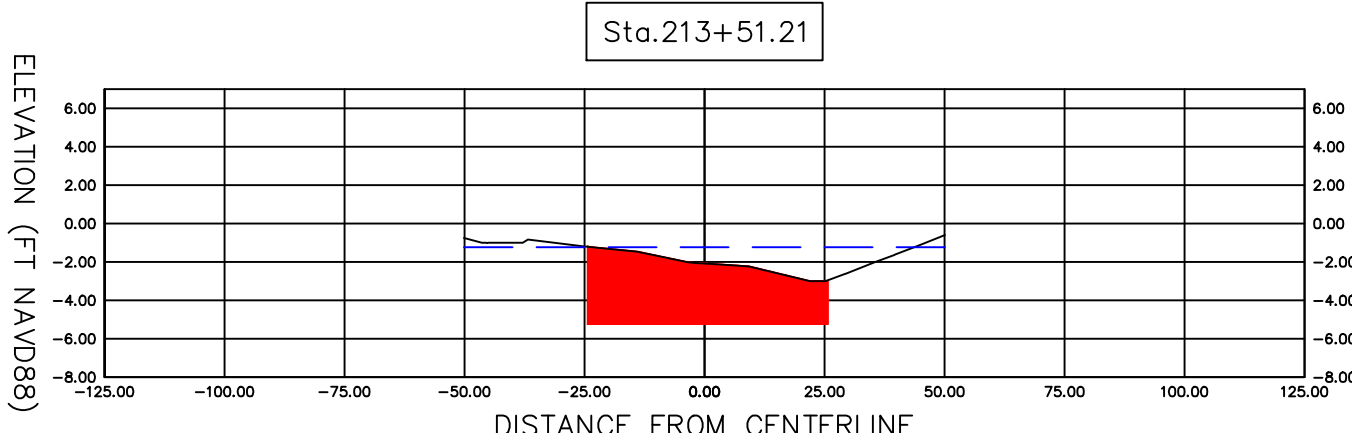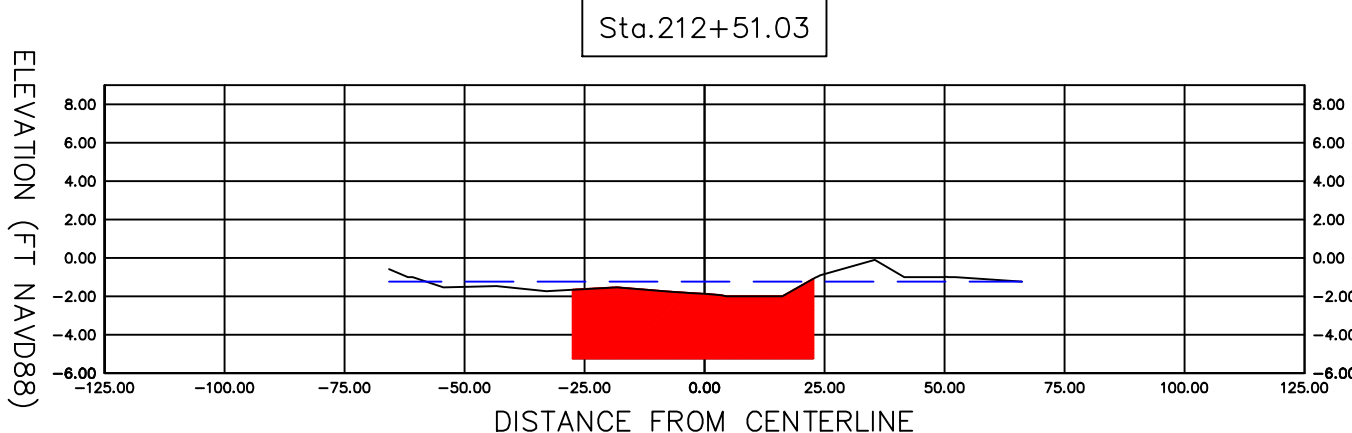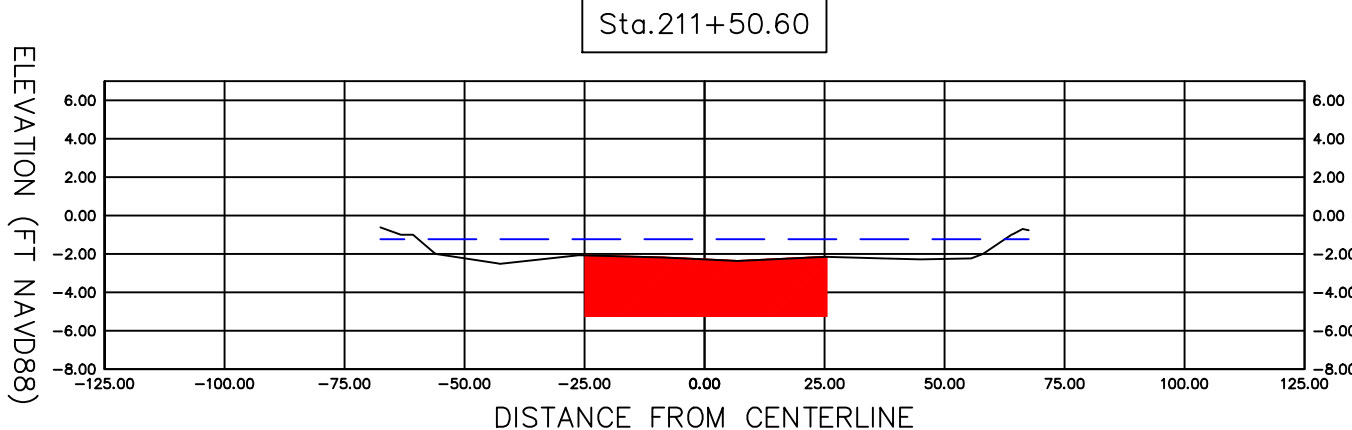

Material Table				
Station	Area	Volume	Cumulative Volume	
211+50.60	151.18	0.00	0.00	
212+51.03	174.37	604.87	604.87	
213+51.21	158.32	616.40	1221.27	
214+51.23	155.77	581.78	1803.05	
215+51.50	128.92	528.02	2331.06	
216+51.93	129.52	479.93	2811.00	
217+53.75	134.88	497.69	3308.69	
218+13.84	55.90	212.29	3520.97	

SCALE
1"=40'

SECTION 5 CROSS SECTIONS

SARASOTA COUNTY GOVERNMENT
PUBLIC WORKS

REVISIONS DESCRIPTION

DATE _____

REVISIONS	DESCRIPTION
-----------	-------------

DATE


REVISIONS	DESCRIPTION
-----------	-------------

THE
NO.

PROJE NO.

LEGEND

- EXISTING GROUND
- MLW -1.23' NAVD83
- CUT AREA (4' BELOW MLW)

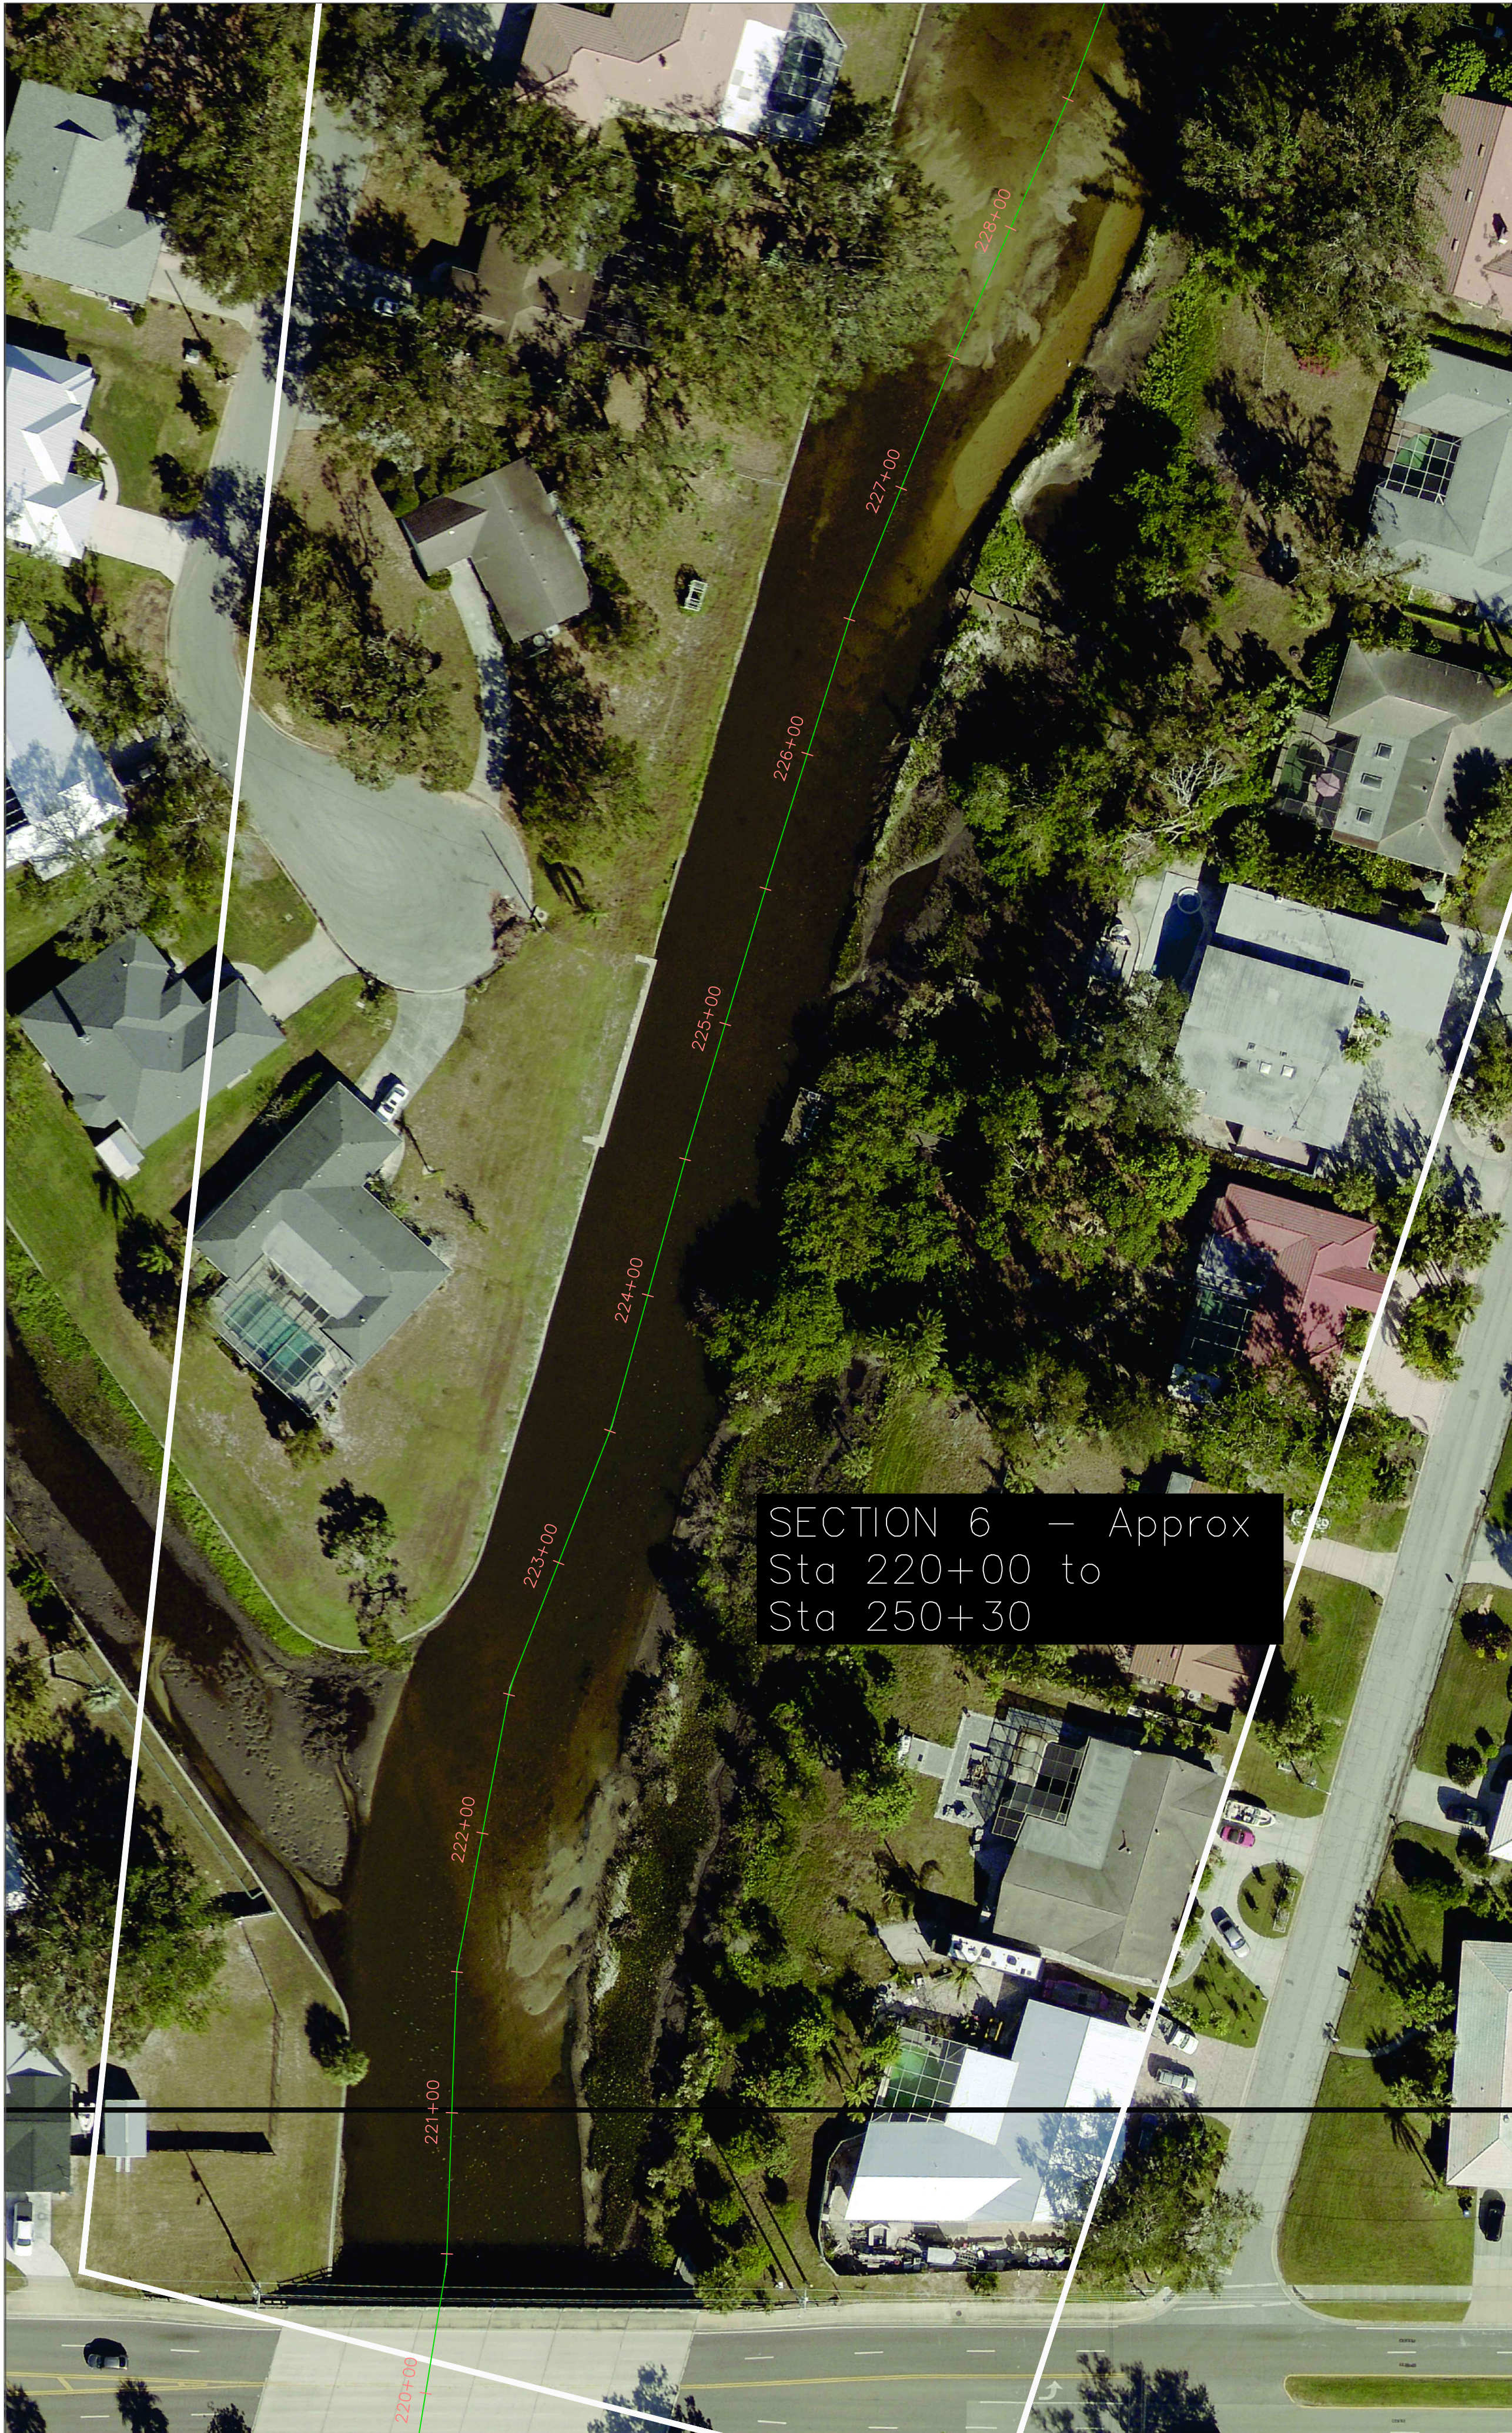

SCALE
1"=40'

N

	SARASOTA COUNTY GOVERNMENT PUBLIC WORKS	SECTION 6 AERIAL (1)	PROJECT NO.	SHEET NO.
REVISIONS		REVISIONS		
DATE	DESCRIPTION	DATE	DESCRIPTION	















SECTION 6 — Approx
Sta 220+00 to
Sta 250+30

SCALE
1"=40'



	SARASOTA COUNTY GOVERNMENT PUBLIC WORKS	SECTION 6 AERIAL (2)		PROJECT NO.	SHEET NO.
		REVISIONS		REVISIONS	
		DATE	DESCRIPTION	DATE	DESCRIPTION

SECTION 6 – Approx
Sta 220+00 to
Sta 250+30

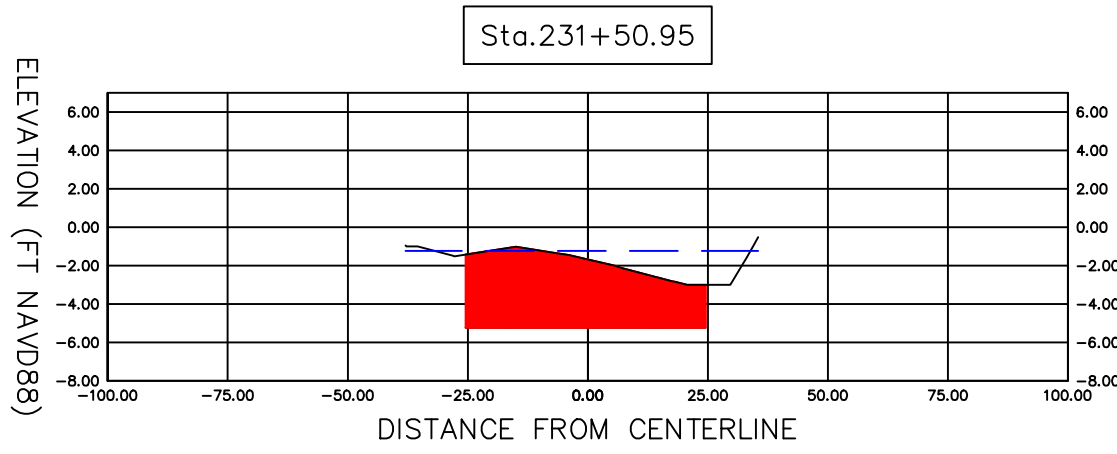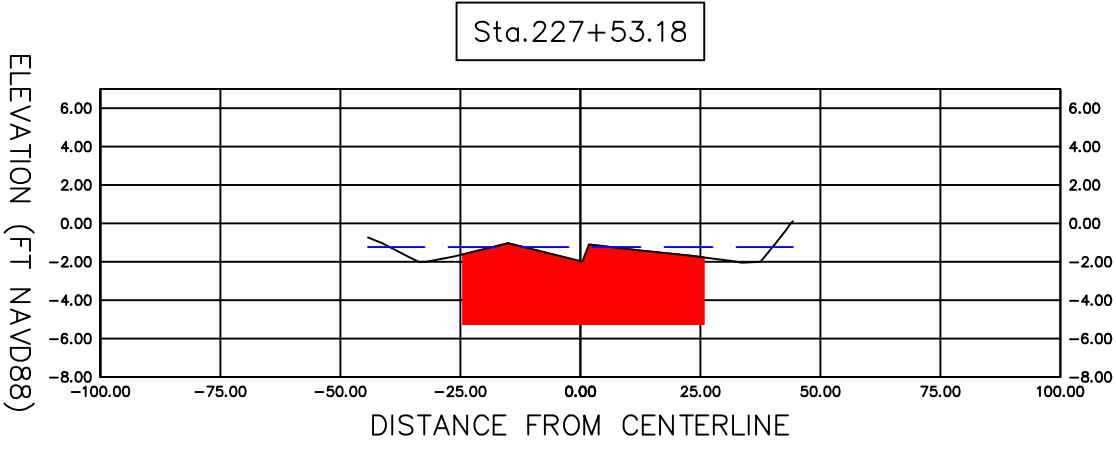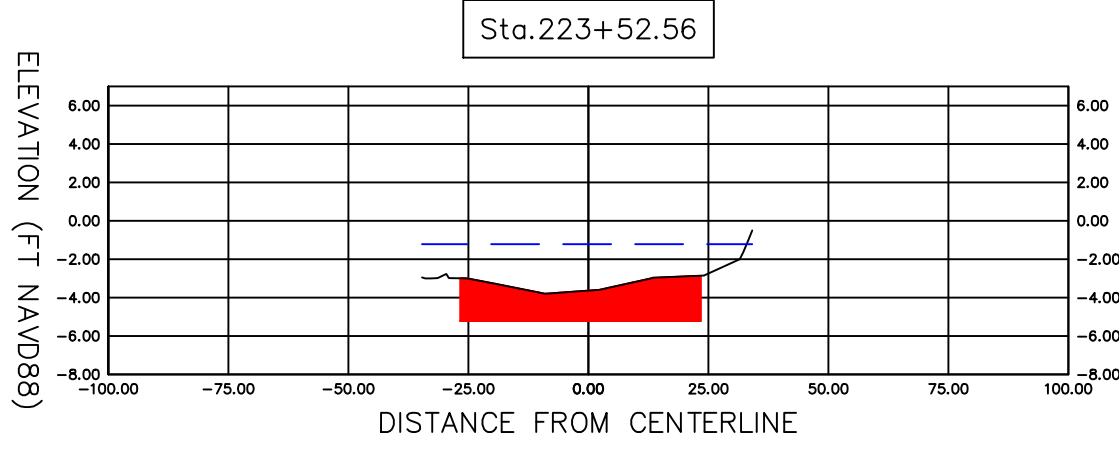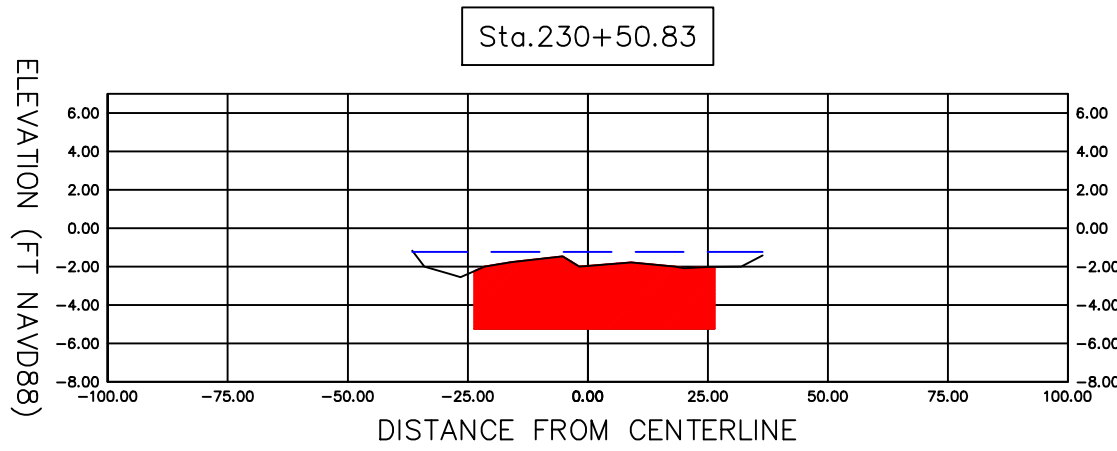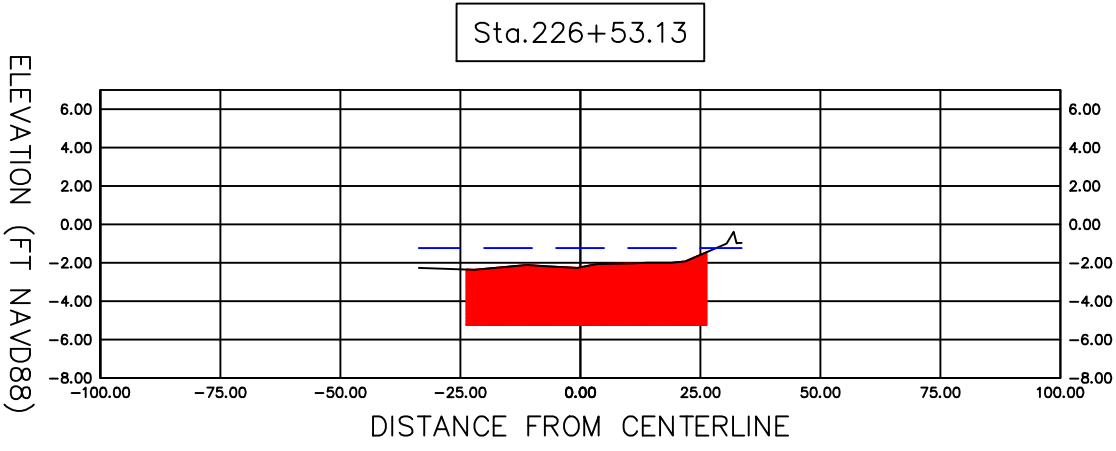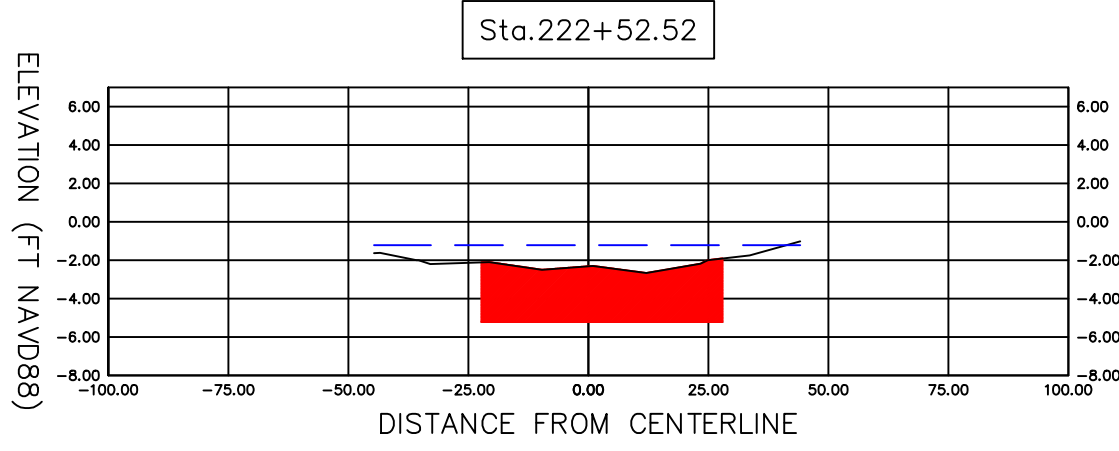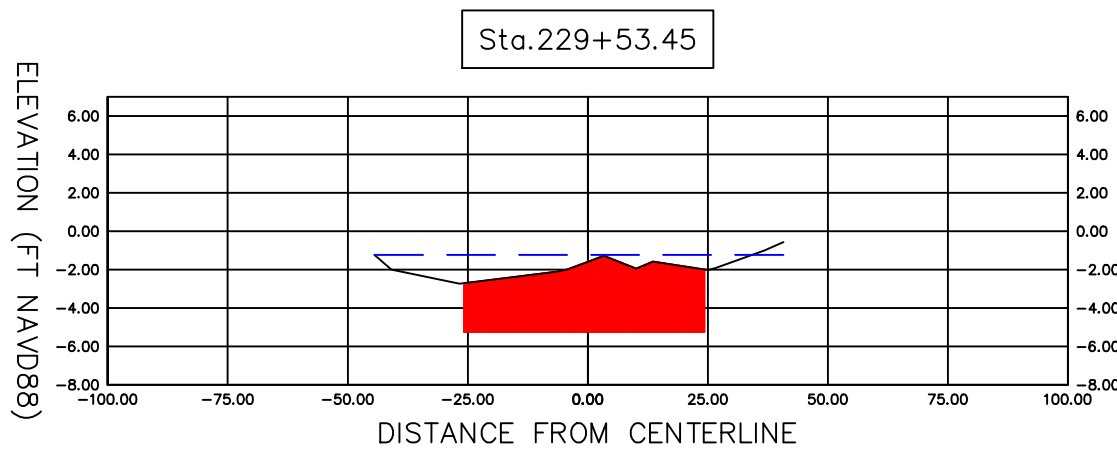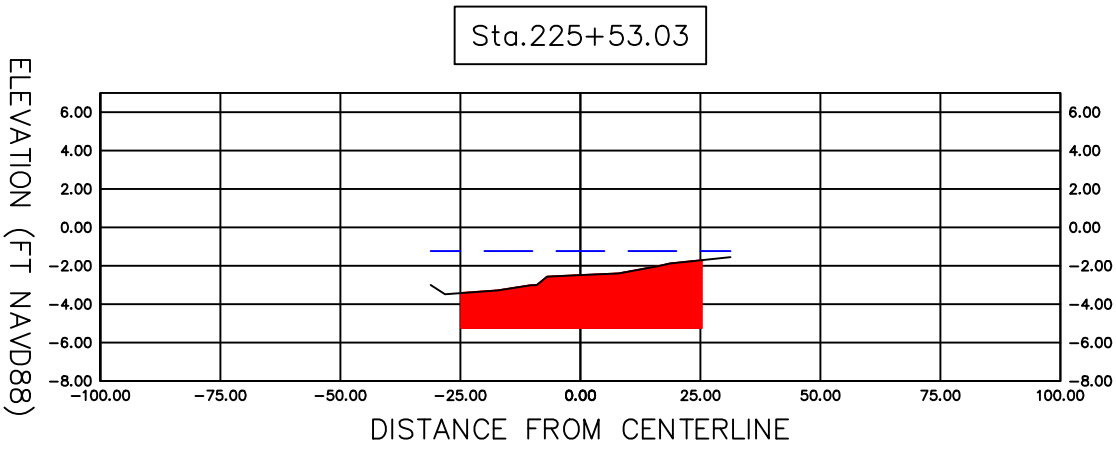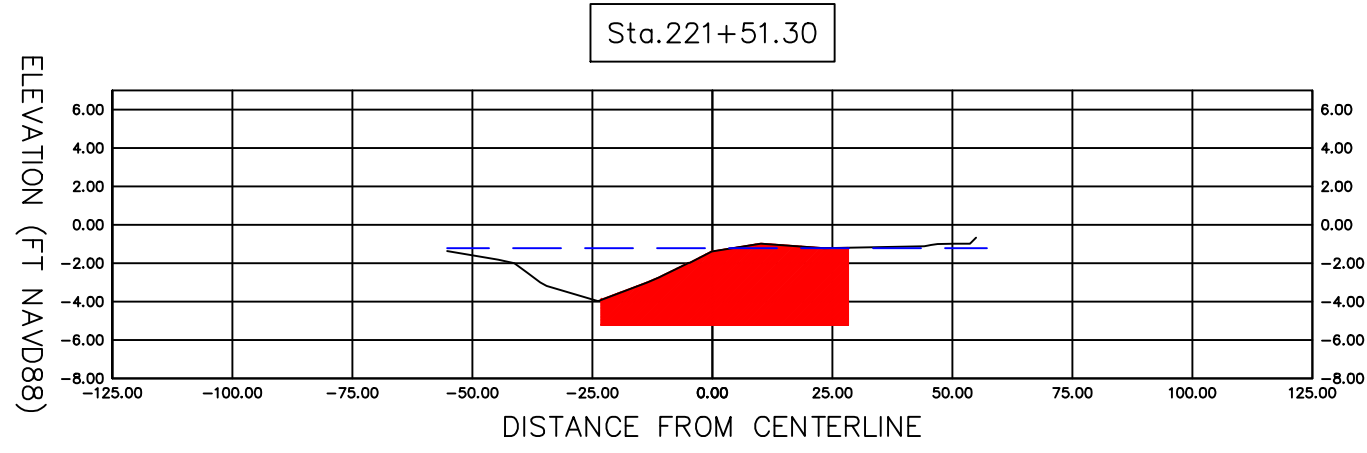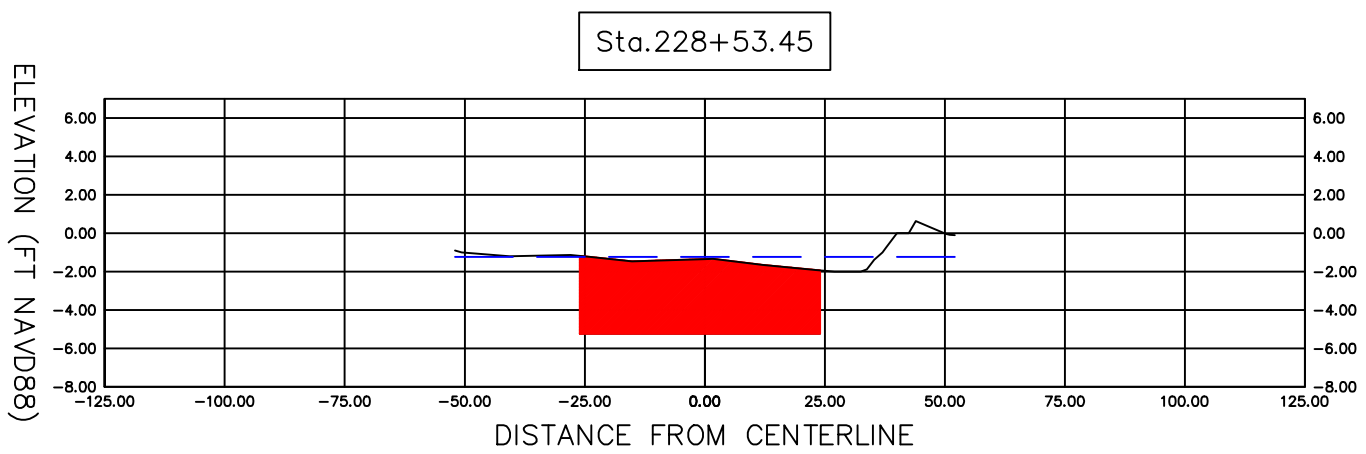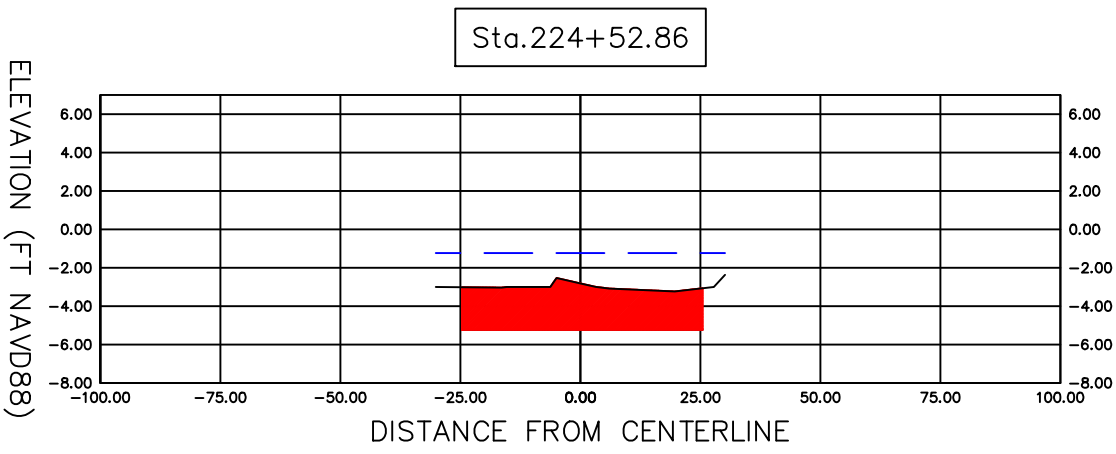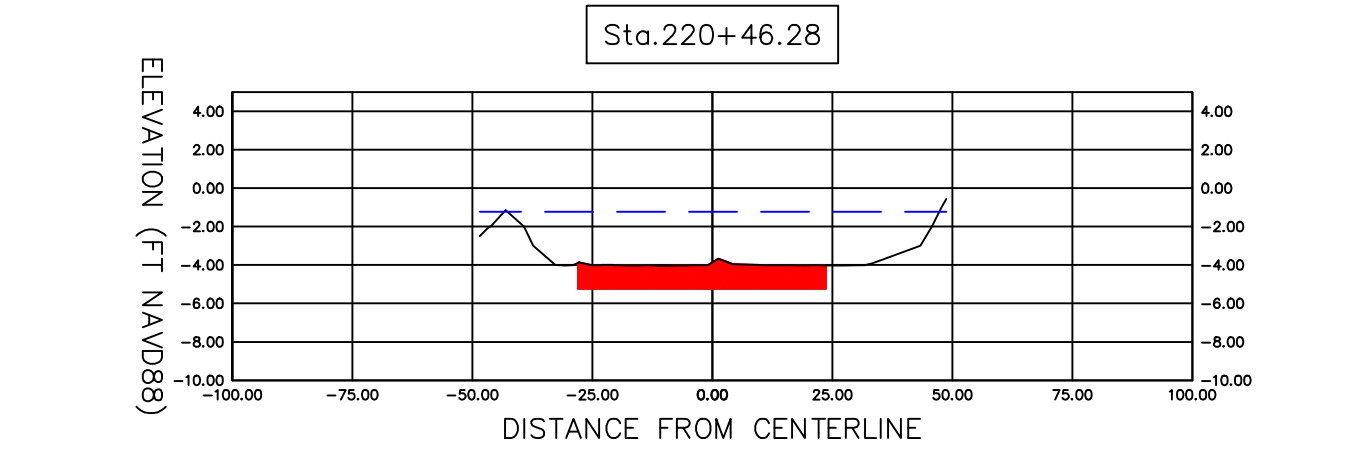

LEGEND

EXISTING GROUND

MLW -1.23' NAVD88













CUT AREA (4'
BELOW MLW)

N

SCALE
1"=40'

 Sarasota County	SECTION 6		PROJECT NO.	SHEET NO.
	CROSS SECTIONS (1)			
	SARASOTA COUNTY GOVERNMENT PUBLIC WORKS			
REVISIONS		REVISIONS		
DATE	DESCRIPTION	DATE	DESCRIPTION	

SECTION 6 – Approx
Sta 220+00 to
Sta 250+30

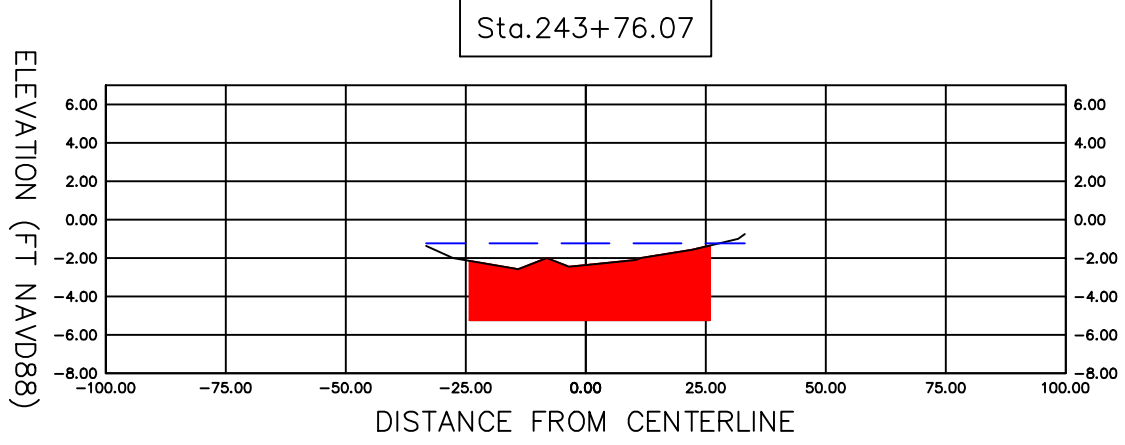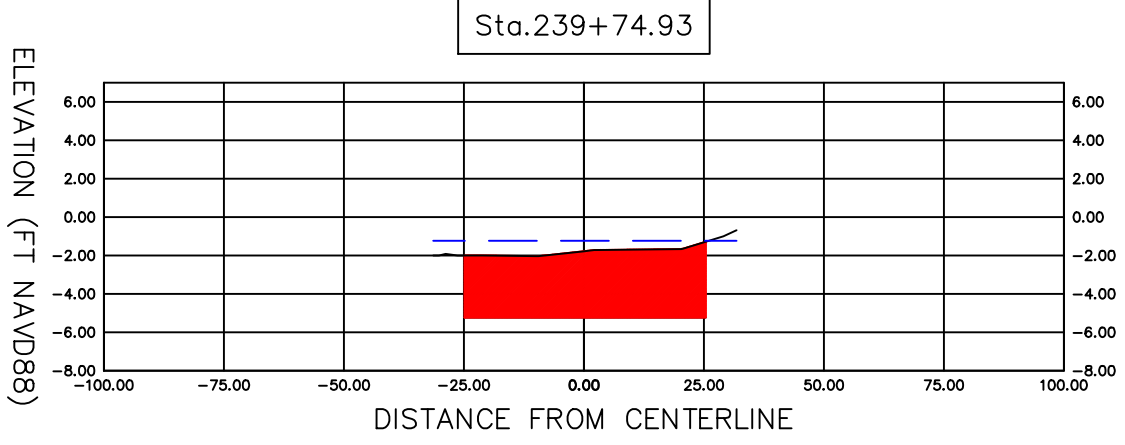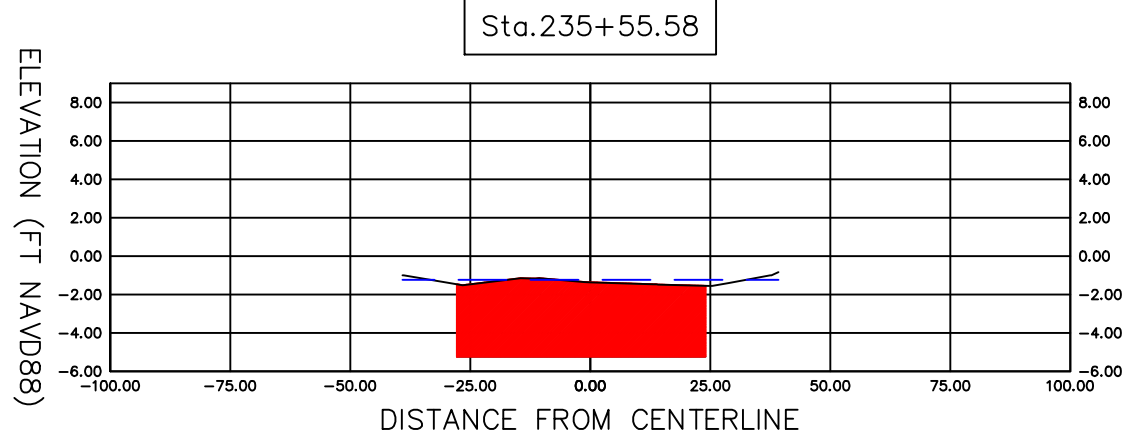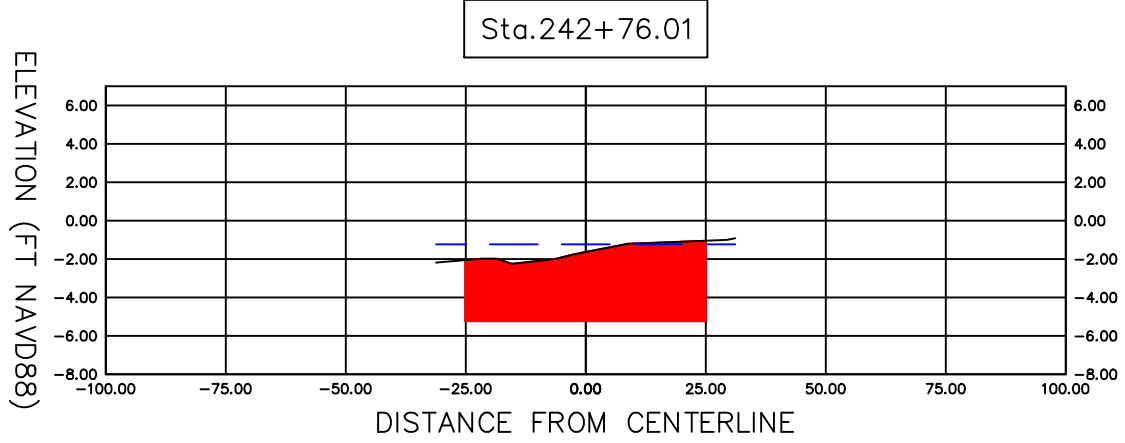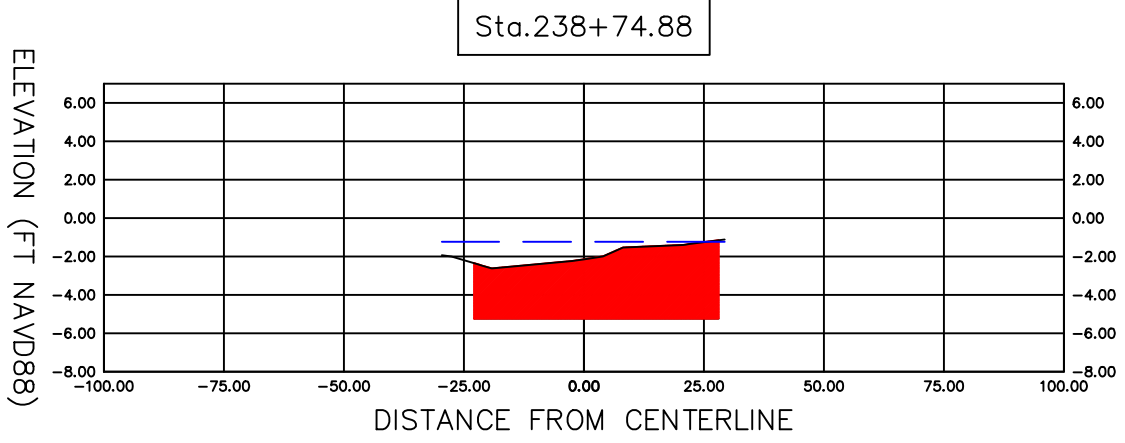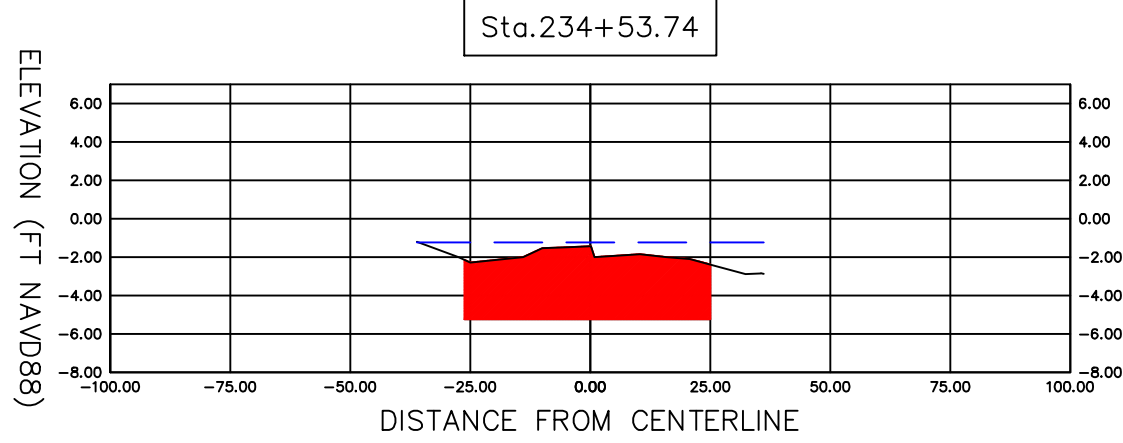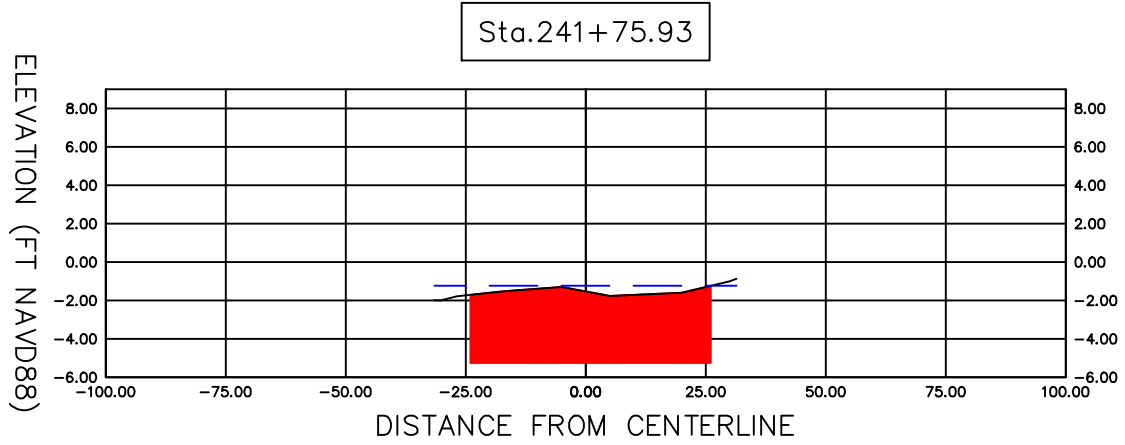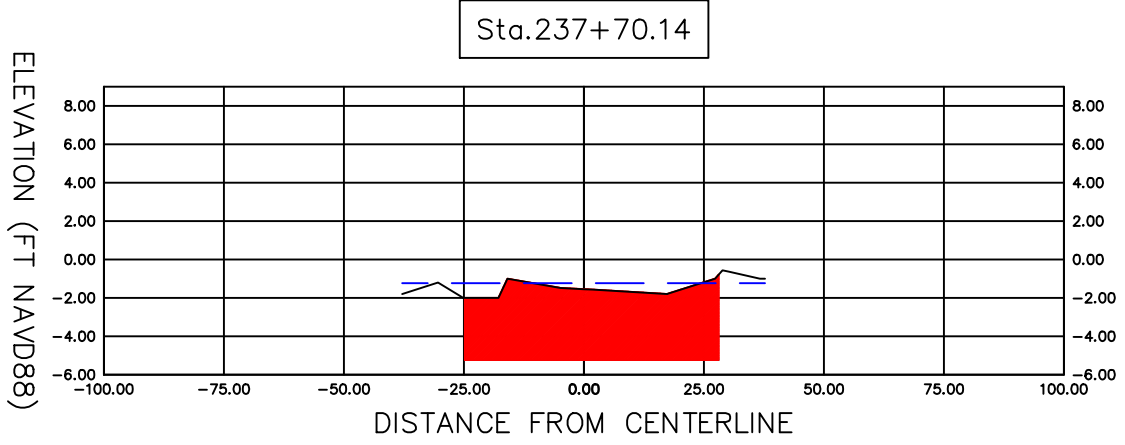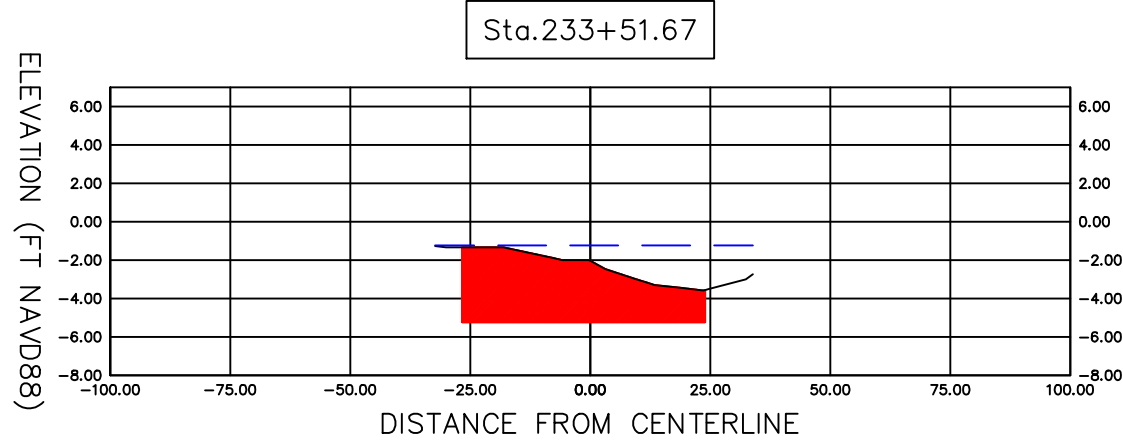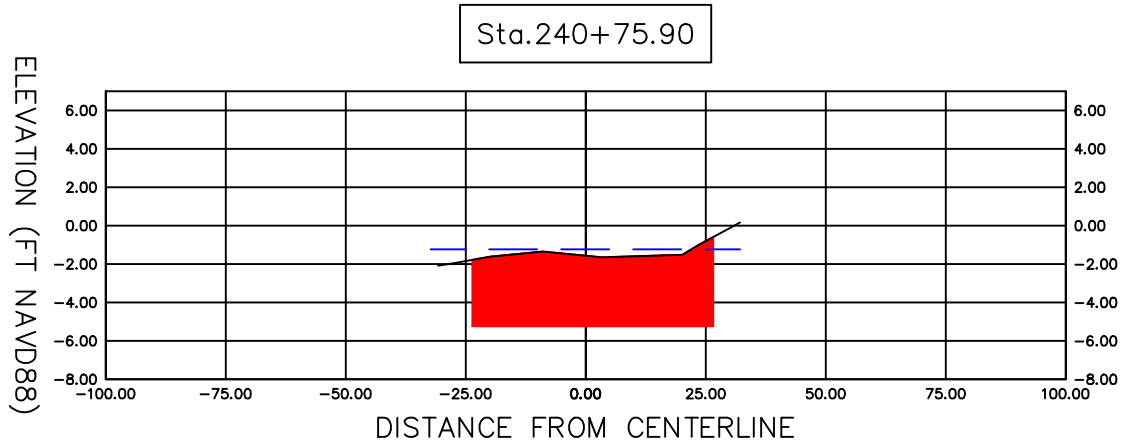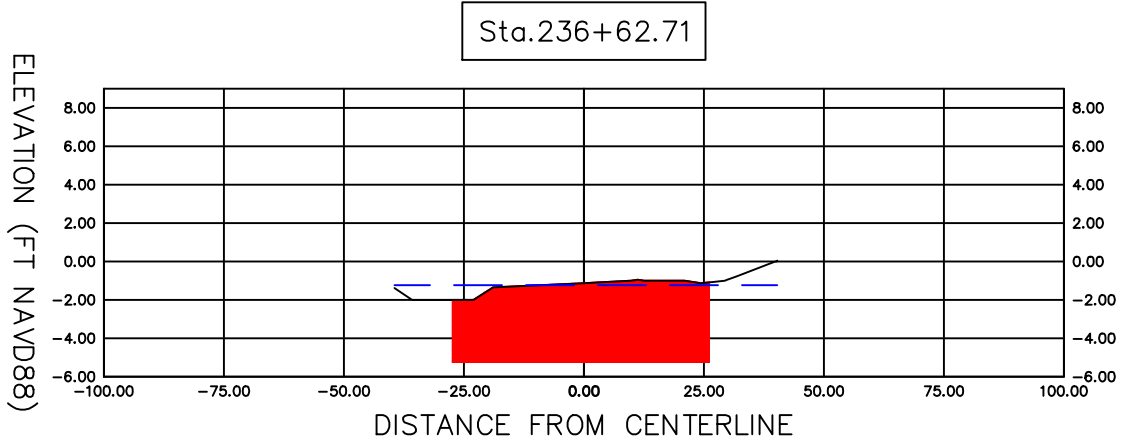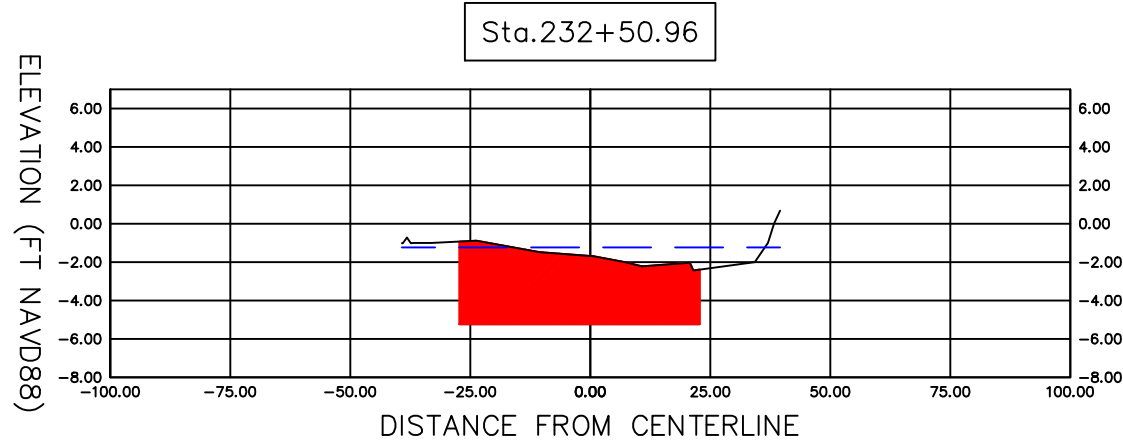

LEGEND

EXISTING GROUND

MLW -1.23' NAVD88

CUT AREA (4' BELOW MLW)







N

SCALE
1"=40'

SARASOTA COUNTY GOVERNMENT PUBLIC WORKS	SECTION 6 CROSS SECTIONS (2)	PROJECT NO.		SHEET NO.	
		REVISIONS		DATE	
		DESCRIPTION	DATE	DESCRIPTION	DATE



SECTION 6 – Approx
Sta 220+00 to
Sta 250+30

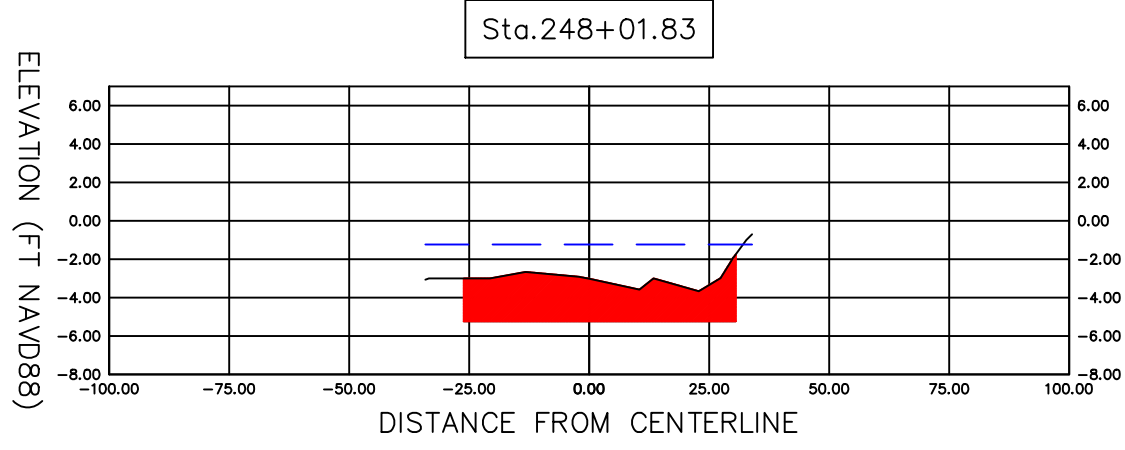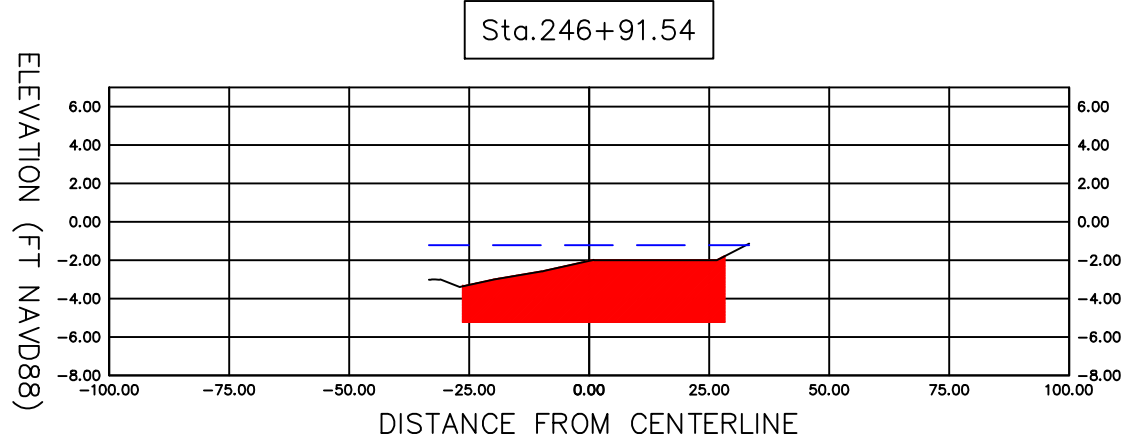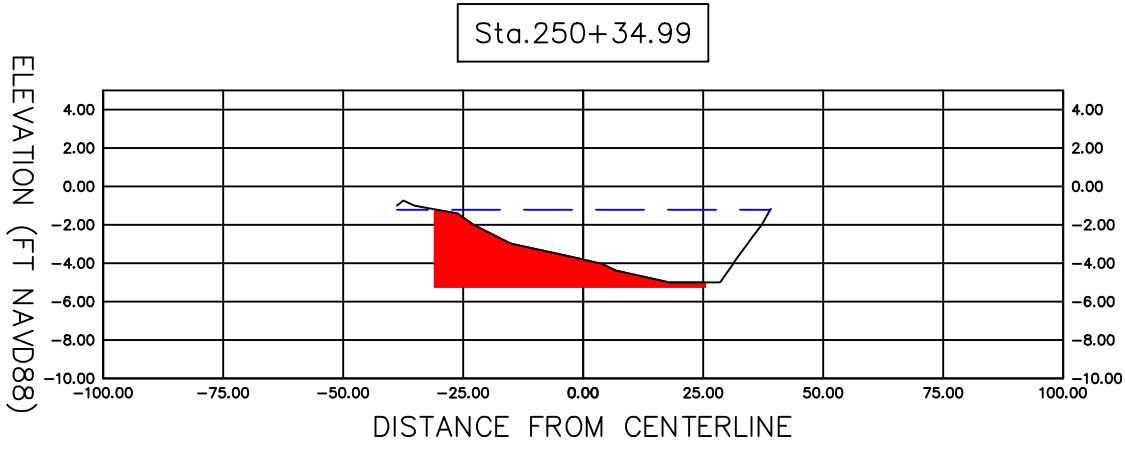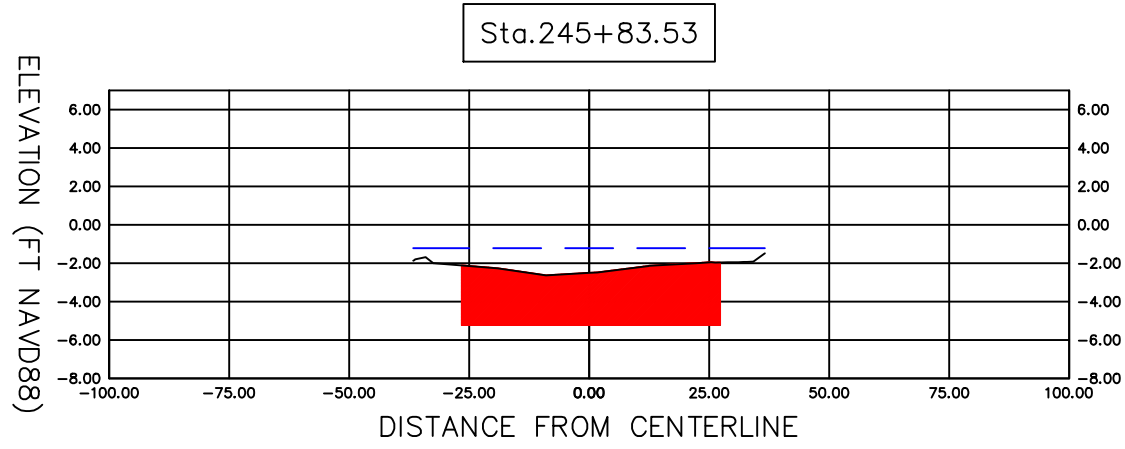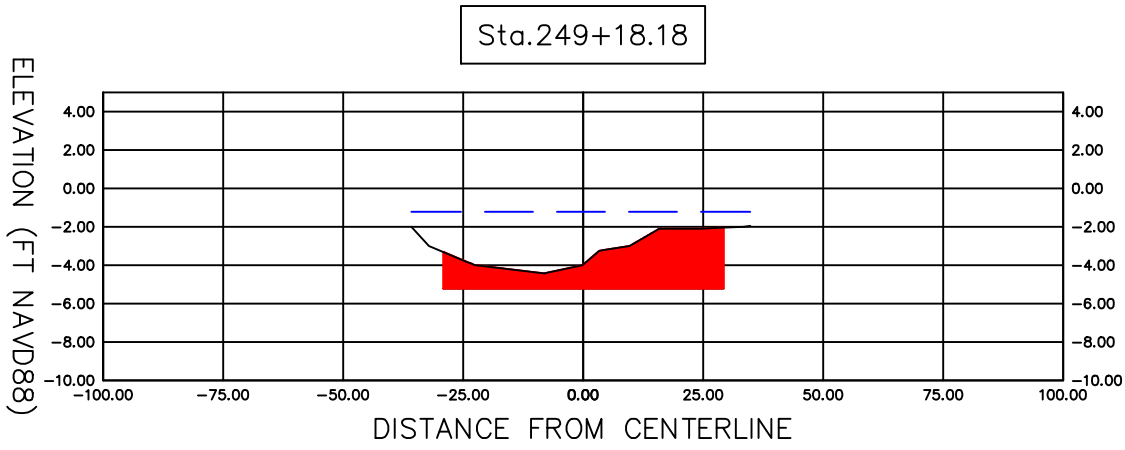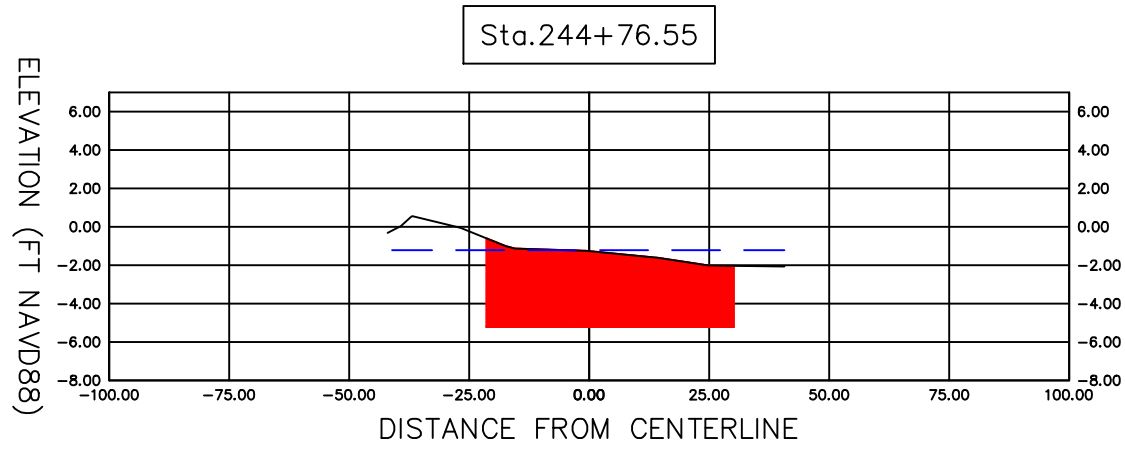

Material Table			
Station	Area	Volume	Cumulative Volume
220+46.28	64.19	0.00	0.00
221+51.30	173.08	461.43	461.43
222+52.52	143.98	589.74	1051.18
223+52.56	94.78	442.12	1493.30
224+52.86	110.68	381.60	1874.89
225+53.03	133.18	452.36	2327.25
226+53.13	156.63	536.61	2863.86
227+53.18	189.50	640.93	3504.79
228+53.45	186.87	698.81	4203.60
229+53.45	162.06	646.06	4849.66
230+50.83	168.89	596.83	5446.49
231+50.95	169.09	626.79	6073.27
232+50.96	179.49	643.77	6717.05
233+51.67	148.27	608.21	7325.25
234+53.74	169.72	600.12	7925.37
235+55.58	199.99	696.57	8621.94
236+62.71	213.19	819.11	9441.06
237+70.14	194.96	811.67	10252.73
238+74.88	167.62	700.51	10953.24
239+74.93	172.04	628.00	11581.24

Material Table			
Station	Area	Volume	Cumulative Volume
240+75.90	187.94	672.57	12253.81
241+75.93	184.08	688.32	12942.13
242+76.01	180.81	676.03	13618.16
243+76.07	155.79	623.46	14241.62
244+76.55	194.91	649.76	14891.38
245+83.53	157.62	696.34	15587.72
246+91.54	157.47	629.88	16217.60
248+01.83	123.18	572.24	16789.84
249+18.18	110.49	502.58	17292.41
250+34.99	94.71	443.18	17735.59

LEGEND

EXISTING GROUND

MLW -1.23' NAVD88

CUT AREA (4' BELOW MLW)

N

SCALE
1"=40'

SARASOTA COUNTY GOVERNMENT
PUBLIC WORKS

Sarasota County

SECTION 6
CROSS SECTIONS (3)

REVISIONS

DATE	DESCRIPTION




PROJECT NO.

SHEET NO.



REVISIONS

DATE	DESCRIPTION

SECTION 7 – Approx
Sta 253+50 to
Sta 257+60

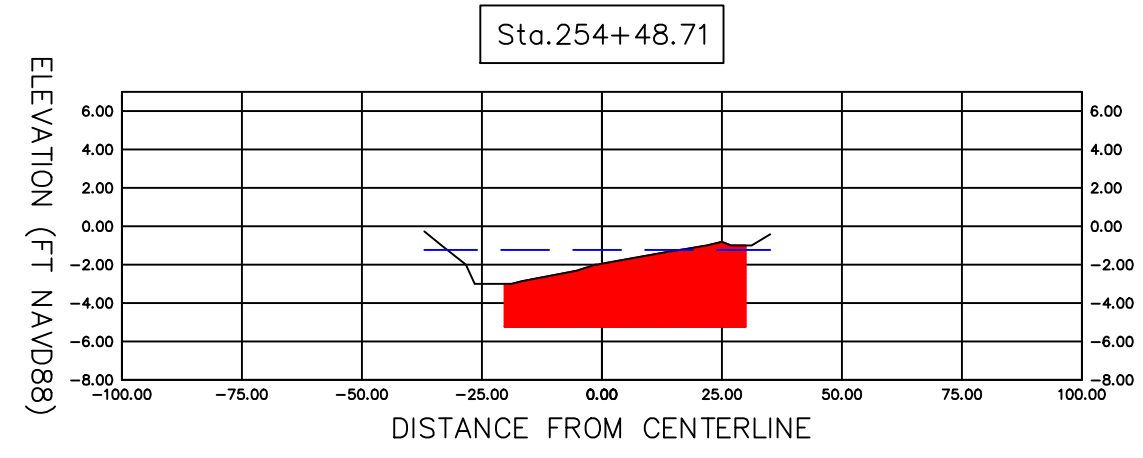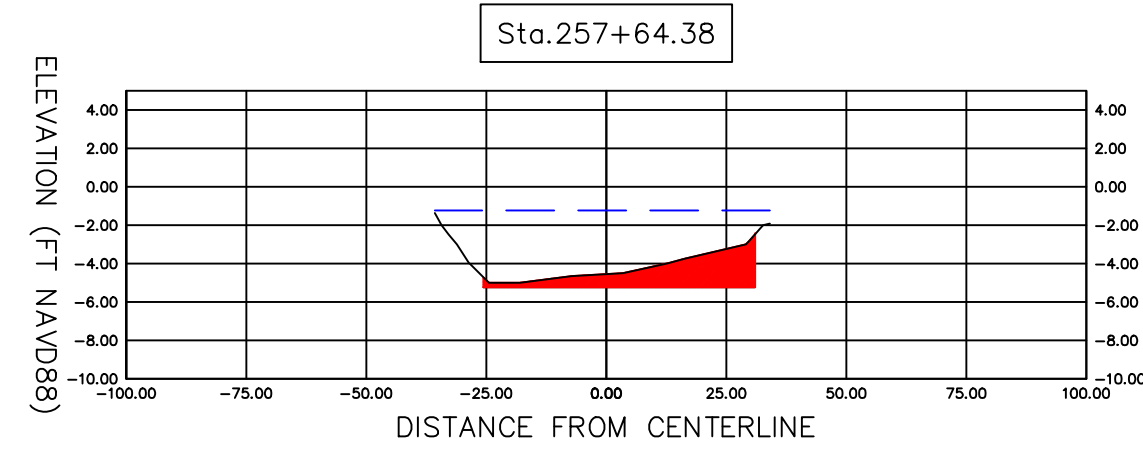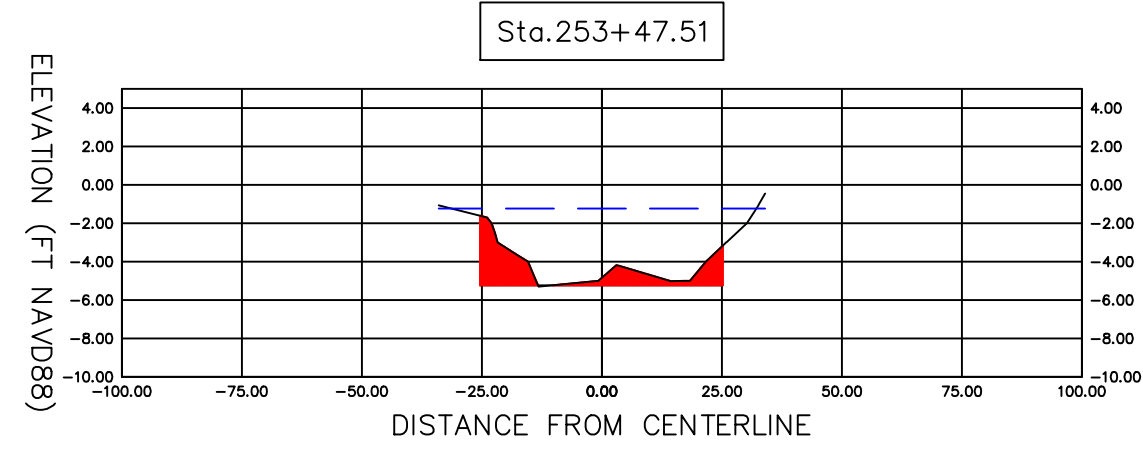

Material Table			
Station	Area	Volume	Cumulative Volume
253+47.51	43.98	0.00	0.00
254+48.71	171.51	400.52	400.52
255+50.31	161.88	617.62	1018.14
256+53.70	144.91	584.82	1602.96
257+64.38	55.89	409.43	2012.39

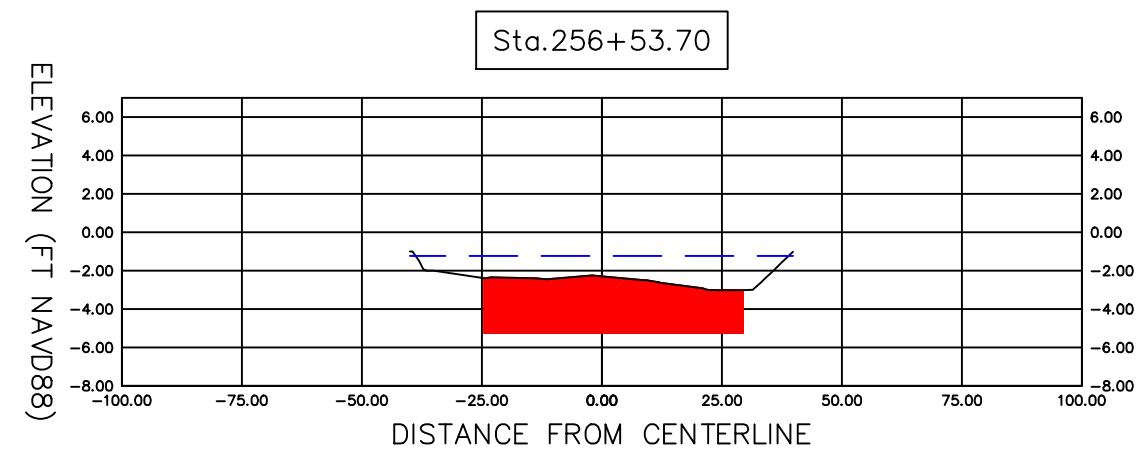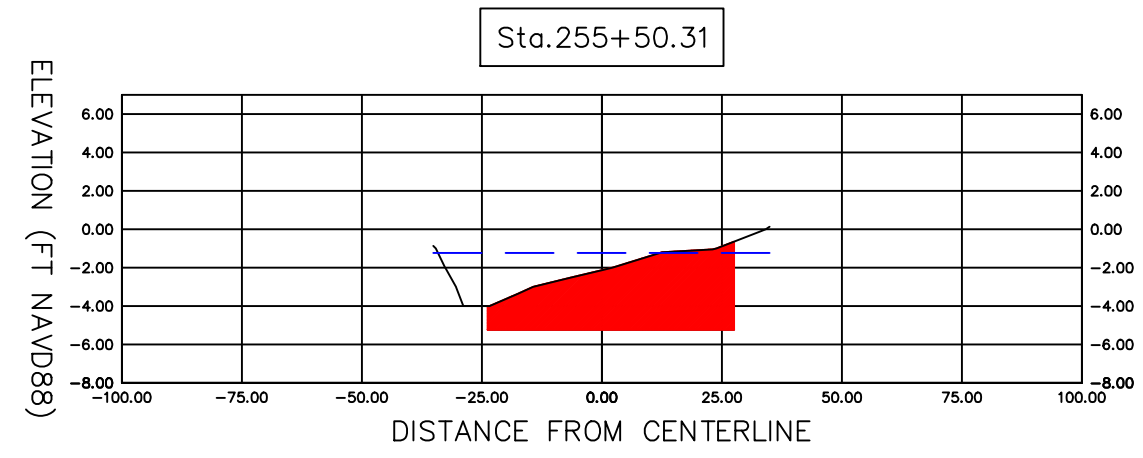

LEGEND

- EXISTING GROUND
- MLW -1.23' NAVD88
- CUT AREA (4' BELOW MLW)



SCALE
1"=40'



SARASOTA COUNTY GOVERNMENT
PUBLIC WORKS

SECTION 7
AERIAL & CROSS SECTIONS

PROJECT NO.	SHEET NO.
-------------	-----------

REVISIONS	
DATE	DESCRIPTION

DATE	
------	--

REVISIONS	DESCRIPTION
-----------	-------------

DATE	
------	--












REVISIONS	DESCRIPTION
-----------	-------------



N
SCALE
1"=40'

	SARASOTA COUNTY GOVERNMENT PUBLIC WORKS		SECTION 8 AERIAL		PROJECT NO.	SHEET NO.
DATE	REVISIONS DESCRIPTION	DATE	REVISIONS DESCRIPTION	DATE	REVISIONS DESCRIPTION	

SECTION 8 – Approx
Sta 258+75 to
Sta 269+00

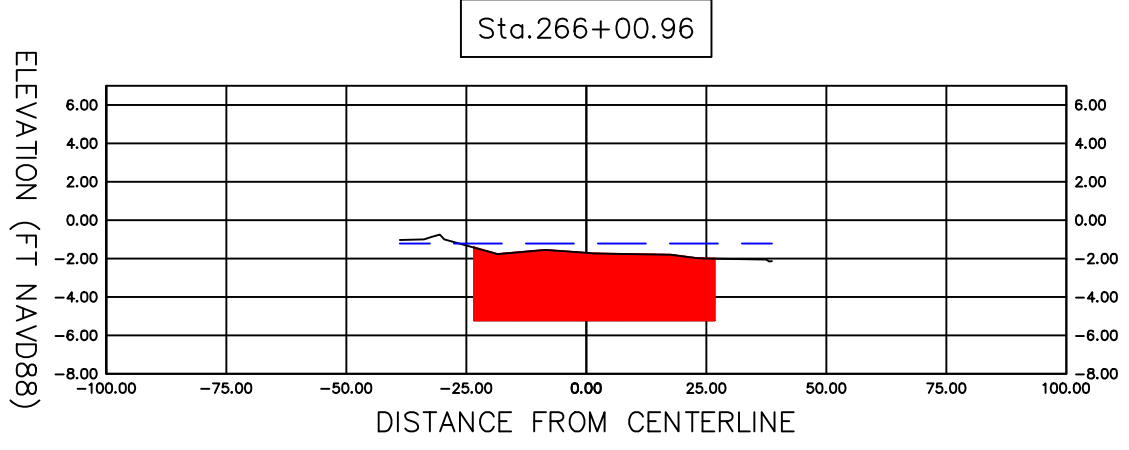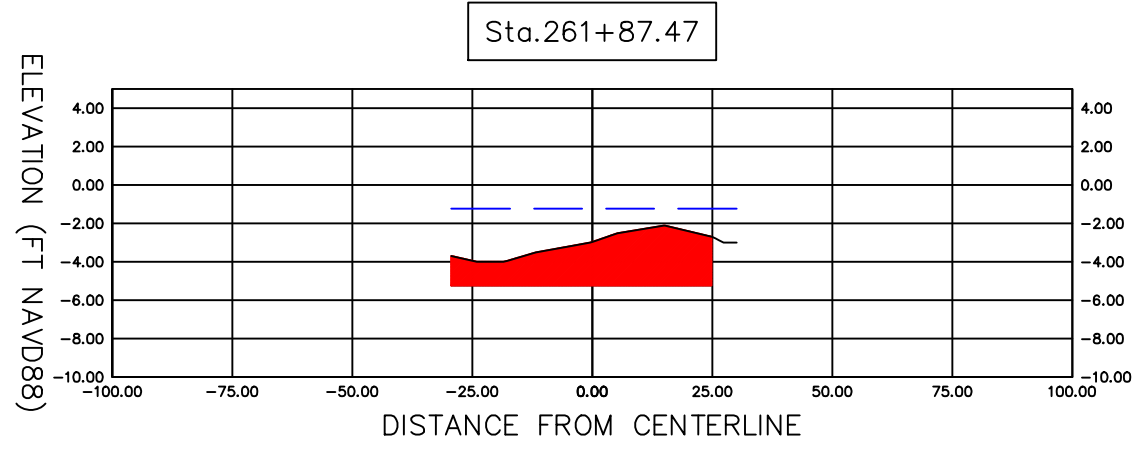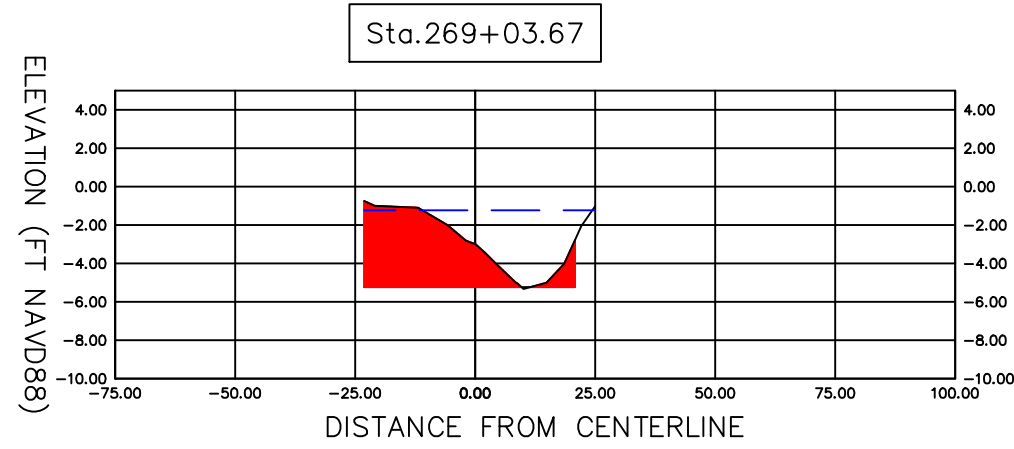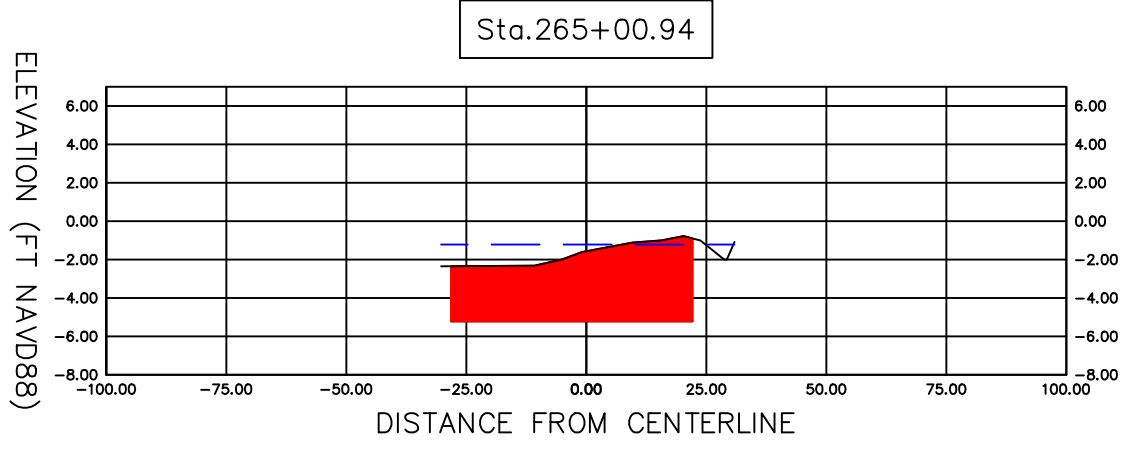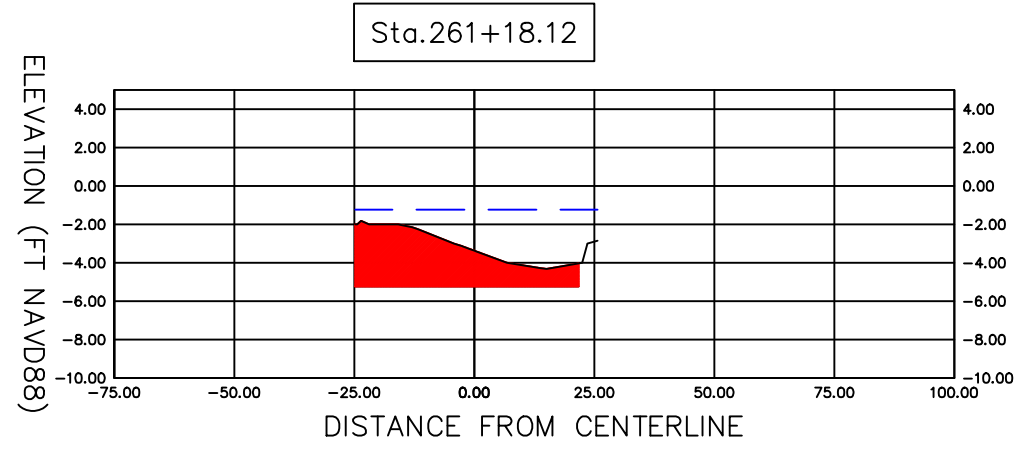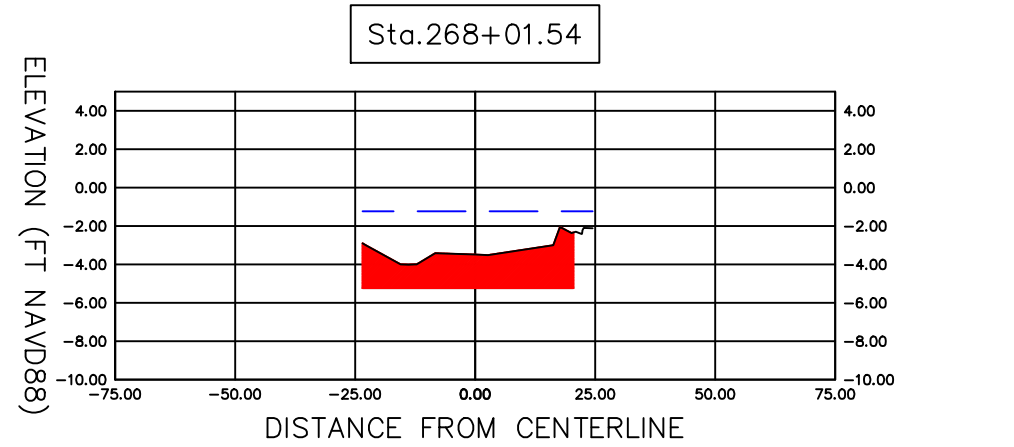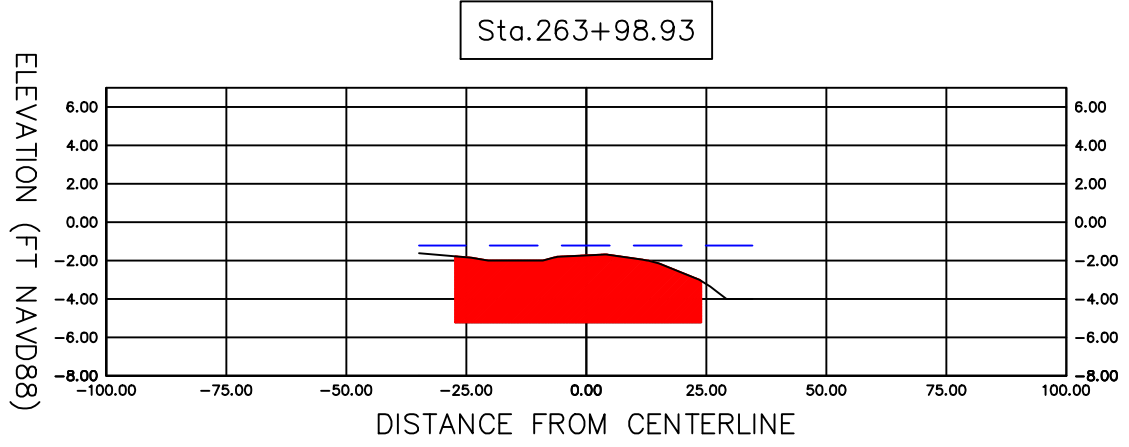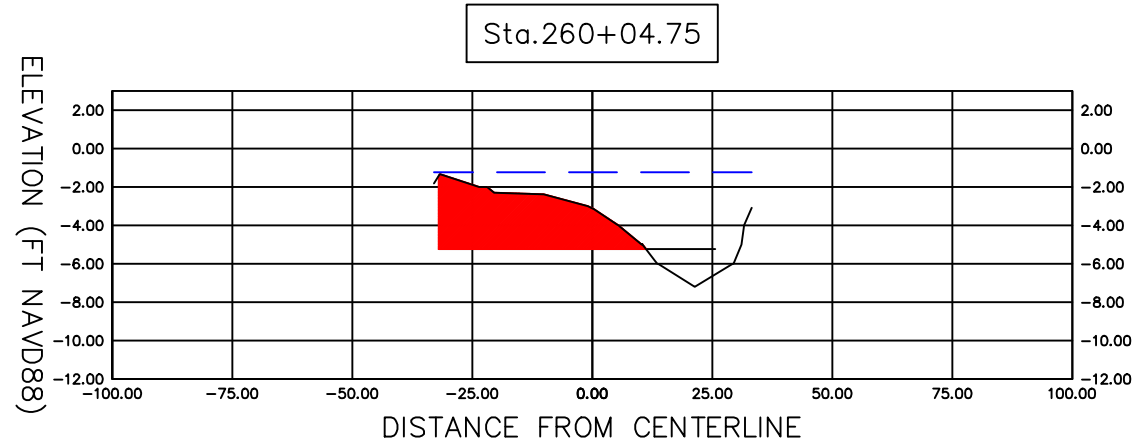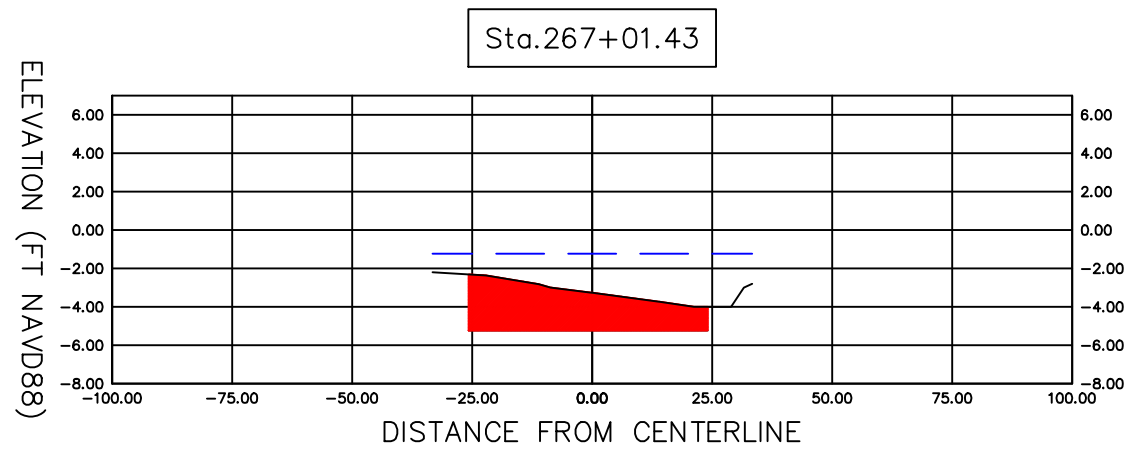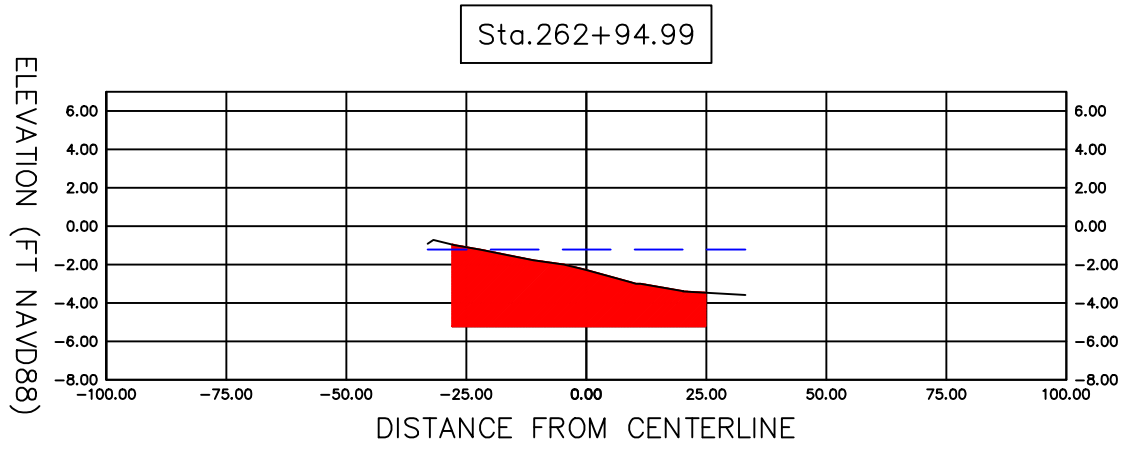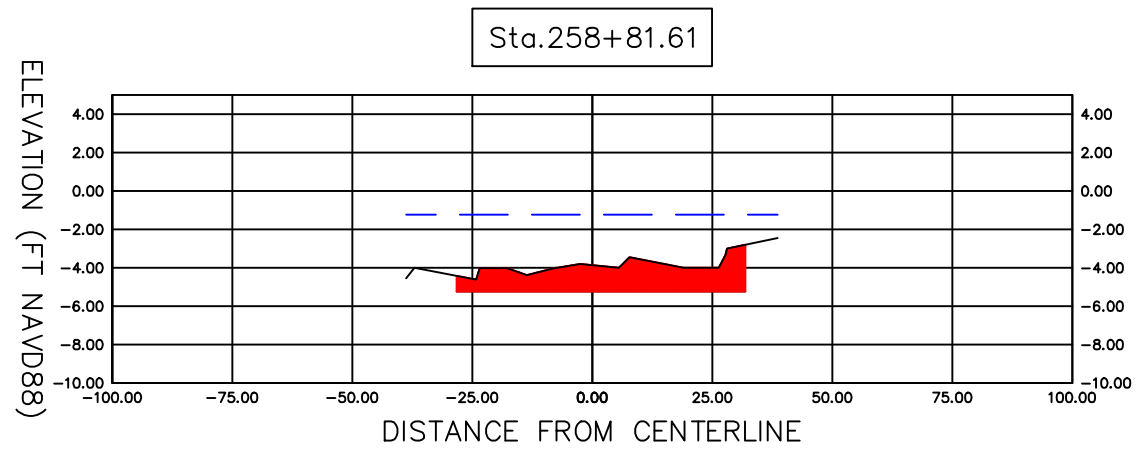

Material Table			
Station	Area	Volume	Cumulative Volume
258+81.61	79.49	0.00	0.00
260+04.75	108.12	427.24	427.24
261+18.12	96.65	420.94	848.19
261+87.47	116.86	272.38	1120.57
262+94.99	156.19	541.96	1662.53
263+98.93	165.30	616.82	2279.35
265+00.94	176.04	643.36	2922.71
266+00.96	174.90	650.06	3572.77
267+01.43	100.92	513.28	4086.05
268+01.54	82.74	339.32	4425.38
269+03.67	103.17	346.87	4772.25

LEGEND

EXISTING GROUND

MLW -1.23' NAVD88

CUT AREA (4' BELOW MLW)

N

SCALE
1"=40'

SHEET NO.

PROJECT NO.

SECTION 8
CROSS SECTIONS

SARASOTA COUNTY GOVERNMENT
PUBLIC WORKS

REVISIONS
DESCRIPTION

REVISIONS
DESCRIPTION

REVISIONS
DESCRIPTION








DATE

DATE

DATE



SECTION 9 – Approx
Sta 269+50 to
Sta 277+09

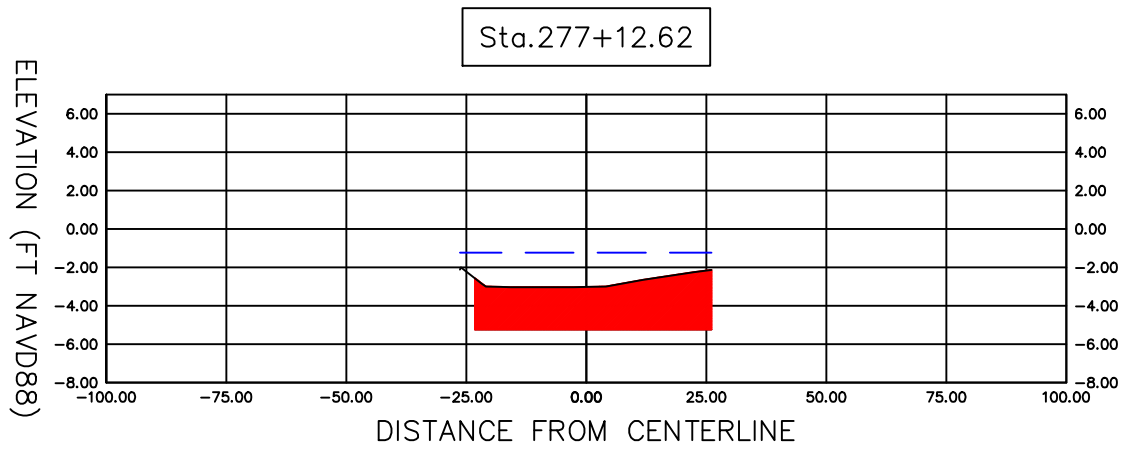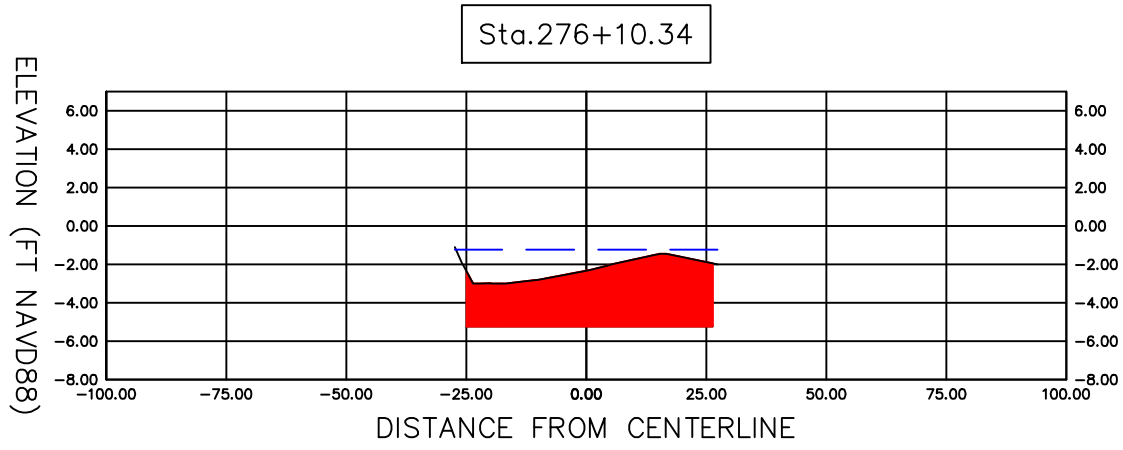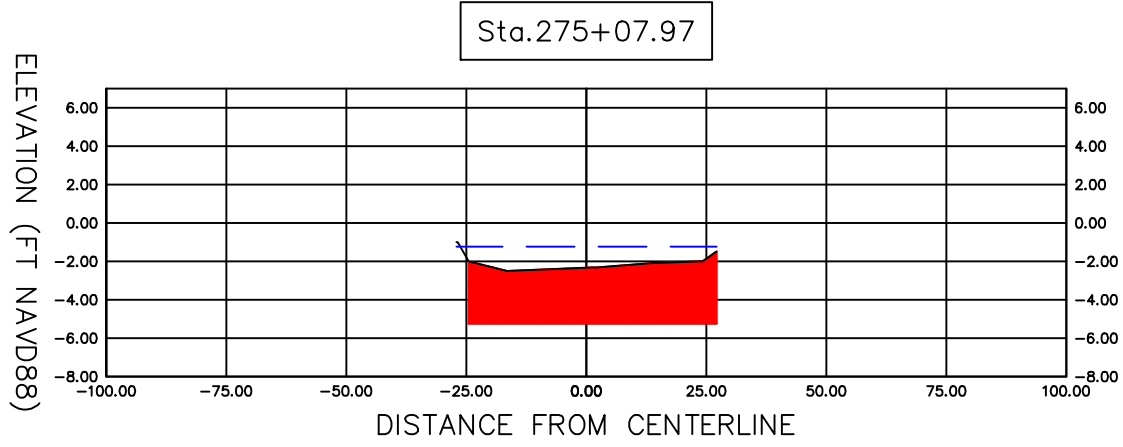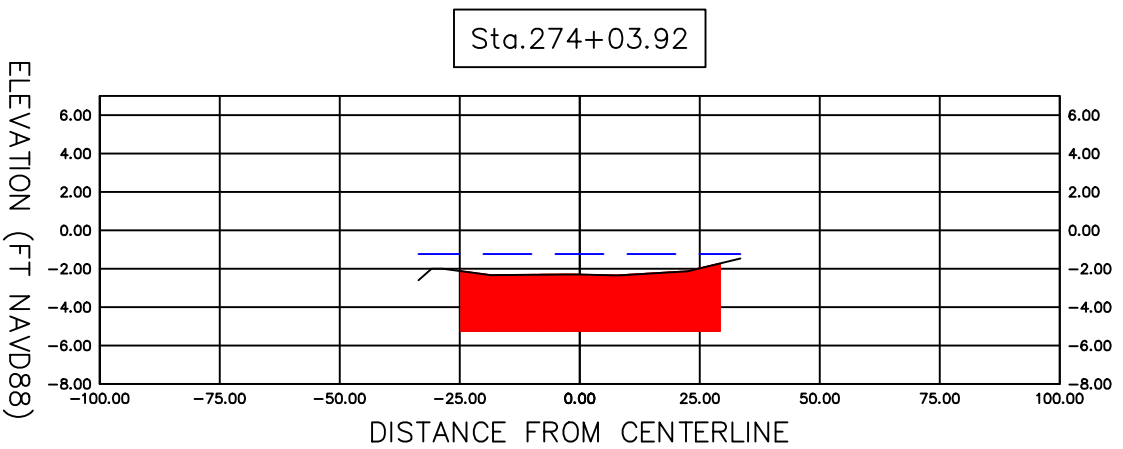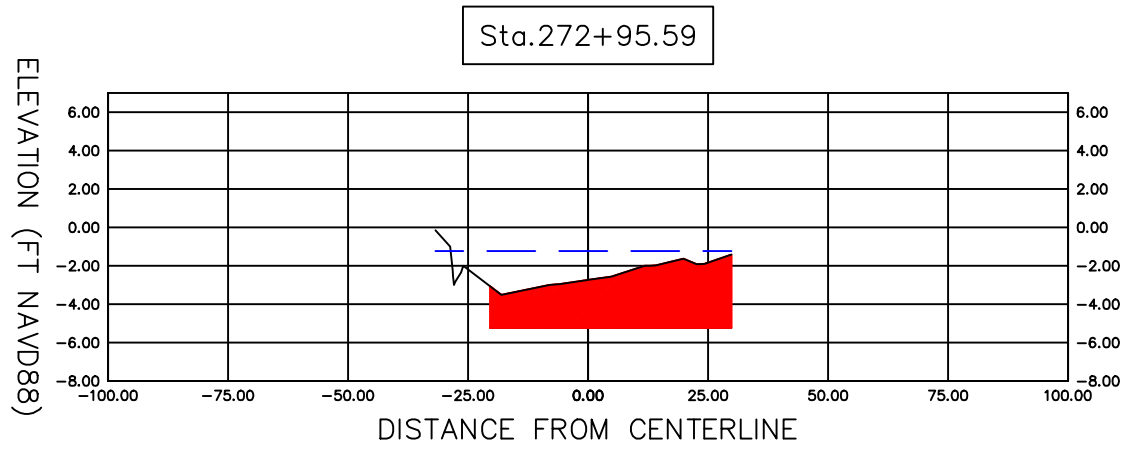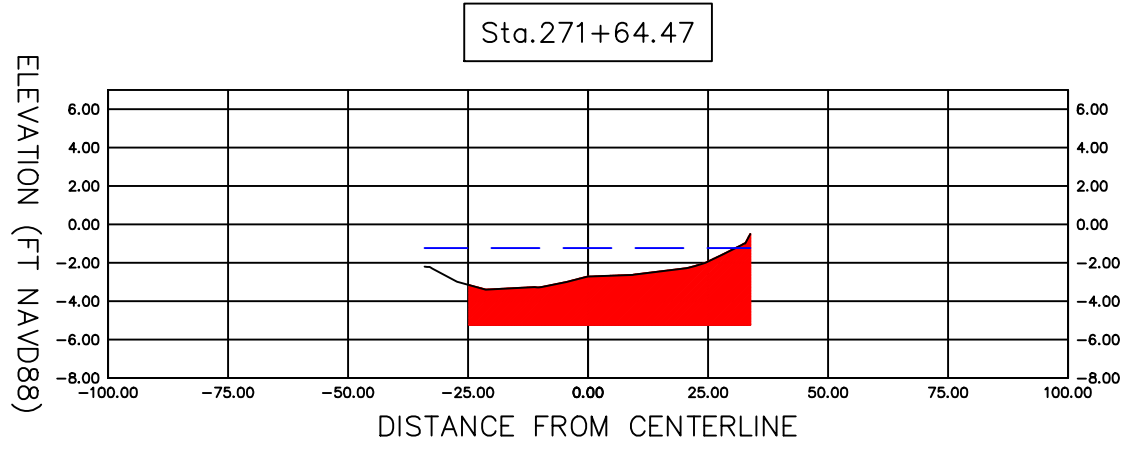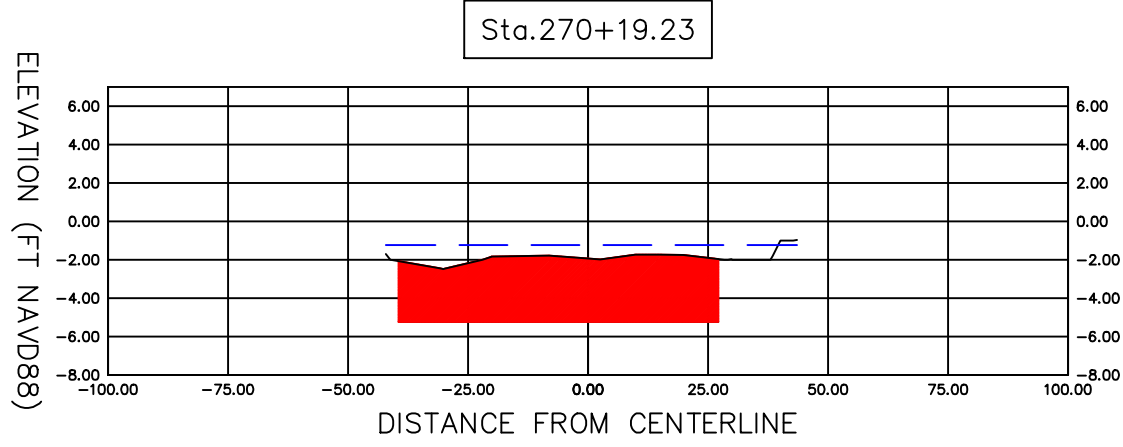


Material Table				
Station	Area	Volume	Cumulative Volume	
270+19.23	218.86	0.00	0.00	
271+64.47	153.09	1000.62	1000.62	
272+95.59	138.51	698.29	1698.91	
274+03.92	161.45	595.74	2294.66	
275+07.97	155.28	609.24	2903.90	
276+10.34	151.68	580.96	3484.86	
277+12.62	119.98	513.30	3998.15	

LEGEND
— EXISTING GROUND
- - - MLW -1.23' NAVD88
■ CUT AREA (4' BELOW MLW)



SECTION 9 – Approx
Sta 269+50 to
Sta 277+09


SCALE
1"=40'

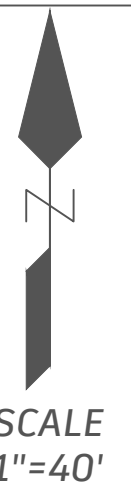

Sarasota County	SARASOTA COUNTY GOVERNMENT PUBLIC WORKS		SECTION 9 AERIAL & CROSS SECTIONS		PROJECT NO.	SHEET NO.
	REVISIONS		REVISIONS		DATE	
	DATE	DESCRIPTION	DATE	DESCRIPTION		


















SCALE
1"=40'

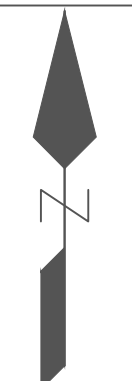

	SARASOTA COUNTY GOVERNMENT PUBLIC WORKS	SECTION 10 AERIAL	PROJECT NO.	SHEET NO.
DATE	REVISIONS DESCRIPTION	DATE	REVISIONS DESCRIPTION	DATE

SECTION 10 – Approx
Sta 279+00 to
Sta 293+26

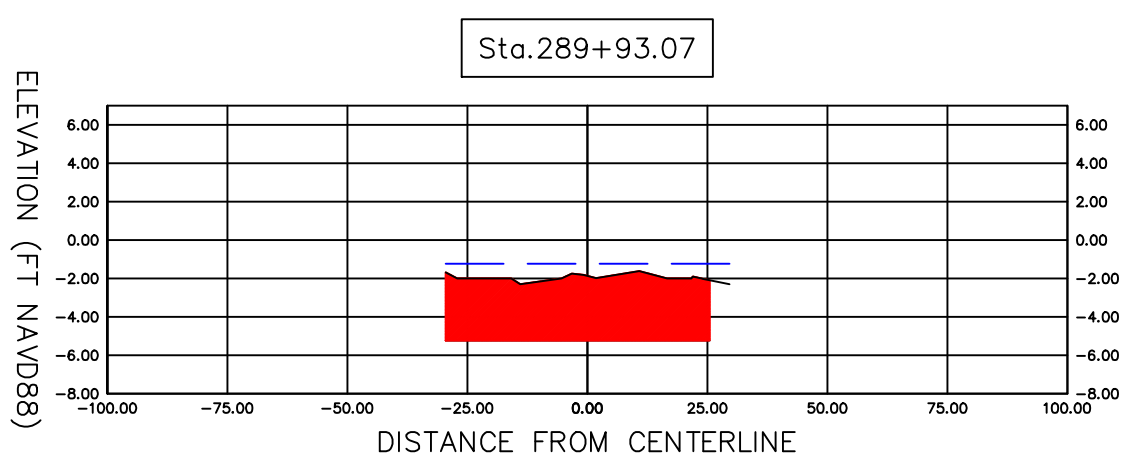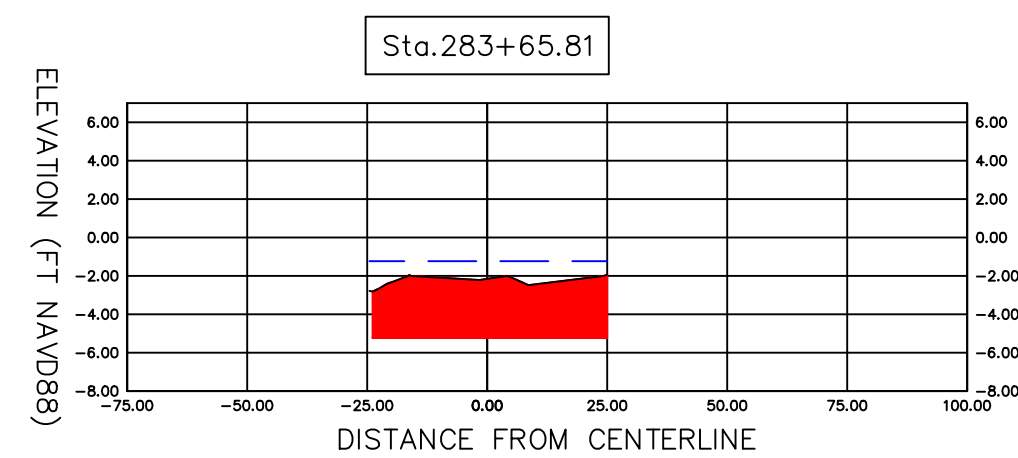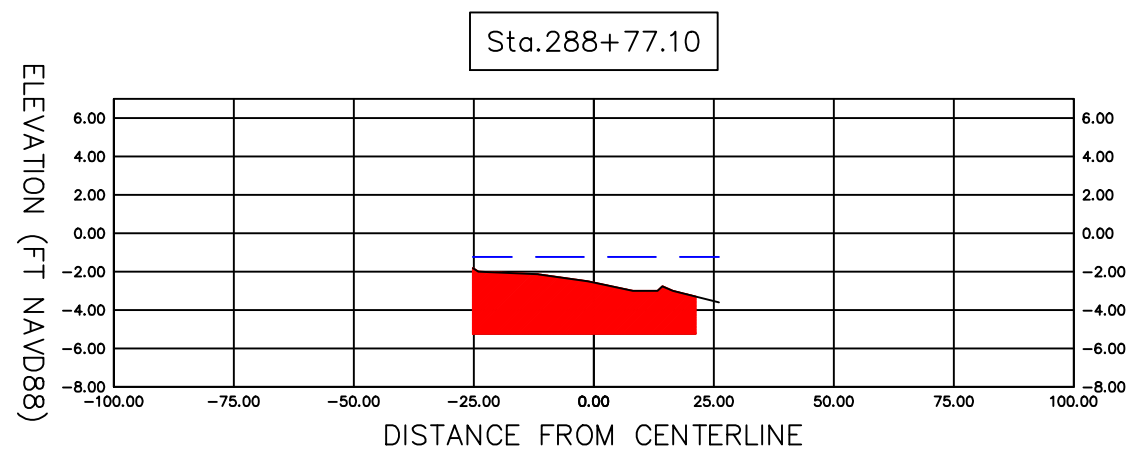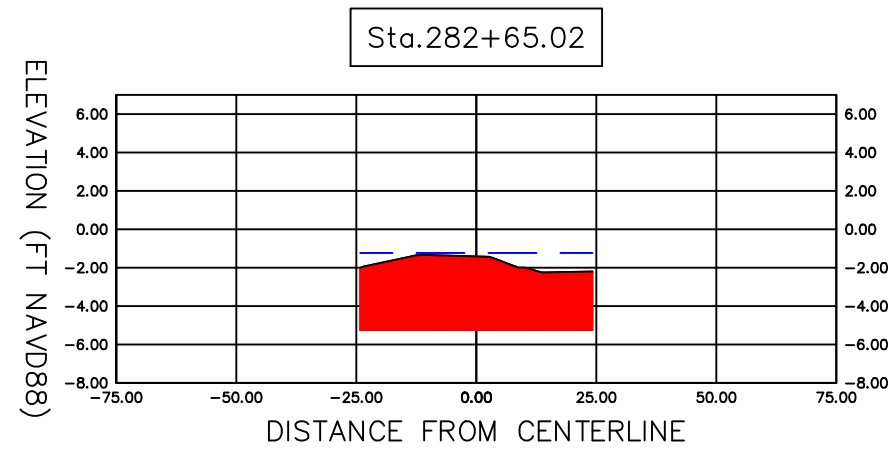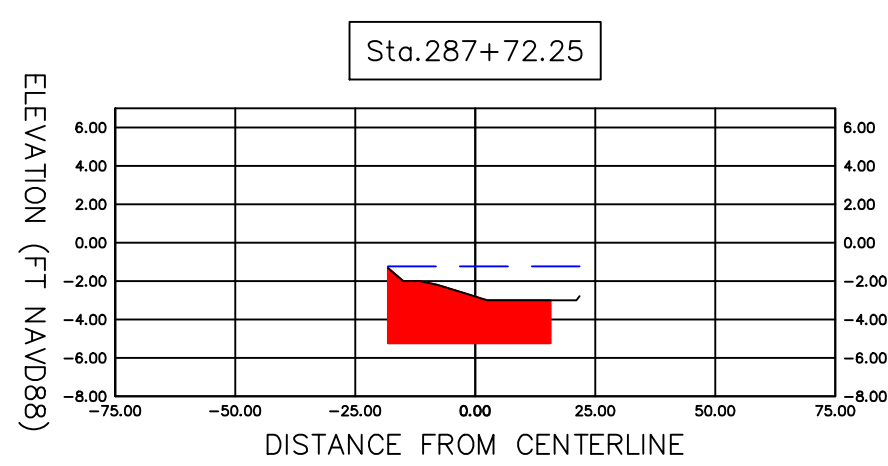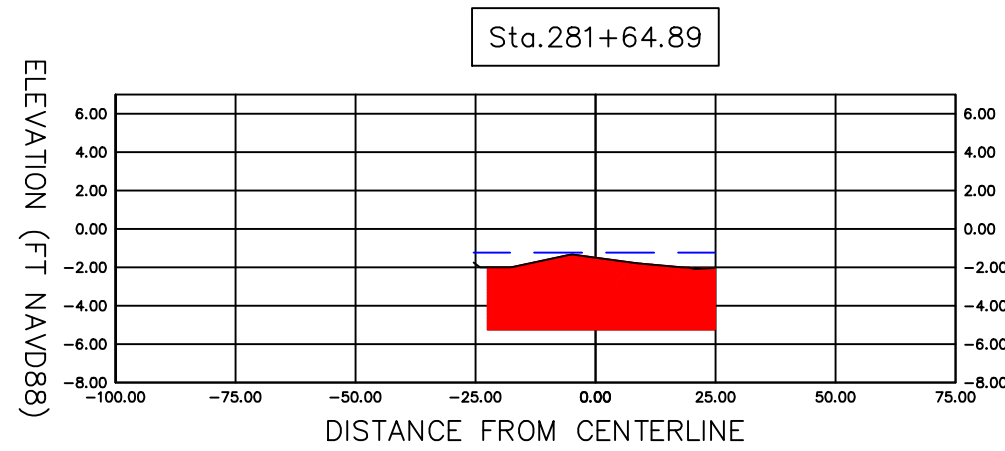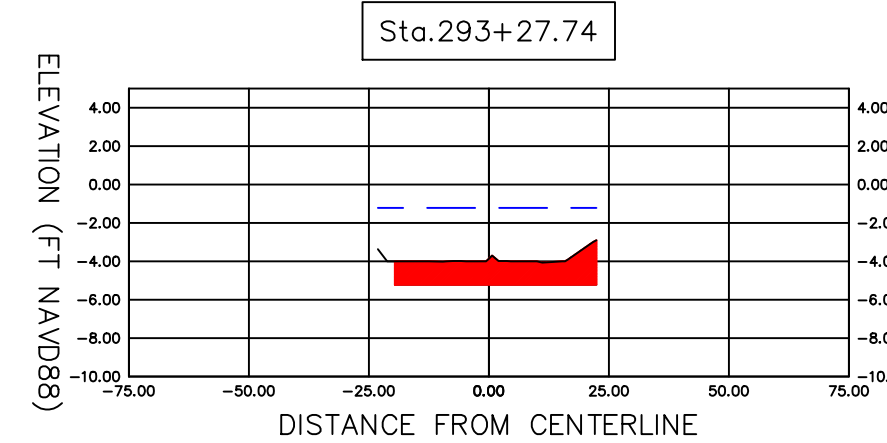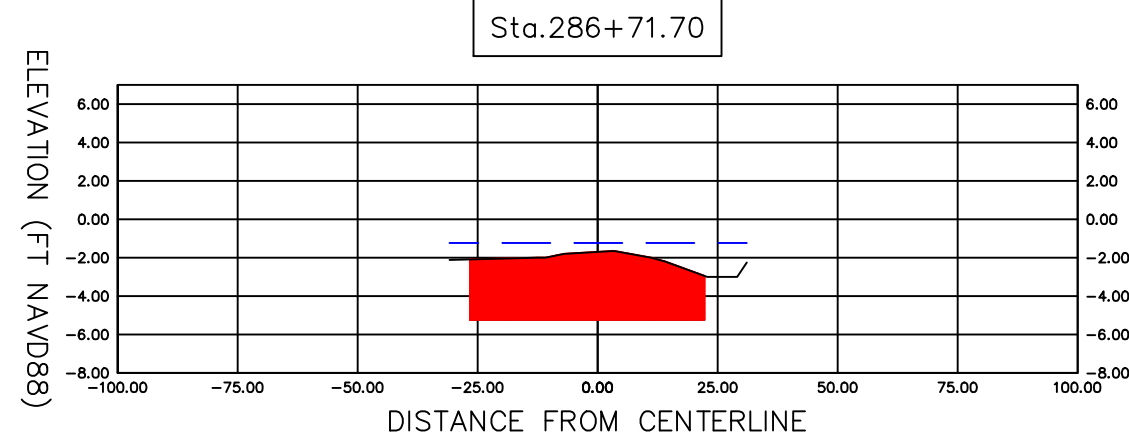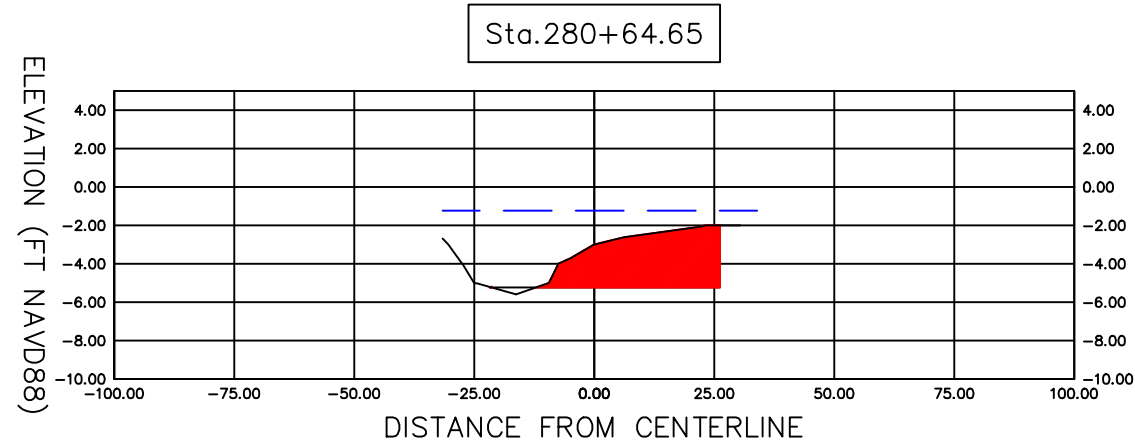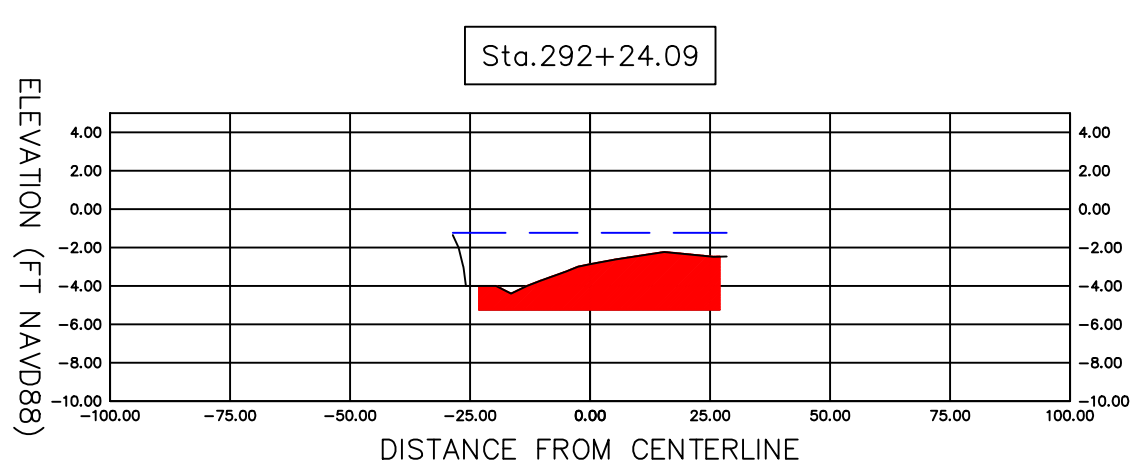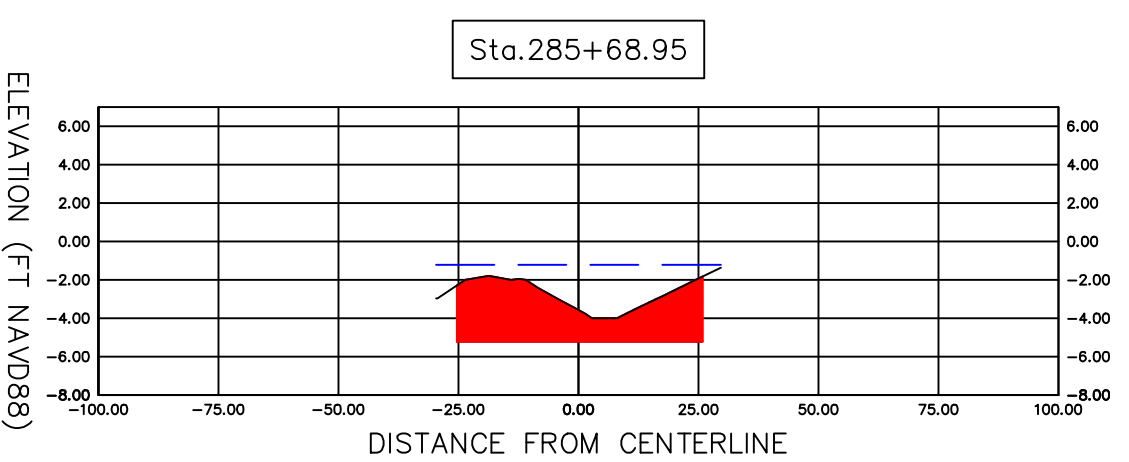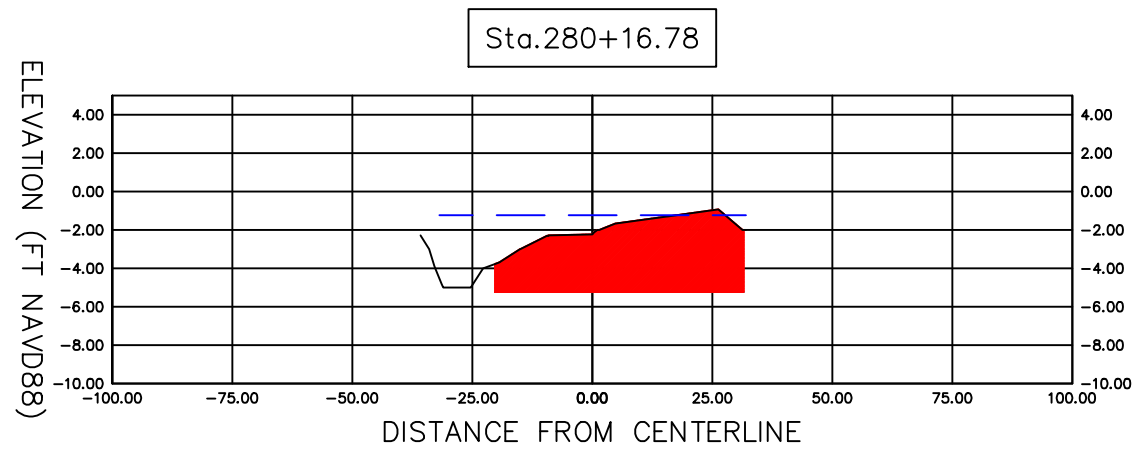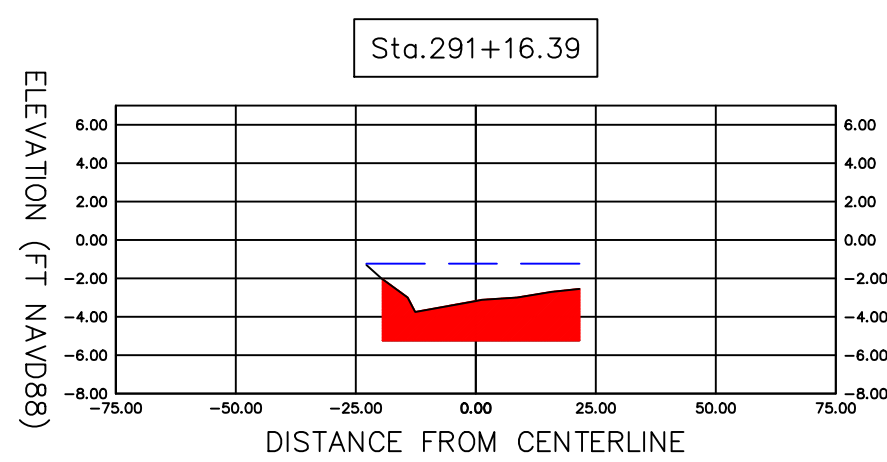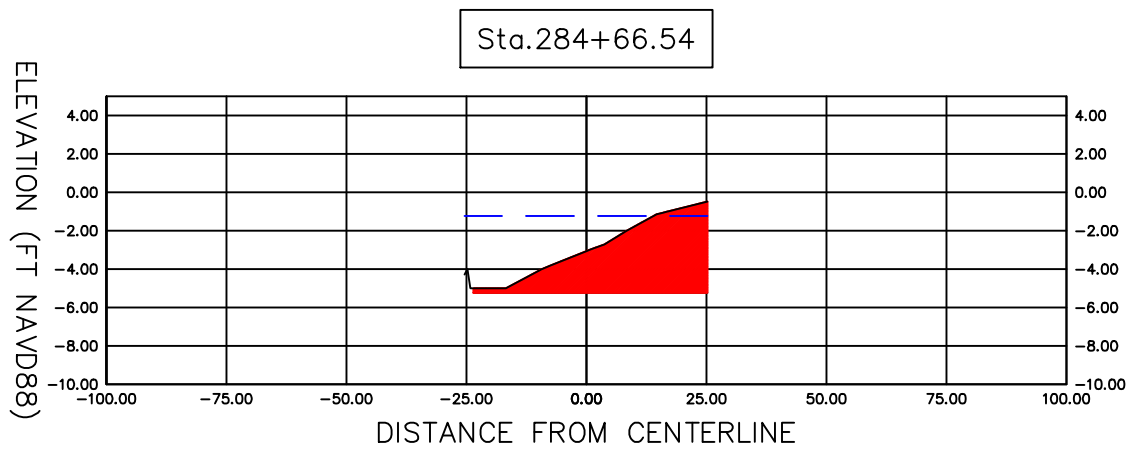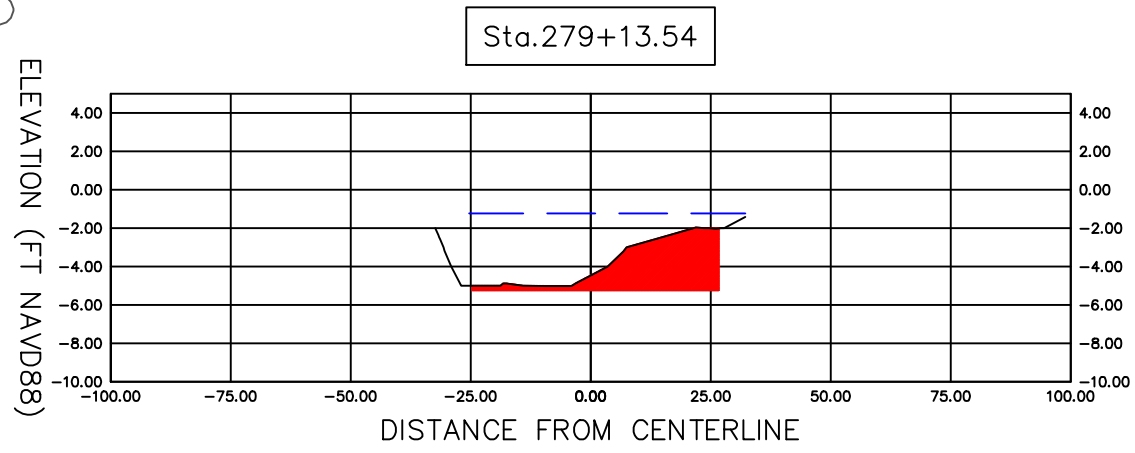

Material Table			
Station	Area	Volume	Cumulative Volume
279+13.54	72.22	0.00	0.00
280+16.78	171.80	455.63	455.63
280+64.65	88.83	217.25	672.88
281+64.89	163.65	464.82	1137.70
282+65.02	168.42	615.76	1753.45
283+65.81	148.04	590.67	2344.13
284+66.54	114.60	488.33	2832.45
285+68.95	125.35	454.12	3286.58
286+71.70	156.81	536.22	3822.80
287+72.25	90.68	457.37	4280.17
288+77.10	125.39	415.06	4695.24
289+93.07	180.27	654.03	5349.27
291+16.39	90.19	617.88	5967.15
292+24.09	109.79	395.95	6363.09
293+27.74	55.40	314.67	6677.76

LEGEND

— EXISTING GROUND

- - - MLW -1.23' NAVD88

CUT AREA (4' BELOW MLW)

SCALE
1"=40'

SECTION 10
CROSS SECTIONS

SARASOTA COUNTY GOVERNMENT
PUBLIC WORKS



SHEET
NO.

PROJECT
NO.

REVISIONS
DESCRIPTION

DATE


REVISIONS
DESCRIPTION

DATE

REVISIONS
DESCRIPTION

DATE

SECTION 11 – Approx
Sta 304+00 to
Sta 310+94 (end)

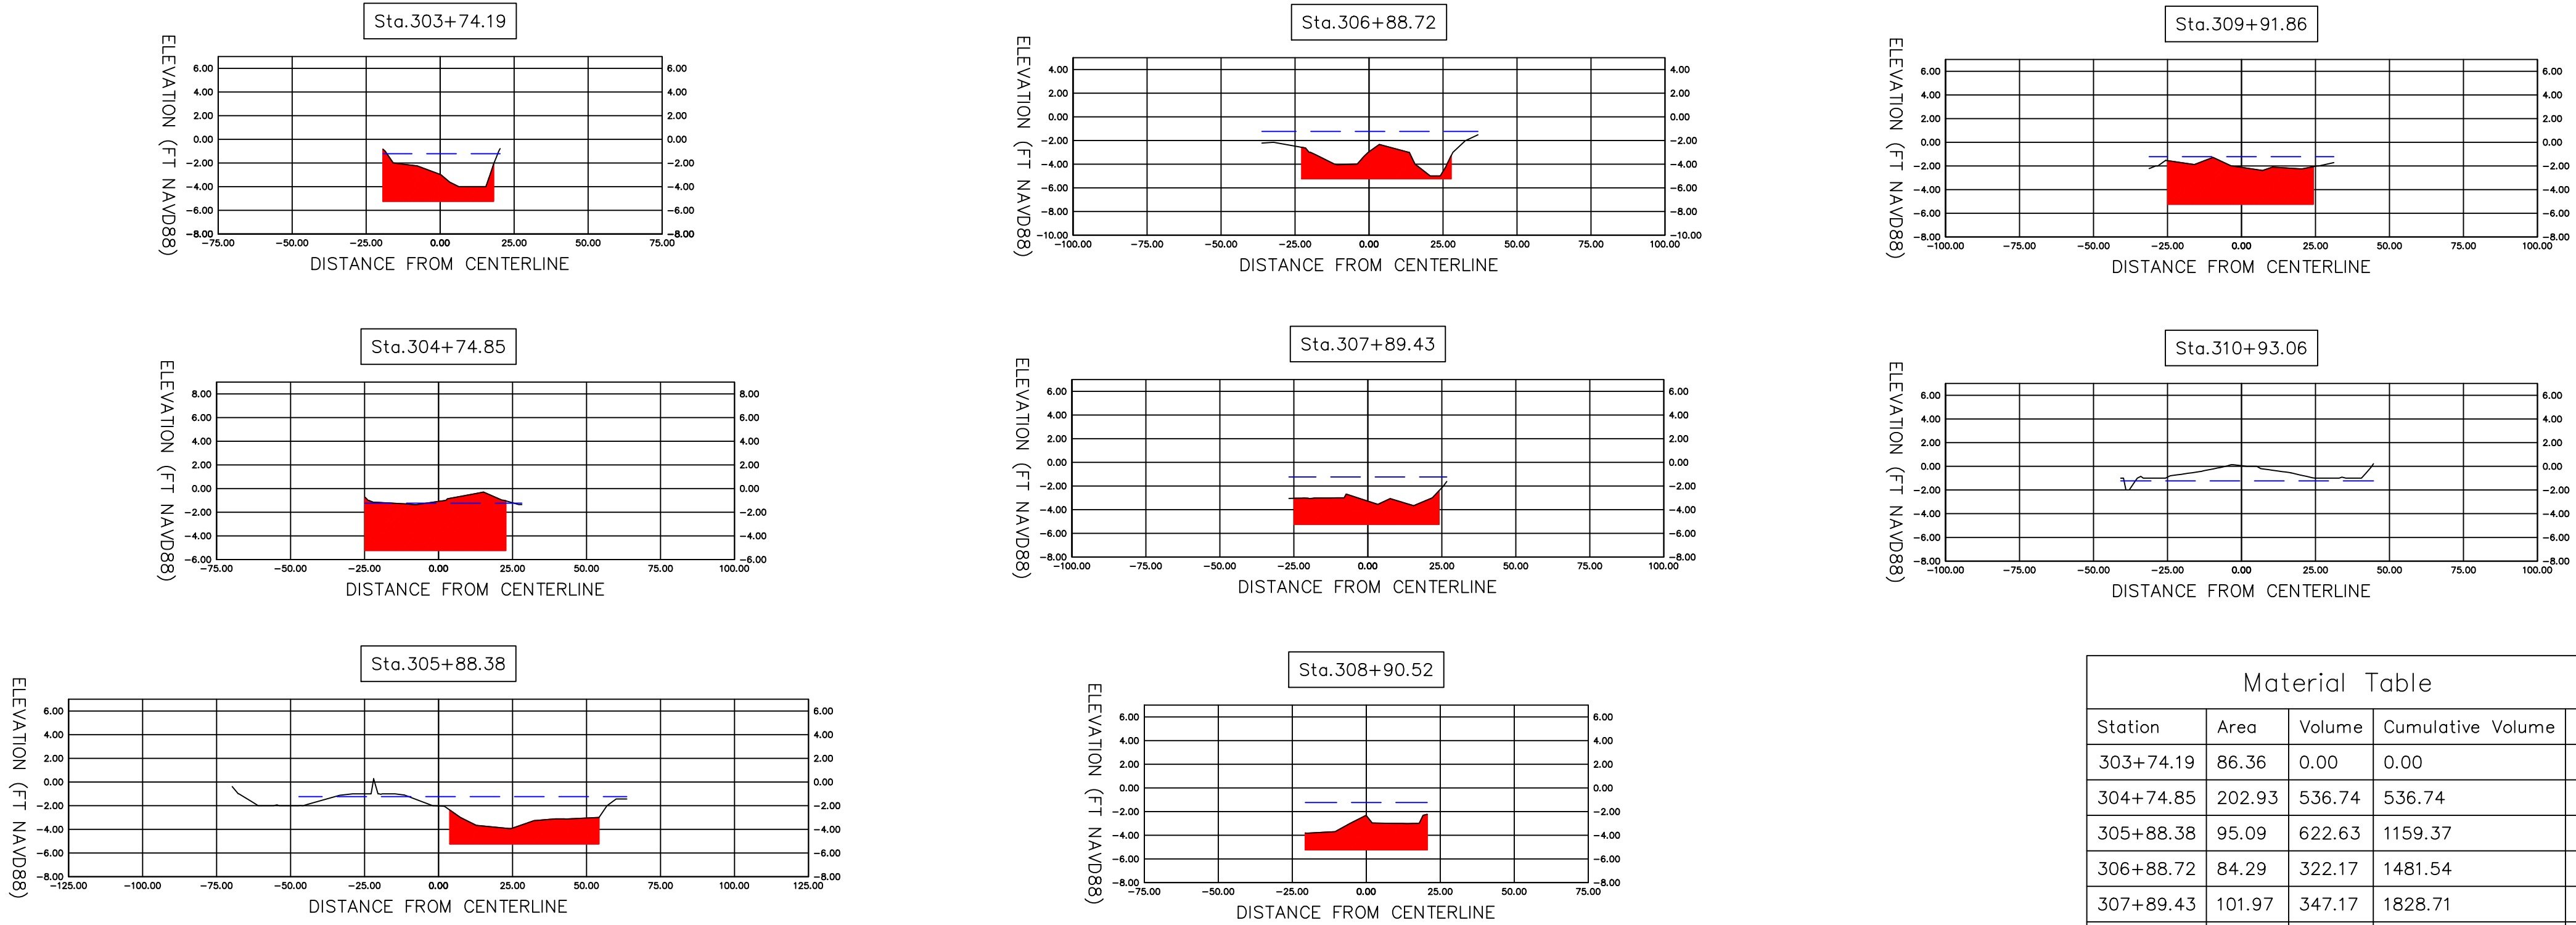

SCALE
1"=40'

SECTION 11
AERIAL & CROSS SECTIONS

SARASOTA COUNTY GOVERNMENT
PUBLIC WORKS



SHEET NO.
PROJECT NO.

DATE	REVISIONS		DATE	REVISIONS	
	DESCRIPTION			DESCRIPTION	