F 26515

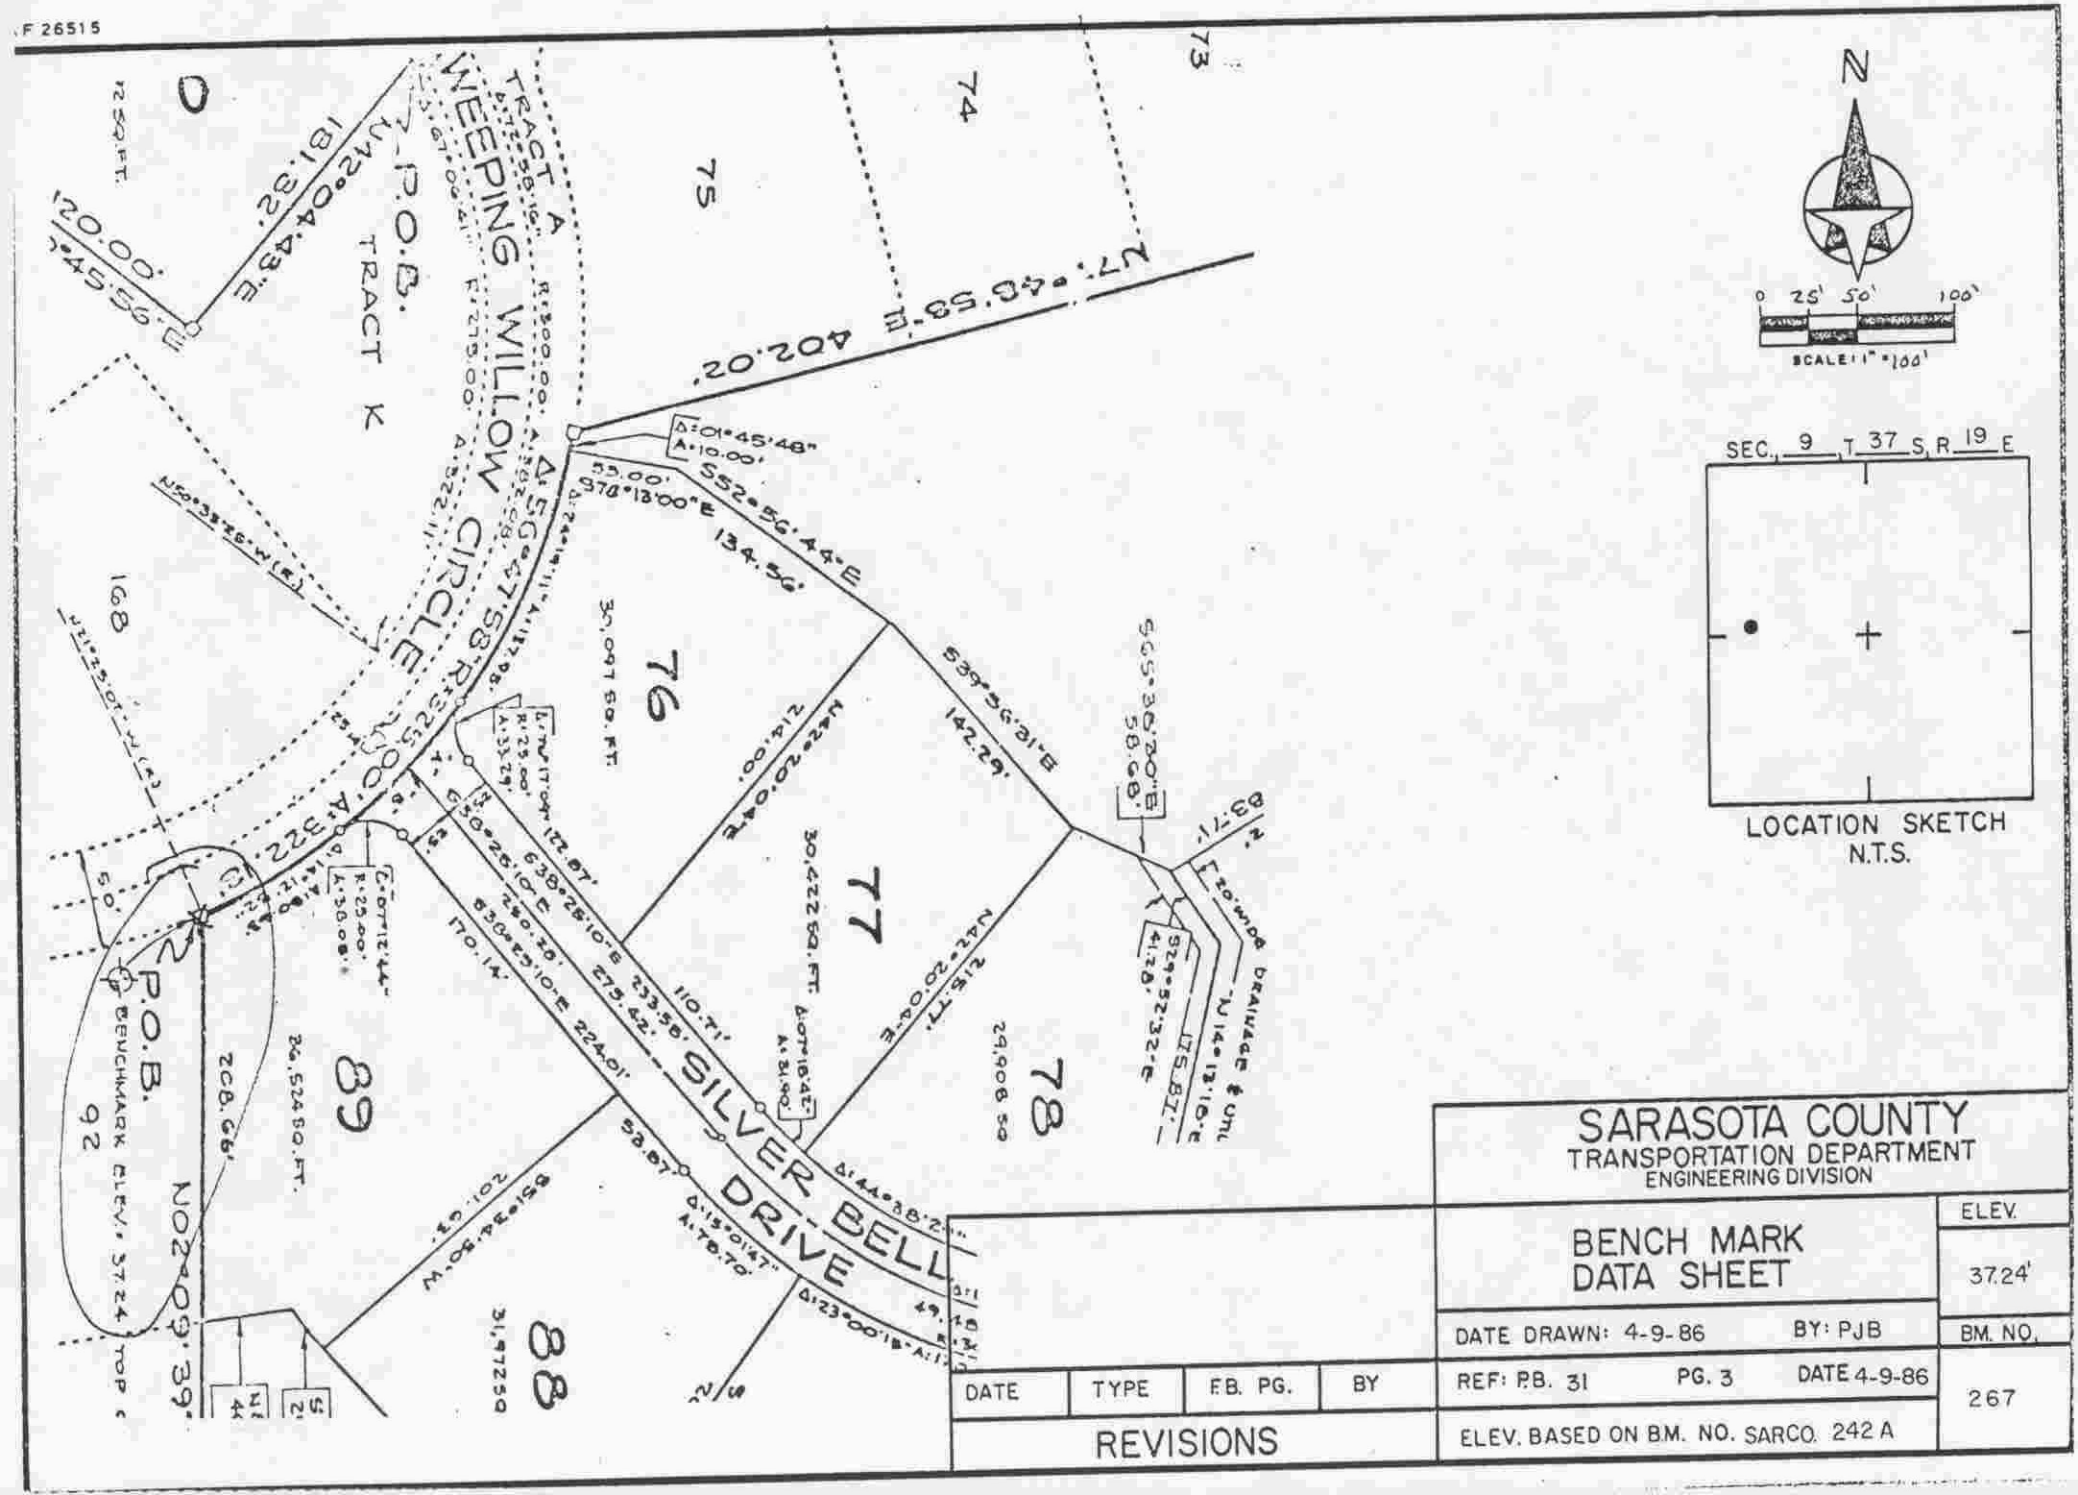

LOCATION SKETCH
N.T.S.

SARASOTA COUNTY
TRANSPORTATION DEPARTMENT
ENGINEERING DIVISION

BENCH MARK DATA SHEET

ELEV. 37.24'

DATE DRAWN: 4-9-86 BY: PJB

BM. NO. 267

REF: P.B. 31 PG. 3 DATE 4-9-86

ELEV. BASED ON B.M. NO. SARCO. 242 A

DATE	TYPE	F.B. PG.	BY
REVISIONS			