AF 26515

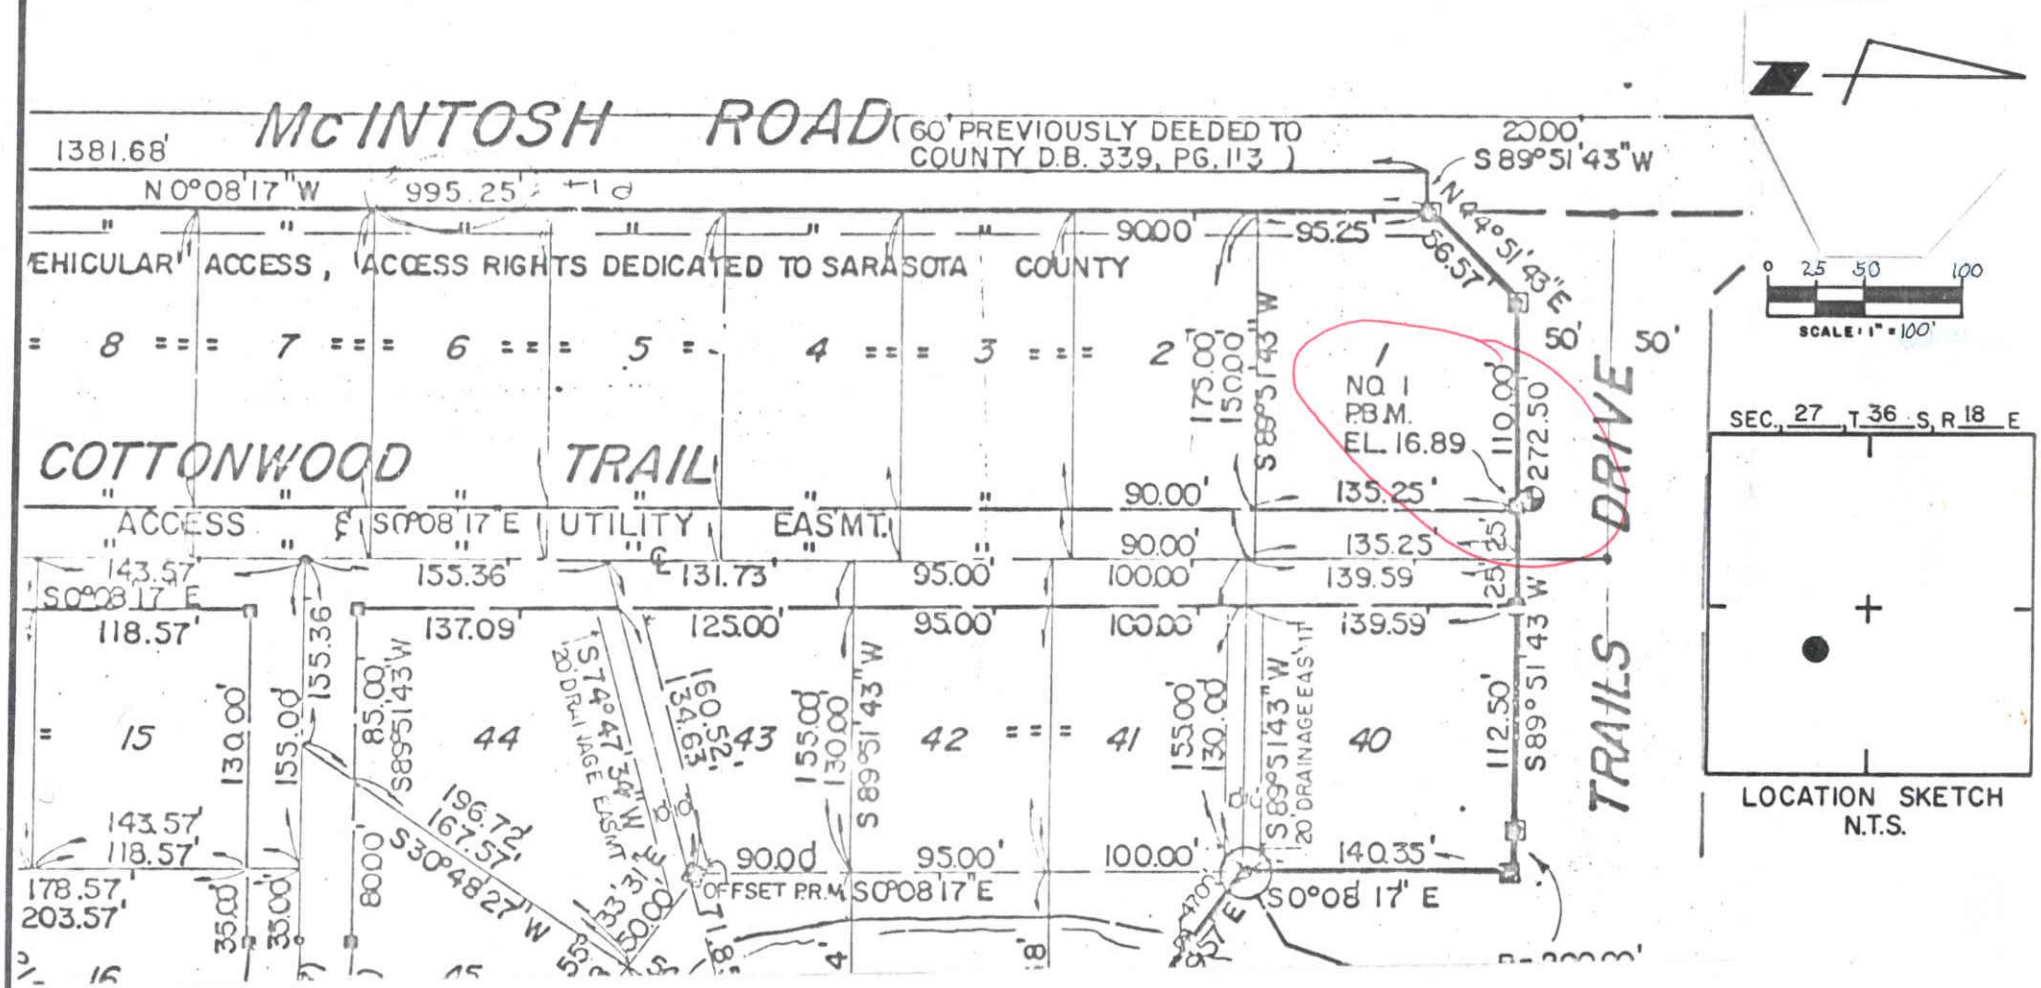

SARASOTA COUNTY
TRANSPORTATION DEPARTMENT
ENGINEERING DIVISION

BENCH MARK DATA SHEET

ELEV. 16.89'

DATE DRAWN: 10/85 BY: PJB

BM. NO. 53D

DATE	TYPE	F.B. PG.	BY
REVISIONS			

REF: P.B. 30 PG. 15 DATE 10/85

ELEV. BASED ON B.M. NO. SARCO 53C