RP1-1-Pg. 5.1

T-37-S, R-19-E

FED. ROAD DIV. No.	STATE	SEC AND JOB No.	FISCAL YEAR	SHEET No.	TOTAL SHEETS
3	FLA.	17070-(105)2501		1	

EQUATION
Sec. 17070, State Road 72
Sta. 10400 of Job
= Sta. 358+28.09 Sec. 1793-250
Fla. No (6-782) 72

BEGIN R/W JOB
STA. 8+85.00

To Sarasota

Existing R/W Line

Existing R/W Line

STATE ROAD No 782

BEARING EQUATION
℄ State Road No 782 = S. 89°50'15" E. True Bearing
= S. 89°26'46" E. Grid Bearing

E R/W Line

R/W Line

SEE INSERT No 1

℄ SURVEY

Sta. 49+69.47 OLD CLARK ROAD (1½ Asphalt Road)

Property Corner Conc. Mon.

Sta. 135+11.20 ℄ Survey

½ Sec. Cor. Conc. Mon.

Sta. 135+11.20 ℄ Survey

Approximate ℄ of Old Clark Road

Sta. 135+11.20 ℄ Survey

Sta. 135+11.20 ℄ Survey

Sta. 135+11.20 ℄ Survey

PPB 1 - PG. 7

FED. ROAD DIV. No.	STATE	SEC. AND JOB No.	FISCAL YEAR	SHEET No.	TOTAL SHEETS
3	FLA.	1707-(105)2501		2	

15 14 13 24 19 20 30 29

22 23 24 19 20

27 26 25 30

Sec. Cor. Scribed 5"X5" Conc. Mon. (S.R.D.)

No Corner Conc. Mon.

5"X5" Conc. Mon. Sec. Cor.

2499.54 (S.R.D.)

2959.22' (S.R.D.)

S 66° 10' 46" E.

Property Corner Conc. Mon.

1/2" R.W. Line

A.W. Line

Sta 1181+82.36

Sta 1185+01.33 P.C.

Sta 1200+88.46

1985.10

3959.20

Scale 1" = 500'

TOWNSHIP 37 SOUTH, RANGE 19 EAST

TOWNSHIP 37 SOUTH, RANGE 20 EAST

Conc. Mon. N.W. Cor. of S.W. ¼ Sec. 19

Conc. Mon. N.W. Cor. of S.W. ¼ Sec. 20

North Line Myakka State Park

1323.36

Sta 2891+34.40 P.C.

Sta 2921+66.53 P.T.

Sta 3141+07.40

1430.15

Existing 16' R.B.S.T.

1/2" R.W. Line

A.W. Line

S. 87° 35' 06" E.

11.59.25' C.V.P.

Sta 2601.58 P.I.

1323.36

DOWNS ROAD

West Line Myakka State Park

MYAKKA RIVER STATE PARK

No Marker Found

Conc. Mon. Sec. Cor.

5"X5" Conc. Mon. Sec. Cor.

℄ SURVEY

N. 84° 30' 04" E.

S. 77° 37' 16" E.

Sta 2311.15 P.C.

Sta 2336.46 P.T.

CURVE № 2
P.I. Sta. 1181+82.36
Δ = 29° 18' 10" Lt.
D = 4° 30'
T = 393.07'
L = 651.54'
R = 1273.24'
P.C. Sta. 1178+49.29
P.T. Sta. 1185+01.43

CURVE № 3
P.I. Sta. 2331+73.16
Δ = 17° 52' 40" Rt.
D = 9° 30'
T = 257.49'
L = 509.79'
R = 1637.02'
P.C. Sta. 2311+15.67
P.T. Sta. 2362+26.16

CURVE № 4
P.I. Sta. 2911+00.88
Δ = 9° 57' 50" Lt.
D = 3° 0'
T = 166.48'
L = 332.13'
R = 1909.86'
P.C. Sta. 2891+34.40
P.T. Sta. 2921+66.53

KEY MAP "B"
SUGAR BOWL ROAD

SMITH & GILLESPIE
CONSULTING ENGINEERS
123 E. FORSYTH ST. JACKSONVILLE, FLA.
BY Sybil B. Gillespie

STATE OF FLORIDA
STATE ROAD DEPARTMENT

RIGHT OF WAY MAP

SECTION No. 17070 (105) 2501
ROAD No. 72
SARASOTA COUNTY

	NAMES	DATES
SCALE 1" =		
DRAWN	M.A.C.	4-17-57
TRACED	M.A.C.	4-17-57
INDEXED		
REVISED	R.H.C.	5-6-60
REVISED		
Checked	H.A.D.	5-24-57

APPROVED BY
A. M. Johnson DIVISION ENGINEER
STATE HIGHWAY ENGINEER
Dist.

2

RPB 1 - Pg. 54

FED. ROAD DIV. No.	STATE	SEC. AND JOB No.	FISCAL YEAR	SHEET No.	TOTAL SHEETS
3	FLA.	1707-(105)2501		3	

T-37-S, R-20-E

North Line Myakka State Park

Conc. Mon. N.W. Cor. of S.W. 1/4 Sec. 20

Conc. Mon. N.E. Cor. of S.E. 1/4 Sec. 20

BORROW PIT No 1
Easement Expires
Nov. 14, 1957

Begin Bridge No 42
Sta. 351+08

End Bridge No 42
Sta. 351+93.5

24' Conc. Bridge

R/W Line

Sta. 3447.76

Sta. 3441.72 P.C.

Sta. 3527.52 P.T.

No Marker Found

Sta. 3621.28

Sta. 3772.52

Begin Bridge No 43
Sta. 3801.73

End Bridge No 43
Sta. 3981.73

Begin Bridge No 44
Sta. 3951.89

24' Conc. Bridge

End Bridge No 44
Sta. 4138.06

MYAKKA RIVER

Above line as of 3-22-57

MAIN ENTRANCE MYAKKA STATE PARK

Sta. 4161.45.64

Sta. 4231.21.73

1/4 Corner 8"x8" Conc. Mon. (S.R.D.)

Old Rotten Fence Post (S.R.D.)

Existing 16' R.R.S.T.

BORROW PIT No 2
Easement Expires
Nov. 14, 1957

MYAKKA RIVER STATE PARK

S.87° 35' 06" E.

S.45° 48' 06" E.

& SURVEY

CURVE No 5
P.I. Sta. 358+54.61
Δ = 41° 47' Rt.
D = 5° 00'
T = 437.39'
L = 835.67'
R = 1145.92'
P.C. Sta. 354+17.22
P.T. Sta. 362+52.89

KEY MAP "C"
SUGAR BOWL ROAD

SMITH & GILLESPIE
CONSULTING ENGINEERS
123 E. FORSYTH ST. JACKSONVILLE, FLA.
BY Dylie M. Gillespie

STATE OF FLORIDA
STATE ROAD DEPARTMENT

RIGHT OF WAY MAP

SECTION No. 17070 (105) 2501
ROAD No. 72 SARASOTA COUNTY

	NAMES	DATES
SCALE 1"=		
DRAWN	M.A.C.	4-19-57
TRACED	M.A.C.	4-15-57
INDEXED		
REVISED	R.W.	5-20-60
REVISED		
CHECKED	H.A.P.	5-24-57

APPROVED BY
D. M. Johnson
DIVISION ENGINEER
CHIEF STATE HIGHWAY ENGINEER

3

RPB 1 - No. 55

FED. ROAD DIV. No.	STATE	SEC. AND JOB No.	FISCAL YEAR	SHEET No.	TOTAL SHEETS
3	FLA.	1707-(105)2501		4	

8"x8" Conc. Mon. 1/4 Cor. (S.R.D.)

Sta. 446+21.73

(S.R.D.) 67° 55'

S 45° 48' 00" E

442

Old Rotten Log Post S.R.D. Sec. Cor.

Sta. 446+45.64

S 43° 38' 26" E

Sta. 452+18

452

Sta. 452+18 P.C.

Sta. 456+66.04 P.T.

1962.03'

No Marker Found

No Marker Found

MYAKKA

RIVER

STATE

PARK

PART OF MYAKKA RIVER STATE PARK

East bdry. of Myakka State Park

470

R/W Line

480

490

500

510

Δ 14° 20' 00"

S. 73° 58' 26" E.

Existing Maint. R/W & South Line of Myakka State Park

(See Sheet No. 6 for Maint. R/W.)

520

530

540

550

560

570

580

590

600

S 62° 03' 36" E.

Sta. 558+29.33 P.C.

Sta. 562+26.46 P.T.

1925.61'

3926.59'

3957.67'

3966.20'

Sta. 598+78.08

1213.28'

S 27° 05' 05" E

399.20'

Conc. Mon. Sec. Cor.

8"x8" Conc. Mon. (S.R.D.)

8"x8" Conc. Mon. Township & Range Cor.

30.10'

SEE INSERT No. 3

SARASOTA COUNTY

TOWNSHIP - 37 - SOUTH, RANGE - 20 - EAST

TOWNSHIP - 38 - SOUTH, RANGE - 20 - EAST

MANATEE COUNTY

TOWNSHIP - 37 - SOUTH, RANGE - 21 - EAST

TOWNSHIP - 38 - SOUTH, RANGE - 21 - EAST

33 34 3 4 27 28 34 35 3 2 26 27 35 36 1 2 25 26

CURVE No 6
Rl. Sta. 457+60.90
Δ = 28° 10' 20" Lt.
D = 3° 00'
T = 479.23'
L = 939.07'
R = 1909.86'
P.C. Sta. 452+81.67
P.T. Sta. 462+20.74

CURVE No 7
Rl. Sta. 560+28.6'
Δ = 11° 54' 50" Rt.
D = 3° 00'
T = 199.28'
L = 397.13'
R = 1909.86'
P.C. Sta. 558+29.33
P.T. Sta. 562+26.46

INSERT No 3
Scale - 1" = 60'

8"x8" Conc. Mon. Township & Range Cor.

R/W Line

R = 20' TYP.

MANATEE COUNTY T-37-S R-21-E

T-38-S R-21-E SARASOTA COUNTY

Existing 16' R.B.S.T.

℄ SURVEY

S 62° 36' E

Sta. 601+38.69

KEY MAP "D"
SUGAR BOWL ROAD

SMITH & GILLESPIE
CONSULTING ENGINEERS
123 E. FORSYTH ST. JACKSONVILLE, FLA.
BY

STATE OF FLORIDA
STATE ROAD DEPARTMENT
RIGHT OF WAY MAP
SECTION No. 17070 (105) 2501
ROAD No. 72 SARASOTA COUNTY

	NAMES	DATES
SCALE 1" =		
DRAWN	M.A.C.	4-19-57
TRACED	M.A.C.	4-19-57
INDEXED		
REVISED	R.H.C.	3-16-60
REVISED		
Checked	H.A.C.	5-24-57

APPROVED BY
D. M. Johnson DIVISION ENGINEER
STATE HIGHWAY ENGINEER

4

FED. ROAD DIV. No.	STATE	SEC. AND JOB No.	FISCAL YEAR	SHEET No.	TOTAL SHEETS
3	FLA.	17070(105)-2501		5	

SARASOTA COUNTY
T-37-S., R-20-E.
T-37-S., R-21-E.
MANATEE COUNTY

MYAKKA RIVER STATE PARK

MANATEE COUNTY
TOWNSHIP-37-SOUTH, RANGE-21-EAST
TOWNSHIP-38-SOUTH, RANGE-21-EAST
SARASOTA COUNTY

6"x6" Conc. Mon. Township & Range Cor.

South Line Myakka State Park

Conc. Mon. Township & Range Cor.

Conc. Mon. Sec. Cor.

Conc. Mon. Sec. Cor.

Iron pin in 6"x6" Conc. Mon. (S.R.D.) Sec. Cor.

SEE INSERT No. 3

S. 62° 03' 36" E.

Myakka River Limit Line

Myakka River Limit Line

Bridge Survey Line

Bridge Survey Line

S. 13° 39' 44" E.

L&N Line

L&N Line

Sta. 678+61.64 P.C.

Sta. 684+25.83 P.T.

S. 24° 51' 26" E.

℄ SURVEY

Existing 16' R.R.S.T.

Sta. 720+76.54 P.C.

Sta. 729+09.87 P.T.

RINGLING ROAD (Private)

Sta. 685+47 C.L.P.

Sta. 738+58.92 P.C.

Sta. 741+77 C.L.P.

Sta. 741+77 P.T.

Begin Bridge Sta. 741+77

End Bridge Sta. 744+75

24' Conc. Bridge

R/W Line

R/W Line

S. 89° 51' 26" E. → To Arcadia

SEE INSERT No. 4

No Marker Found

No Marker Found

No Marker Found

8"x8" Limd. Post - tack in top (S.R.D.) Sec. Cor.

END R/W JOB STA. 741+77

CURVE No. 8
P.I. Sta. 641+22.66
Δ = 11° 36' 10" Lt.
D = 3° 00'
T = 199.66'
L = 397.87'
R = 1909.86'
P.C. Sta. 639+22.98
P.T. Sta. 643+20.85

CURVE No. 9
P.I. Sta. 650+13.28
Δ = 9° 08' 20" Rt.
D = 3° 00'
T = 152.64'
L = 304.42'
R = 1909.86'
P.C. Sta. 648+60.64
P.T. Sta. 651+65.06

CURVE No. 10
P.I. Sta. 724+99.35
Δ = 25° 00' Lt.
D = 3° 00'
T = 423.41'
L = 833.38'
R = 1909.86'
P.C. Sta. 720+76.54
P.T. Sta. 729+09.87

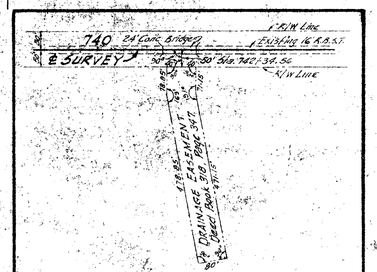

INSERT No. 4
Scale 1" = 200'

KEY MAP "E"
SUGAR BOWL ROAD

SMITH & GILLESPIE
CONSULTING ENGINEERS
123 E. FORSYTH ST. JACKSONVILLE, FLA.
BY

STATE OF FLORIDA
STATE ROAD DEPARTMENT

RIGHT OF WAY MAP

SECTION No. 17070(105) 2501
ROAD No. 72 SARASOTA COUNTY

	NAMES	DATES	APPROVED BY
SCALE 1"=			
DRAWN	M.A.C.	4-23-57	H. M. Johnson DIVISION ENGINEER
TRACED	M.A.C.	4-23-57	
INDEXED			
REVISED	R. A. C.	3-16-60	STATE HIGHWAY ENGINEER
REVISED			
Checked	H.A.D.	5-29-57	

5

FED. ROAD DIV. No.	STATE	SEC. AND JOB No.	FISCAL YEAR	SHEET No.	TOTAL SHEETS
3	FLA	17017-(105)2501		6	

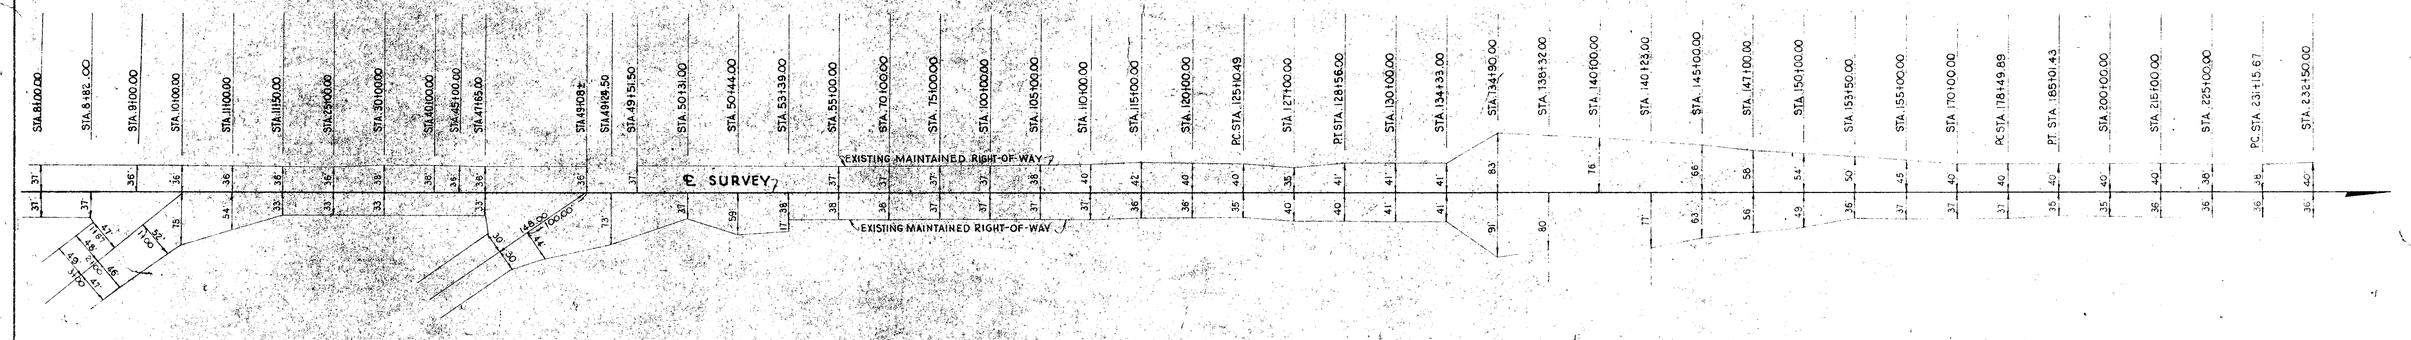

STRAIGHT LINE DIAGRAM OF MAINTAINED RIGHT-OF-WAY

TRANSVERSE SCALE: 1"=100'

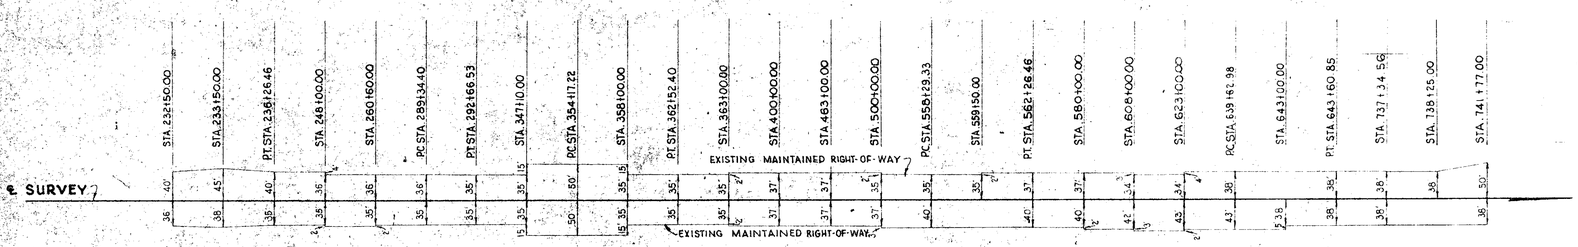

STRAIGHT LINE DIAGRAM OF MAINTAINED RIGHT-OF-WAY

TRANSVERSE SCALE: 1"=100'

MAINTAINED RIGHT-OF-WAY
SUGAR BOWL ROAD

STATE OF FLORIDA
STATE ROAD DEPARTMENT

RIGHT OF WAY MAP

SECTION NO. 17070-(105)-2501

ROAD NO. 72 SARASOTA COUNTY

SCALE 1"=	NAMES	DATES	APPROVED BY
DRAWN	R. H. C.	3-11-60	H. M. Johnson
TRACED	R. H. C.	3-14-60	DIVISION ENGINEER
INDEXED			A. C. Liddell
REVISED			STATE HIGHWAY ENGINEER
REVISED			BY

CHECKED: E.E.I. 3-16-60

FED. ROAD DIV. No.	STATE	SEC. AND JOB No.	FISCAL YEAR	SHEET No.	TOTAL SHEETS
3	FLA	17070(105)2501		7	

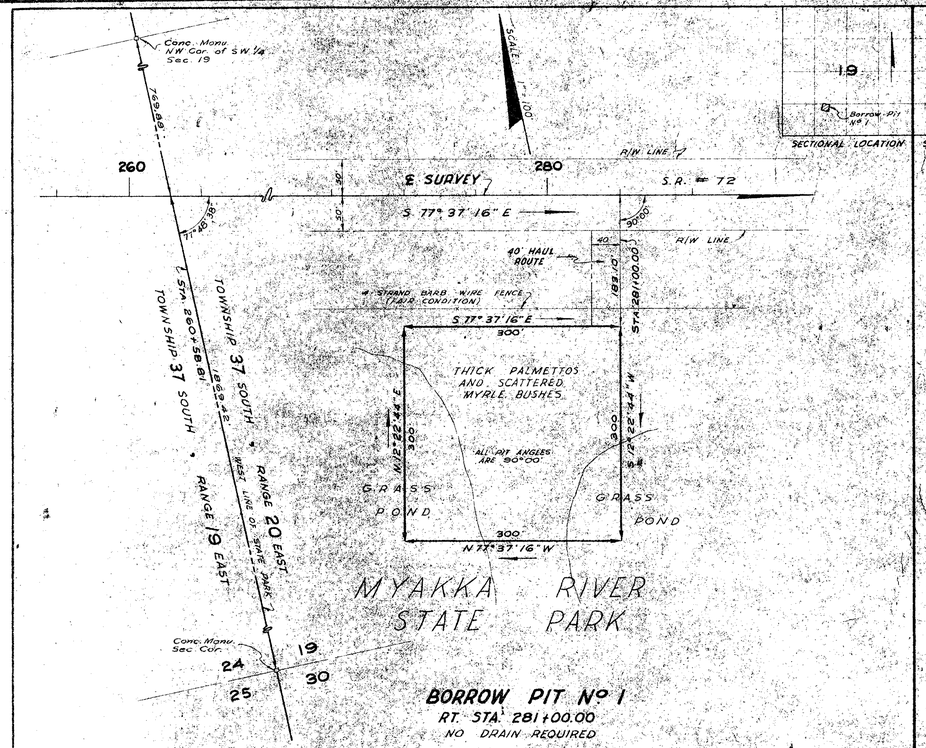

BORROW PIT Nº 1
RT. STA. 281+00.00
NO DRAIN REQUIRED

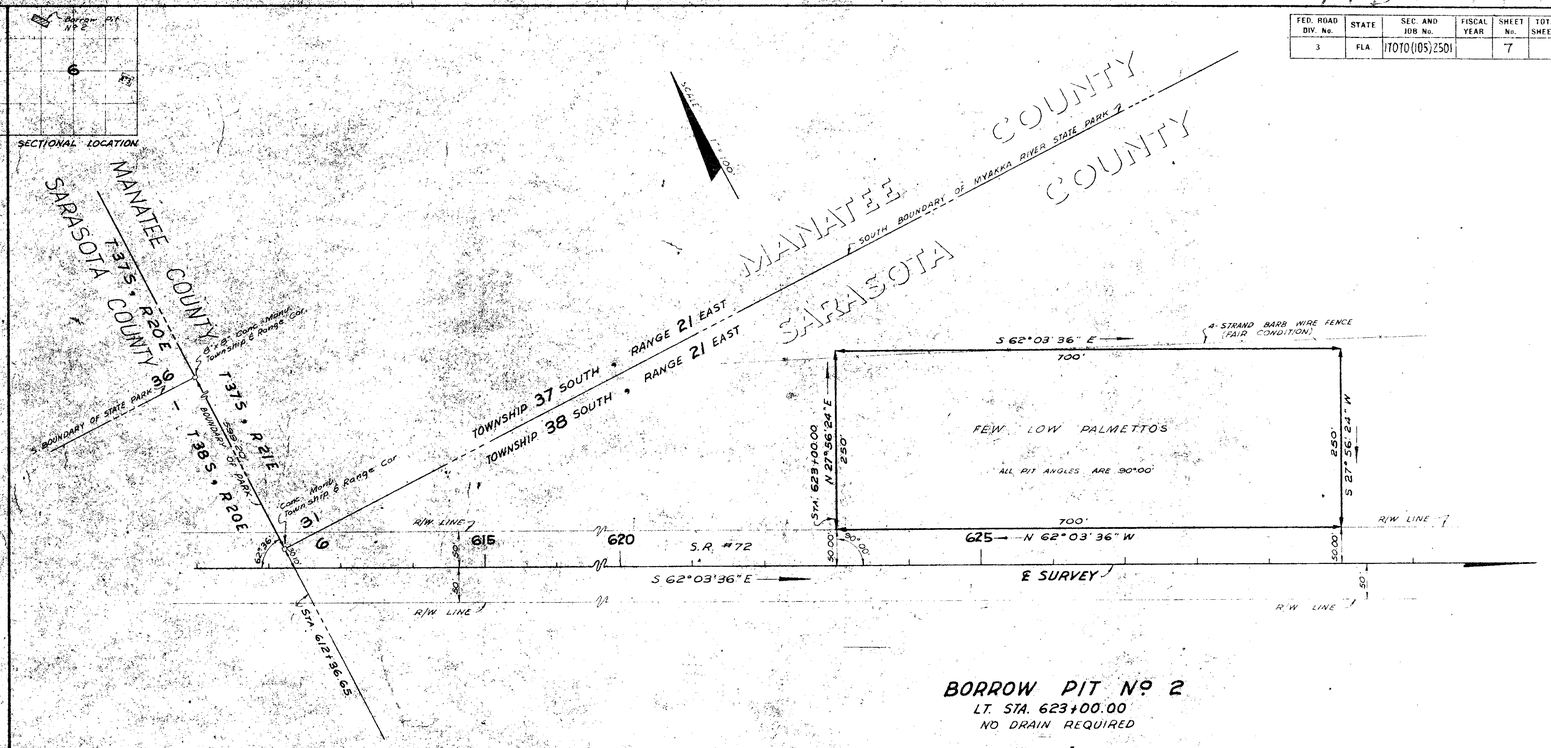

BORROW PIT Nº 2
LT. STA. 623+00.00
NO DRAIN REQUIRED

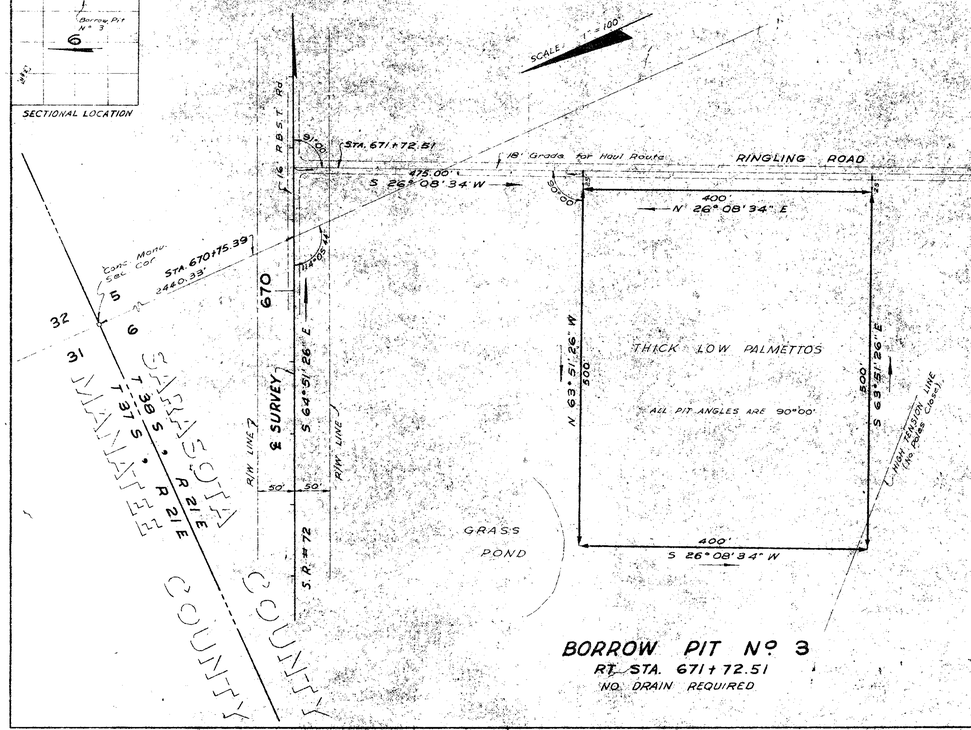

BORROW PIT Nº 3
RT. STA. 671+72.51
NO DRAIN REQUIRED

BORROW PITS

Borrow Pits plotted from loose-leaf field notes.

STATE OF FLORIDA
STATE ROAD DEPARTMENT

RIGHT OF WAY MAP

SECTION NO. 17070(105)2501
ROAD NO. 72 — SARASOTA COUNTY

	NAMES	DATES	APPROVED BY
SCALE 1"= 100'			H. M. Johnson
DRAWN	W.E.S.	3-29-60	DIVISION ENGINEER
TRACED	W.E.S.	3-30-60	R. C. Gilbert 6-28-6
INDEXED			STATE HIGHWAY ENGINEER
REVISED			by [illegible]
REVISED			Engr. of R/W
CHECKED	E.E.I.	3-30-60	

7