
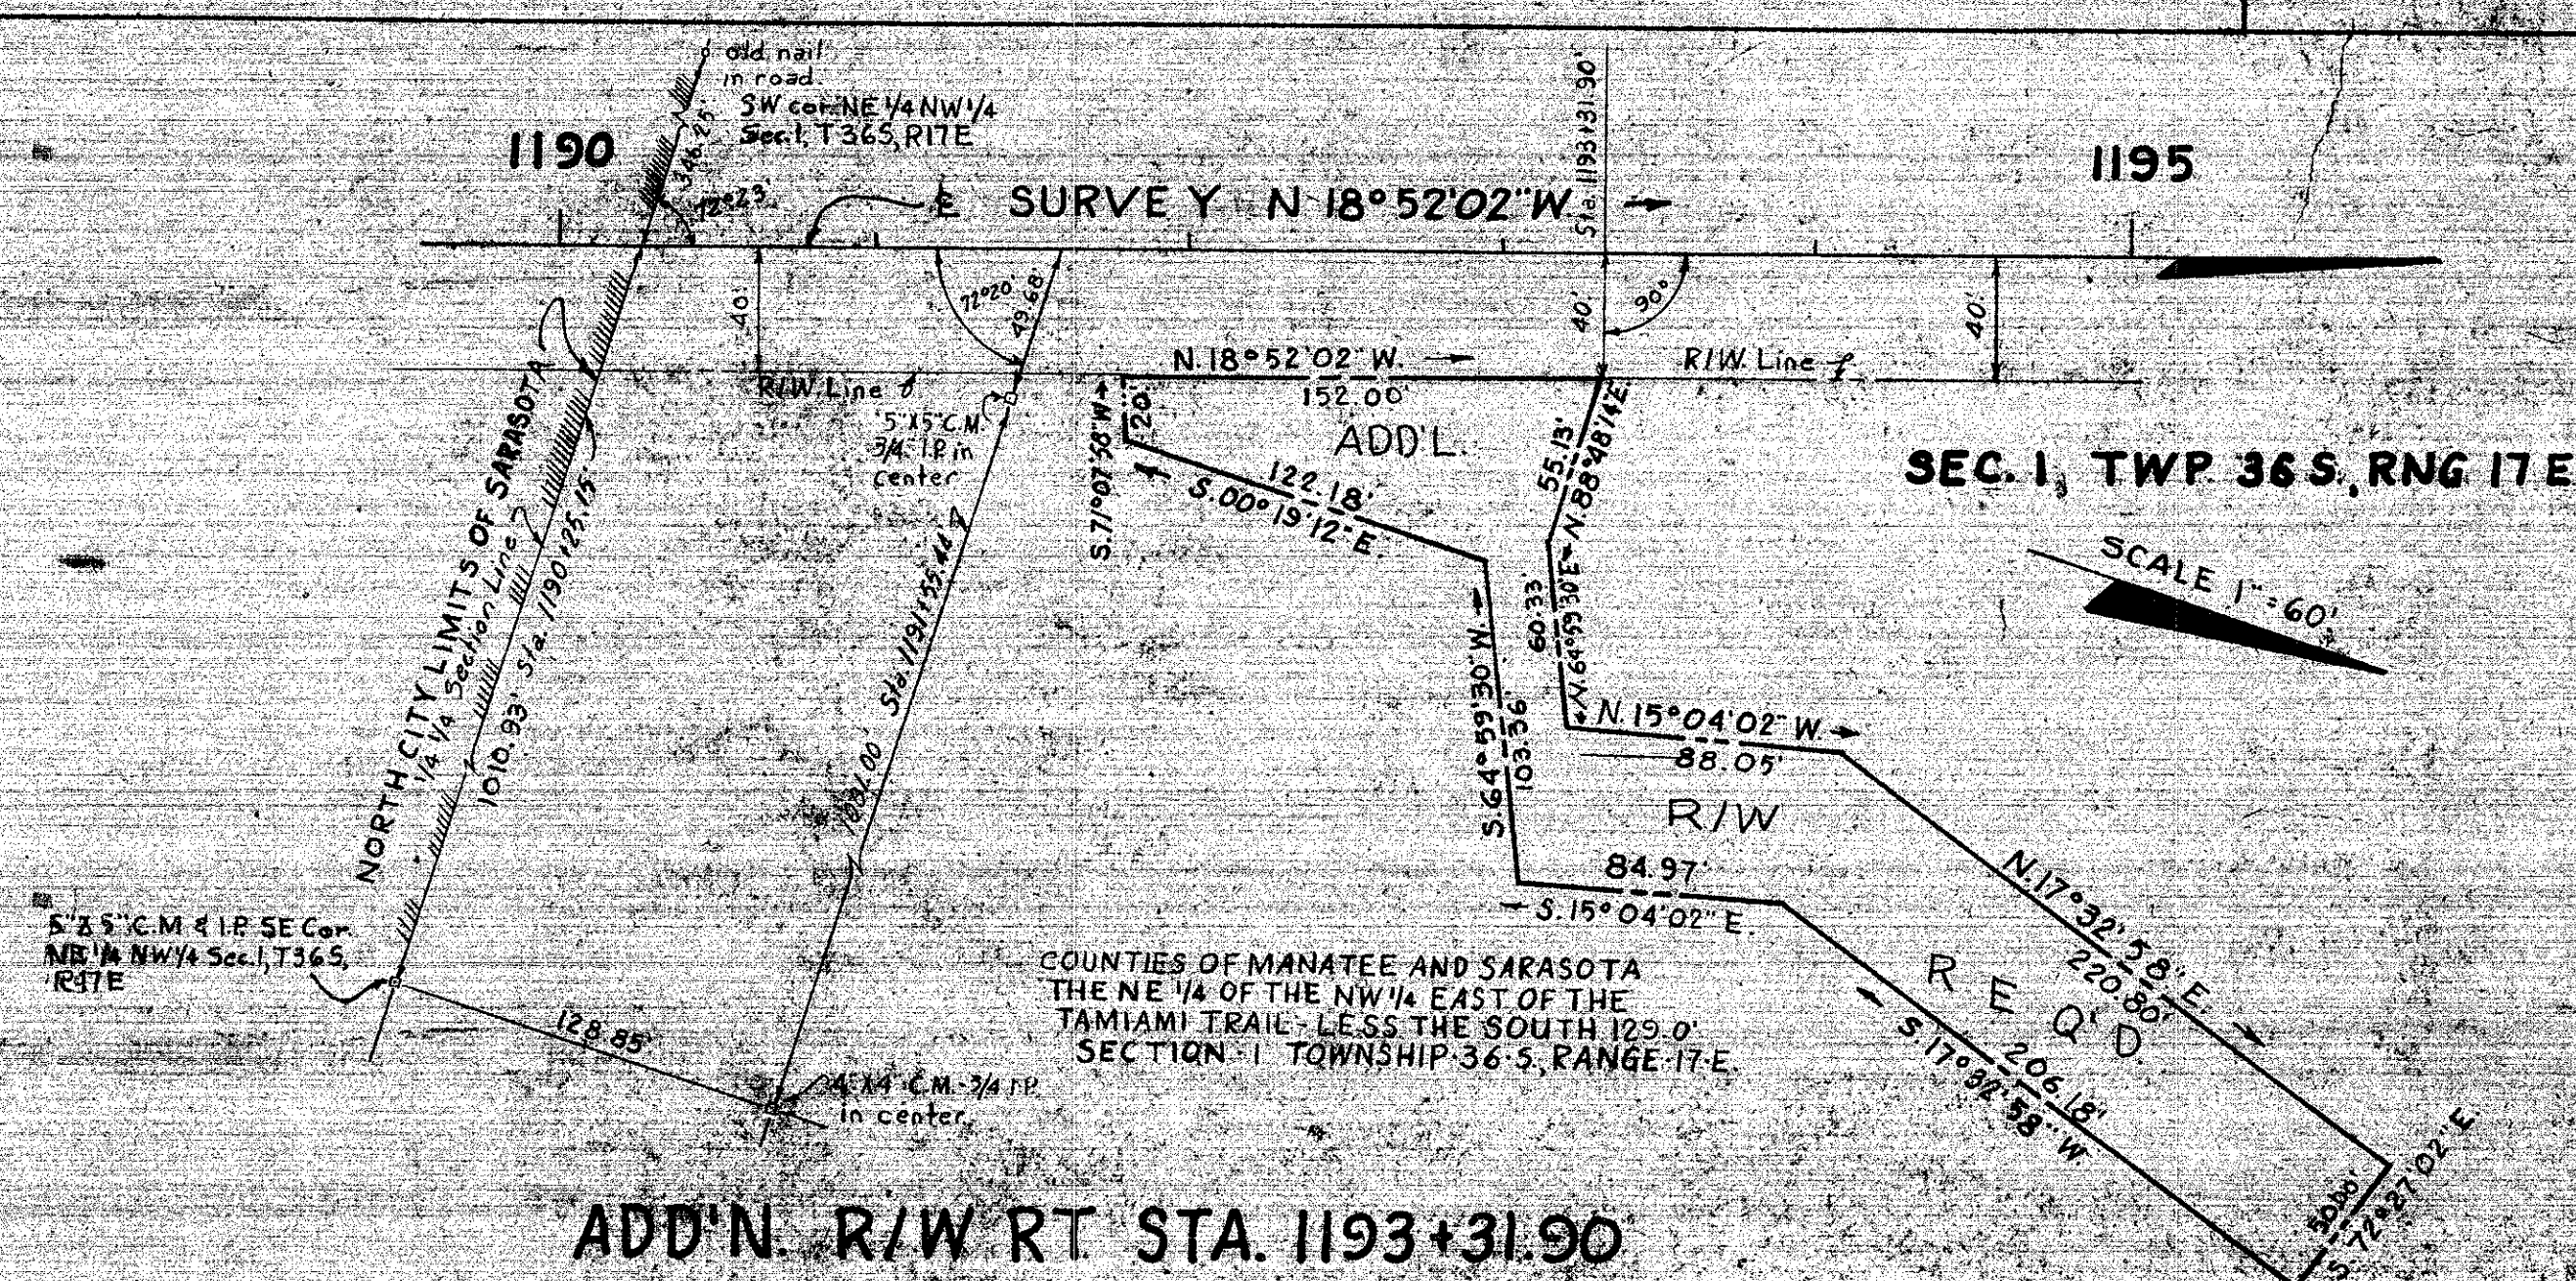


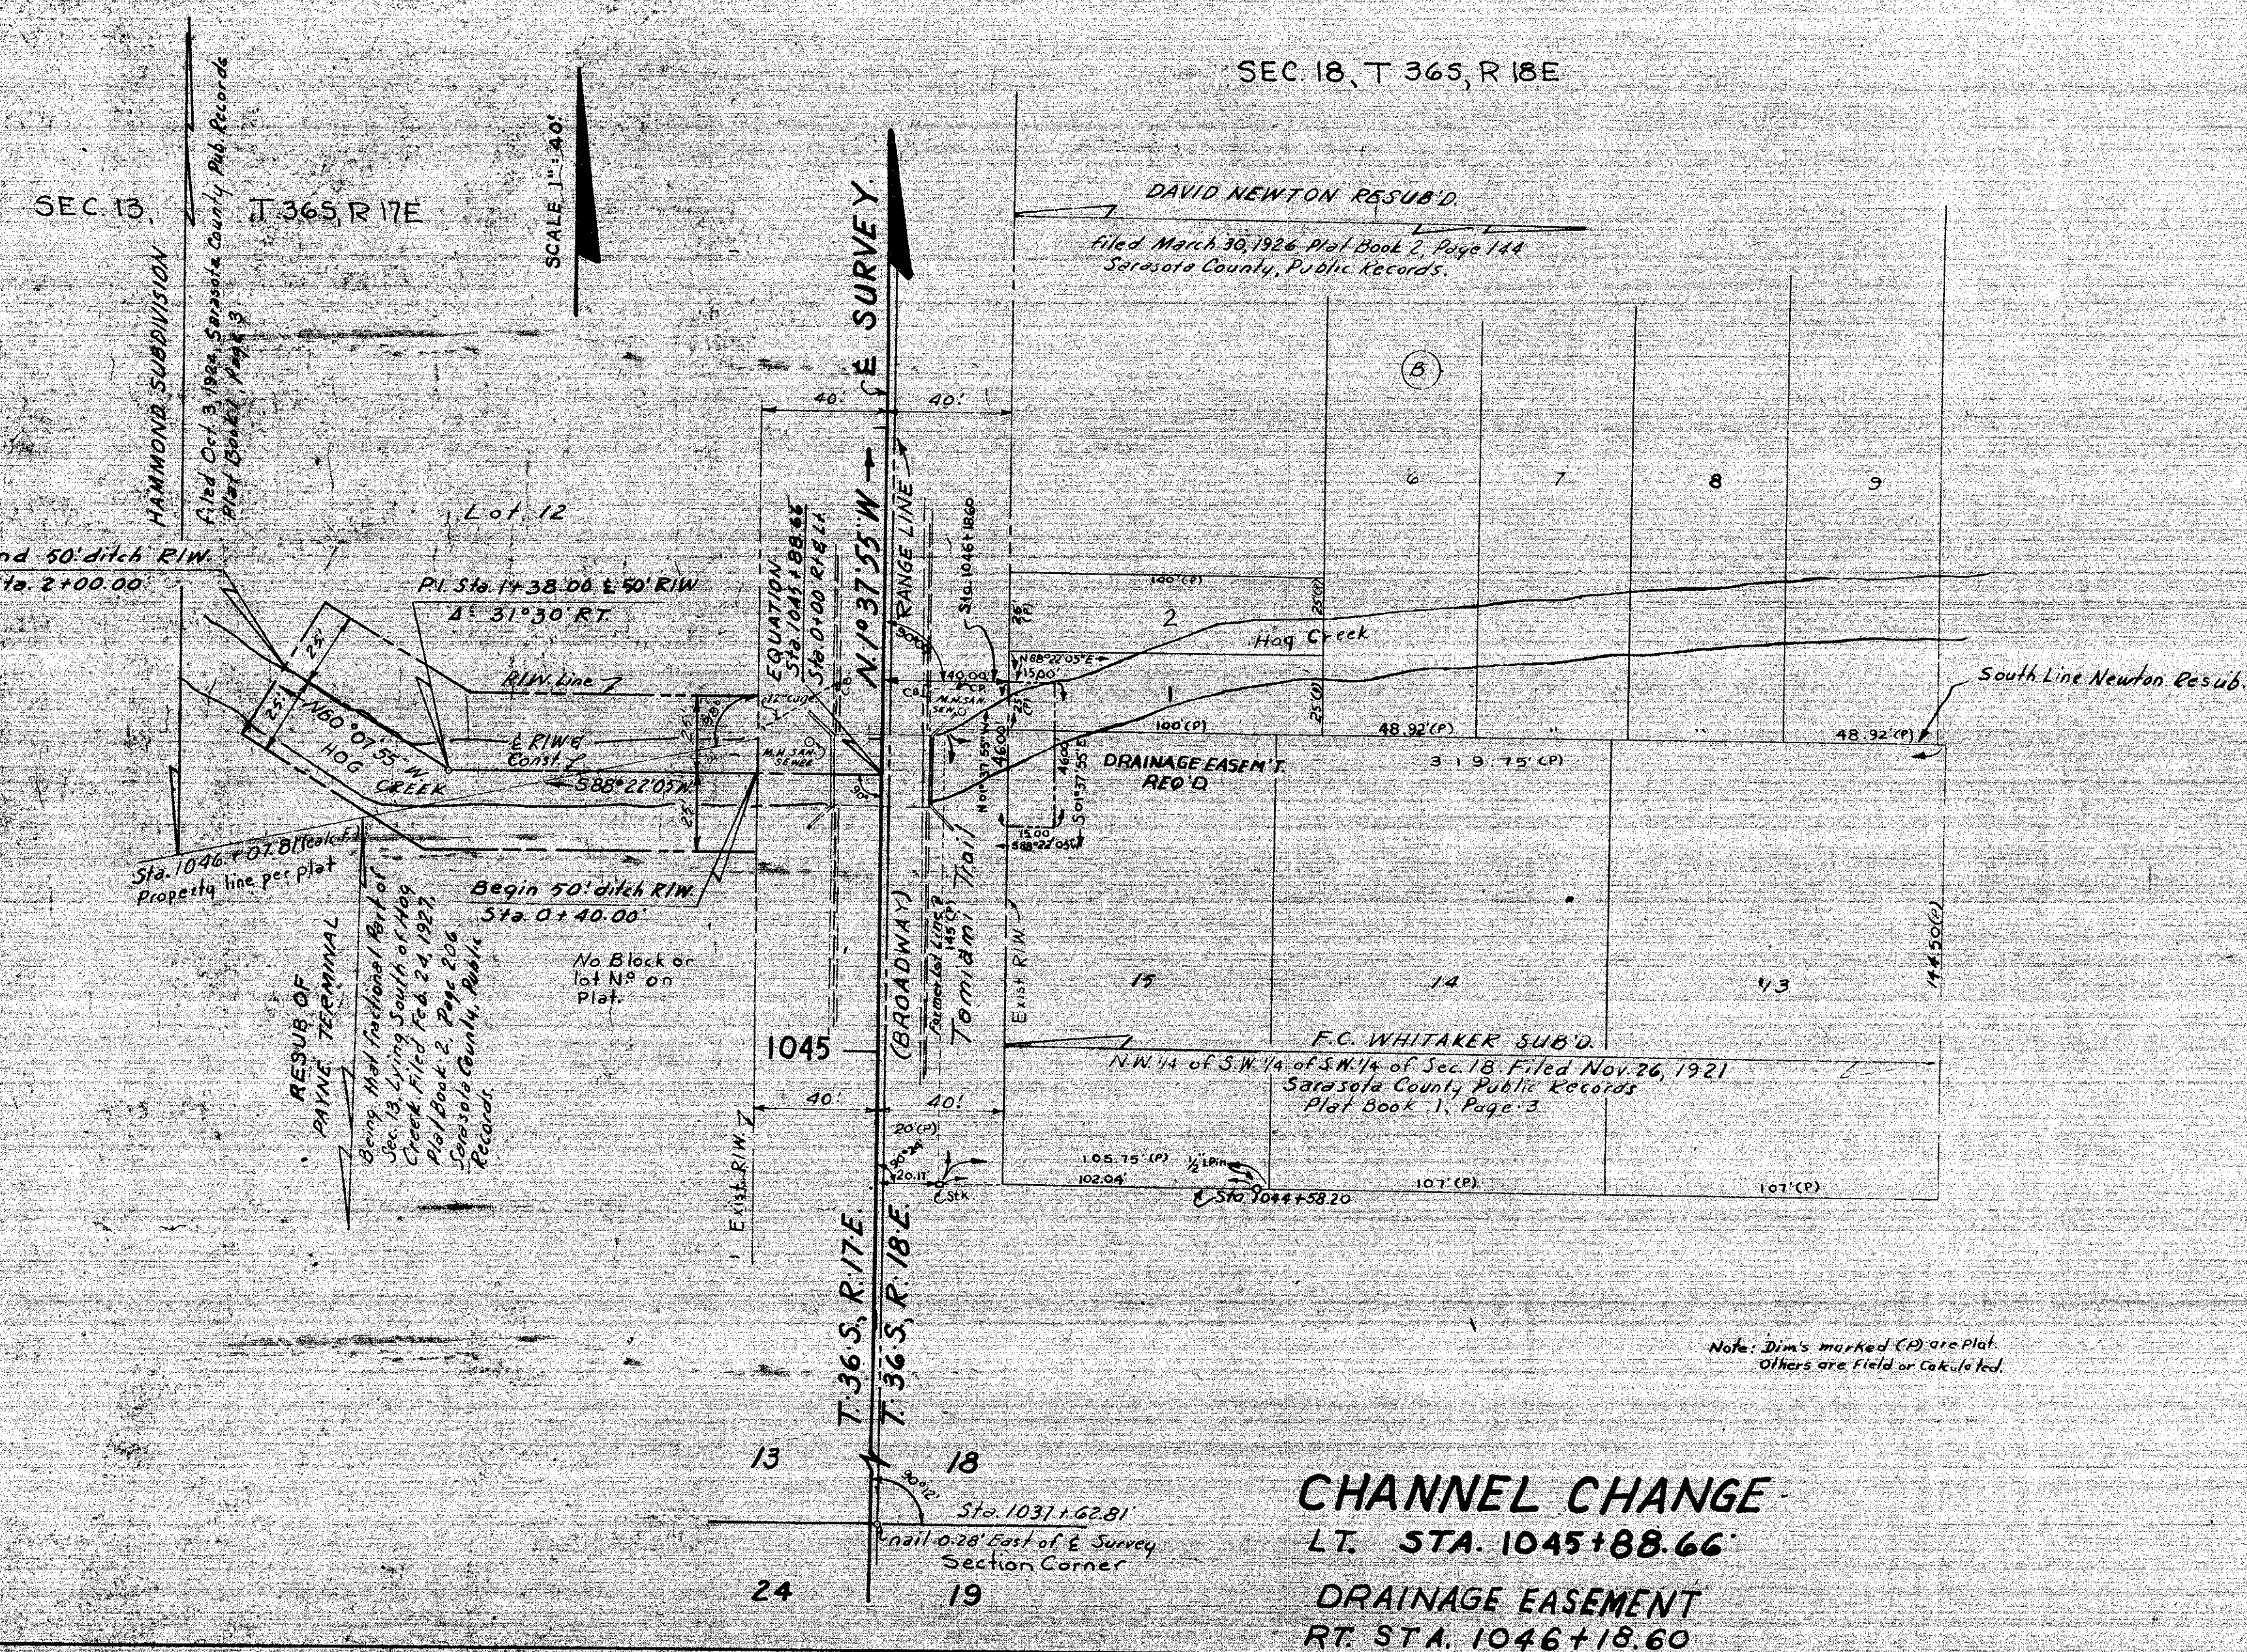

FOR SHEETS 1-5
SEE R.P.B. 1/11-15





PIPELINE, CHANNEL CHANGE, AND ADD'L
R/W REQ'D, AND DRAINAGE EASEMENT

NOTE: ADD'L RIW. LT STA. 1174+17.21' &
LT STA. 1175+22.40' SEE INSERT N°1
SHEET 5.

STATE OF FLORIDA
 STATE ROAD DEPARTMENT
RIGHT OF WAY MAP
 SECTION No. 1702(110) 204 S.H. 6
 ROAD No. 45 SARASOTA COUNTY
 SCALE 1" = _____
 DRAWN W.F.O. 10-7-55
 CHECKED D.C. 10-7-55
 DESIGNED W.J.P. 10-11-55
 INCHARGE _____
 REVIEWED W.C.J. 5-22-56
 REVISION _____
 APPROVED BY *[Signature]*
 DIVISION ENGINEER *[Signature]*
 11-30-55 ASST. STATE HIGHWAY ENGINEER

CHECKED V.C. & M.F.D. 11-9-5

FED. ROAD DIV. No.	STATE	SEC. AND JOB No.	FISCAL YEAR	SHEET No.	TOTAL SHEETS
3	FLA.	1702-410-204		T	

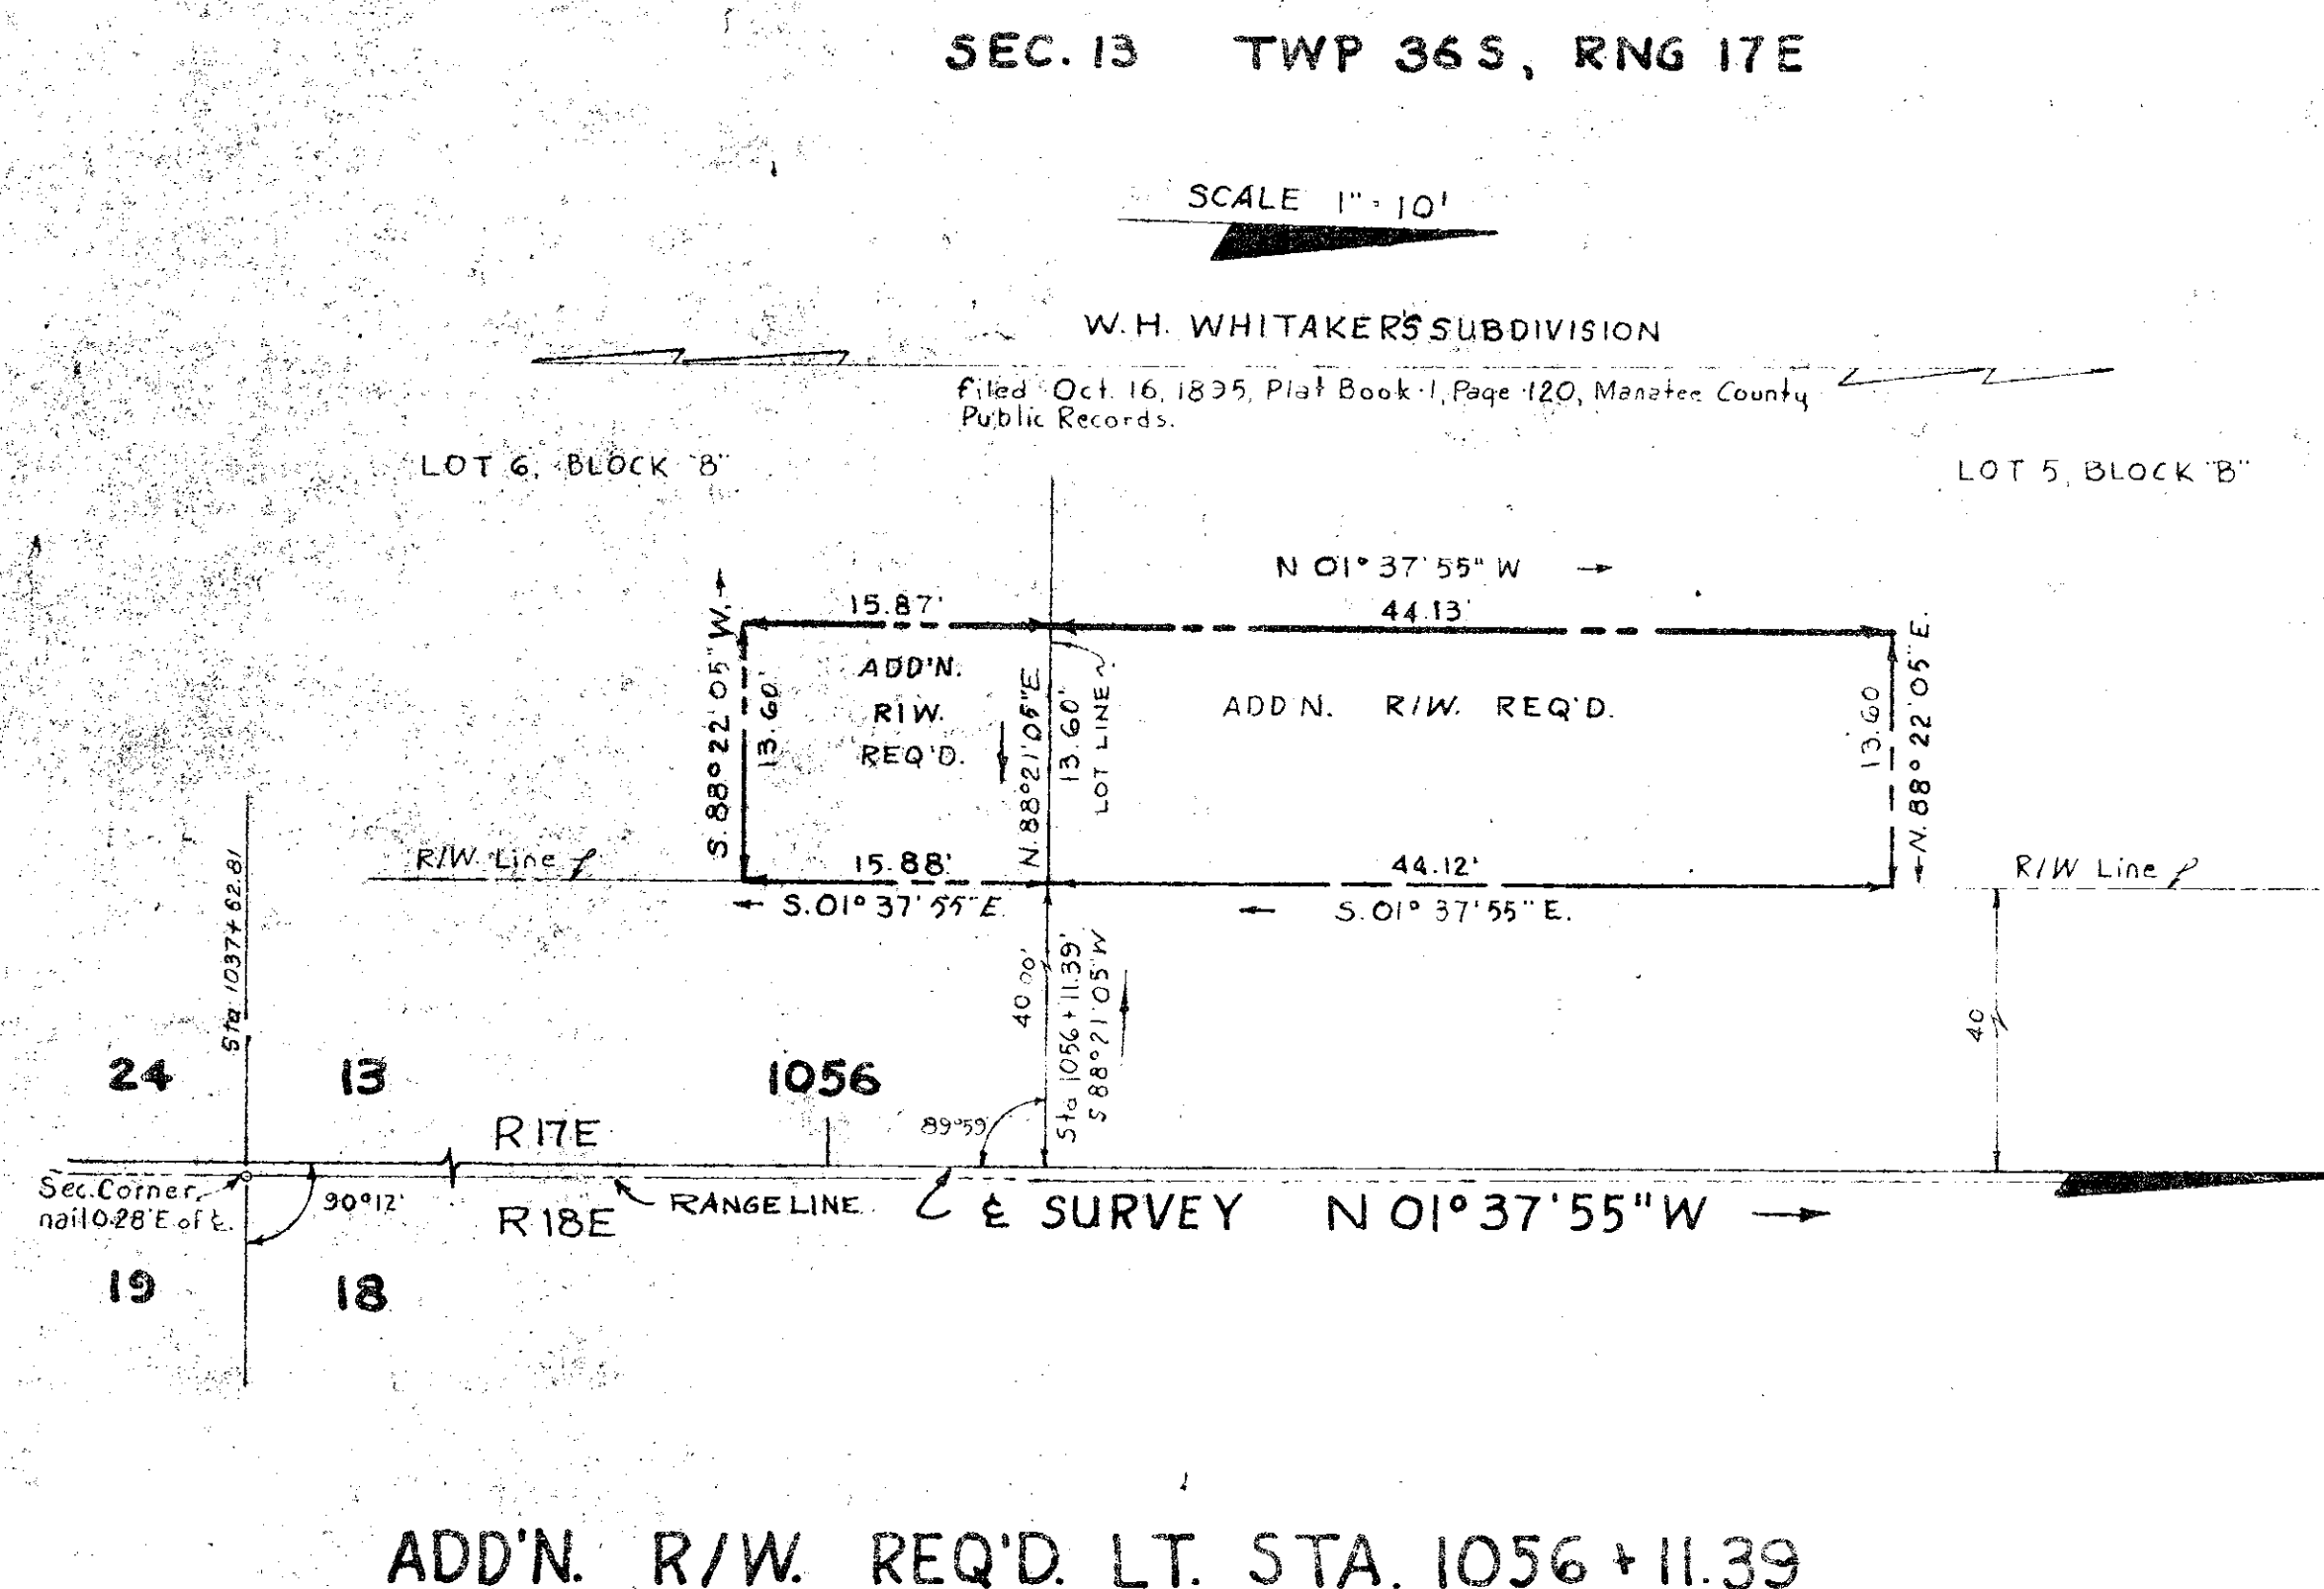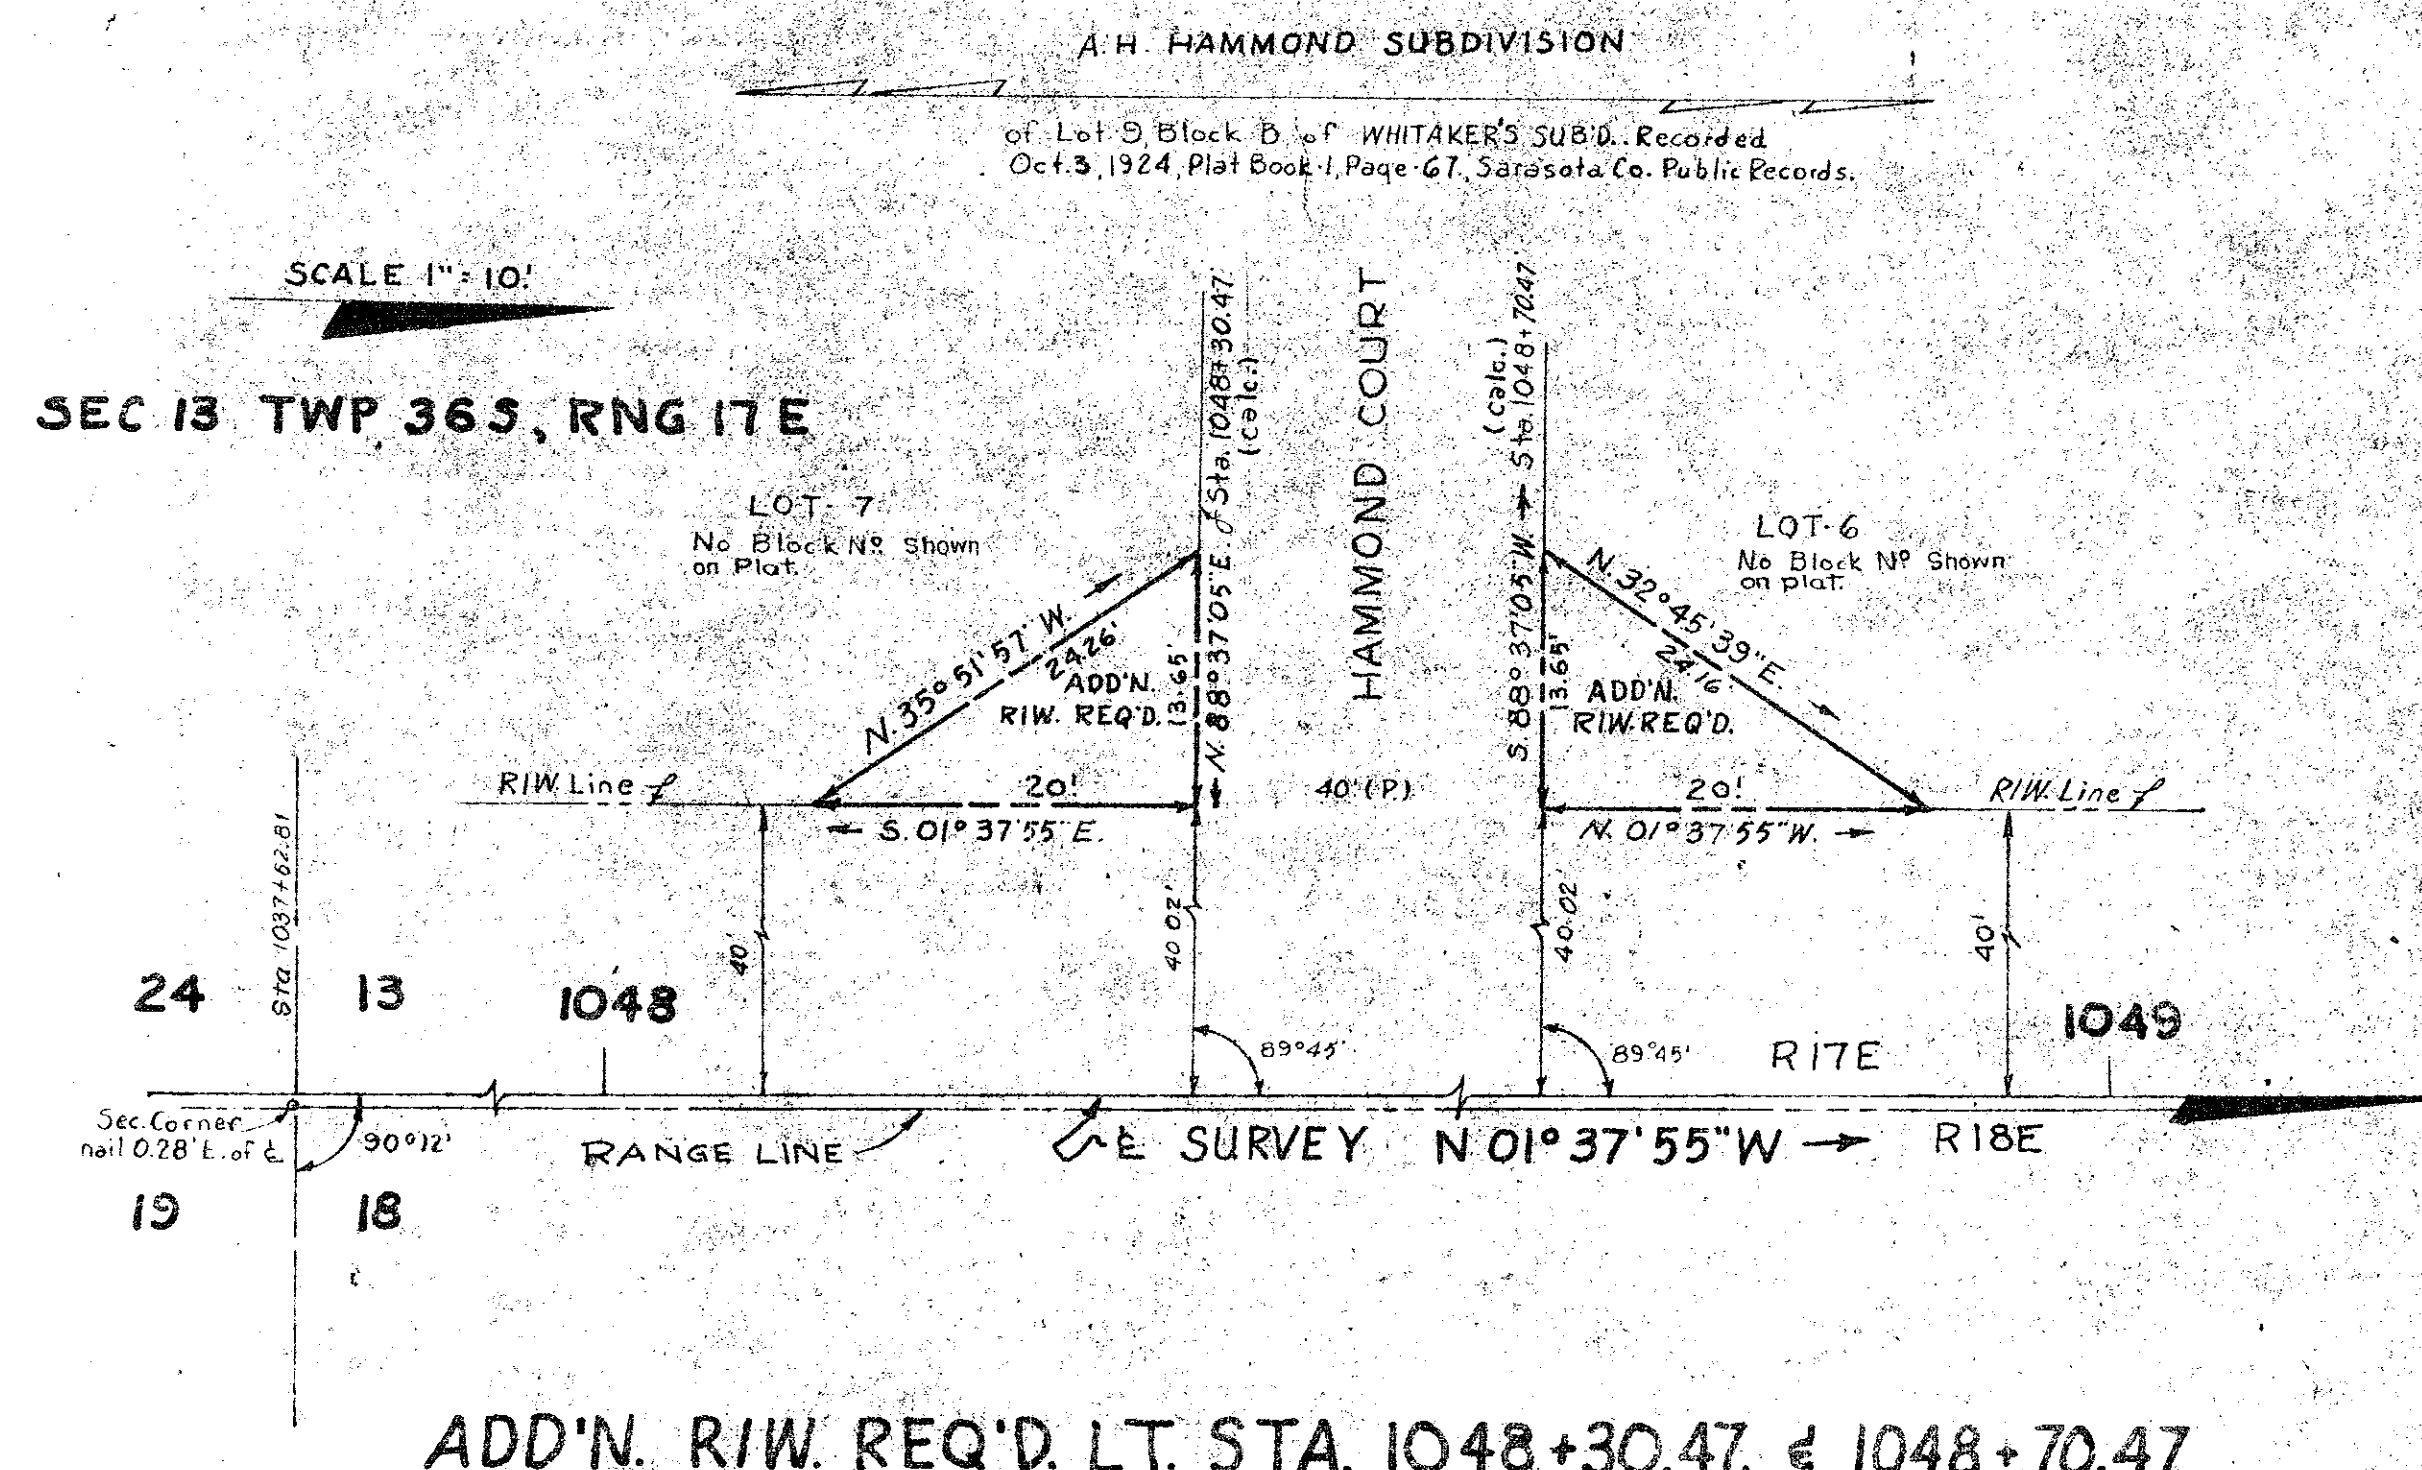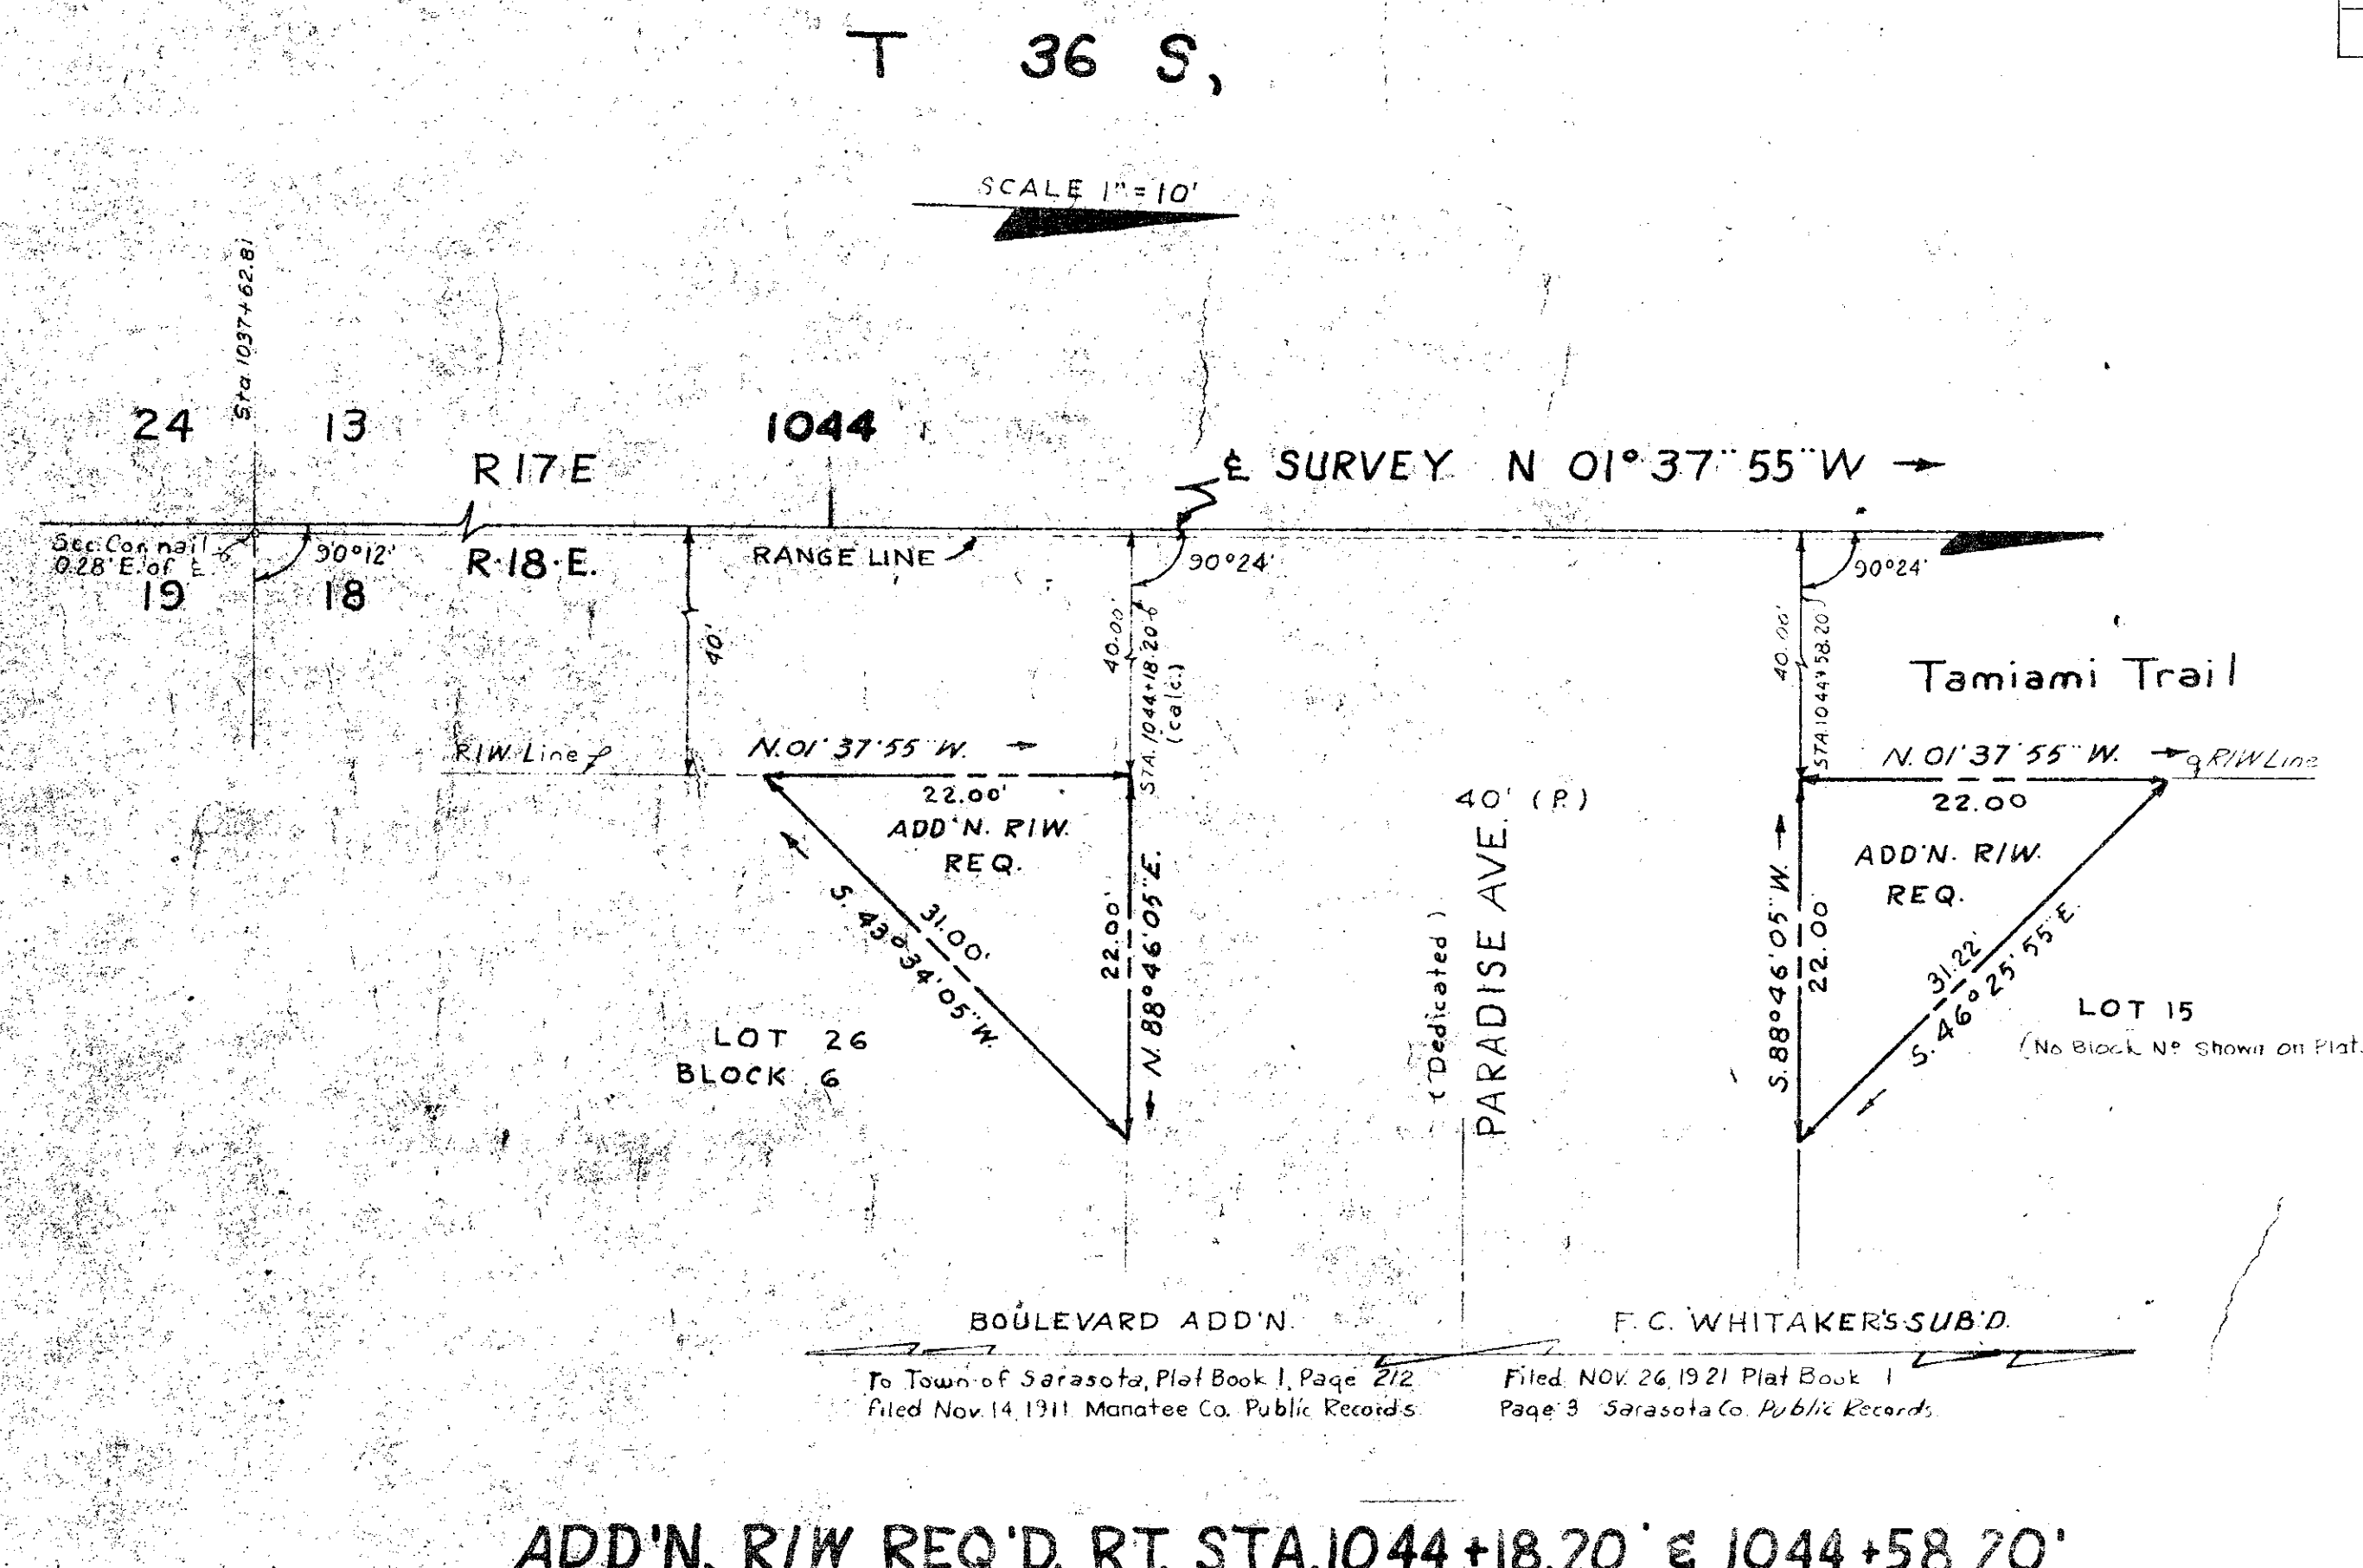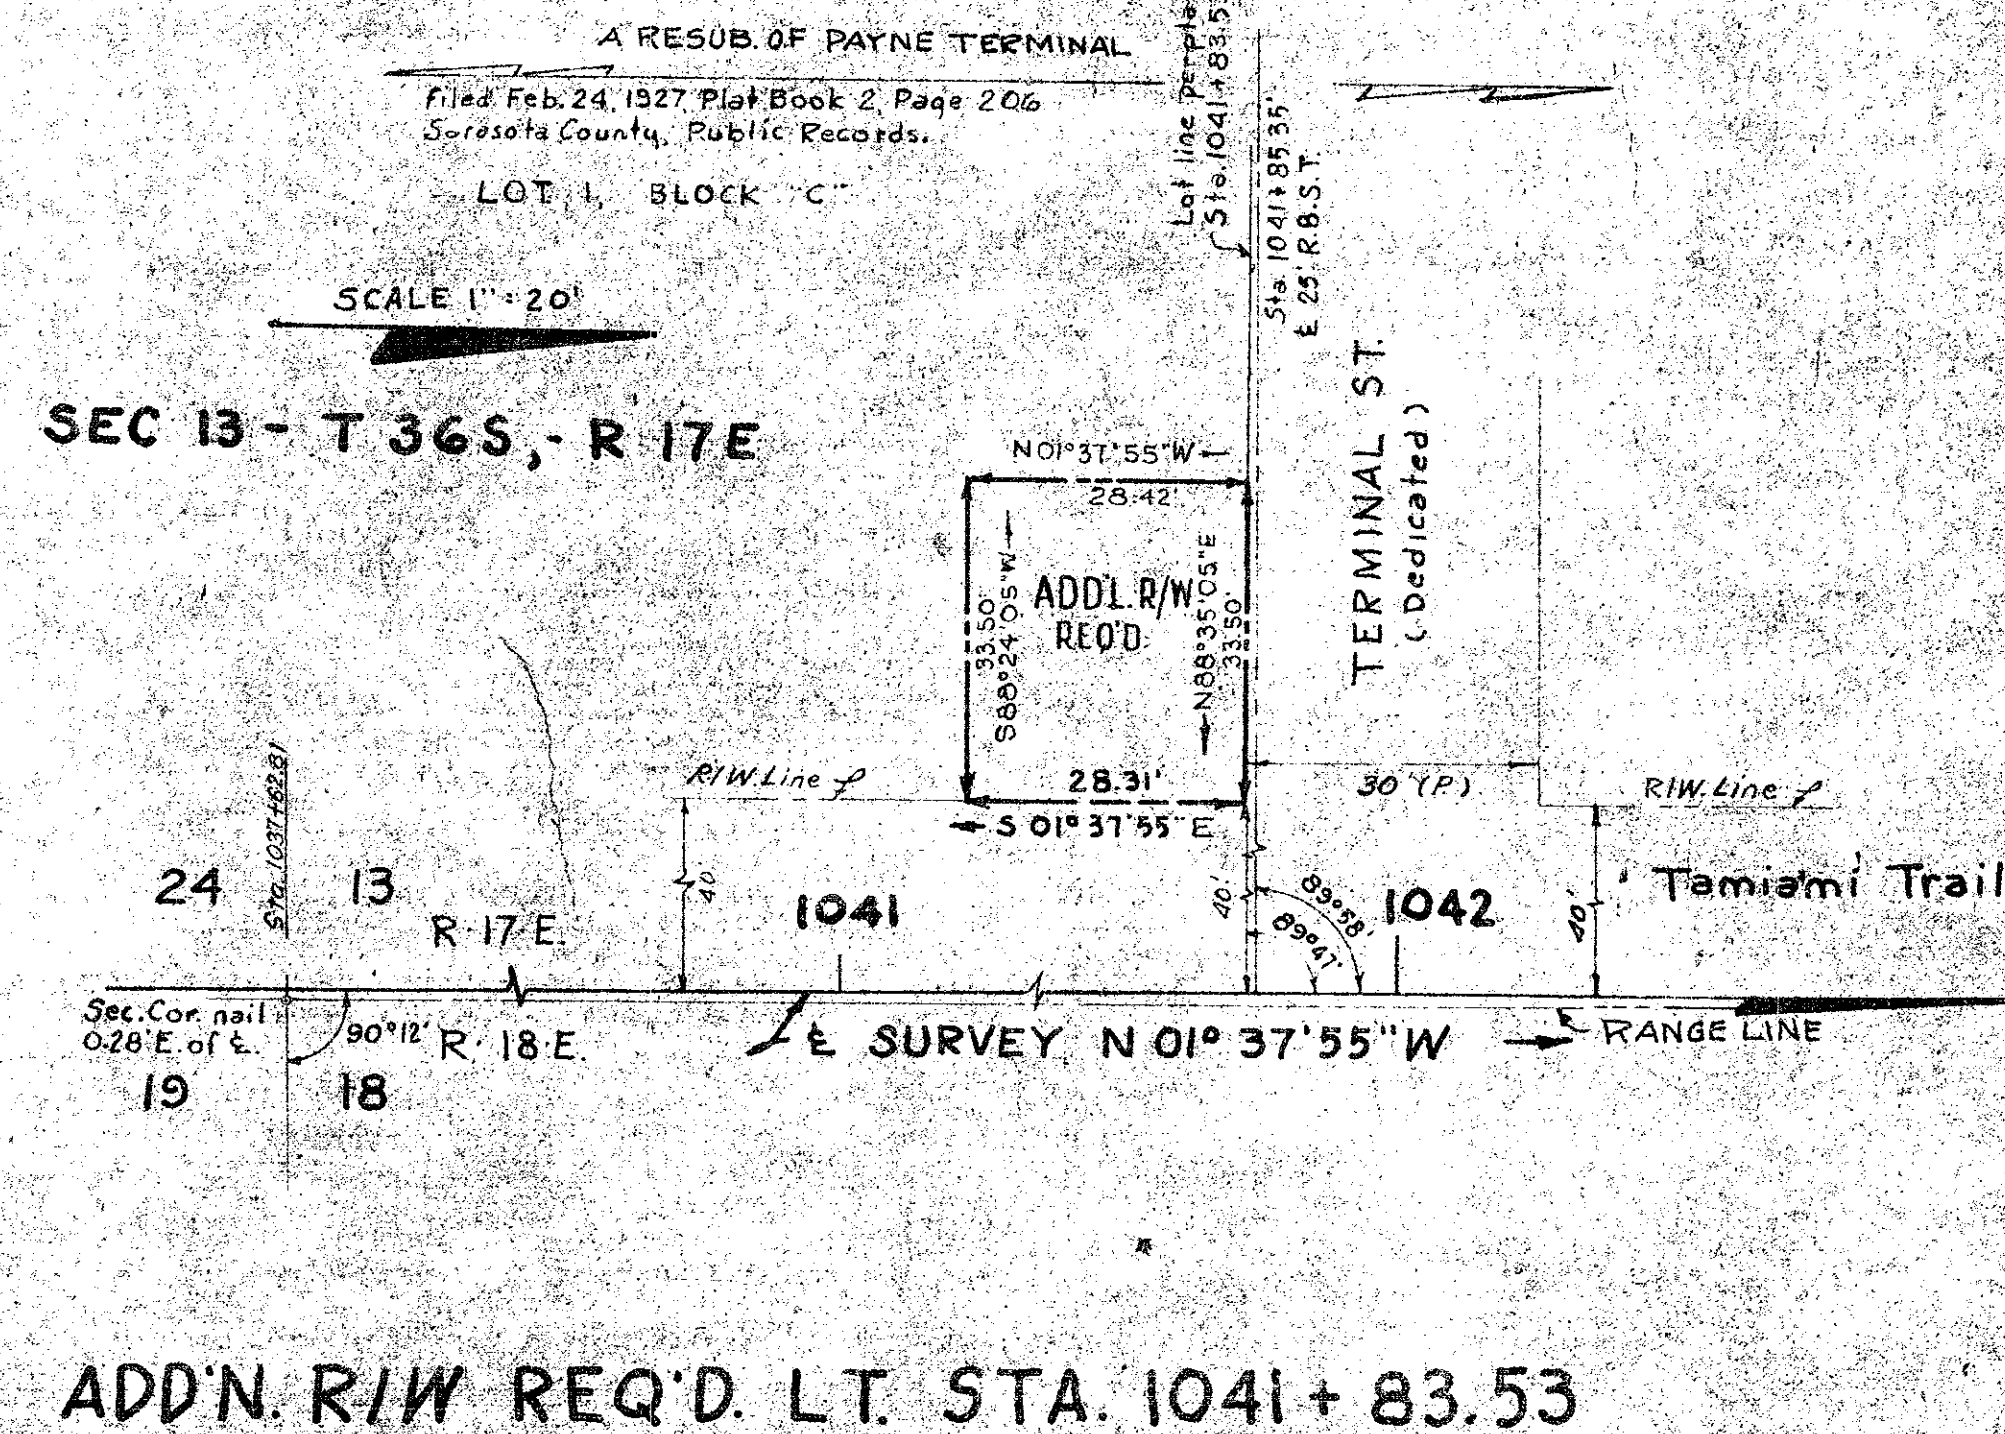

Ties Plotted From Field Books N 24122-24122

STATE OF FLORIDA
STATE ROAD DEPARTMENT

RIGHT OF WAY MAP

SECTION NO. 1702-410-204 Sh. 7

ROAD No. 45 SARASOTA COUNTY


SCALE 1"=10'	NAMES	DATE	APPROVED BY
DRAWN	D. C.	10-10-55	N. M. Johnson
TRACED	W. J. P.	10-11-55	M. E. Dean
INDEXED			
REVISED			
REVISOR			

CHECKED V. C. WFD. 11-9-55

FED. ROAD DIST. NO.	STATE	SEC. AND JOB NO.	FISCAL YEAR	SHEET NO.	TOTAL SHEETS
3	FLA	1702-110-204		8	


SEC. 13 T 36 S, R 17 E

SCALE 1"=10'

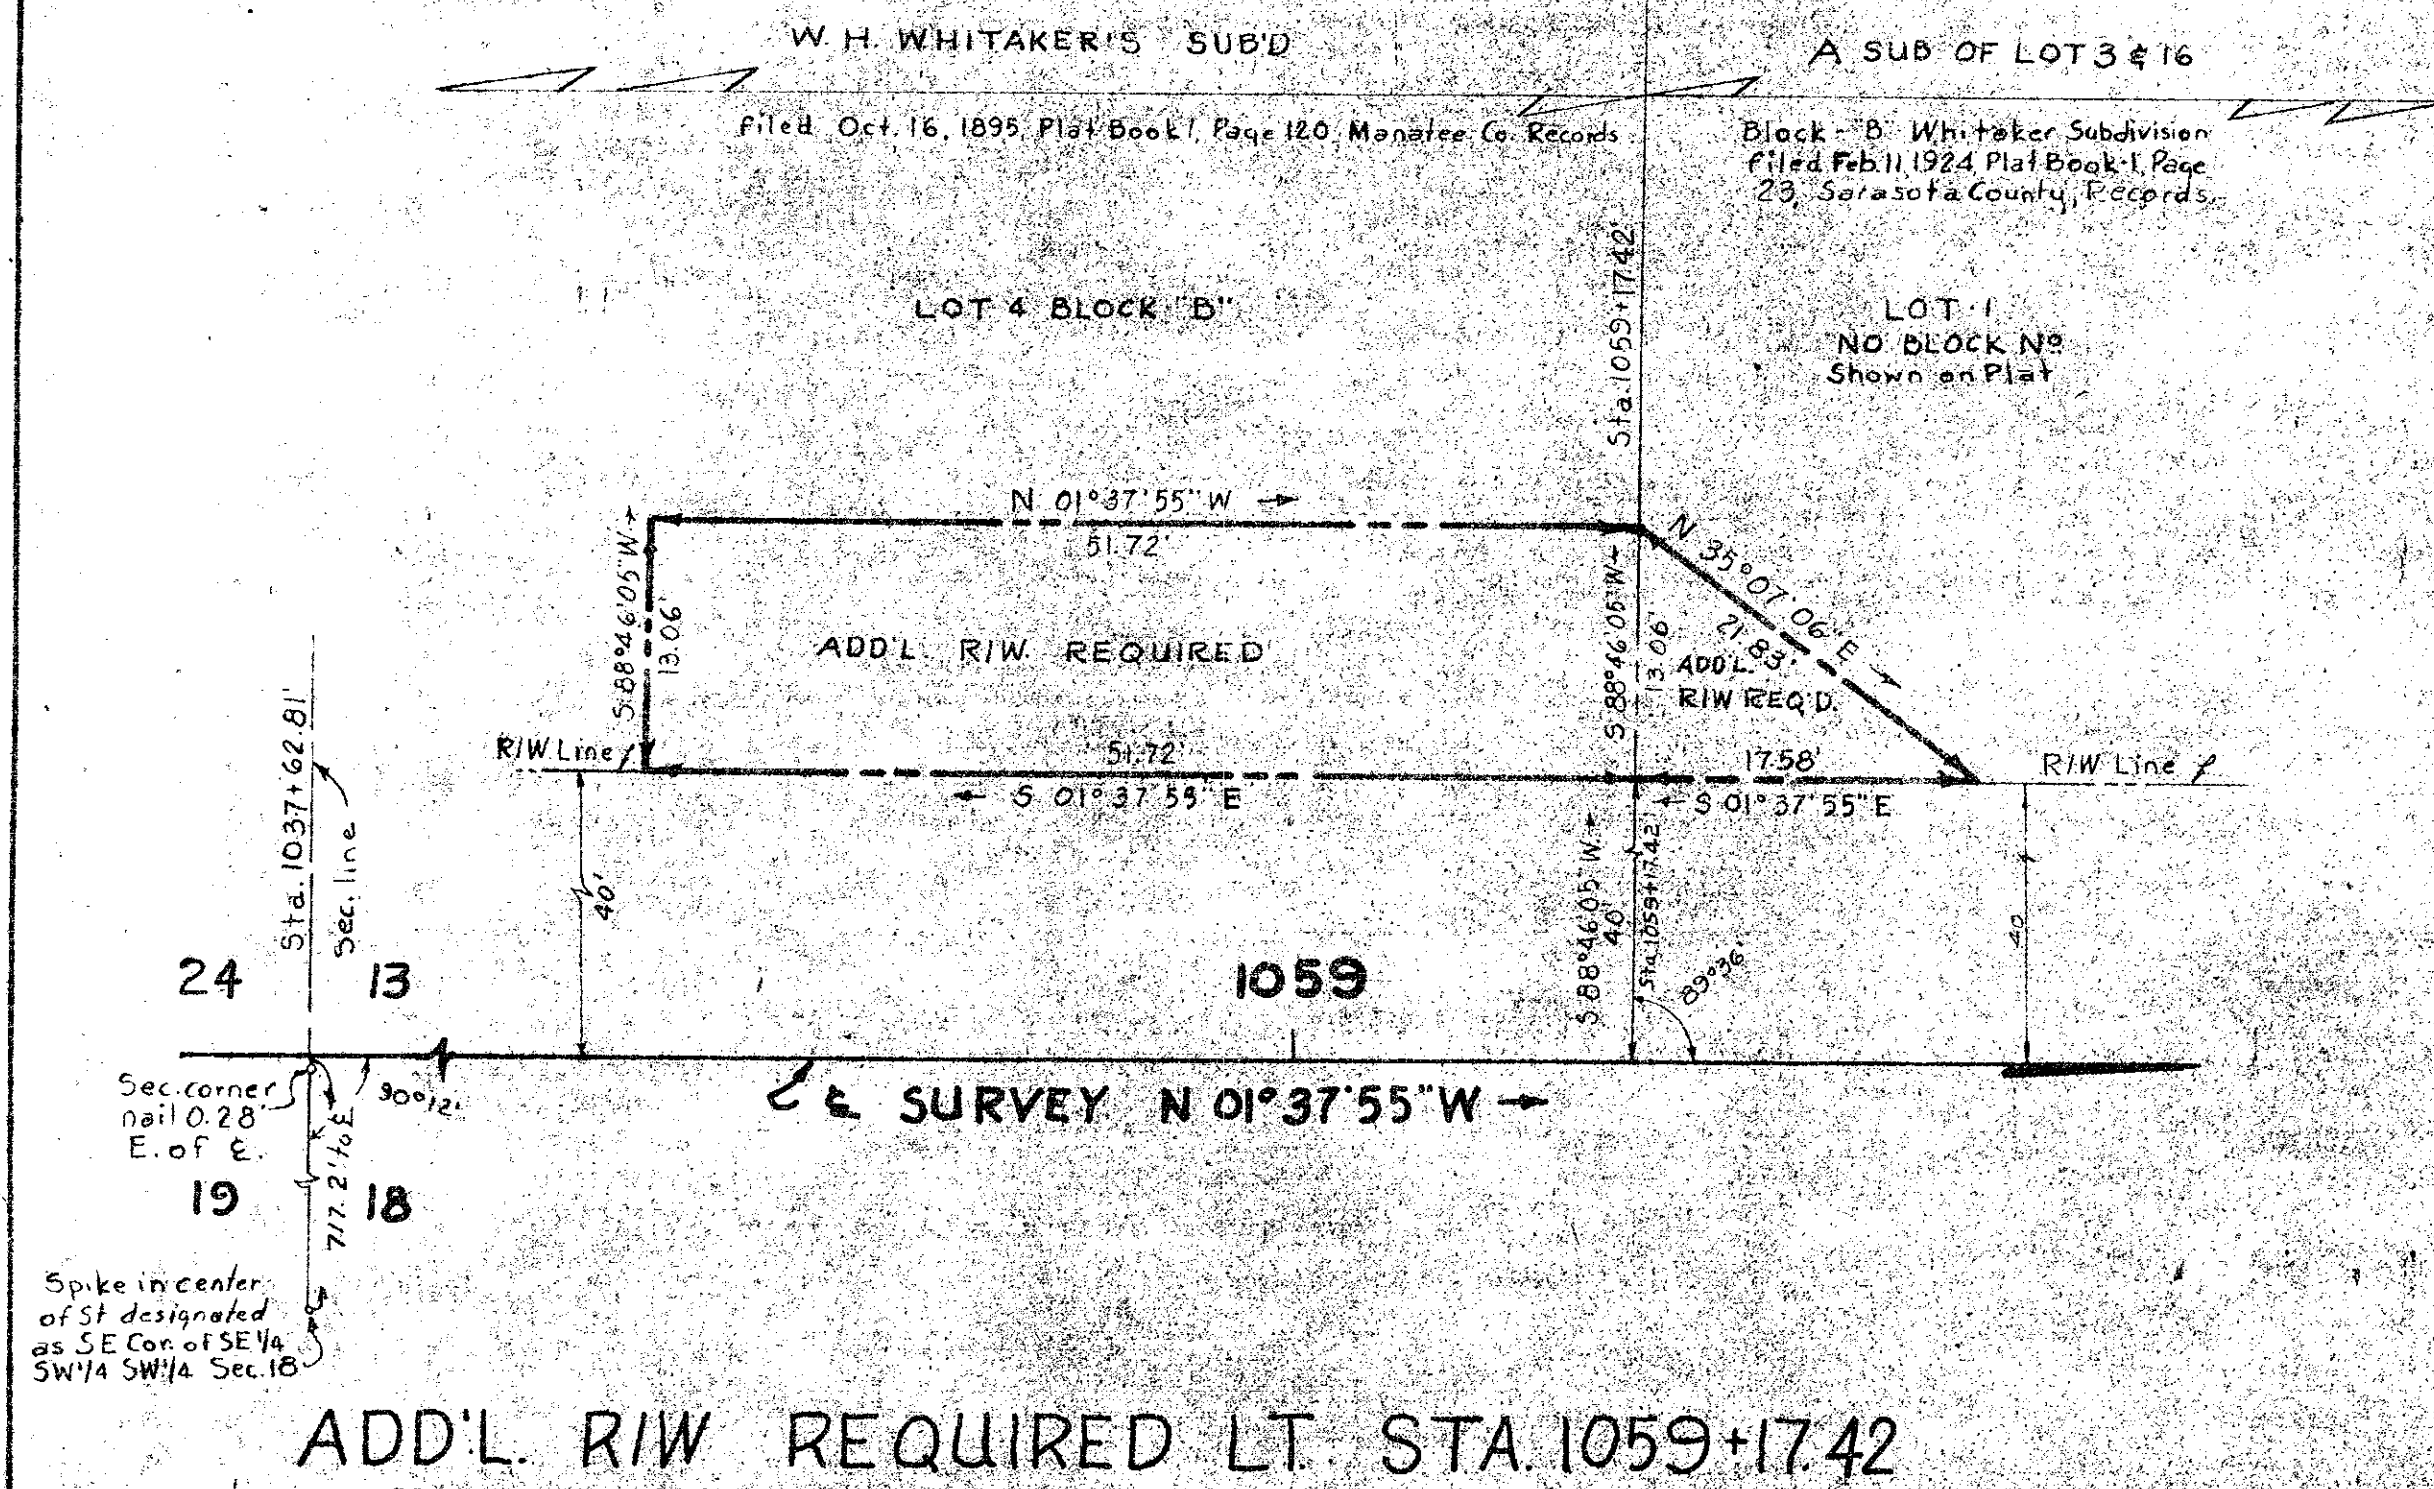


SEC. 13 T 36 S R 17 E

SCALE 1"=10'

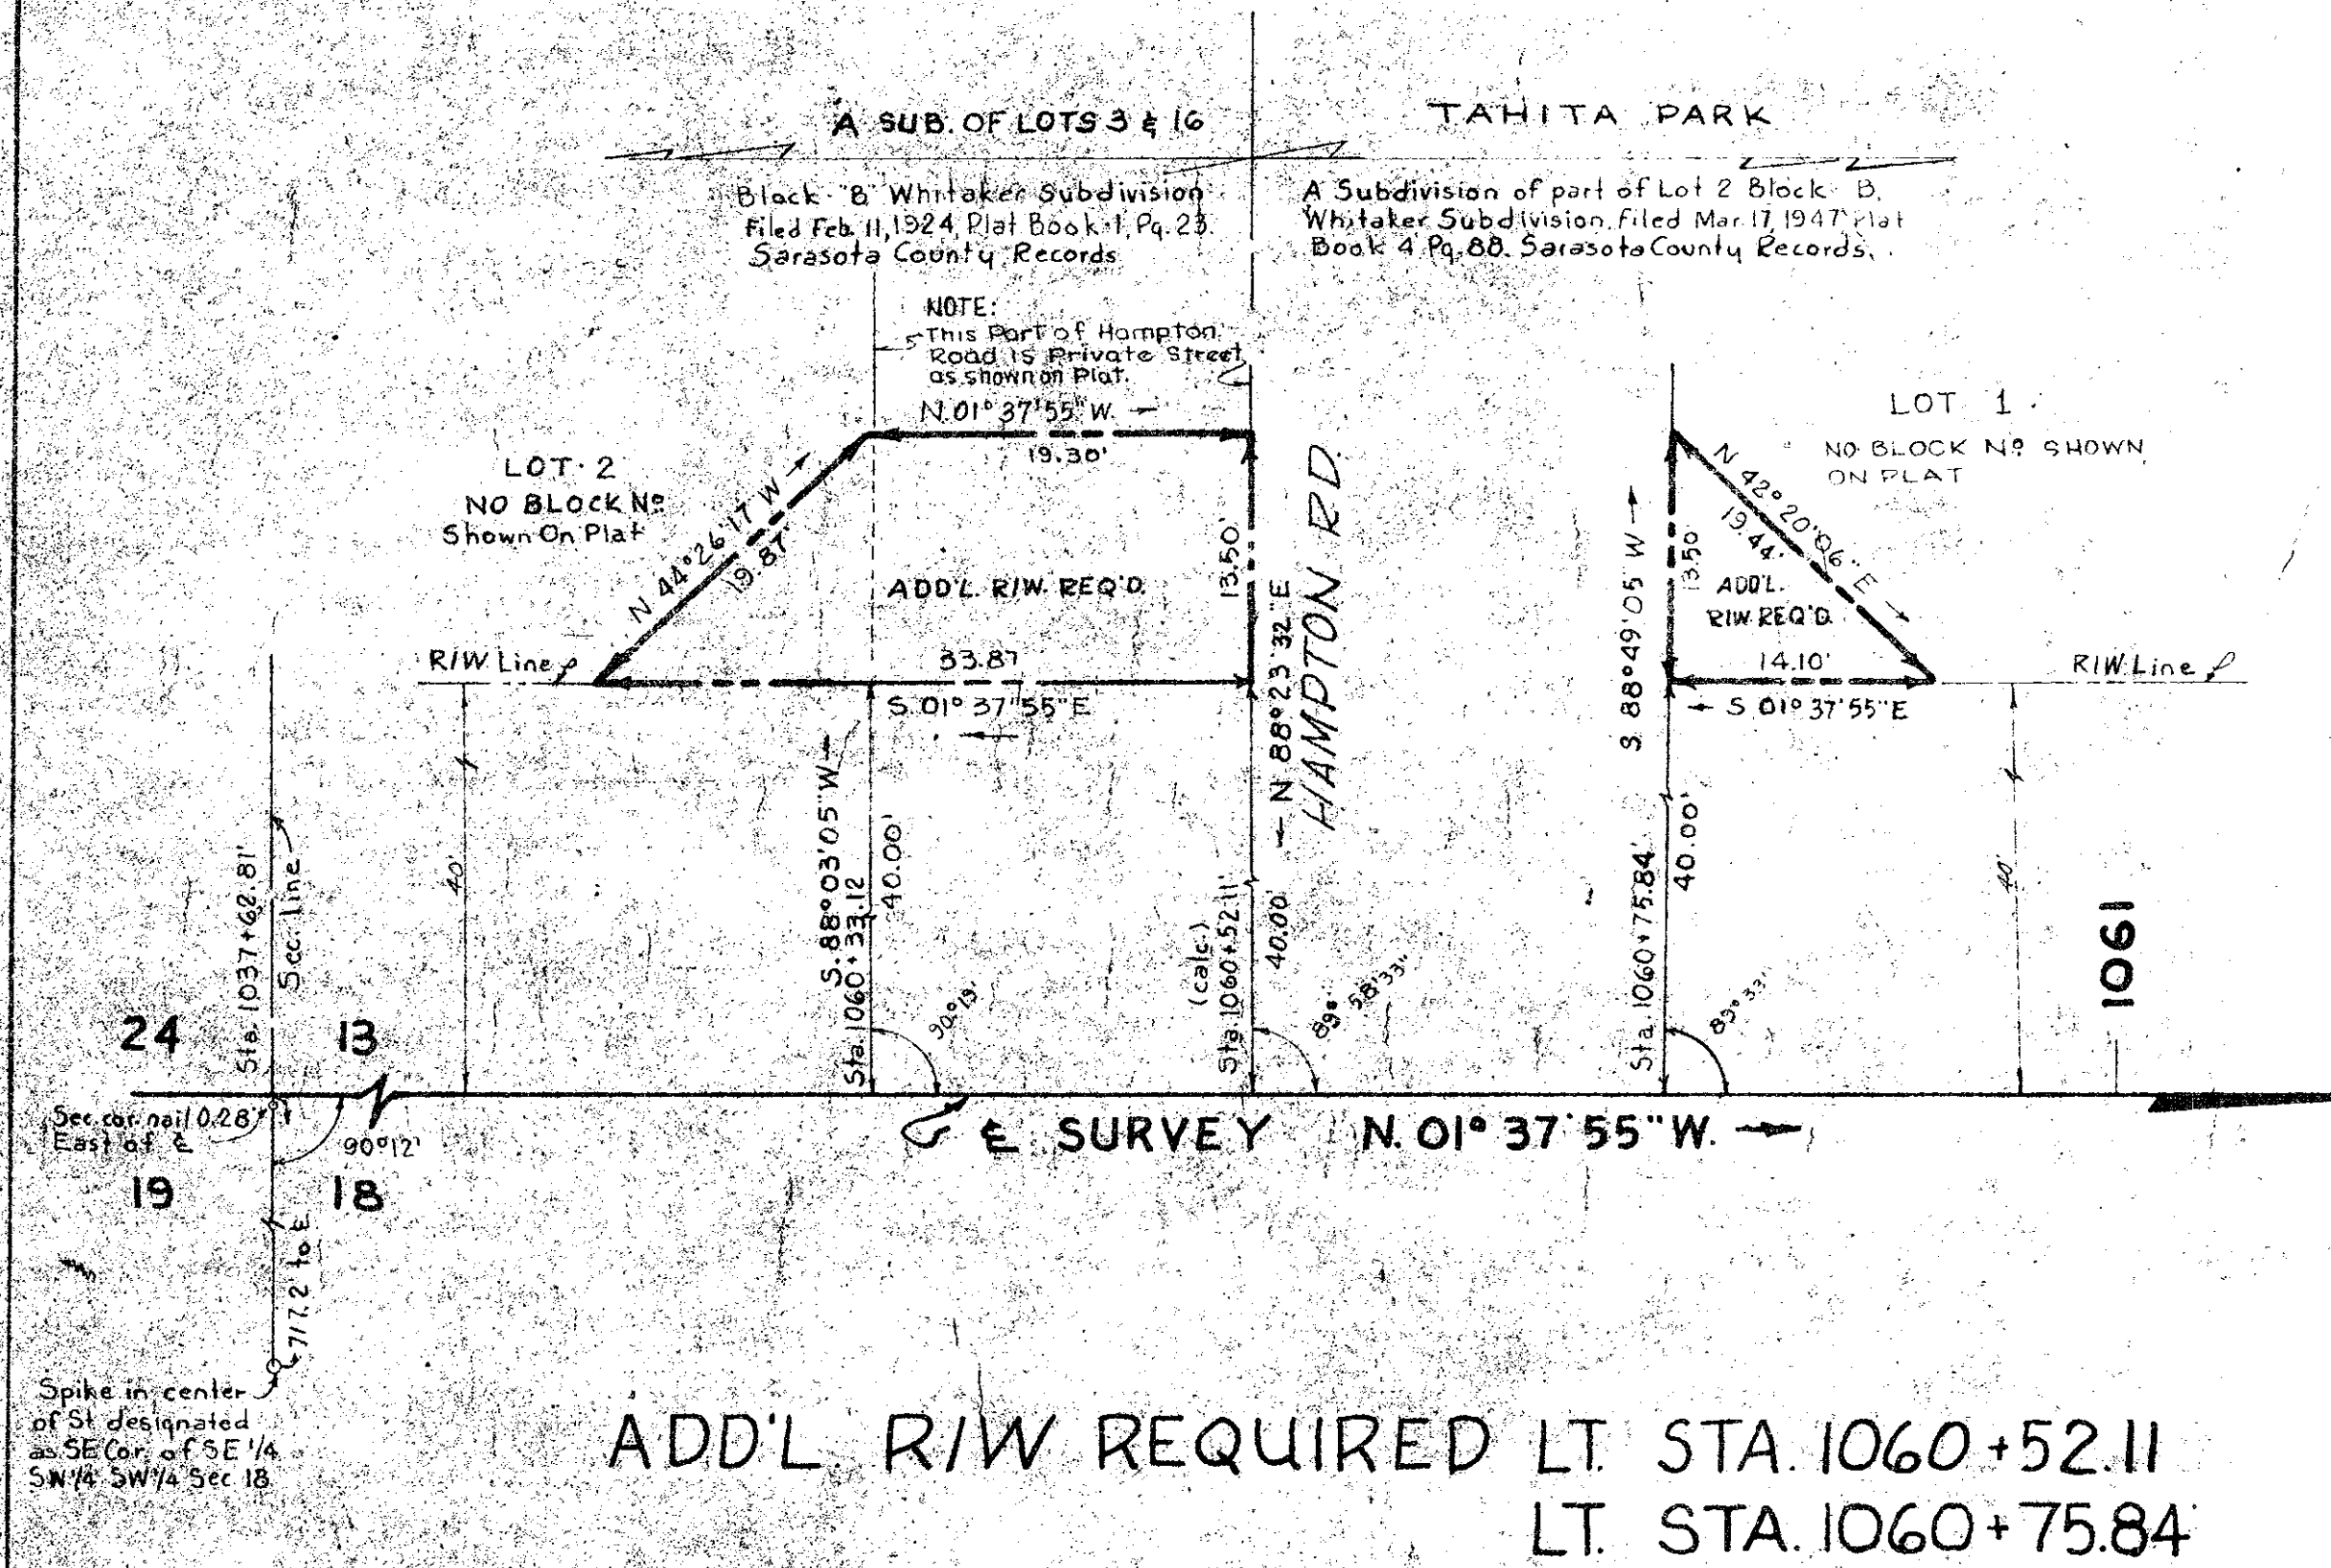


SEC. 18 T 36 S, R 18 E

SCALE 1"=10'

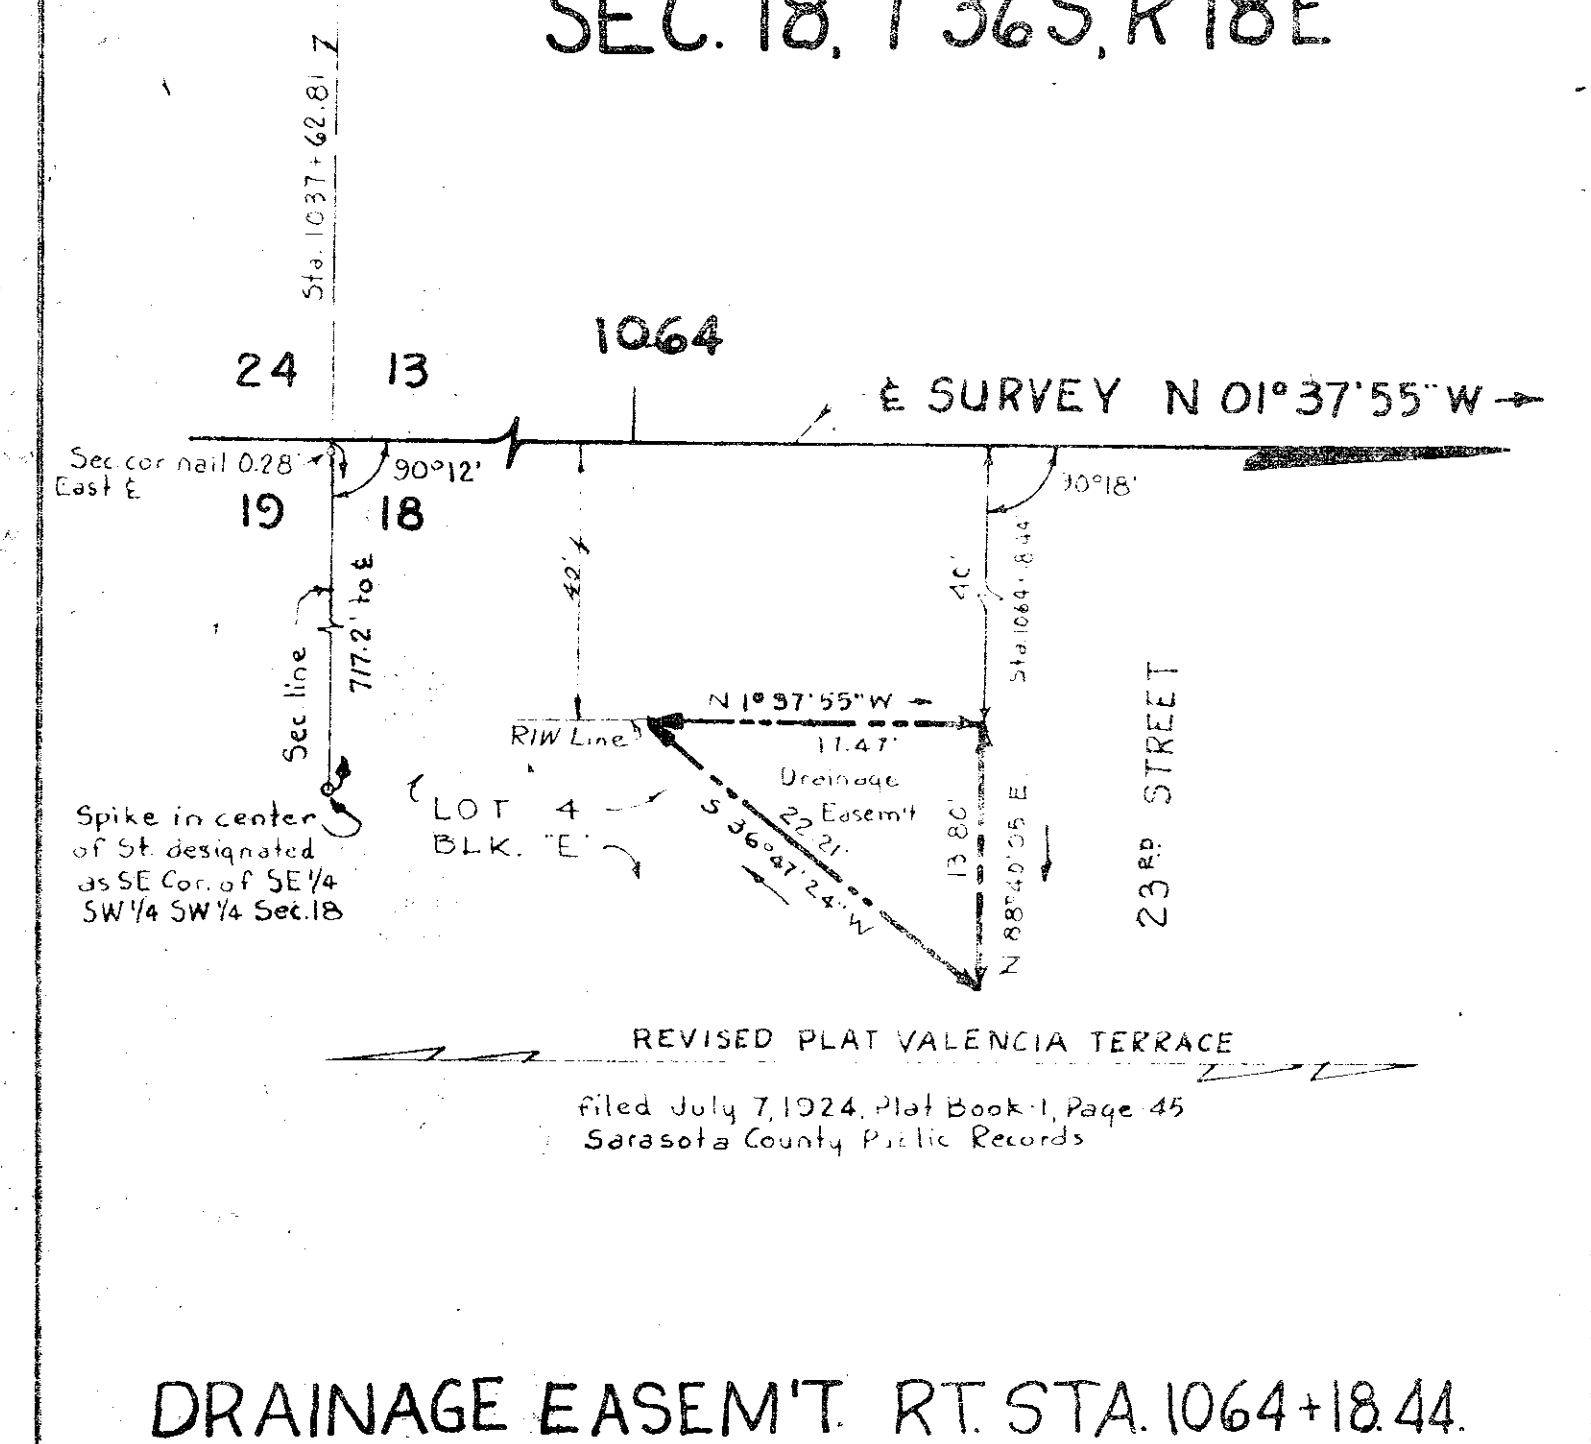


SEC. 18 T 36 S, R 18 E

SCALE 1"=10'

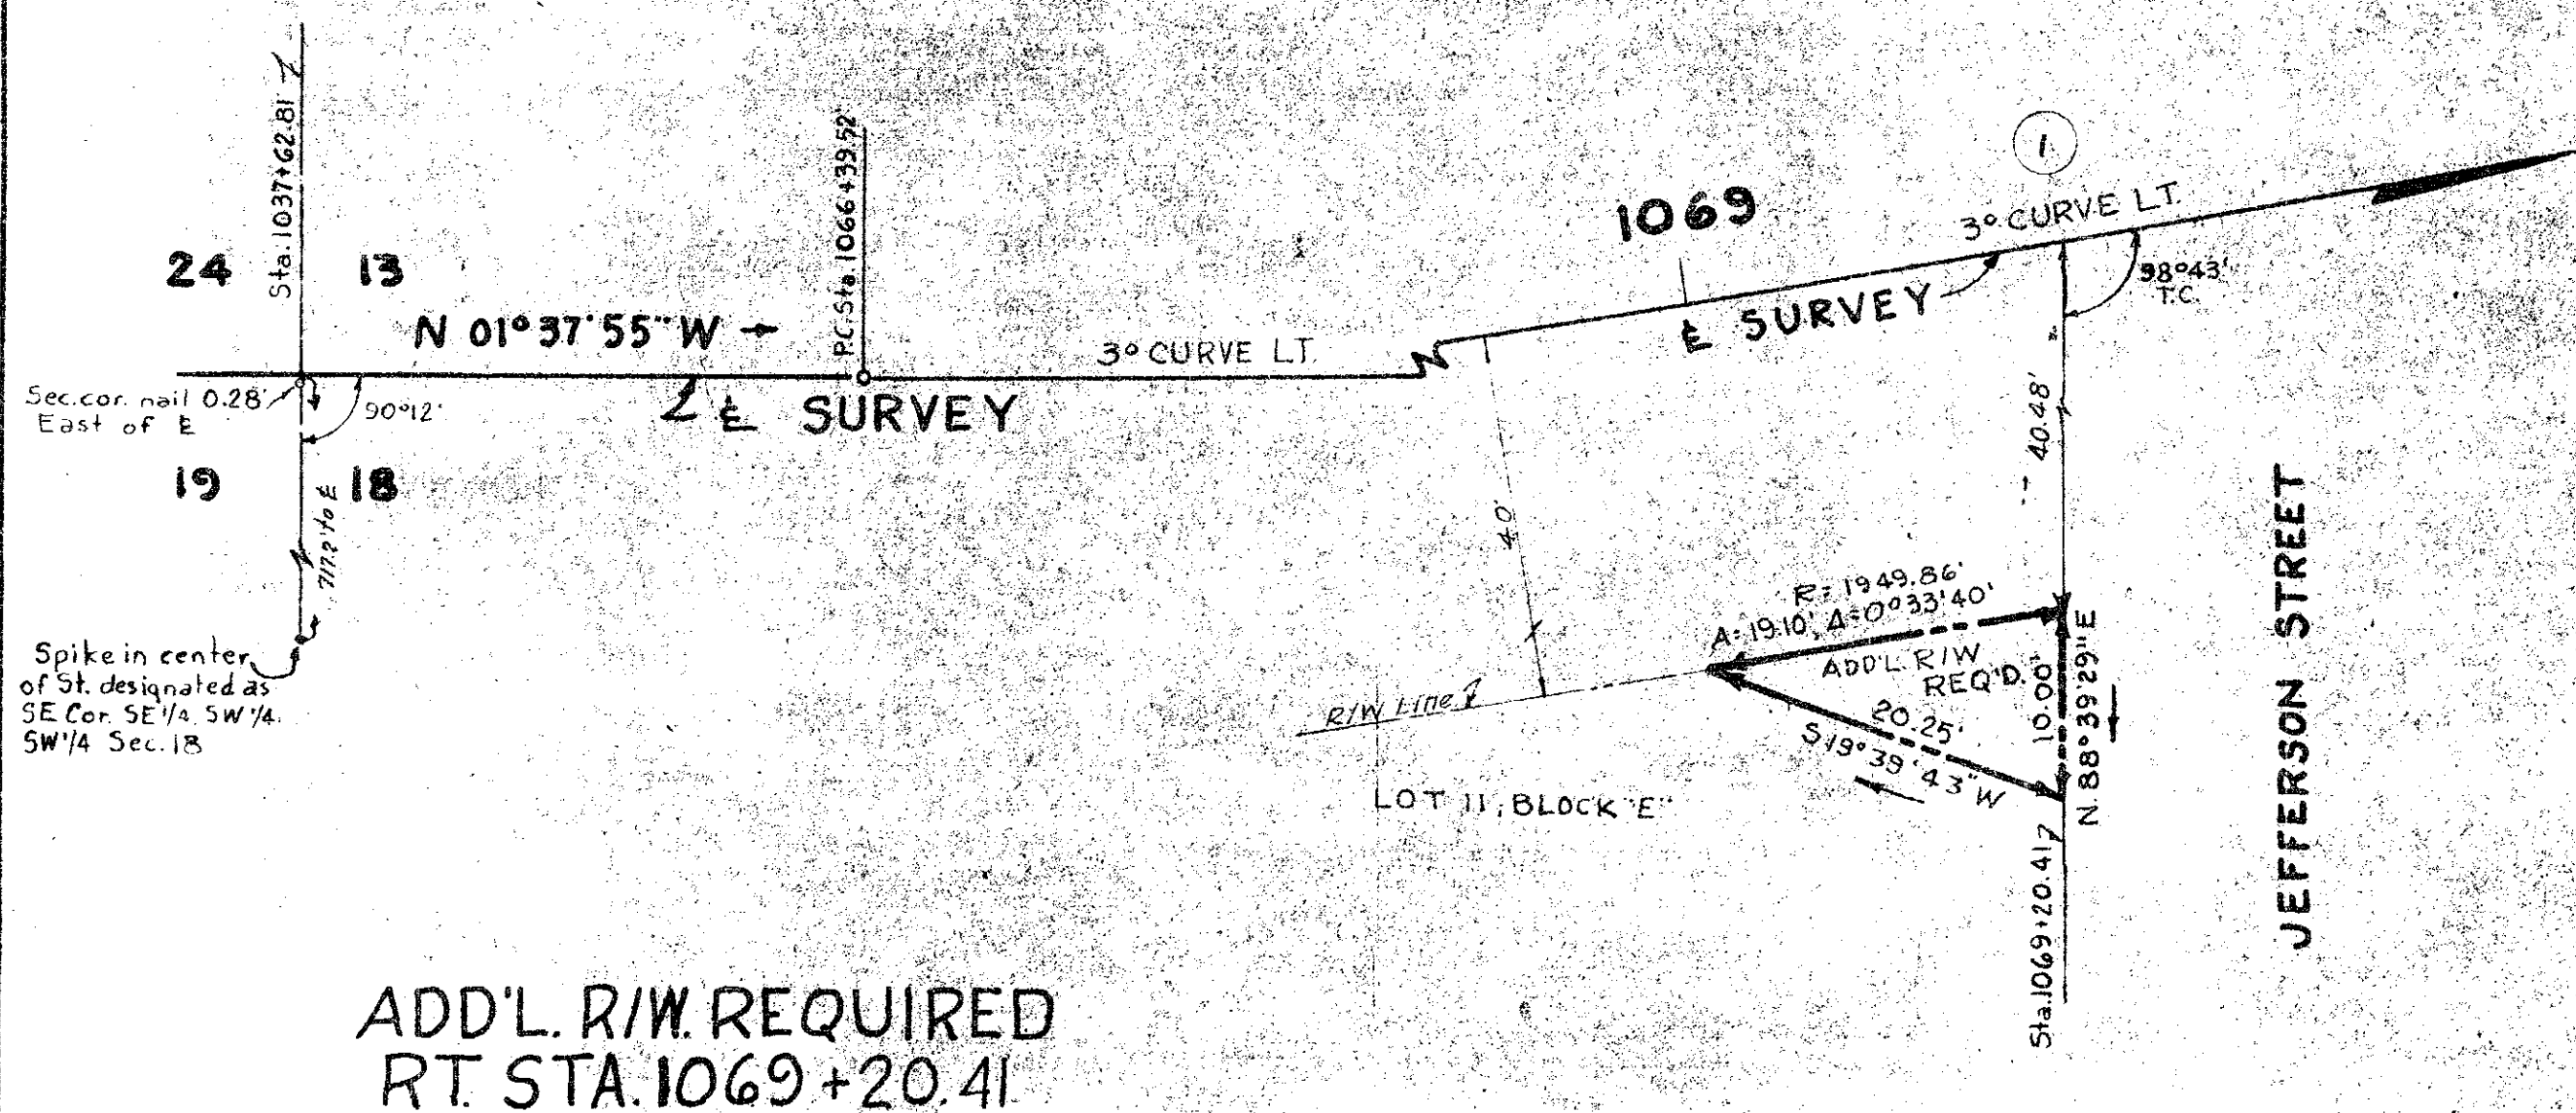

SEC. 13 T 36 S R 17 E

SCALE 1"=50'

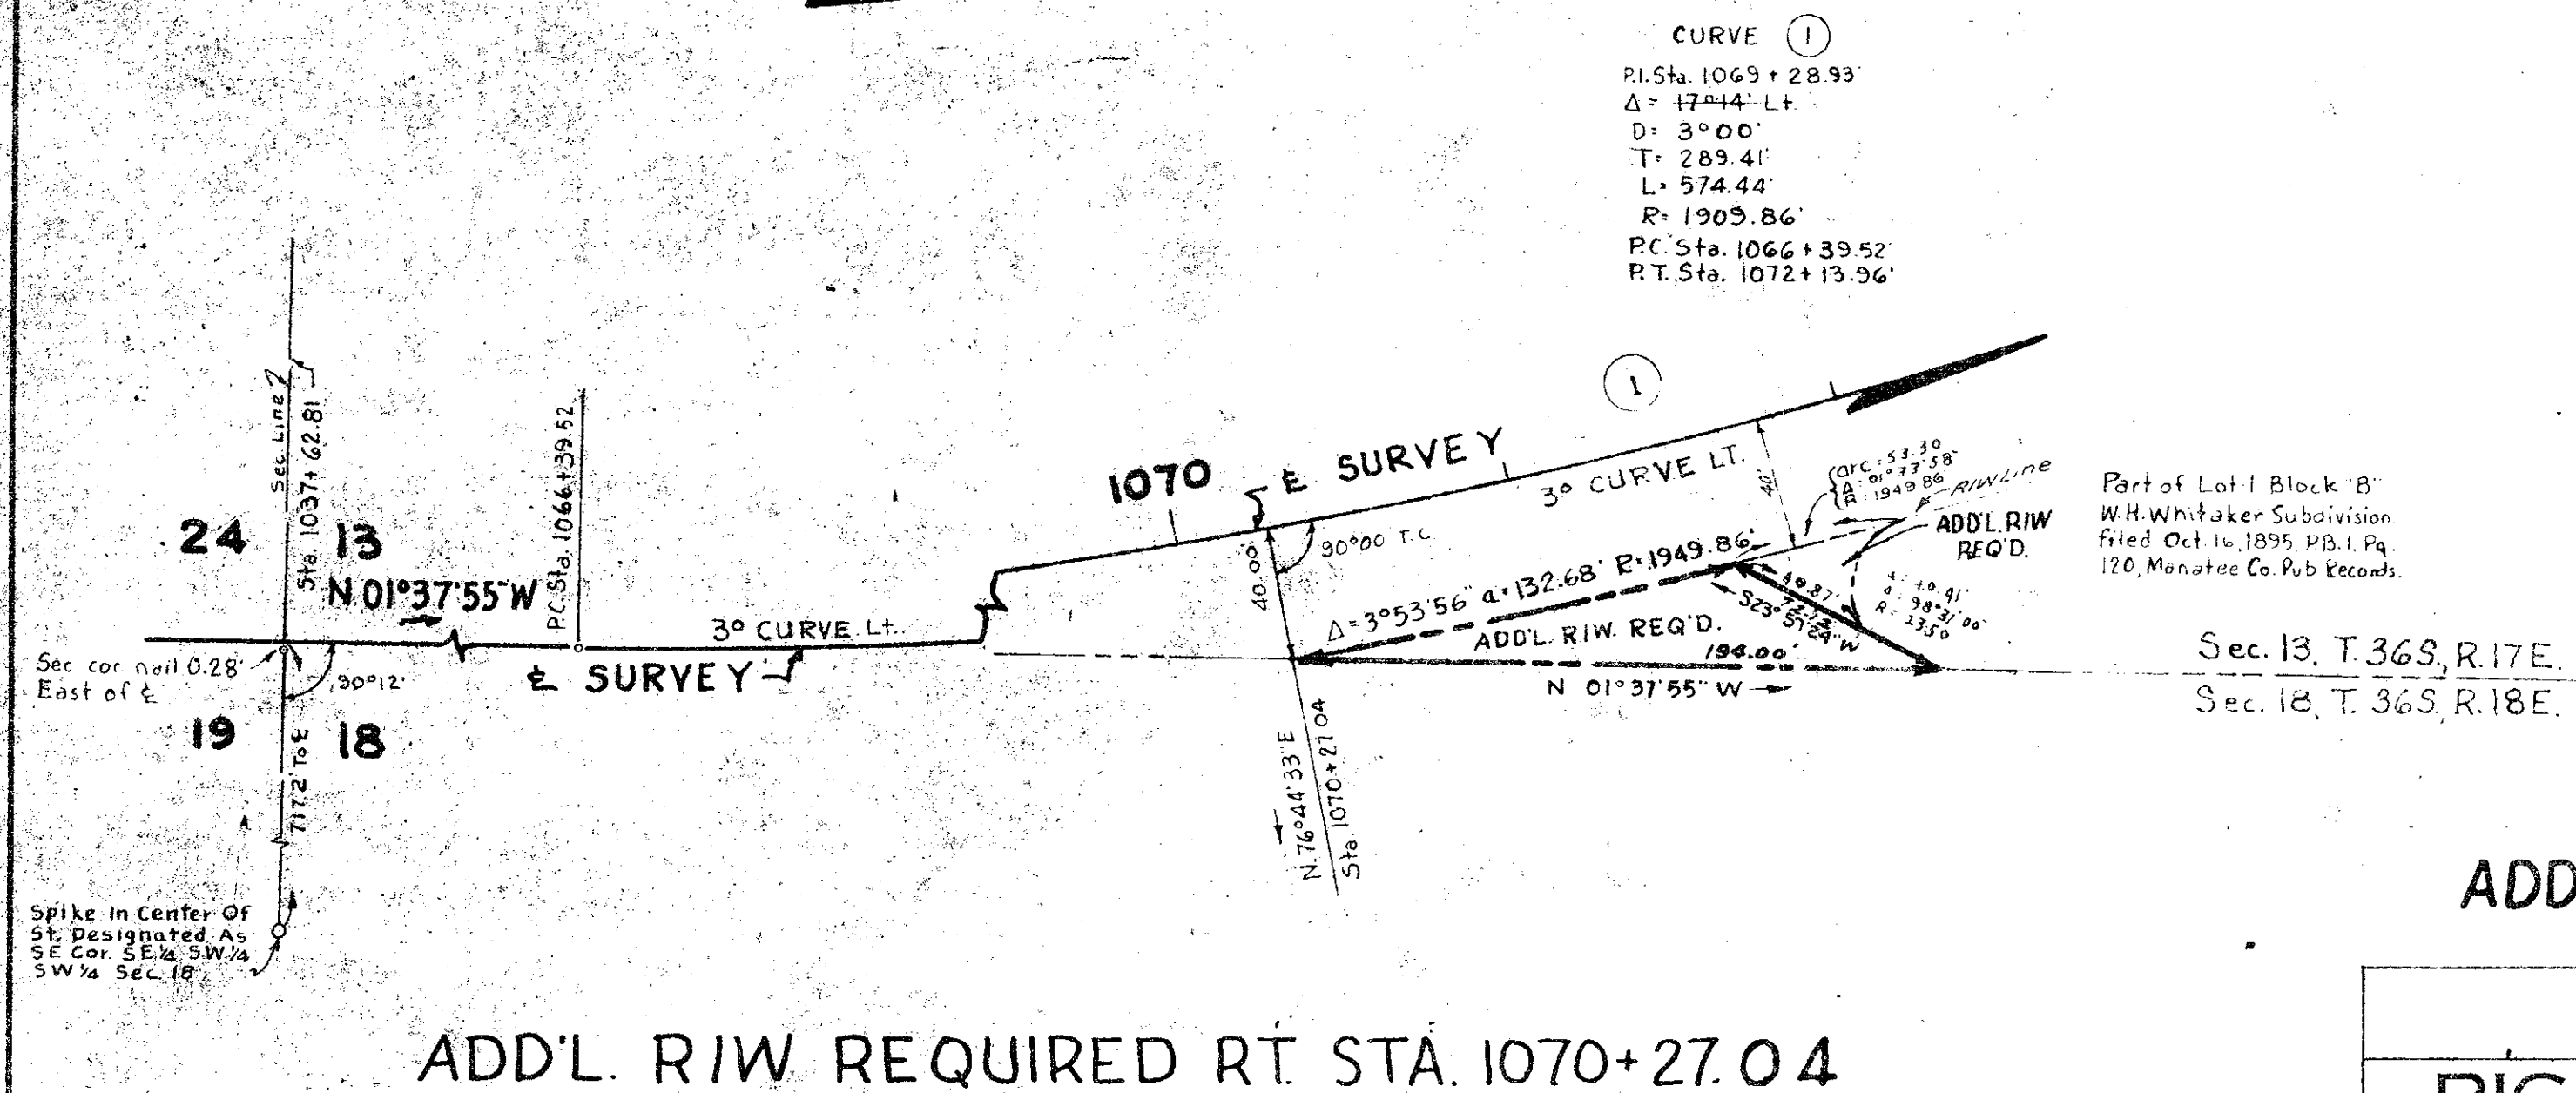


ADD'L. R/W REQUIRED & DRAINAGE EASEM'T.


STATE OF FLORIDA STATE ROAD DEPARTMENT	
RIGHT OF WAY MAP	
SECTION No. 1702-110-204	
ROAD No. 45	SARASOTA COUNTY
SCALE 1"=100'	DRAWN D.C.
TRACKED W.J.P.	INDEXED W.L.P.
REVISED 3-26-55	REVISION 11-30-55
CHECKED HW&PC	11-10-55

FED. ROAD DIV. No.	STATE	SEC. AND JOB No.	FISCAL YEAR	SHEET No.	TOTAL SHEETS
3	FLA.	1702 (110) 204		9	


SEC. 12 T 36 S, R 17 E

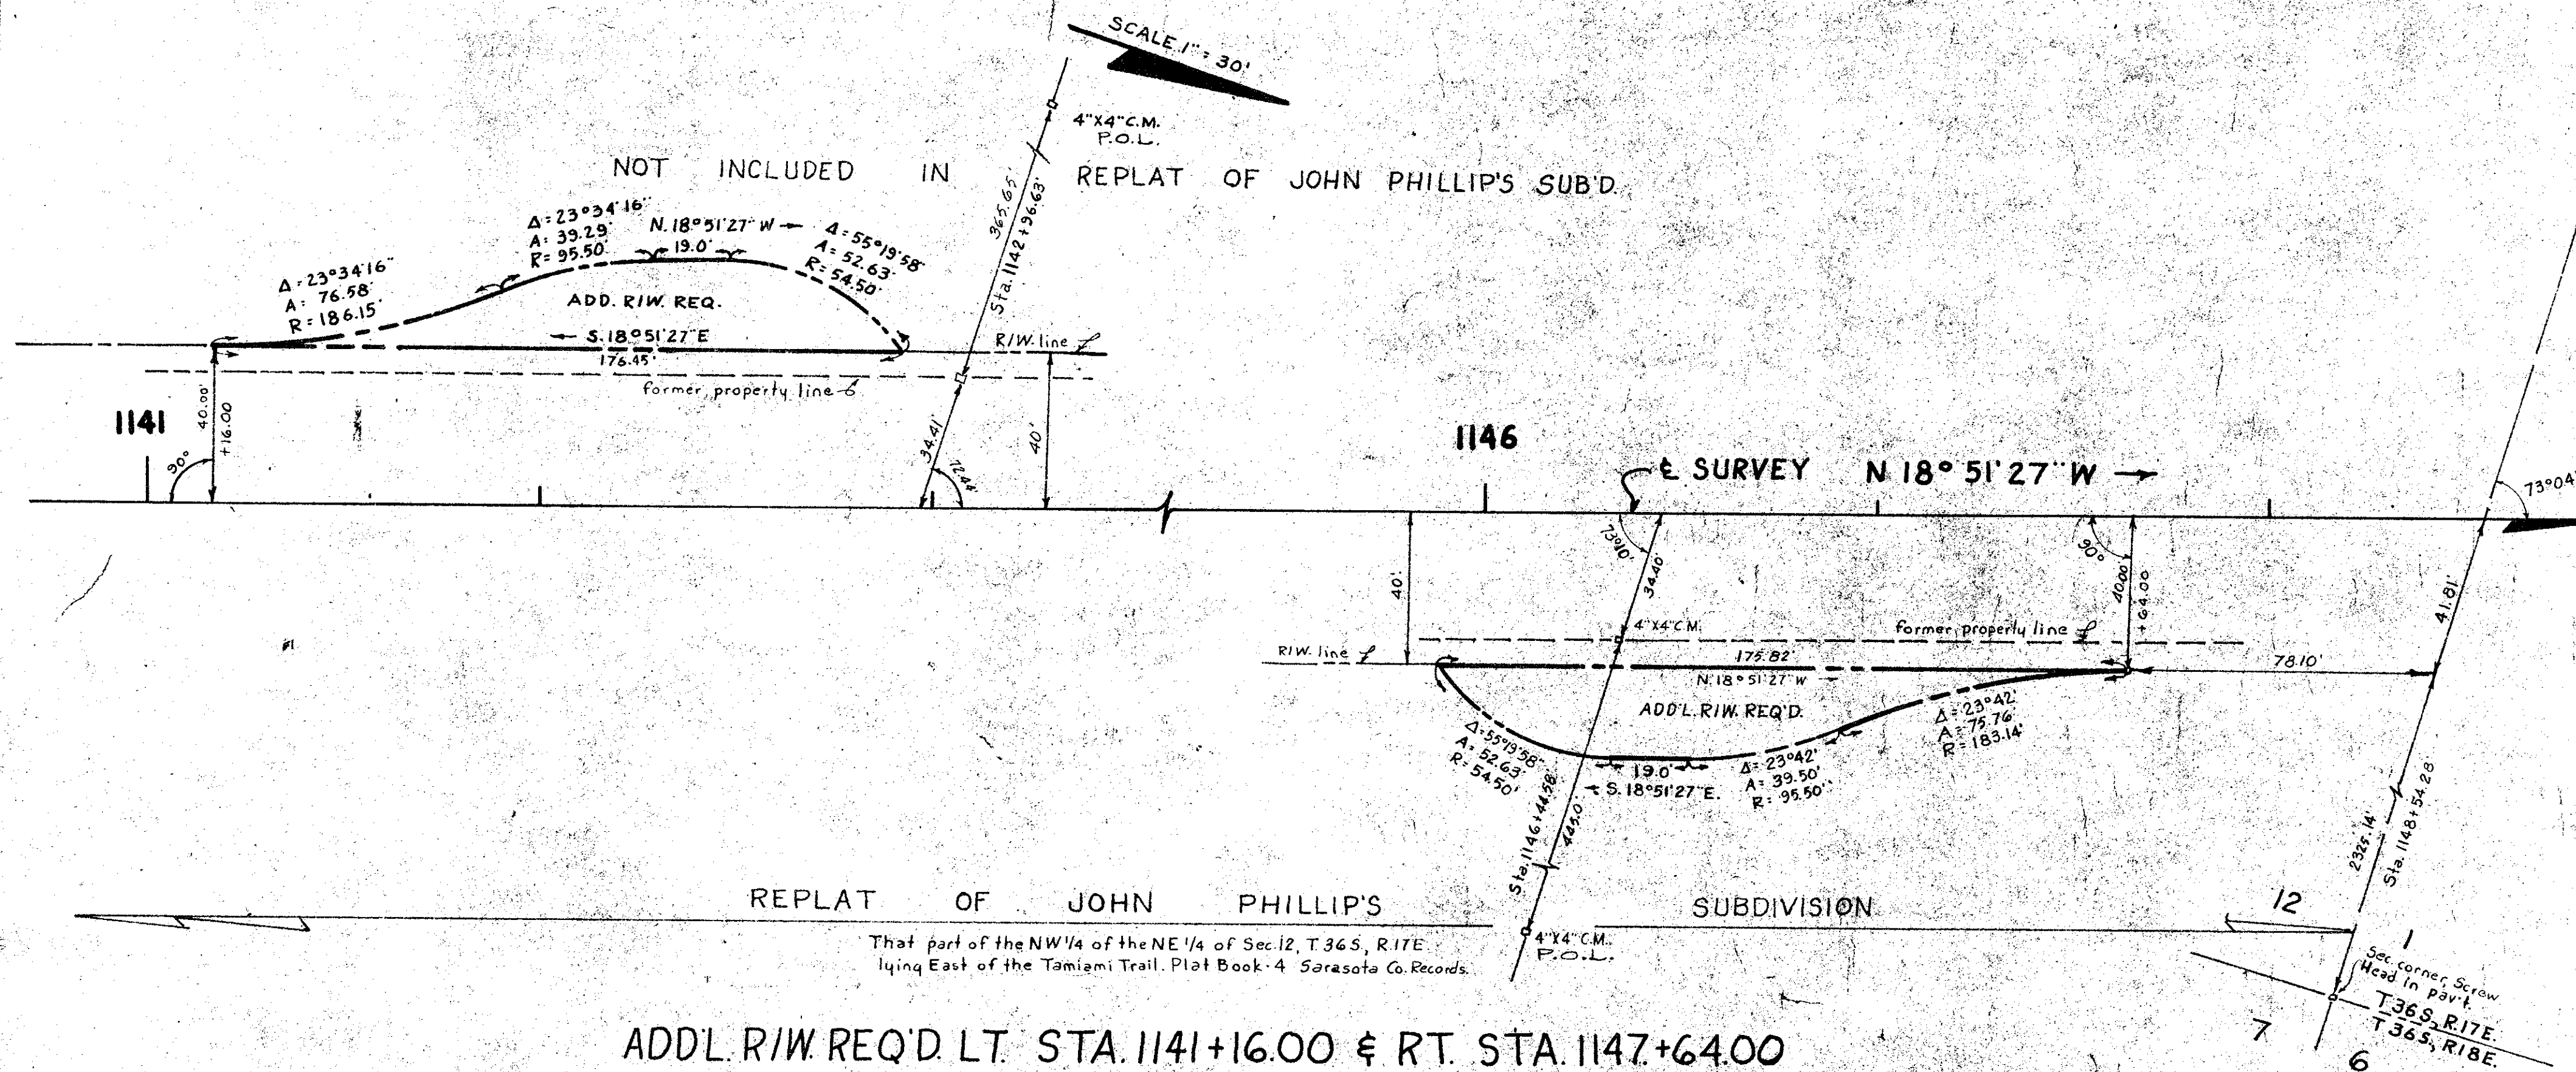


SEC. 1, T 36 S, R 17 E

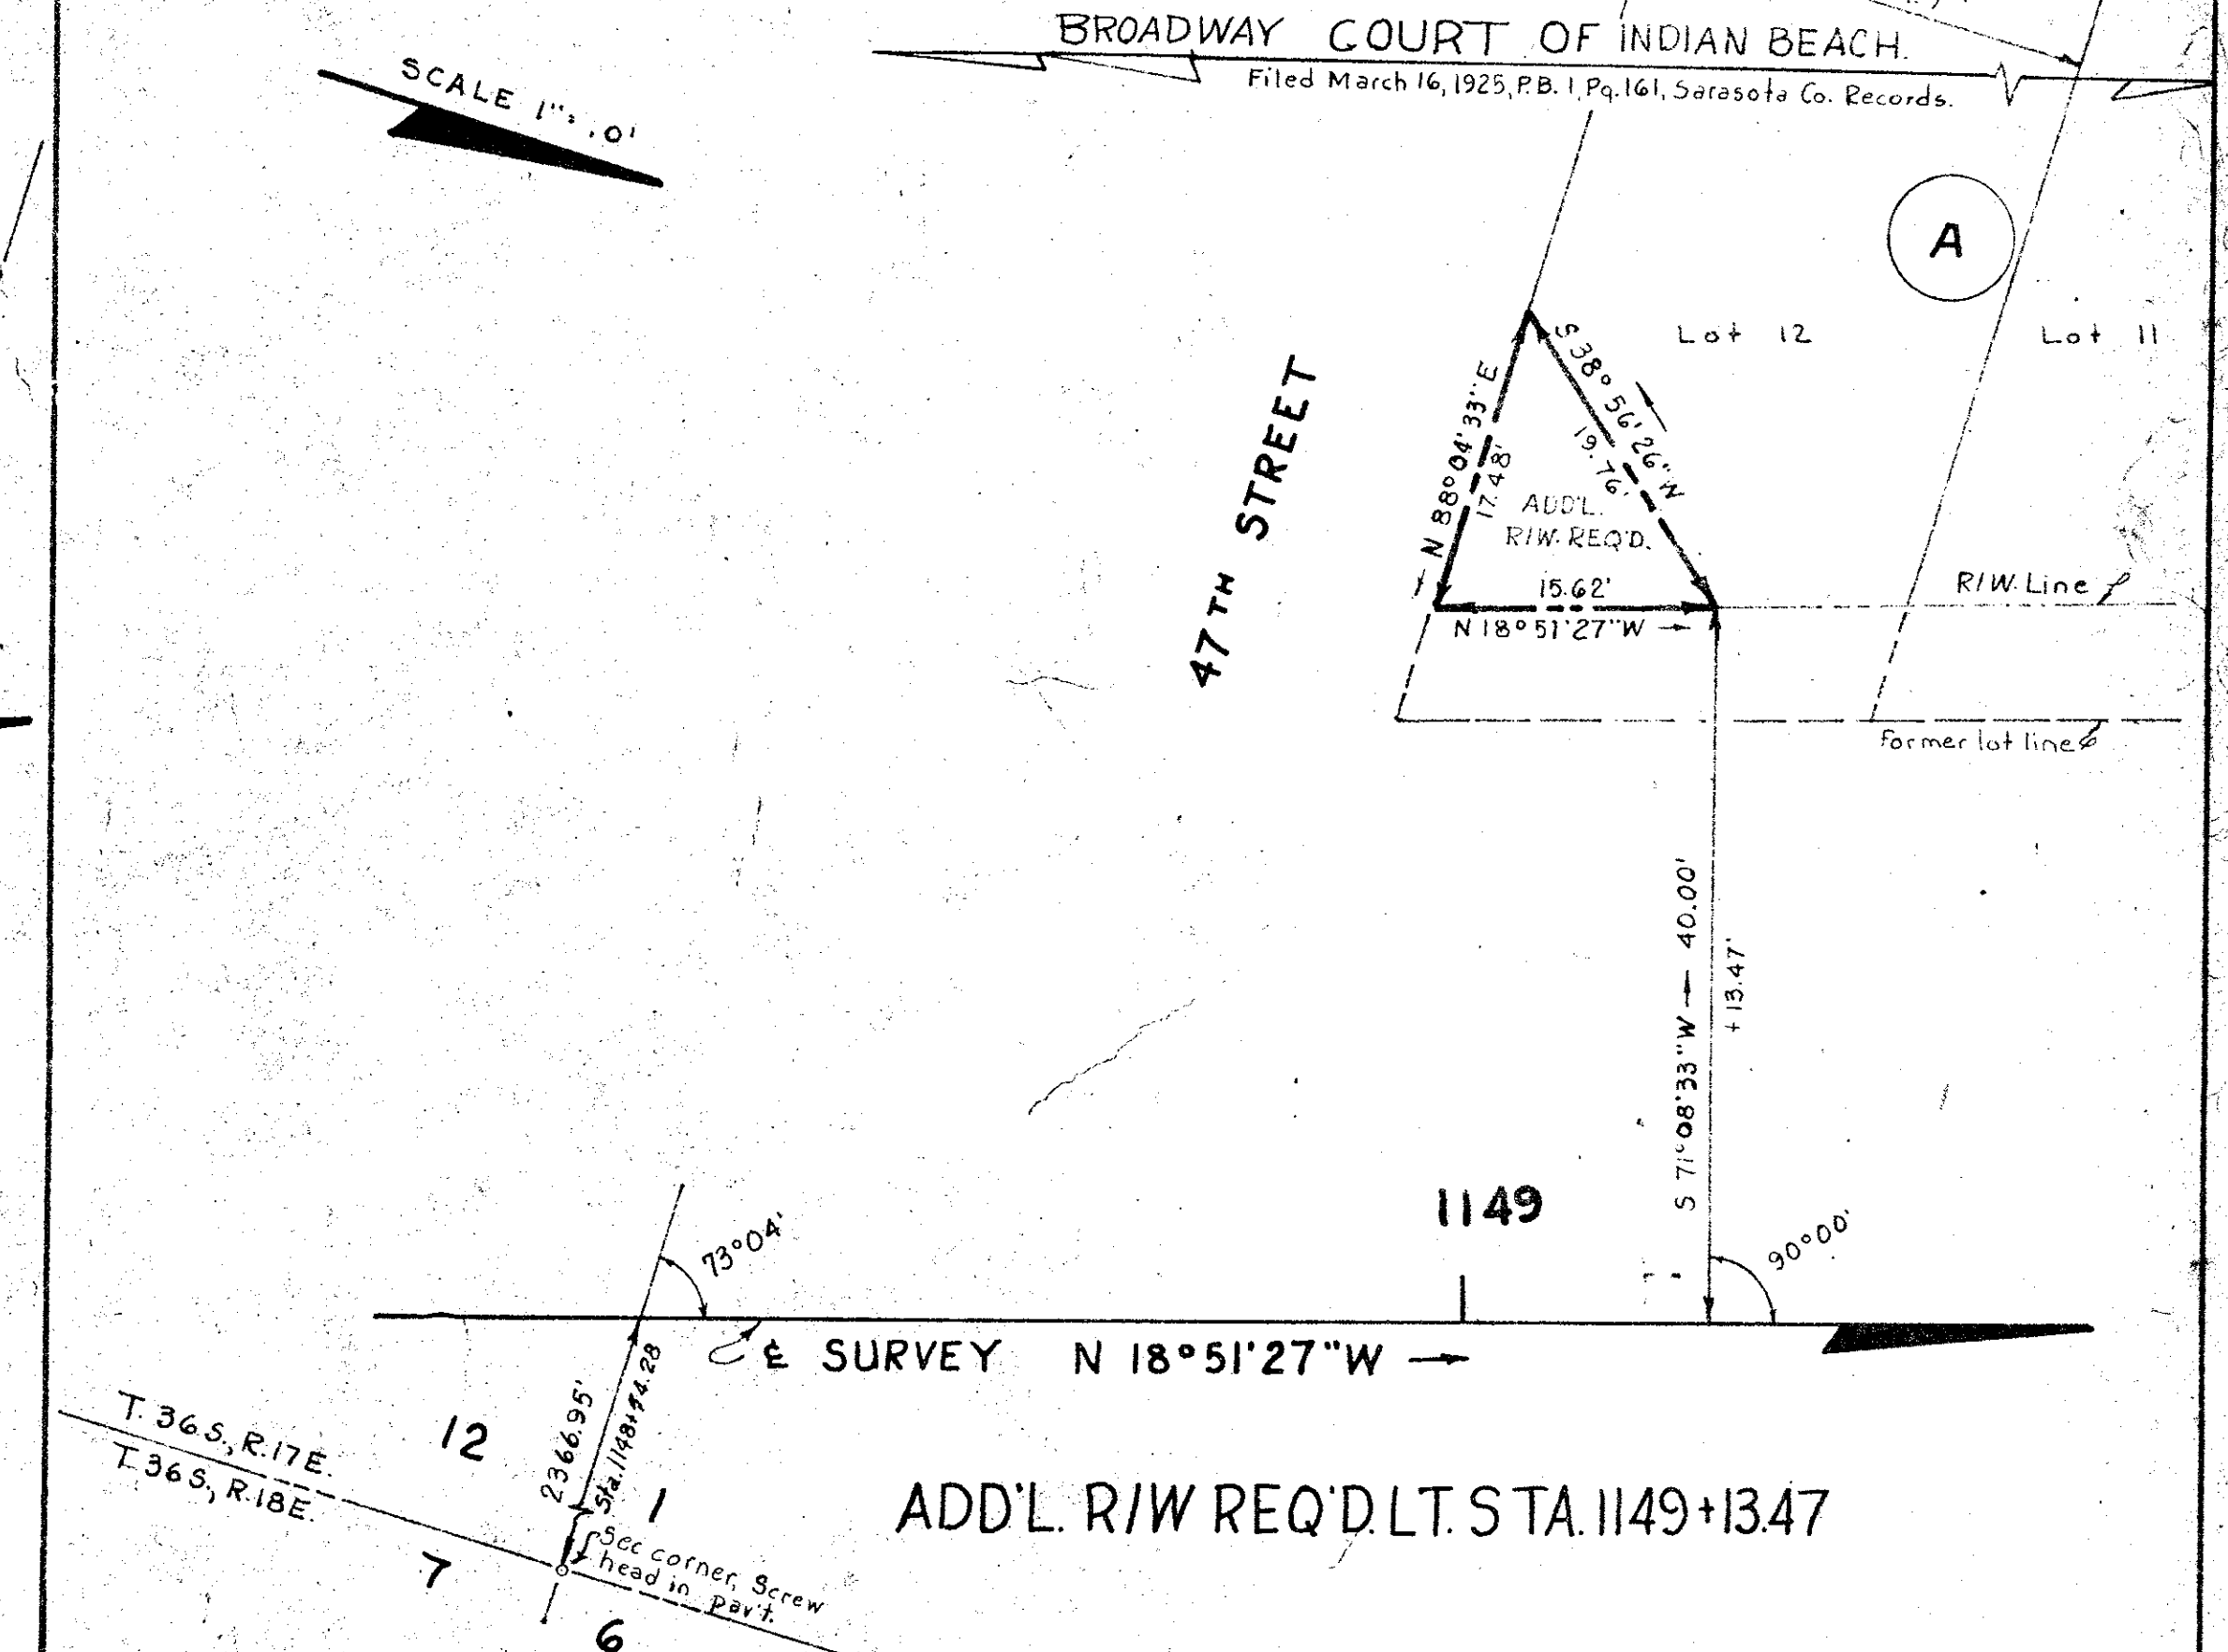


SEC. 1, T 36 S, R 17 E

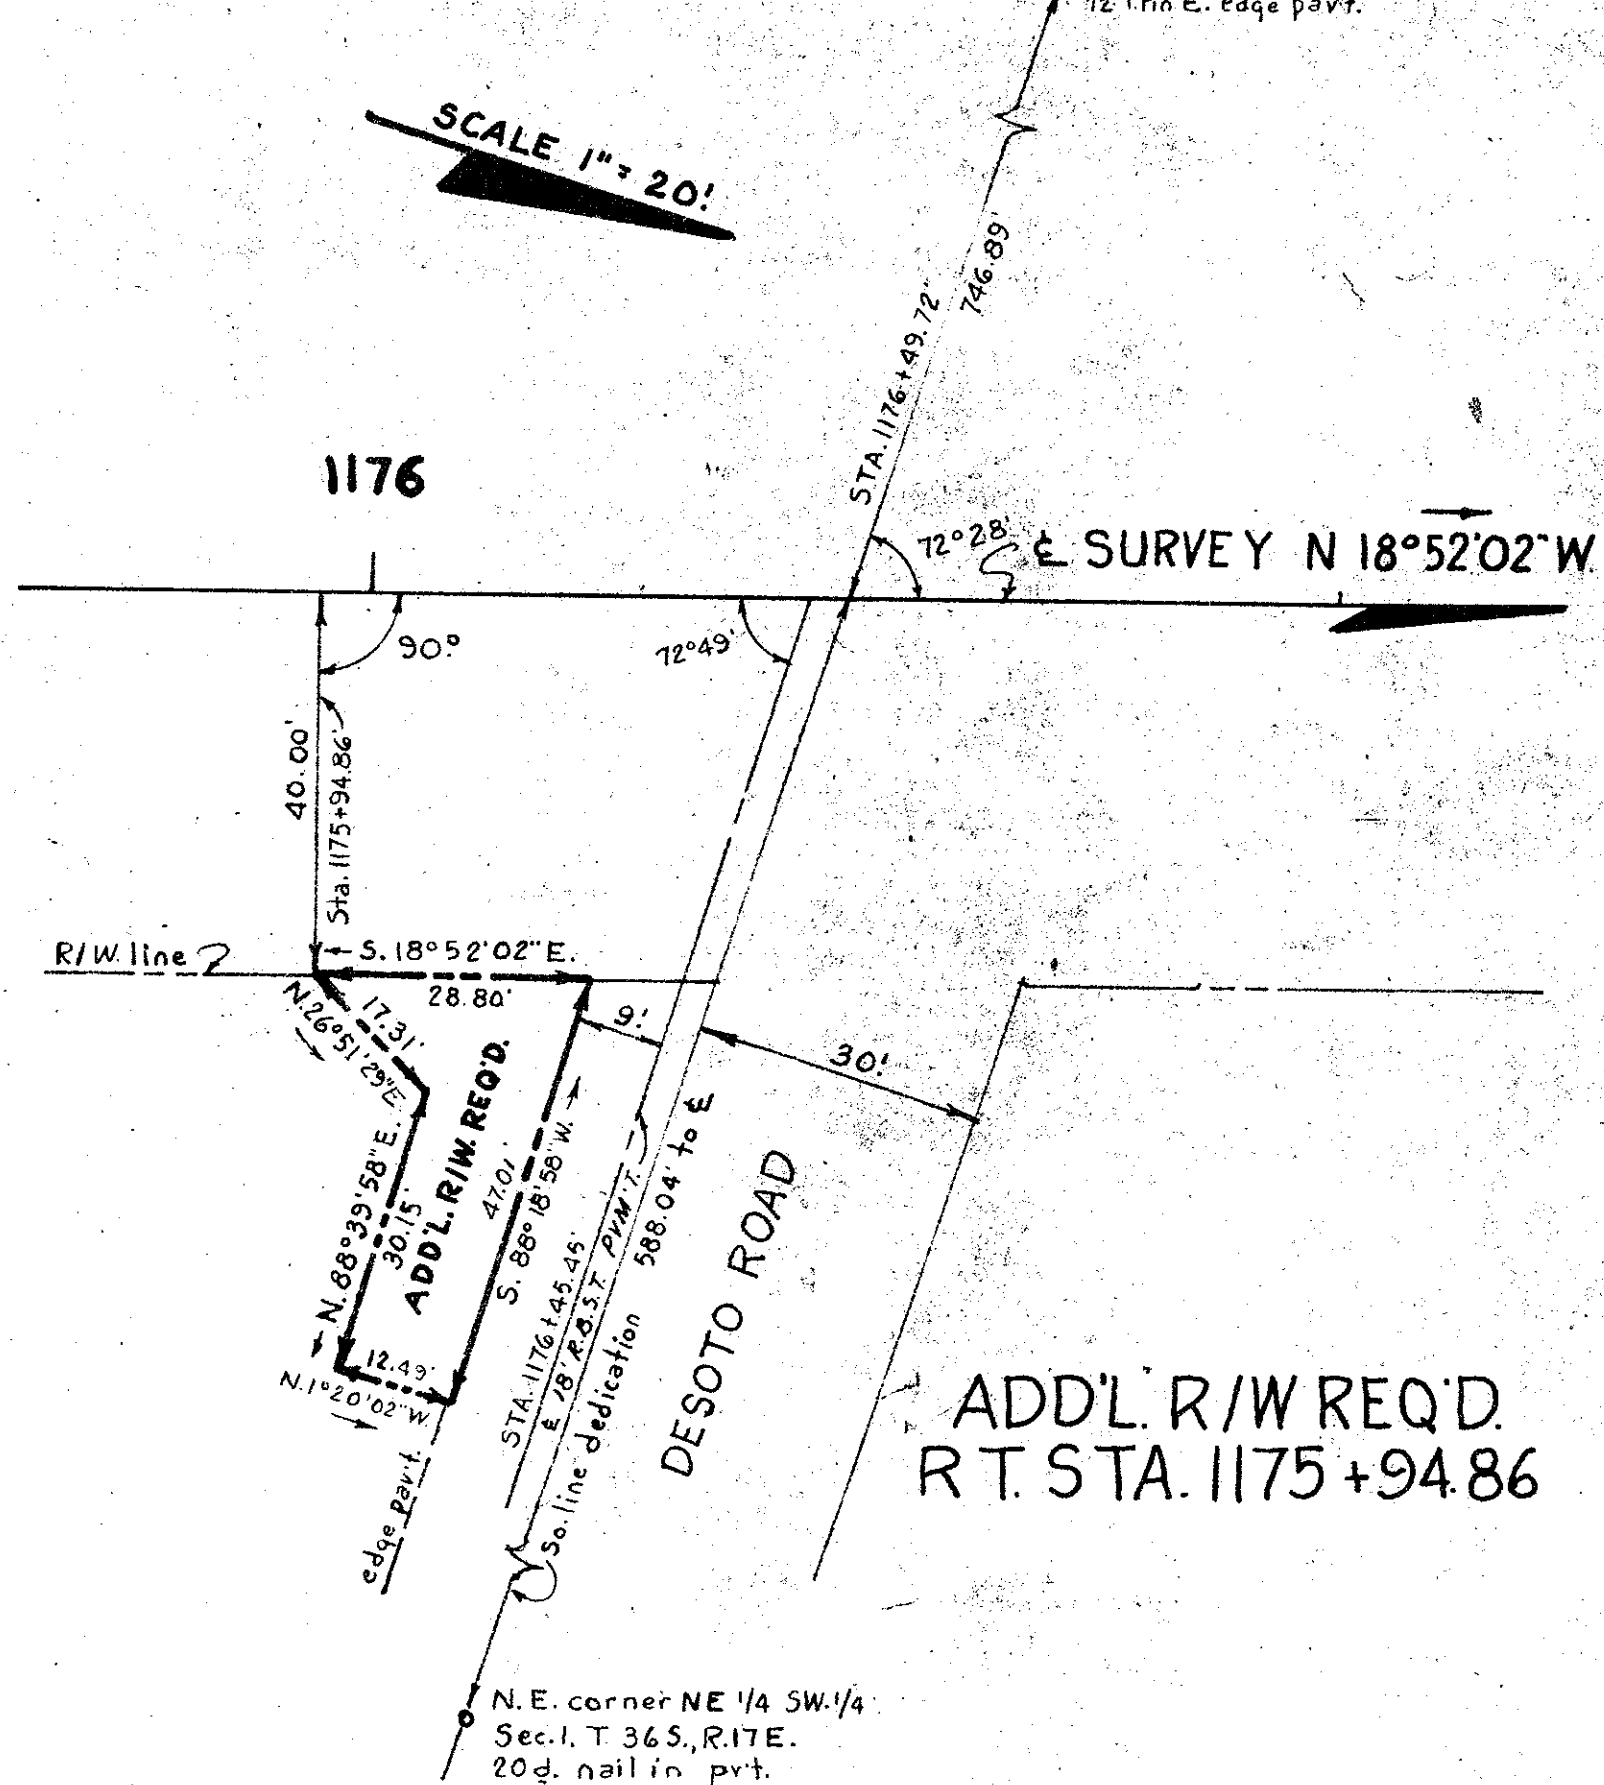

SEC. 1, T 36 S, R 17 E

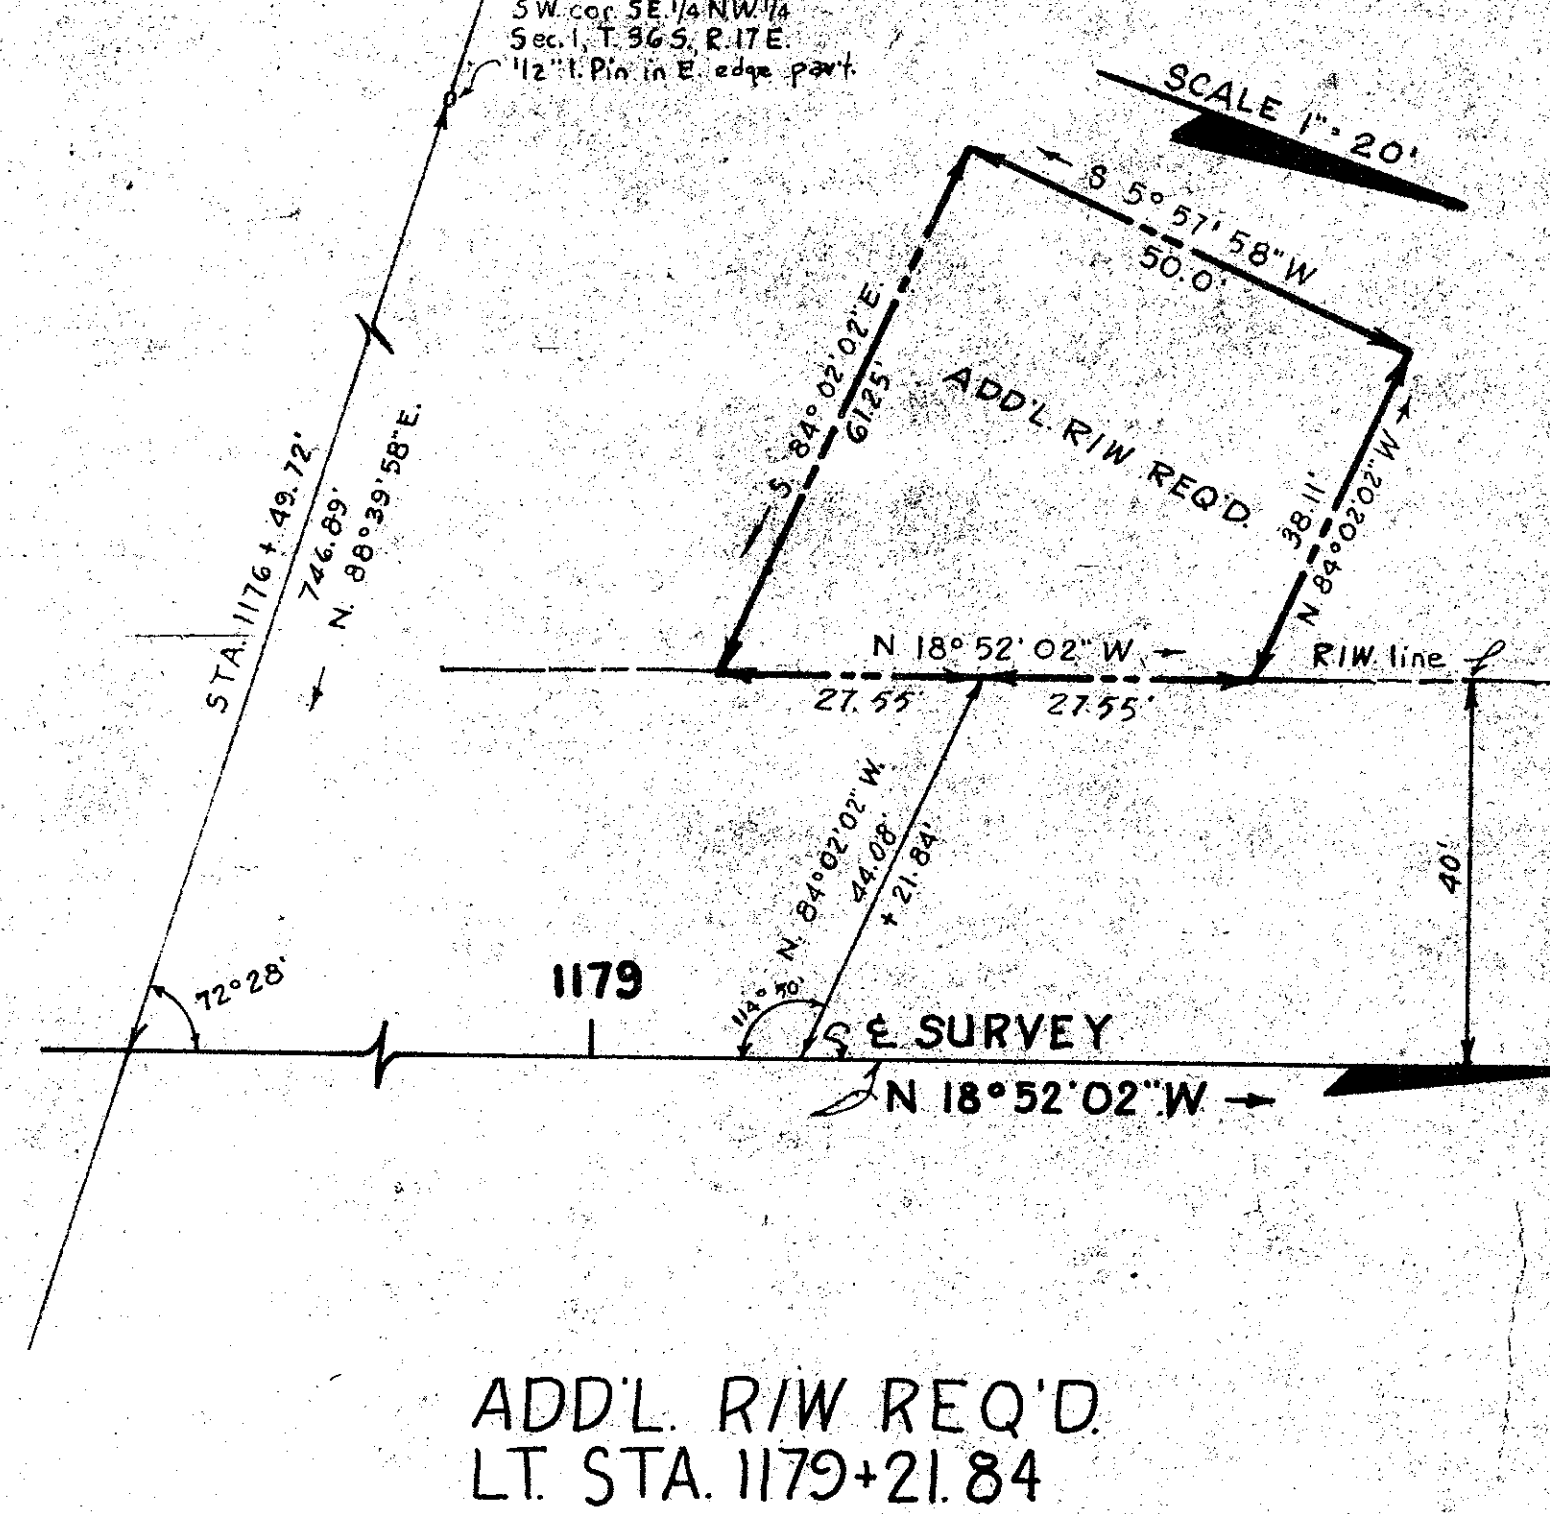

SEC. 1, T 36 S, R 17 E

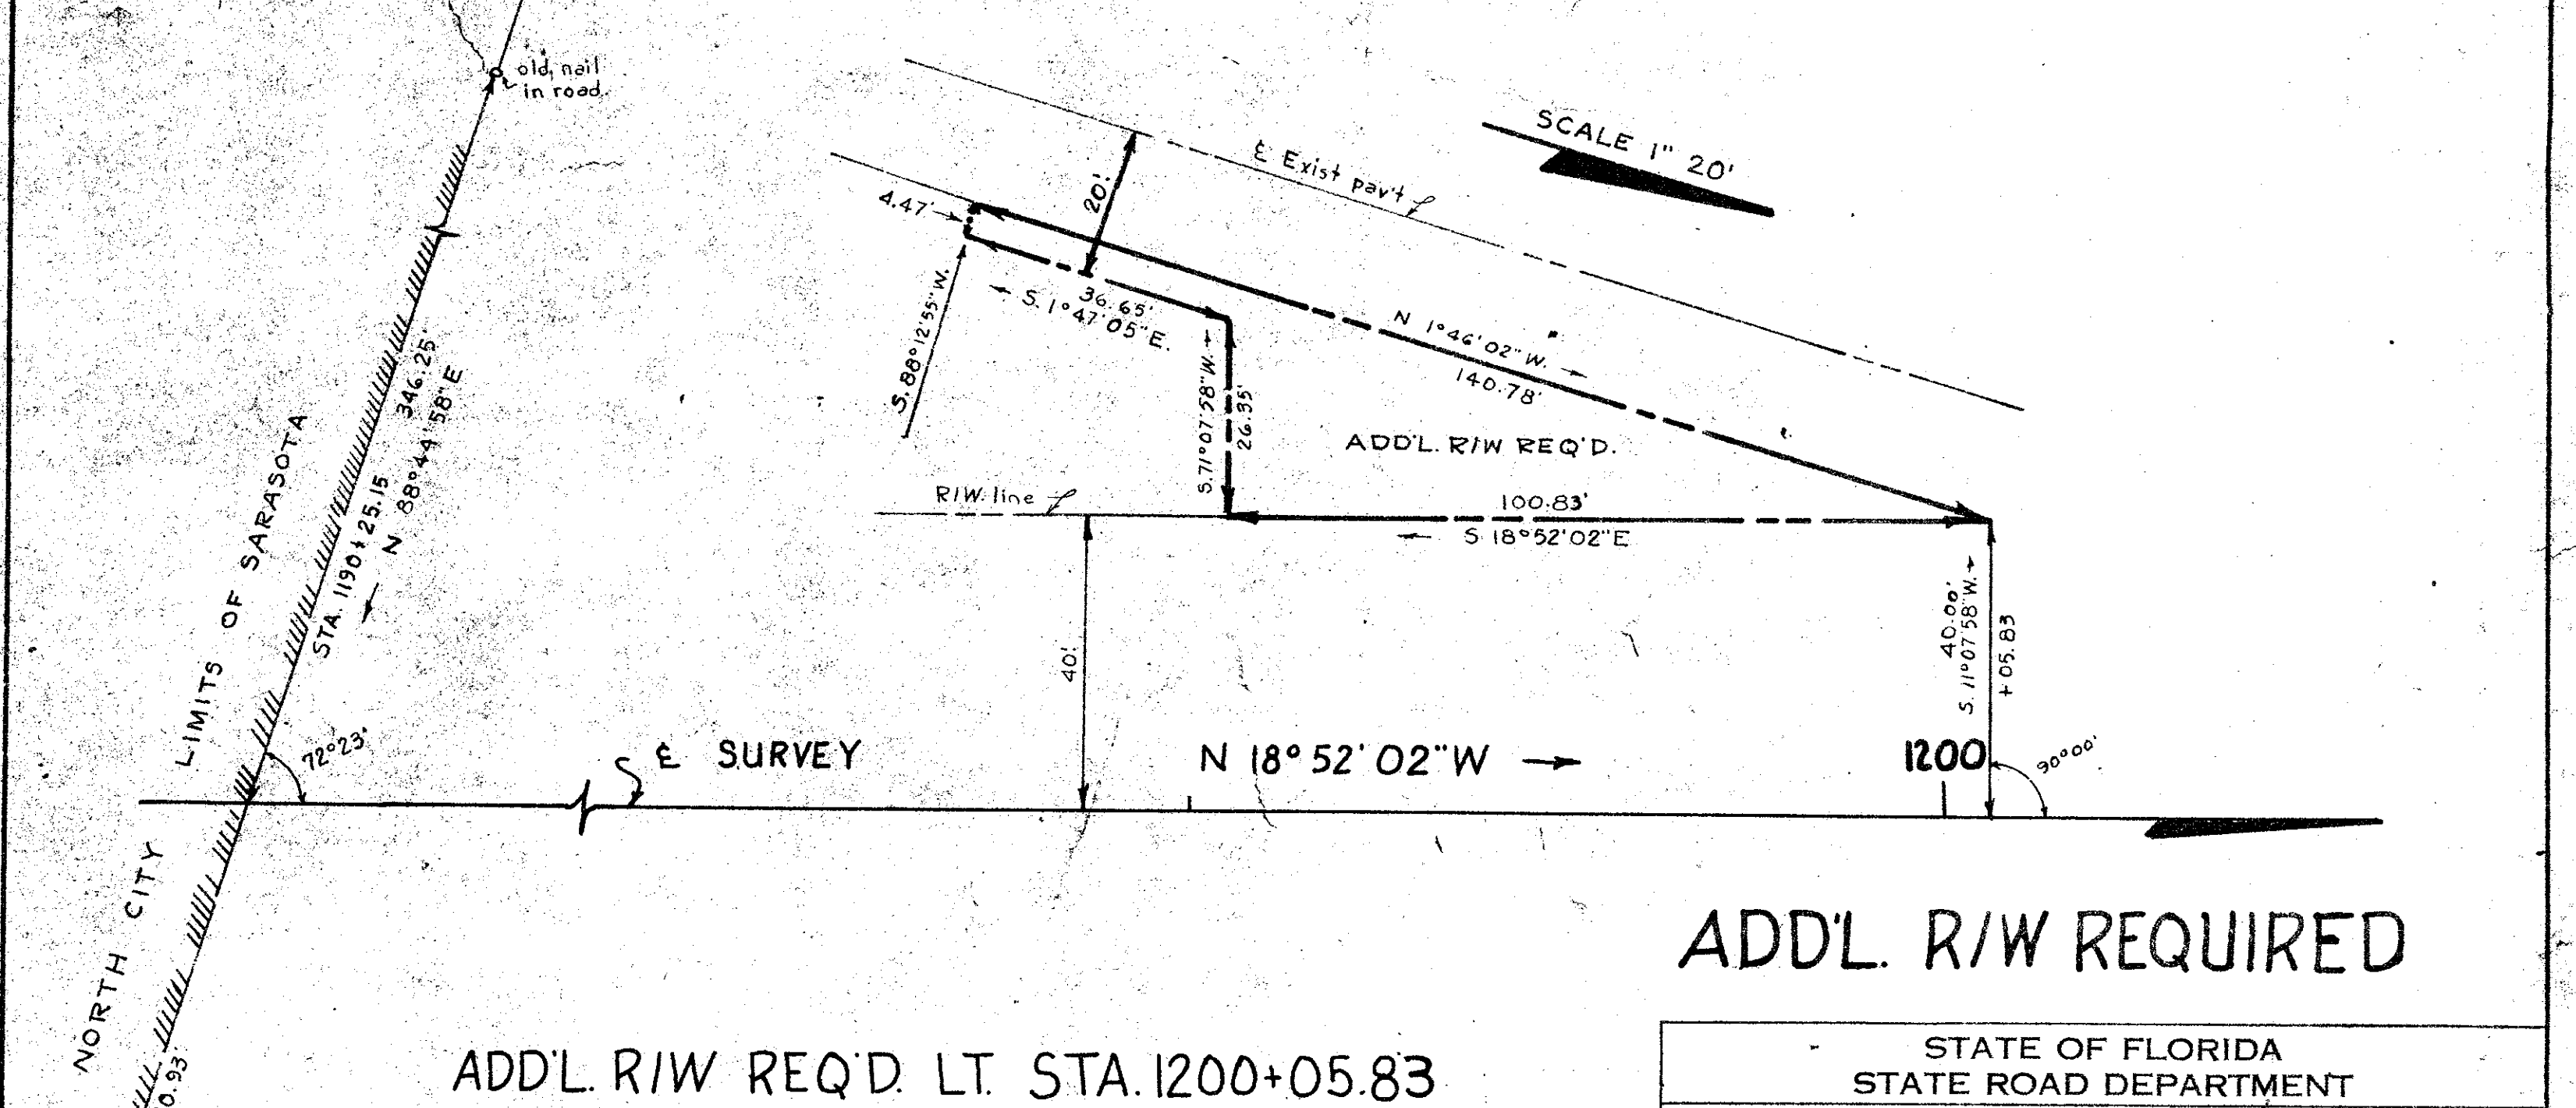

ADD'L. R/W REQUIRED

STATE OF FLORIDA STATE ROAD DEPARTMENT		
RIGHT OF WAY MAP		
SECTION No. 1702 - (110) 204	S.A. 9	
ROAD No. 45	SARASOTA COUNTY	
SCALE 1" = 20'	NAMES	DATES
DRAWN	W.F.D.	10-13-55
TRACED	W.J.P.	10-20-55
INDEXED		
REVISED		
REVISED		
APPROVED BY <i>E. M. Johnson</i> 11-30-55 ASST. STATE HIGHWAY ENGINEER		
CHECKED	D.C.	11-10-55




SEC. 13, T 36S, R 17E

SEC. 13, T 36S, R 17E

SEC. 12, T 36S, R 17E



RPB 1 - Pg. 29

FED. ROAD DIV. No.	STATE	SEC. AND JOB No.	FISCAL YEAR	SHEET No.	TOTAL SHEETS
3	FLA.	1702-110 204		10	

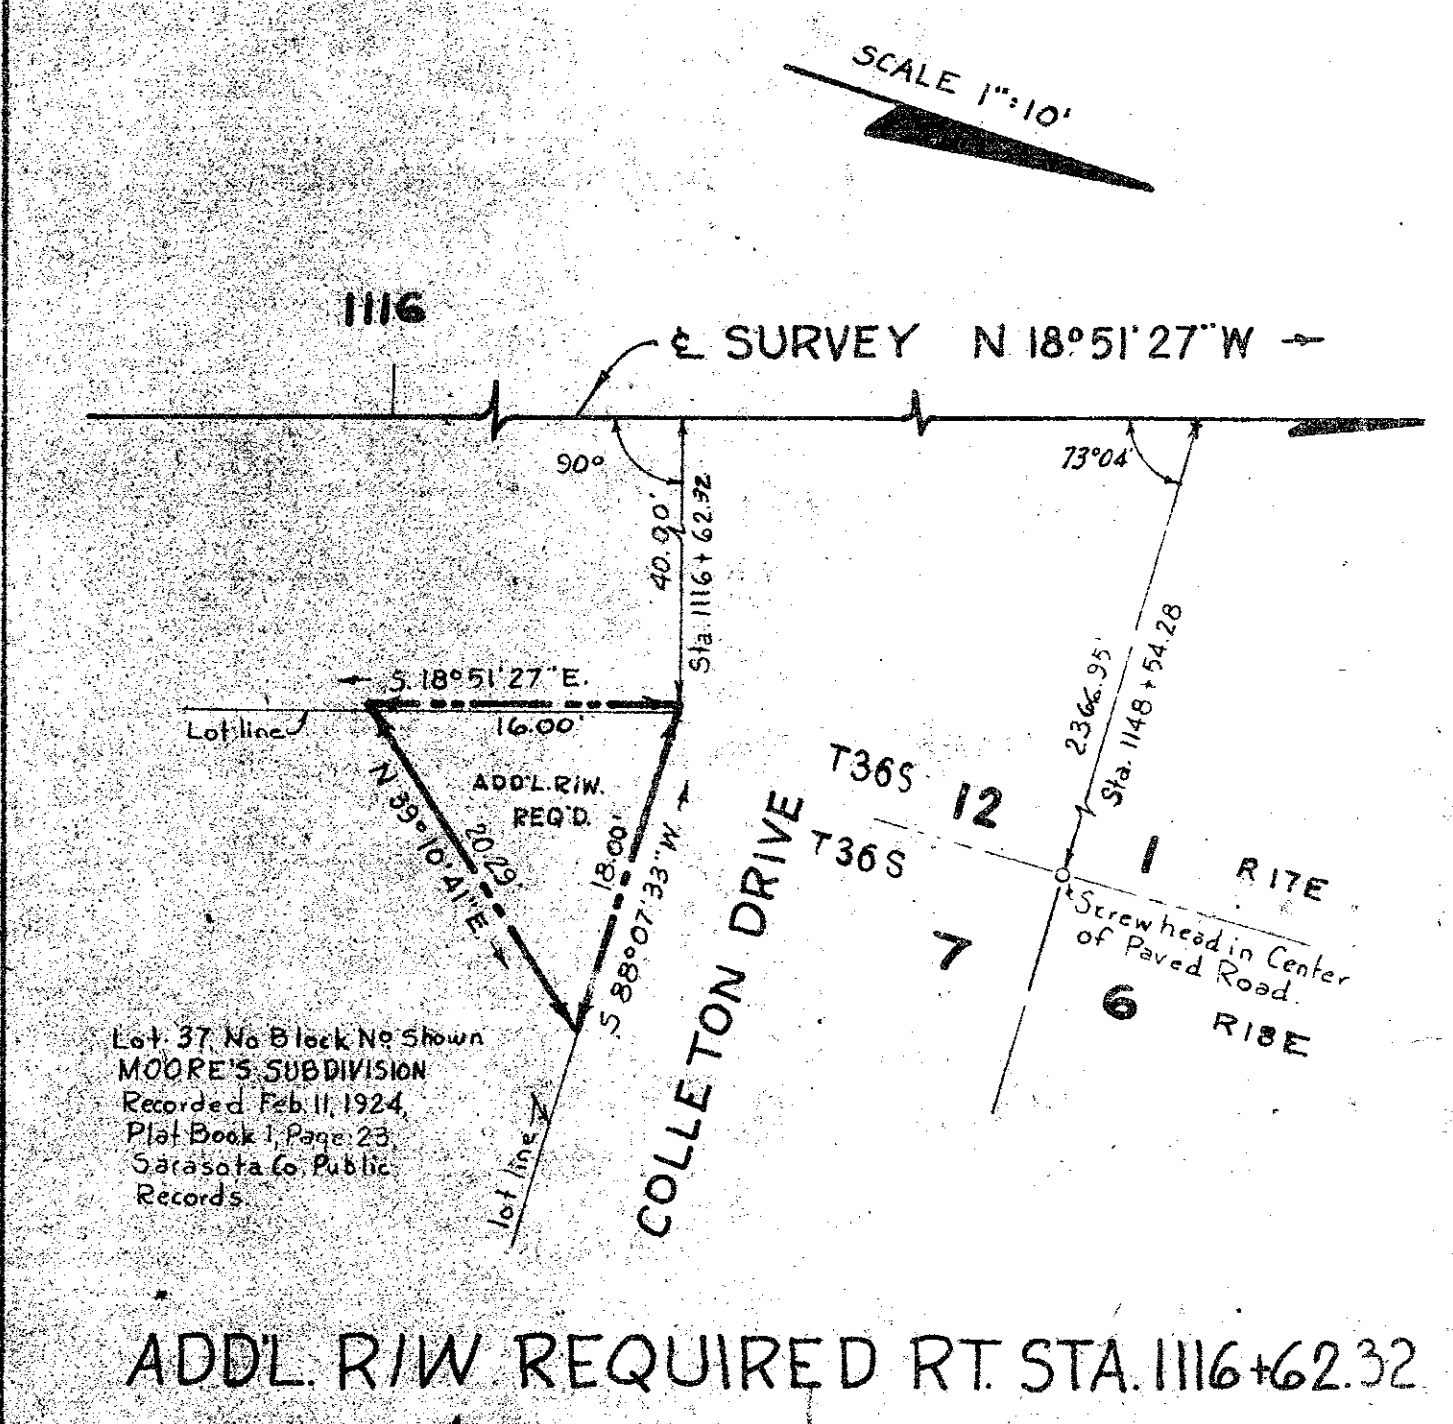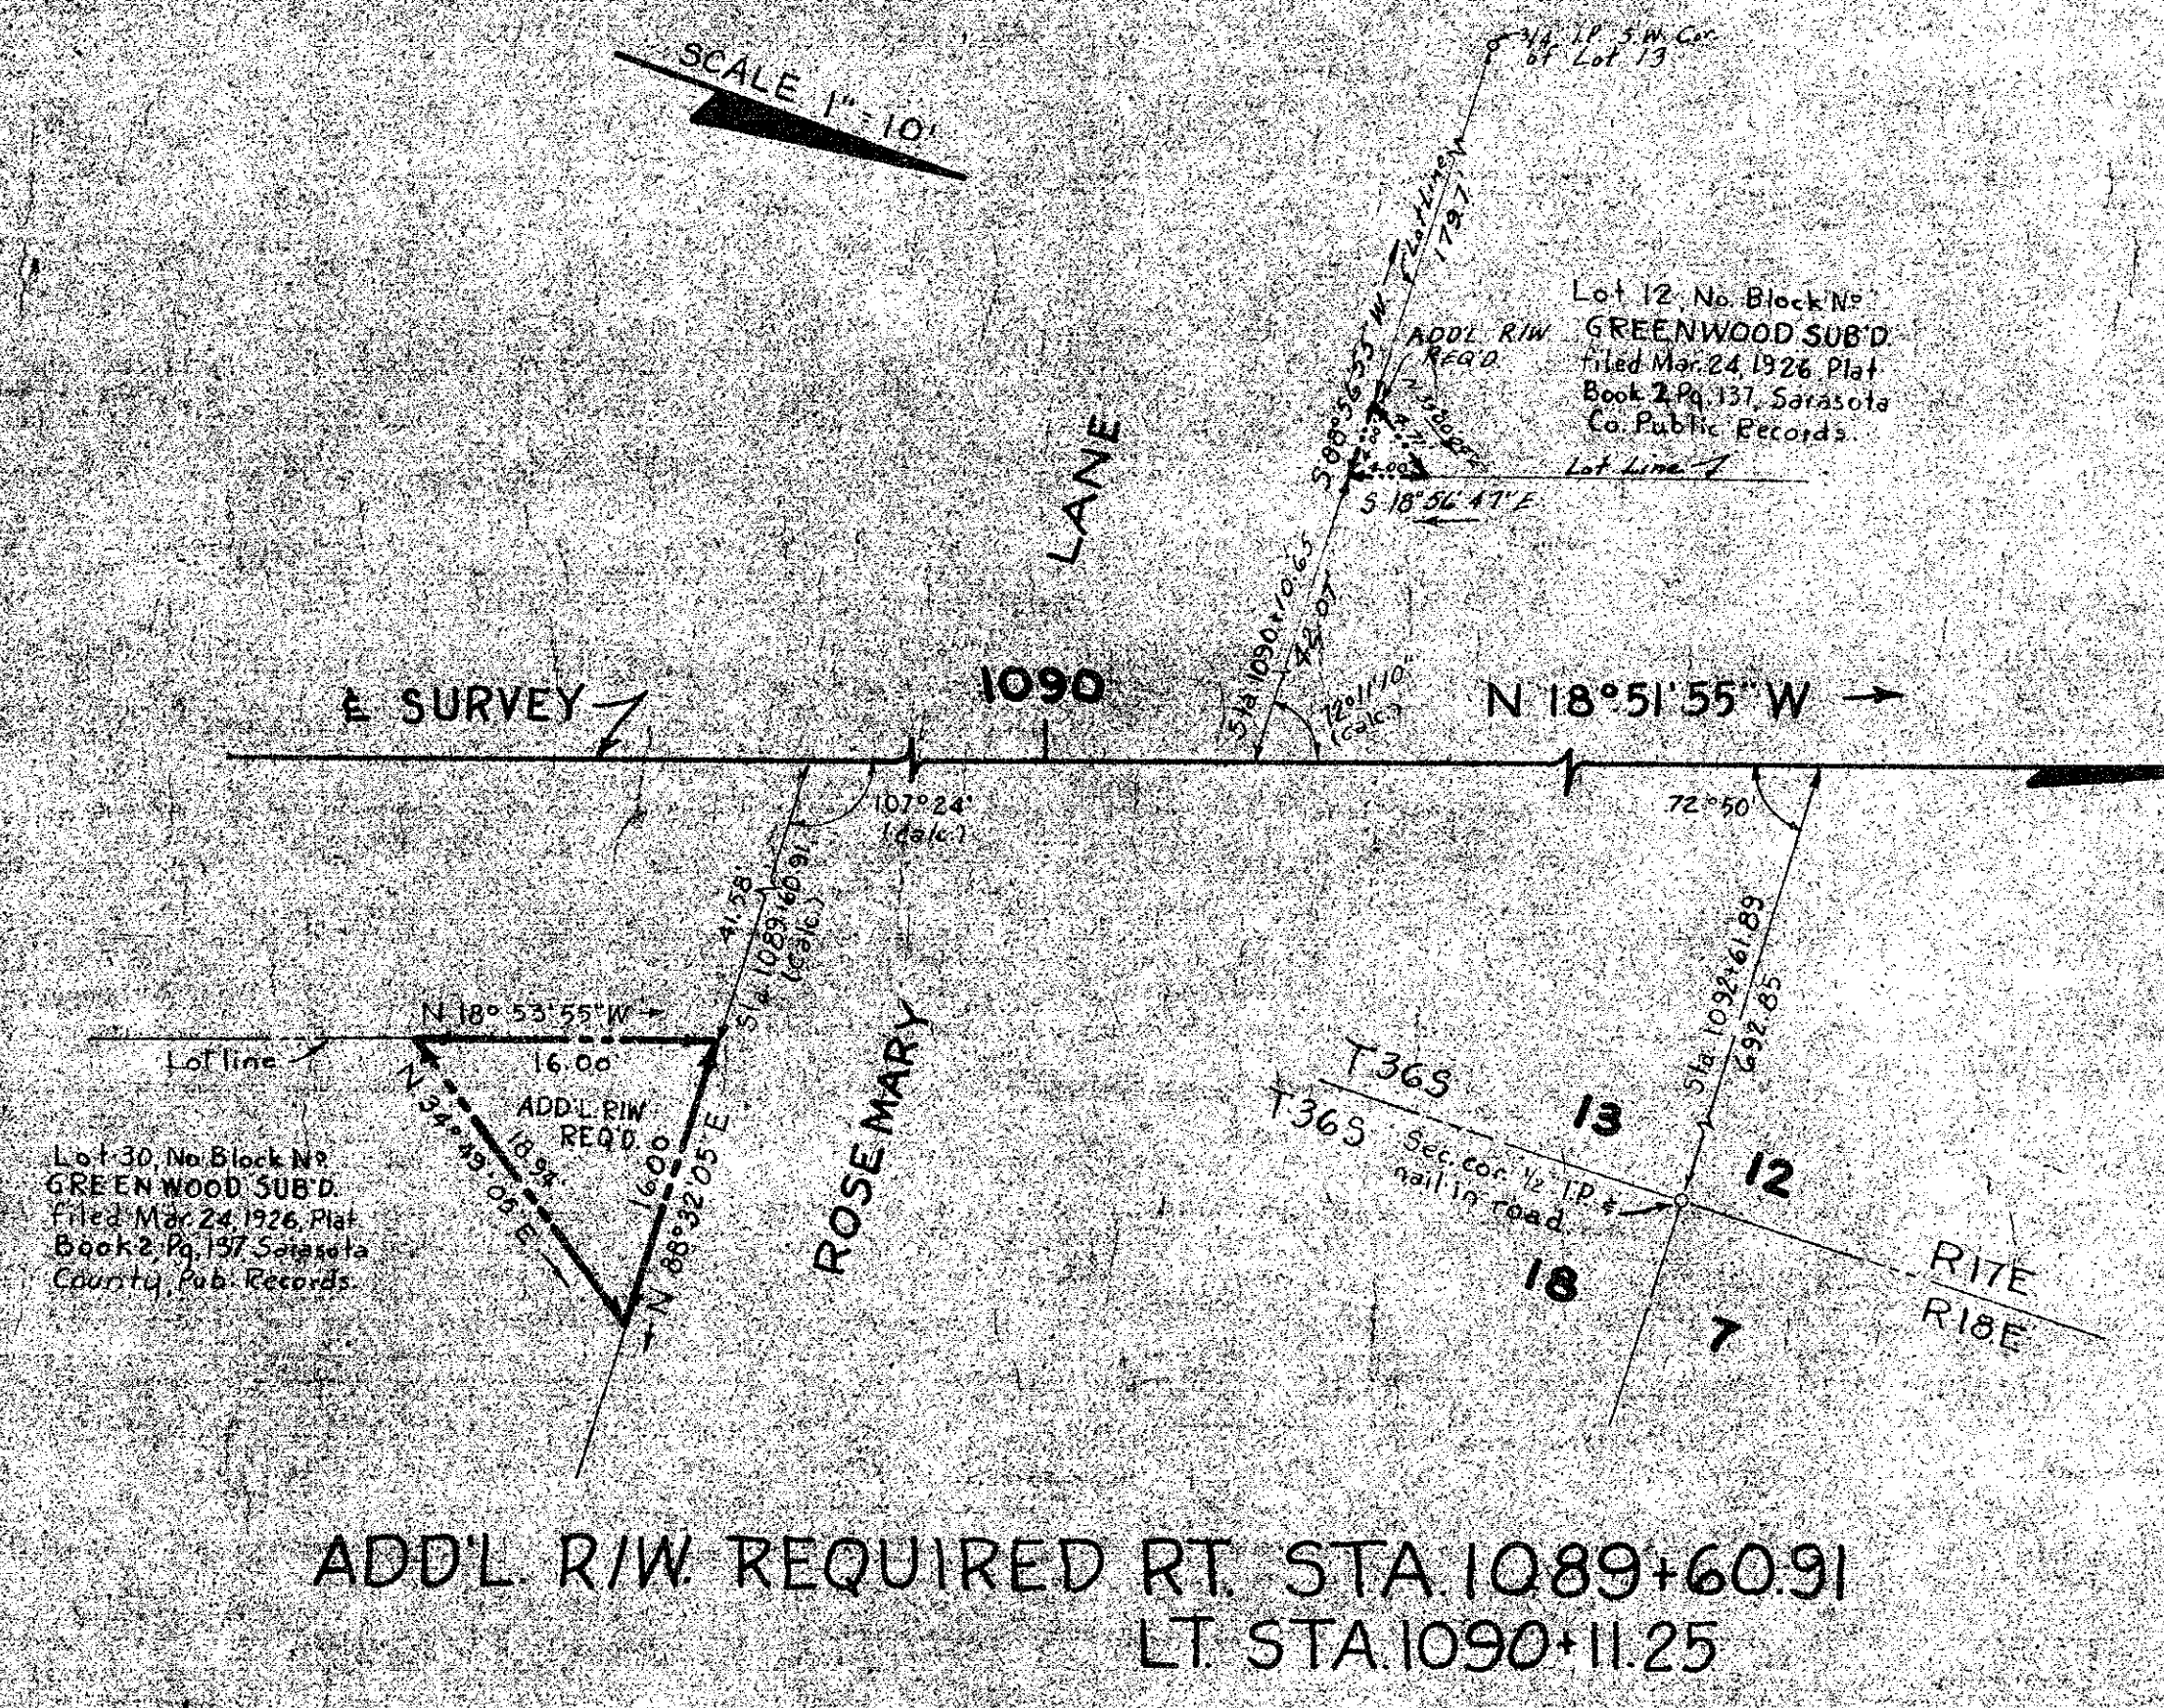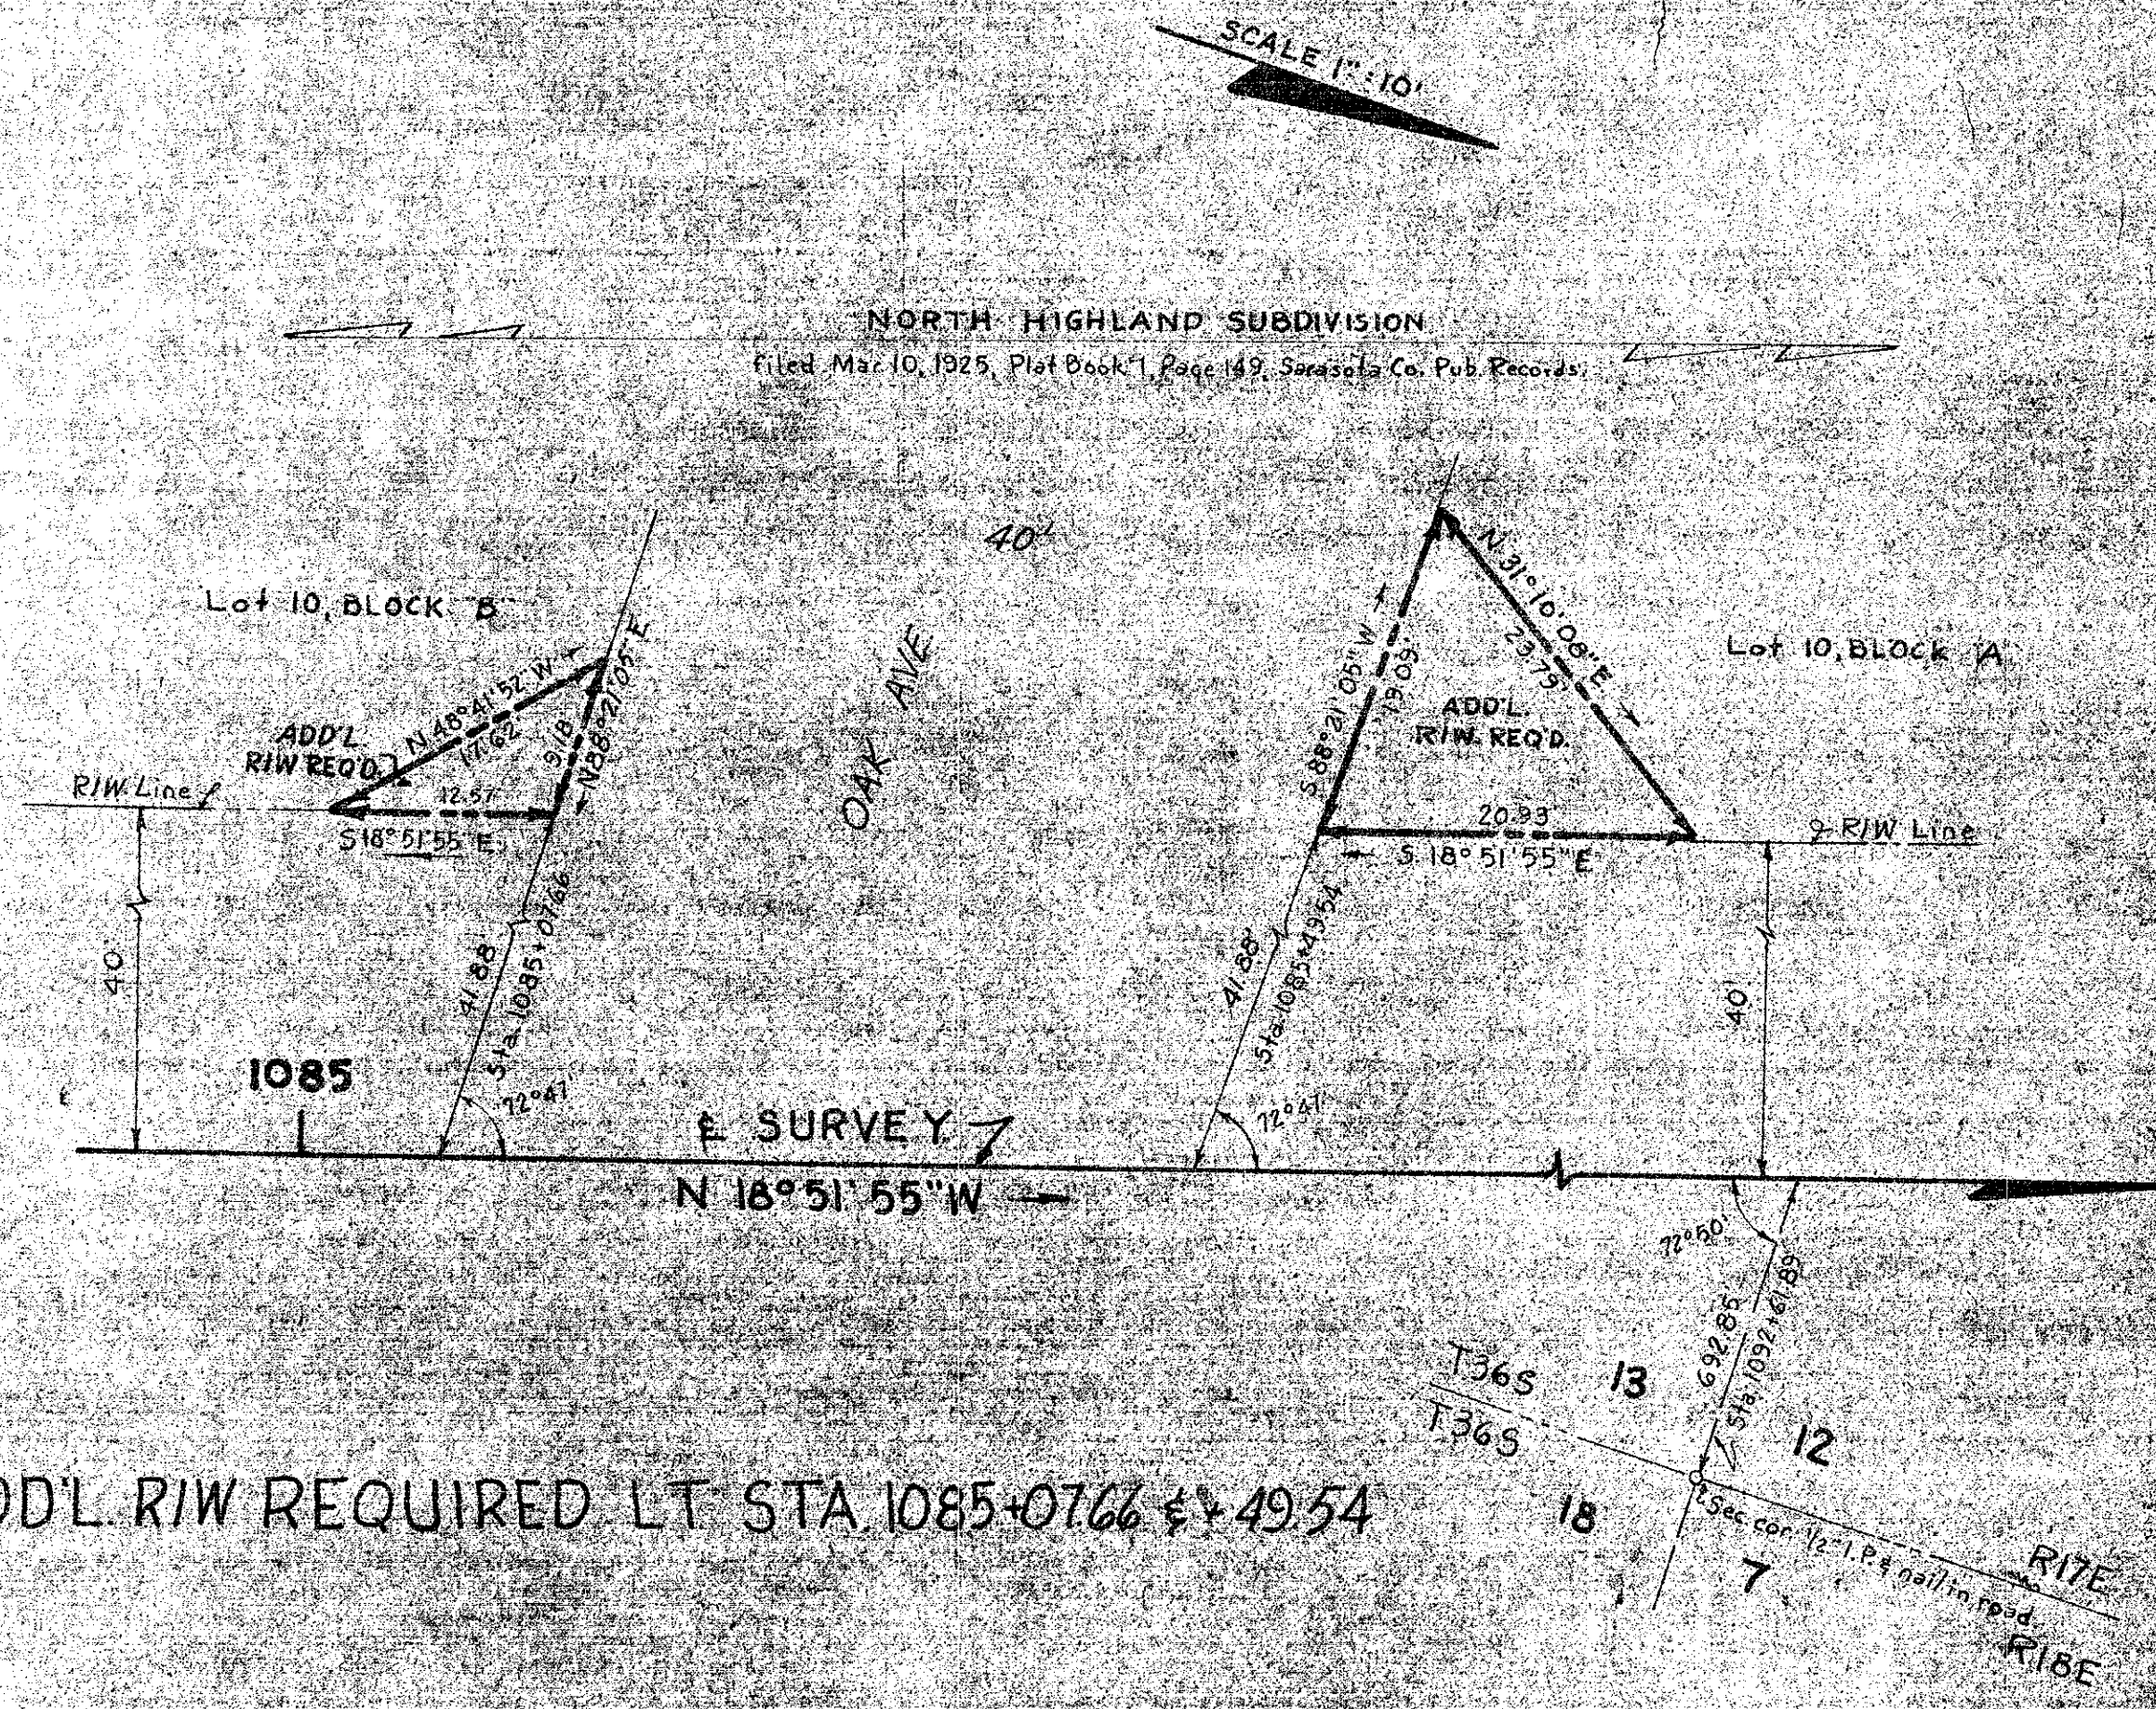

SEC. 12, T 36S, R 17E

SEC. 12, T 36S, R 17E

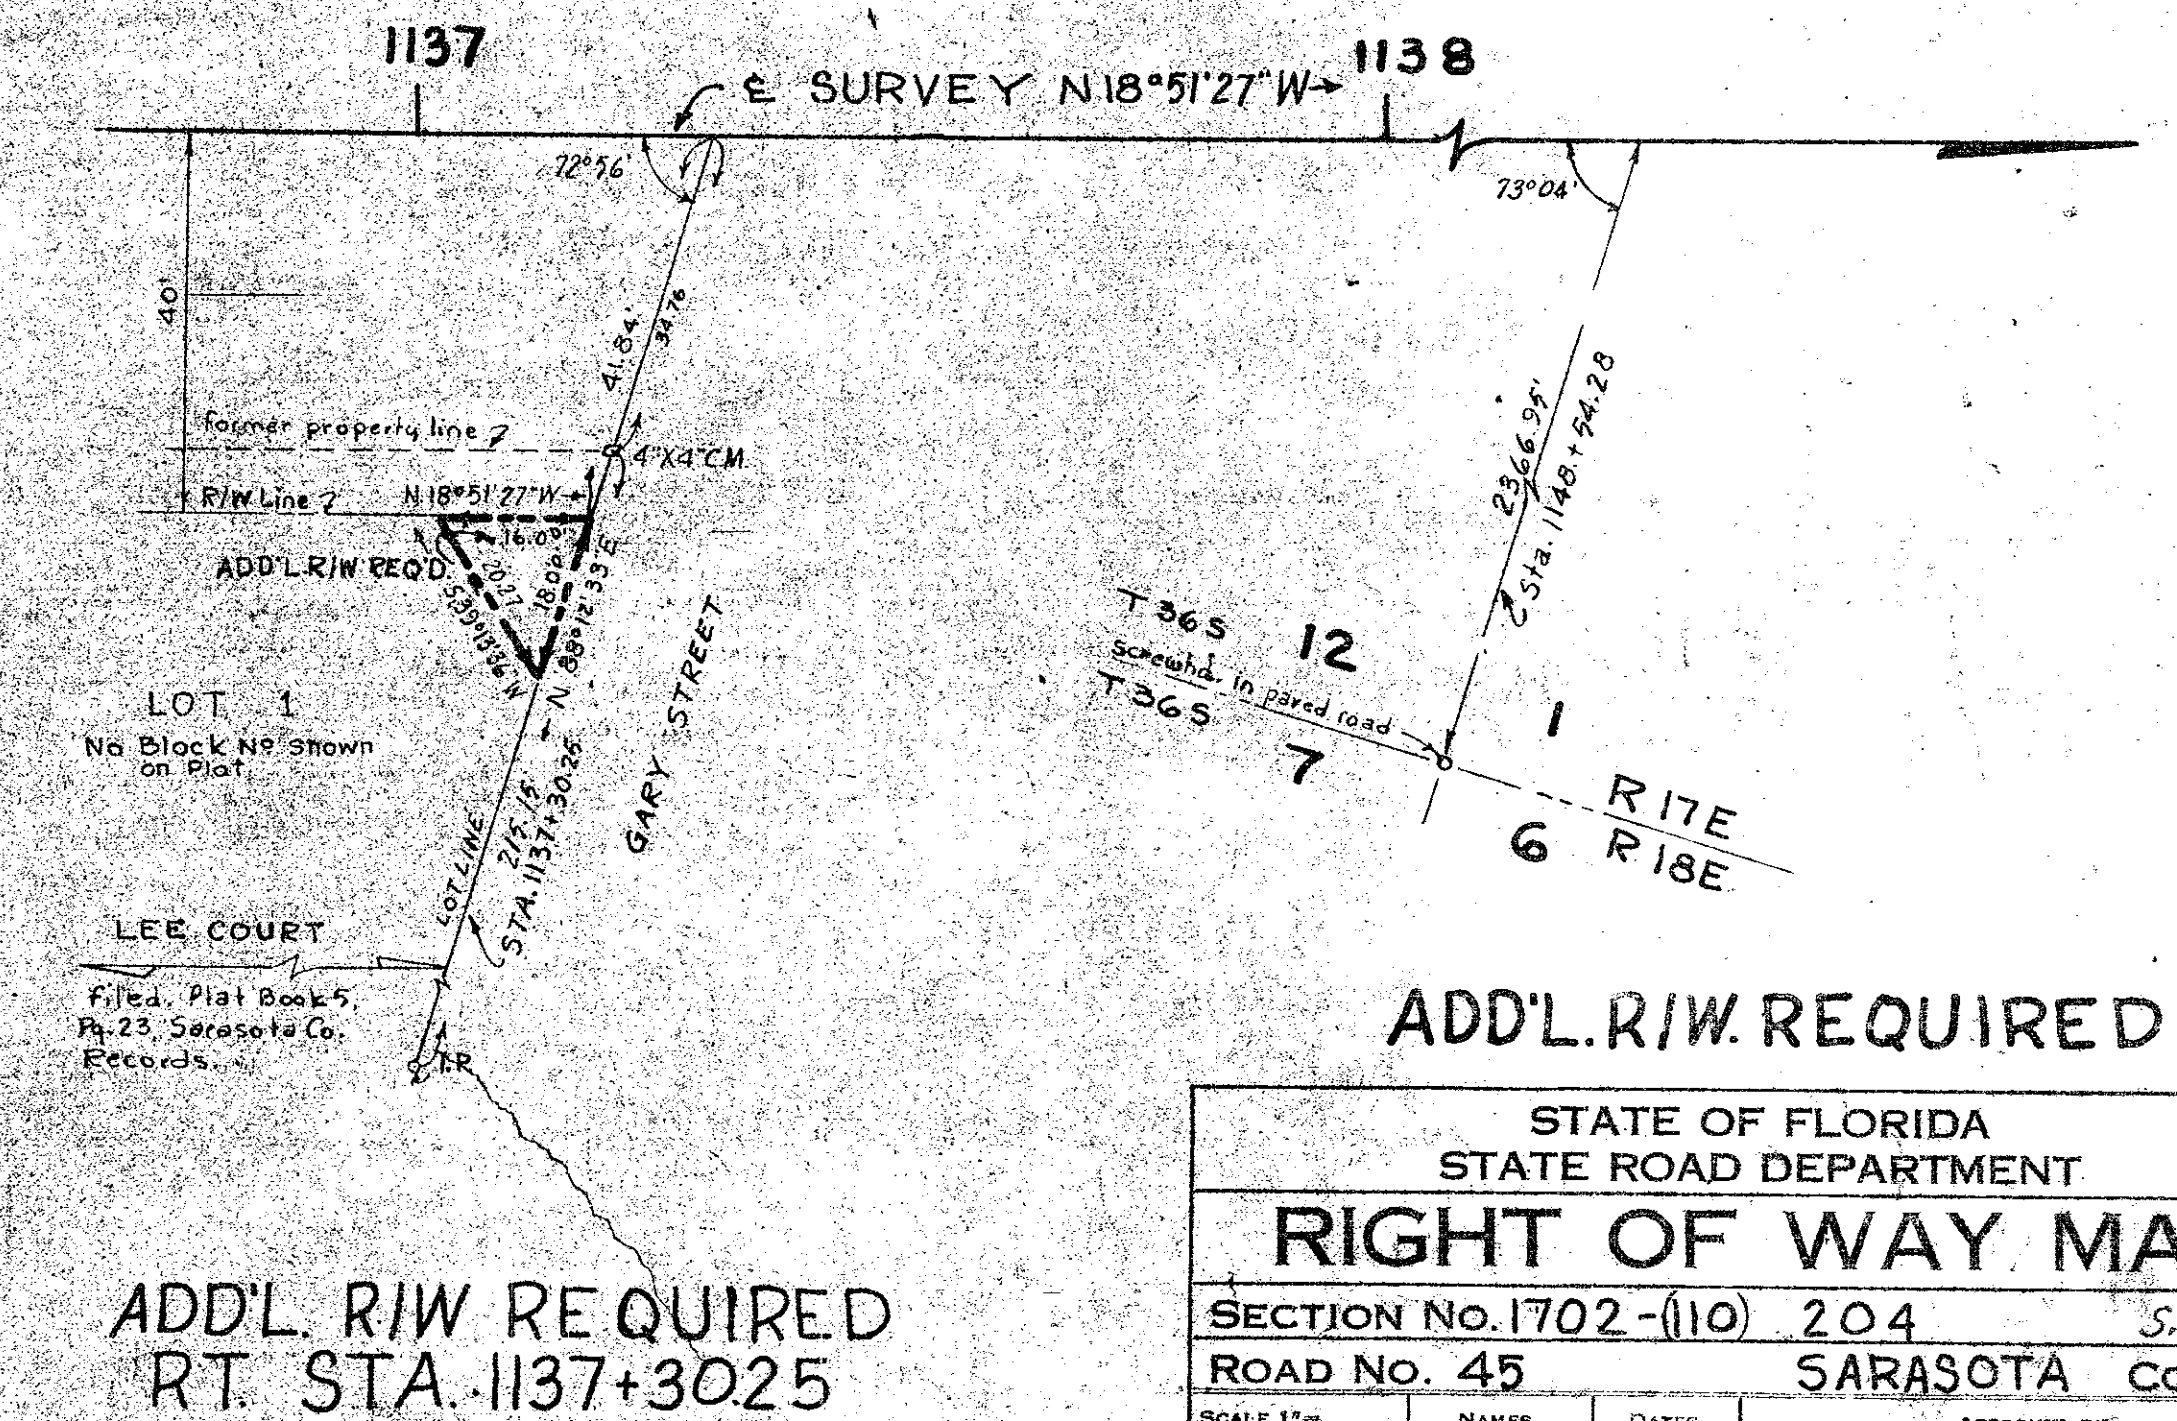
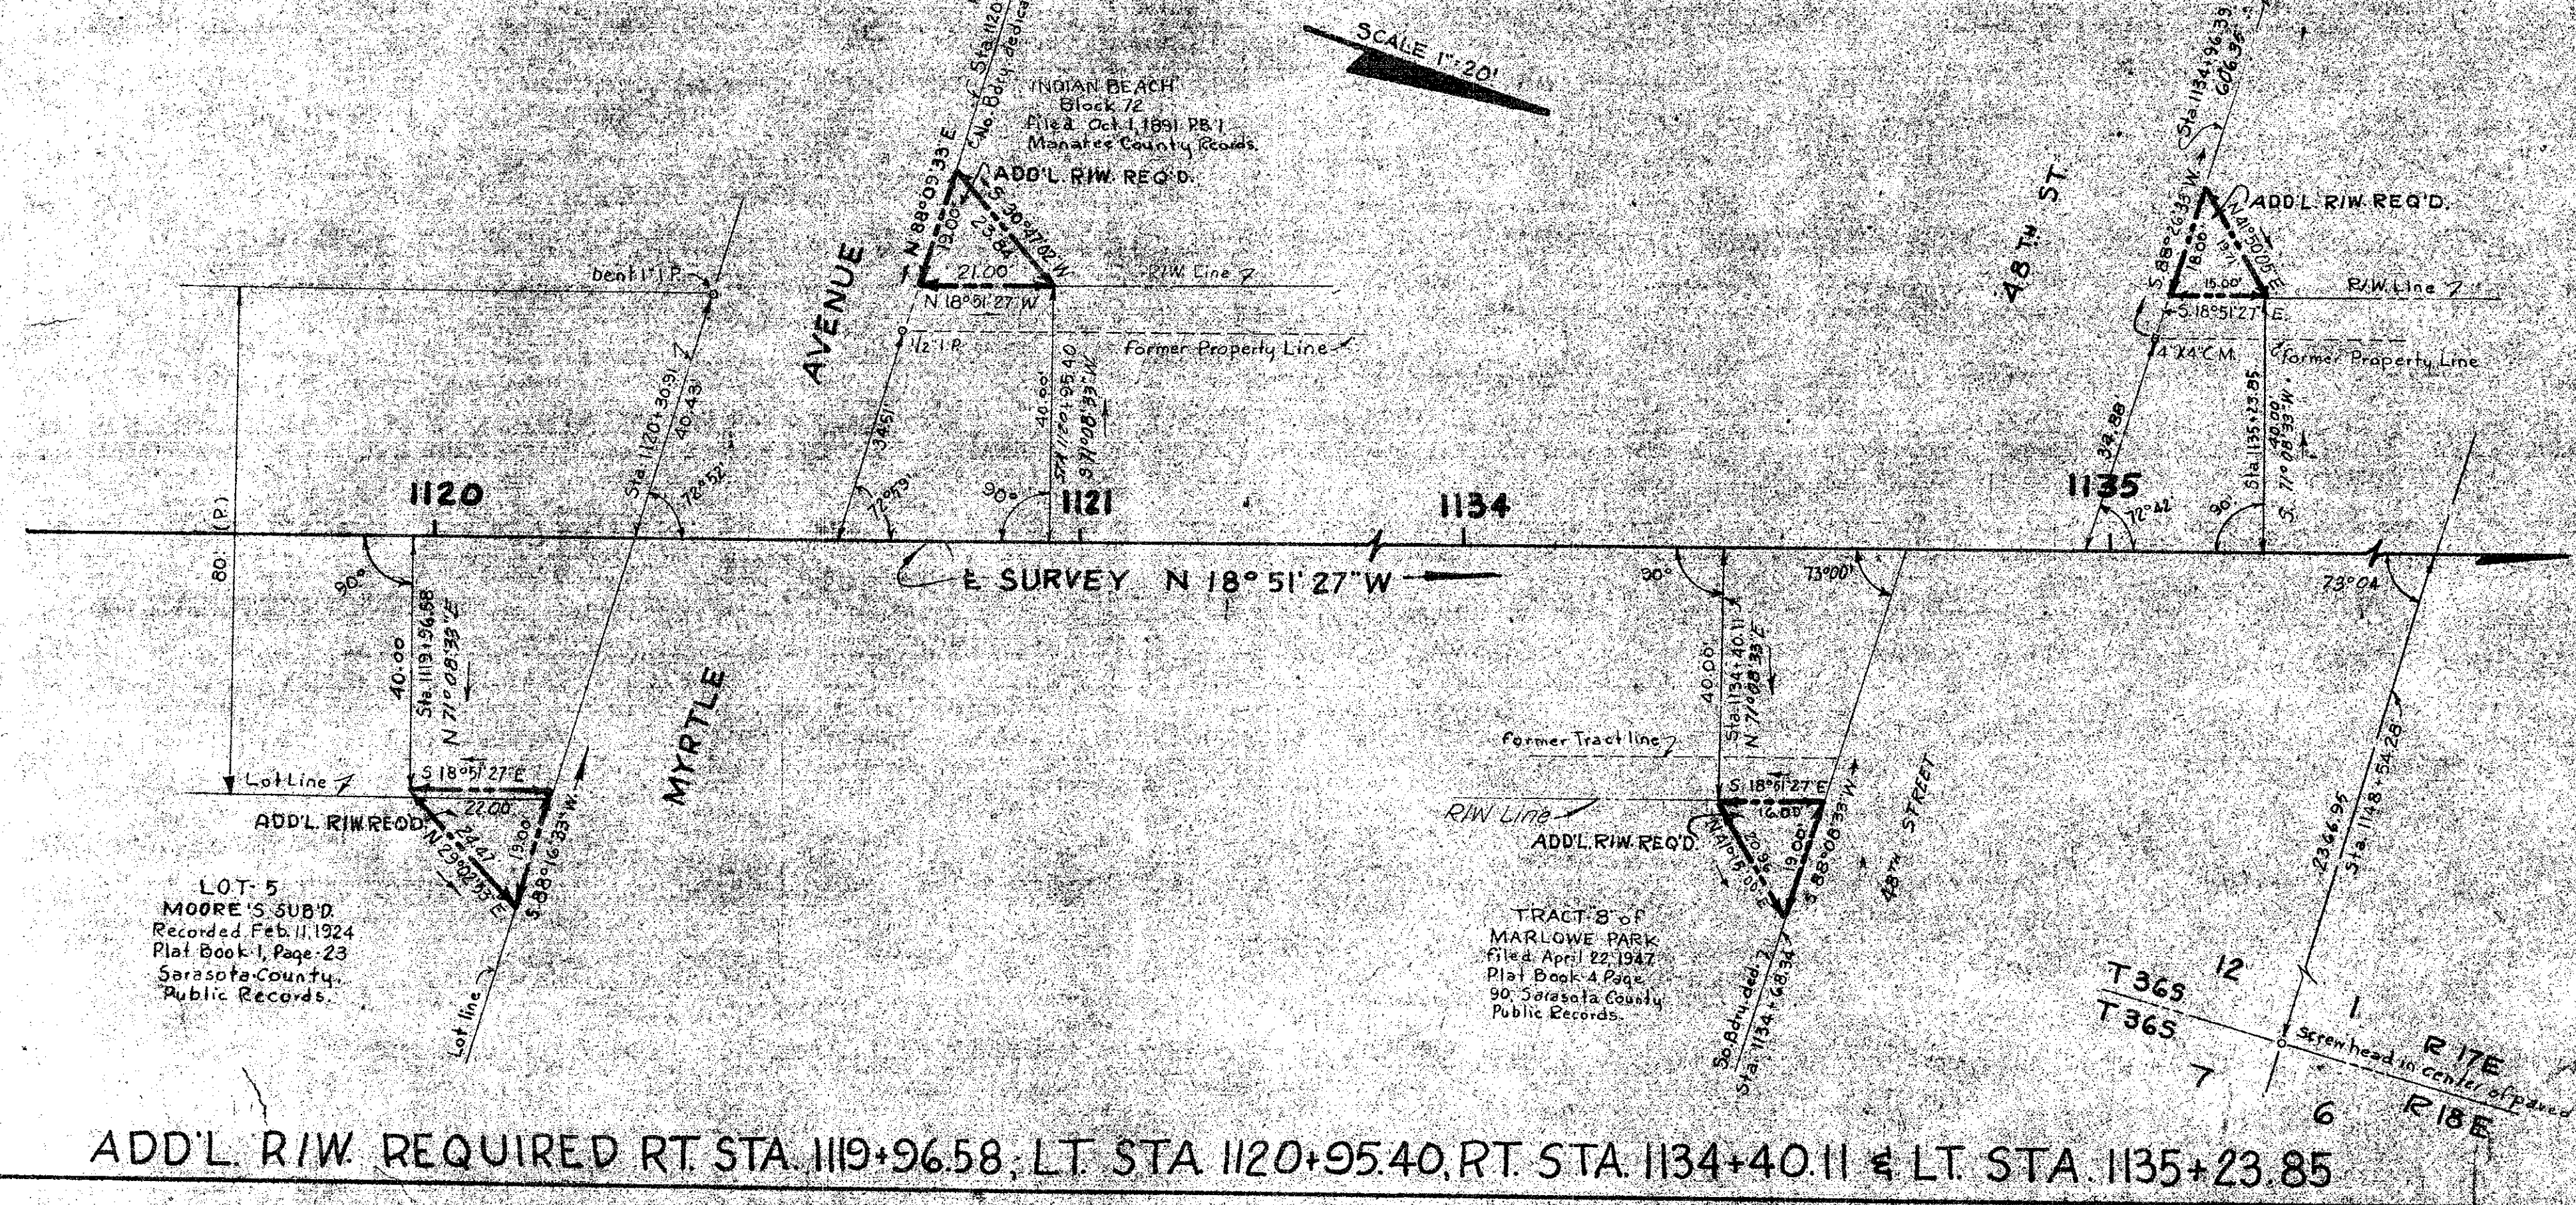


ADD'L R/W REQUIRED

STATE OF FLORIDA STATE ROAD DEPARTMENT			
RIGHT OF WAY MAP			
SECTION NO. 1702-110 204		SARASOTA COUNTY	
ROAD NO. 45		SARASOTA COUNTY	
SCALE 1"=	NAME	DATE	APPROVED BY
DRAWN	W.F.D., D.C., H.W.	10-18-55	<i>[Signature]</i> DIVISION ENGINEER
TRACED	W.J.P.	10-21-55	
INDEXED	H.T.C.	12-18-55	
REVISOR		11-30-55	

CHECKED: H.W. & W.F.D. 11-20-55

FED. ROAD DIV. No.	STATE	SEC. AND JOB No.	FISCAL YEAR	SHEET No.	TOTAL SHEETS
3	FLA.	1702-110) 204		11	

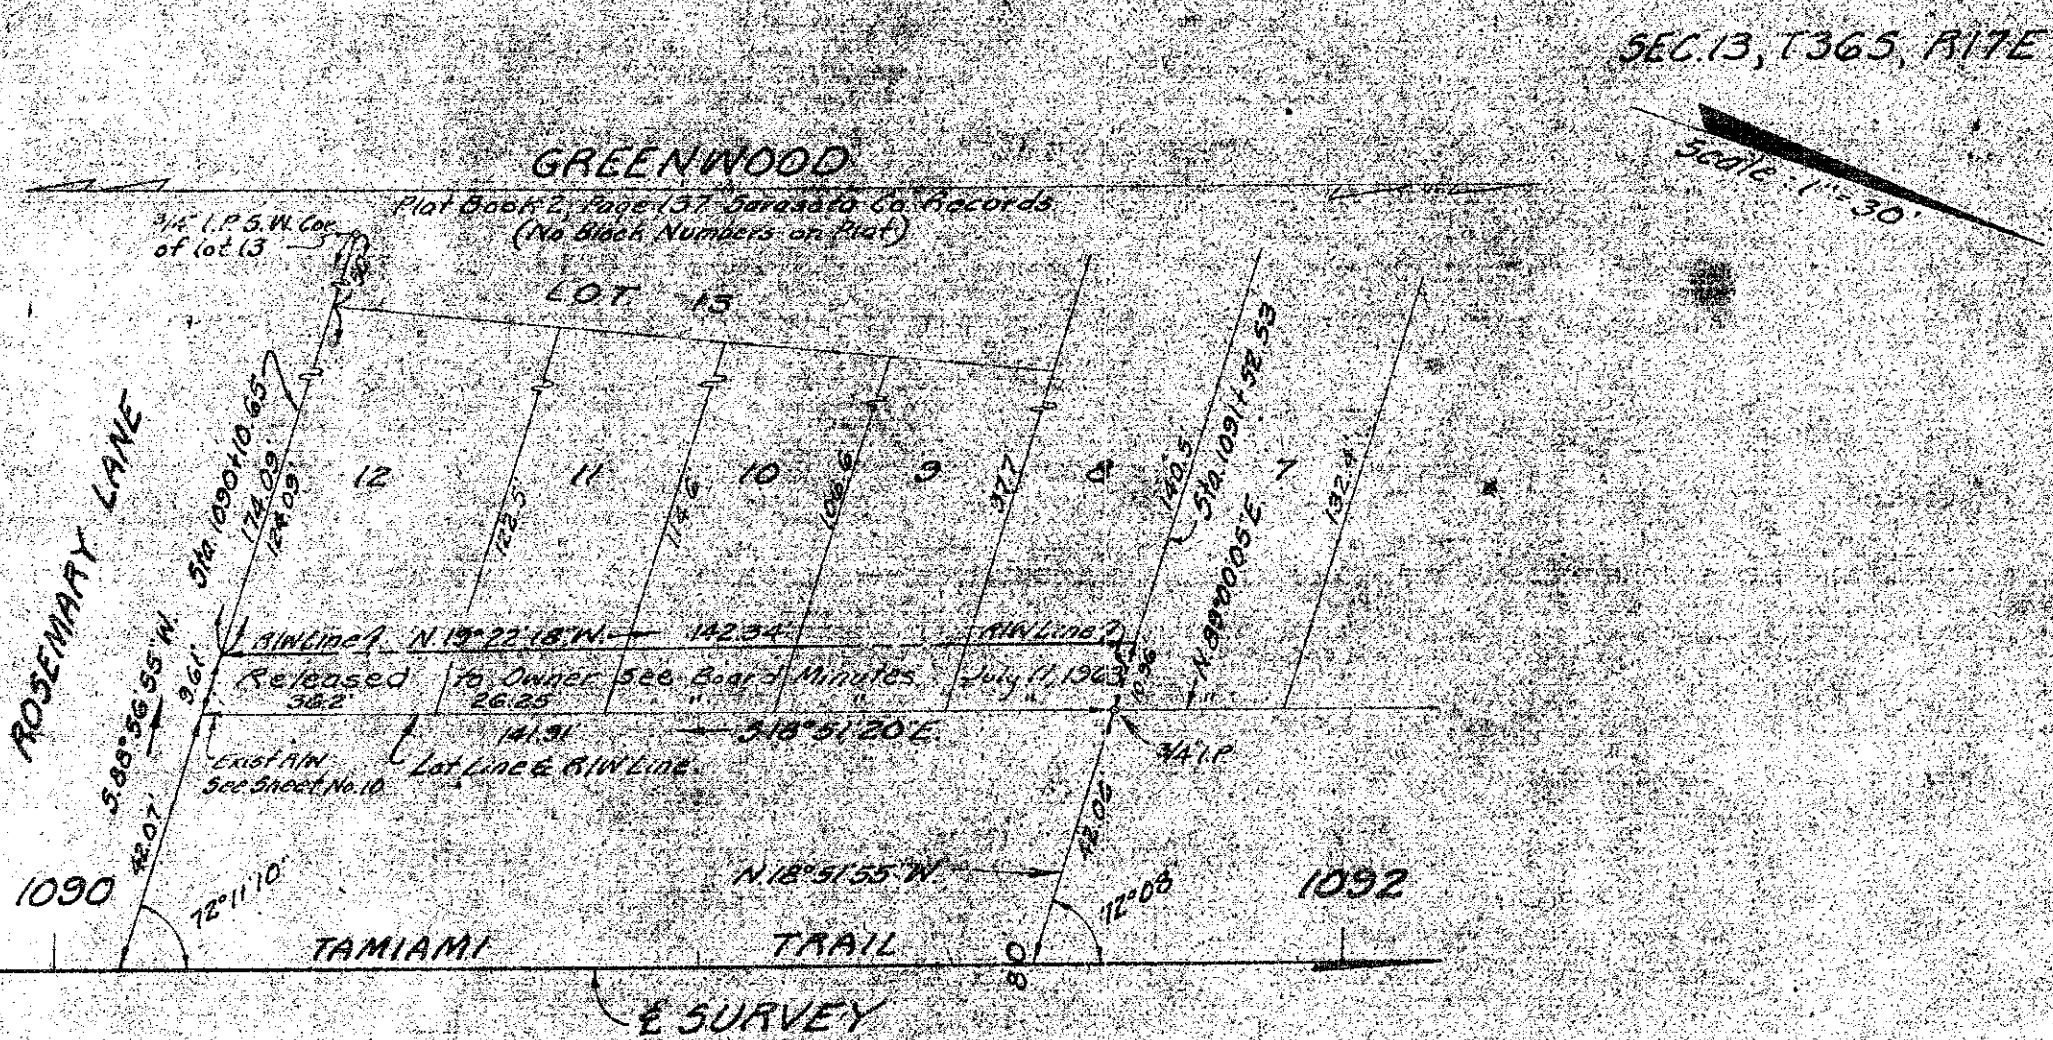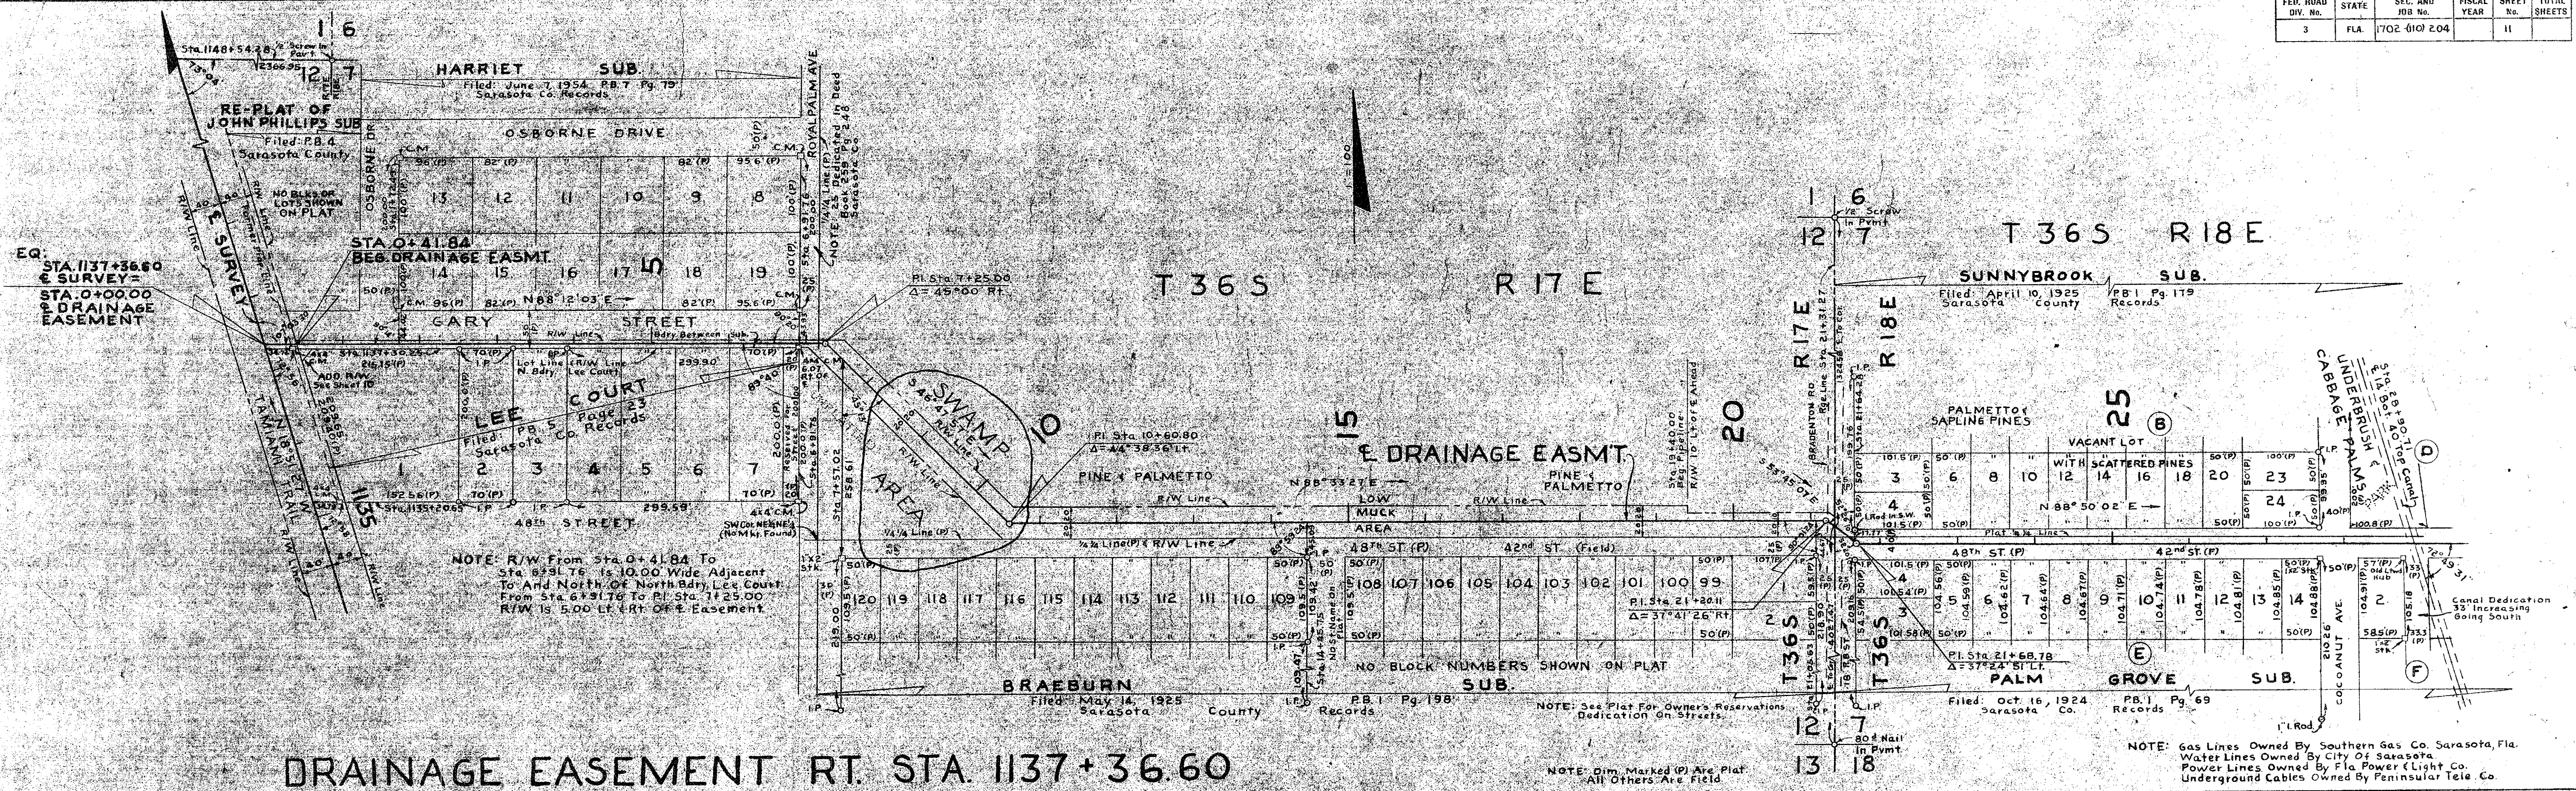

DRAINAGE EASMT.

& ADDL. R/W REQ'D.

Plotted From Field Book No. 260569

STATE OF FLORIDA STATE ROAD DEPARTMENT		
RIGHT OF WAY MAP		
SECTION No. 1702-110) 204		Sh. 11
ROAD No. 45		SARASOTA COUNTY
SCALE 1" = 100'	NAMED	DATES
DRAWN	H.W.	12-7-55
TRACED	H.W.	12-12-55
INDEXED		
REVISED	H. C. S.	2-26-60
REVISED	CUR. TOWN	8-6-62
CHECKED	W. F. D.	12-15-55

APPROVED BY: *[Signature]*
DIVISION ENGINEER
REPUTY