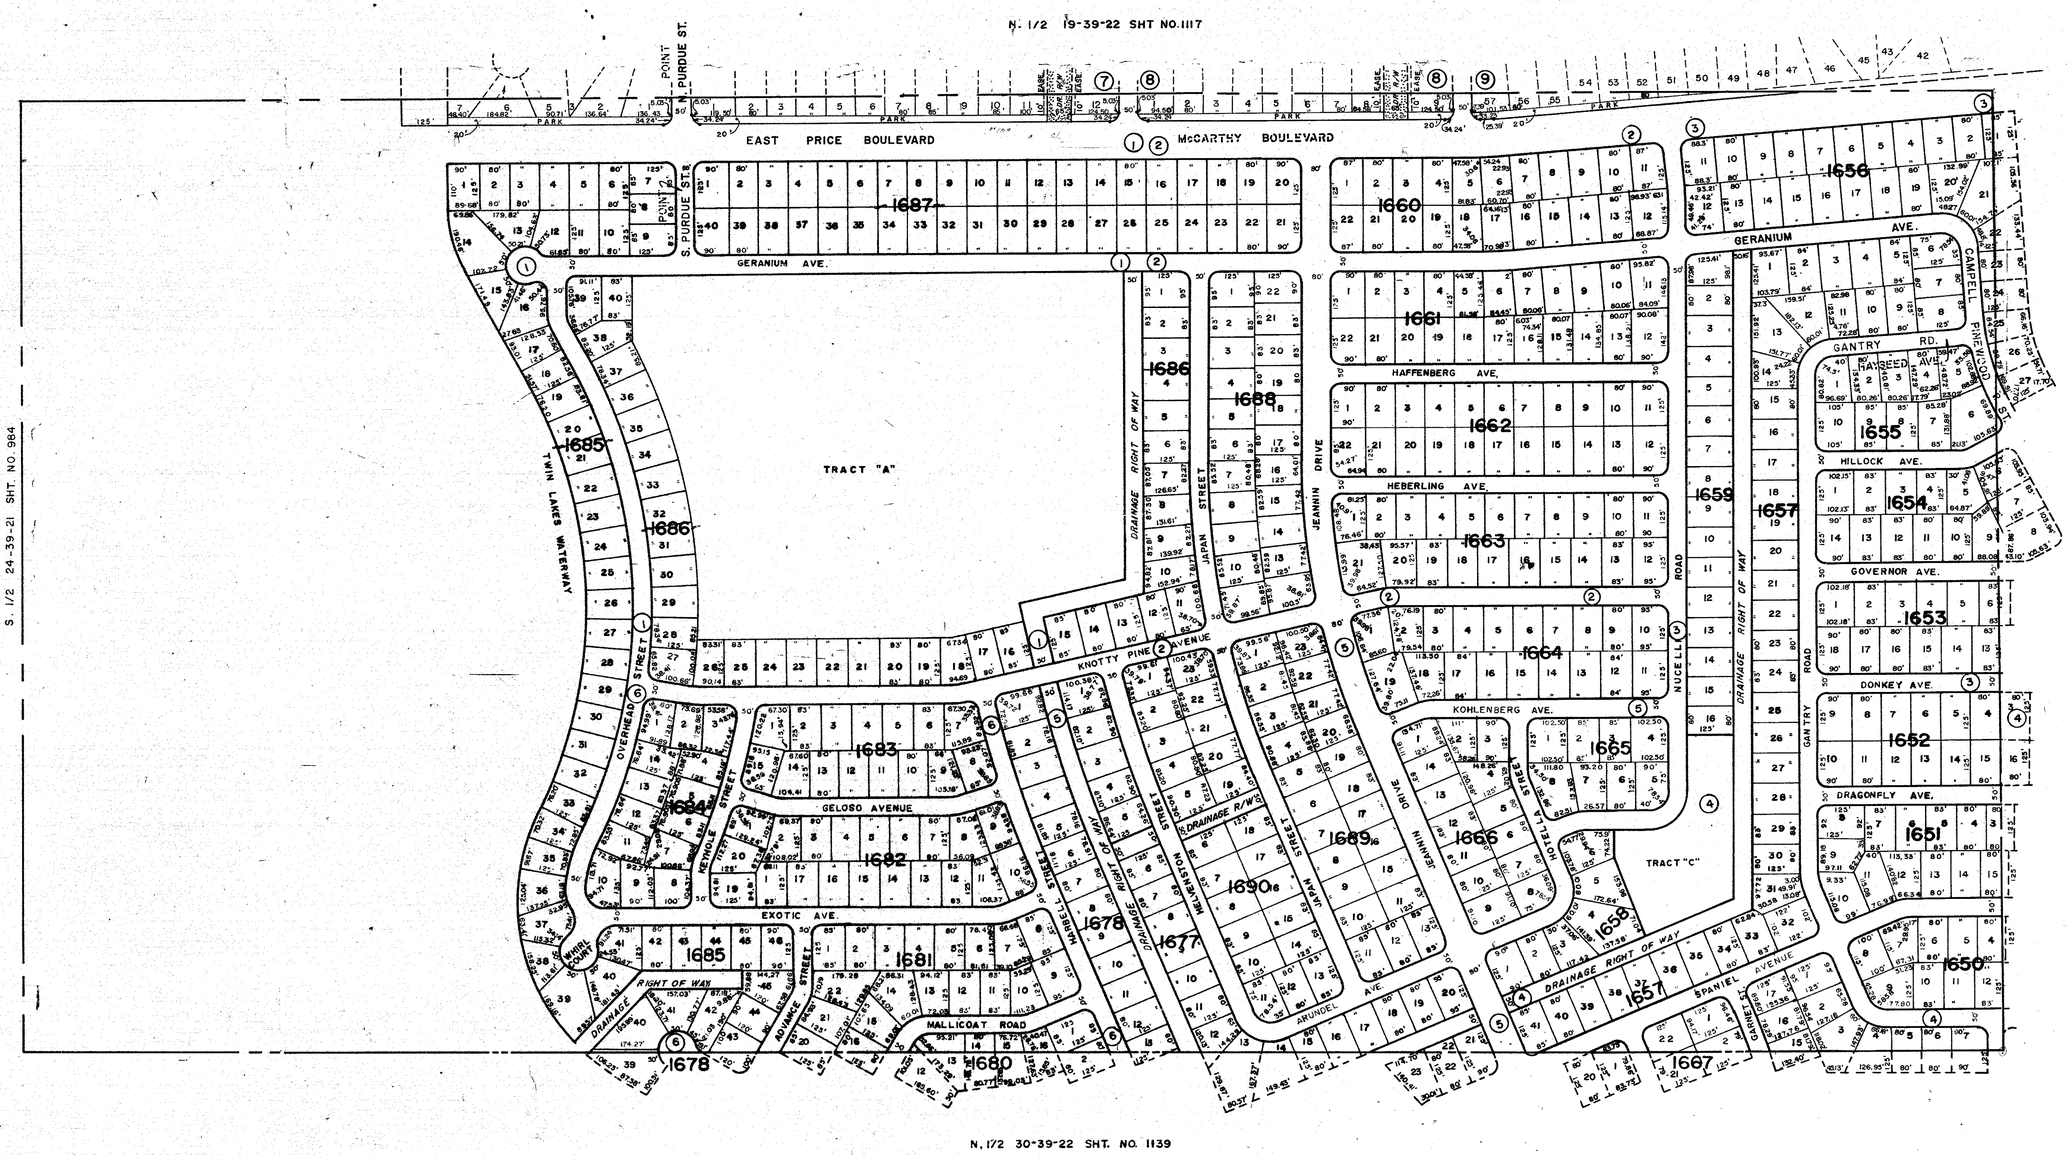

SUBDIVISION INDEX

NO.	NAME				
1	PORT CHARLOTTE	33RD	ADD.	15/17A
2	" "	"	"	15/17B
3	" "	"	"	15/17C
4	" "	"	"	15/17F
5	" "	"	"	15/17G
6	" "	"	"	15/17H
7	" "	49th	"	21/1E
8	" "	"	"	21/1F
9	" "	"	"	21/1I

NOTE: 20' non-exclusive maintenance easement at the lot line or tract line abutting to and adjacent to all creeks, waterways or drainage rights of way, except as shown by dashed lines shown on the plat. Per. O.R. 1886/1823

N

LEGEND
- PERM. REF. MON. for Subs.
- CONC. MON.
- IRON PIPE
- CO. SEC. COR. MON.
- CO. BENCH MARK

ALTERATIONS	
DATE	DESCRIPTION
Sept. 1974	Added 49th Add. to Port Charlotte
DEC. 1990	CHANGED STREET NAMES PER O.R. 2045/65 SDS

SARASOTA COUNTY FLORIDA

SCALE : 1" = 200' NOV. 1968

S. 1/2 SECTION 19 TWP. 39 S. RGE. 21 E.

22

SHT. NO. 1118