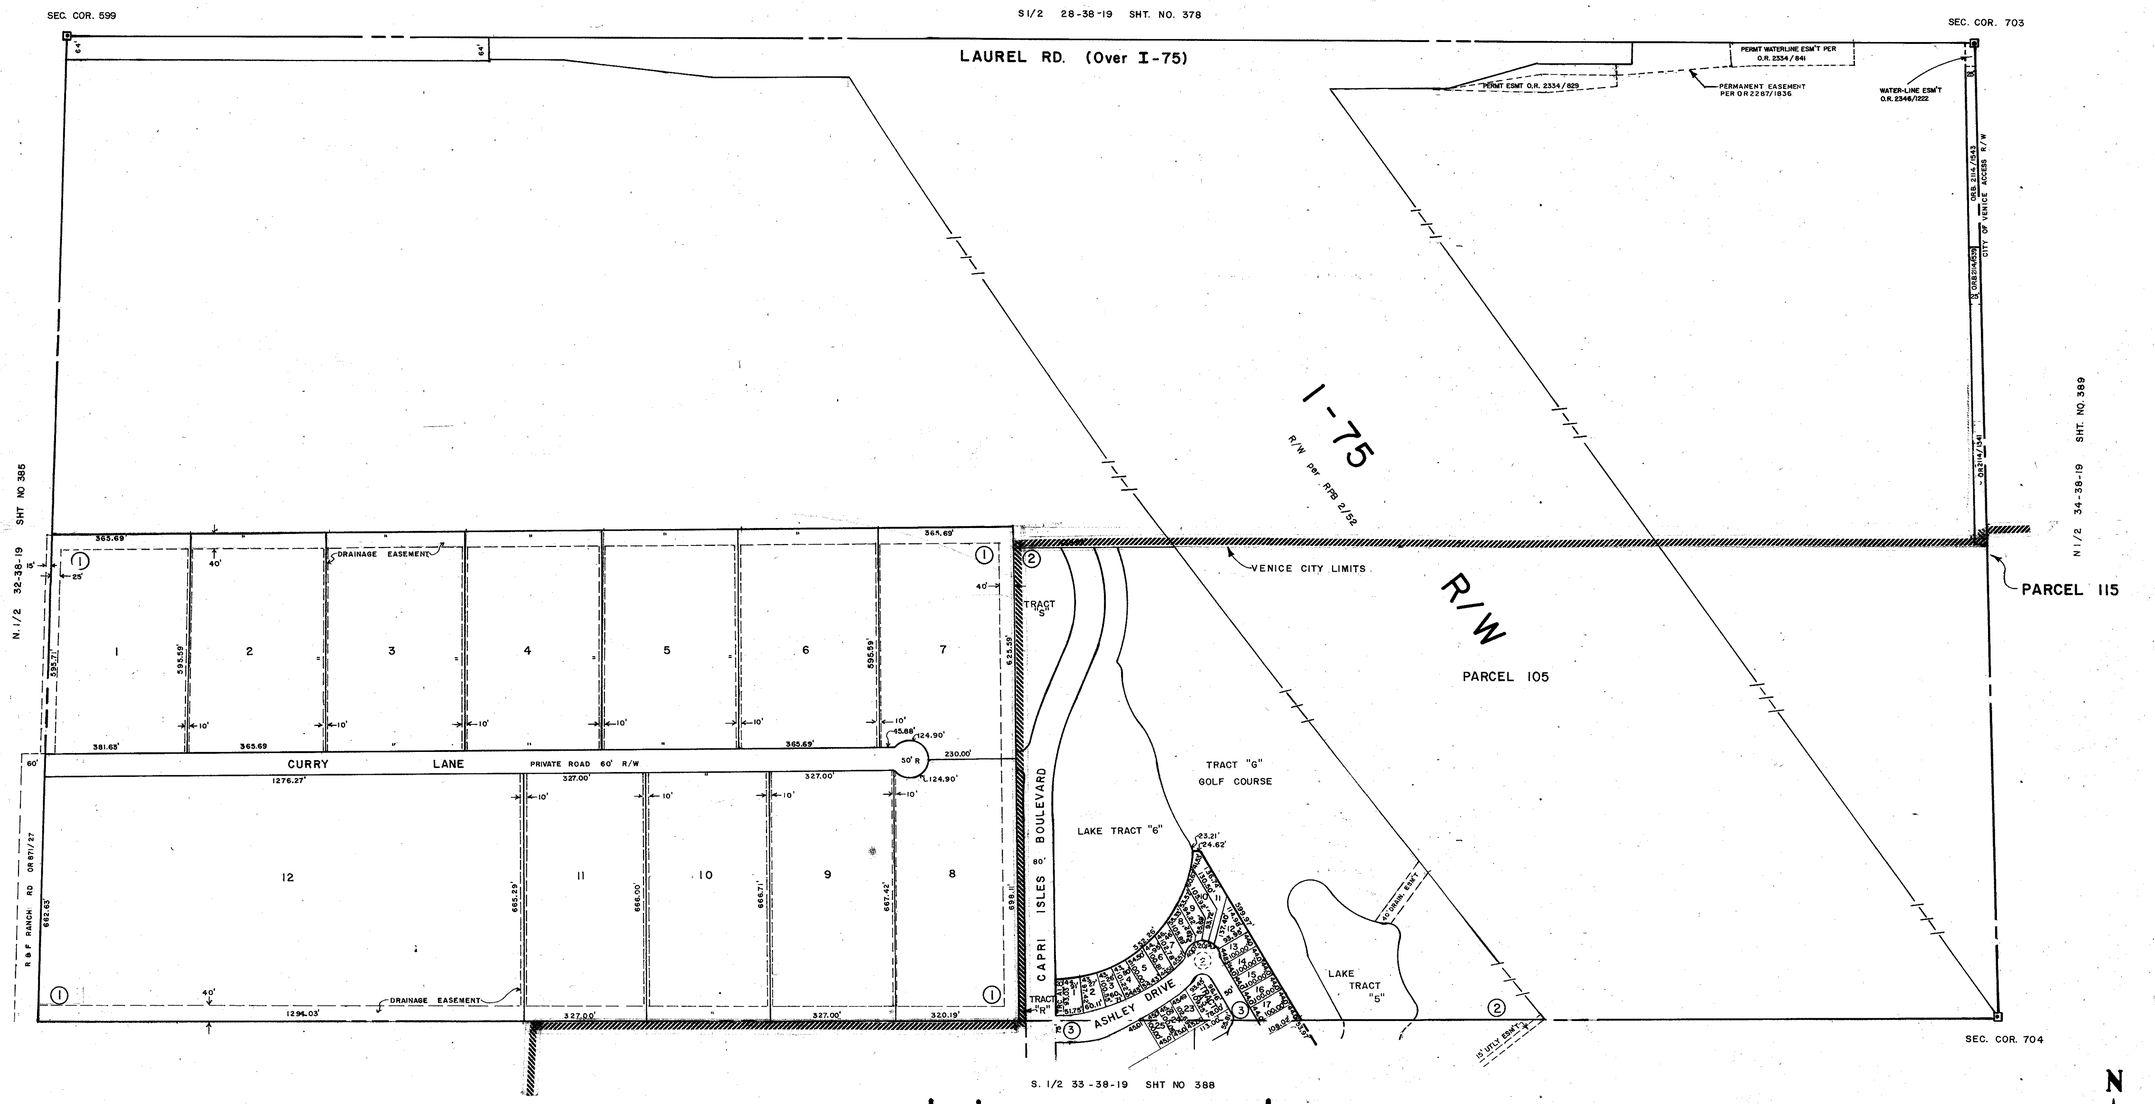

SUBDIVISION INDEX

No.	Name
1.	WOODLAND ACRES, PB 20/3
2.	WATERFORD PB 33/15 A-O
3.	ASHLEY PLACE, PB 34/6

LEGEND:

- County Section Corner Monument
- County Bench Mark
- Permanent Ref. Mon. for Subs.
- (1) Subdivision Index Number

JAN	1993	REV CITY LIMITS SOUTH 50' REQ PER OR 1042/1638	JFJ
NOV	1991	ADDED PERMT ESMT PER O.R. 2334/829	RSW
OCT	1991	ADDED PERMT WATERLINE ESMT PER O.R. 2334/832, 835, 838, 841, 2346/1222	DSW
MAY	1991	ADDED PERMANENT EASEMENT PER OR 2287/1836	JFJ
MAR	1991	ADDED R/W Per O.R.B. 2114/1535 & 2114/1543	KAM
APR	1990	ASHLEY PLACE PB 34/6	RJJ

REVISIONS

DATE	DESCRIPTION	
AUG 1971	ADDED WOODLAND ACRES	
OCT 1974	Revised VENICE CITY LIMITS	
FEB 1977	SPLIT OR 1129/138	LRT
MAR 1977	ADDED I-75	GWA
APR 1982	Revised NORTH HALF OF I-75	JNY
SEP 1982	SECTION CORNERS - DNR'd	JNY
JAN 1985	ADDED DOT LIMITED ACCESS I-75 R/W ACCESS TO ACCESS RD 10	KLH
AUG 1988	REVISED VENICE CITY LIMITS	RAK
JUNE 1989	ADDED WATERFORD PB 33/15	SCB
JUNE 1989	CHANGED E-W CENTER SECTION LINE REDRAW	SCB
FEB 1990	ADDED LAUREL ROAD R/W	RJJ

SARASOTA COUNTY, FLORIDA

Scale: 1" = 200' Date: JUNE 1989

Drawn By: SCB (REDRAW)

N 1/2 SECTION 33 TWP. 38 S. RGE. 19. E.

Sheet No. 387