N 1/2 9-40-19 SHT NO 475

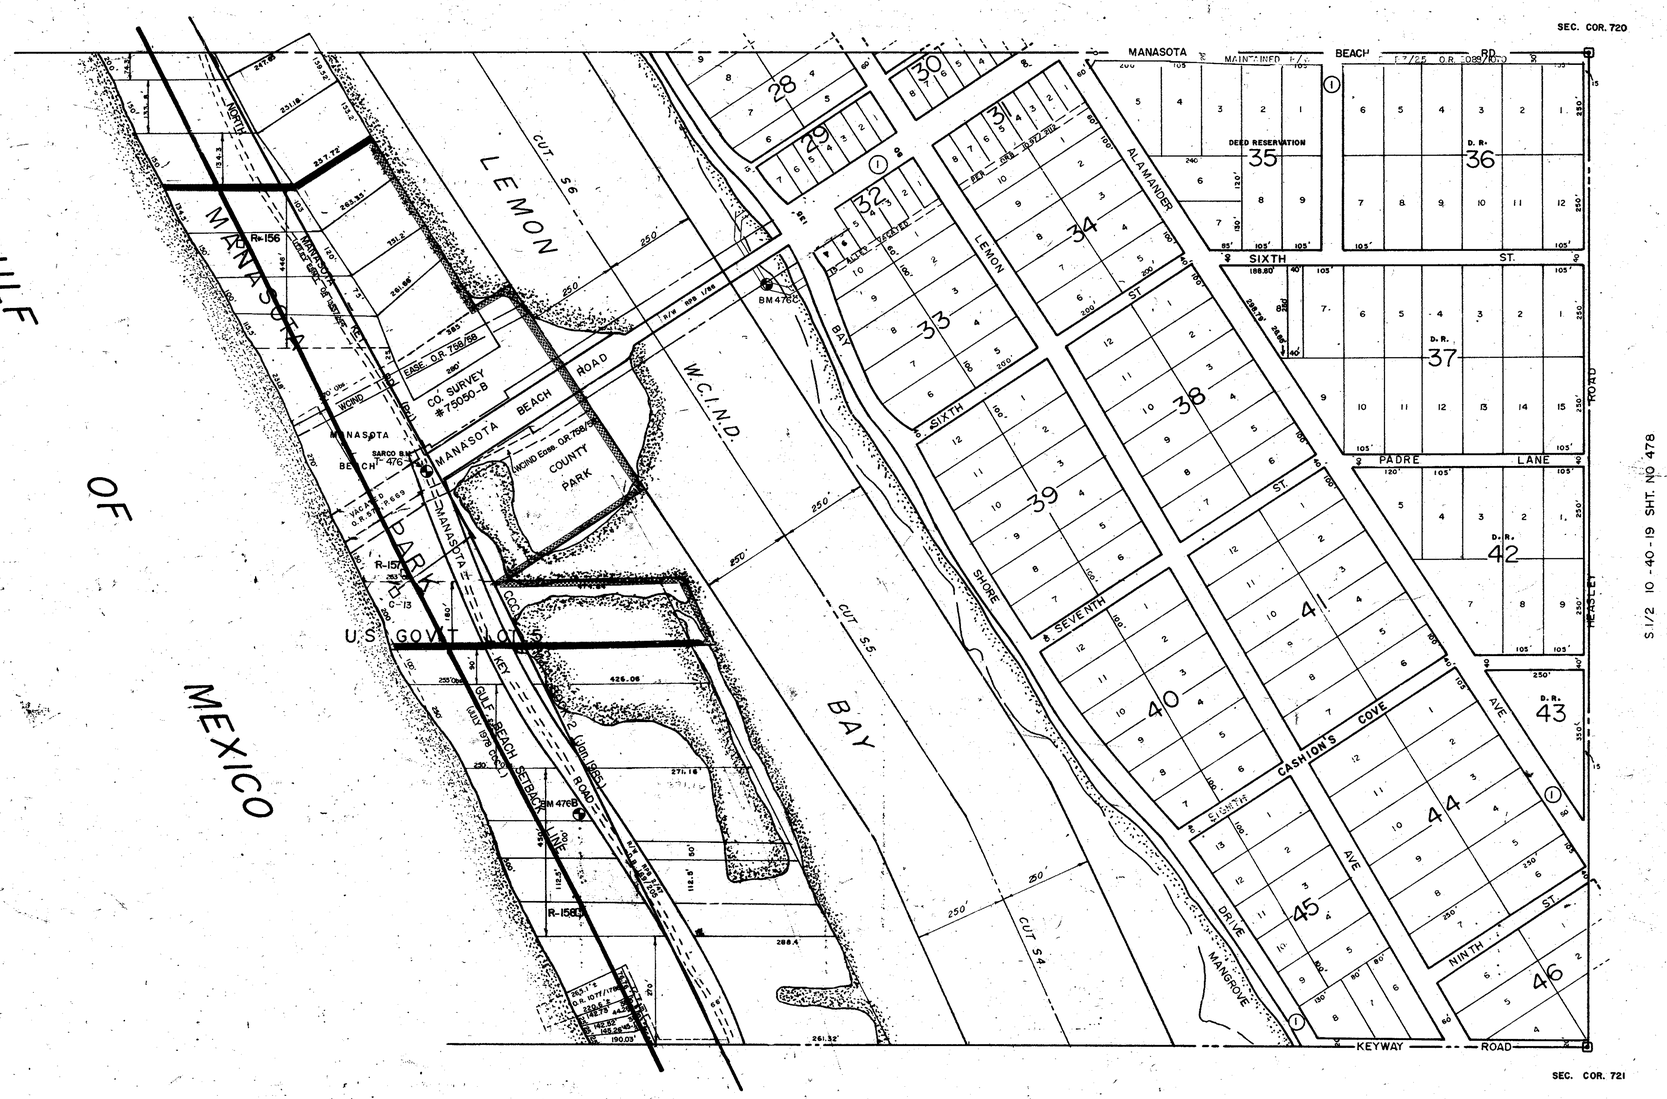


SEC. 16-40-19 SHT. NO. 489

## SUBDIVISION INDEX

| No | Name |
|---|---|
| 1 | PLAT OF THE MANASOTA LAND & TIMBER CO. A/27 (2/29 M.C. RECORDS) |

LEGEND

- Section Corner Monument
- Permanent Reference Monument
- Reference Point for Subdivisions
- (1) Subdivision Index Number
- Drainage
- COUNTY BENCH MARK
- County Property

| DATE | ALTERATIONS DESCRIPTION | |
|---|---|---|
| FEB. 1969 | ADDED CCCL MAP BOOK 5 MM 1985 | RAK |
| JAN. 1969 | UTILITY EASEMENTS ON LAND/244 | SCB |
| JAN 1969 | ADDED MAINTAINED R/W MANASOTA BEACH RD R.P.B. 3/25 | RAR |
| JULY 1986 | Added WCIND Pipeline Easement O.R. 756/58 | WFB |
| JUN 1986 | Added BENCH MARK 476C | DFW |
| DEC. 1985 | 10 PI. INGRESS/EGRESS per OR. 1810/2638 | PJB |
| DEC. 1985 | ADDED BENCH MARK 476B at intersection of MANASOTA BEACH RD. & MANASOTA KEY RD. | |
| JAN 1984 | CCCL | RB |
| OCT. 1983 | Added Bold Points | RAR |
| OCT. 1982 | SECTION CORNERS - DNR'd | HWY |
| JAN. 1982 | Street Name Change, 6th to Cashion's Cove, OR 1338/582 | HWY |
| JAN. 1982 | 50 Ft. Easement Deed for Utilities per DB 232/490 & 492 | HWY |
| MAR. 1978 | Added BENCH MARK 476A | J.S.D. |
| MAR. 1978 | VACATED PORTION of MANASOTA BEACH ROAD, O.R. 575, P. 66 9 | J.S.D. |

AUG 1989 ADDED BM 476C RJJ

SARASOTA COUNTY FLORIDA.
SCALE 1" = 200' OCT. 1965

# S 1/2 SECTION 9 TWP. 40 S. RNG. 19 E.

SHT. NO. 476