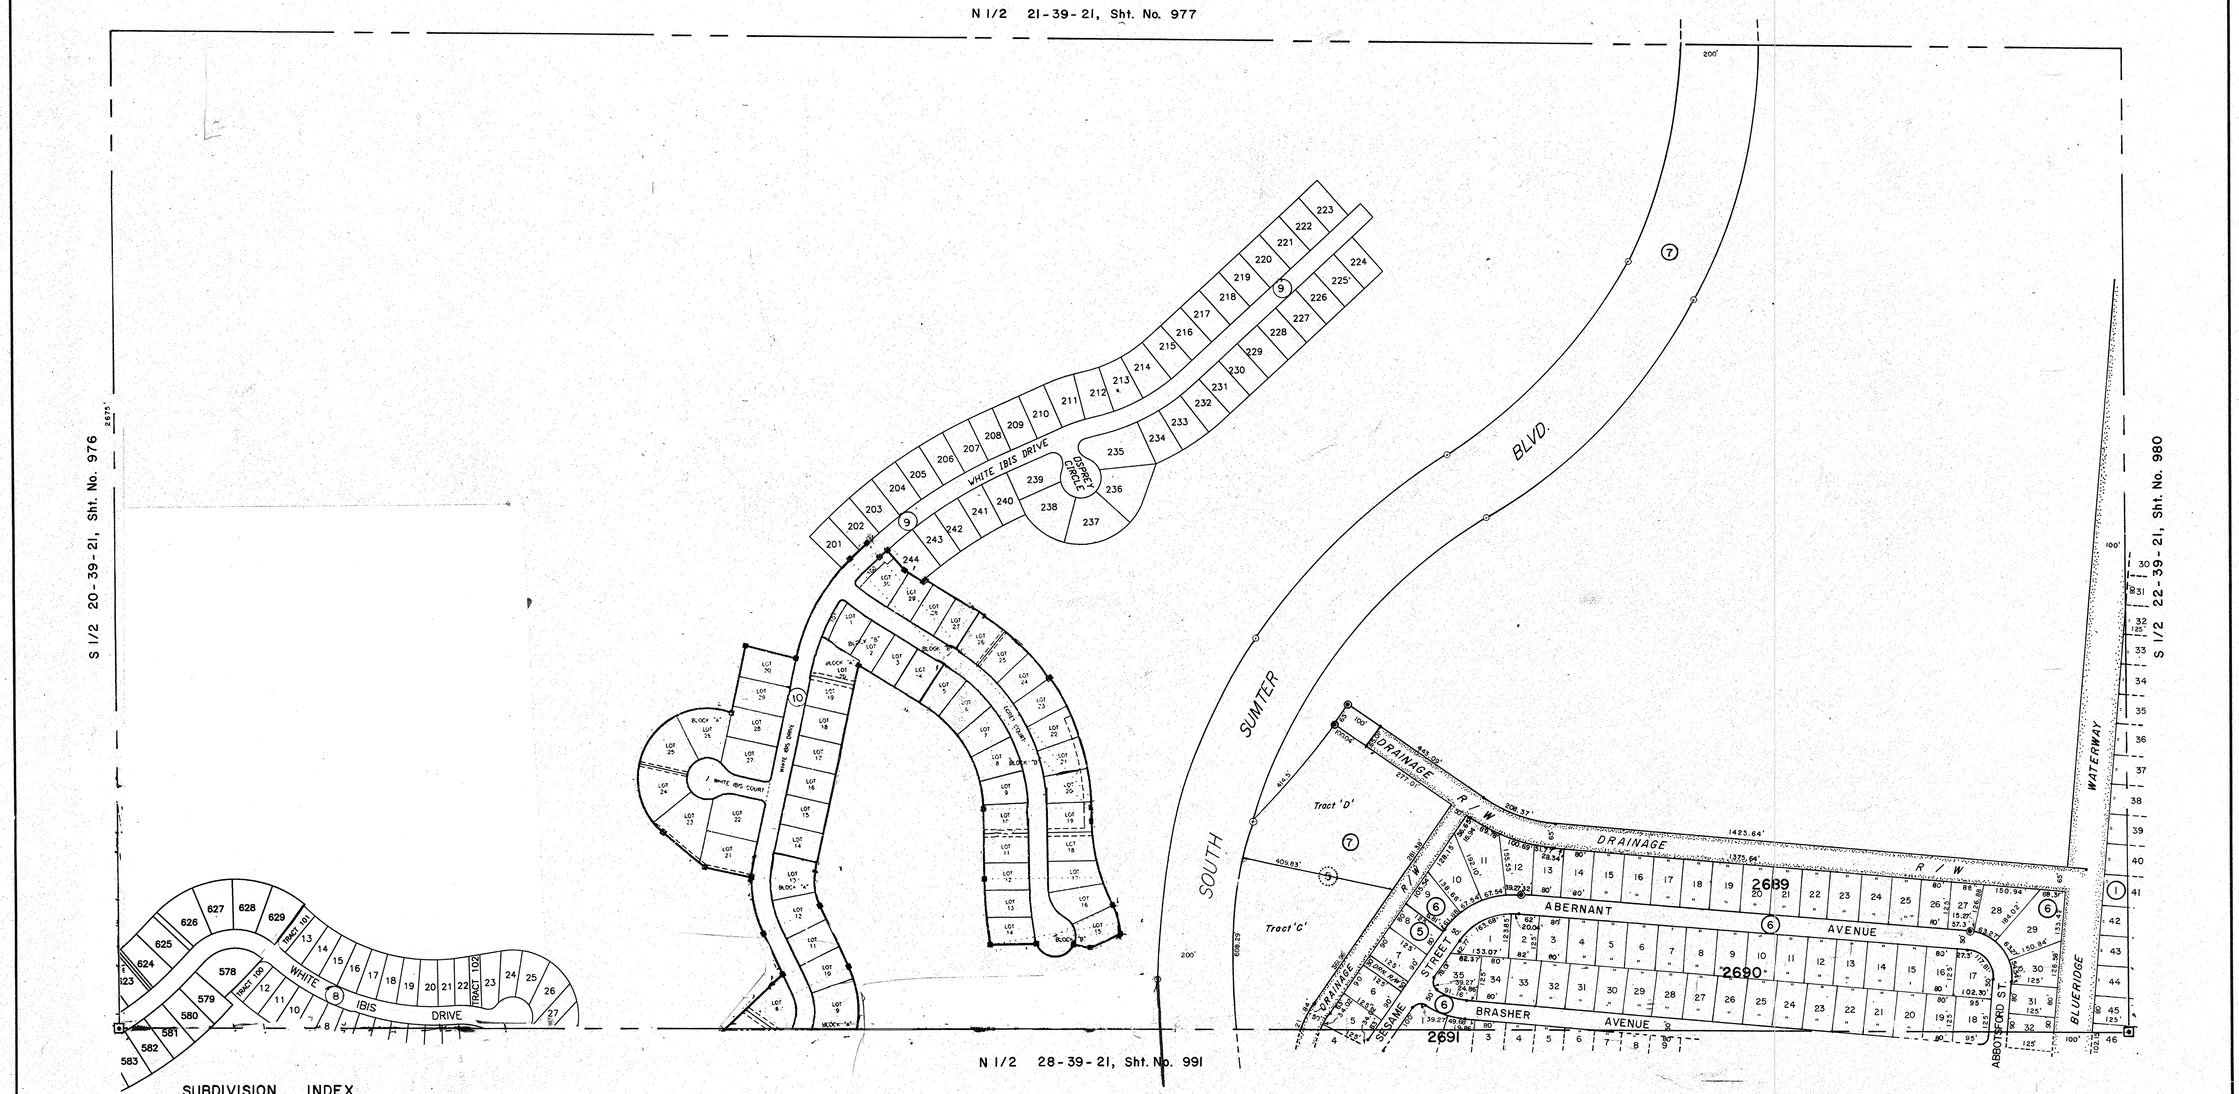

SUBDIVISION INDEX

1.	Port Charlotte	10th Add.	12 / 22 E
2.	Port Charlotte	52nd Add.	21 / 13 X
3.	" "	" "	21 / 13 Y
4.	" "	" "	21 / 13 FF
5.	" "	" "	21 / 13 GG
6.	" "	" "	21 / 13 HH
7.	" "	56th "	28/50
8.	HERON CREEK	UNIT 1	PB40 PG47
9	*HERON CREEK UNIT 3*		*PB42 PG29*
10	HERON CREEK,	UNIT2	PB41PG45

LEGEND:

- County Section Corner Monument
- Permanent Reference Monument
- Reference Point for Subdivisions
- (1) Subdivision Index Number
- Drainage

REVISIONS		
DATE	DESCRIPTION	
OCT 1982	PORT CHARLOTTE 56th ADD.	RAB
JULY 1990	CHANGED STREET NAMES PER O.R. 2045/65 SDS	

SARASOTA COUNTY, FLORIDA

Scale: 1" = 200' Date: Sept. 1974

Drawn By: D.G.N.

S. 1/2 Section 21
Twp. 39 S. - Rge. 21 E.

Sheet No. 978

EFW 24 978

EAB-FILE CORP. IRVINE, CA

BRUNING 44-511 16772