S. 1/2 16-39-22 Sht. No. 1112

N. 1/2 20-39-22 Sht. No. 1119

N. 1/2 22-39-22 Sht. No. 1123

S. 1/2 21-39-22 Sht. No. 1122

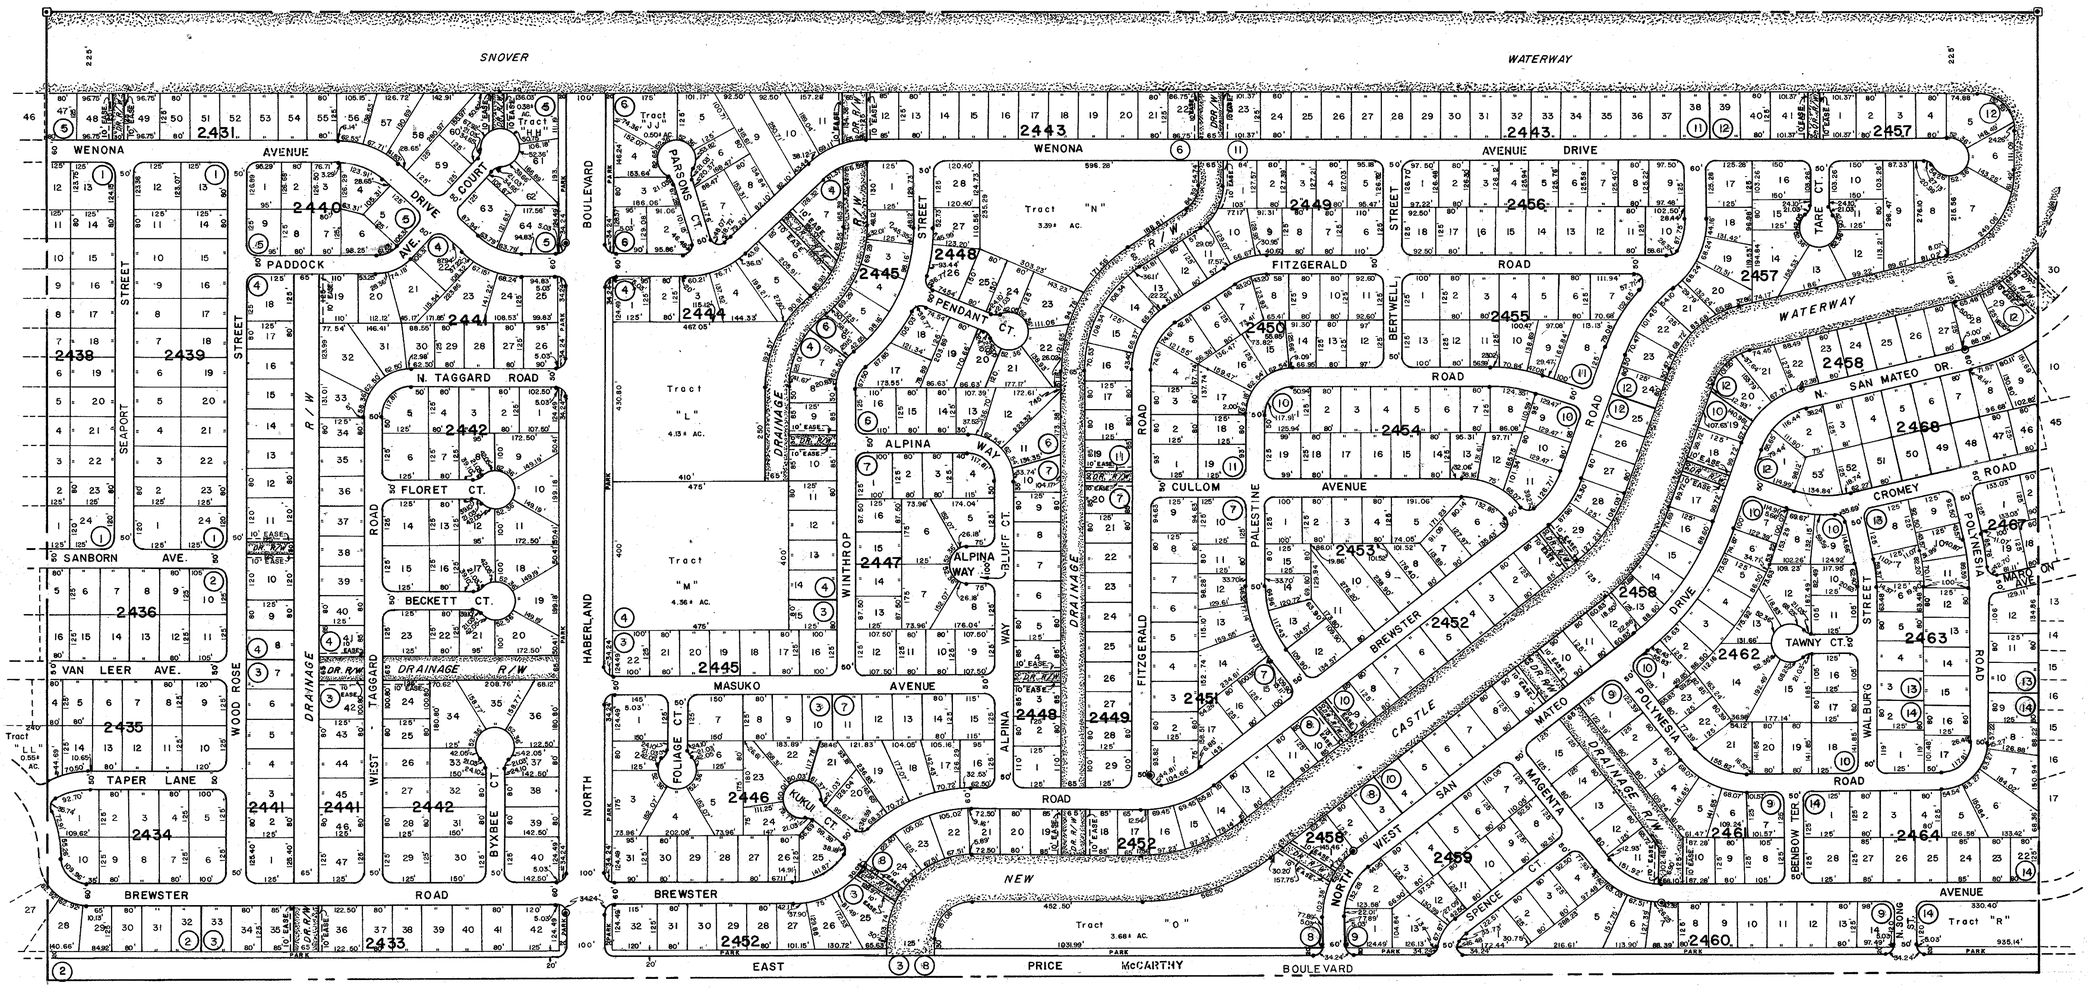

SUBDIVISION INDEX

1.	49th Addition to Port Charlotte,	21/1T	8.	49th Addition to Port Charlotte,	21/1AA
2.	" " " " "	21/1U	9.	" " " " "	21/1BB
3.	" " " " "	21/1V	10.	" " " " "	21/1CC
4.	" " " " "	21/1W	11.	" " " " "	21/1DD
5.	" " " " "	21/1X	12.	" " " " "	21/1EE
6.	" " " " "	21/1Y	13.	" " " " "	21/1GG
7.	" " " " "	21/1Z	14.	" " " " "	21/1HH

NOTE: 20' non-exclusive maintenance easement at the lot line or tract line abutting to and adjacent to all creeks, waterways or drainage rights of way, except as shown by dashed lines shown on the plat. Per O.R. 1886/1823

N

LEGEND:

- County Section Corner Monument
- Permanent Reference Monument
- Permanent Ref. Mon. for Subs.
- (1) Subdivision Index Number
- 2444 Drainage

REVISIONS	
DATE	DESCRIPTION
DEC 1990	CHANGED STREET NAMES PER O.R. 2045/65 SDS

SARASOTA COUNTY, FLORIDA

Scale: 1" = 200' Date:

Drawn By: S.K.B.

N. 1/2 Section 21 Twp. 39 S.- Rge. 22 E.

Sheet No. 1121

BRUNING 44-511 16772