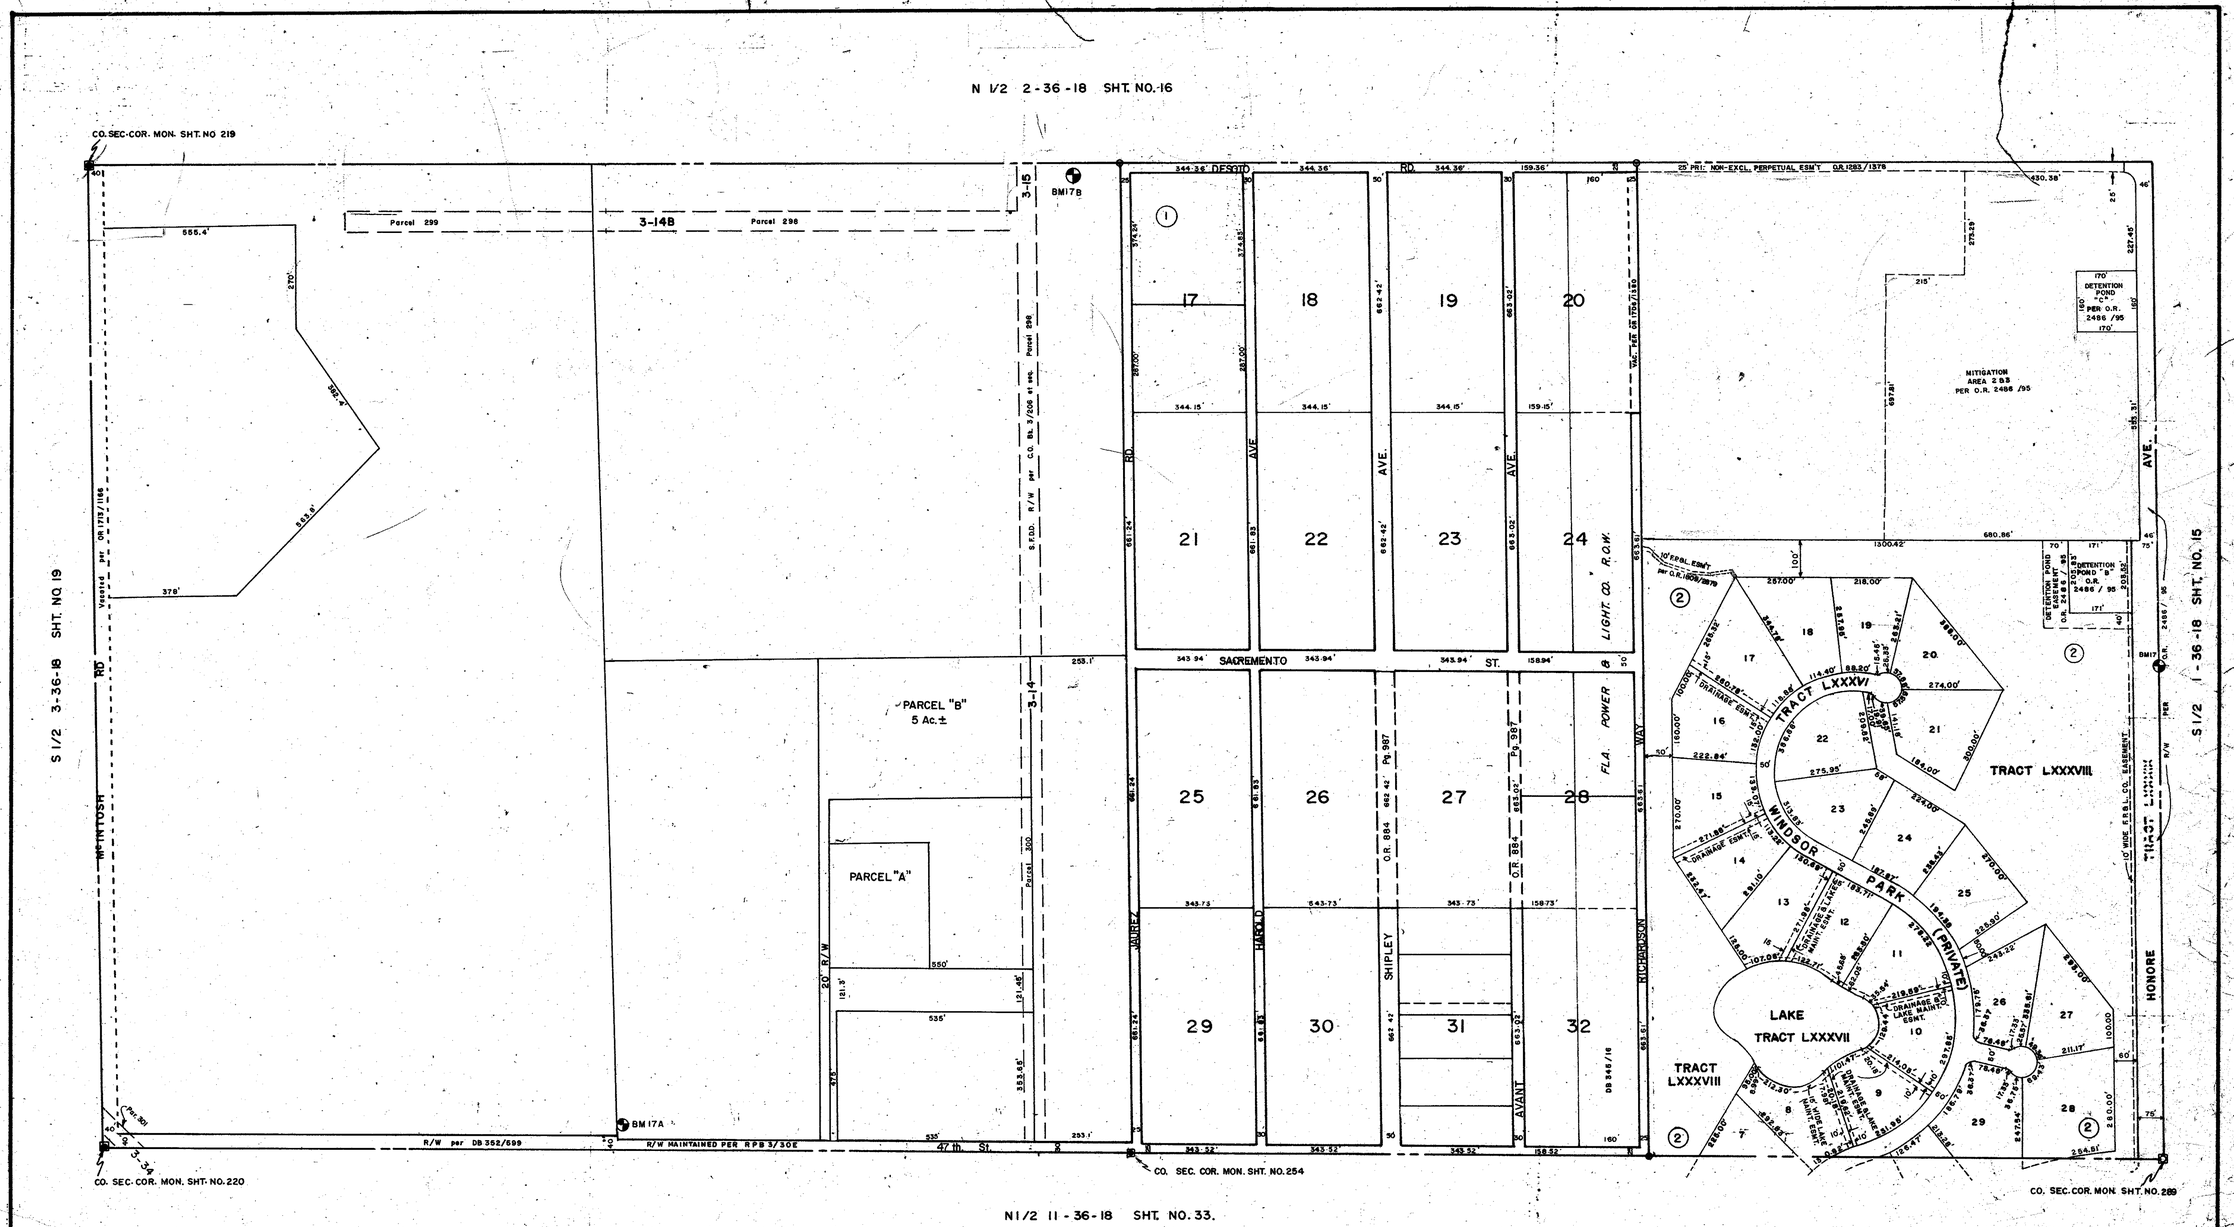

SUBDIVISION INDEX

NO.	Name	
1	SARASOTA GARDENS	2/107
2	THE MEADOWS UNIT II	PB.30/1

LEGEND

- PERM. REF MON. (for Subs)
- CONC. MON.
- IRON PIPE
- CO. SEC. COR. MON. (NEW NUMBERS)

MAR 1993	ADDED HONORE AVE.	BY
DEC 1987	ADDED R/W MAINTAINED PER RPB 3/30E	JFJ
AUG 1987	ADDED CANAL NUMBERS	RJJ
JAN 1987	ADDED BM 17A	PJB
DEC. 1985	ADDED 10' FRBL. ESM'T per O.R. 1809/2879	

ALTERATIONS

DATE	DESCRIPTION	
MAY 1964	REDRAWN	
MAY 1967	SPLITS & REVISIONS	
JUNE 1977	SPLIT - LOT 17, O.R. 1061/1964	L.R.T.
JULY 1979	VACATION O.R. 884 Pg. 987	J.S.D.
SEP. 1981	S.F.O.D. R/W, Parcels 298-301	JNY
MAR. 1982	Portion of F.P. & L. R/W per DB 345/16	JNY
MAY 1982	DB 352/599 identified	JNY
JAN. 1983	Added street names	
SEP. 1984	SV 84-18, OR 1706/1380	
SEP. 1984	SV 84-24, McIntosh Rd. vacated per OR 1713/1166	
FEB. 1985	THE MEADOWS UNIT II	
SEPT. 1985	ADDED BOUCH MARK TO MEADOWS UNIT II	WEW

SARASOTA COUNTY FLORIDA
SCALE 1"=200'
MAY 1964

S 1/2 SECTION 2
TWP. 36 S. RNG. 18 E.

SHT. NO. 17