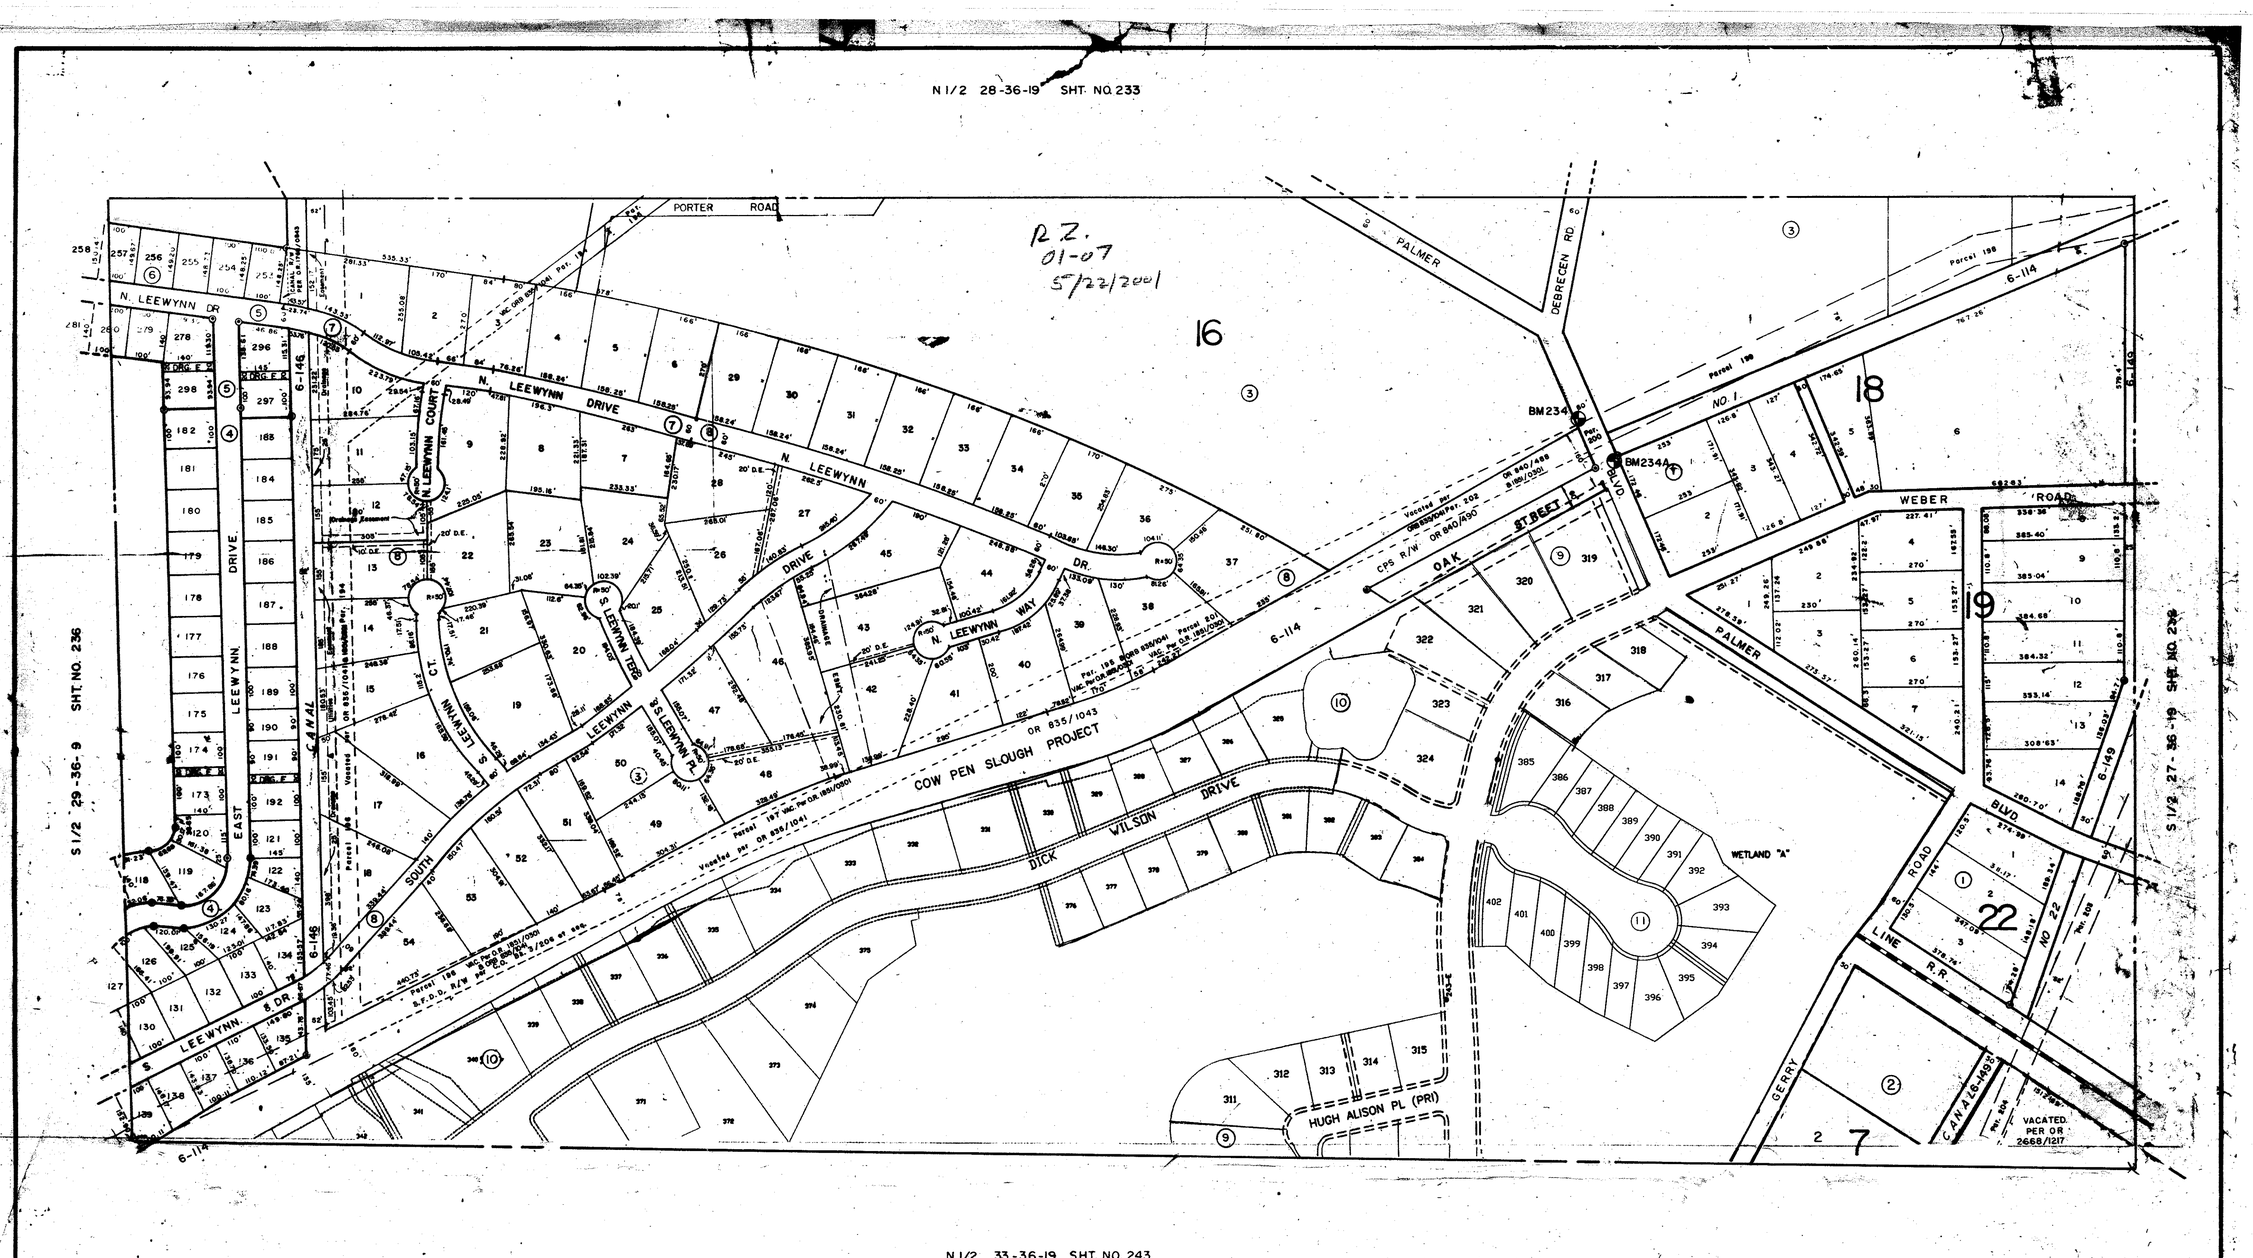

SUBDIVISION INDEX

No.	Name
1	PALMERVILLE RESUB OF PART OF THE 3rd UNIT 3/54
2	PALMER FARMS 3rd UNIT 3/58
3	PALMER FARMS 3rd UNIT 3/39
4	SARASOTA GOLF CLUB COLONY 2ND UNIT 10/8A
5	SARASOTA GOLF CLUB COLONY, 3RD UNIT 10/12
6	SARASOTA GOLF CLUB COLONY, 6TH UNIT 10/52
7	COUNTRY WOOD ESTATES, UNIT NO. 1 P. B. 27/31, 31A
8	COUNTRY WOOD ESTATES, UNIT NO. 2 P. B. 28/6-6C
9	LAUREL OAKS ESTATES PB36PG42
10	LAUREL OAKS ESTATES PB37/27
11	LAUREL OAKS ESTATES PB37PG32

LEGEND

- Section Corner Monument
- Permanent Reference Monument
- Reference Point for Subdivisions
- (1) Subdivision Index Number
- Drainage

SEPT 1968	ADDED BM234 & 234A	RJJ
AUG 1969	VAC. PORTION OF PB3/39 & PB3/54 Per OR2050/1659	SCB

ALTERATIONS

DATE	DESCRIPTION	
SEPT 1964	REDRAWN	
AUG. 1969	RE-NAME R. R.	
MAR. 1970	MARKET ST. RENAMED FULTON ST.	L.R.T.
APR 1978	REVISE DRAINAGE R/W - COW PEN SLOUGH PROJECT	SEB
DEC. 1980	Added COUNTRY WOOD EST. PB 27/31-31A	JNY
AUG. 1981	S.F.D.D. R/W Parcels 194 - 204	GMT
SEPT. 1981	Added COUNTRY WOOD ESTATES UNIT NO. 2 P.B. 28/6-6C	JNG
APR. 1983	WETLAND "A" PER O.R. 1768/0848	JNG
APR. 1985	Vacated CANAL R/W PER O.R. 1768/0848	PJB
APR. 1986	Vacated CANAL Bar 195, 196, 197, 201, & 202 Per OR 1851/0301, Cl. 86-14	RJJ
SEPT 1987	ADDED CANAL NUMBERS	

SARASOTA COUNTY FLORIDA.
SCALE 1"=200' SEPT. 1964.

S 1/2 SECTION 28
TWP. 36 S. RNG. 19 E.

SHT. NO. 234