N1/2 12-36-18 SHT. NO. 35

SEC. COR. 290

SEC. COR. 328

SEC. COR. 372

N1/2 7-36-19 SHT. NO. 191

CO. SEC. COR. MON. SHT. 373

S1/2 11-36-18 SHT. NO. 34

S1/2 7-36-19 SHT. NO. 192

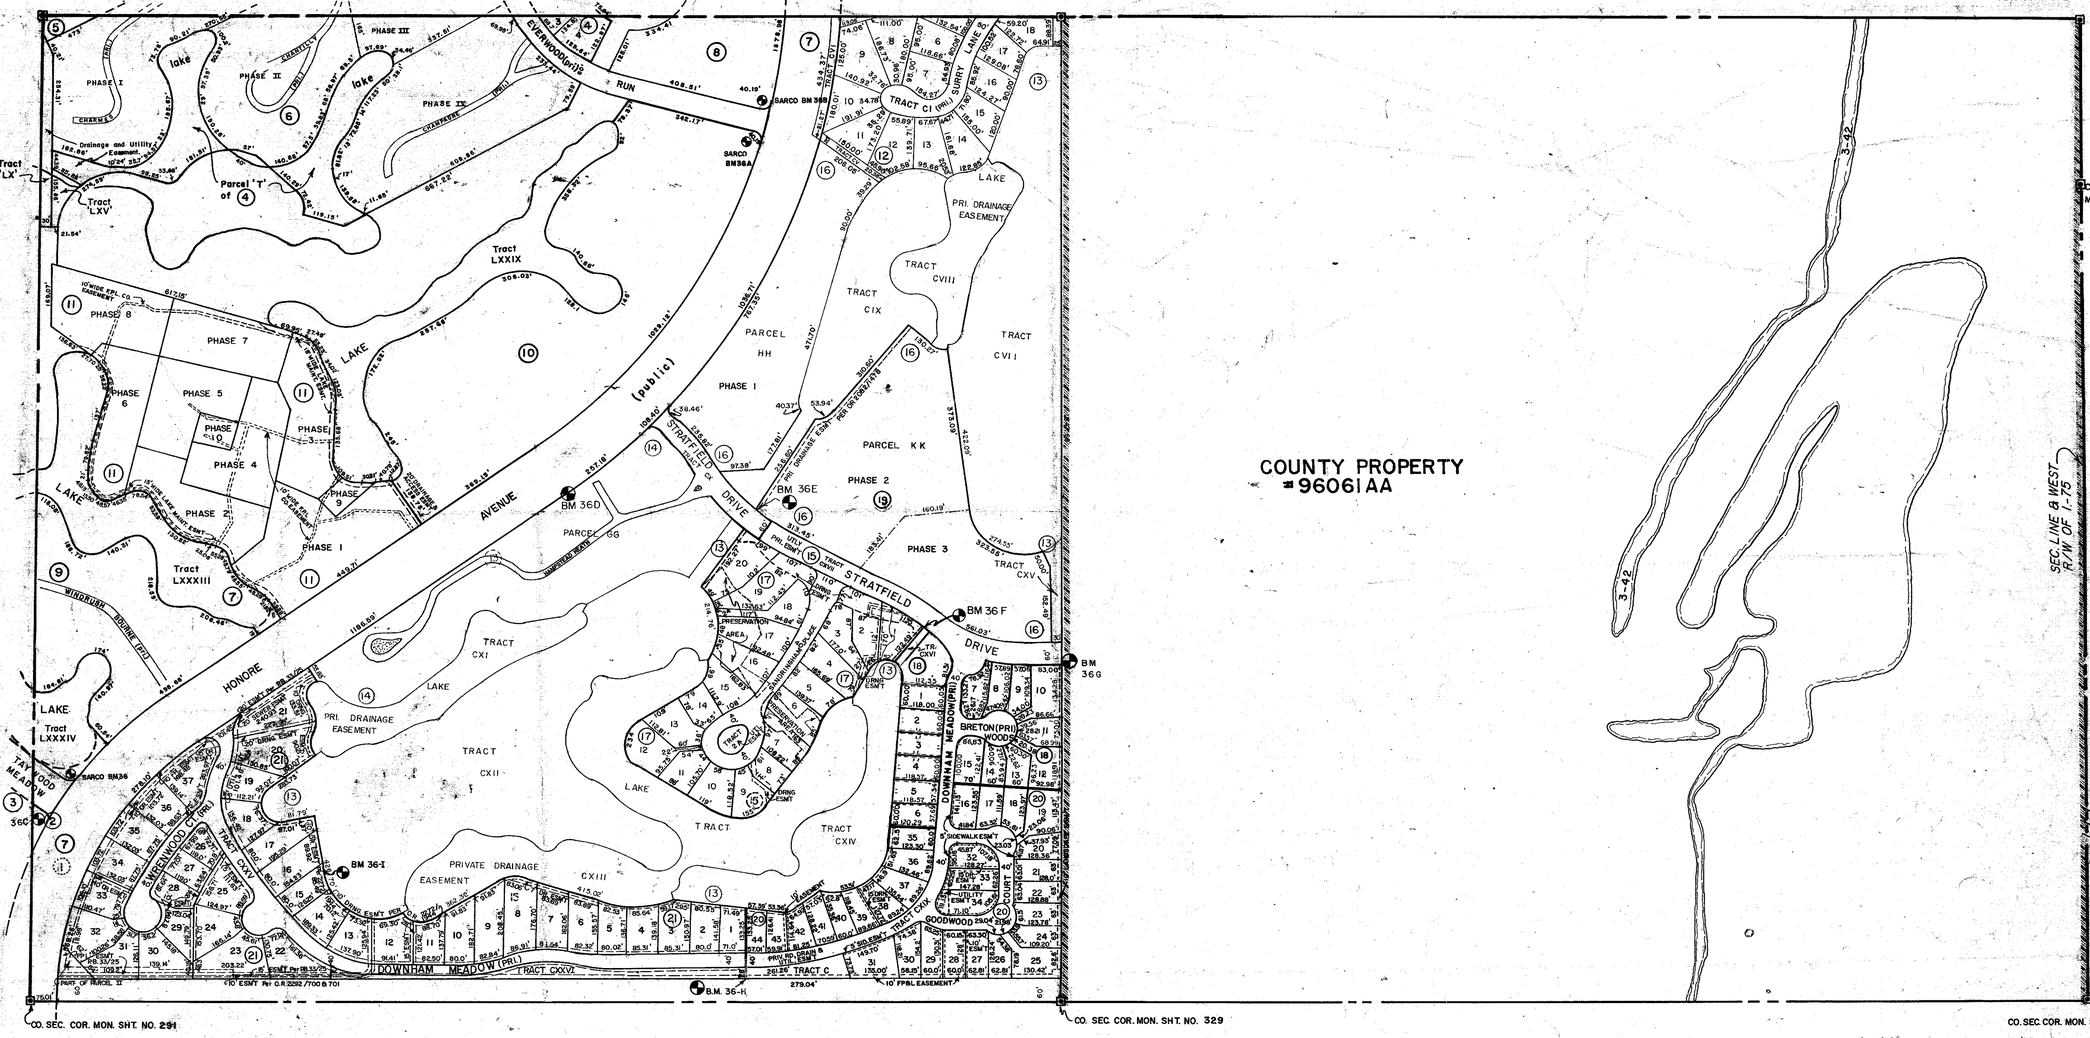


## SUBDIVISION INDEX

1. THE MEADOWS UNIT 4 SUBDIVISION (VACATED O.R. 1309/227)
2. THE MEADOWS UNIT 4A 26/16
3. CHARTWELL GREEN, C.B. 19/38, 20/24, 21/8, 21/16, 21/22
4. THE MEADOWS, Unit 7 P.B. 27/15
5. SOMERSET, Condo. C.B. 16/36
6. CHAMBERY, Condo. C.B. 17/18
7. THE MEADOWS, UNIT 10 P.B. 29/34
8. CHANTECLAIRE, C.B. 22/26
9. WINDRUSH BOURNE C.B. 22/6
10. PIPERS WAITE C.B. 22/22
11. SANDLEHEATH, Condo. C.B. 24/11-11E
12. THE MEADOWS UNIT 14 P.B. 31/29 A
13. THE MEADOWS, UNIT 15 P.B. 32/45
14. HAMPSTEAD HEATH, CONDO. C.B. 27/32
15. THE MEADOWS UNIT 16 P.B. 33/25 A-C
16. CHELMSFORD CLOSE, Condo. C.B. 28/44
17. SANDRINGHAM PLACE P.B. 34/32
18. STRATFIELD PARK PHASE I P.B. 34/49
19. CHELMSFORD CLOSE PHASE 2 C.B. 29/20
20. STRATFIELD PARK, PHASE II P.B. 35/16-16B
21. DEVONSHIRE PLACE P.B. 35/23-23D

N 1/2 13-36-18 SHT. NO. 37.

| | | | |
|---|---|---|---|
| JULY 1989 | THE MEADOWS, UNIT 16 PB 33/25 (ADDED) | SCB | |
| NOV 1989 | HAMPSTEAD HEATH C.B. 27/32 | BAG | |
| NOV 1989 | MEADOWS, UNIT 15 PB 32/45 | BAG | |
| AUG 1987 | ADDED CANAL NUMBERS | RJJ | |
| JUL 1987 | ADDED PIPERS WAITE | RJJ | |
| JAN 1987 | ADDED BENCH MARK | RJJ | |
| NOV 1986 | THE MEADOWS, UNIT 14 | DJJ | |
| SEPT 1985 | ADDED BENCH MARKS 36,36A,36B | WPW | |
| APR 1985 | SANDLEHEATH, A Condominium | WPW | |
| JUN 1984 | Condos: CHANTECLAIRE, WINDRUSH BOURNE, PIPERS WAITE | JNN | |
| MAY 1984 | THE MEADOWS, UNIT 10 | DLF | |
| FEB. 1984 | Corrected SUB INDEX | JMM | |
| OCT. 1983 | CHARTWELL GREEN, 3rd Amended Plat, 4th Amend. in Nov. | JNY | |
| SEP. 1983 | CHARTWELL GREEN, 2nd Amended Plat | JNY | |
| OCT. 1991 | ADDED DEVONSHIRE PLACE, PB. 35/23-23D | KAM | |
| JUN 1991 | ADDED STRATFIELD PARK PHASE II PB 35/16-16B | DSW | |
| FEB 1990 | ADDED STRATFIELD PARK PHASE I PB. 34/49 | JCJ | |
| JUL 1990 | ADDED CHELMSFORD CLOSE, C.B. 28/44 | JCJ | |
| MAY 1990 | ADDED ADELIA CHELMSFORD PB 34/32 C.B. 29/20 | JCJ | |
| SEPT. 1990 | ADDED SANDRINGHAM PLACE, PB. 34/32 | KAM | |

LEGEND:

- County Section Corner Monument (NEW NOS)
- County Bench Mark
- Permanent Ref. Mon. for Subs.
- Subdivision Index Number

### REVISIONS

| DATE | DESCRIPTION | |
|---|---|---|
| Sept. 1977 | Added I-75. | G.W.A. |
| June 1978 | Added MEADOWS UNIT 4 SUB. 26/9 A-D | J.S.O. |
| JUNE 1979 | VACATED THE MEADOWS UNIT 4 PER O.R. 1309/227 | L.R.T. |
| JUNE 1979 | ADDED THE MEADOWS UNIT 4A | L.R.T. |
| JUNE 1979 | ADDED WILLOW GREEN CONDOMINIUM (deleted Dec. '82) | L.R.T. |
| Before 1980 | Added THE MEADOWS, Unit 7 per P.B. 27/15-15C | SCB |
| APR. 1981 | SOMERSET, Condo. | JNY |
| JUN. 1981 | CHAMBERY, Condo. | JNY |
| NOV. 1981 | Added Private Road names to Condo, CHAMBERY | JNY |
| SEP. 1982 | SECTION CORNERS — ORR'd | JNY |
| DEC. 1982 | CHARTWELL GREEN Condo | JNY |
| MAR. 1983 | Corrected INDEX | JNY |

# SARASOTA COUNTY, FLORIDA

Scale: 1" = 200'  Date: September 1977

## S 1/2 SECTION 12 TWP. 36 S. RGE. 18 E.

Sheet No. 36

BRUNING 44-511 16772