S 1/2 11-37-18 SHT. NO 92.

NOTE; ℄ of Clark Road is not on land line, see R.P.B. 1 Pgs 45-48

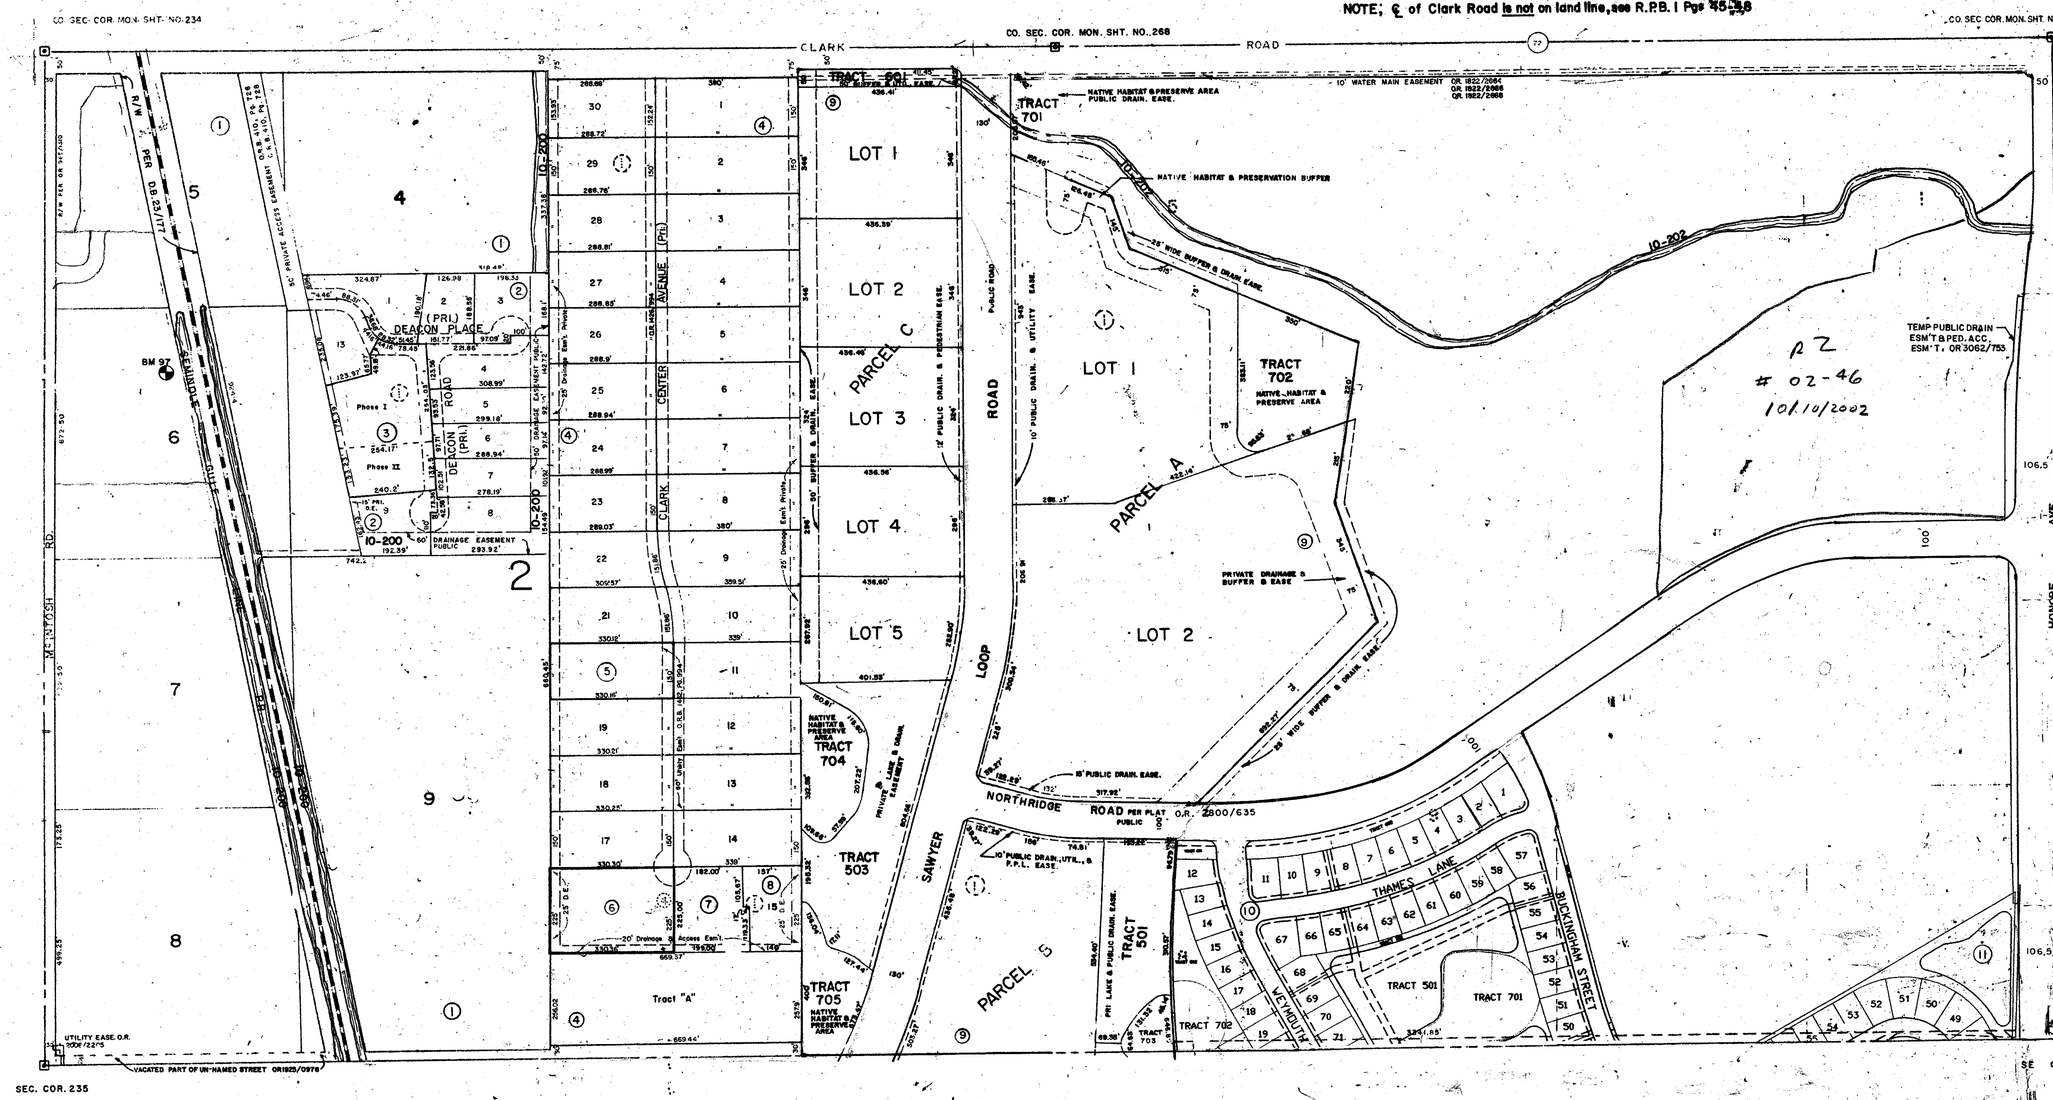

S 1/2 14-37-18 SHT. NO 98

SUBDIVISION INDEX

No.	Name
1	SARASOTA-VENICE CO. SEC 14 A/10 (2/34 N records)
2	INDUS PARK SUBDIVISION, P.B. 25/35
3	INDUS COMMERCE PARK, C.B. 16/14, 18/45
4.	CLARK ROAD INDUSTRIAL CENTER P.B. 28/11
5.	MAGNUM BUILDING, C.B. 23/9, 25/31
6.	CLARK CENTER CONDOMINIUMS, SEC. 1 C.B. 24/9
7.	CLARK CENTER WAREHOUSE, ONE, A CONDO CB 28/33
8.	CLARK CENTER WAREHOUSE, ONE, A CONDO 29/11
9.	PALMER PARK OF COMMERCE P.B. 35/32-32E
10	WELLINGTON CHASE UNIT 1 PB 37/43
11	WELLINGTON CHASE UNIT 2 PB 38/22

LEGEND

- ⊙ PERM. REF. MON (for Subs)
- ■ CONC. MON.
- ● IRON PIPE.
- ⊠ CO. SEC. COR. MON. (NEW NUMBERS)

JULY 1992	REVISED DWG PER O.R. 2028/372	JPJ
APR 1992	ADDED PALMER PARK OF COMMERCE P.B. 35/32-32	BY
DEC 1990	ADDED CLARK CENTER WAREHOUSE, ONE, A CONDO CB 29/11	KAM
MAR 1990	ADDED CLARK CENTER WHAREHOUSE, ONE, A CONDO C.B. 28/33	BJJ
SEPT 1989	ADDED R.R. R/W PER D.B. 25/177	BAG
FEB 1989	CLARK CENTER CONDOMINIUM SEC. 1	BAG
JUNE 1988	CENTRAL COUNTY UTILITY EASEMENT OR 2006/2205	TSO
SEPT 1987	ADDED DRAINAGE DITCHES & NUMBERS	BJJ
MAR 1987	ADDED BM 97	BJJ
MAR 1987	VACATED N1/2 OF UN-NAMED STREET OR 1925/0976	BAG
AUG 1986	VACATED LOTS IN BLKS 1 & 2, SARASOTA-VENICE Co., OR 1861/193	WFW
APRIL 1986	AMENDED PLAT OF MAGNUM BUILDING Per C.B. 25/31	PJB
JAN 1986	Added 10' WIDE WATER MAIN EASEMENT Per OR 1822/2664, 2666, 2668	WFW

ALTERATIONS

DATE	DESCRIPTION	
JUNE 1964	REDRAWN	
AUG. 1969	RE-NAME R.R.	
FEB. 1973	SPLITS & REVISIONS	
MAR. 1978	REF HONORE AVE R/W per R.P.B. 2/P.4	J.S.D.
NOV. 1978	Added INDUS PARK SUBDIVISION, P.B. 25/35,A	J.S.D.
MAR. 1981	INDUS COMMERCE PARK, condominium	JNY
JUL. 1981	Additional McINTOSH RD. R/W per OR 965/1310	JNY
AUG. 1981	Added CLARK ROAD INDUSTRIAL CENTER, a subdivision	EMT
MAY 1982	INDUS COMMERCE PARK, Phase I	JNY
AUG. 1984	UTILITY EASEMENT per OR 1426/994	JMN
SEPT 1984	MAGNUM BUILDING, Condo.	SFH

SARASOTA COUNTY. FLORIDA.
SCALE 1" = 200' JUNE 1964.

N 1/2 SECTION 14
TWP. 37 S. RNG. 18 E.

SHT. NO. 97