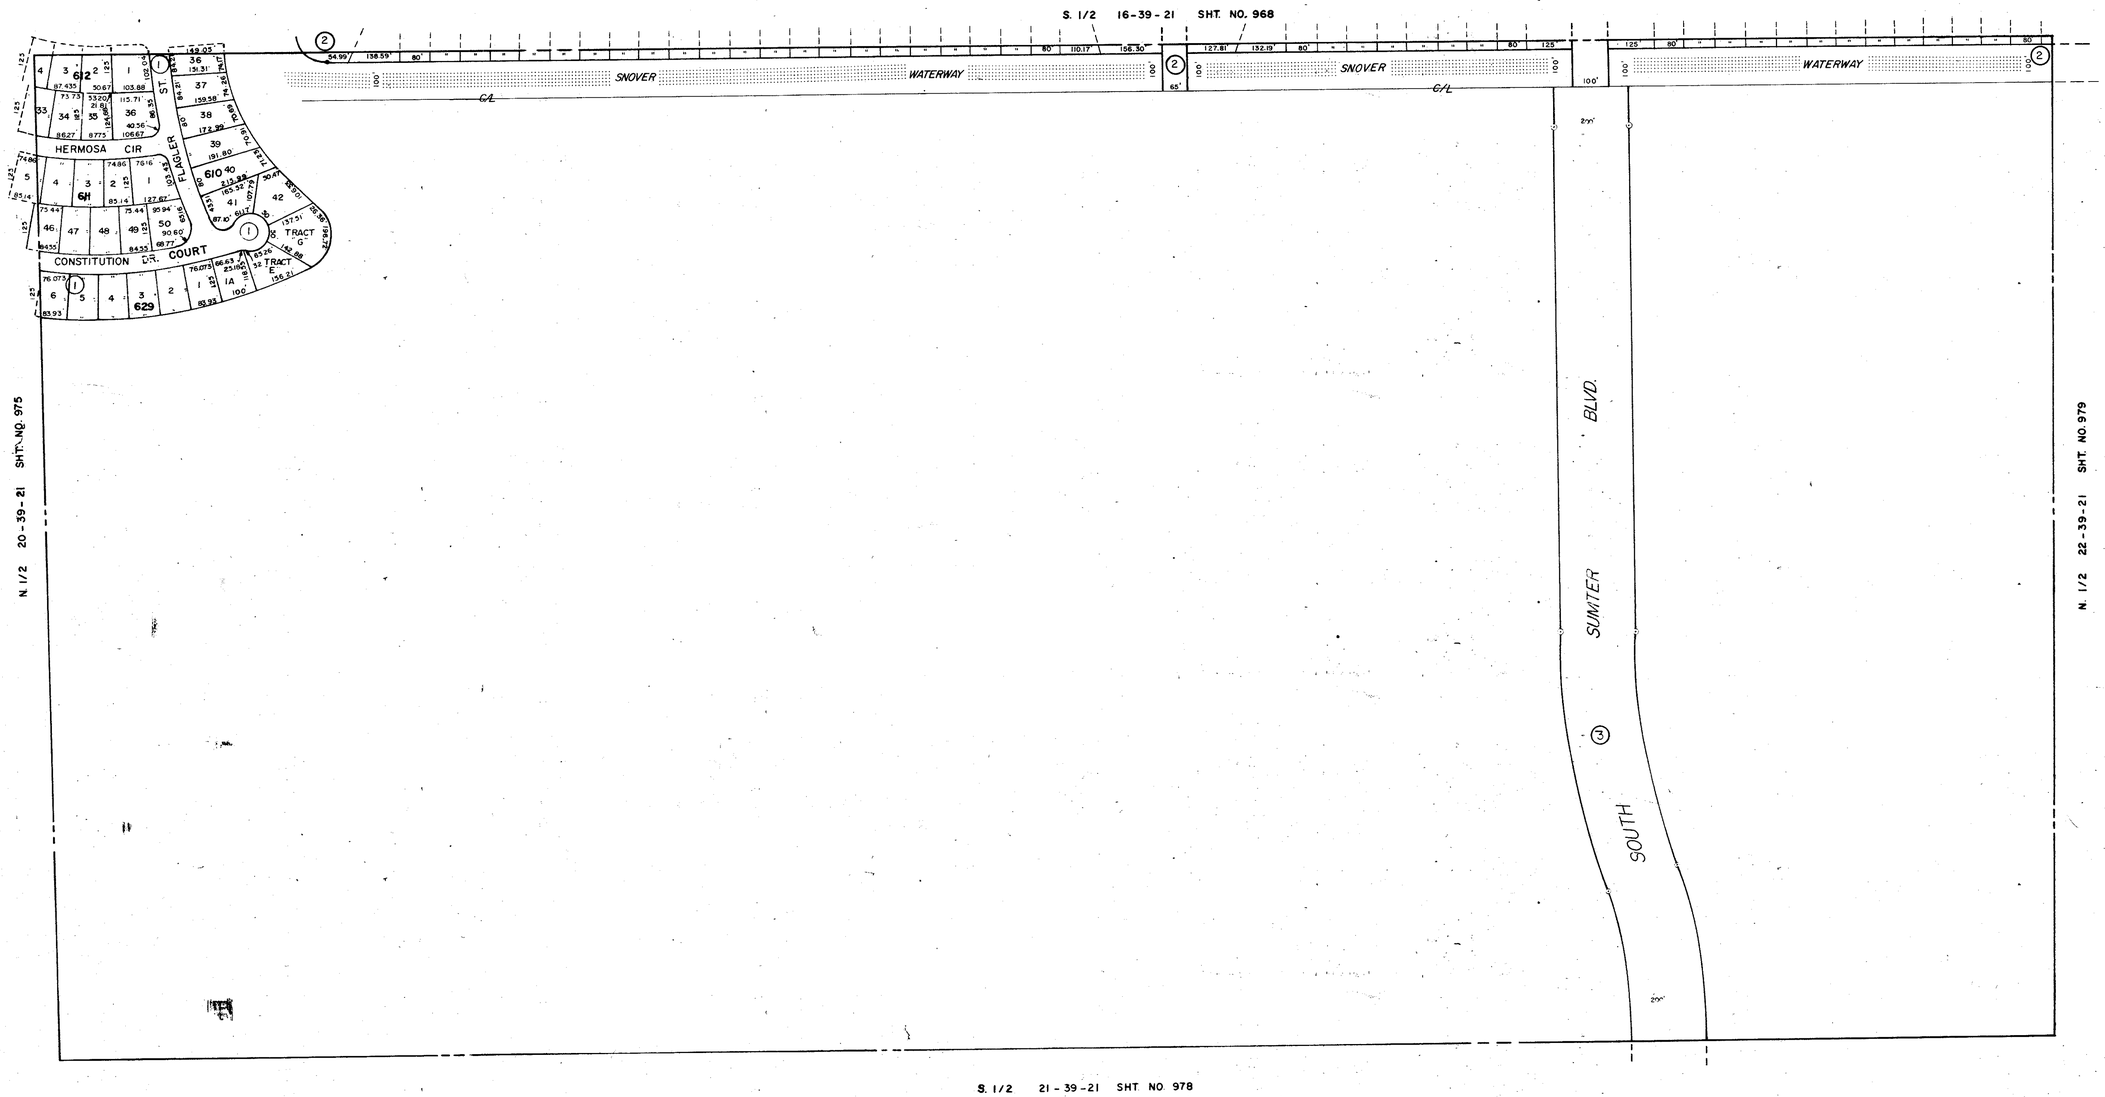

SUBDIVISION INDEX

No.	Name
1.	PORT CHARLOTTE 14th ADD 15/9E REPLAT
2.	" " 18th. ADD. 14/6K,L&V
3.	" " 56th " 28/50

N

LEGEND:

- County Section Corner Monument
- Permanent Reference Monument
- Permanent Ref. Mon. for Subs.
- (1) Subdivision Index Number
- Drainage

ALTERATIONS		
DATE	DESCRIPTION	
APR 1968	ADDED PORT CHARLOTTE 14th ADD - REPLAT	
MAY 1975	ADDED " " " 18th ADD. P.B. 14/ PG.6-K,L&V	J.A.M.
OCT. 1982	" " " 56th "	RAG
JULY 1990	CHANGED STREET NAMES PER O.R. 2045/65 SDS	

SARASOTA COUNTY FLORIDA

SCALE: 1" = 200' APR. 1968

N. 1/2 SECTION 21 TWP. 39 S. RGE. 21 E.

SHT. NO. 977