S. 1/2 20-39-21, Sht. No. 976

N. 1/2 30-39-21, Sht. No. 995

N. 1/2 28-39-21, Sht. No. 991

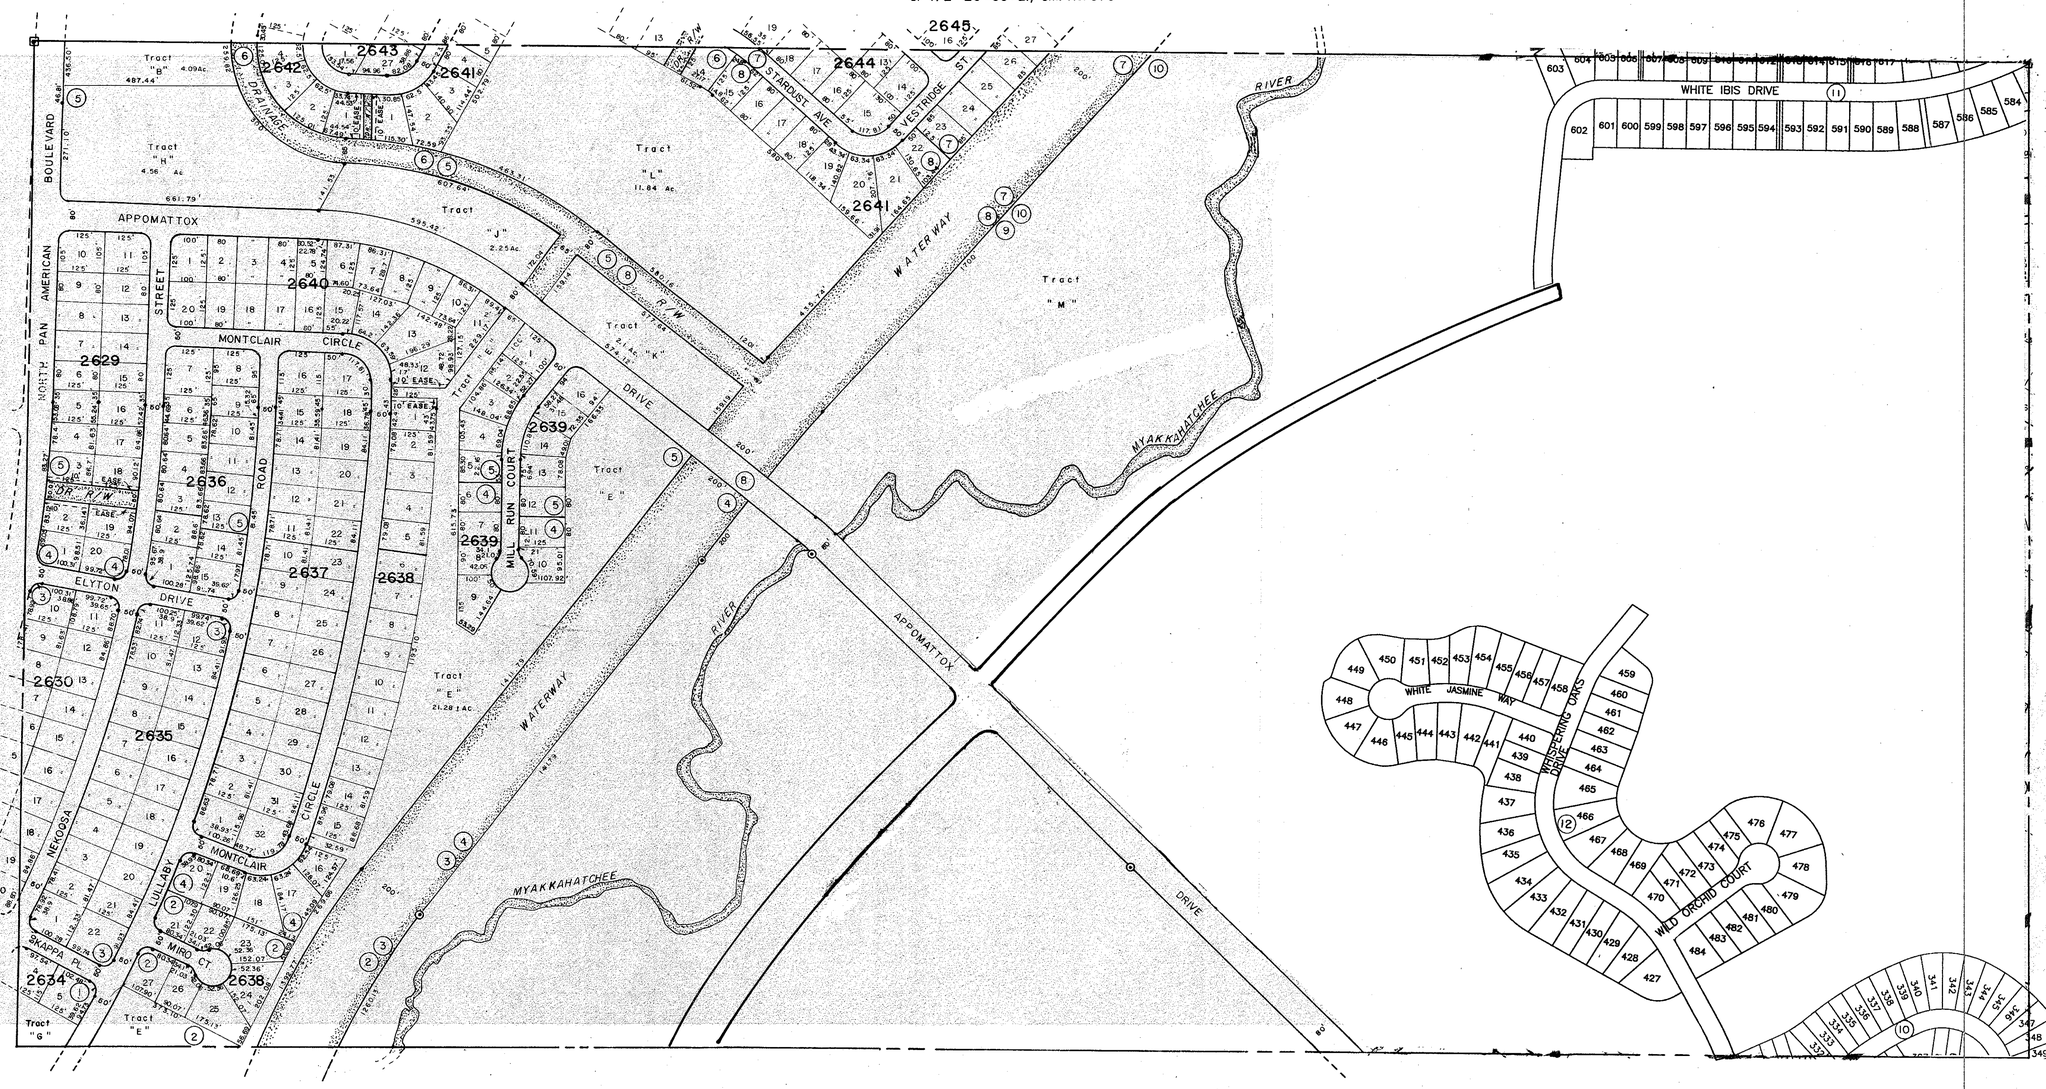

S. 1/2 29-39-21, Sht. No. 994

SUBDIVISION INDEX

1. Port Charlotte, 52nd Addition, 21/13J
2. " " " " 21/13K
3. " " " " 21/13L
4. " " " " 21/13M
5. " " " " 21/13N
6. " " " " 21/13O
7. " " " " 21/13S
8. " " " " 21/13T
9. " " " " 21/13U
10. *HERON CREEK UNIT 3 PB42 PG29*
11. HERON CREEK UNIT 7 PB43PG29
12. HERON CREEK UNIT 5 PG43PG20

10. Port Charlotte, 52nd Addition, 21/13V
11. " " " " 21/13W
12. " " " " 21/13Y
13. " " " " 21/13Z
14. " " " " 21/13AA
15. " " " " 21/13BB
16. " " " " 21/13CC
17. " " " " 21/13DD

NOTE: 20' non-exclusive maintenance easement at the lot line or tract line abutting to and adjacent to all creeks, waterways or drainage rights of way, except as shown by dashed lines shown on the plat. Per. O.R. 1886/1823

LEGEND:

- County Section Corner Monument
- County Bench Mark
- Permanent Ref. Mon. for Subs.
- (1) Subdivision Index Number
- Drainage

REVISIONS	
DATE	DESCRIPTION
OCT. 1990	CHANGED STREET NAMES PER O.R. 2045/65 SDS

SARASOTA COUNTY, FLORIDA

Scale: 1" = 200' Date: Dec. 1974

Drawn By: S.K.B., D.G.N.

N. 1/2 Section 29
Twp. 39 S.- Rge. 21 E.

Sheet No. 993

EASI FILE CORP. IRVINE, CA EFH 24

BRUNING 44-511 16772