


FED. ROAD DIV. No.	STATE	PROJECT No.	FISCAL YEAR	SHEET No.
3	FLA.	17503-2602		2

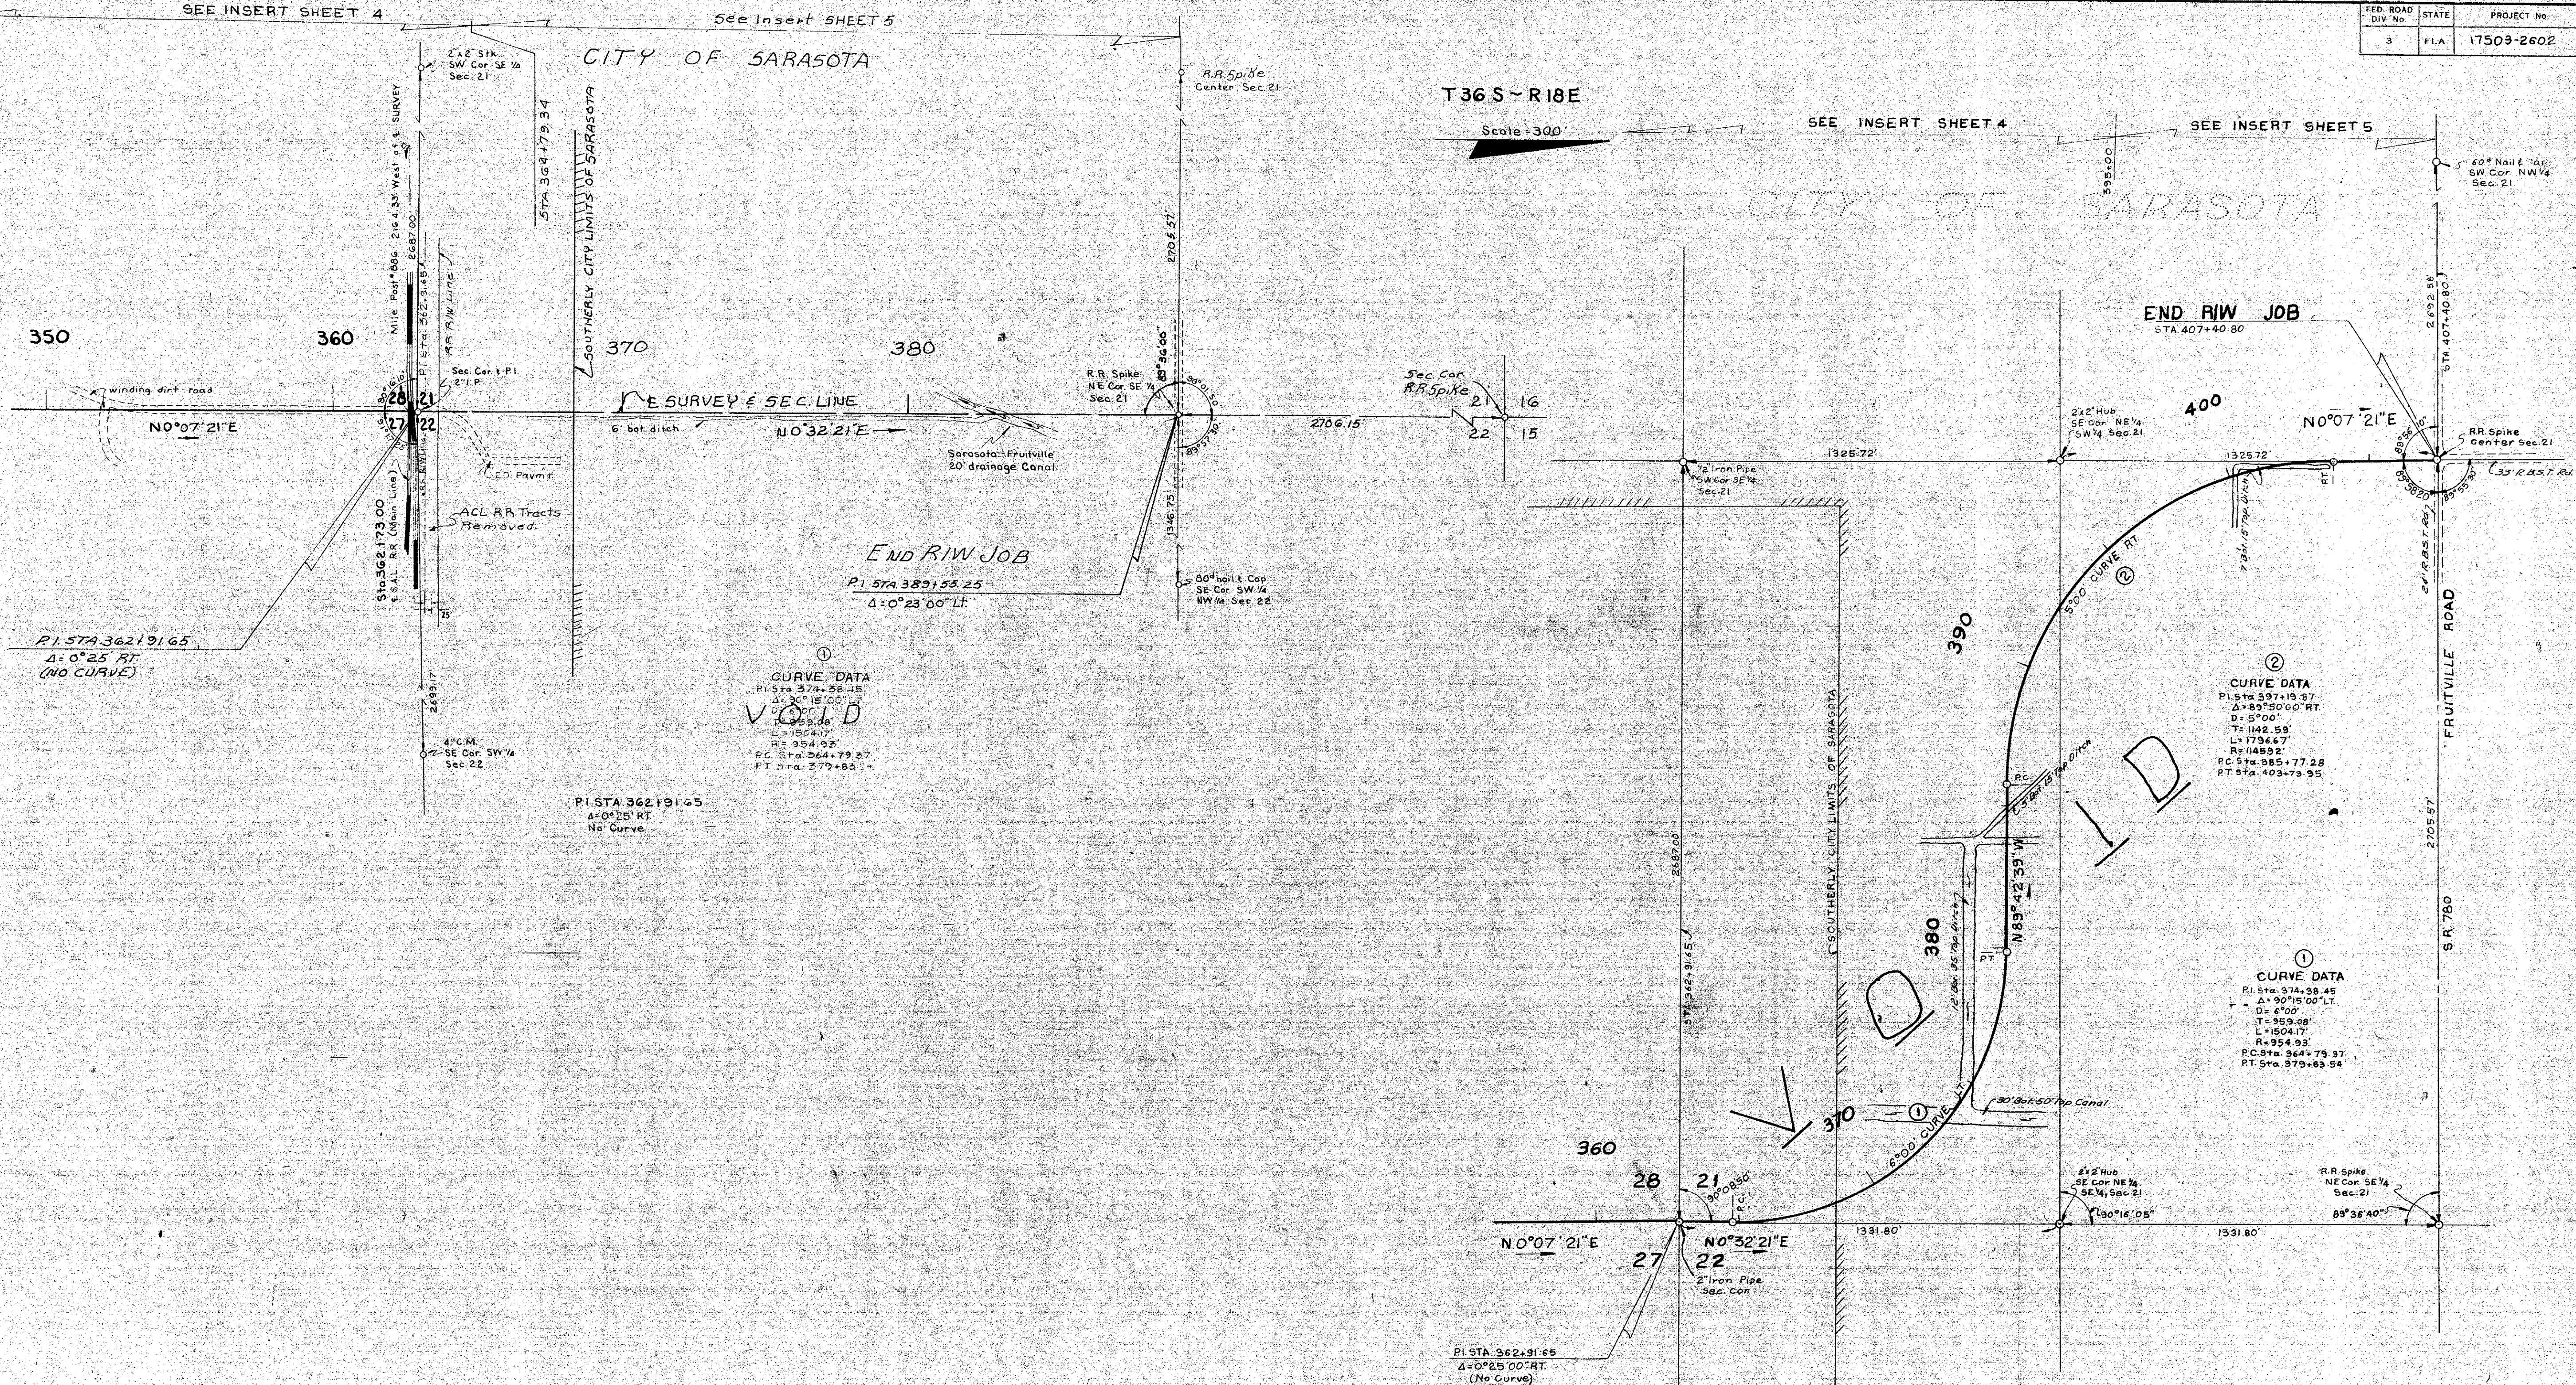

KEY MAP "B"

BENEVA ROAD

STATE OF FLORIDA STATE ROAD DEPARTMENT			
RIGHT OF WAY MAP			
STATE ROAD NO. 5-773		SARASOTA COUNTY	
DRAWN BY	DATE	APPROVED BY	DATE
W. J. P.	5-31-63	<i>[Signature]</i>	
TRACED BY	DATE	DISTRICT ENGINEER	
B. L. N.	6-3-63		
CHECKED BY	DATE	ENGINEER OF RIGHTS OF WAY	
		<i>[Signature]</i>	
COMPARED BY	DATE		
INDEXED BY	DATE		
SECTION 17503-2602		SHEET 2 OF 2	



STATE OF FLORIDA
STATE ROAD DEPARTMENT



RIGHT OF WAY MAP

STATE ROAD NO S-773 SARASOTA COUNTY


BY		DATE	APPROVED BY	DATE
DRAWN	W. E. S.	11-22-63	<i>C. E. Harris</i>	<i>12-10-63</i>
TRACED	L. R. J.	12-4-63		DISTRICT ENGINEER
CHECKED	LAYOUT RHC	12-10-63	<i>Thomas C. Russell</i>	<i>12-10-63</i>
COMPARED	W. E. S.	8-25-68		ENGINEER IN CHARGE


INDEXED			STATE HIGHWAY ENGINEER
SECTION 17503-2602		SHEET 3 OF	

FED. ROAD DIV. NO.	STATE	PROJECT NO.	FISCAL YEAR	SHEET NO.
3	FLA.	17503-2602		4

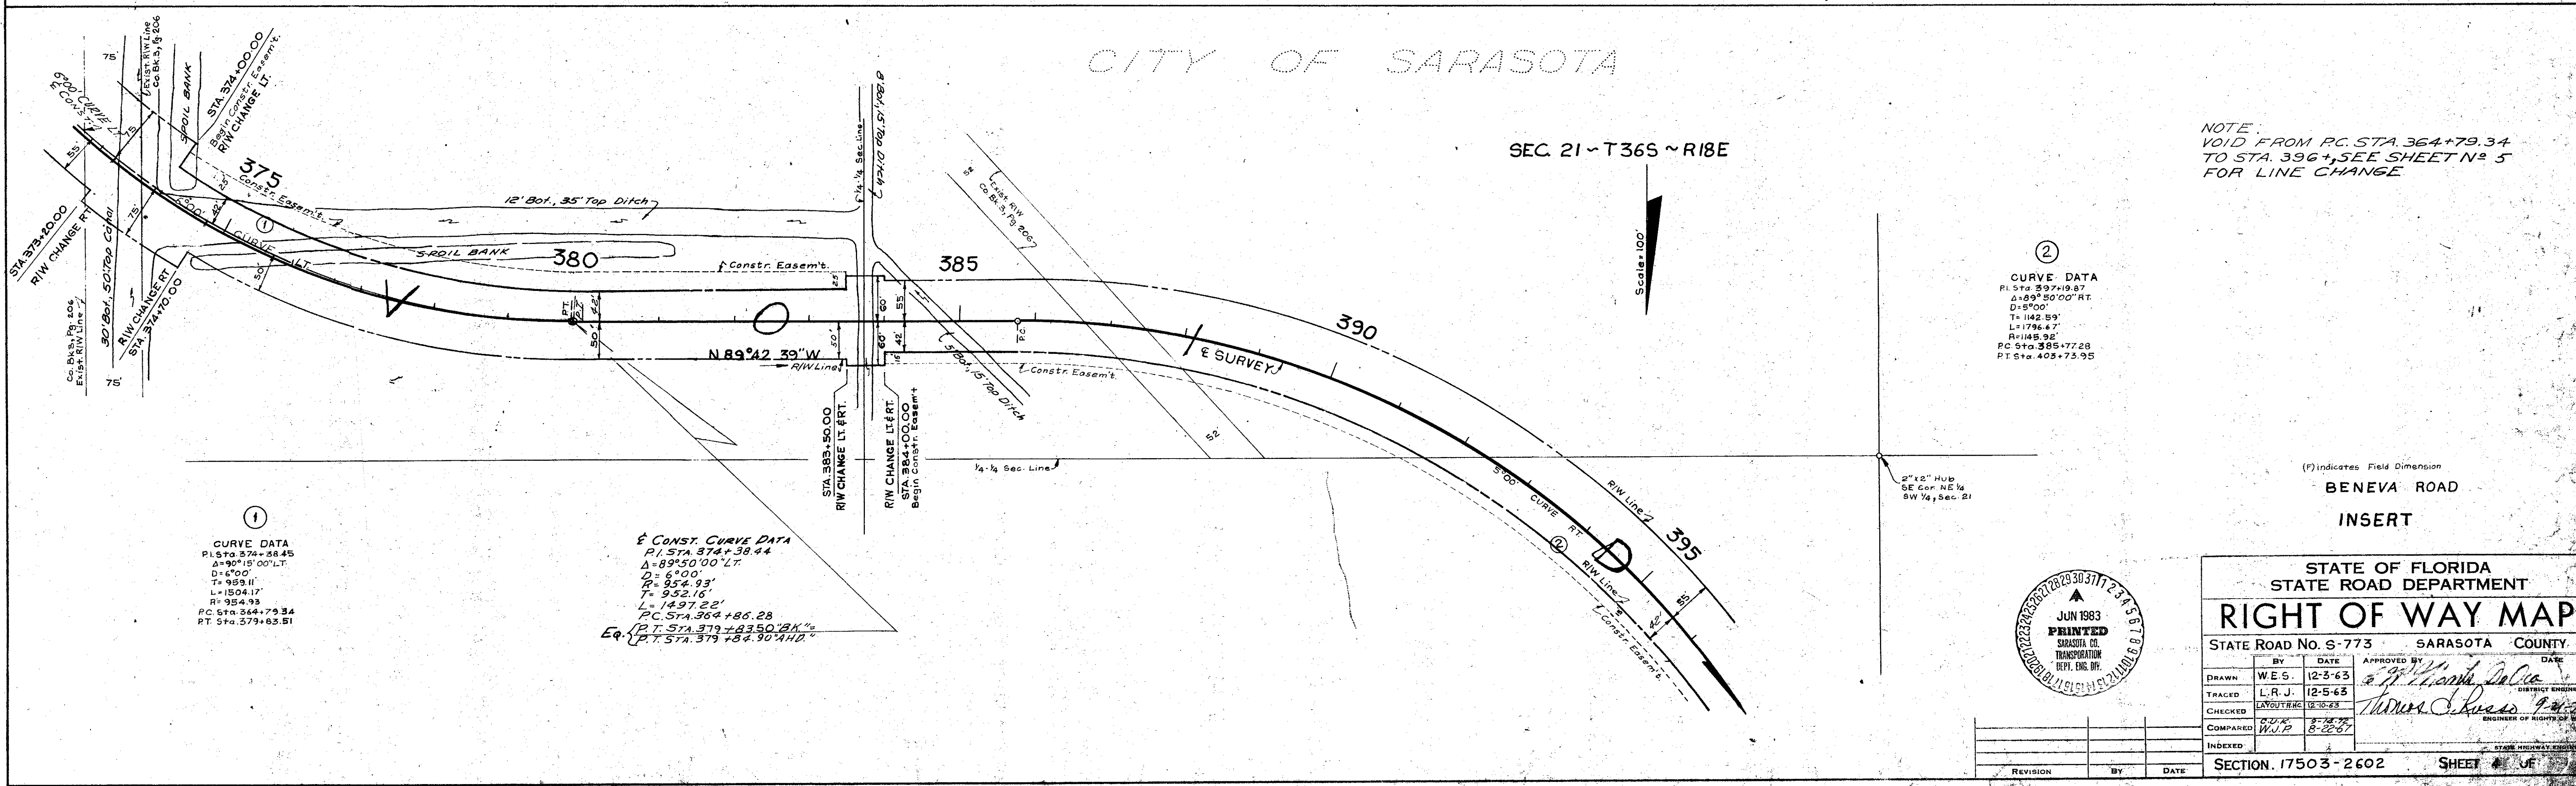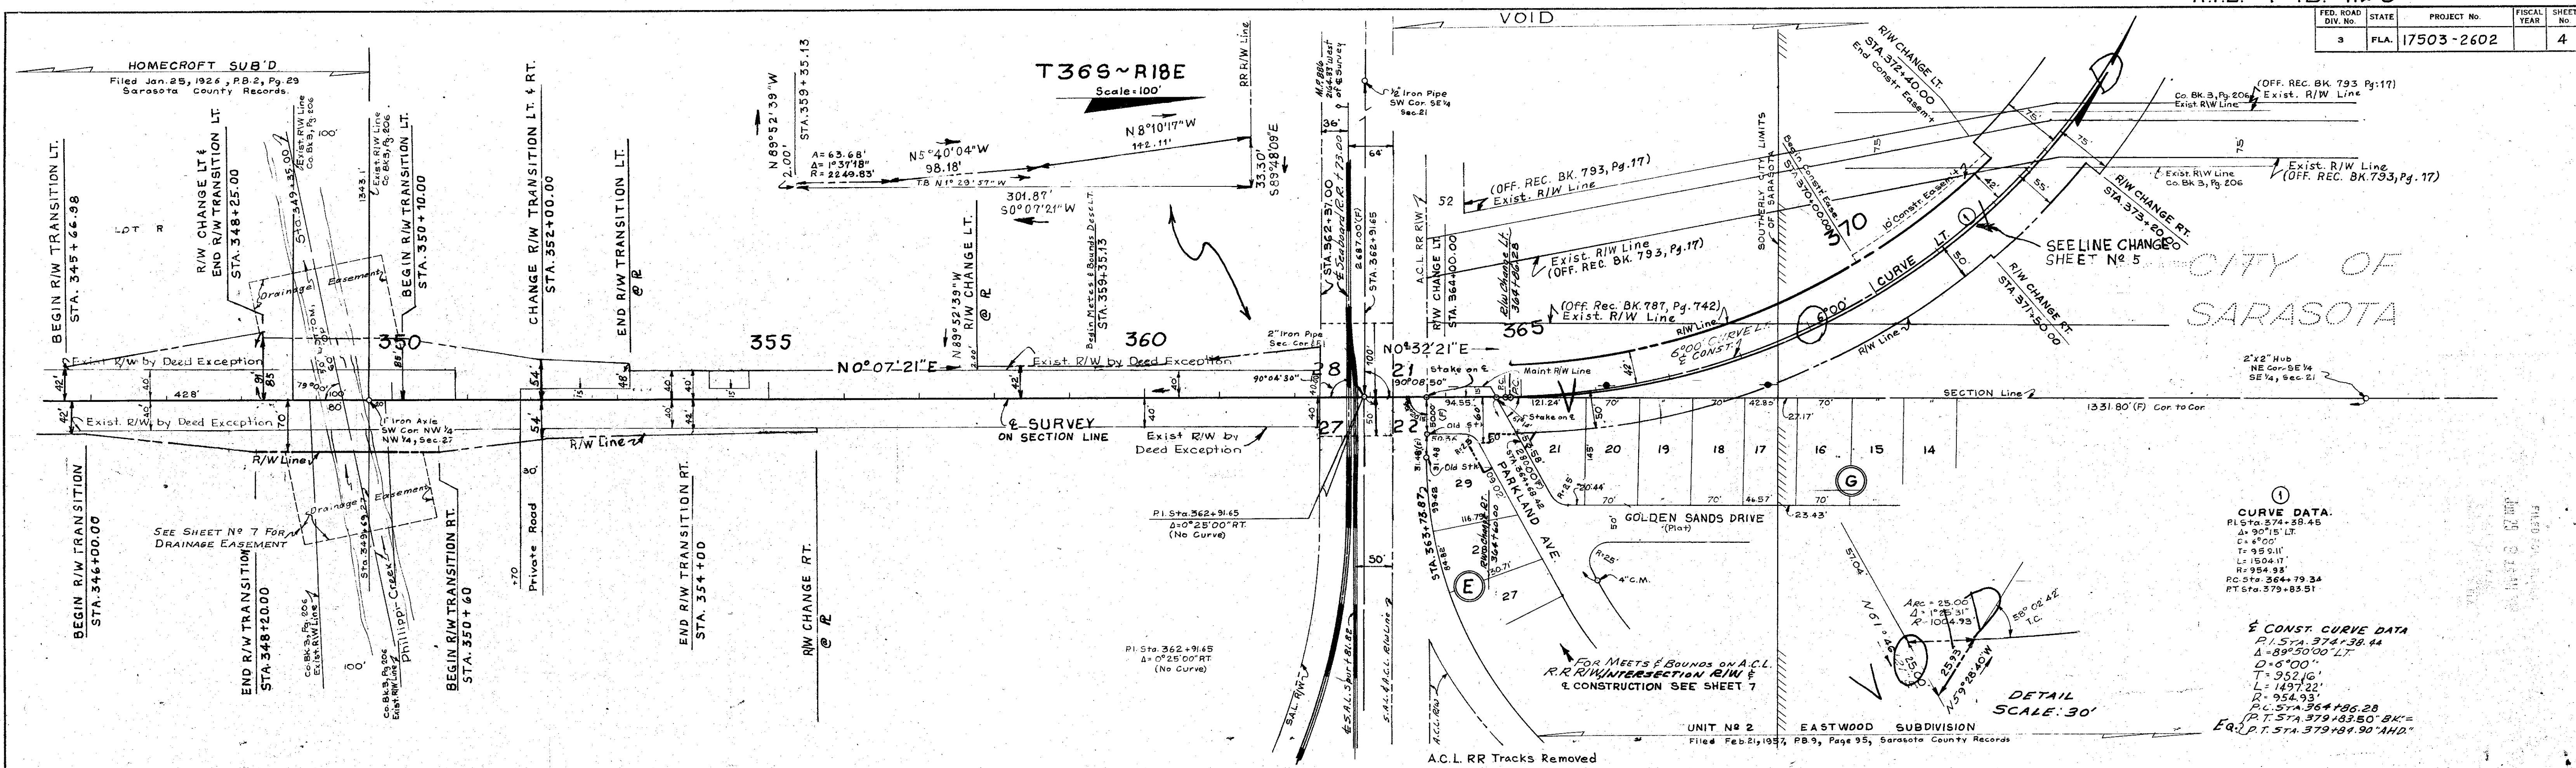


FED. ROAD DIV. No.	STATE	PROJECT No.	FISCAL YEAR	SHEET No.
3	FLA.	17503-2602		5

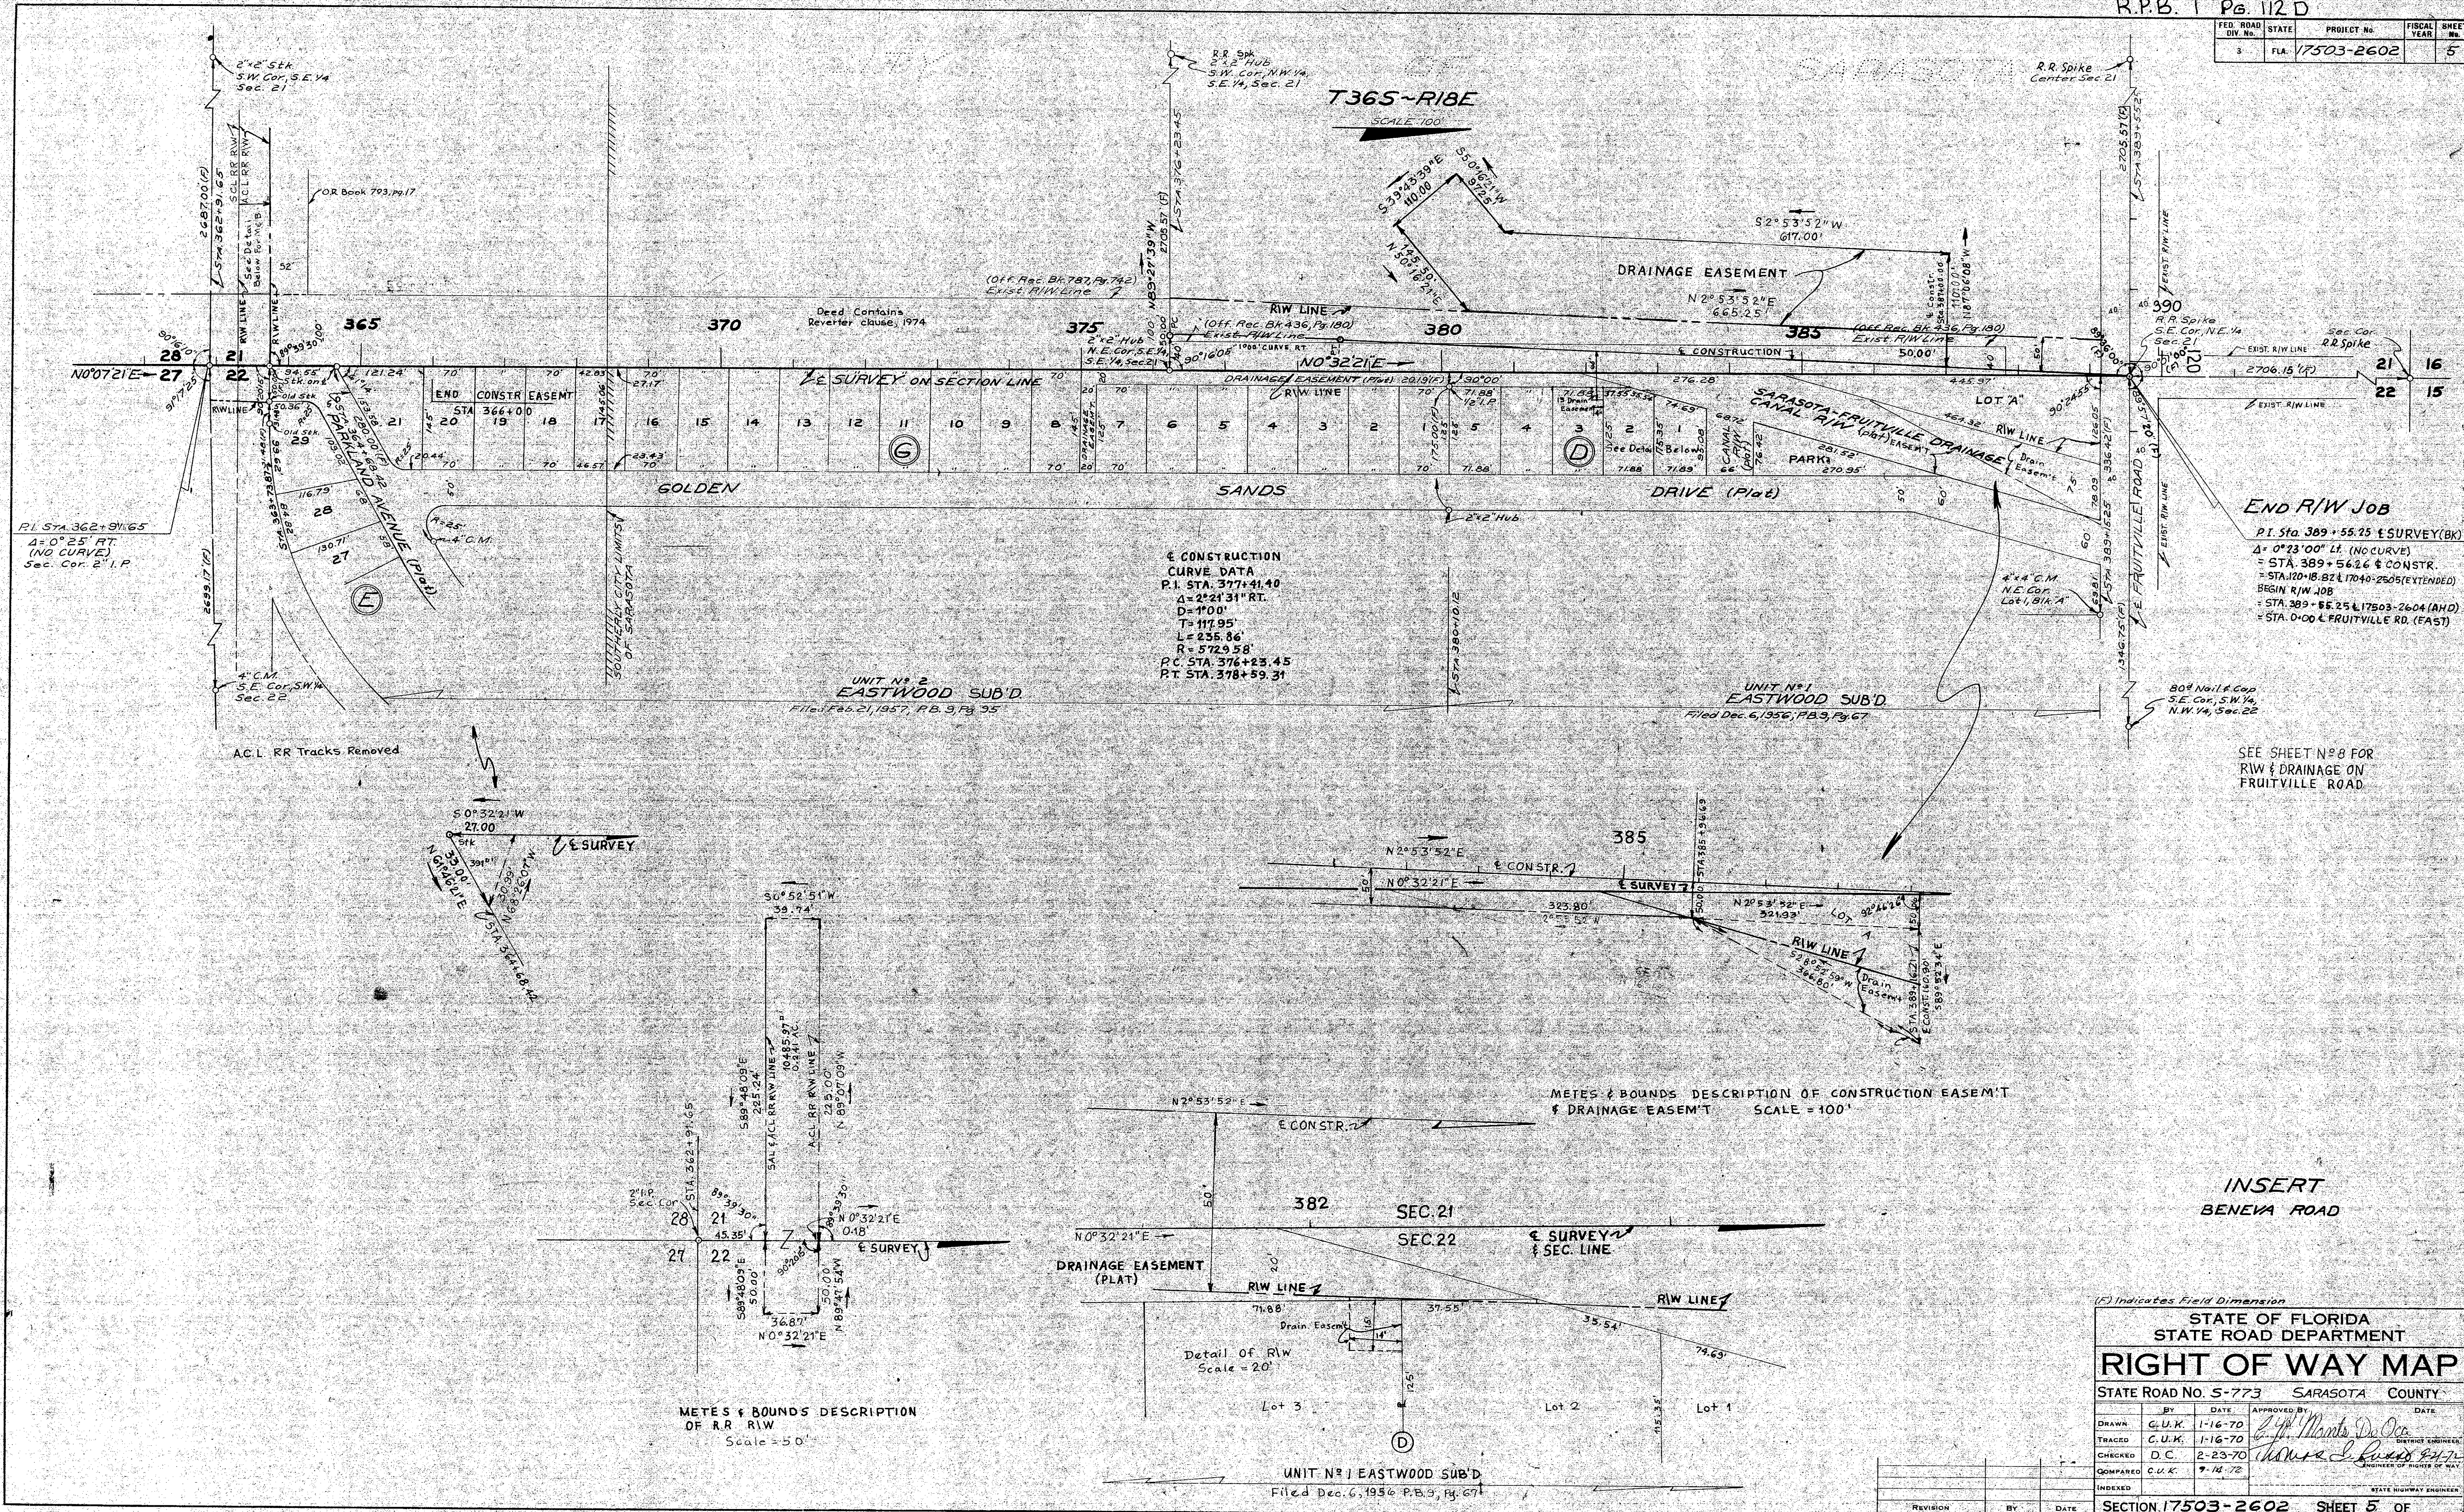


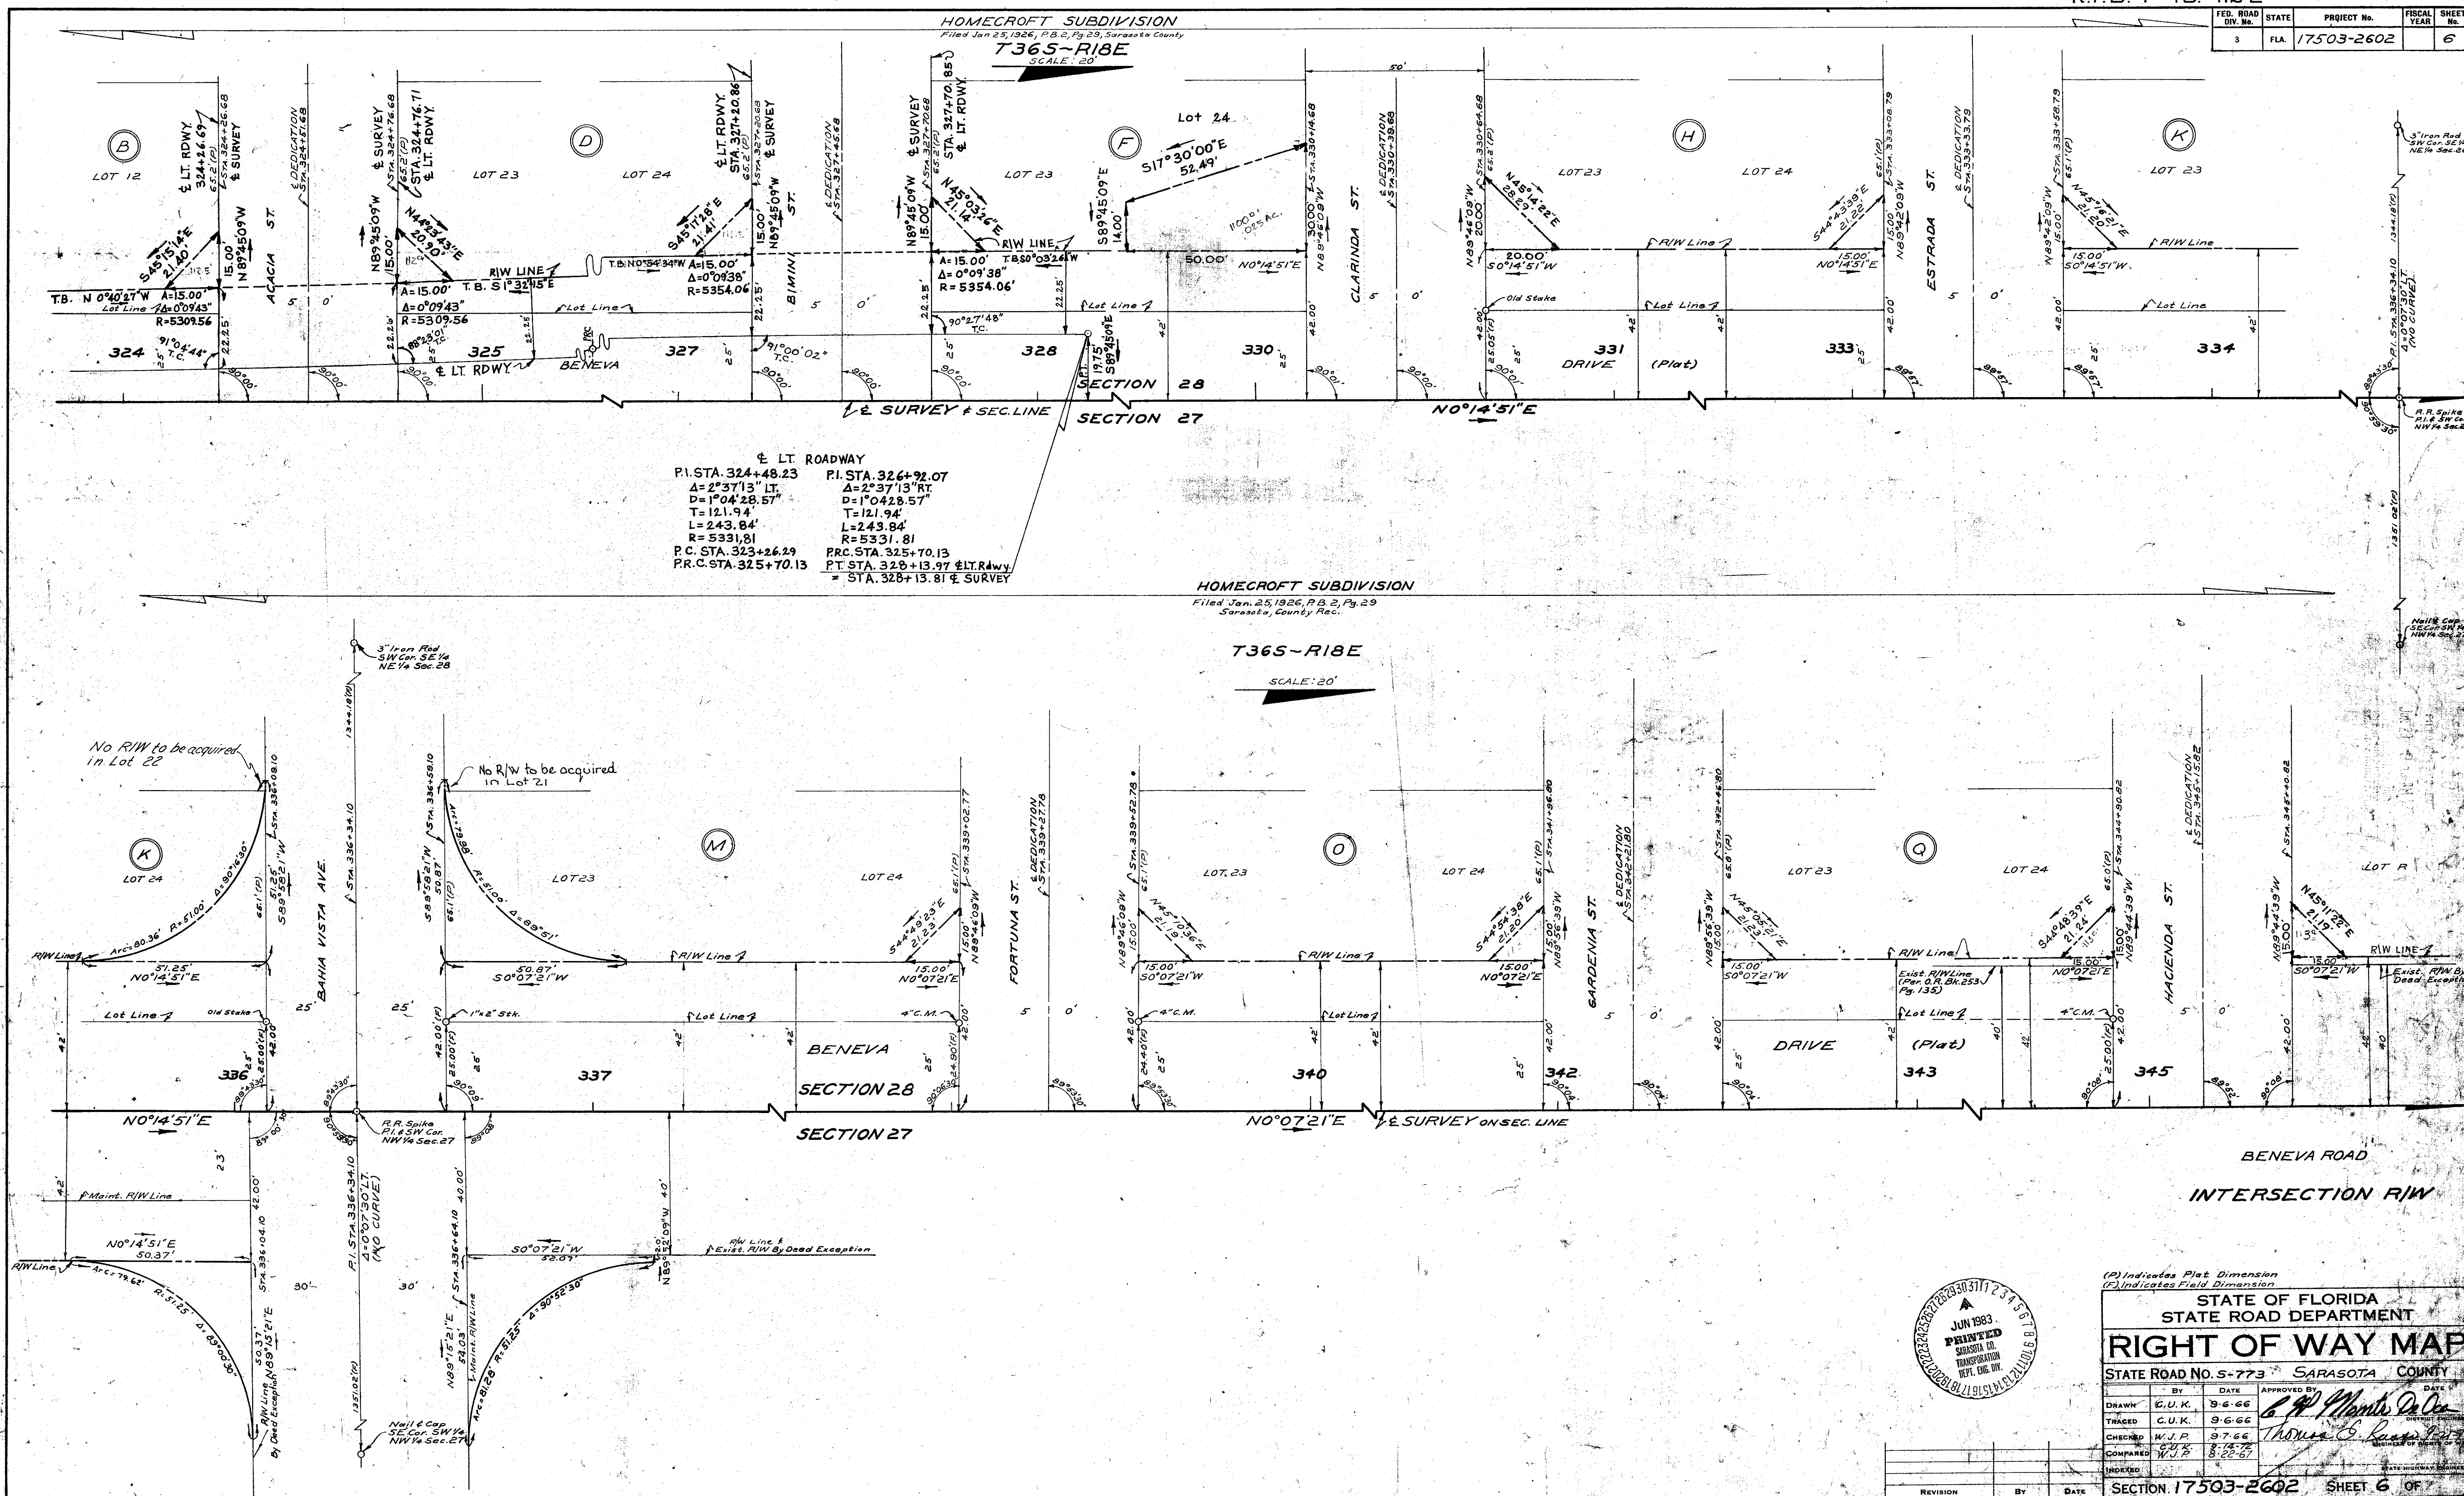

FED. ROAD DIV. No.	STATE	PROJECT No.	FISCAL YEAR	SHEET No.
3	FLA.	17503-2602		7

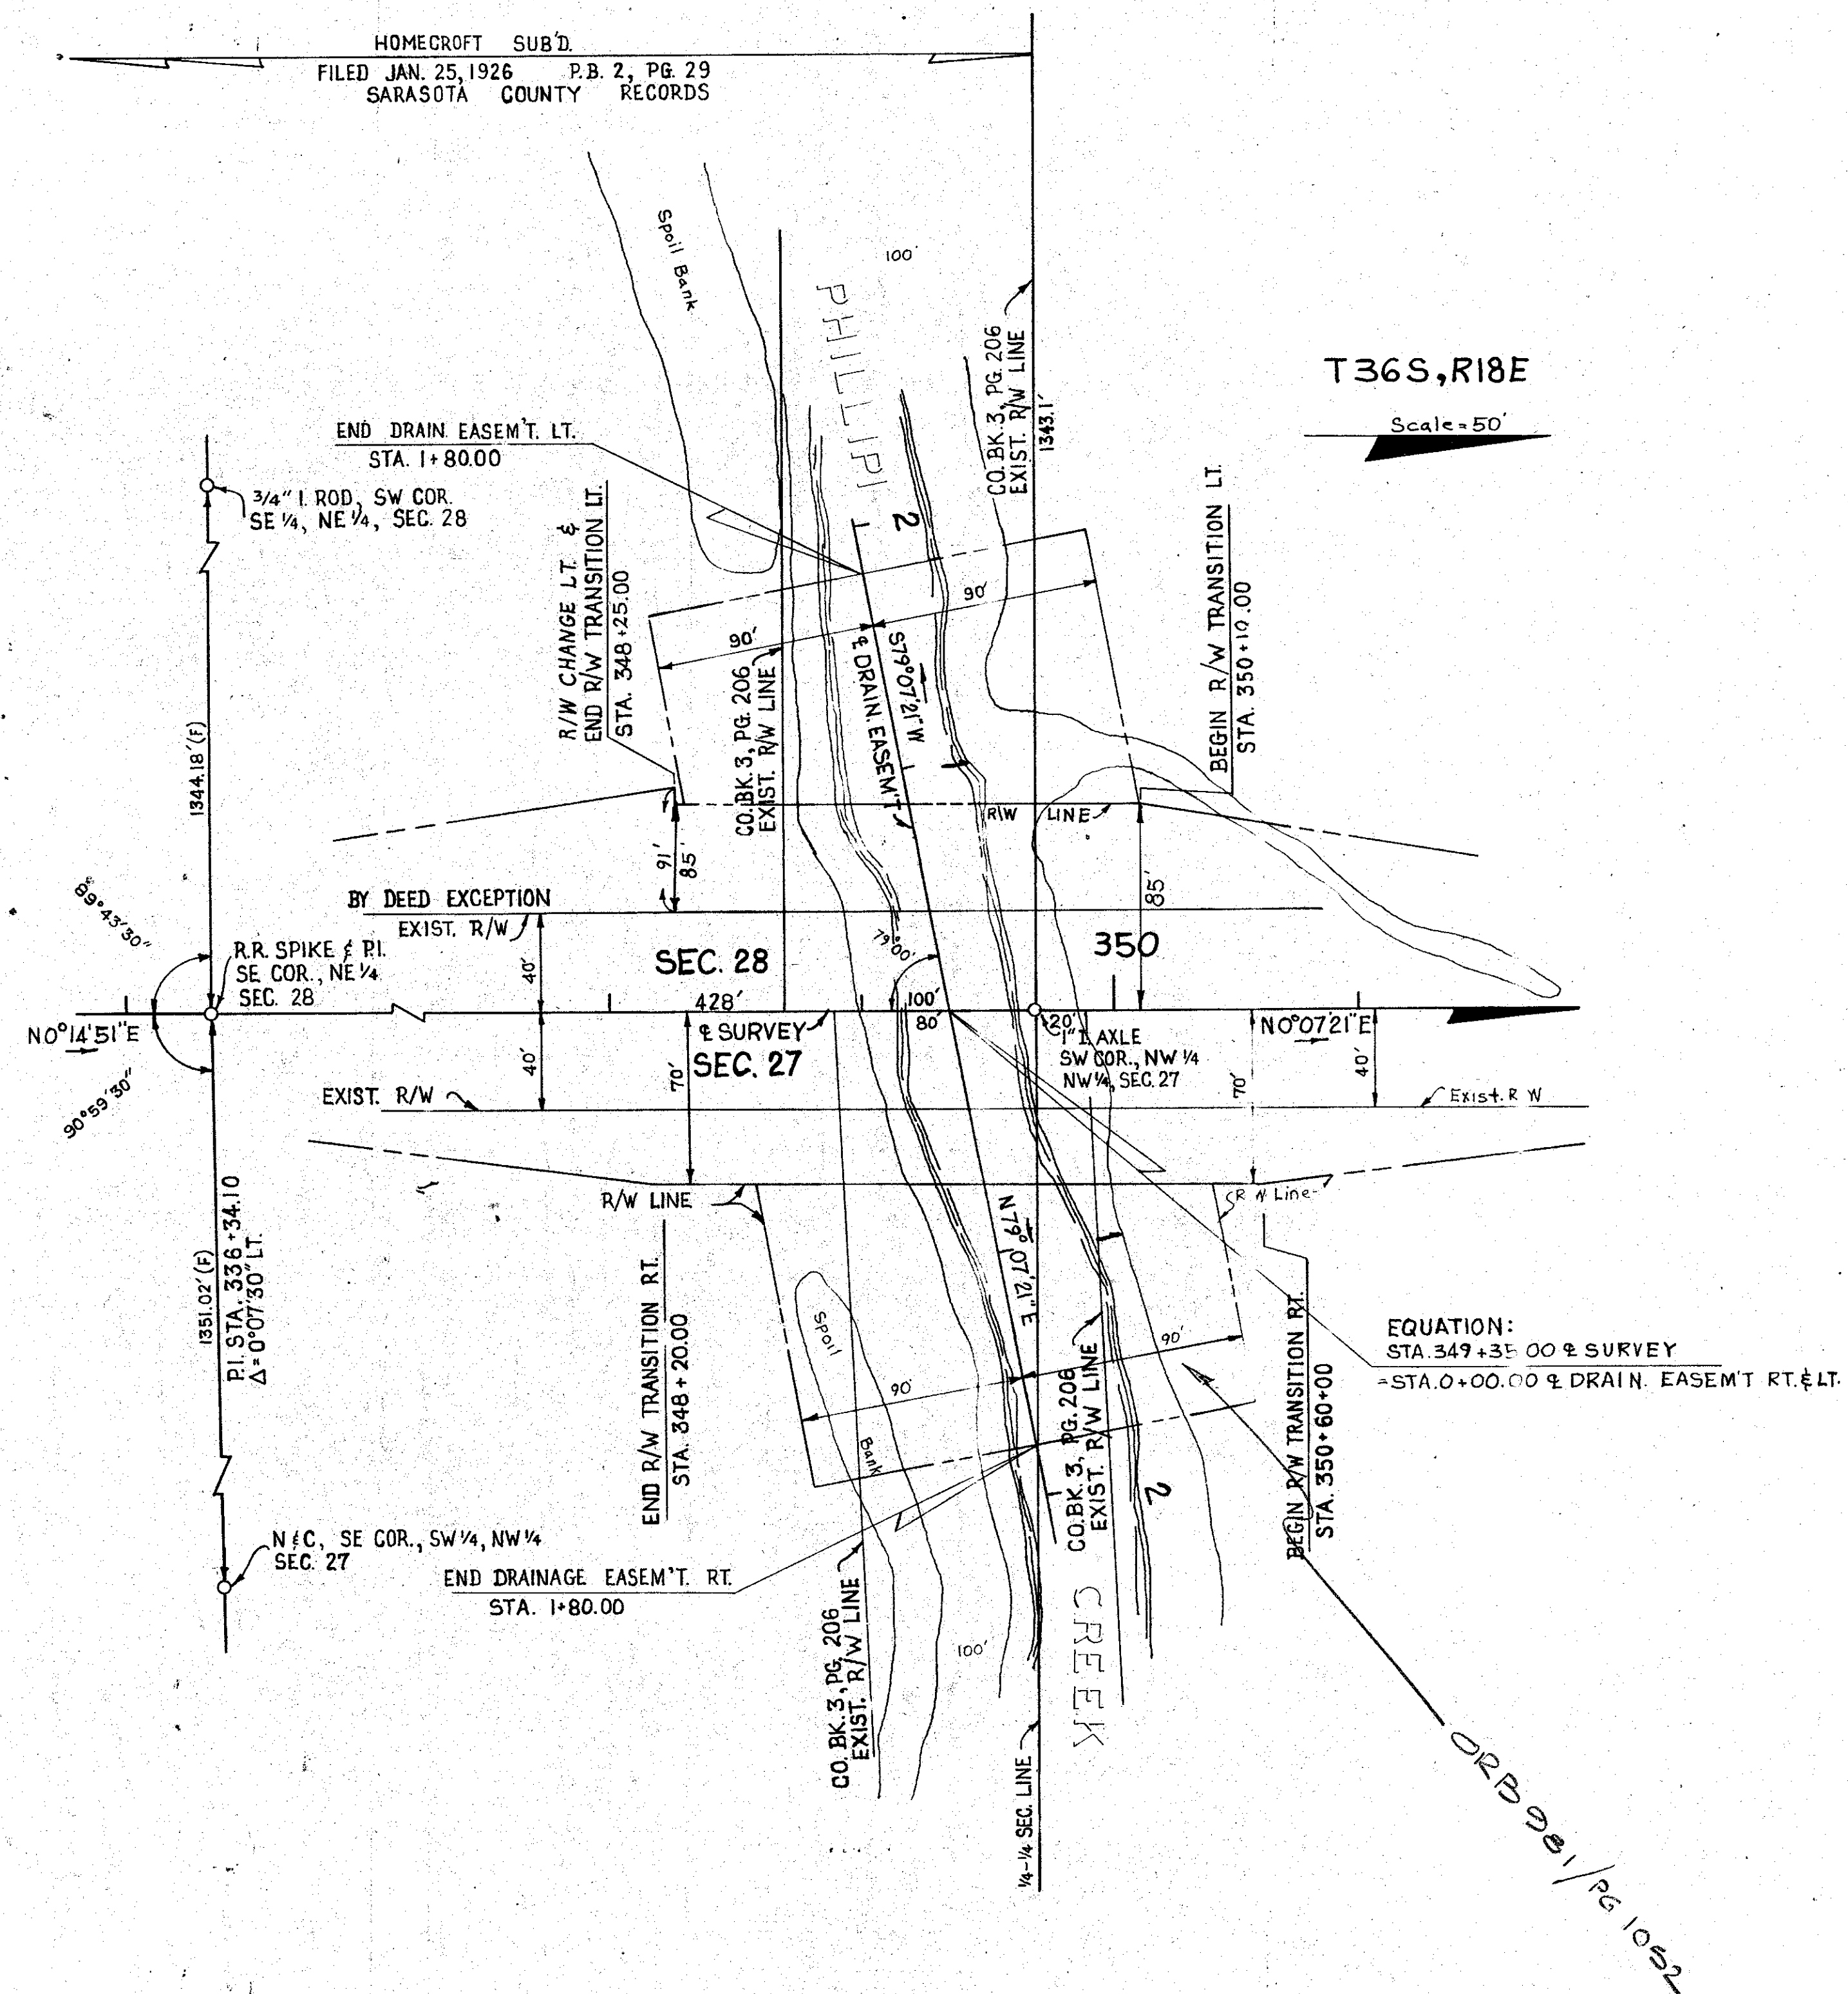

DRAINAGE EASEMENT

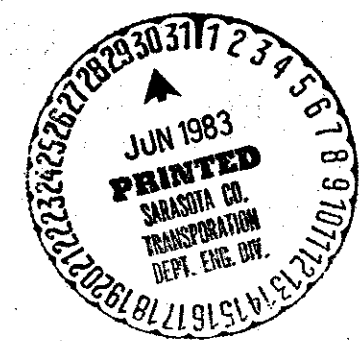

(F) Indicates Field Dimension

STATE OF FLORIDA
STATE ROAD DEPARTMENT

RIGHT OF WAY MAP

STATE ROAD No. 5-773 SARASOTA COUNTY

BY	DATE	APPROVED BY	DATE
DRAWN			
CHECKED	W.D.M. 8-20-71	<i>W.D.M.</i>	
INDEXED	R.H.C. 8-30-71	<i>W.D.M.</i>	
	C. U. K. 9-14-72	<i>W.D.M.</i>	

SECTION 17503-2602 SHEET 7 OF


FED. ROAD DIV. No.	STATE	F.A. PROJECT No.	FISCAL YEAR	SHEET No.
3	FLA.	17503-2602		8

T36S ~ R18E


A SUBDIVISION OF THE NE¼ OF SEC. 21, TWP 36S, R18E SUPERSEDING AND VACATING PLAT OF VILLA SERENA
FILED DECEMBER 8, 1943
PLAT BOOK 4, PG. 29

CITY OF SARASOTA

BEARING EQUAT:
S SURVEY S89°52'39"E
= E 17040-2505 EXT. S89°54'39"E

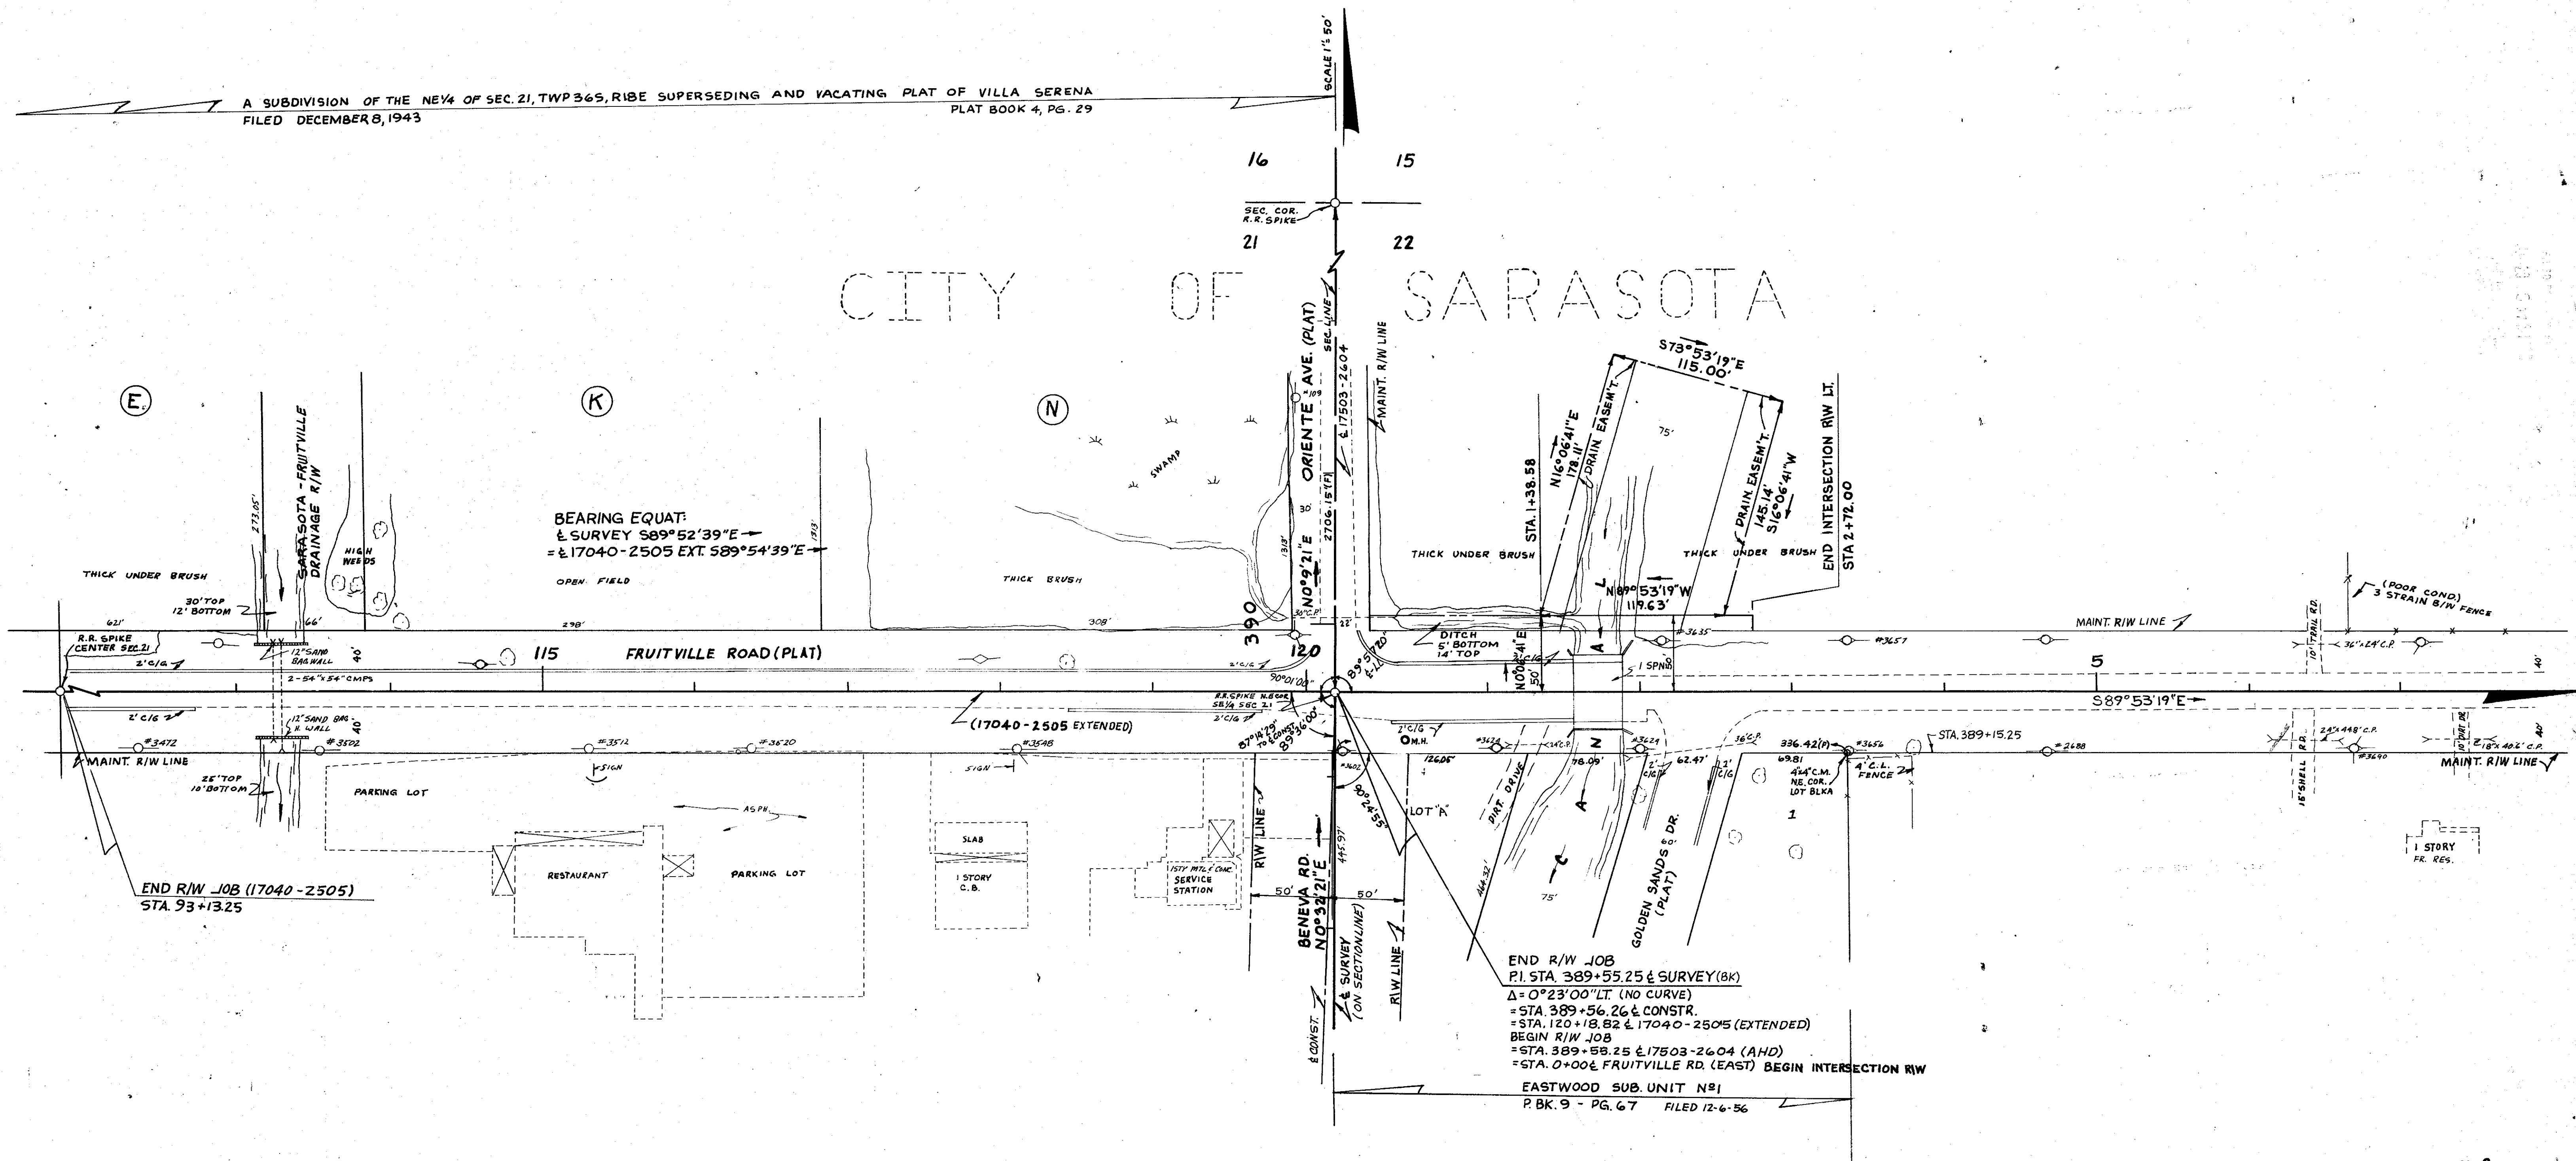

INTERSECTION FRUITVILLE &
BENEVA RD.

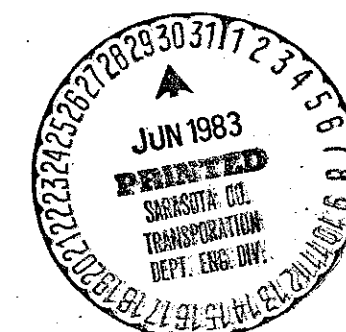

(PI INDICATES FIELD DIMENSION
INFORMATION TAKEN FROM F.B. # 884357 (17040-2505))

STATE OF FLORIDA DEPARTMENT OF TRANSPORTATION			
RIGHT OF WAY MAP			
STATE ROAD NO. 78		SARASOTA COUNTY	
DRAWN	BY	DATE	APPROVED BY
A. J. D.	A. J. D.	10-15-71	THOMAS E. RUSSELL
TRACED	A. J. D.	10-19-71	DISTRICT ENGINEER
CHECKED	R.H.C.	10-21-71	THOMAS E. RUSSELL
COMPARED	C.U.K.	9-14-72	ENGINEER OF RIGHT OF WAY
INDEXED			STATE HIGHWAY ENGINEER
REVISION		BY	DATE
SECTION. 17503 - 2602		SHEET 8 OF	

FED. ROAD DIV. No.	STATE	PROJECT No.	FISCAL YEAR	SHEET No.
3	FLA.	17503-2602		12

