
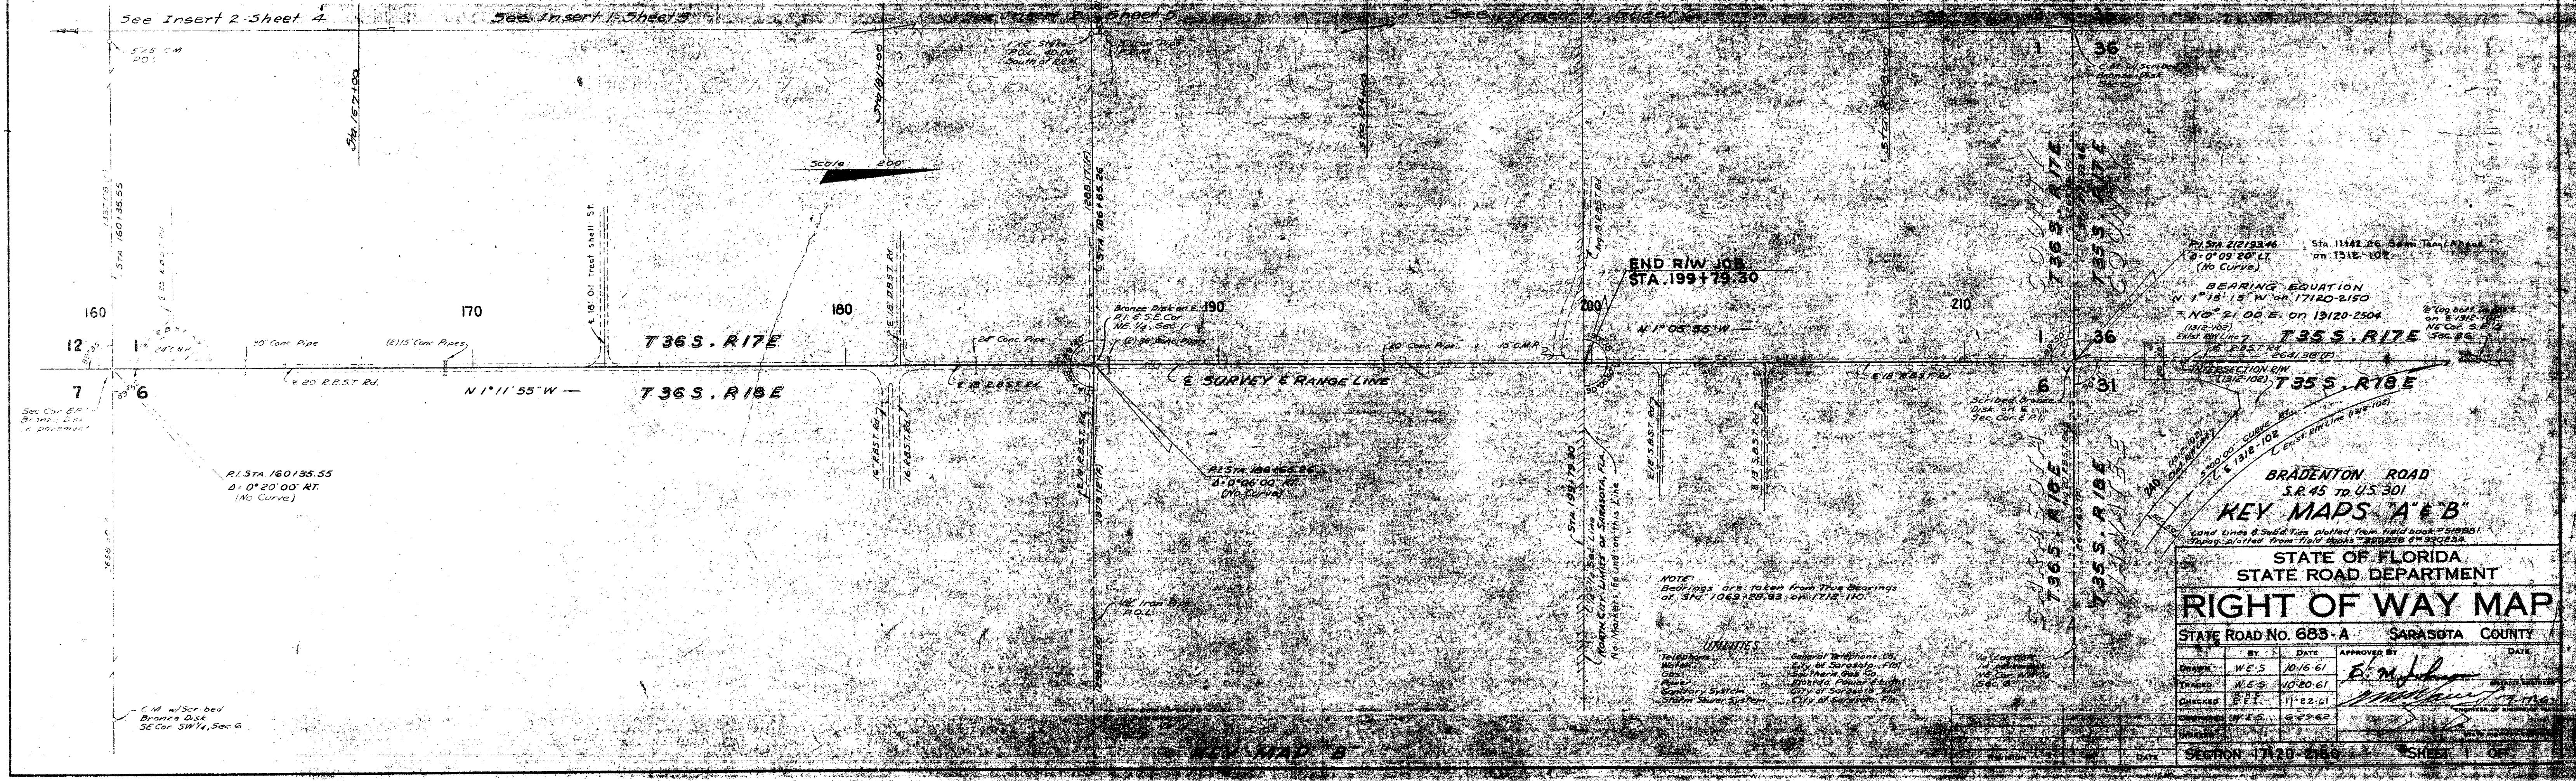


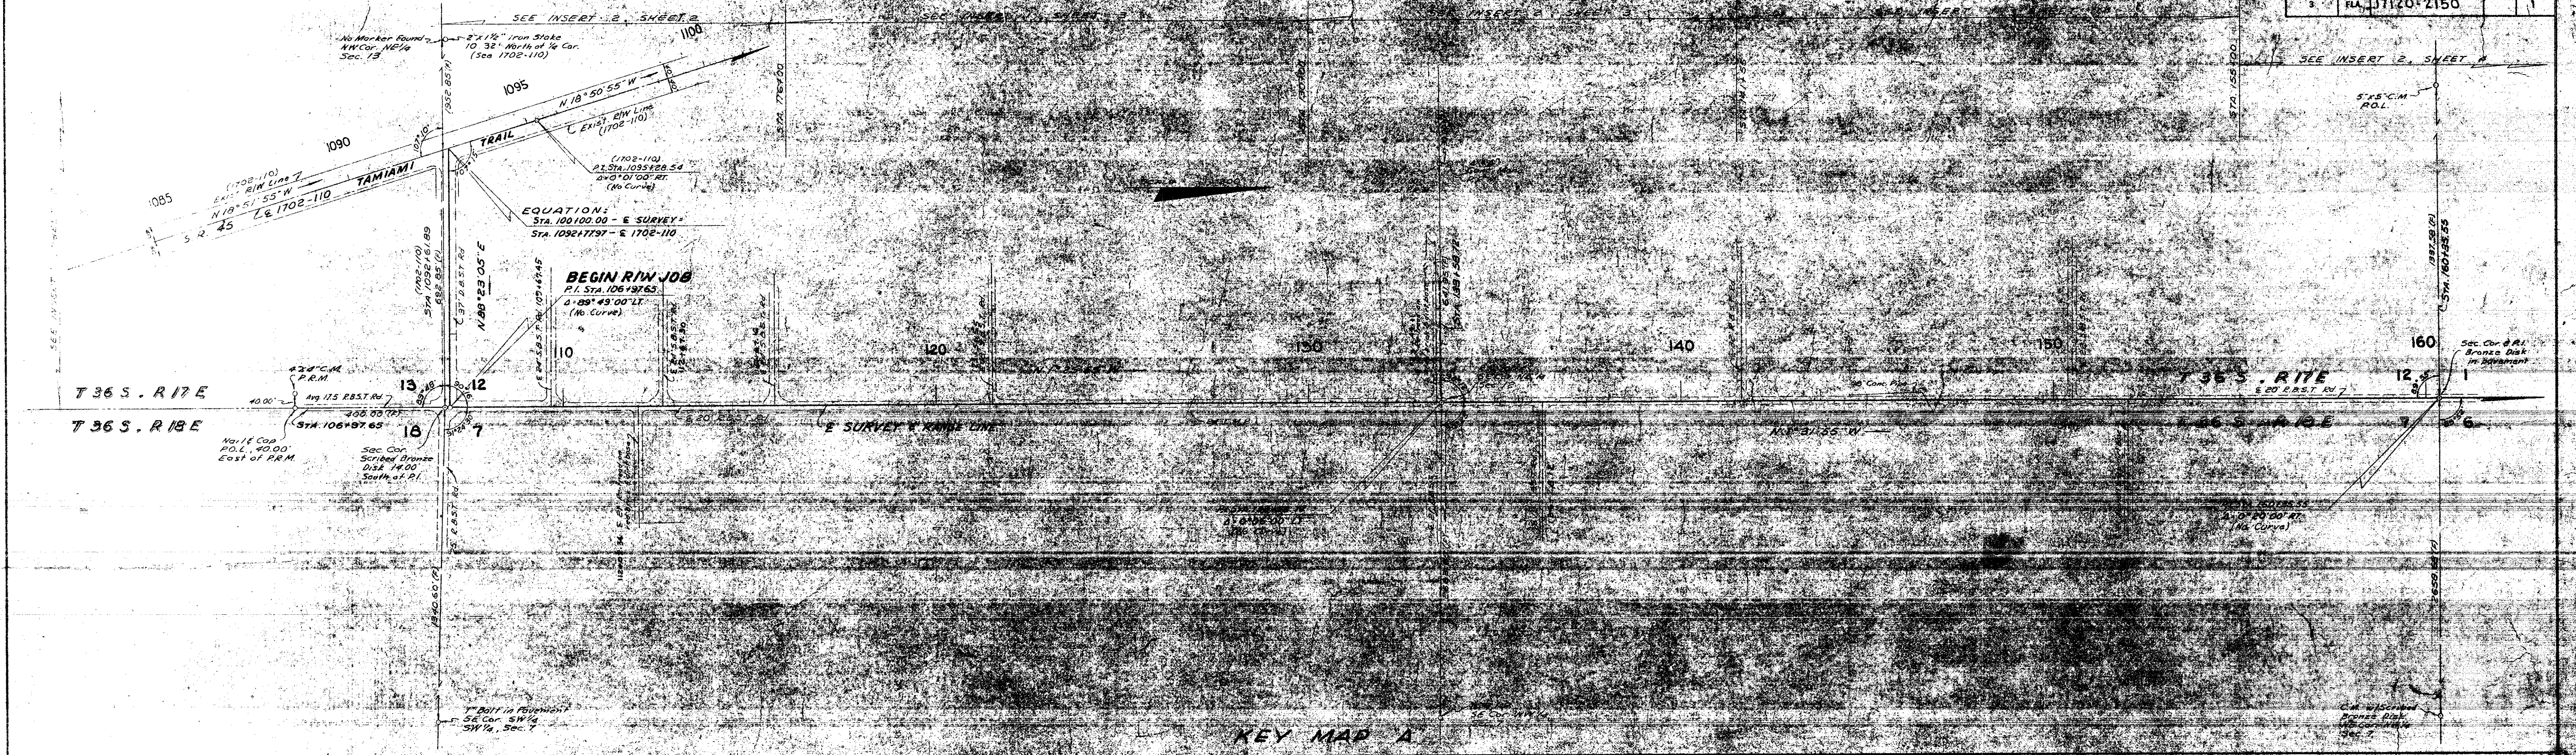

BRADENTON ROAD
S.R. 45 TO U.S. 301
KEY MAPS "A" & "B"

Land lines & Subd. lines plotted from field book #509801
Survey plotted from field book #509801 & #509802



STATE OF FLORIDA
STATE ROAD DEPARTMENT

RIGHT OF WAY MAP

STATE ROAD No. 683-A SARASOTA COUNTY

DATE	BY	DATE	APPROVED BY	DATE
10-16-61	W.E.S.	10-20-61	E. J. [Signature]	
11-22-61	E.F.	11-22-61	[Signature]	
6-23-62	W.E.S.			

SECTION 12-20-61 SHEET 1 OF 1

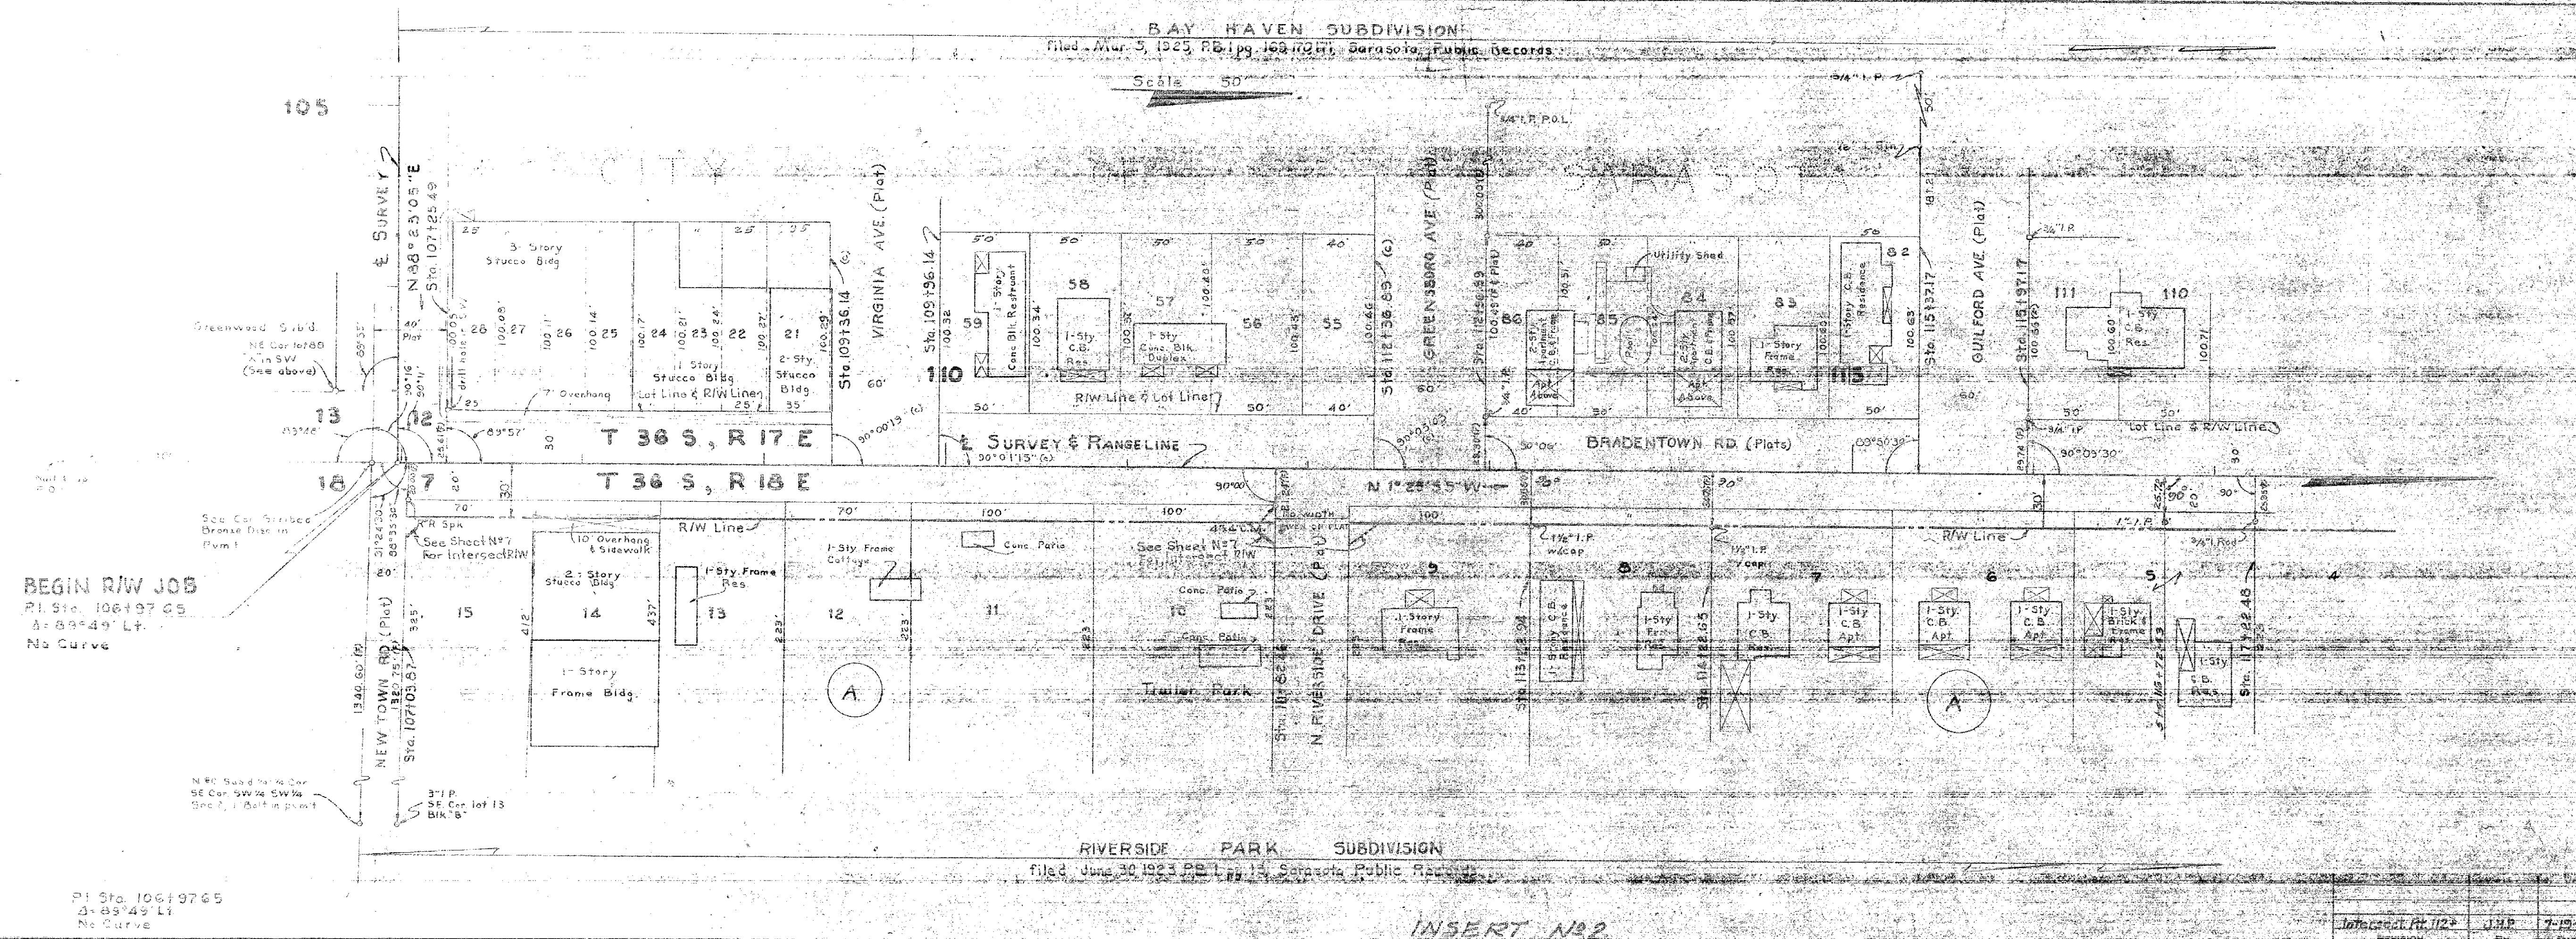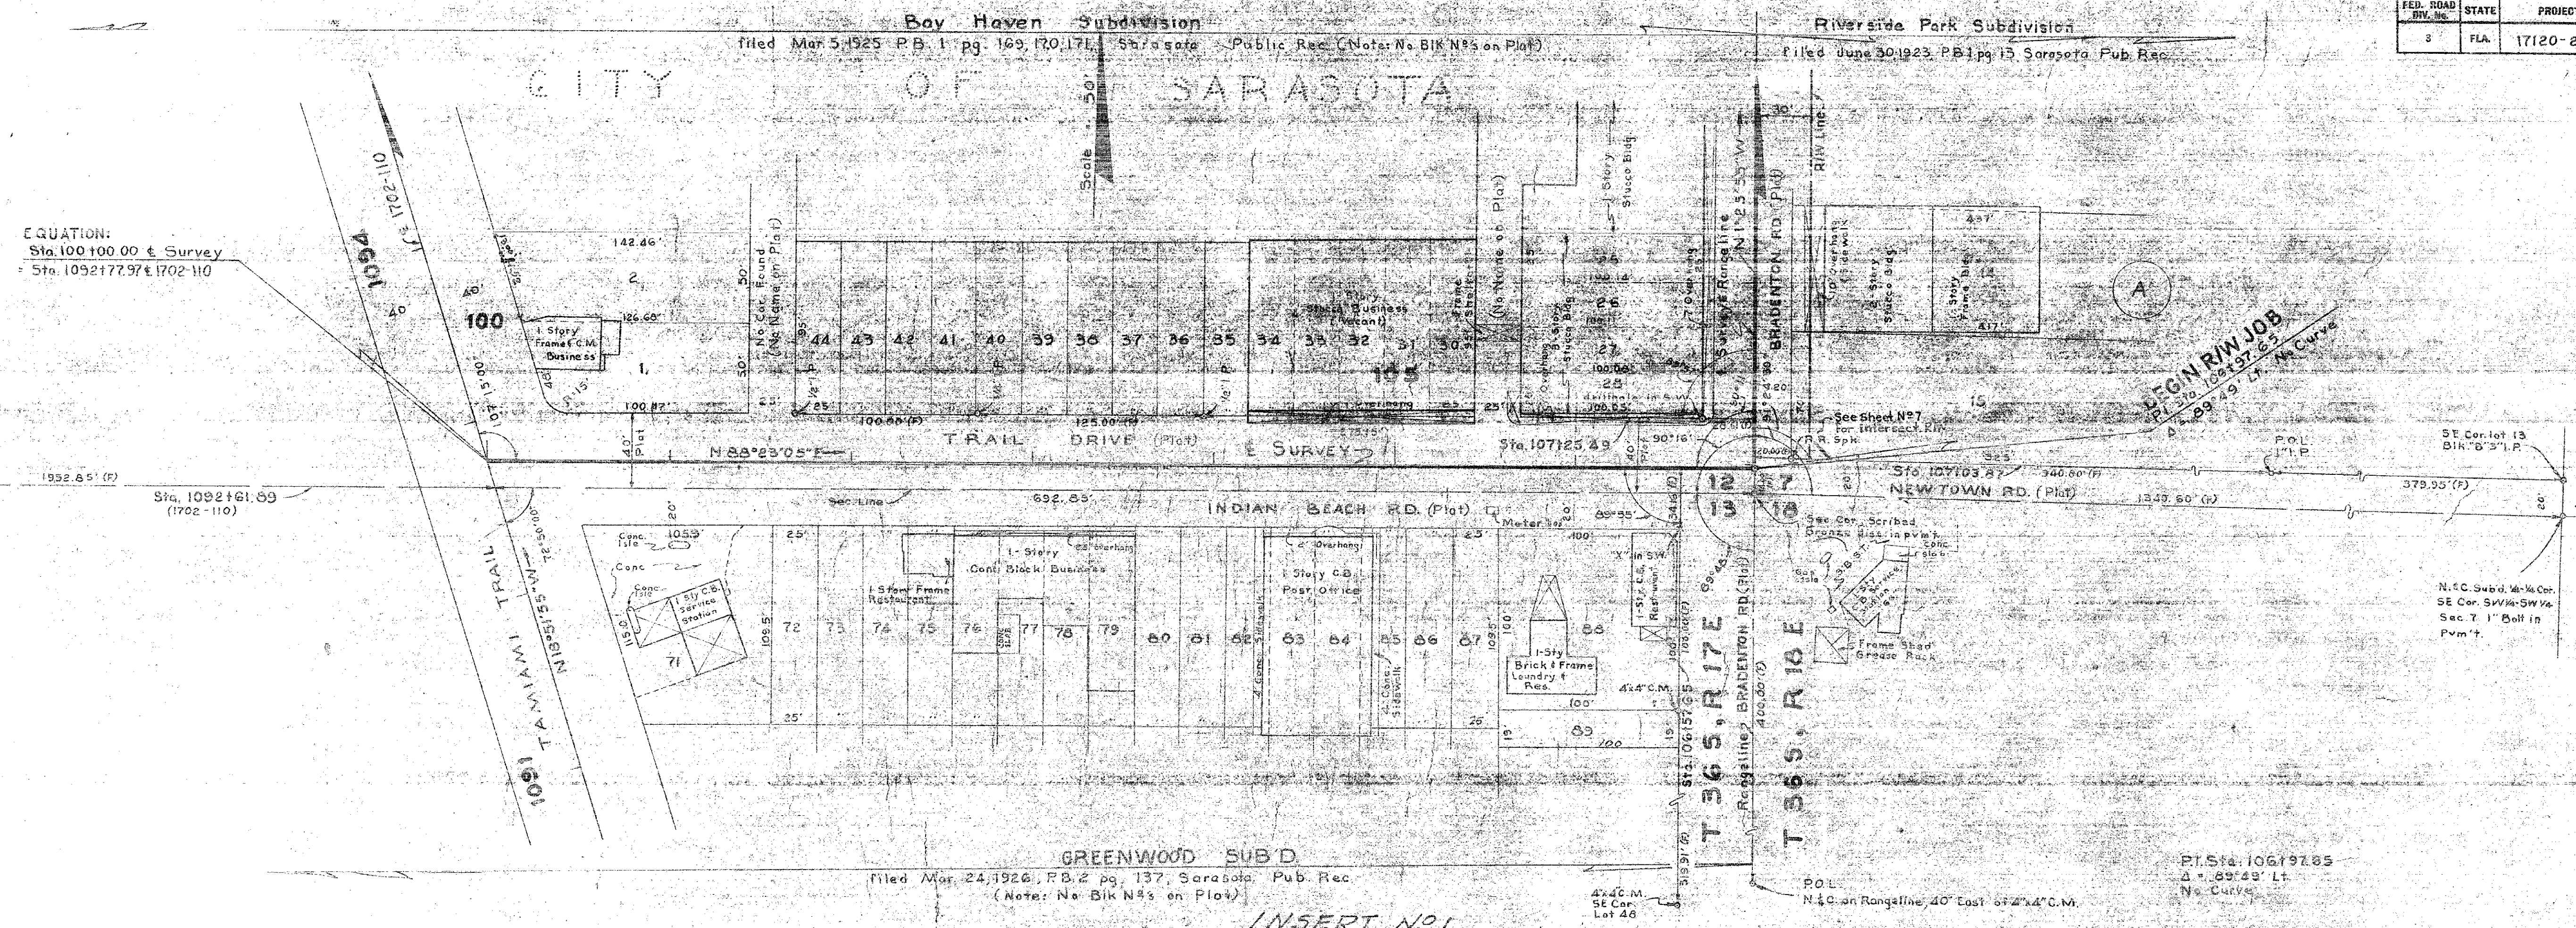

INSERT


STATE OF FLORIDA
STATE ROAD DEPARTMENT

RIGHT OF WAY MAP


STATE ROAD NO. 5, R. 665-A, SARASOTA COUNTY

DRAWN BY	DATE	APPROVED BY	DATE
D.C.	9-13-51	<i>[Signature]</i>	
TRACED BY	DATE	APPROVED BY	DATE
S.L.N.	9-23-51	<i>[Signature]</i>	
CHECKED BY	DATE	APPROVED BY	DATE
W.E.S.	11-22-51	<i>[Signature]</i>	
FORWARDED BY	DATE	APPROVED BY	DATE

SECTION 17120-2150 SHEET 2 OF

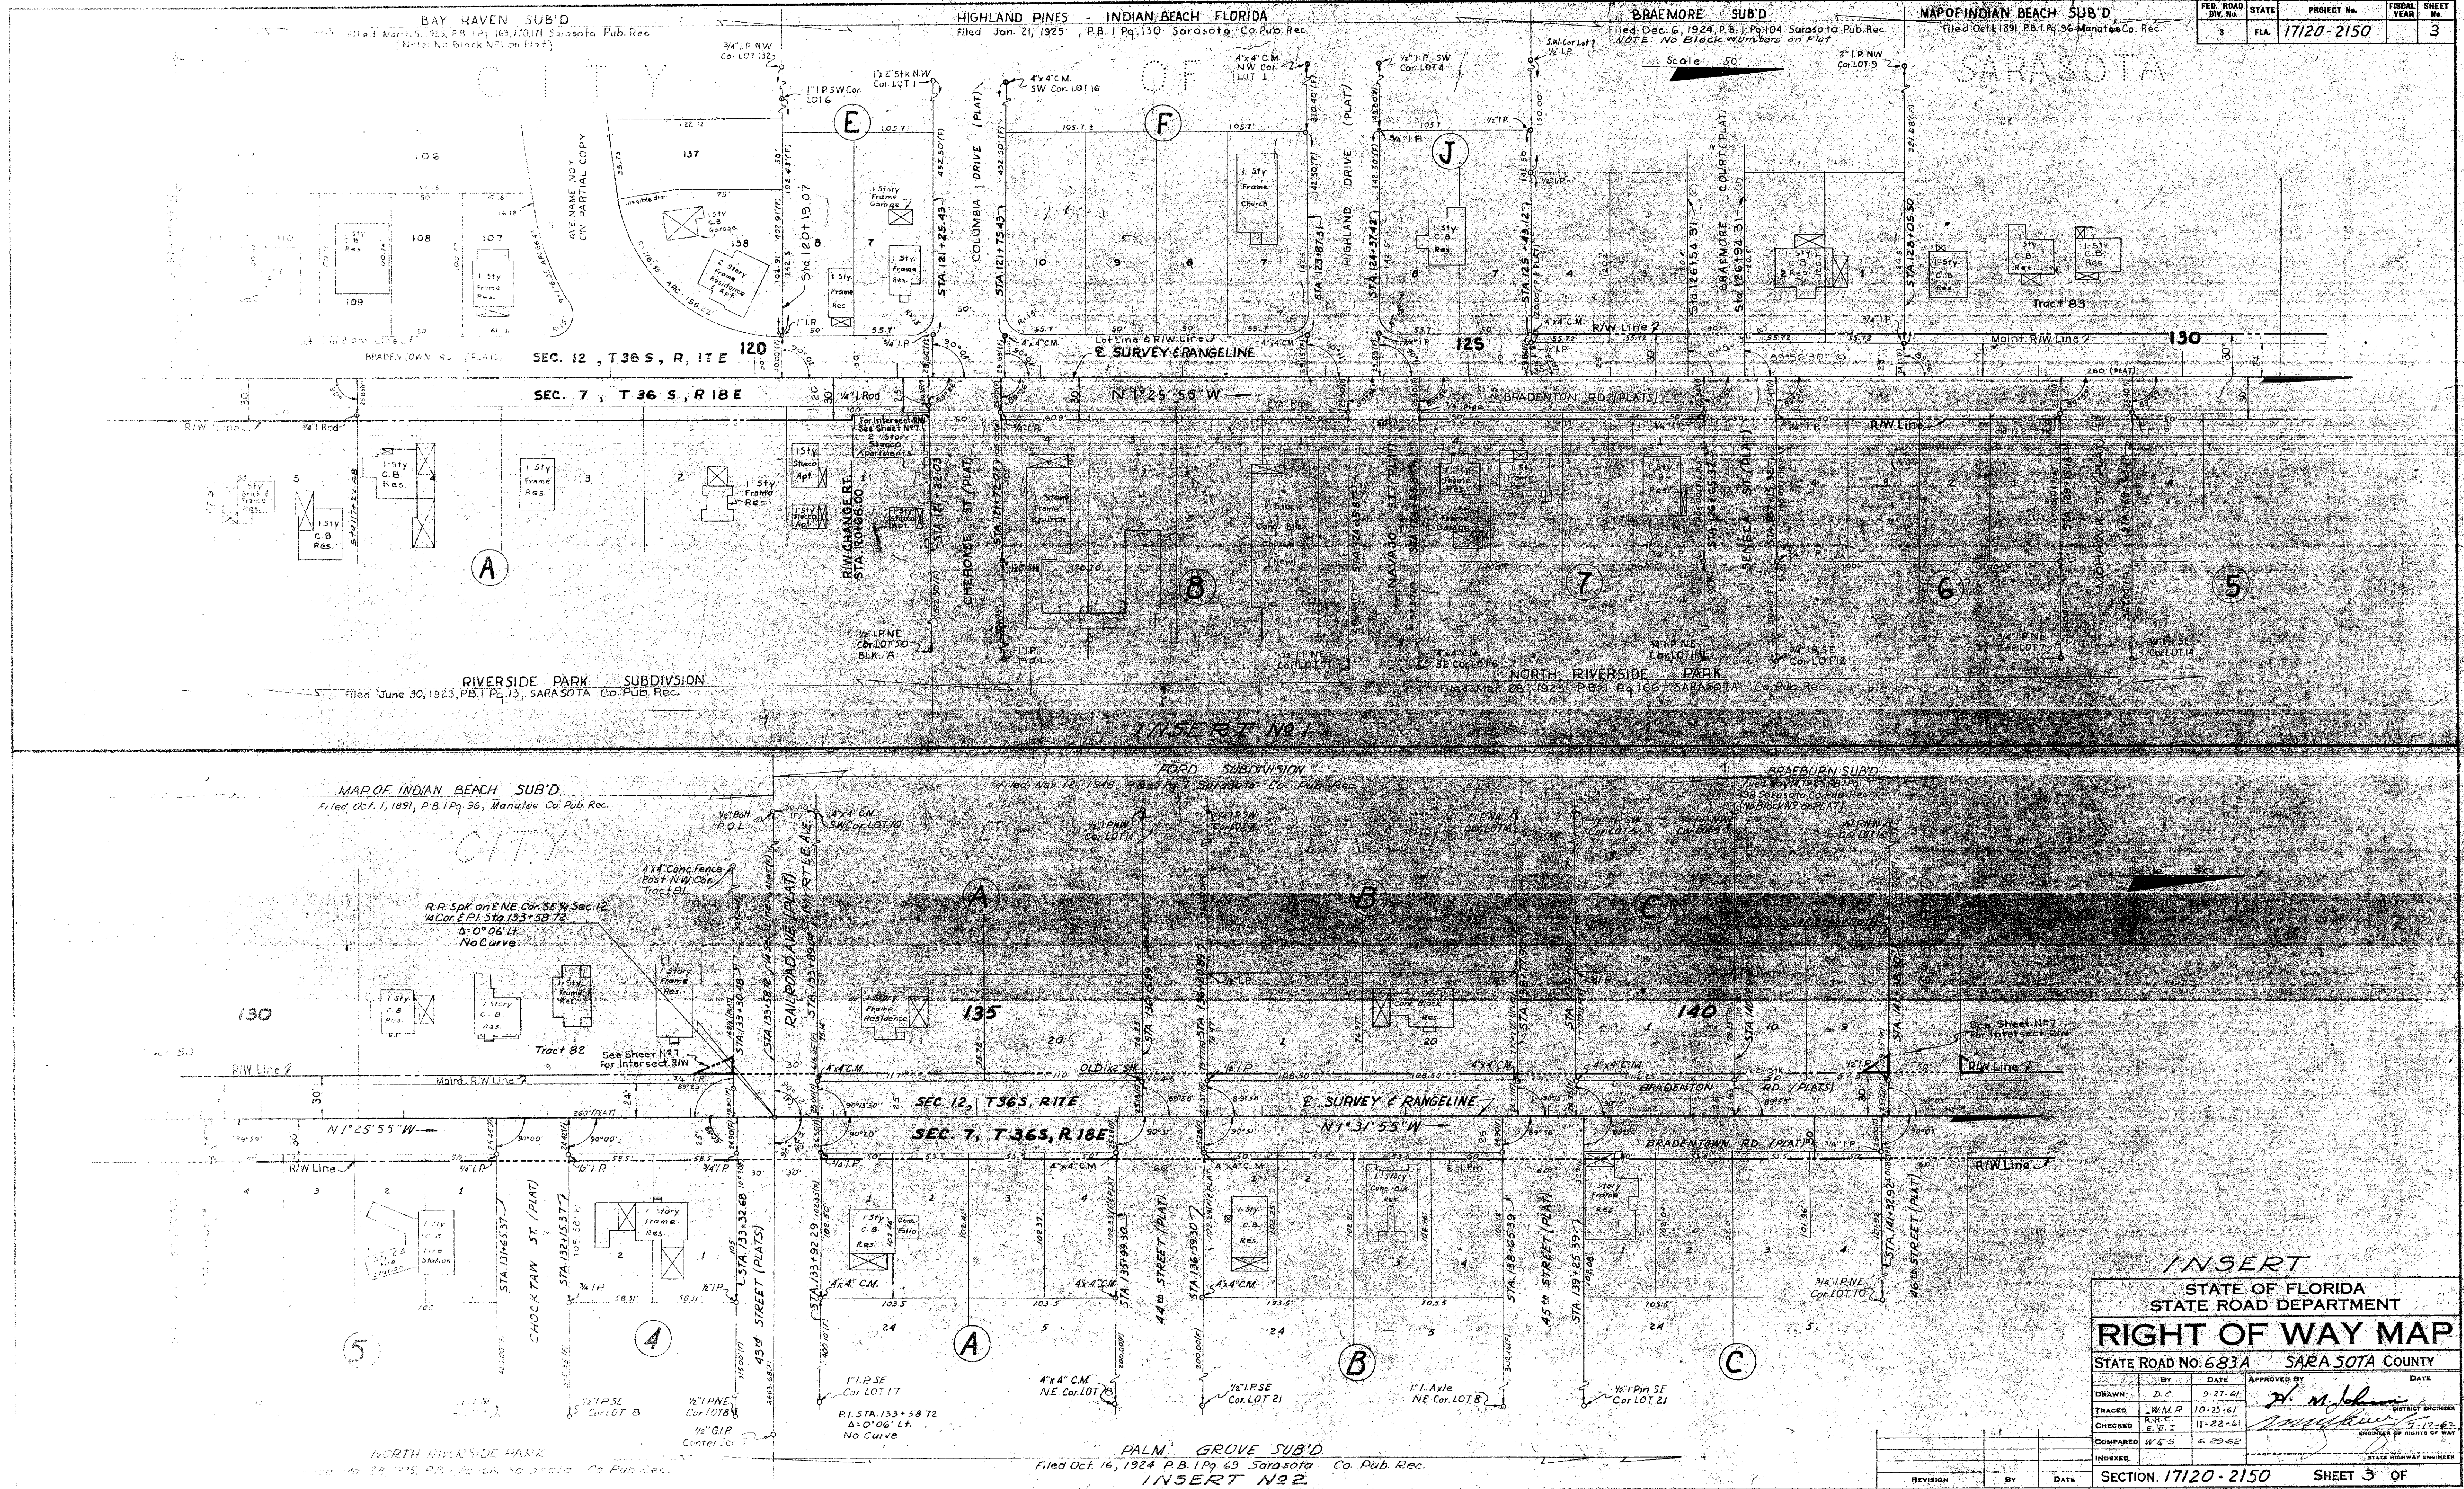

FED. ROAD DIST. No.	STATE	PROJECT No.	FISCAL YEAR	SHEET No.
3	FLA.	17120-2150		4

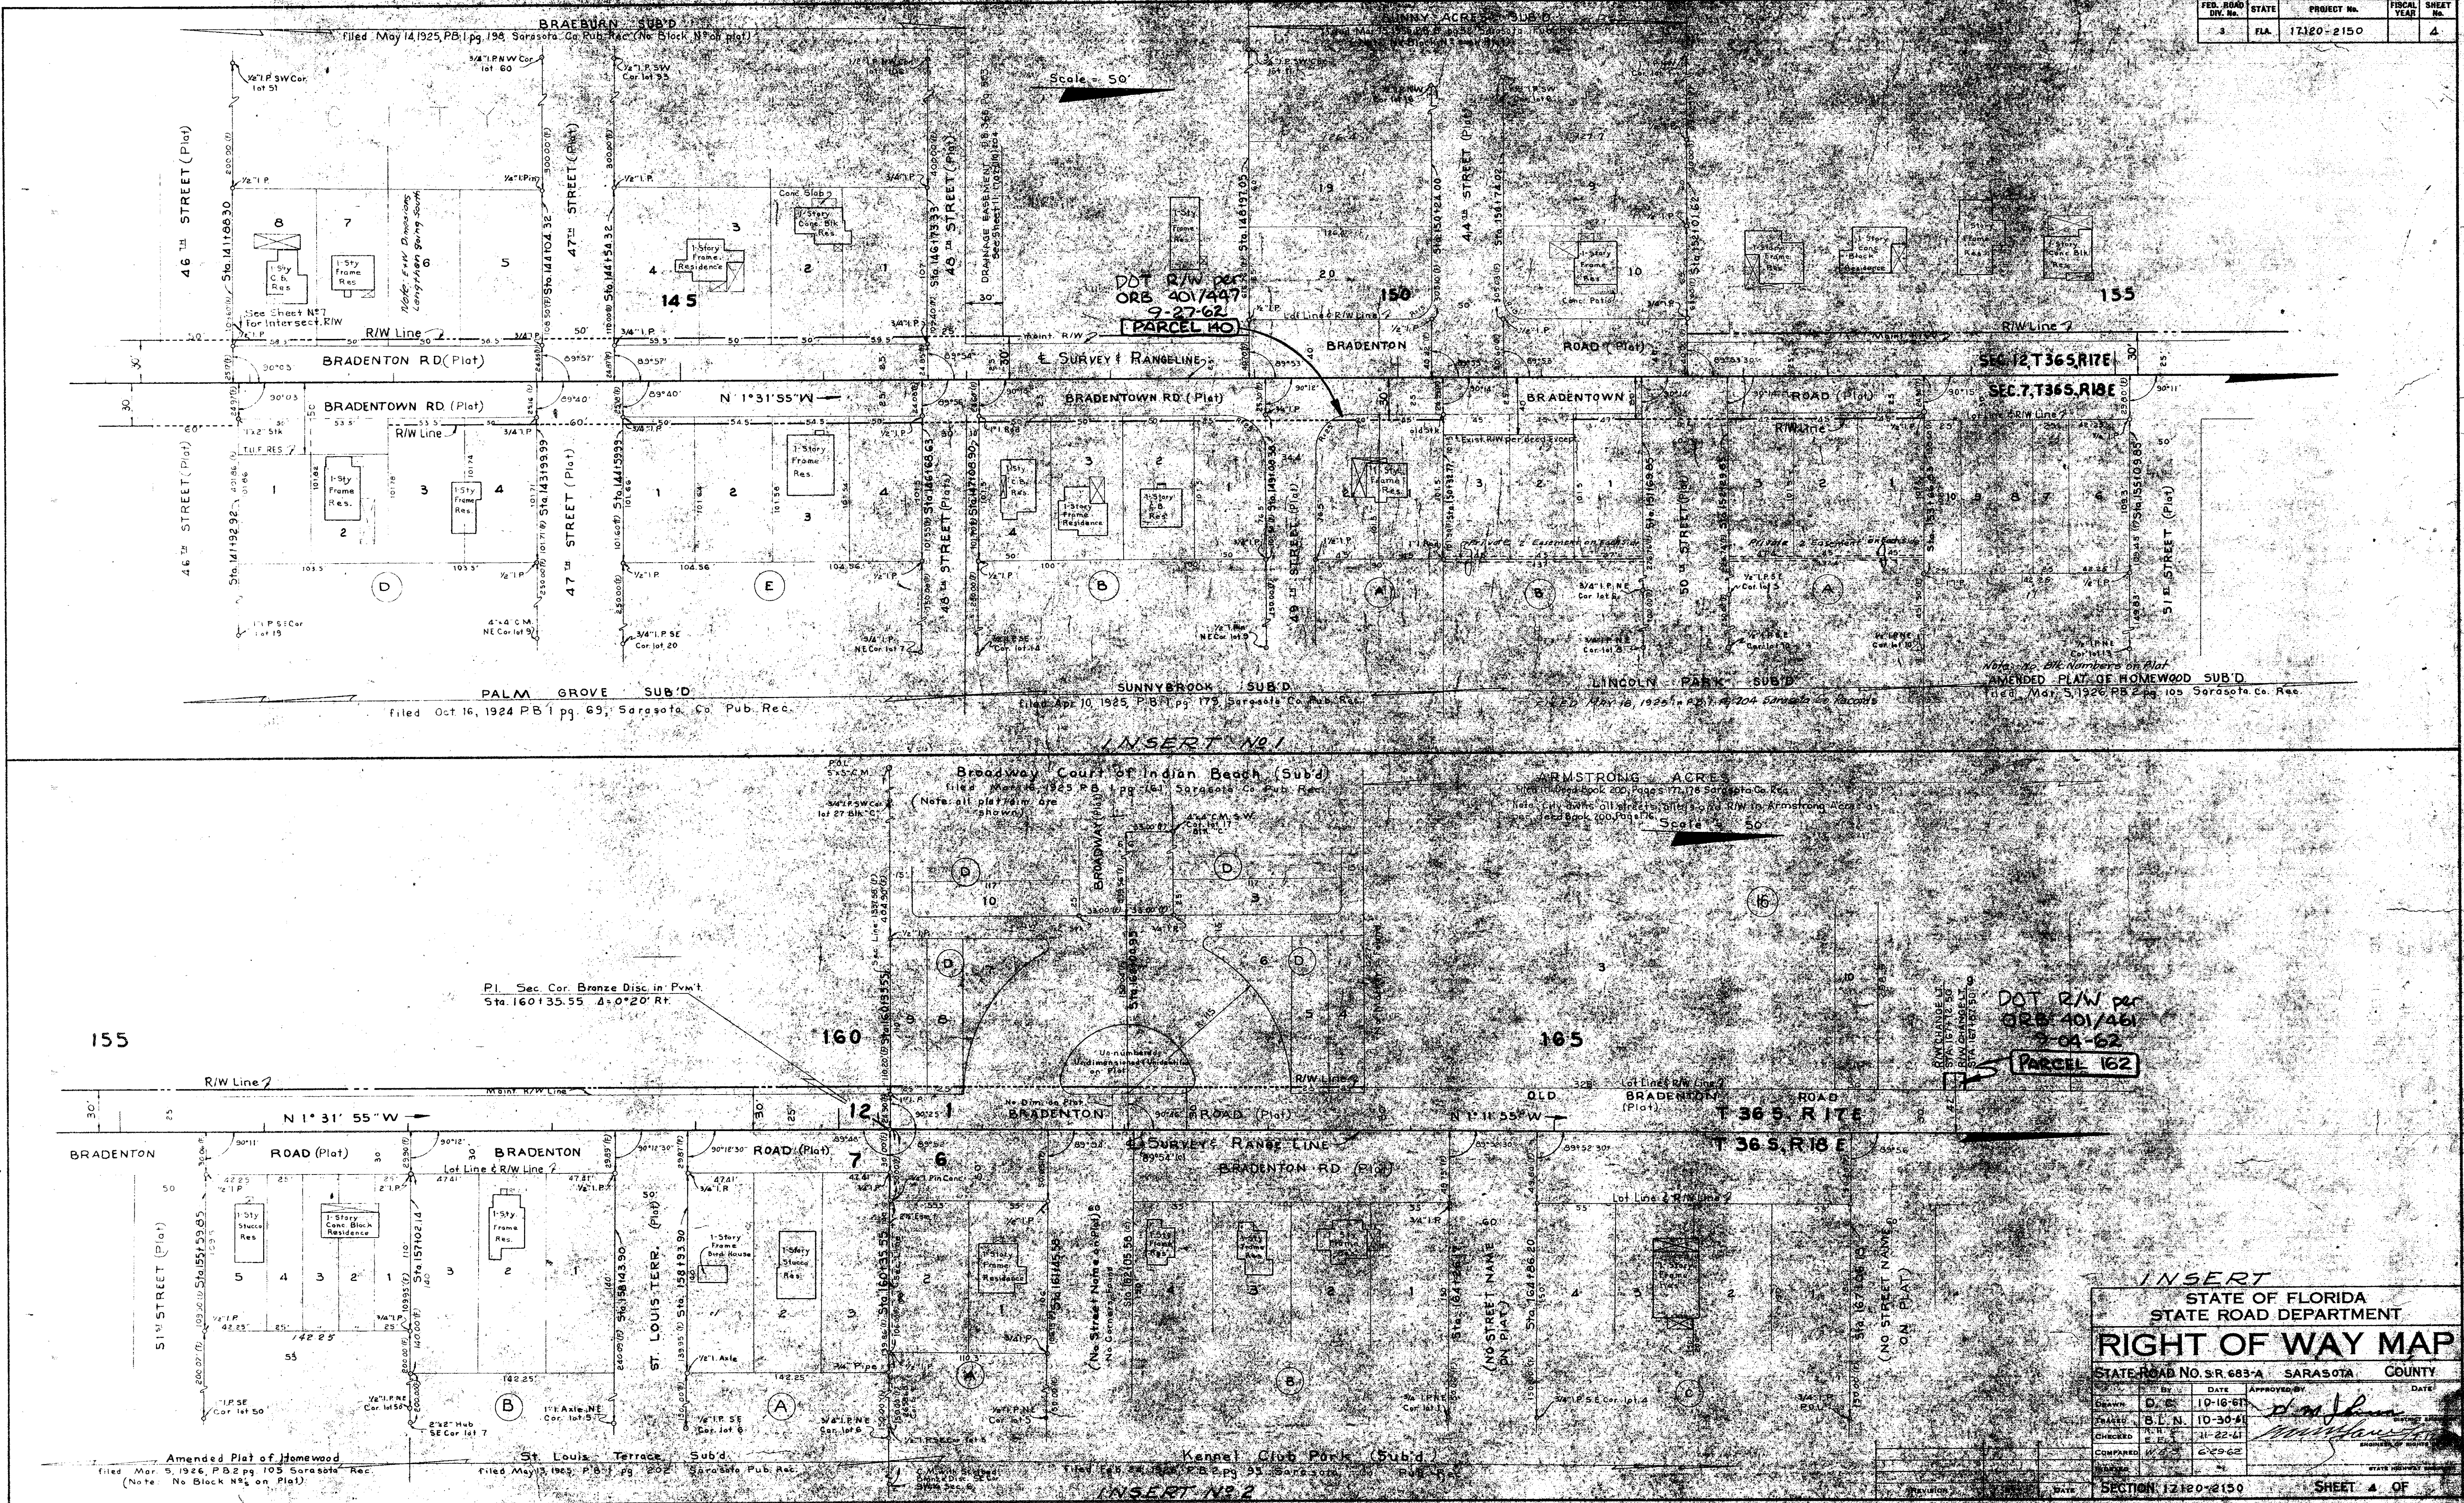

INSERT

STATE OF FLORIDA
STATE ROAD DEPARTMENT


RIGHT OF WAY MAP

STATE ROAD No. S.R. 683-A SARASOTA COUNTY

Drawn By	DATE	Approved By	DATE
D. E. S.	10-16-61	<i>[Signature]</i>	
Checked By	DATE	Checked By	DATE
B. L. N.	10-30-61	<i>[Signature]</i>	
Checked By	DATE	Checked By	DATE
E. F. T.	11-22-61	<i>[Signature]</i>	
Checked By	DATE	Checked By	DATE
W. S. S.	12-20-61	<i>[Signature]</i>	

SECTION 17120-2150 SHEET 4 OF 4

FED. ROAD DIST. No.	STATE	PROJECT No.	FISCAL YEAR	SHEET No.
3	FLA.	17120-2150		5

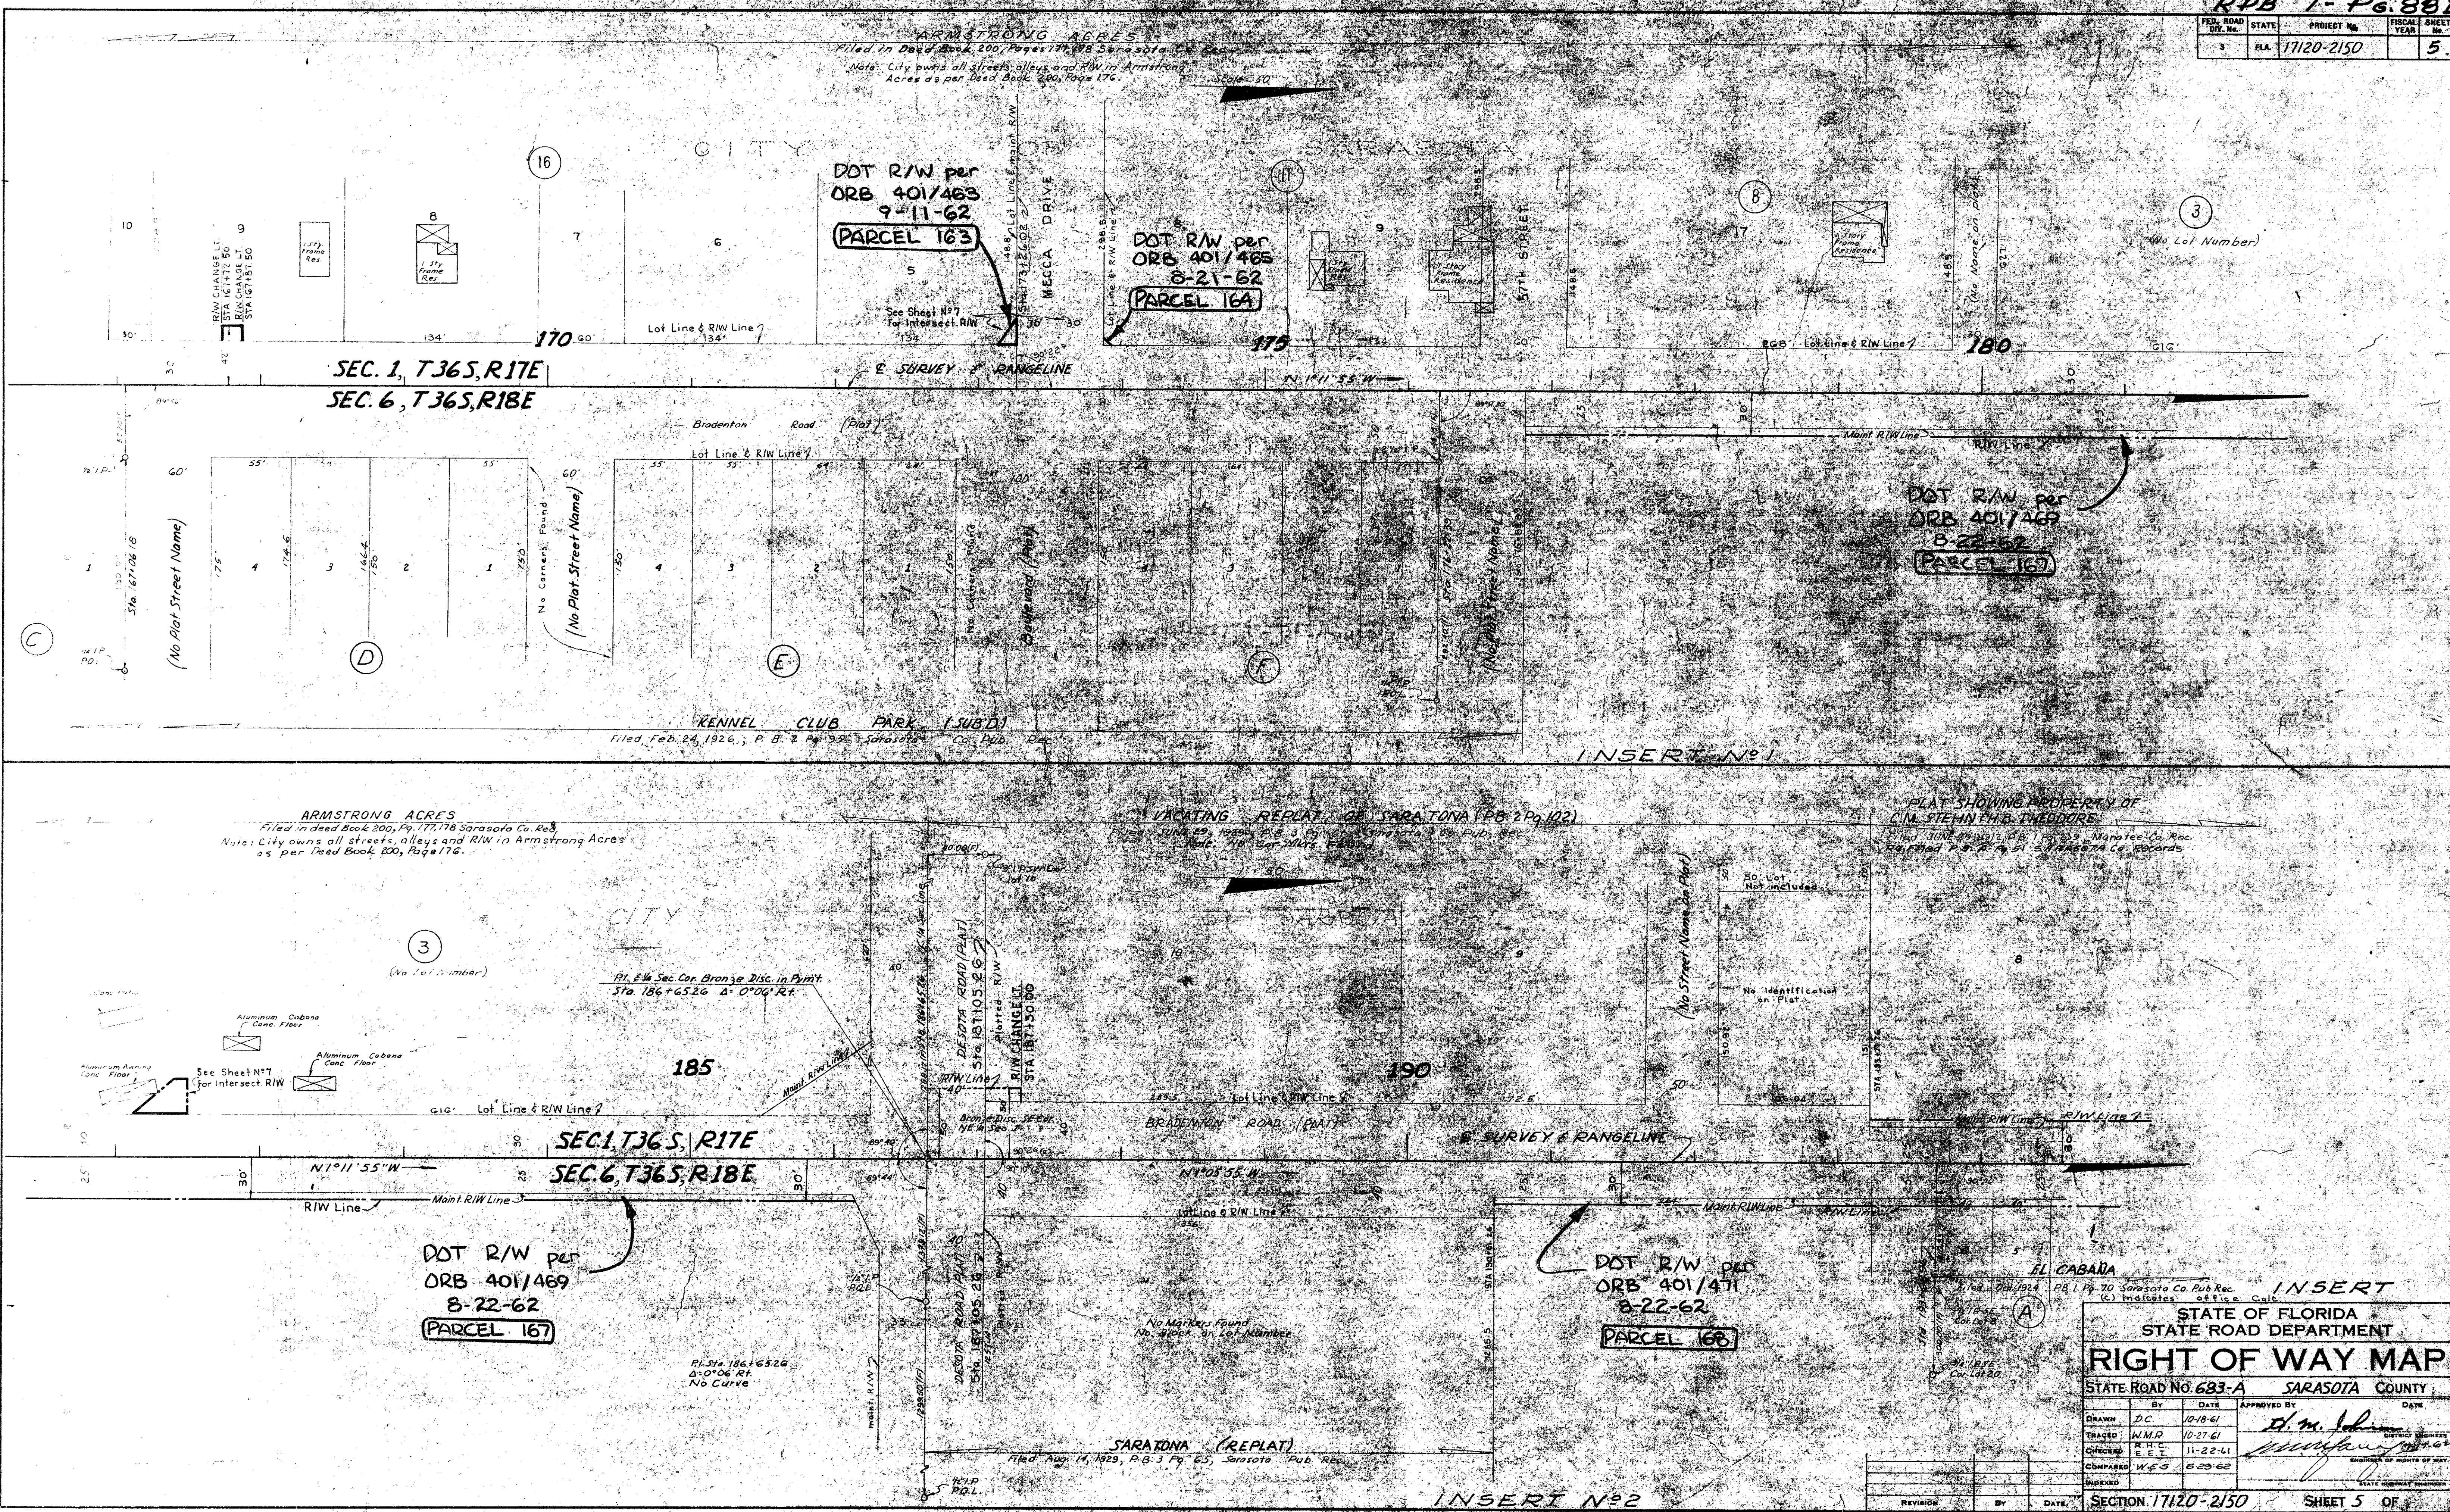

STATE OF FLORIDA STATE ROAD DEPARTMENT				
RIGHT OF WAY MAP				
STATE ROAD No. 683-A SARASOTA COUNTY				
BY	DATE	APPROVED BY	DATE	
DRAWN D.C.	10-18-61	<i>[Signature]</i>		
TRACED W.M.P.	10-27-61			
CHECKED R.H.C.	11-22-61			
COMPARED W.C.S.	6-23-62			
INDEXED				
SECTION 17120-2150 SHEET 5 OF 5				




39			CHECKED	E.E.T.	11-22-61	 ENGINEER OF HIGHWAY DIST. 17-18
			COMPARED	W.E.S.	6-29-62	
			INDEXED			
REVISION	BY	DATE	SECTION 17120-2150			SHEET 6 OF

FED. ROAD DIV. NO.	STATE	PROJECT NO.	FISCAL YEAR	SHEET NO.
3	FLA.	17120-2150		7


CITY OF SARASOTA

SCALE: 20'


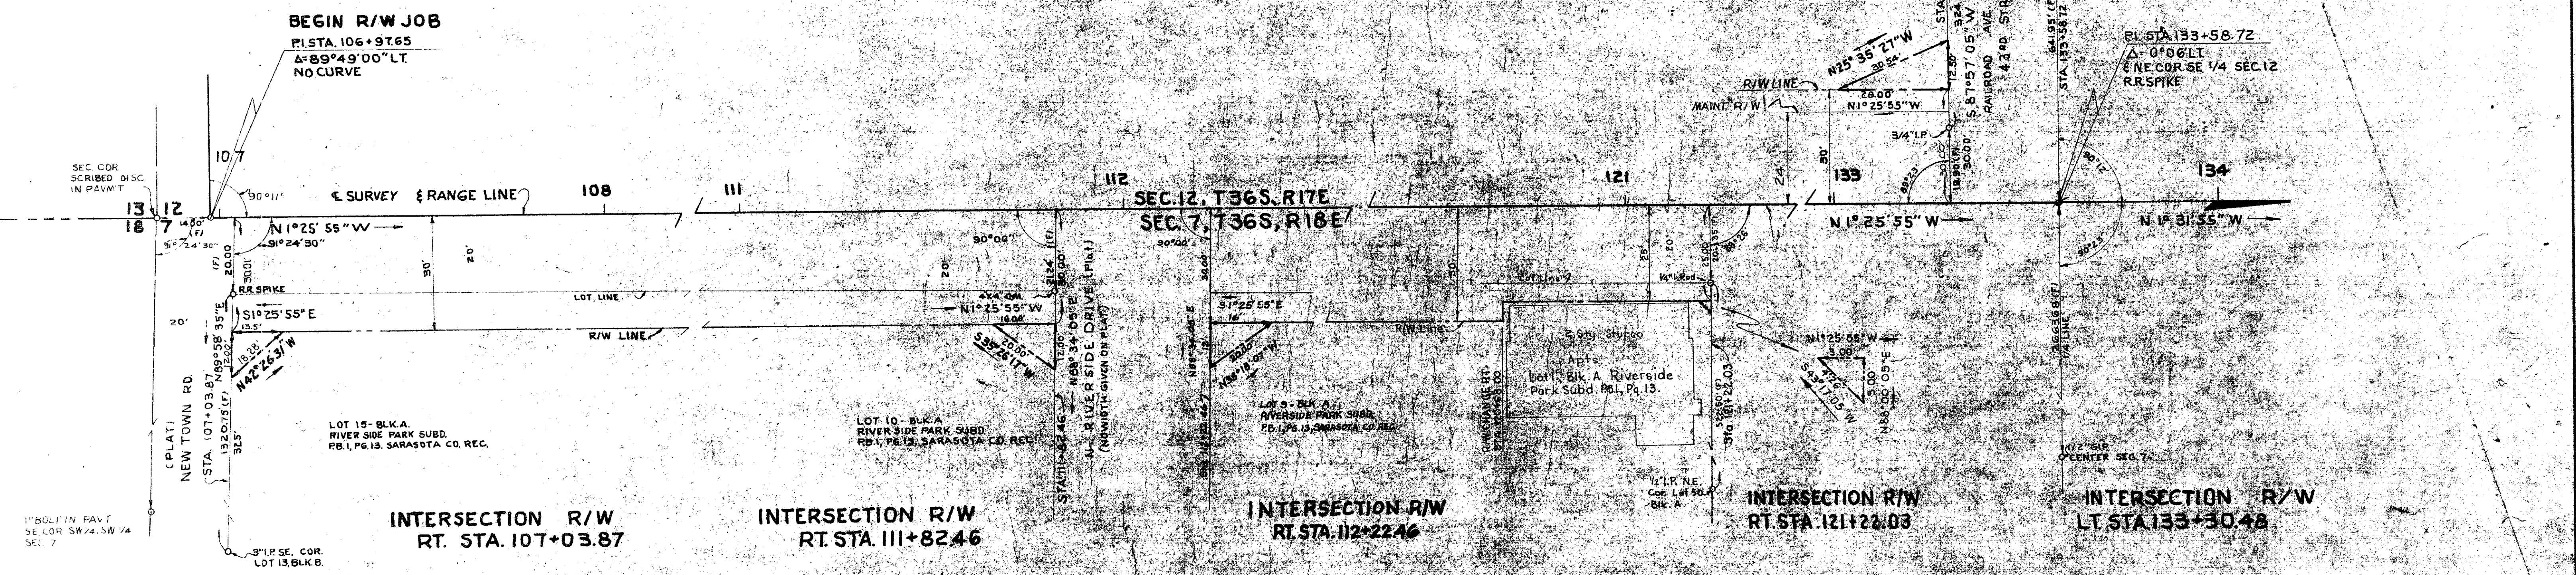


CITY OF SARASOTA




SCALE: 20'

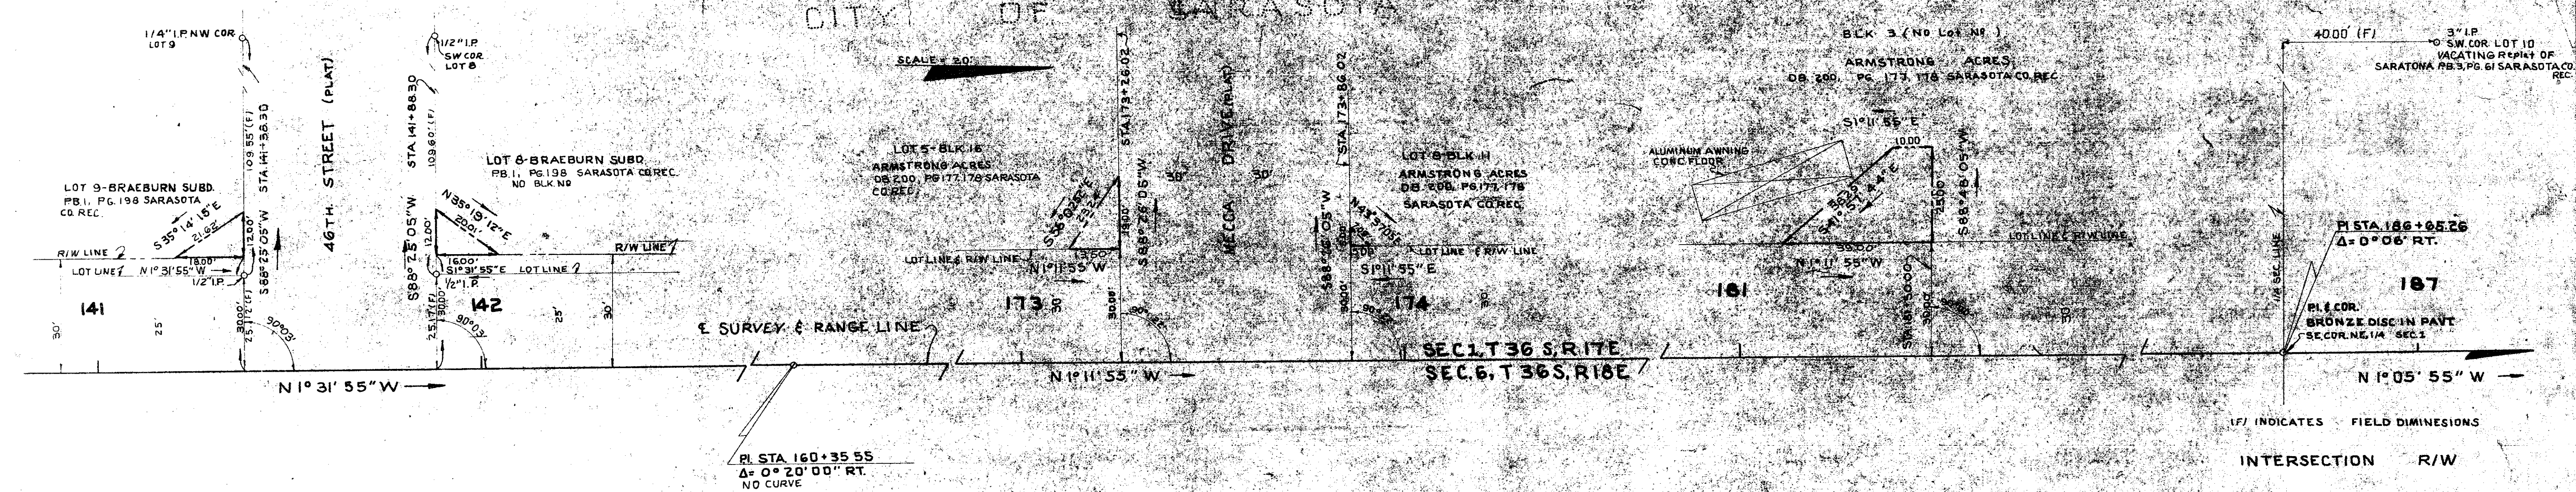

STATE OF FLORIDA STATE ROAD DEPARTMENT			
RIGHT OF WAY MAP			
STATE ROAD NO. 683-A		SARASOTA COUNTY	
BY	DATE	APPROVED BY	DATE
DRAWN RHC	5/28/62	<i>[Signature]</i>	
CHECKED RVR	6/3/62	<i>[Signature]</i>	
COMPARED WES	6/15/62	<i>[Signature]</i>	
INDEXED	6/29/62		
SECTION 17120-2150		SHEET 7 OF	

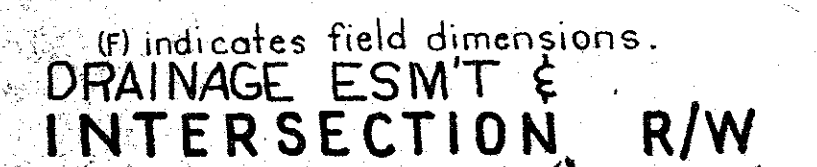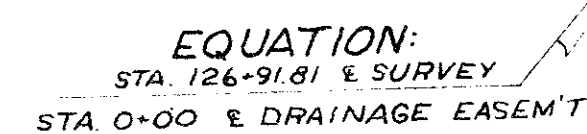

STATE OF FLORIDA STATE ROAD DEPARTMENT			
RIGHT OF WAY MAP			
STATE ROAD NO. 603-A		SARASOTA COUNTY	
DRAWN	BY	DATE	APPROVED BY
R.H.C.	5-29-62		 DISTRICT ENGINEER 7-17-62 ENGINEER OF RIGHTS OF WAY STATE HIGHWAY DEPARTMENT
TRACED	R.H.C.	5-30-62	
CHECKED	D.C.	6-29-62	
COMPARED	W.E.S.	6-29-62	
INDEXED			
SECTION 17120-2150		SHEET 8 OF	

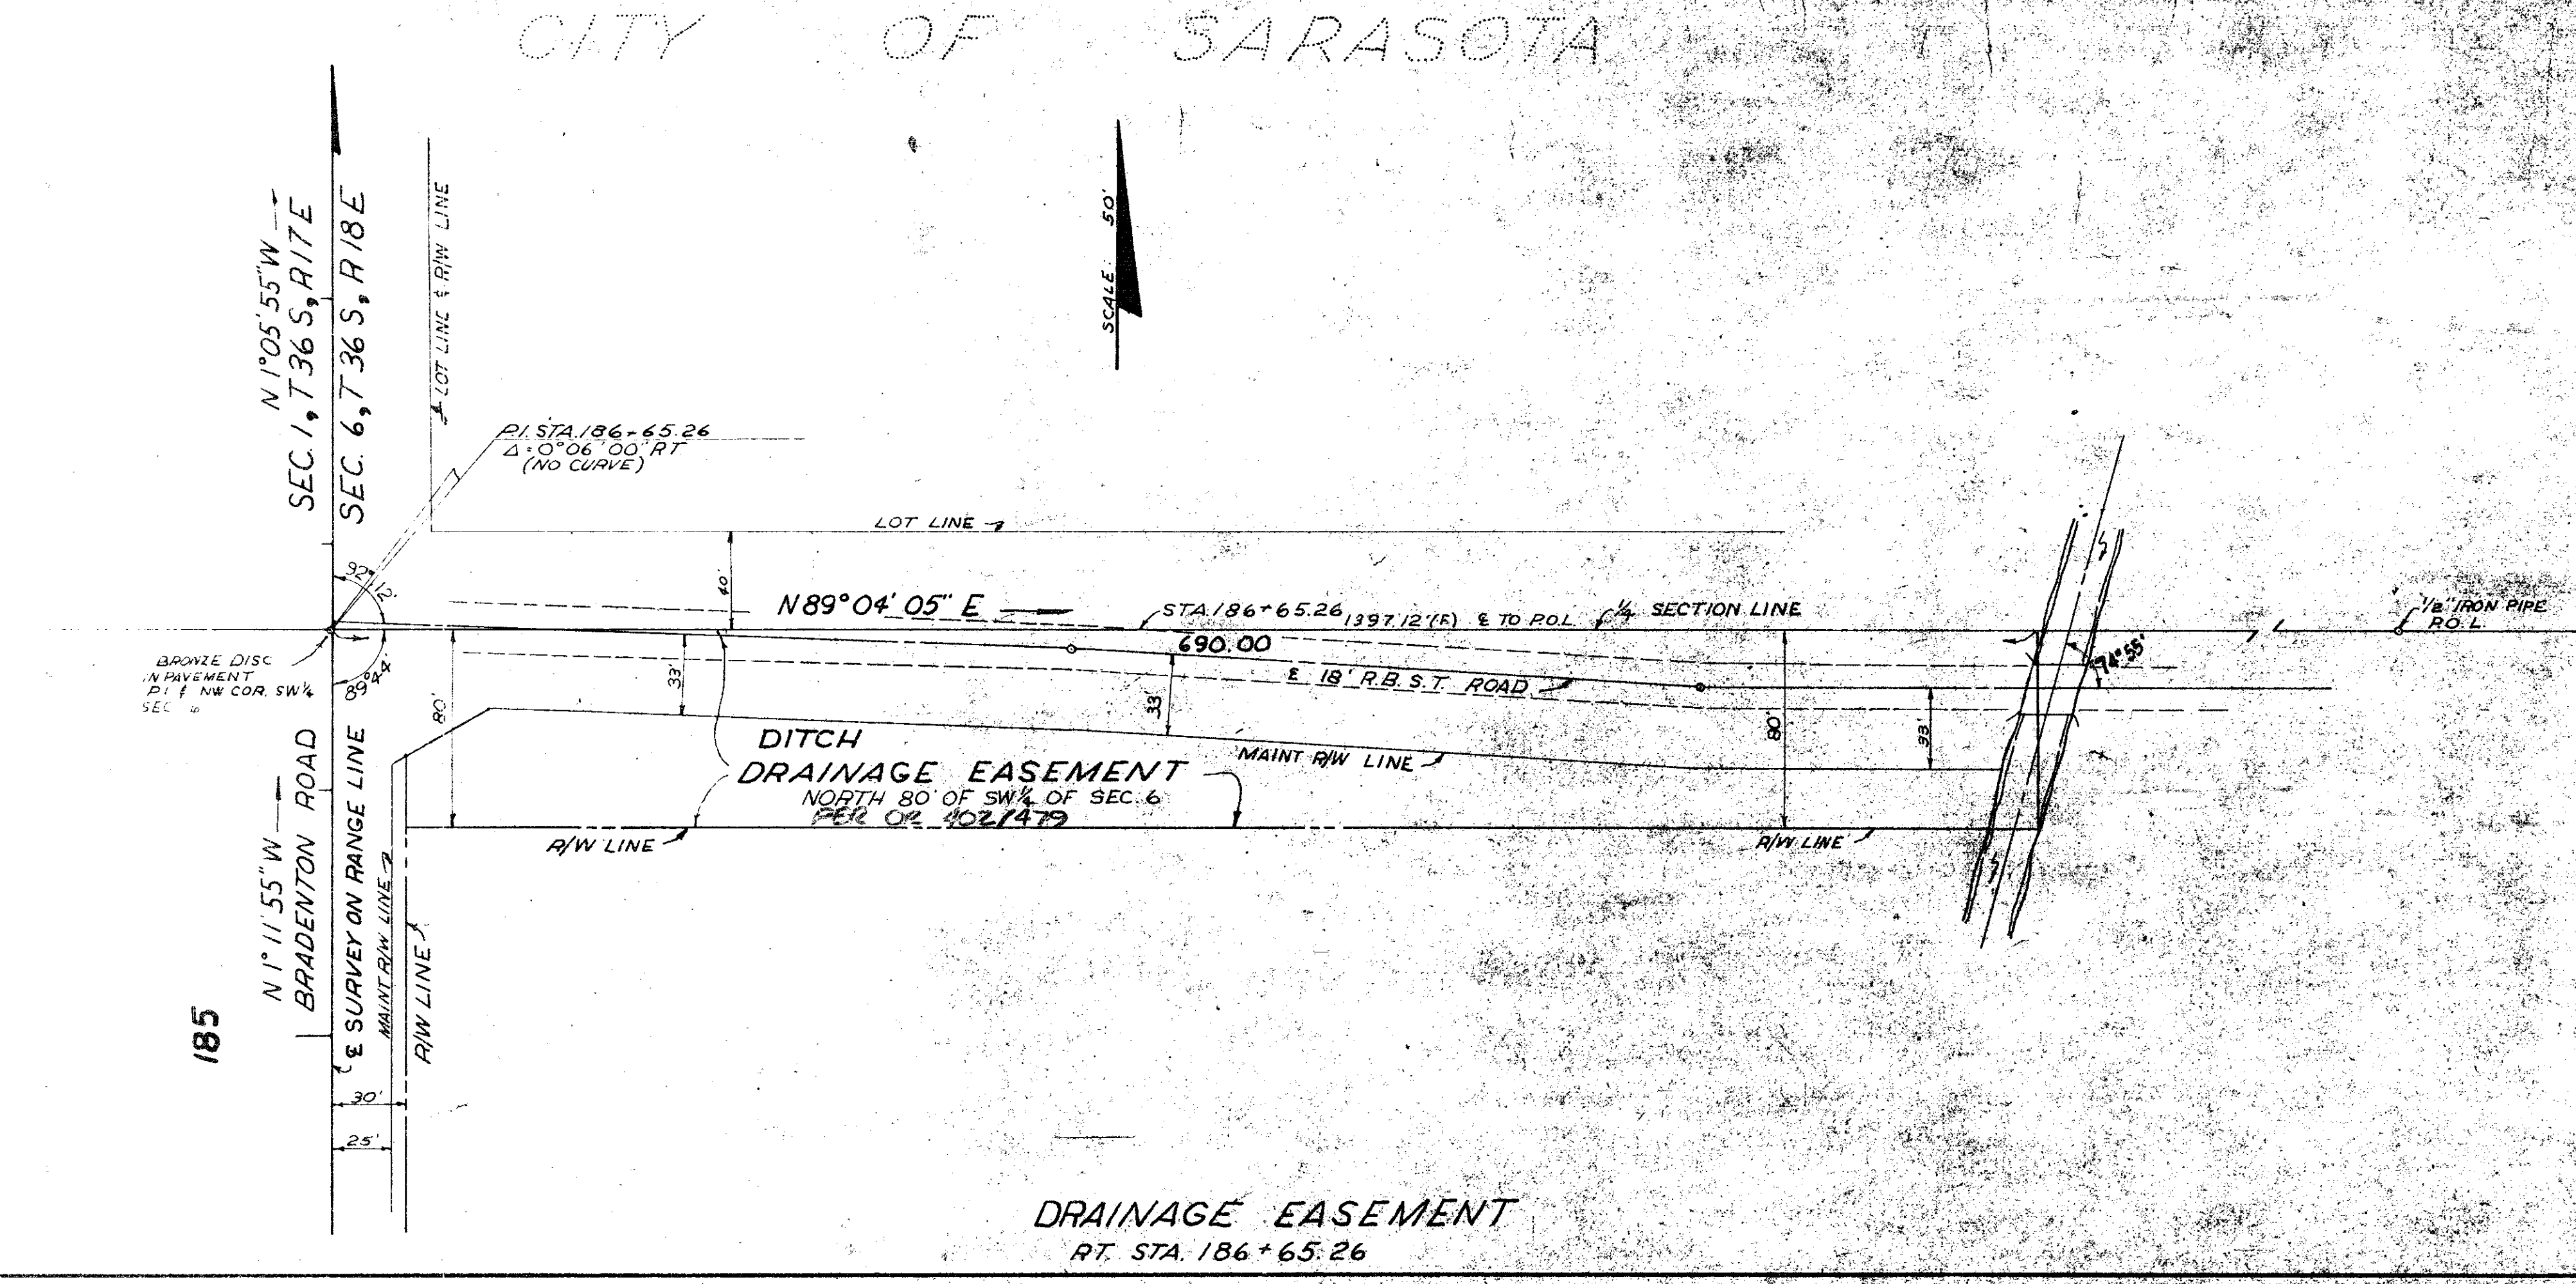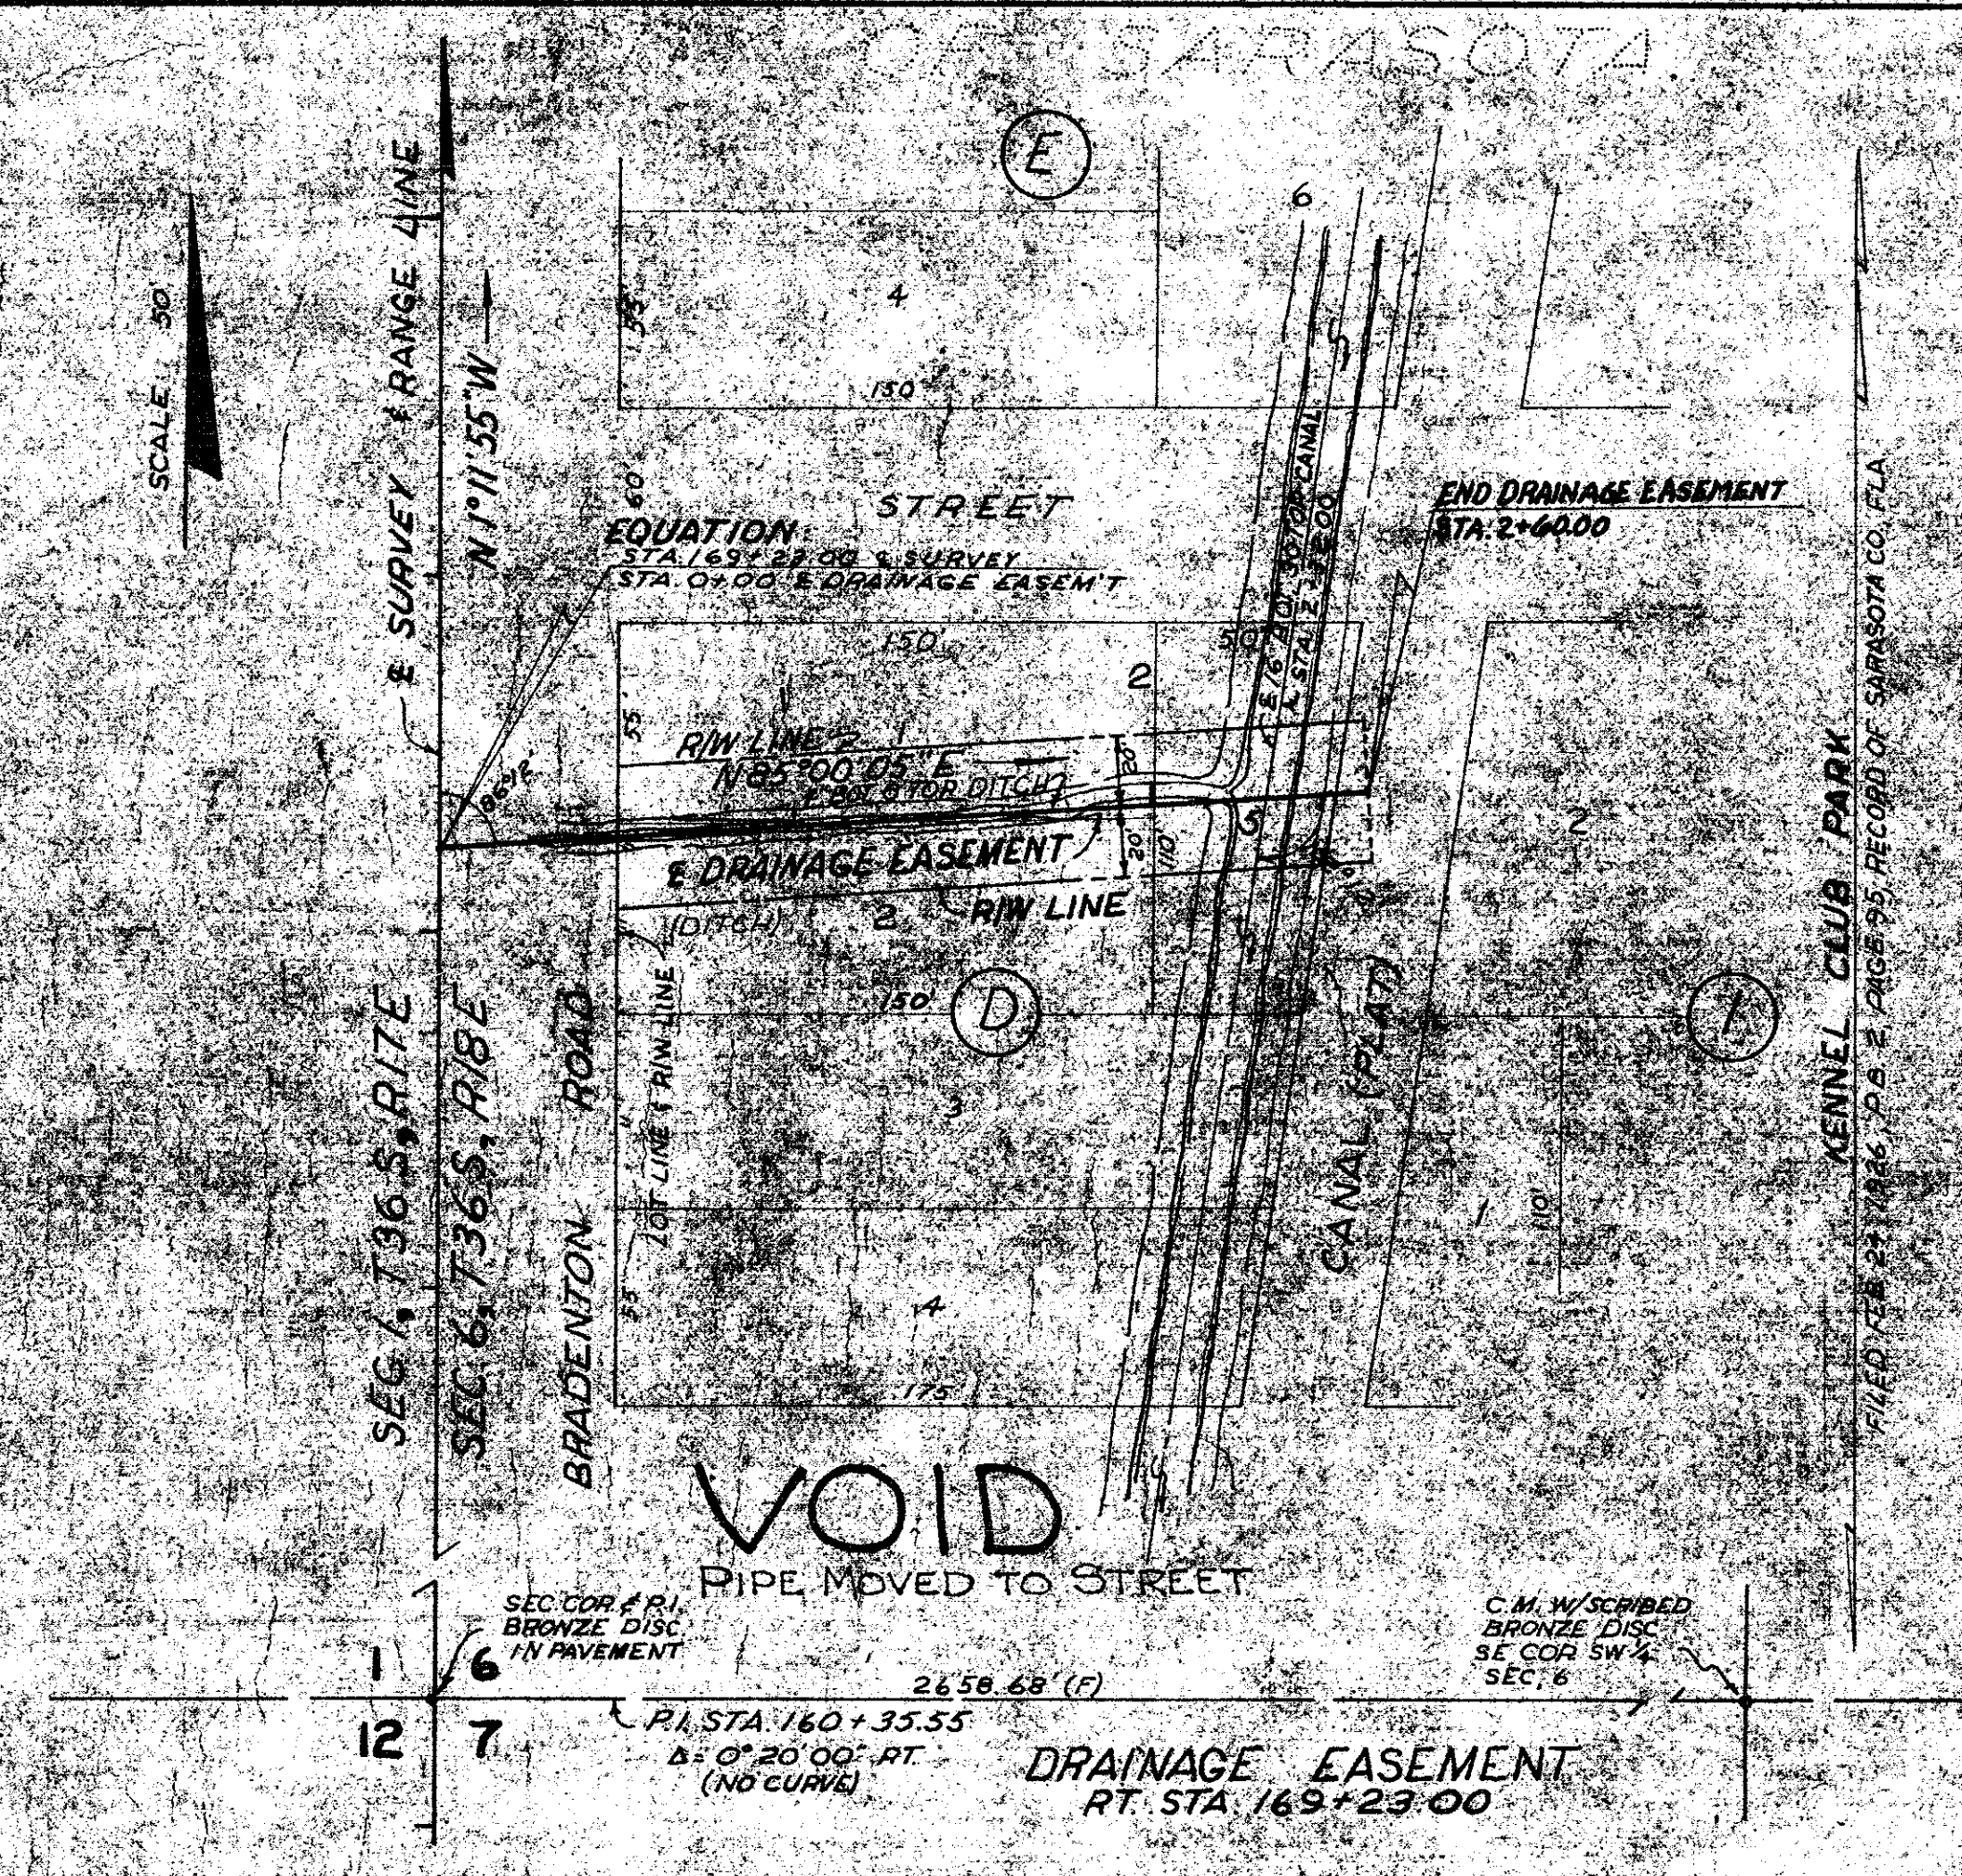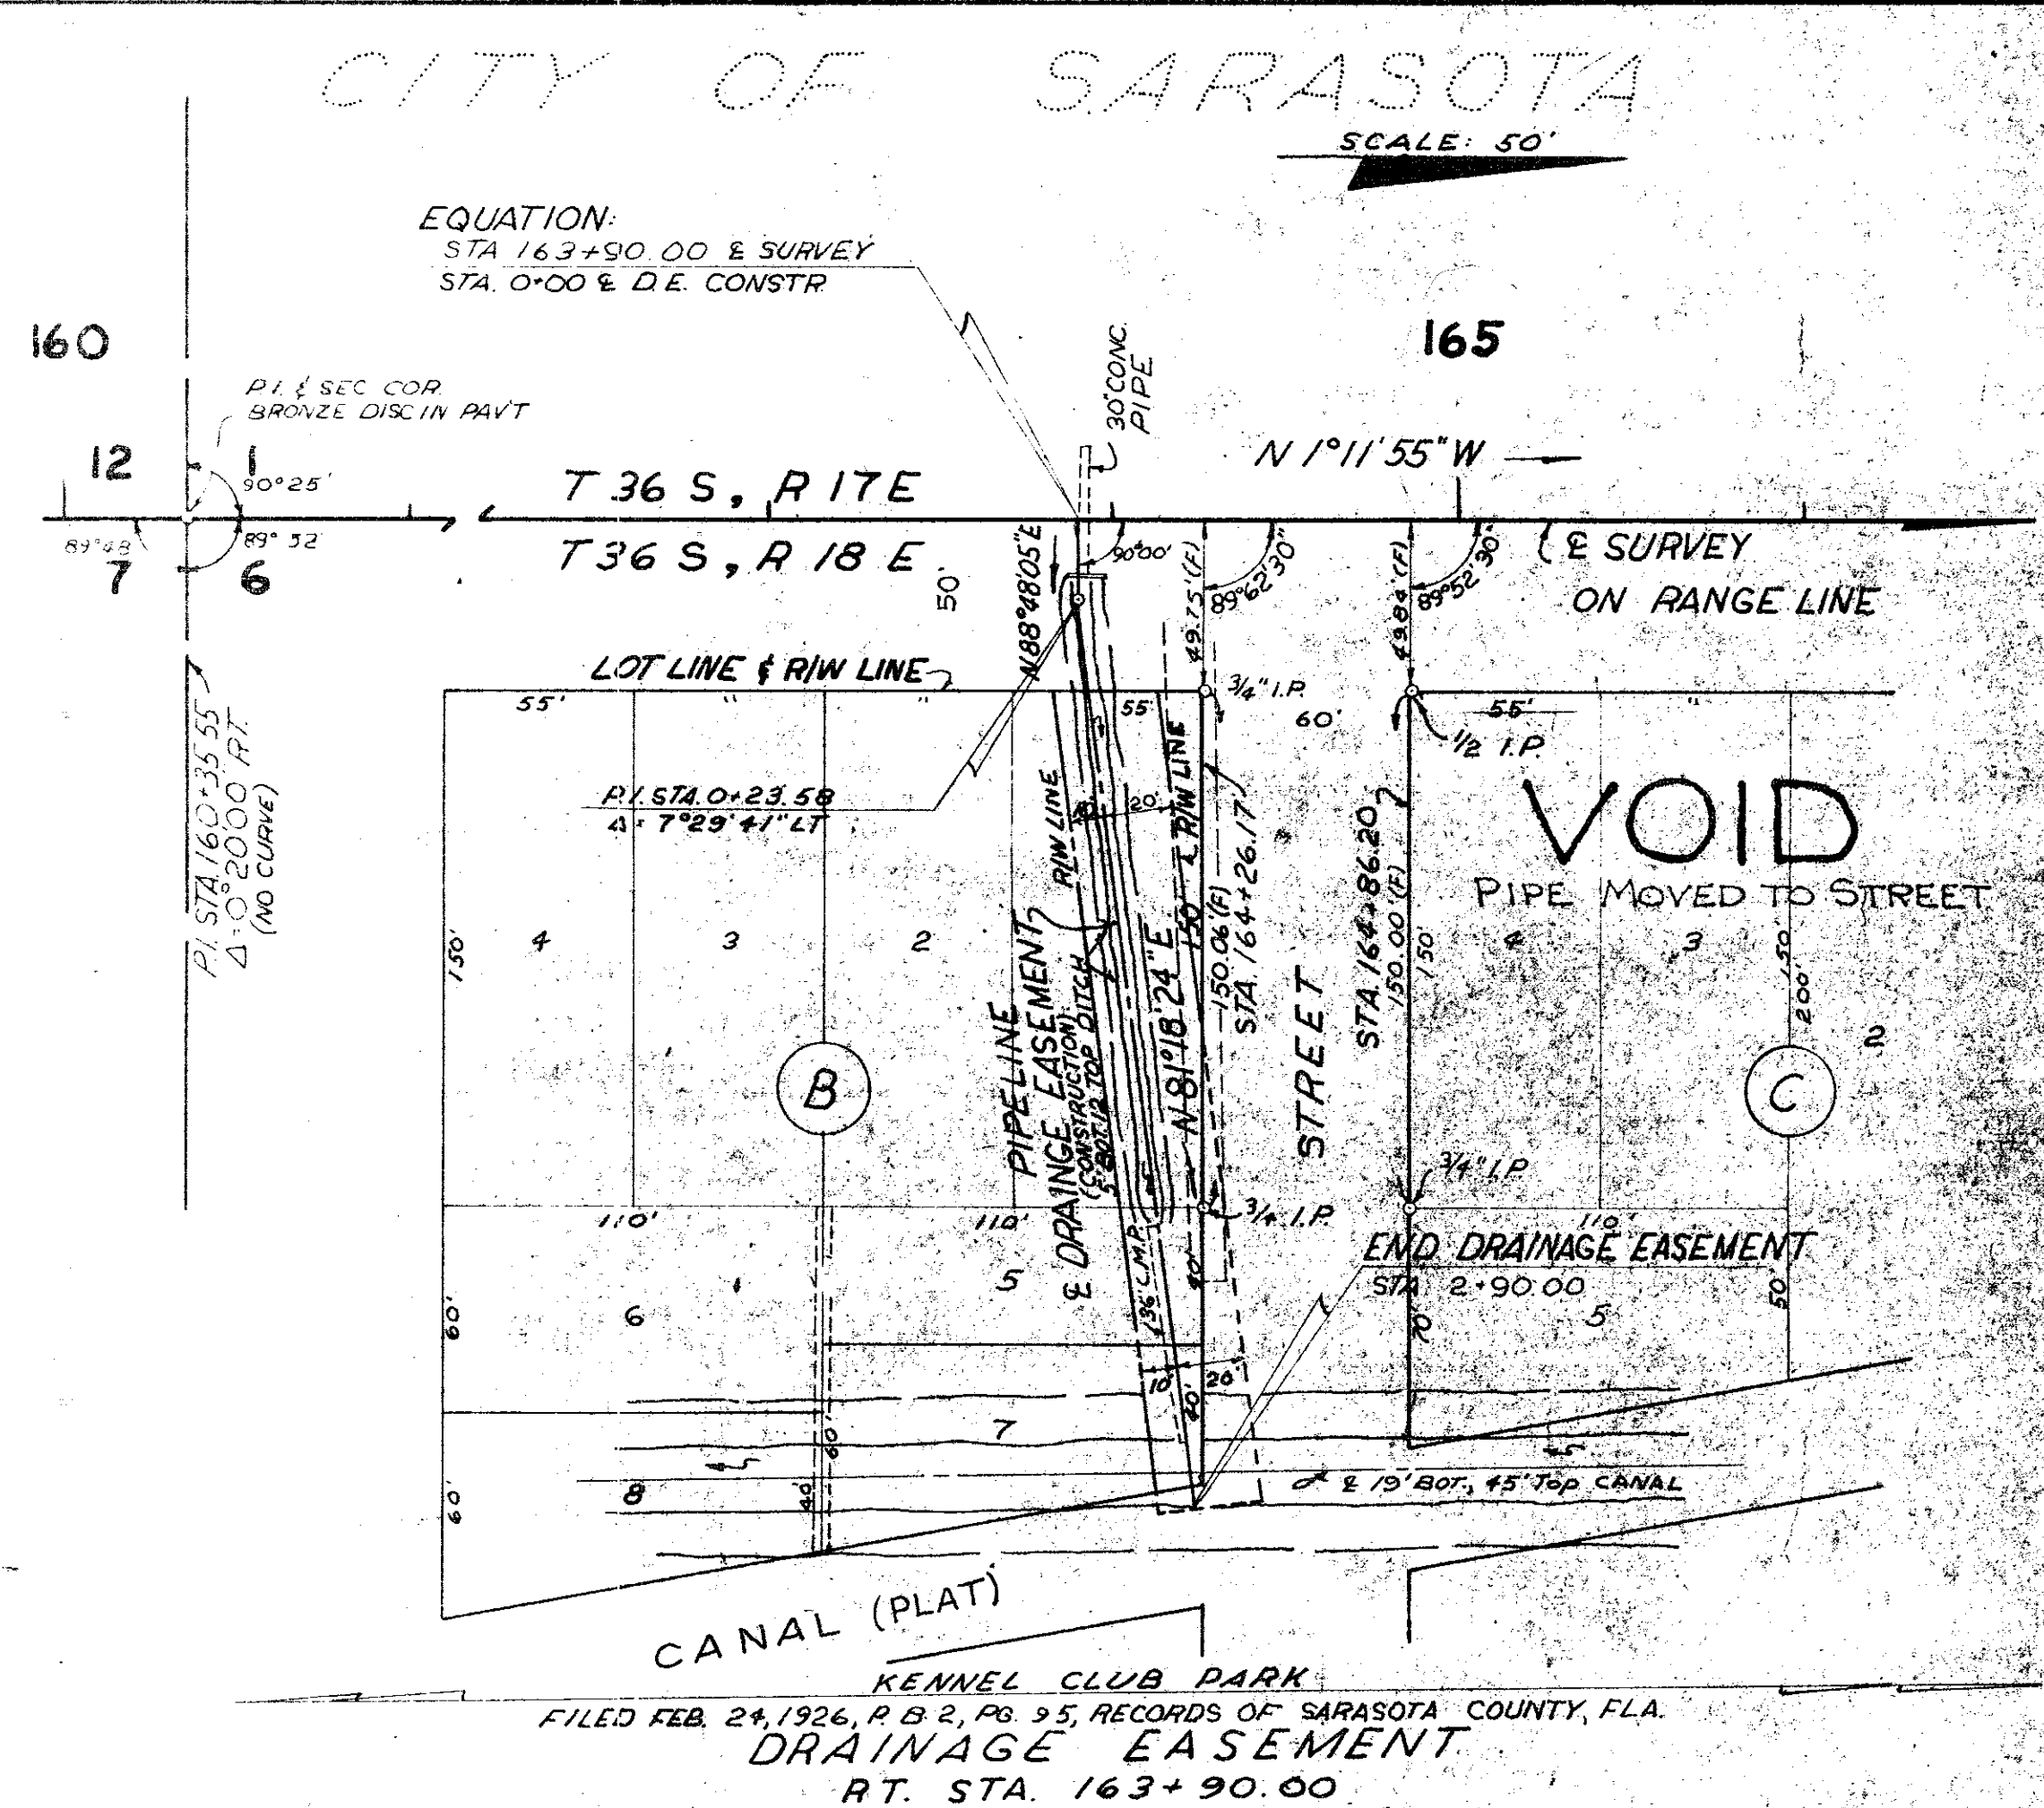



DRAINAGE ESM'T.

STATE OF FLORIDA STATE ROAD DEPARTMENT				
RIGHT OF WAY MAP				
STATE ROAD No. 683-A SARASOTA COUNTY				
Drawn	By	DATE	APPROVED BY	DATE
W.E.S.	W.E.S.	4/27/62	<i>E. M. Johnson</i>	
Checked	D.C.	6-29-62	<i>W. J. H. H.</i>	
Compared	W.E.S.	6-29-62		
Void D.E. 12-1-62	W.E.S.	9-5-62		
End D.E. Sta 2+00	W.E.S.	7-13-62		
REVISION	BY	DATE	SECTION 17120-2150 SHEET 9 OF	

GENERAL TELEPHONE CO.

STATION	DIST. LEFT	DIST. RIGHT
108+86		27
110+25		25
113+22		25
114+15.5	22.9	
114+22.5		25
116+71		26
117+00	22.9	
117+23		25
118+69.5	22.5	
119+19.5		25.5
120+12		25
120+13.5	22.5	
120+15.5	19.5	
121+74.5		25
123+55	30	
124+14		25
126+83.5	43	
127+10		36
128+61		23
131+56		25
133+30		29
136+53		25
138+72		31.5
140+37		22.5 (M. KIRK)
142+93		23
144+09.5		33.5 (G. H.)
146+17	31.5	
147+06	26	
152+33	29.5	
163+18		23.5
164+40.5		22.3
166+18		21.9
168+87	26	
169+33		24
173+55		25
176+49		25
176+57	28	
179+99		26
181+75		25
182+81	25	
182+81.5		23
189+10		23.5
193+65	24.5	
198+91		25
200+35		29

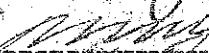UTILITY TABULATION			
STATE OF FLORIDA STATE ROAD DEPARTMENT			
RIGHT OF WAY MAP			
STATE ROAD NO. 683-A		SARASOTA COUNTY	
	BY	DATE	APPROVED BY
DRAWN:	GER	5-23-62	 ED. M. JOHNSON DISTRICT ENGINEER
TRACED:	GER	5-31-62	
CHECKED:	DC	6-5-62	
COMPILED			 W. H. HAYS CHIEF OF RIGHT OF WAY
INDEXED			STATE HIGHWAY DEPARTMENT
SECTION 17120 - 2150		SHEET 10 OF	

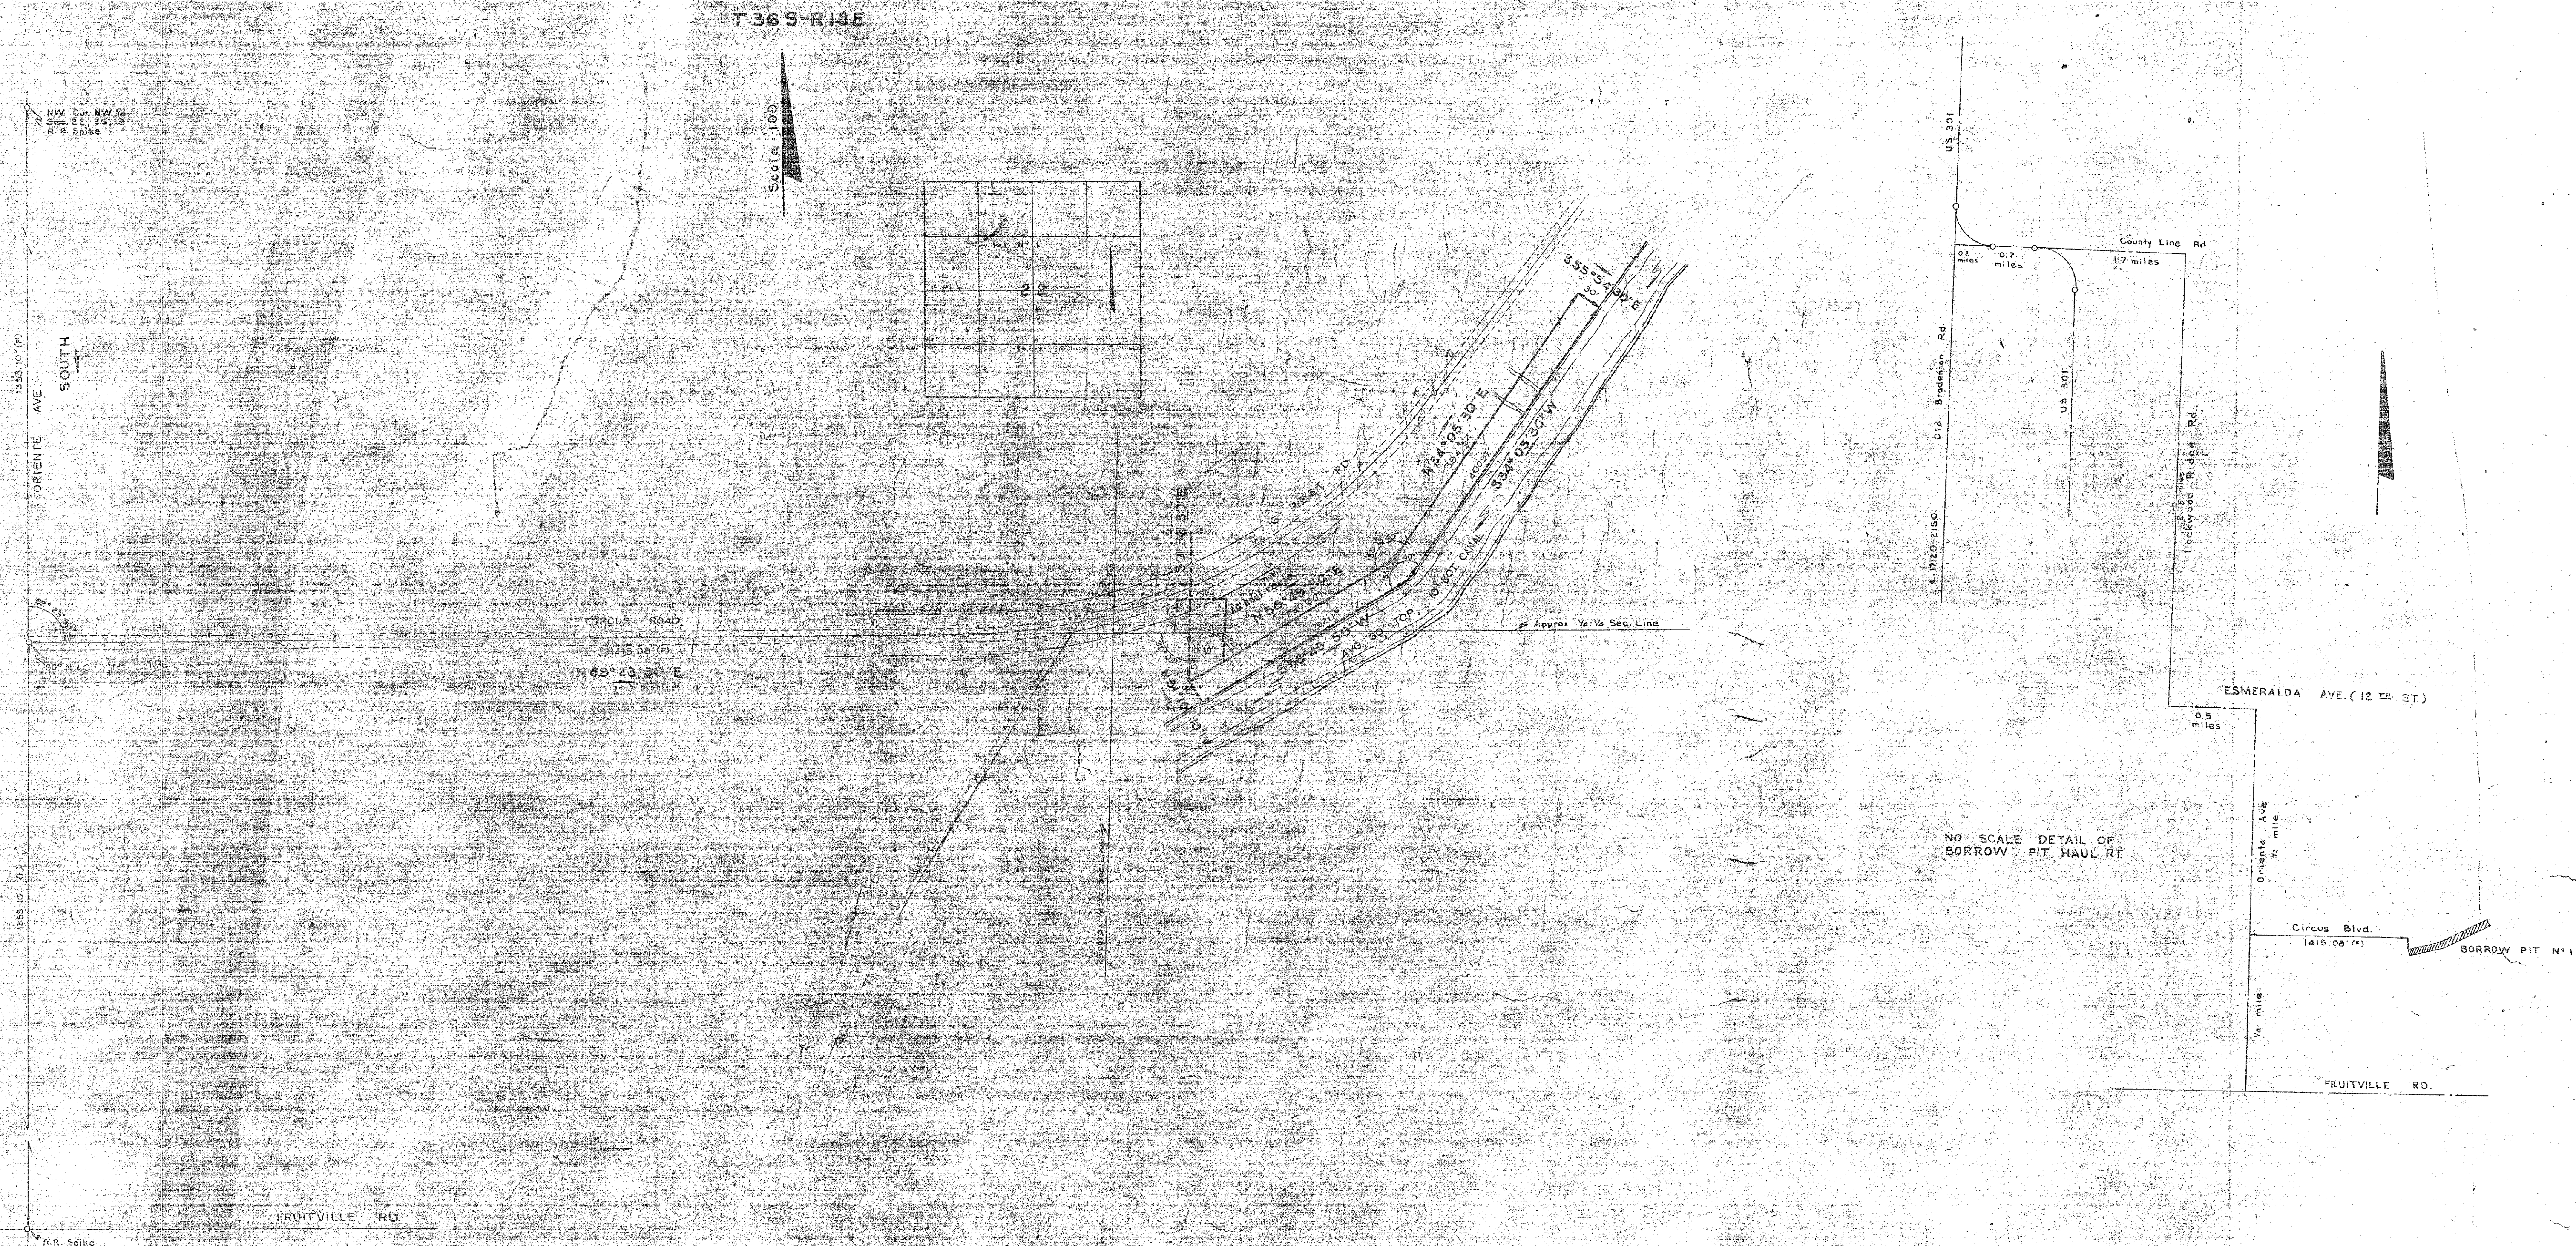

BORROW PIT N° 17

Bearings Assumed

Loose leaf notes dated June 5, 1963

STATE OF FLORIDA
STATE ROAD DEPARTMENT
RIGHT OF WAY MAP

STATE ROAD NO. 603-A		SARASOTA COUNTY	
BY	DATE	APPROVED BY	DATE
DRAWN W. J. P.	G-11-63	<i>W. J. P.</i>	
TRACED B. W. N.	G-12-63		
CHECKED E. E. I.	G-12-63		
CONFARED			
INDEXED			

SECTION. 17120-2150 SHEET. 11 OF