RPB 1-Pg. 96

FED. ROAD DIV. No.	STATE	PROJECT No.	FILE No.
3	FLA.	17050-2502	1

FLORIDA TROPICAL HOMESITES AND LITTLE FARMS

Filed August 8, 1951, Plat Book 5, Page 11, Records of Sarasota County, Florida.

SEC. 3, T40S, R19E

SCALE: 40'

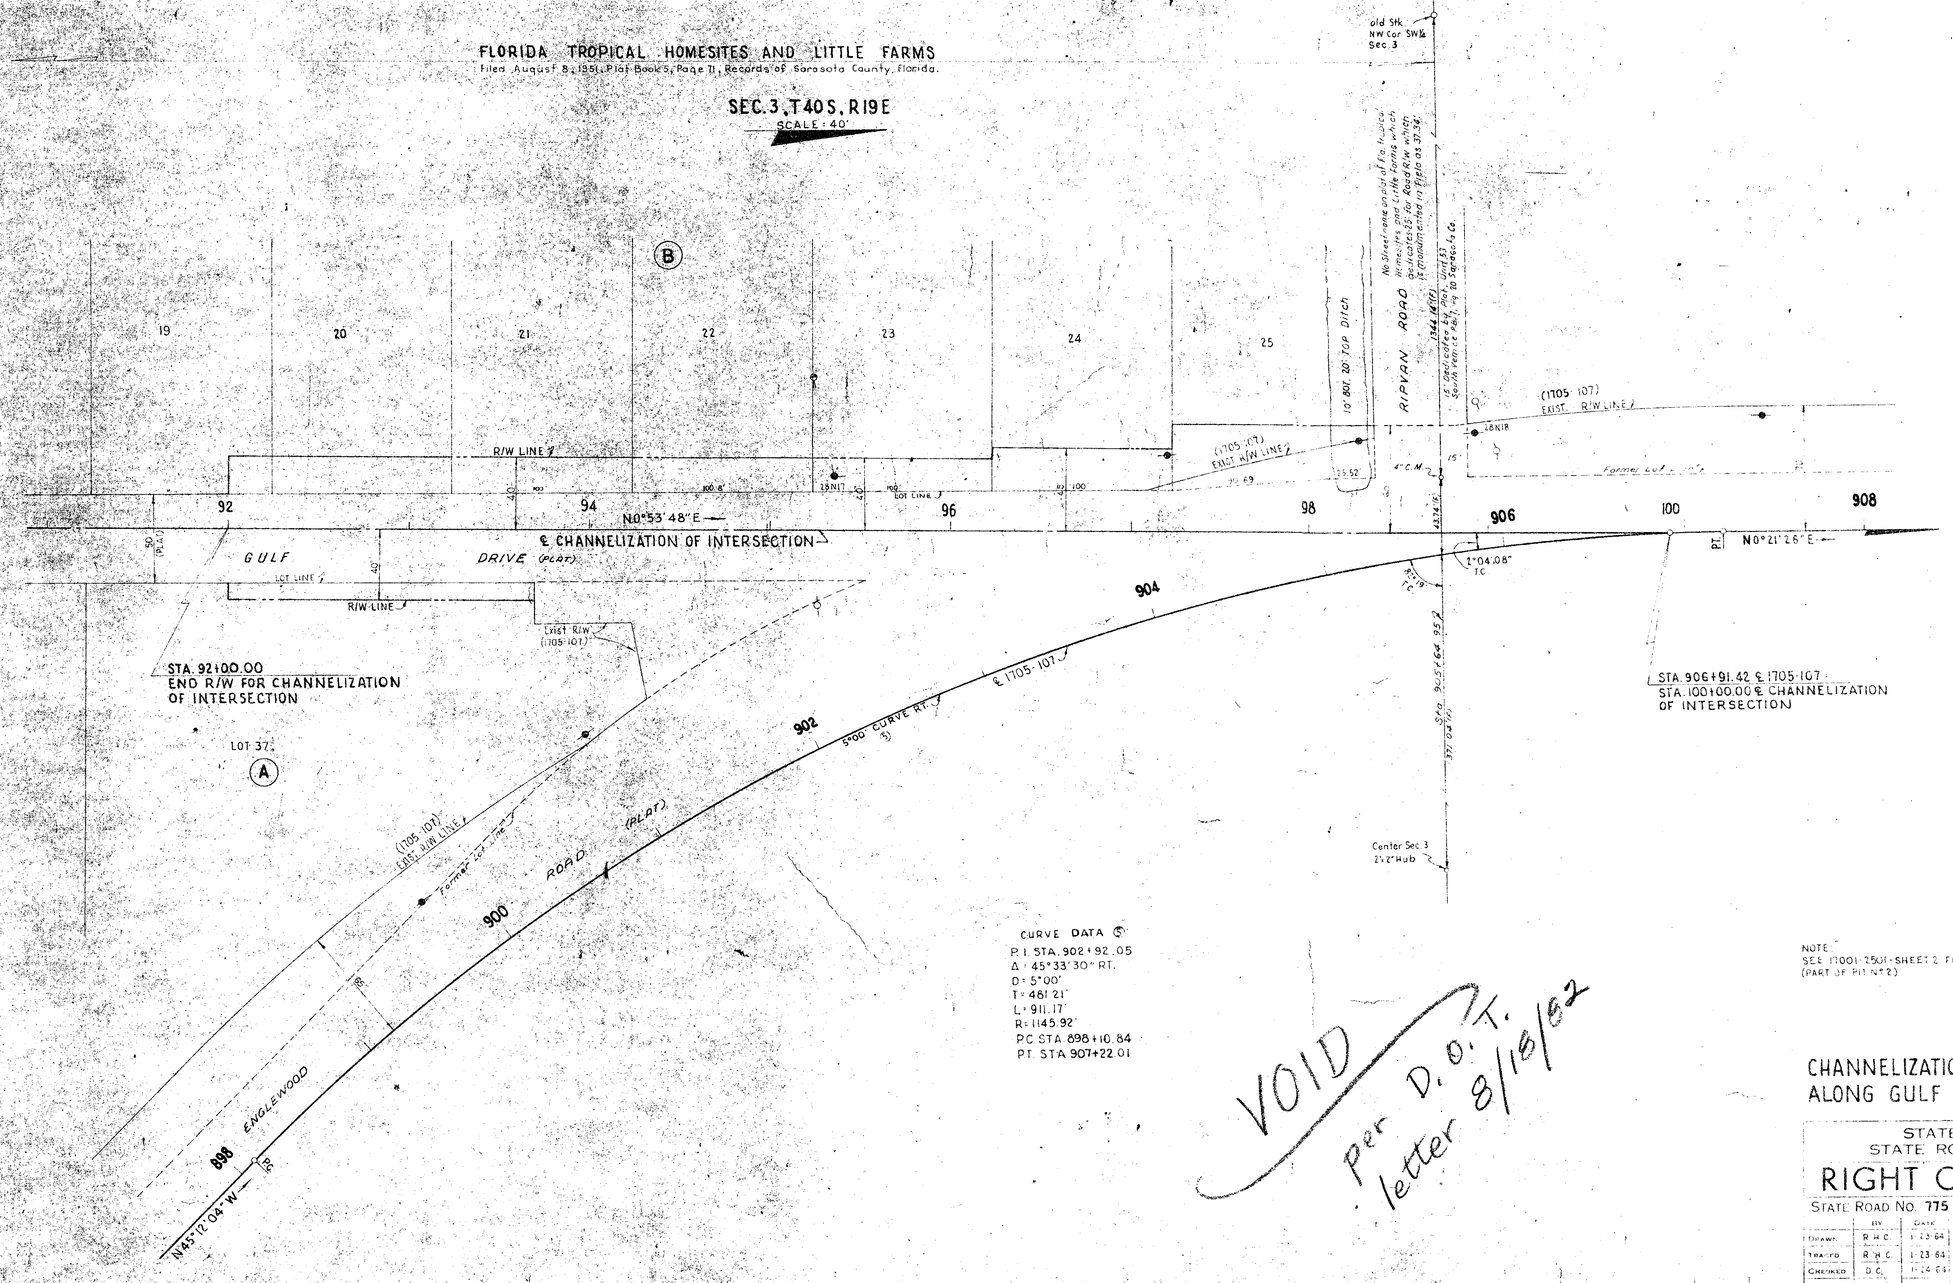

CURVE DATA ⑤

P.I. STA. 902+92.05
Δ = 45°33'30" RT.
D = 5°00'
T = 461.21'
L = 911.17'
R = 1145.92'
P.C. STA. 898+10.84
P.T. STA. 907+22.01

NOTE:
SEE 17001-2501-SHEET 2 FOR BORROW TO BE USED ON THIS JOB. (PART OF PIT N°2)

VOID per D.O.T. letter 8/18/92

CHANNELIZATION OF INTERSECTION ALONG GULF DRIVE LT. STA. 906+91.42

STATE OF FLORIDA
STATE ROAD DEPARTMENT

RIGHT OF WAY MAP

STATE ROAD No. 775 SARASOTA COUNTY

	BY	DATE	APPROVED
DRAWN	R.H.C.	1-23-64	D. M. Johnson
TRACED	R.H.C.	1-23-64	
CHECKED	D.C.	1-24-64	
COMPARED	R.H.C.		
INDEXED			

DIVISION ENGINEER 1-29-64

REVISION	BY	DATE

SECTION 17050-2502 SHEET 1 OF