


FED. ROAD DIV. NO.	STATE	PROJECT NO.	FISCAL YEAR	SHEET NO.
3	FLA.	17040-2504		1

BEGIN R/W JOB
 EQUATION:
 STA. 100+00.00 = SURVEY
 STA. 261+59.74 = 1744.2503
 $\Delta = 2^{\circ}37'20''$ LT.
 NO CURVE

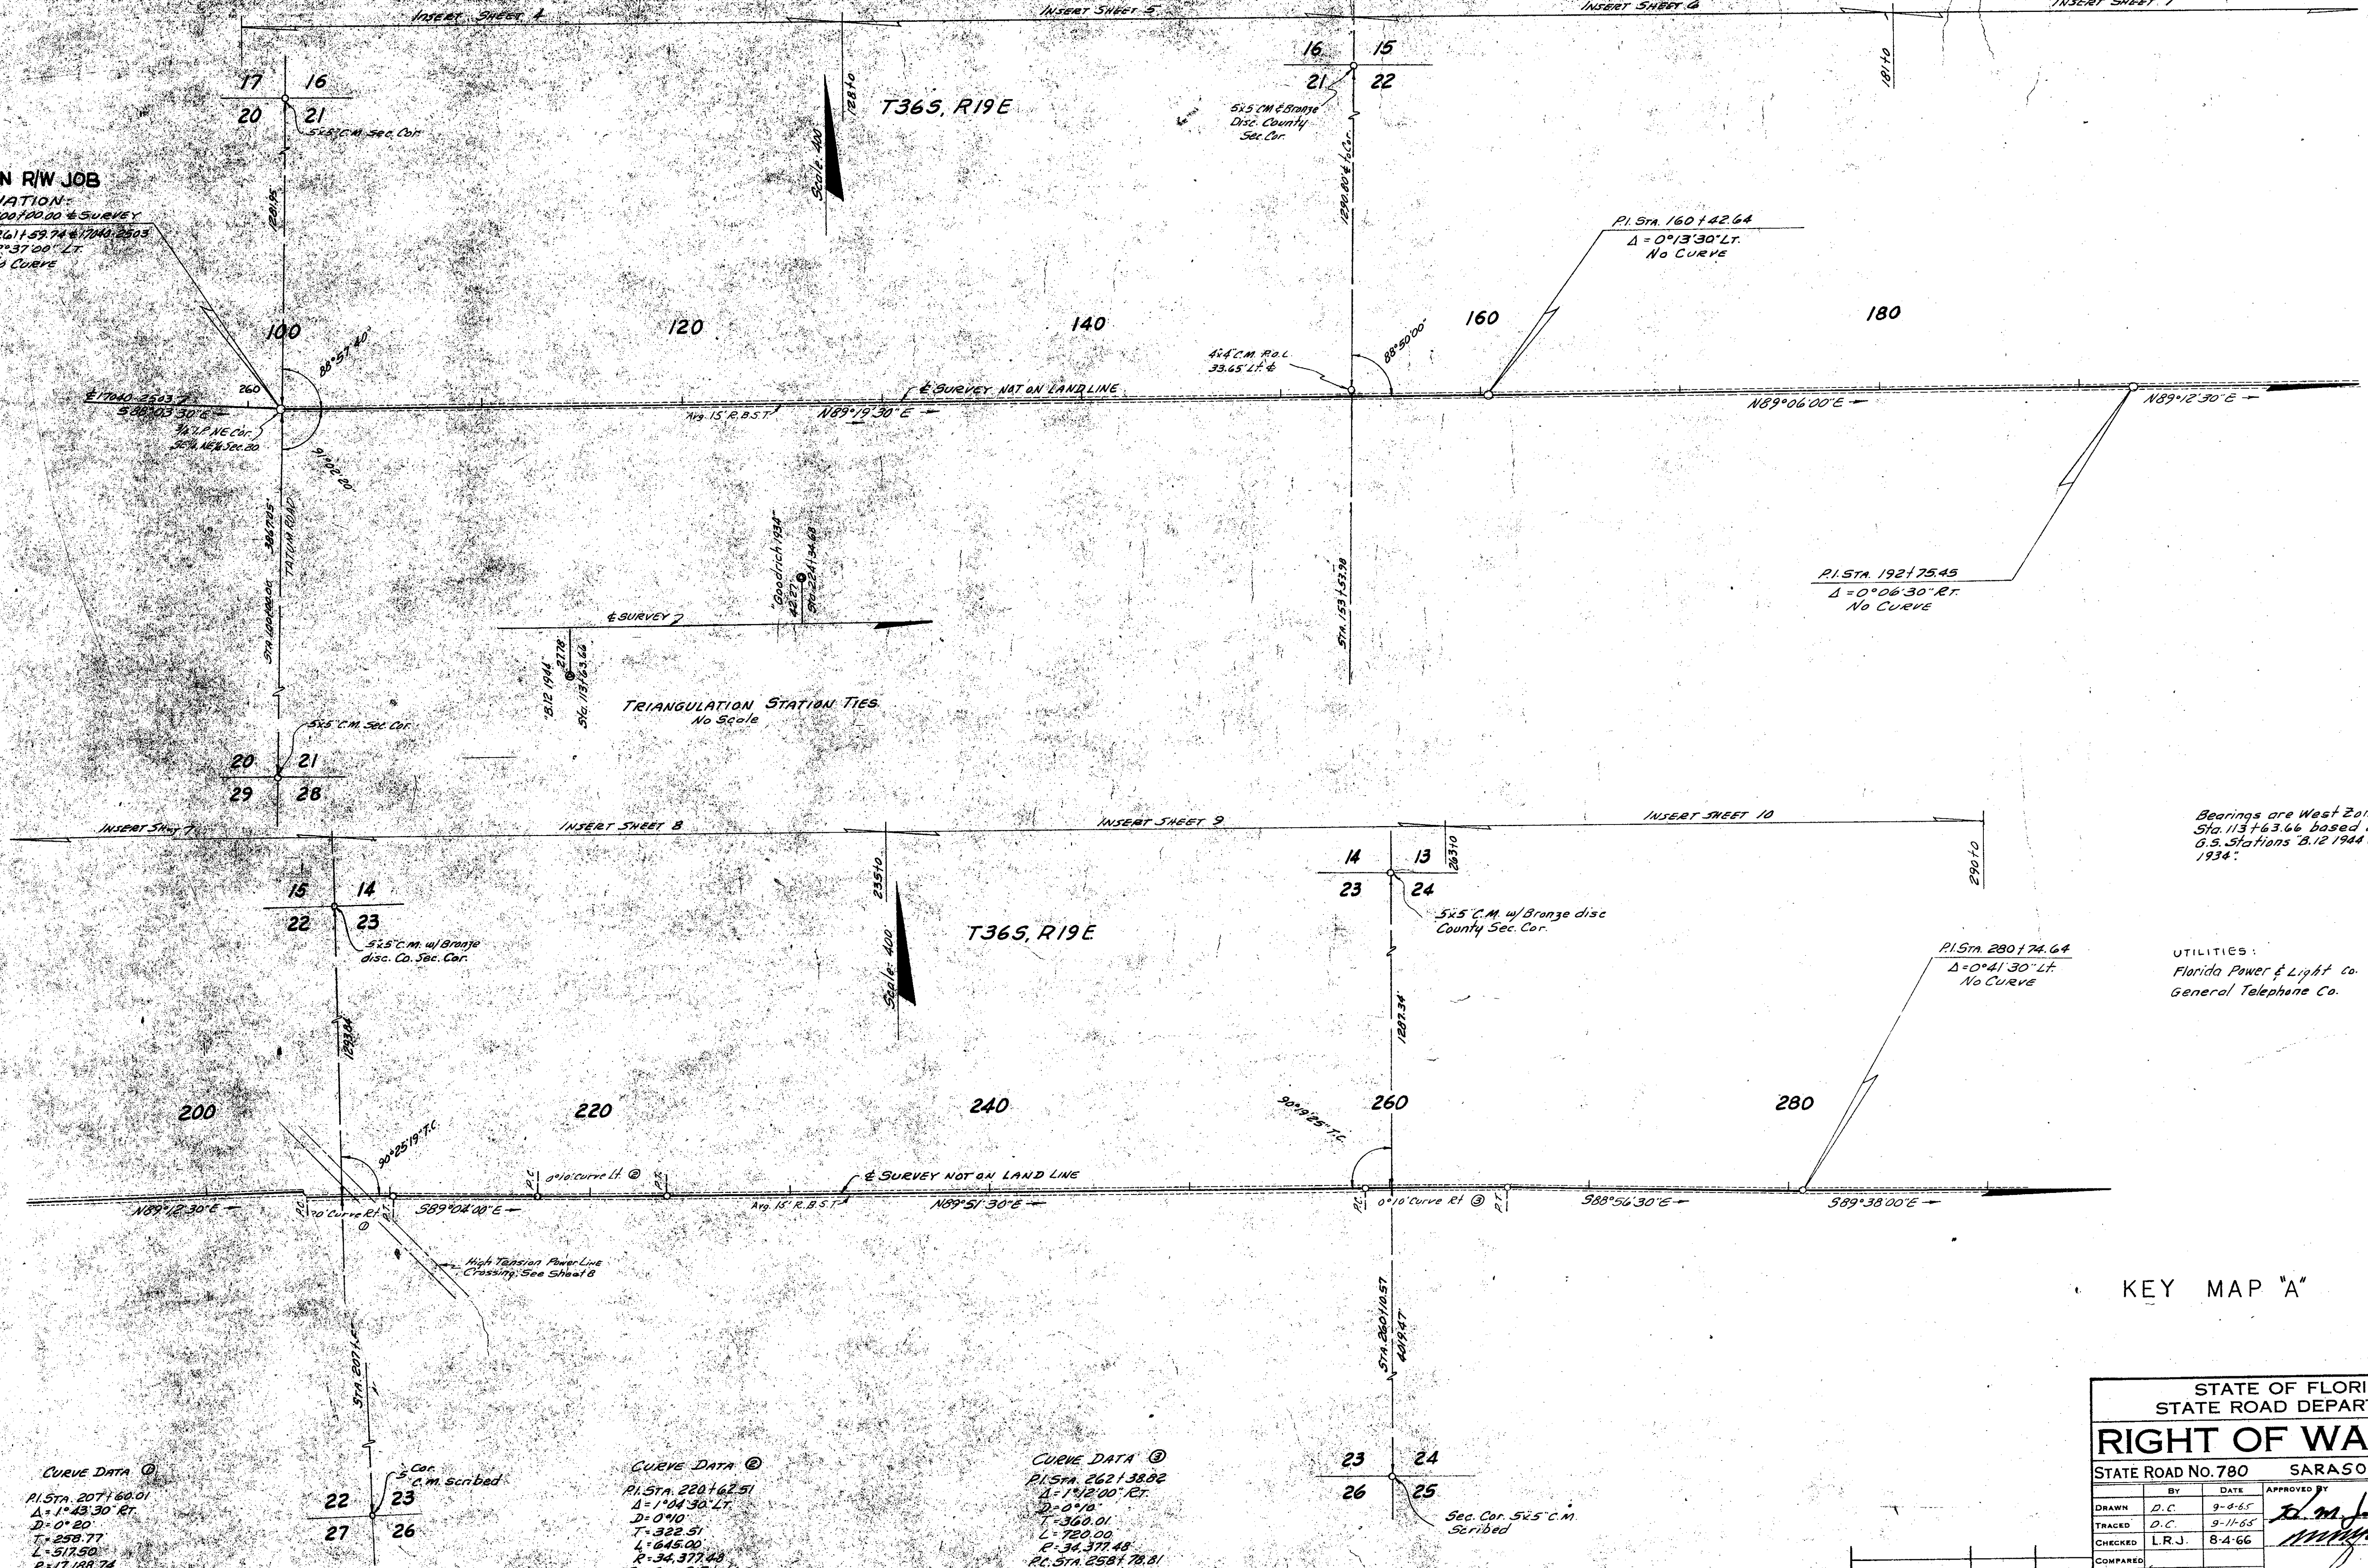

Bearings are West Zone Grid at Sta. 113+63.66 based on U.S.C. & G.S. Stations B.12 1944 & Goodrich 1934.

UTILITIES:
 Florida Power & Light Co.
 General Telephone Co.


KEY MAP "A"

CURVE DATA ①
 PI STA. 207+60.01
 $\Delta = 1^{\circ}43'30''$ RT.
 D = 0°10'
 L = 258.77
 R = 17.188.74
 PC STA. 205+01.28
 PT STA. 210+18.74

CURVE DATA ②
 PI STA. 220+62.51
 $\Delta = 1^{\circ}04'30''$ LT.
 D = 0°10'
 L = 322.51
 R = 34.377.48
 PC STA. 217+40.00
 PT STA. 223+85.00

CURVE DATA ③
 PI STA. 262+38.02
 $\Delta = 1^{\circ}12'00''$ RT.
 D = 0°10'
 L = 360.01
 R = 720.00
 R = 34.377.48
 PC STA. 258+78.81
 PT STA. 265+98.81

STATE OF FLORIDA STATE ROAD DEPARTMENT			
RIGHT OF WAY MAP			
STATE ROAD No. 780		SARASOTA COUNTY	
BY	DATE	APPROVED BY	DATE
DRAWN D.C.	9-8-65	<i>[Signature]</i>	8-7-66
TRACED D.C.	9-11-65		
CHECKED L.R.J.	8-4-66		
COMPARED		ENGINEER OF RIGHT OF WAY	
INDEXED		STATE HIGHWAY ENGINEER	
SECTION 17040-2504		SHEET 1 OF	

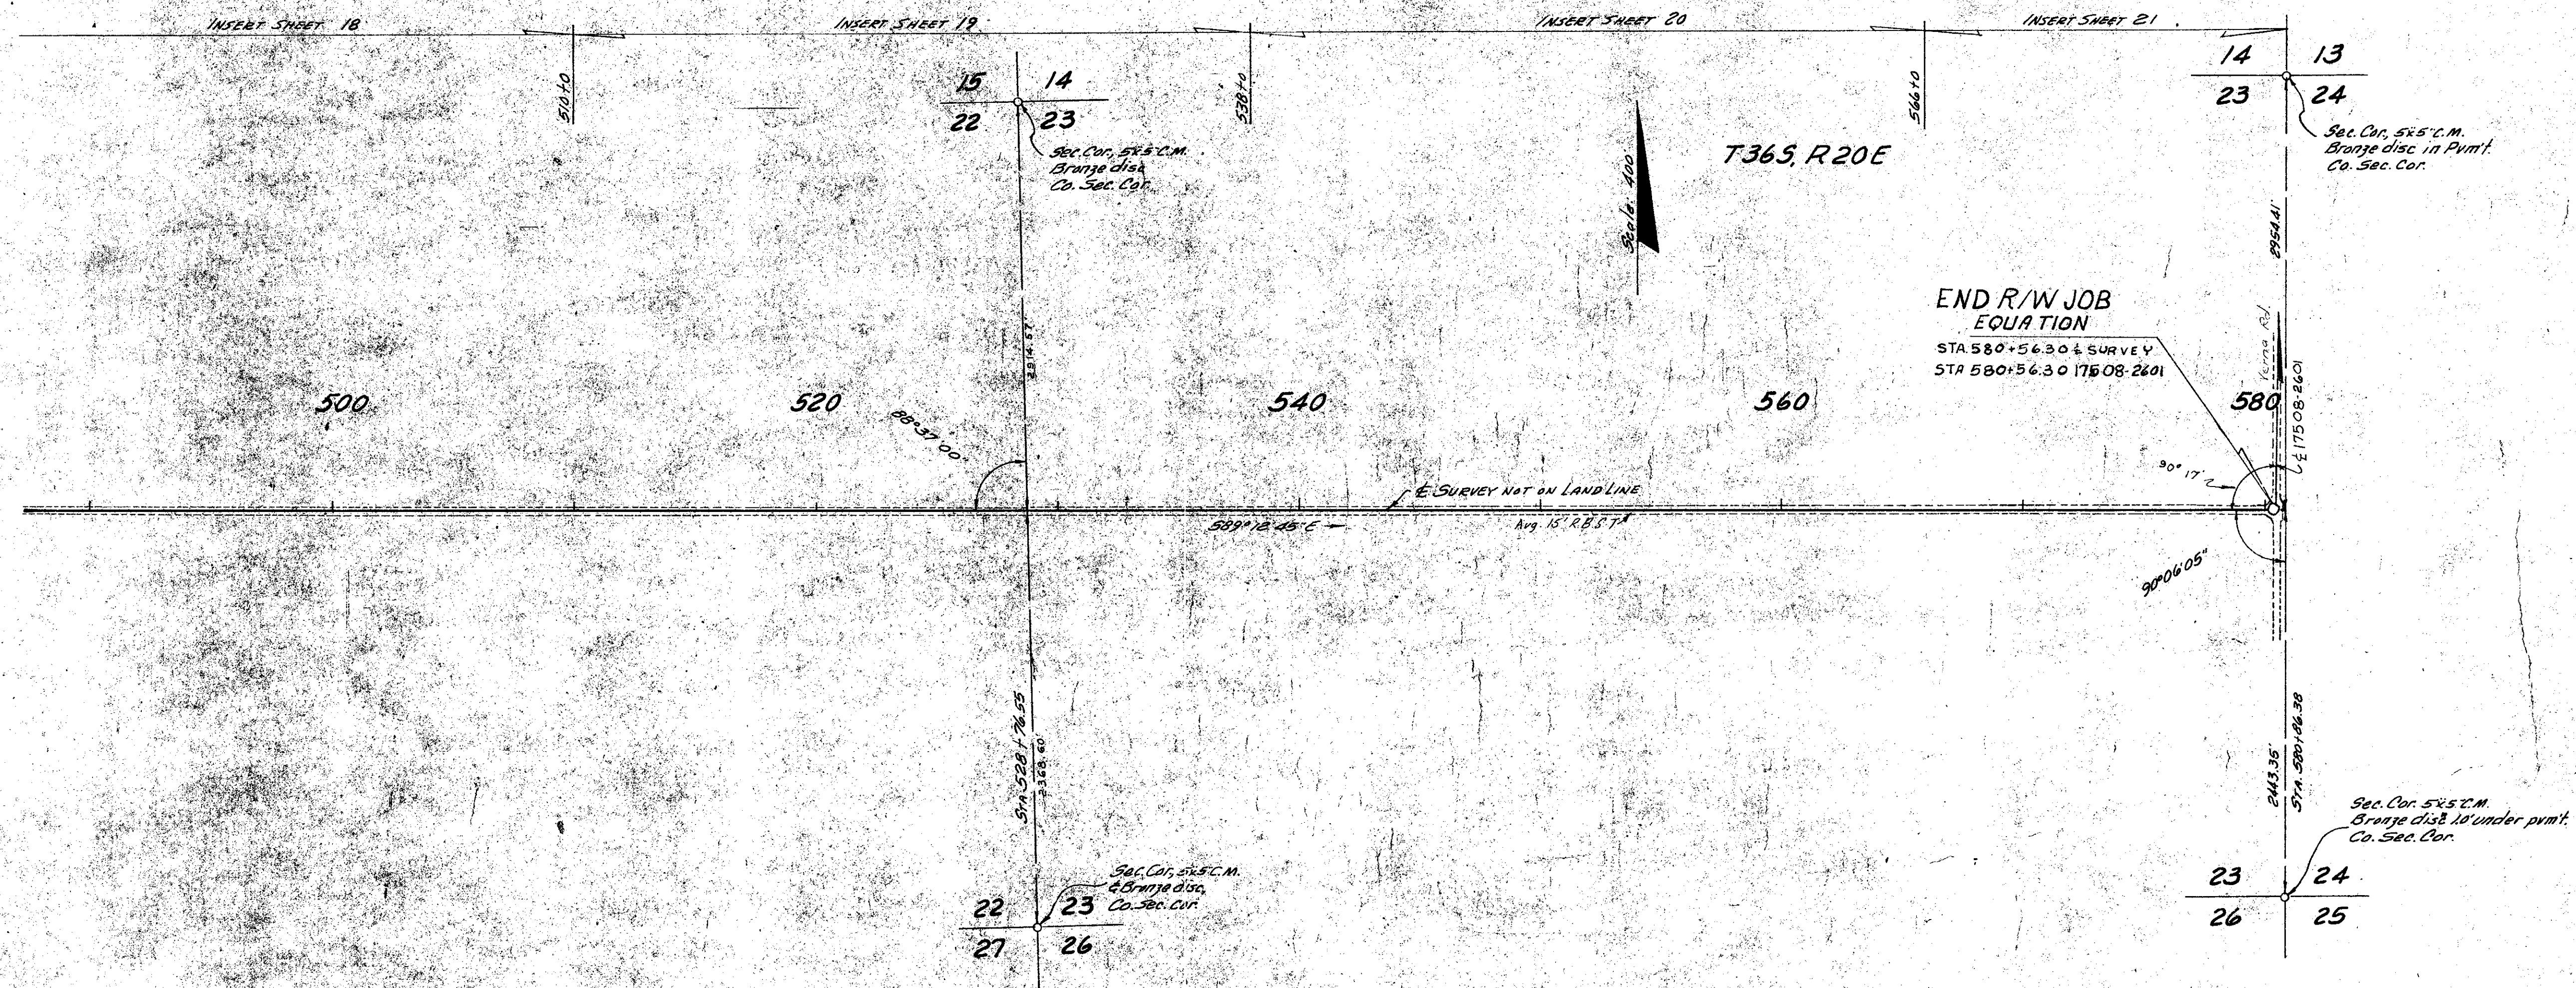


KEY MAP "C"

STATE OF FLORIDA STATE ROAD DEPARTMENT			
RIGHT OF WAY MAP			
STATE ROAD NO. 780		SARASOTA COUNTY	
DRAWN	D.C.	DATE	9-4-65
TRACED	D.C.	DATE	9-4-65
CHECKED	L.R.J.	DATE	8-4-66
COMPARED		DATE	
INDEXED		DATE	
APPROVED BY		DATE	
<i>[Signature]</i>		9-16-67	
DISTRICT ENGINEER		STATE HIGHWAY ENGINEER	

REVISION	BY	DATE
1	END R/W Job	9-16-67
2	L.R.J.	9-16-67


PALMER FARMS THIRD UNIT
Filed June 11, 1928 P.B. 3, Pg. 39
SEC. 22
T. 36S, R. 19E

TRACT 33

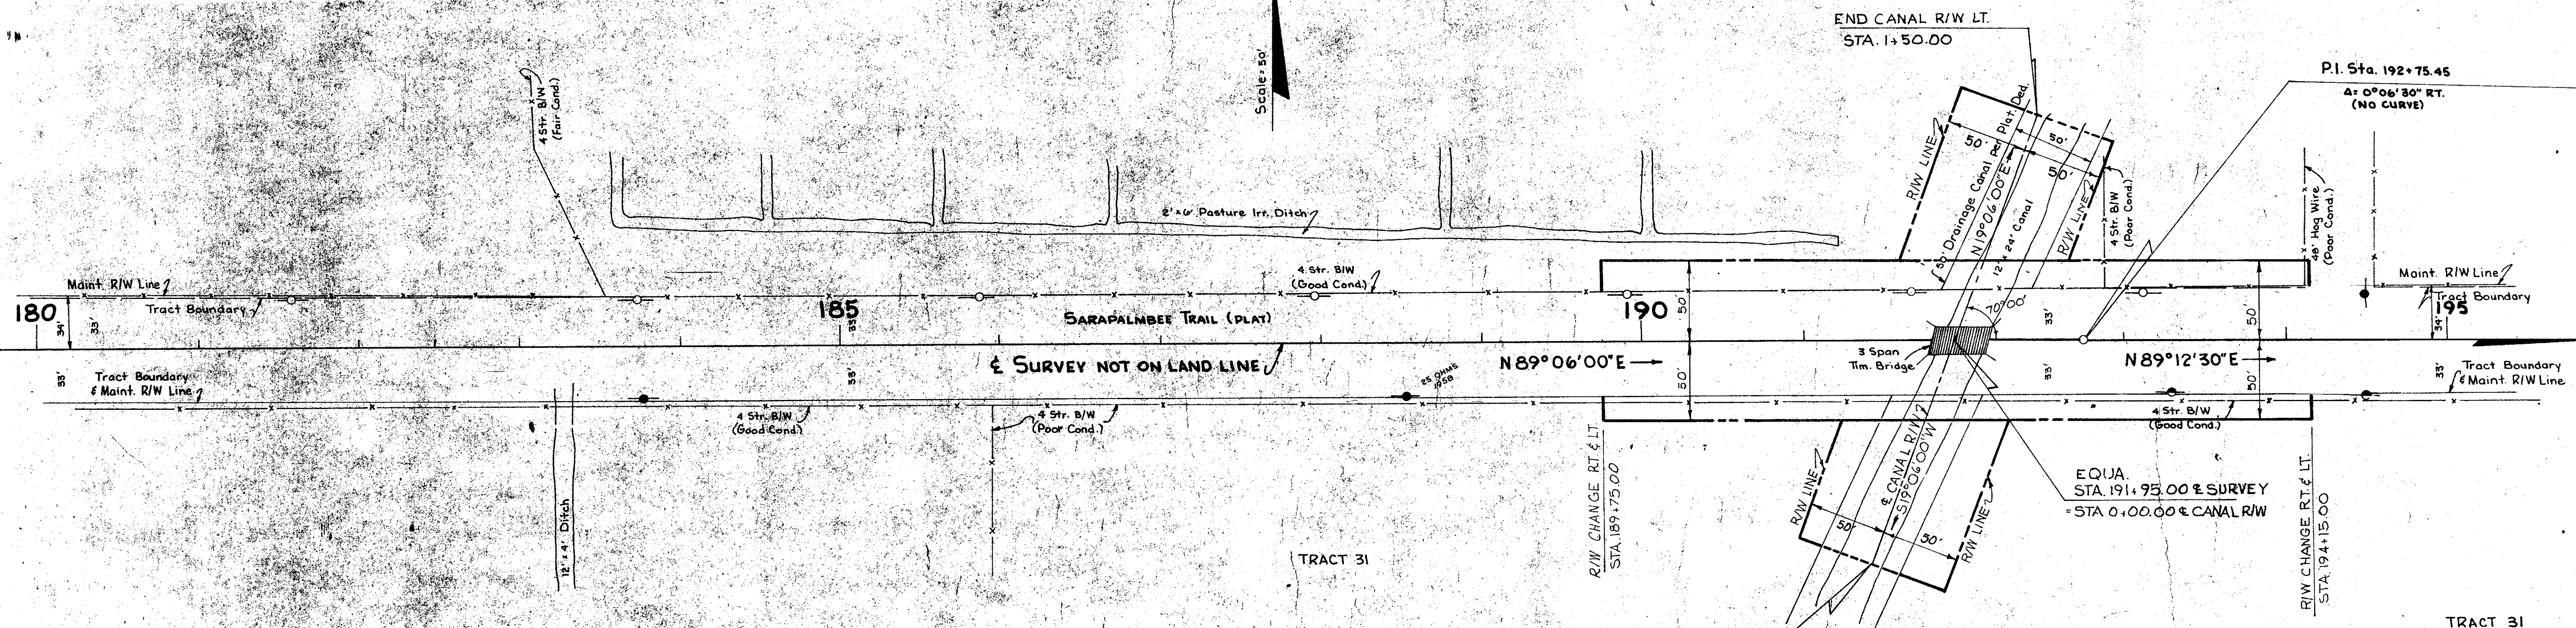

PALMER FARMS THIRD UNIT
Filed June 11, 1928 P.B. 3, Pg. 39
T. 36S, R. 19E

TRACT 33

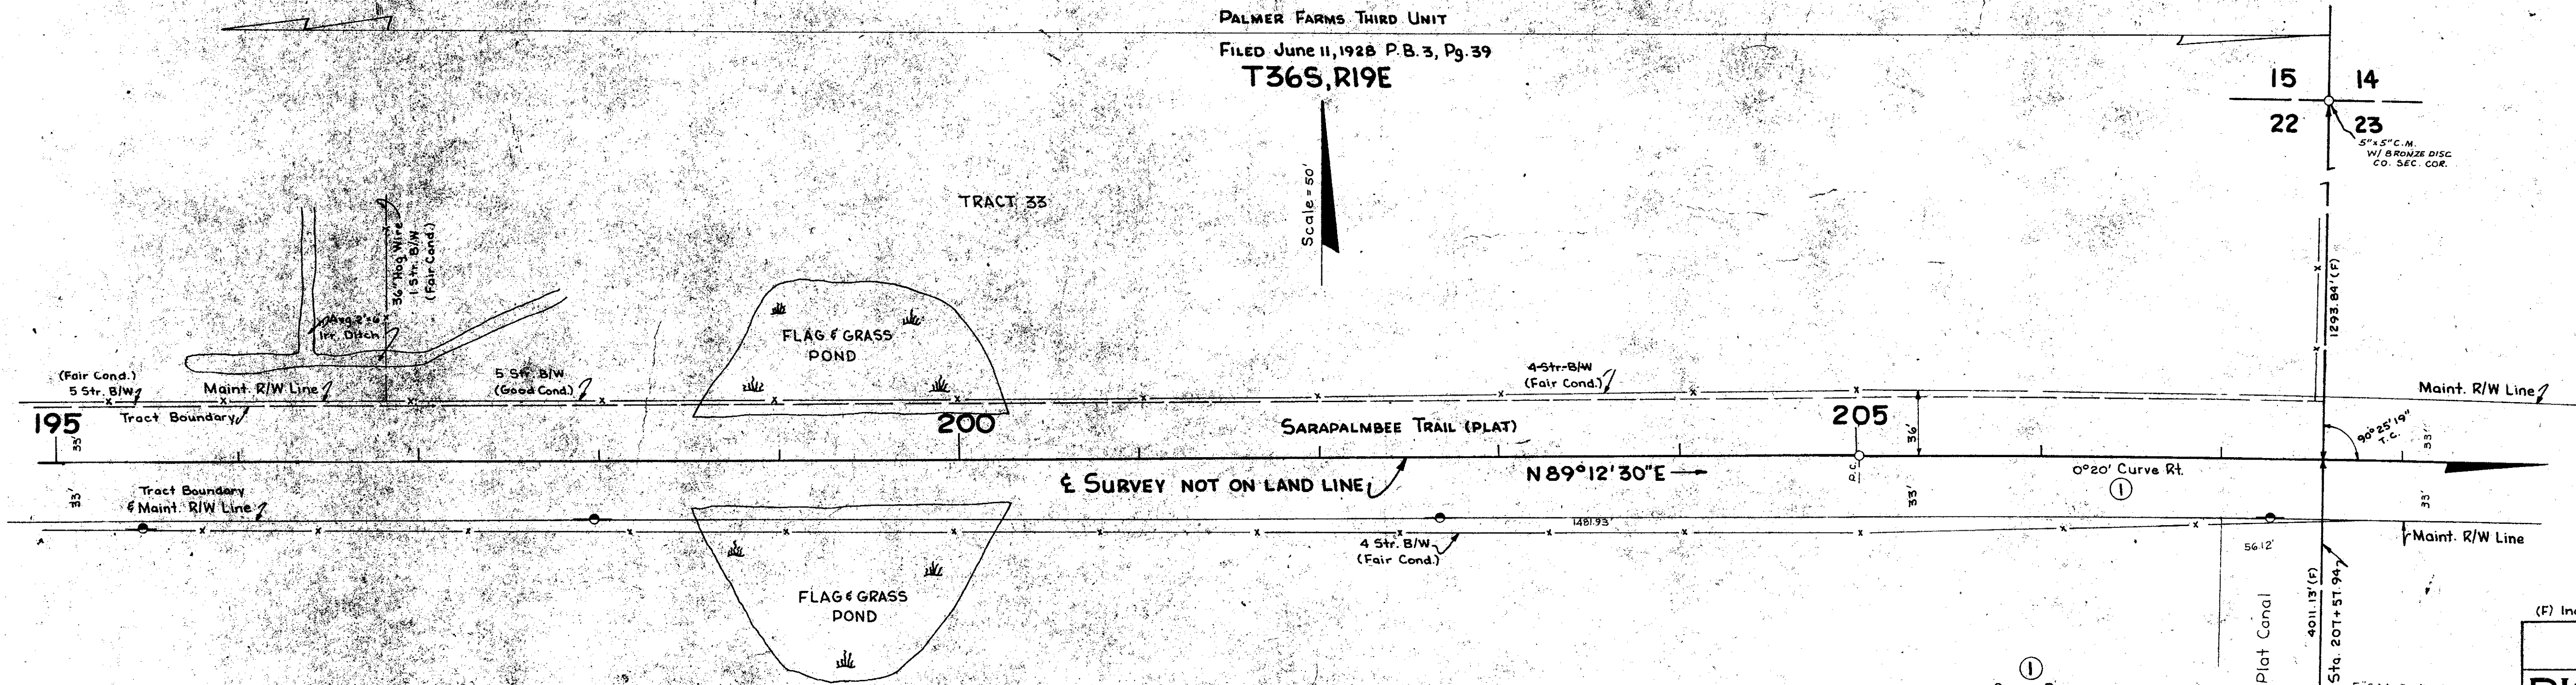

RESUB. OF PART OF PALMER FARMS THIRD UNIT
Filed March 8, 1929 P.B. 3, Pg. 53

①
Curve Data
P.I. Sta. 201+60.01
Δ: 19°43'30 RT.
D: 0°20'
T: 250.17'
L: 517.50'
R: 17188.14'
P.C. Sta. 205+01.24
P.T. Sta. 210+18.14

INSERT

(F) Indicates Field Dimensions

STATE OF FLORIDA STATE ROAD DEPARTMENT			
RIGHT OF WAY MAP			
STATE ROAD NO. 780		SARASOTA COUNTY	
DRAWN	BY	DATE	APPROVED
TRACED	R.D.H.	2-21-66	
CHECKED	D.C.	3-15-66	
COMPARED			
INDEXED			
SECTION 17040-2504		SHEET 7 OF	