



Duplicate Filed
R.B. 2/6

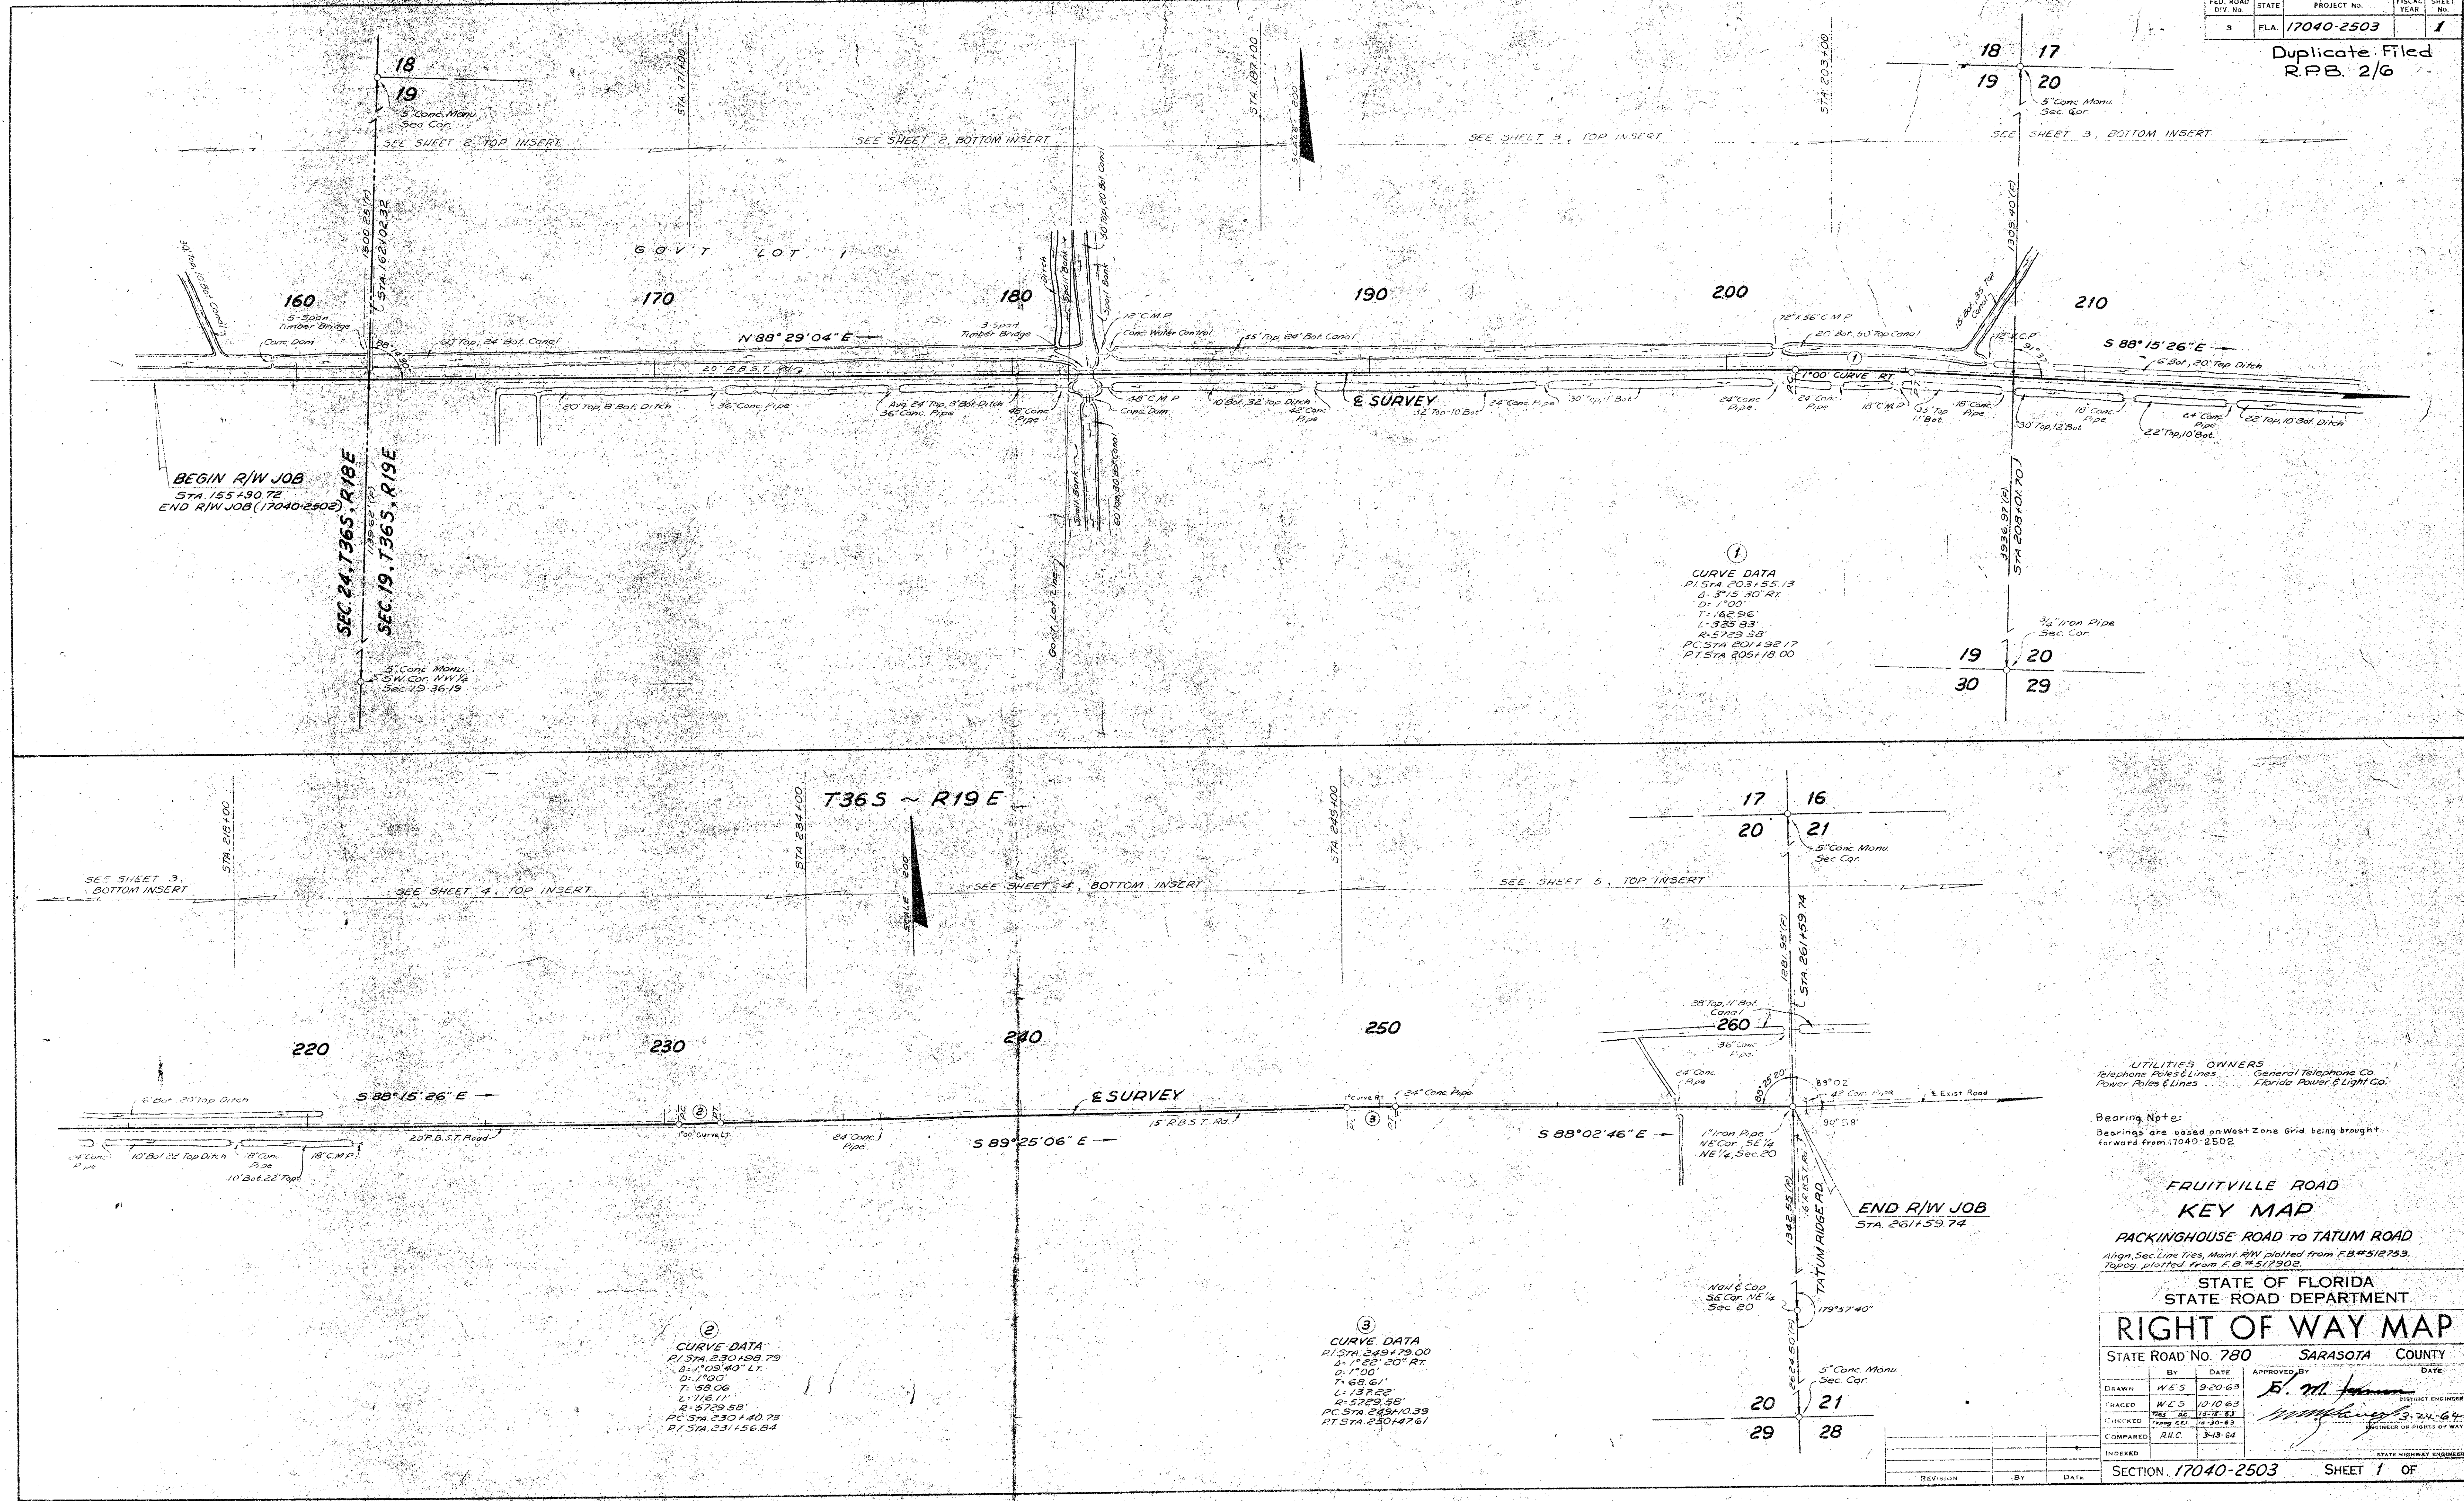

FED. ROAD DIST. NO.	STATE	PROJECT NO.	FISCAL YEAR	SHEET NO.
3	FLA.	17040-2503		2

Duplicate Filed
R.P.B. 2/6A

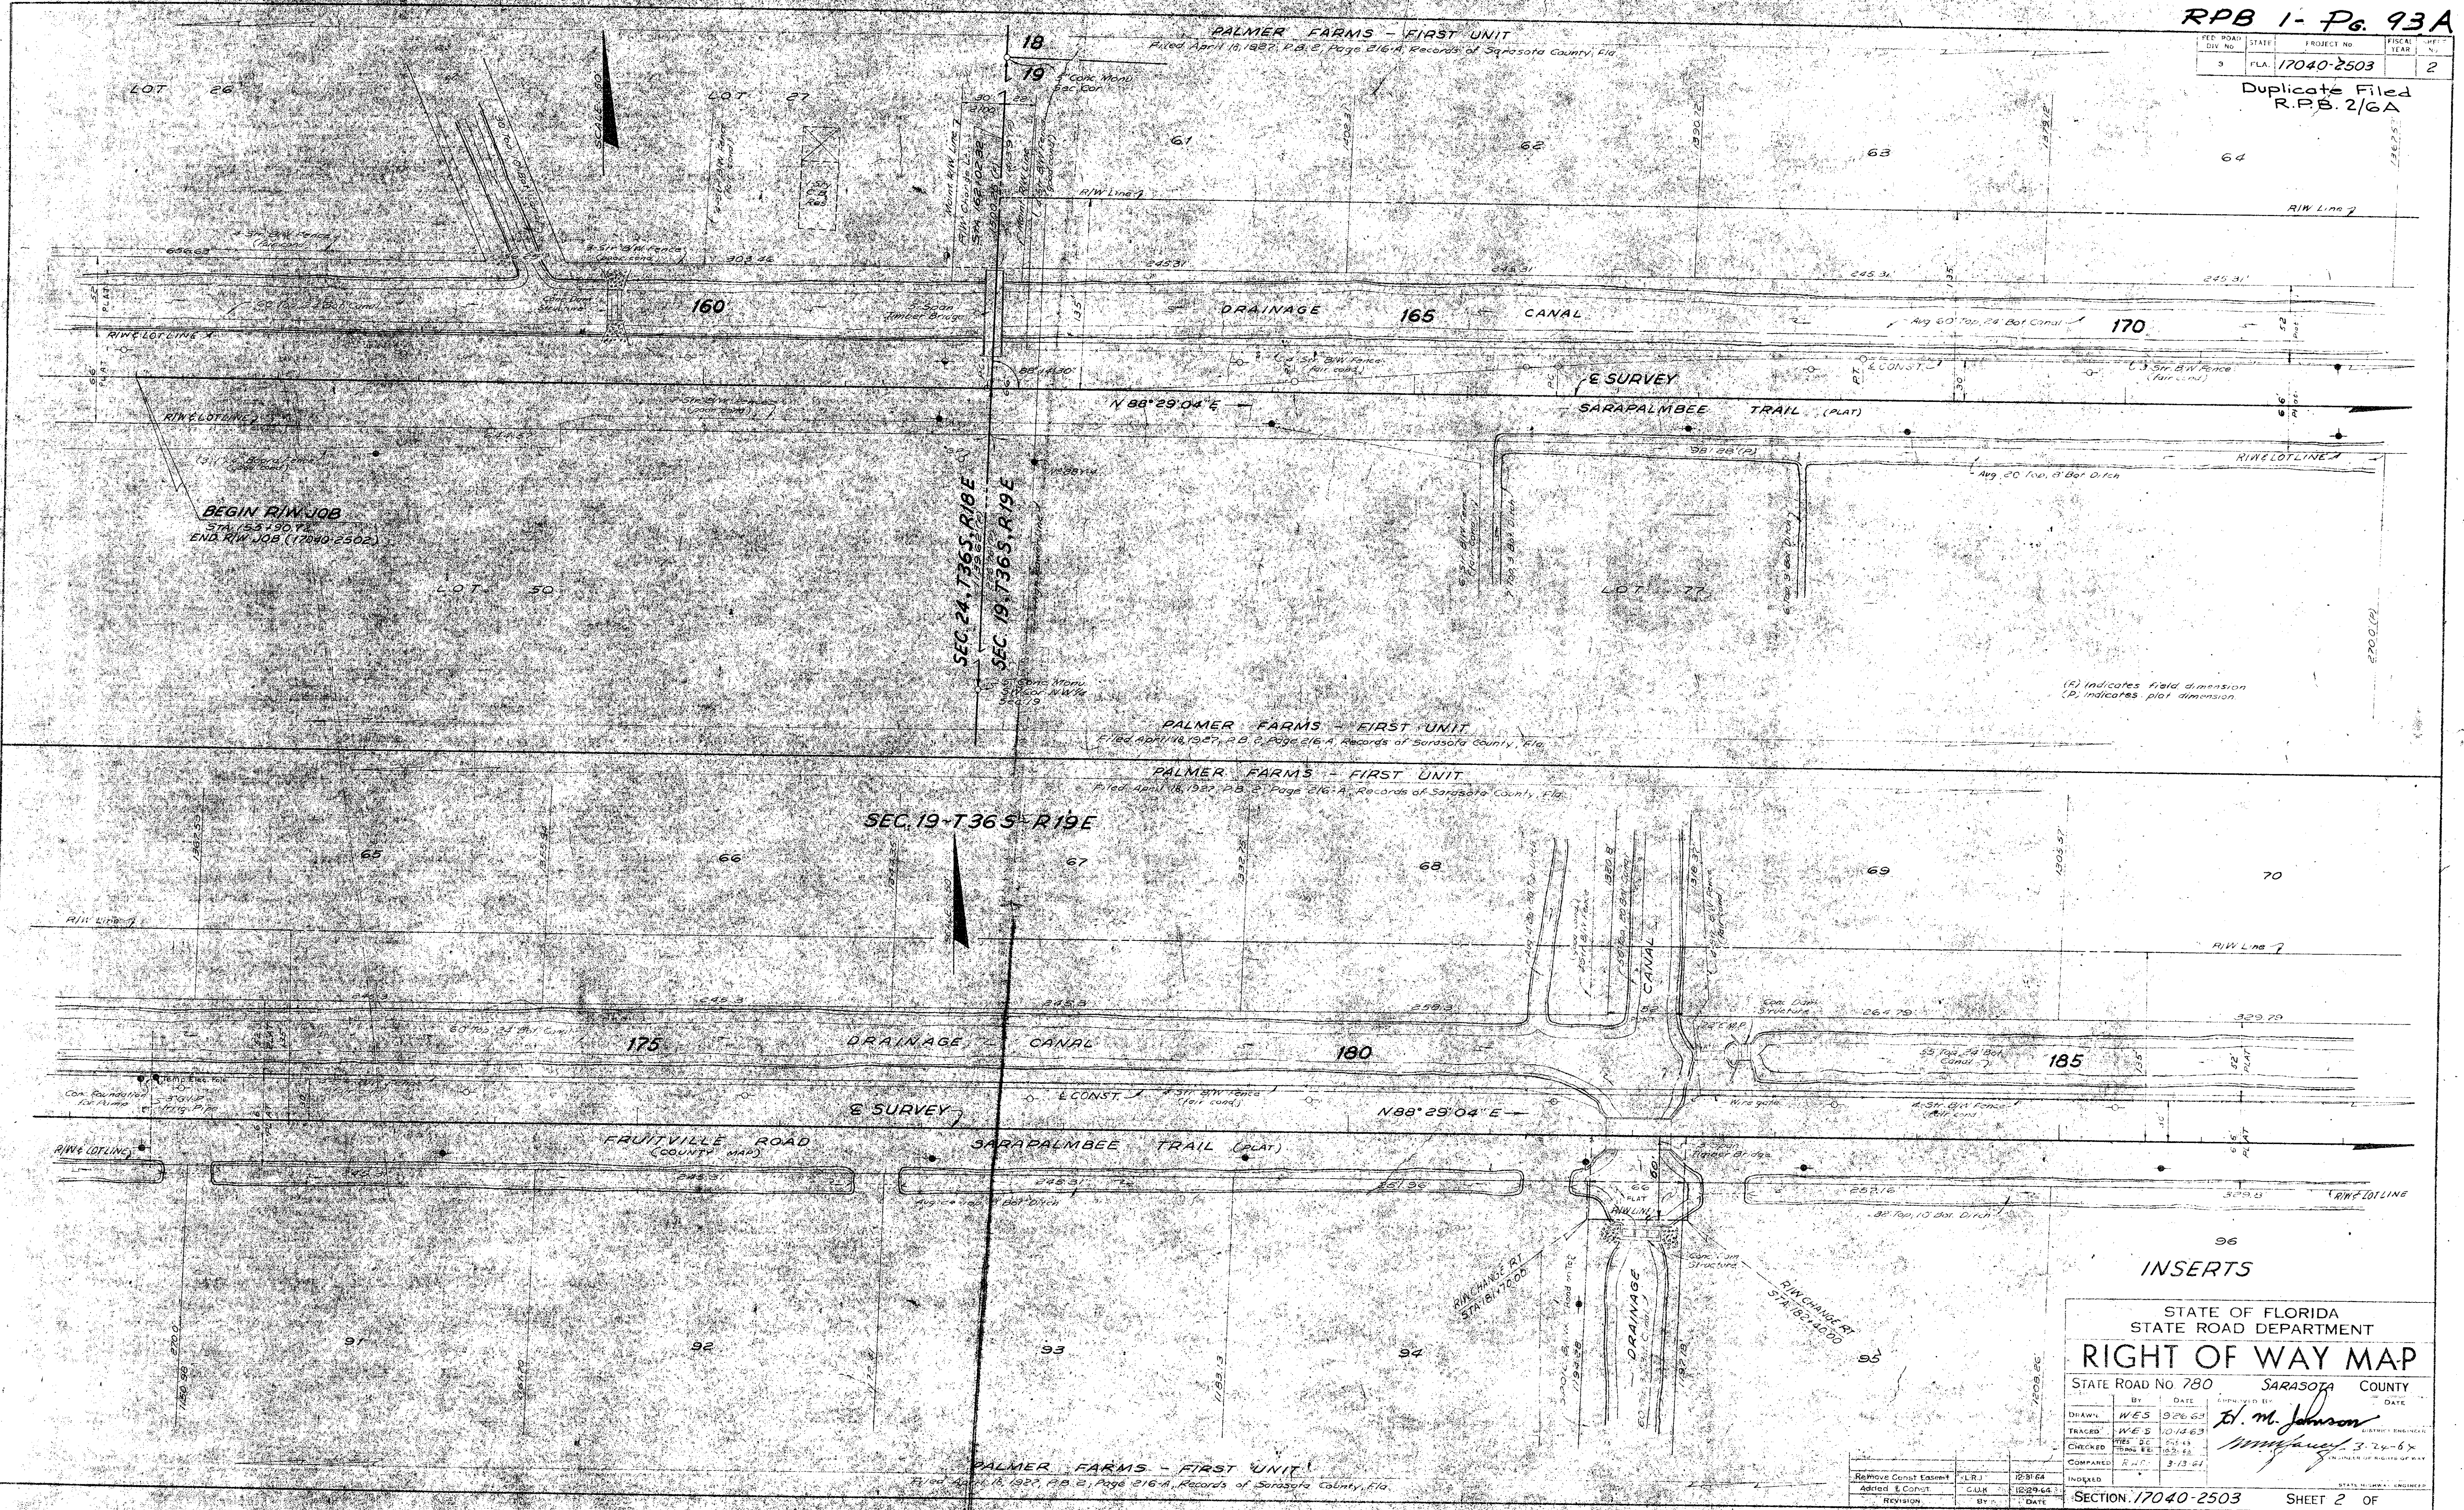

INSERTS

STATE OF FLORIDA STATE ROAD DEPARTMENT	
RIGHT OF WAY MAP	
STATE ROAD NO. 780	SARASOTA COUNTY
DATE	DATE
BY	DATE
WES	9/26/63
TRACED	WES 10/14/63
CHECKED	WES 10/14/63
COMPARED	WES 3/13/64
INDEXED	WES 3/13/64
Remove Const. Extent	LRJ 12/31/64
Added & Const.	CLM 12/29/64
Revision	By Date

SECTION 17040-2503 SHEET 2 OF 2

FED. ROAD DIV. No	STATE	PROJECT No.	FISCAL YEAR	SHEET No
3	FLA.	1704-2503		3

PALMER FARMS - FIRST UNIT

Filed April 18, 1927 P.B.2, Page 218-A, Records of Sarasota County, Fla

SEC. 19 ~ T36S ~ R19E

DRAINAGE CANAL

195

200

£ SURVEY

N 88° 29' 04" E —

SARAPALMBEE TRAIL (PLAT).

FRUITVILLE ROAD

1-Story
Tin
Equipment
Shed

CURVE DATA
P1Sta. 209+55.18
4=3°15'30" RT.
Q=1'00"
T=162.96'
L=325.83'
R=5729.58'
PCSta. 201+92.17
PTSta. 205+180.00

PALMER FARMS FIRST UNIT

Filed April 18, 1927, P.B.2, Page 216 A, Records of Sarasota County, Fla

PALMER FARMS-FIFTH UNIT

Filed Dec. 20, 1927, P.B. 3, Page 15, Records of Sarasota County, Florida

T36S~R19E

PALMER FARMS- FIRST UNIT

Filed April 18, 1927, PB-2, Page 216-A, Records of Sarasota County, Florida

205

210

215

FRUITVILLE ROAD

SARA PALMBEE TRAIL (Plot)

S 88° 15' 26" E →

CURVE DATA
PISTA.203+65.13
 $\Delta=3^{\circ}15'30''$ RT
D=100'
T=162.96'
L=325.83
R=5729.58'
PC-STA.201+92.17
PT-STA.205+18.00

1- Sty
Frame
Res:
(Vacant)

PALMER FARMS-FIFTH UNIT

Filed Dec 20, 1927, P. B. 3, Page 15, Records of Sarasota County, Florida

PALMER FARMS-FIRST UNIT

Filed April 18, 1927, P.B. 2, Page 216-A, Records of Sarasota County, Florida

INSERT

STATE OF FLORIDA
STATE ROAD DEPARTMENT

RIGHT OF WAY MAP

STATE ROAD No. 780 SARASOTA COUNTY



	By	DATE	APPROVED BY	DATE
DRAWN	WE S.	9-30-63	<i>D. M. Johnson</i>	
TRACED	LRJ	10-10-63		DISTRICT ENGINEER
CHECKED	WES L T. R. S. T. R. S.	11-20-63	<i>W. M. Johnson</i>	3-24-64
COMPALED	RHC	3-13-64		ENGINEER OF RIGHTS OF WAY

INDEXED				STATE HIGHWAY ENGINEER
SECTION. 17040-2503		SHEET 3 OF		

Revised R/W 207' And	CUR. T.O.W.	B. 16' 6"
Remove Const Easement	LRJ.	12-31-64
Added E. Const.	CUR.	12-29-64
REVISION	By	DATE

FED. ROAD DIV. No.	STATE	PROJECT No.	FISCAL YEAR	SHEET No.
3	FLA.	17040-2503		4

Duplicate Filed R.P.B. 2/6C

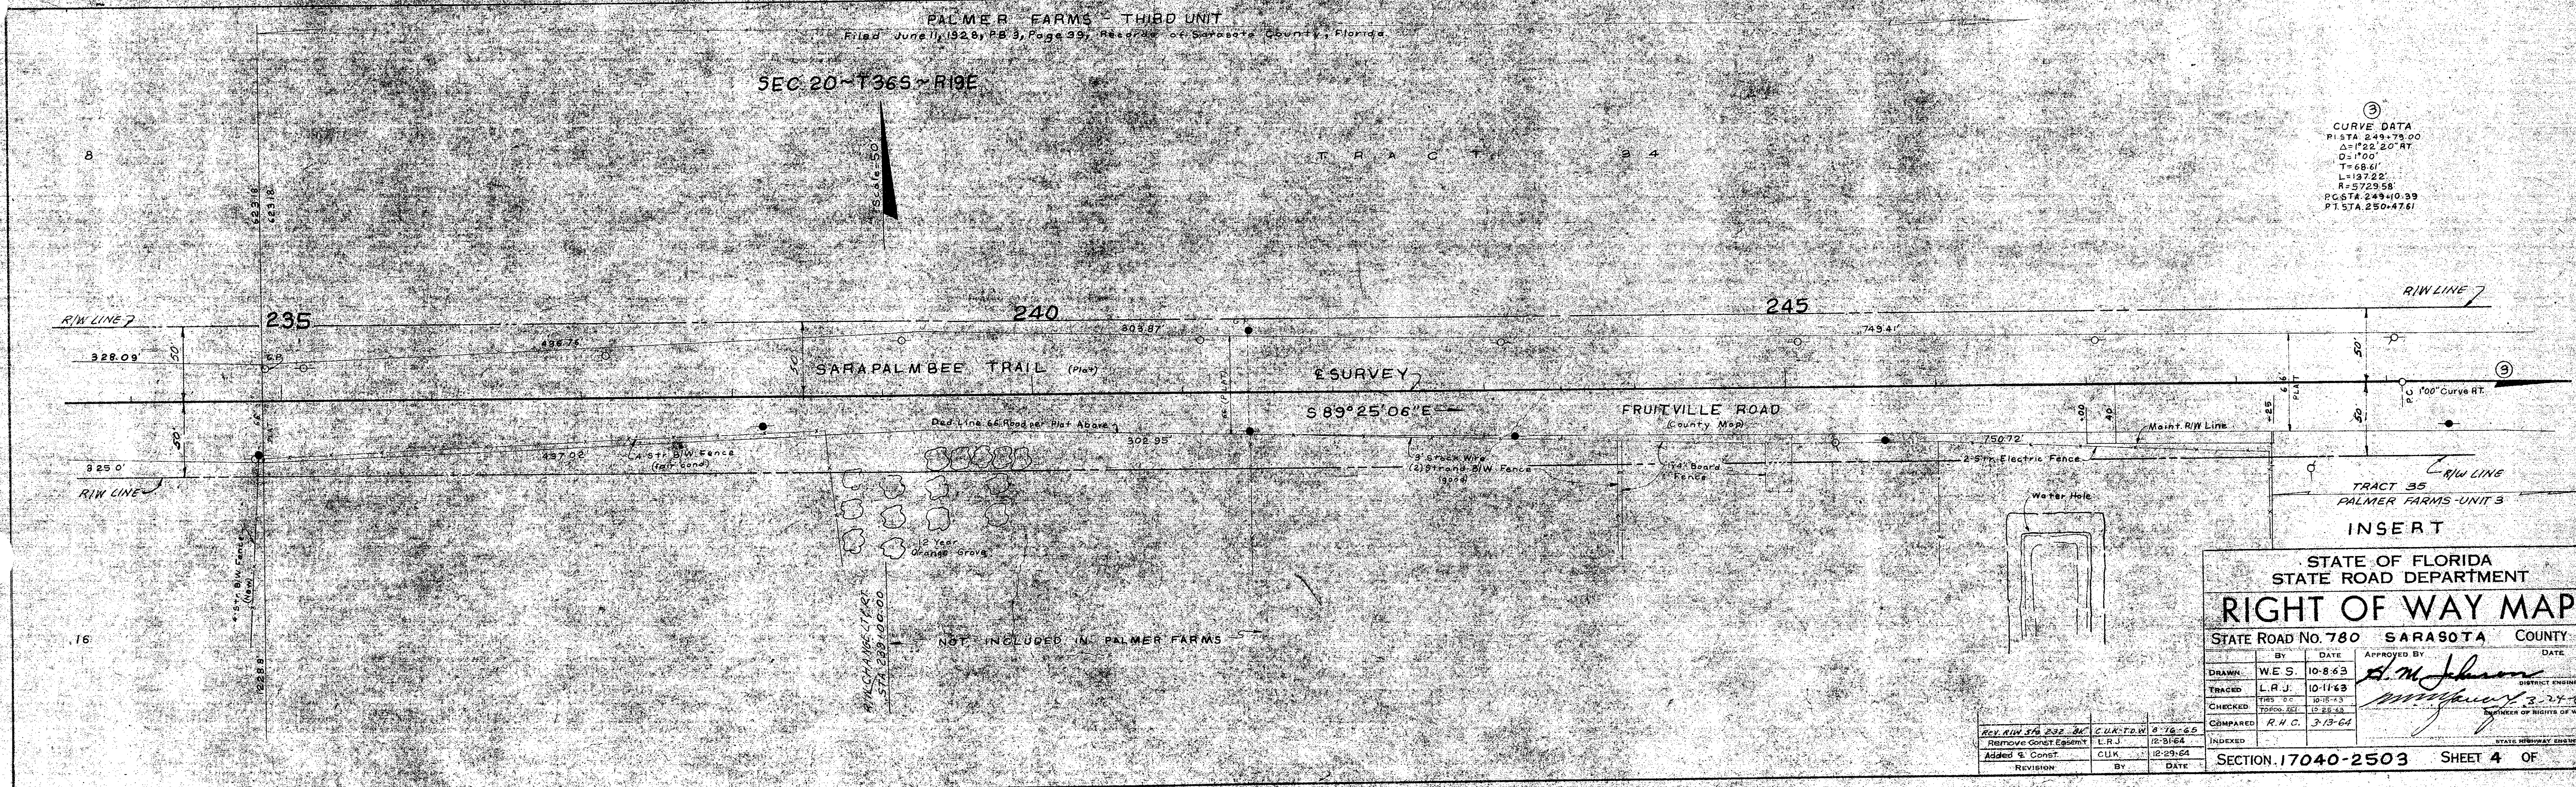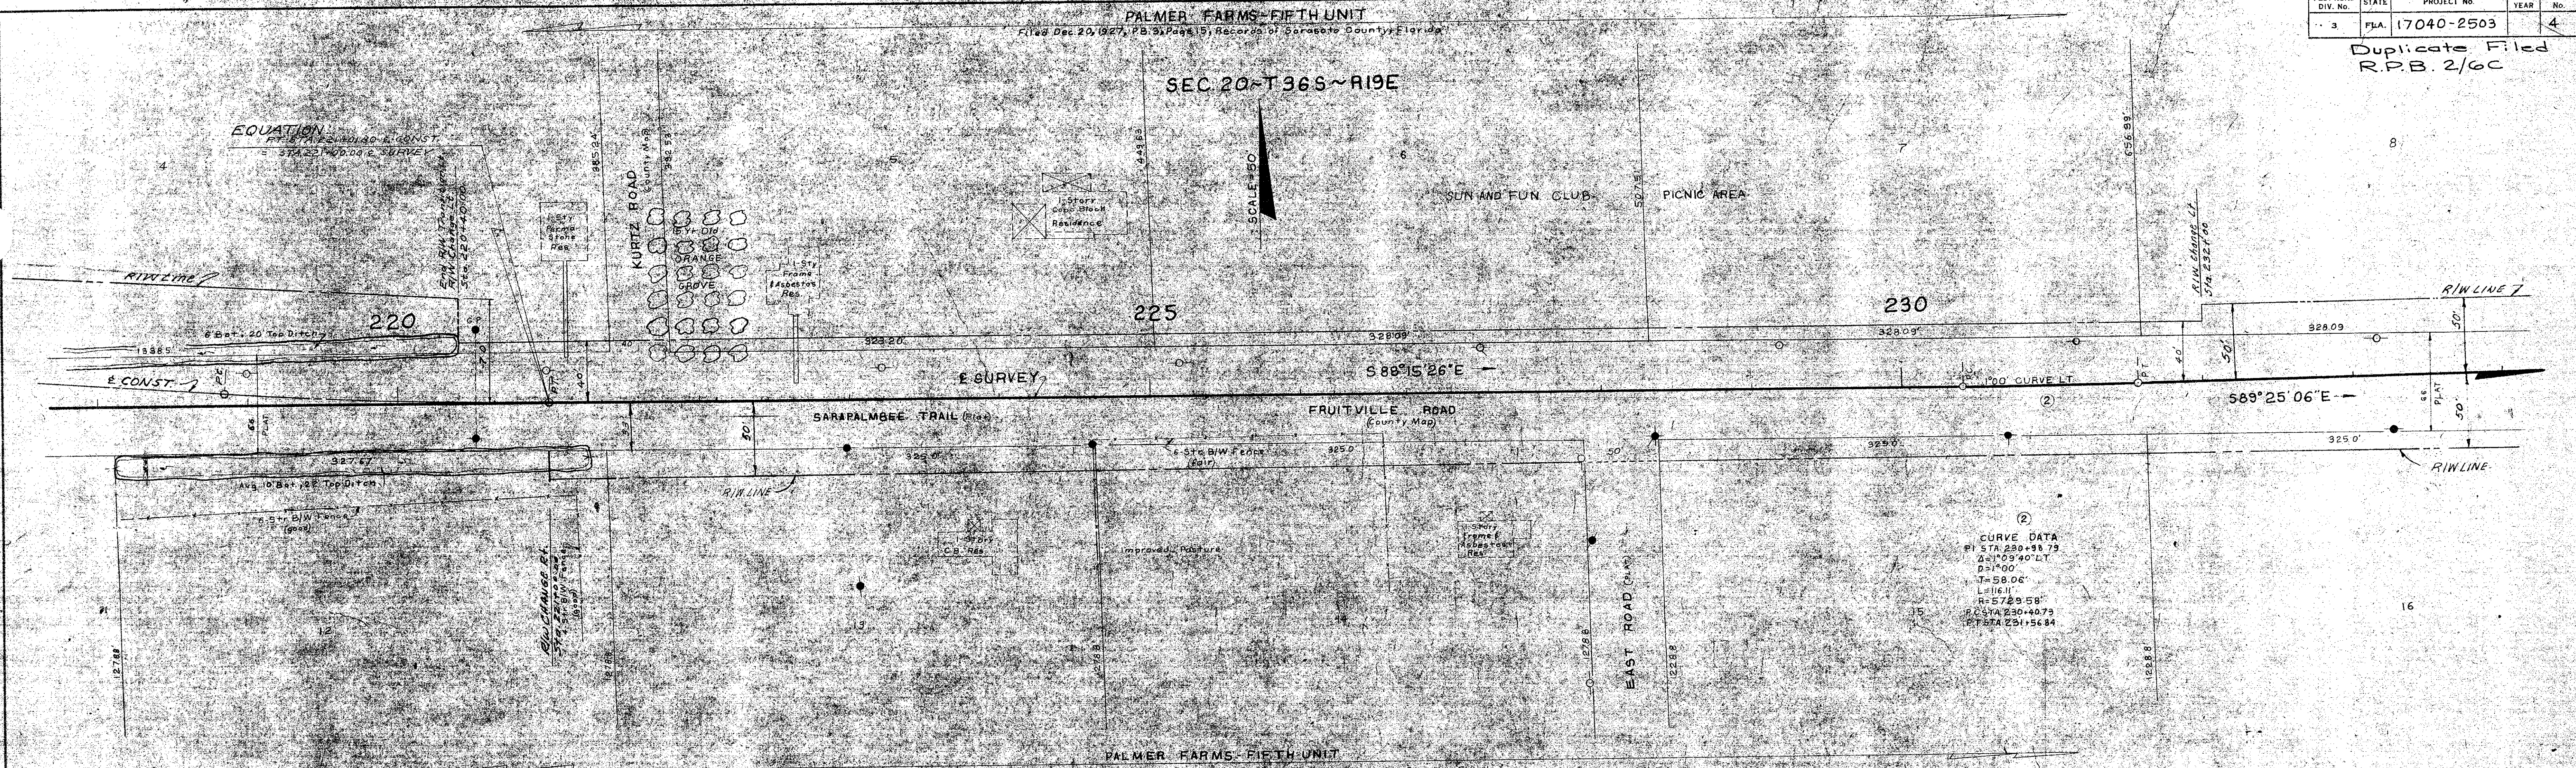

STATE OF FLORIDA
STATE ROAD DEPARTMENT
RIGHT OF WAY MAP
STATE ROAD No. 780 SARASOTA COUNTY

BY	DATE	APPROVED BY	DATE
W.E.S.	10-8-63	<i>[Signature]</i>	
TRACED	L.R.J.	10-11-63	
CHECKED	T.H.C.	10-15-63	
COMPARED	R.H.C.	3-13-64	

REVISION: BY DATE


SECTION 17040-2503 SHEET 4 OF 4

FED. ROAD DIV. No.	STATE	PROJECT No.	FISCAL YEAR	SHEET No.
3	FLA.	17040-2503		5

Duplicate Filed
R.P.B. 2/60





Maint. R/W Continued East
R.P.B. 2 / 7-74

PALMER FARMS - THIRD UNIT
Filed June 11, 1928, D.B. 3, Page 39, Records of Sarasota County, Florida

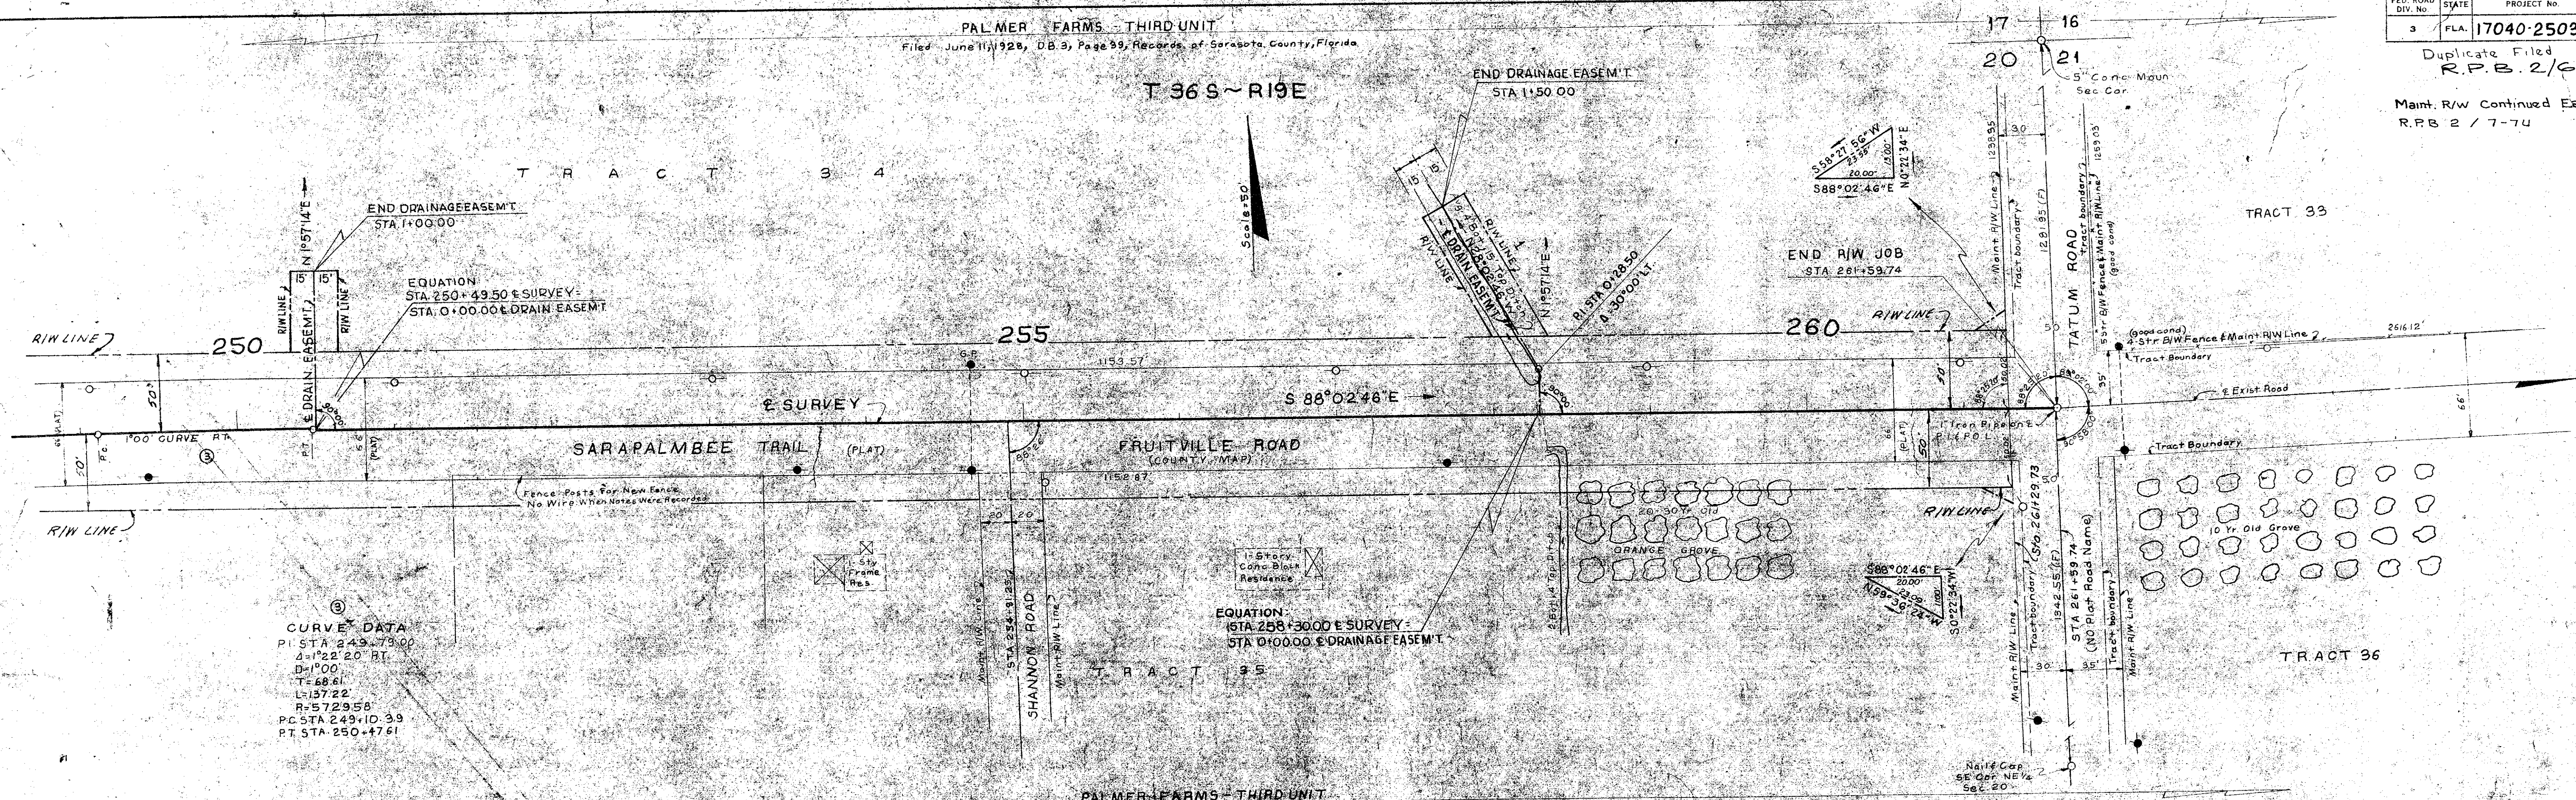

CURVE DATA
P.I. STA 243+79.00
Δ=1°22'20" RT
D=100'
T=68.61
L=137.22
R=5729.58
P.C. STA 249+10.39
P.T. STA 250+47.61

EQUATION
15 STA 258+30.00 E SURVEY
STA 0+00.00 E DRAINAGE EASEMENT

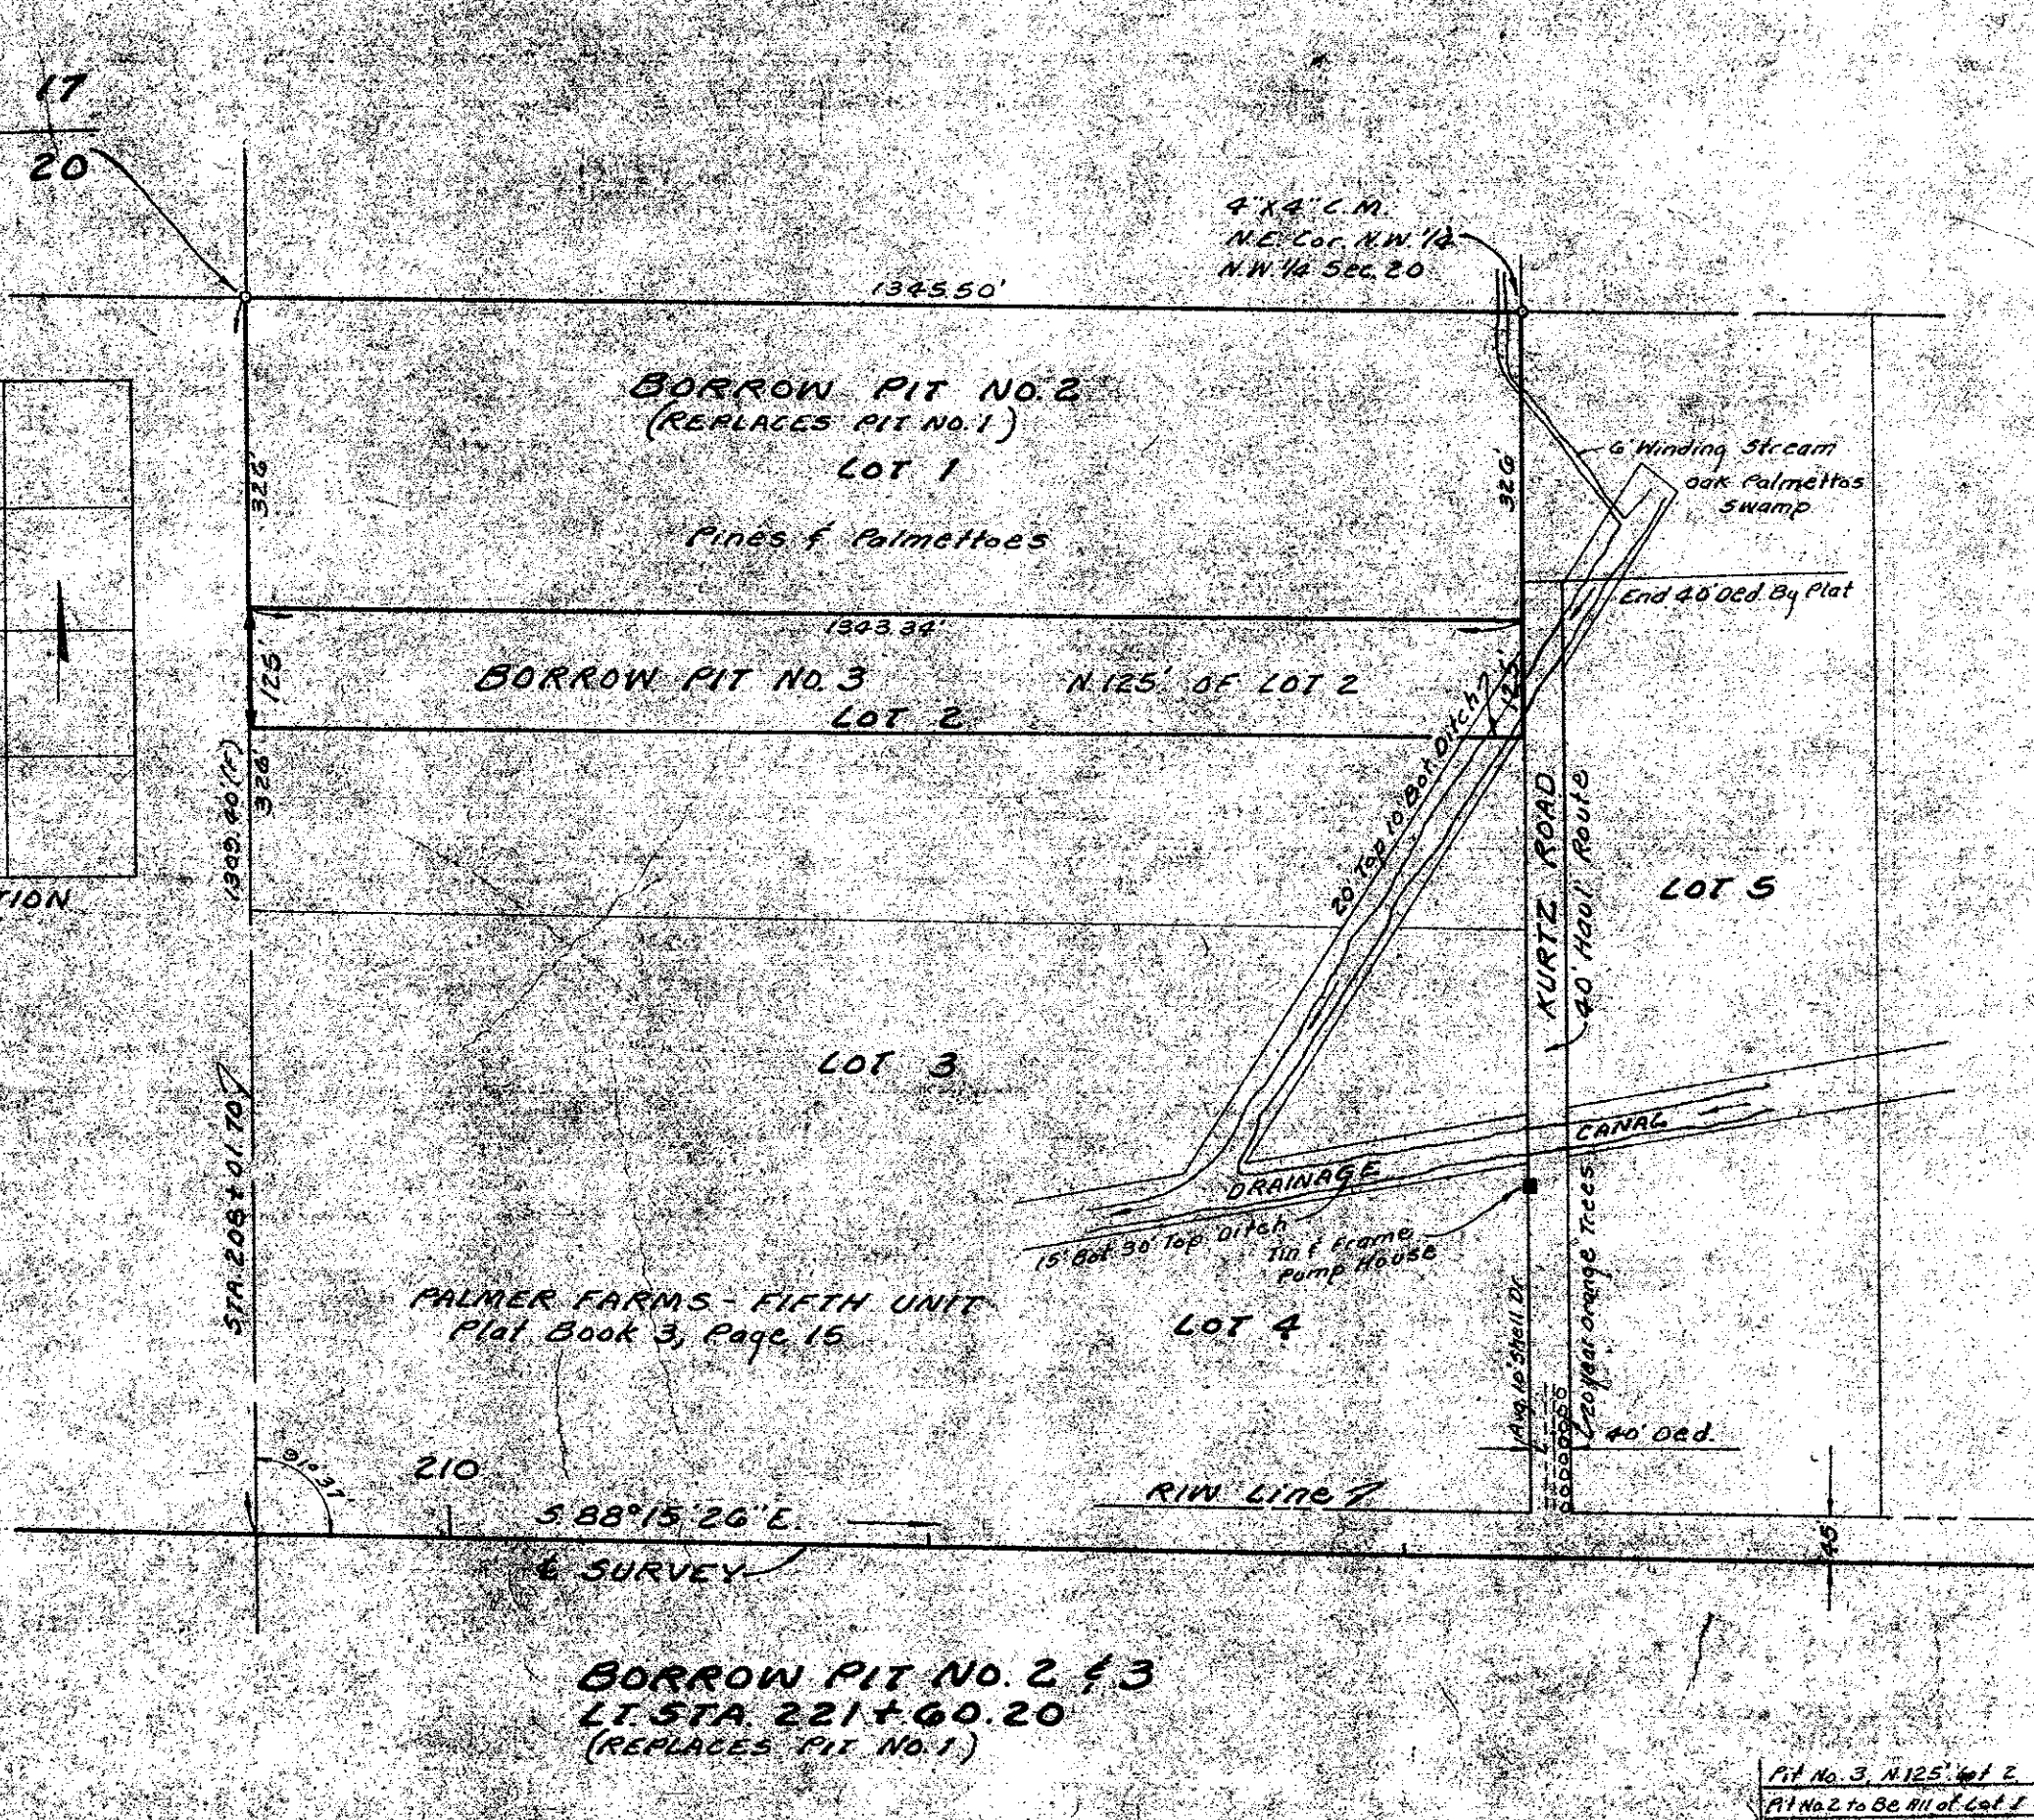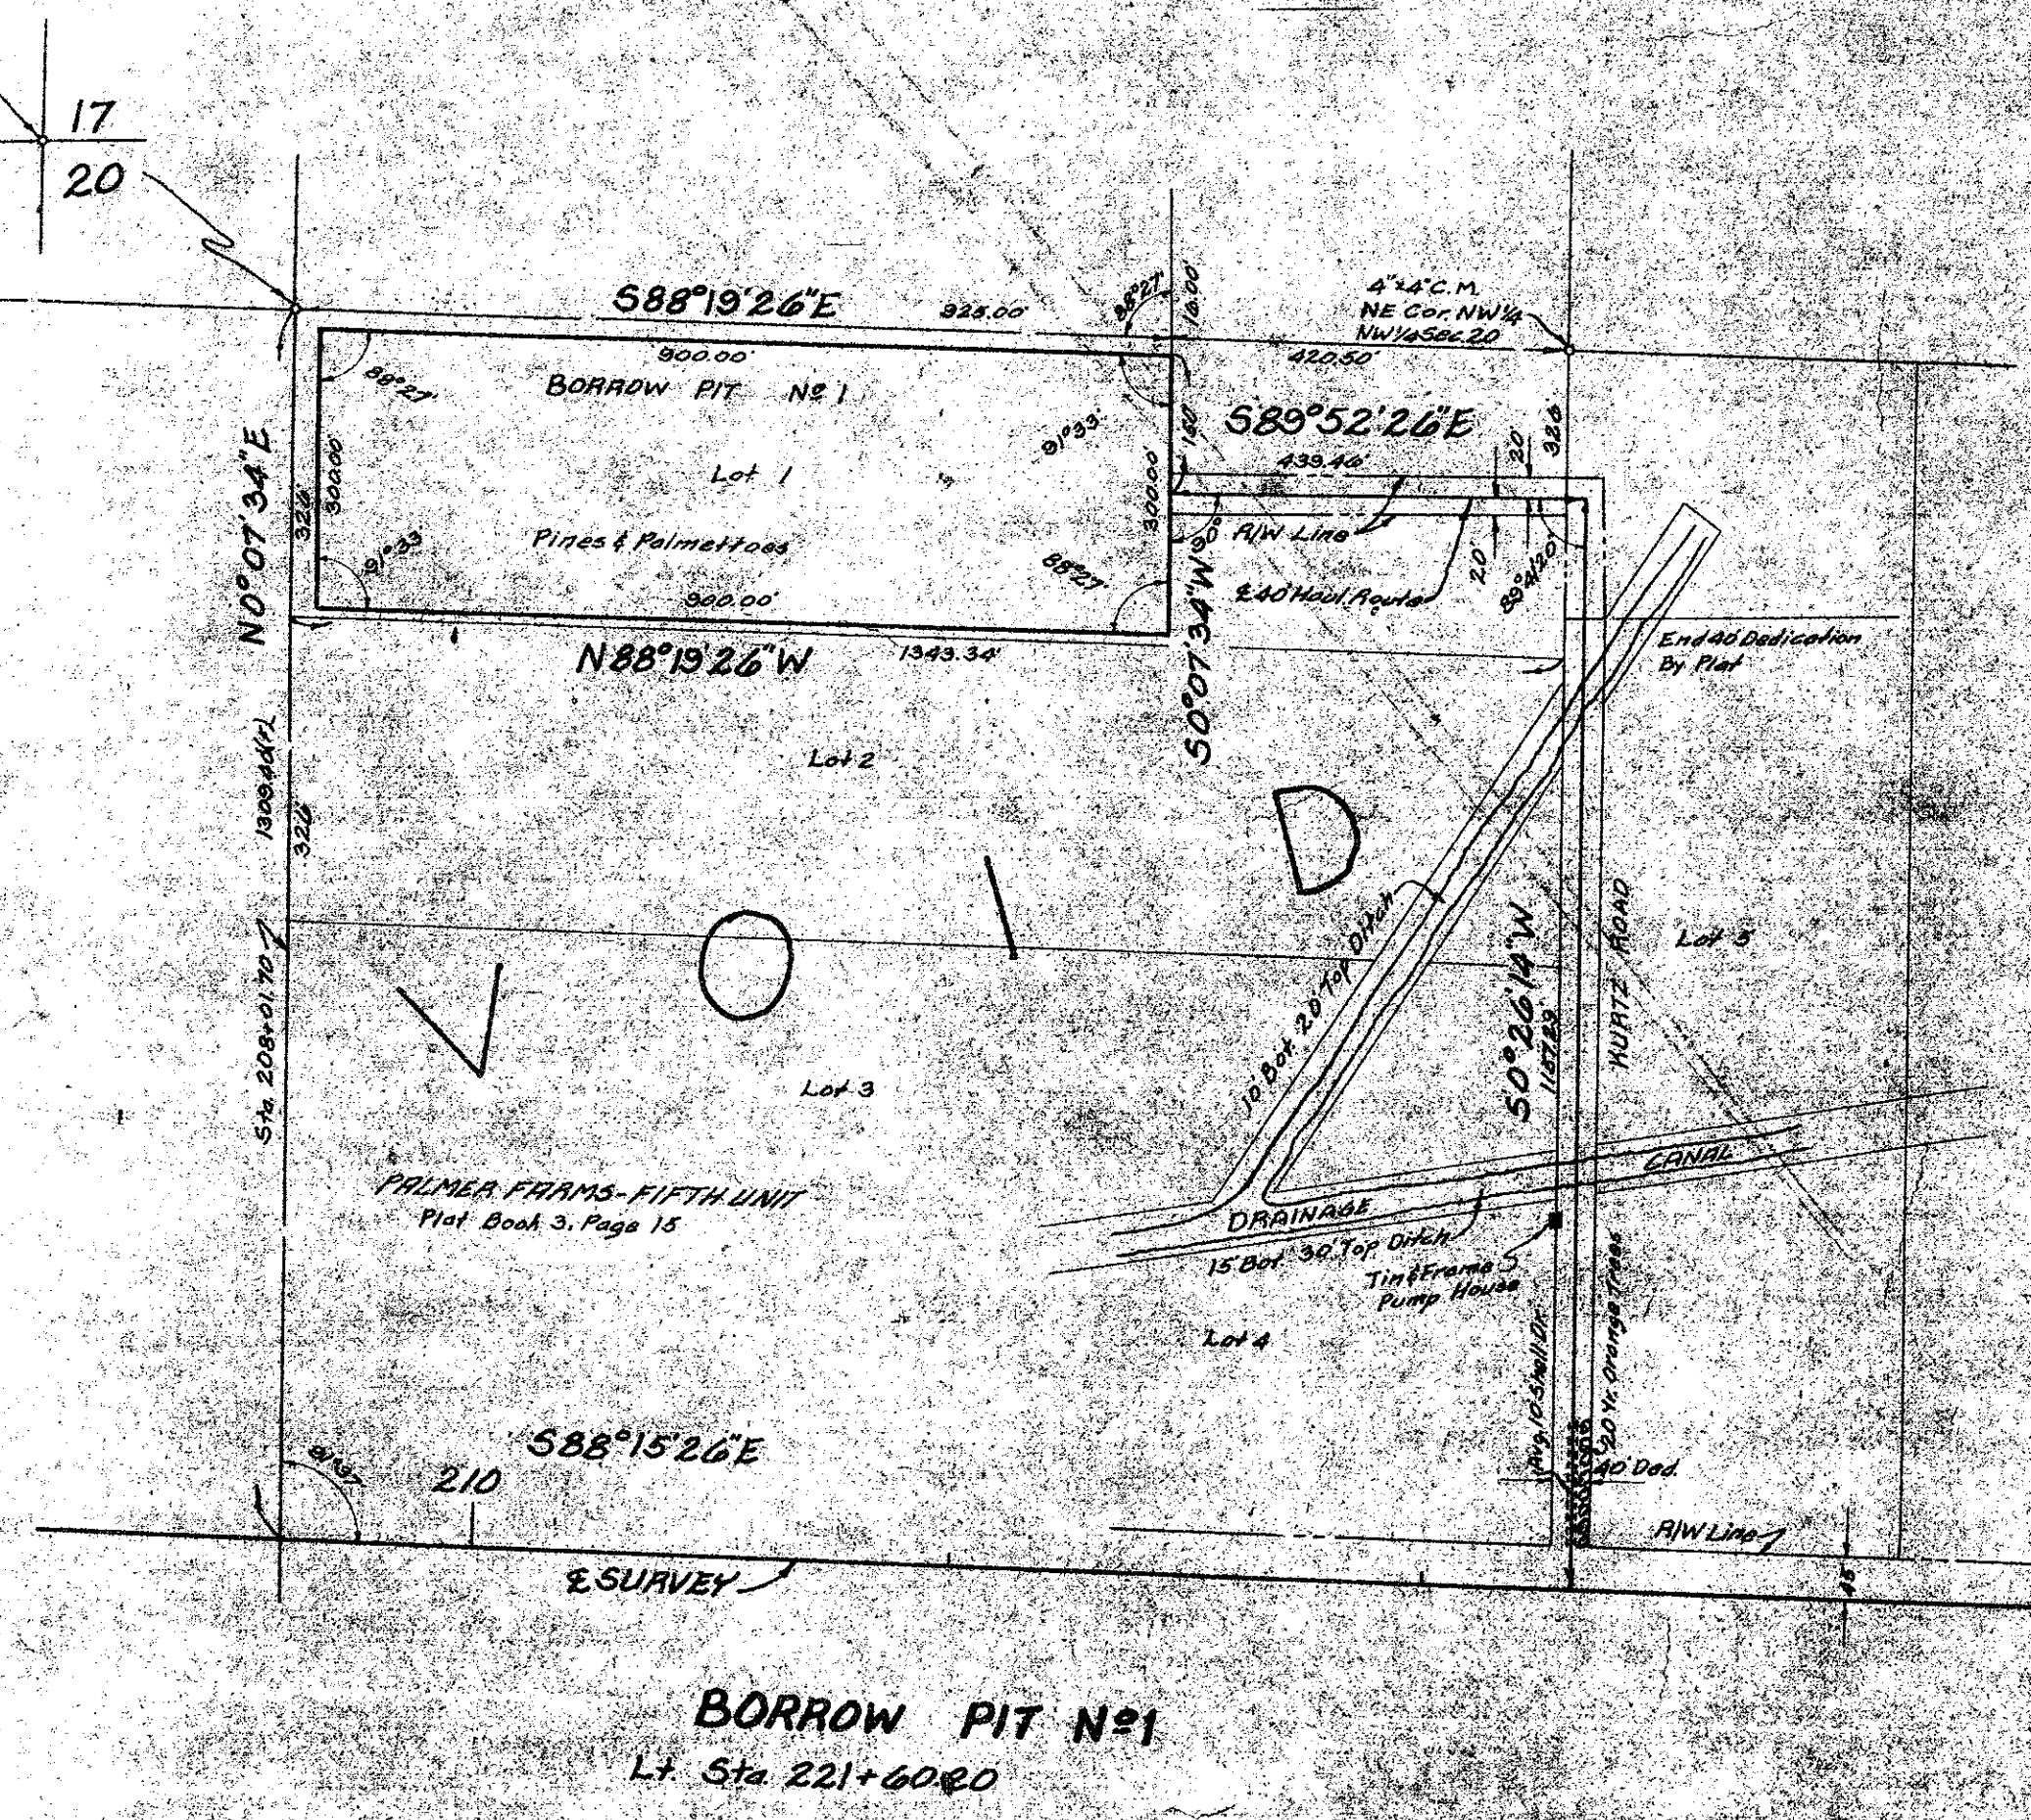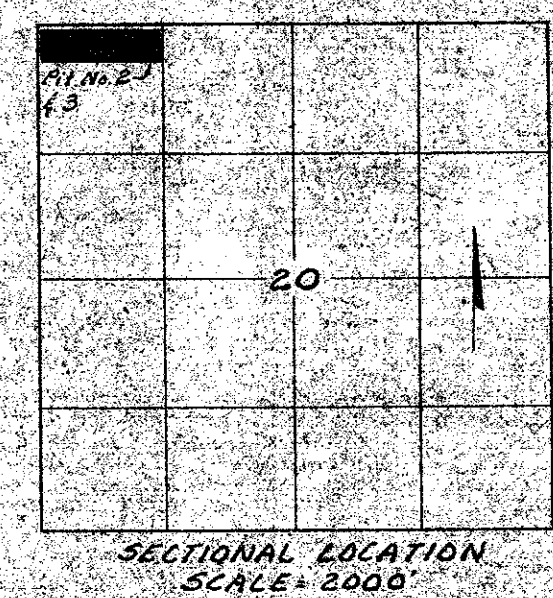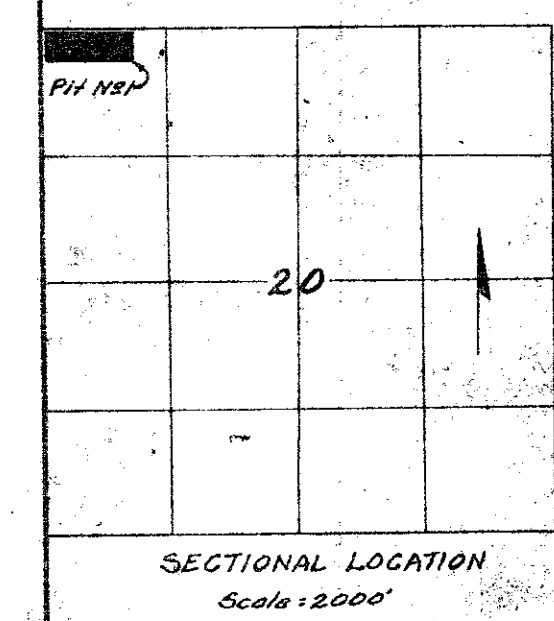

INSERT & DRAINAGE EASEMENTS

STATE OF FLORIDA STATE ROAD DEPARTMENT			
RIGHT OF WAY MAP			
STATE ROAD No. 780		SARASOTA COUNTY	
BY	DATE	APPROVED BY	DATE
W.E.S.	10-10-63	<i>E. M. Johnson</i>	
TRACED	L.R.J.	10-15-63	
CHECKED	W.E.S.	10-16-63	
COMPARED	R.H.C.	3-13-64	
INDEXED			
SECTION 17040-2503		SHEET 5 OF	