

SEE INSERT SHEET No. 2

SEE INSERT SHEET No. 3

SEE INSERT SHEET No. 4

SEE INSERT SHEET No. 5

BEGIN R/W JOB
STA. 174+00.00

CURVE DATA
P.I. STA. 174+00.78
Δ 7°36'20" LT
D 4°00'
R 1432.39'
T 95.21'
L 190.14'
PC STA. 173+05.57
PT STA. 174+95.7

CURVE DATA
P.I. STA. 178+91.81
Δ 11°20'02" RT
D 4°00'
R 1432.39'
T 95.21'
L 190.14'
PC STA. 177+49.67
PT STA. 180+33.01

CURVE DATA
P.I. STA. 183+92.52
Δ 3°18'05" RT
D 1°23'30"
R 1138.4'
T 227.64'
L 4117.05'
PC STA. 182+68.68
PT STA. 184+96.32

CURVE DATA
P.I. STA. 186+91.41
Δ 3°08'40" LT
D 1°23'30"
R 1138.4'
T 227.64'
L 4117.05'
PC STA. 185+78.41
PT STA. 188+04.35

CURVE DATA
P.I. STA. 107+82.50
Δ 2°18'40" LT
D 0°30'00"
T 231.14'
L 462.22'
R 11459.16'
PC STA. 105+51.36
PT STA. 110+13.58

CURVE DATA
P.I. STA. 26+67.48
Δ 89°07'20" LT
D 9°50'00"
T 573.81'
L 906.33'
R 582.67'
PC STA. 20+93.67
PT STA. 30+00.00 & HONORE AVE
STA. 102+04.26 & SURVEY

ACCEPTED for files and recorded in the public
Records of Sarasota County, Florida, this
29th day of May, A.D. 1980, in road
Plat Book 2 Page 15-15D of 15D.
Clerk of Circuit Court, Sarasota County,
Florida, by Shirley M. Thibault
CHIEF CLERK

THIS IS TO CERTIFY that the within and attached sheets numbered 1 to 5,
inclusive, constitute a true copy of the official RIGHT OF WAY MAP showing Location and
Survey by the State of Florida, Department of Transportation for a portion of State Road
780, designated as Section 17040 in Sarasota County, Florida.

THE PROPERTY outlined in RED ink, and labeled MAINT R/W LINE on the said sheets has been
vested in the State of Florida, Department of Transportation, pursuant to the provisions of
Section 95.361 Florida Statutes.

IN WITNESS WHEREOF, We have hereunto set our hands and affixed the seal of the
State of Florida, Department of Transportation, at Tallahassee, Florida, this 21st day
of May, A.D. 1980.

William A. Rose
SECRETARY OF TRANSPORTATION
STATE OF FLORIDA, DEPARTMENT OF TRANSPORTATION

Robert A. Anderson
EXECUTIVE SECRETARY
STATE OF FLORIDA, DEPARTMENT OF TRANSPORTATION

KEY MAP
FRUITVILLE ROAD
MCINTOSH RD. EAST TO I-75
Bearings are West Zone grid
and are taken from 17090-2502

FLORIDA DEPARTMENT OF TRANSPORTATION
RIGHT OF WAY ENGINEERING SECTION

MAINTENANCE MAP

STATE ROAD NO. 780 SARASOTA COUNTY

BY DATE APPROVED BY DATE

DRAWN R.C. 11-03-79 C.M. Montalvo 4-28-80

TRACED R.C. 2-22-80

CHECKED C.U.K. 3-18-80 W.A. Rose 5-19-80

MAPS PREPARED BY 1st DISTRICT FIELD BOOK NO. 022273

W.P.I. NO. 119020 SCALE 1" = 400'


SECTION 17040-2507 SHEET 1 of 5

FED. ROAD DIST. NO.	STATE	F. A. PROJECT NO.	FISCAL YEAR	SHEET NO.
3	FLA.			

SEC. 23 T 36 S R 18 E

SCALE 1" = 100'

BEGIN R/W JOB
STA. 174+00.00

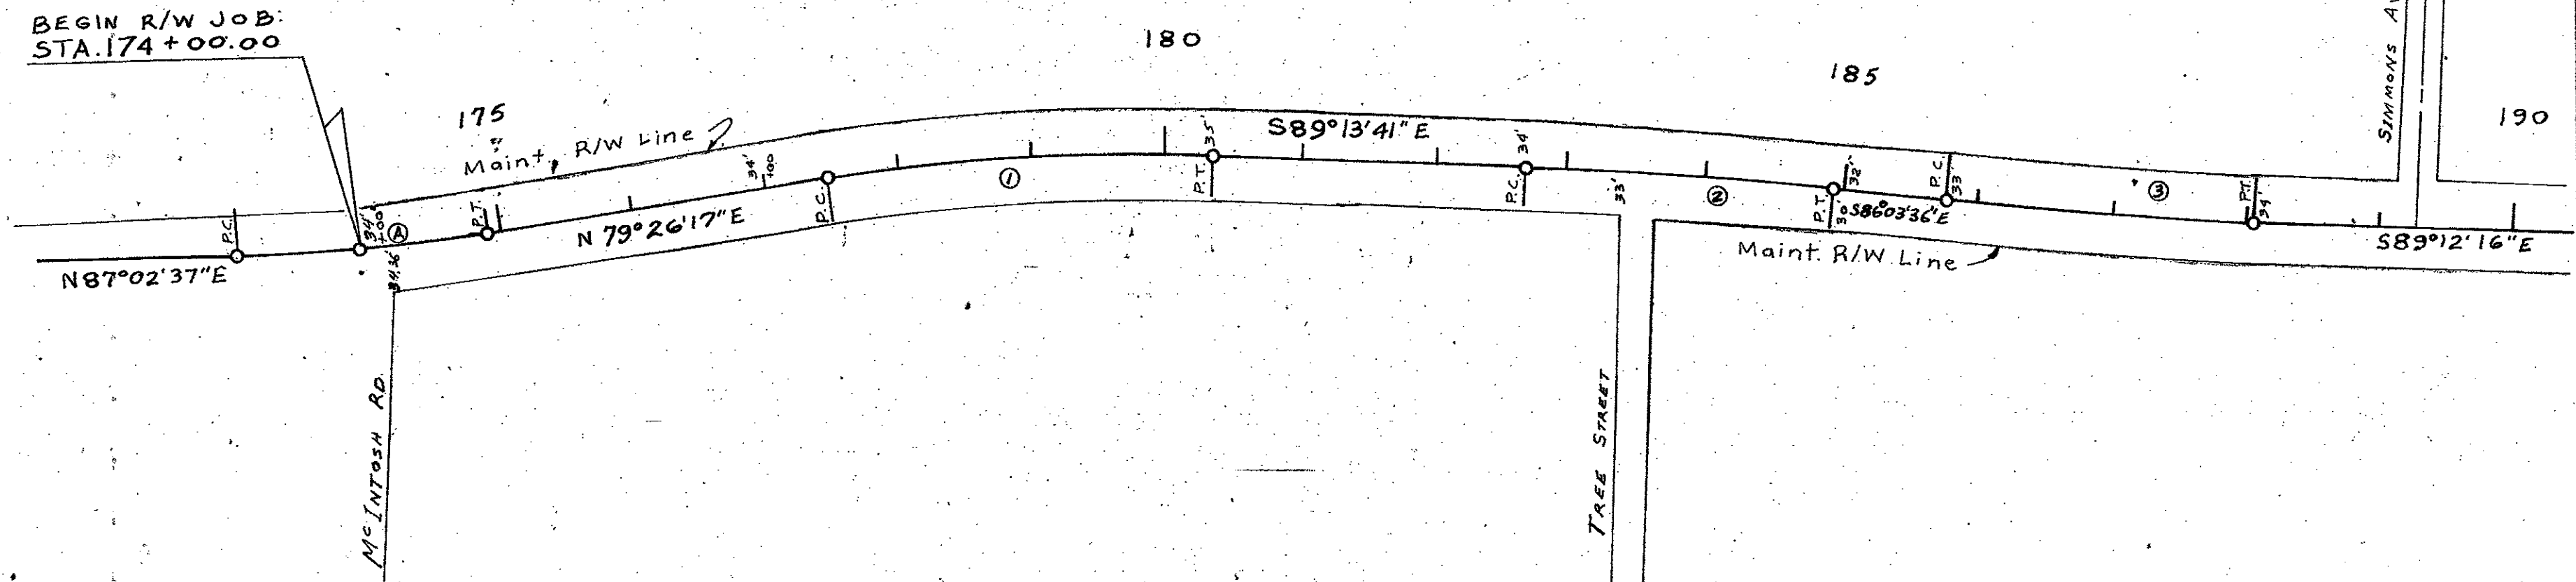

ELYSIA SUBDIVISION
RECORDED JUNE 11, 1925
P.B. 1, P. 208
Public Records of Sarasota Co.
Florida

A
CURVE DATA
P.I. STA. 174+00.78
 $\Delta = 07^{\circ}36'20''$ LT.
D = 4° 00'
T = 95.21'
L = 190.14'
R = 1432.39'
P.C. STA. 173+05.57
P.T. STA. 174+95.71

1
CURVE DATA
P.I. STA. 178+91.81
 $\Delta = 1^{\circ}20'02''$ RT
D = 4° 00'
T = 142.14'
L = 283.35'
R = 1432.39'
P.C. STA. 177+49.67
P.T. STA. 180+33.01

2
CURVE DATA
P.I. STA. 183+82.52
 $\Delta = 3^{\circ}10'05''$ RT
D = 1° 23' 30"
T = 113.84'
L = 227.64'
R = 4117.05'
P.C. STA. 182+68.68
P.T. STA. 184+96.32

3
CURVE DATA
P.I. STA. 186+91.41
 $\Delta = 3^{\circ}08'40''$ LT.
D = 1° 23' 30"
T = 113'
L = 225.94'
R = 4117.05'
P.C. STA. 185+78.41
P.T. STA. 188+04.35

STATE OF FLORIDA
DEPARTMENT OF TRANSPORTATION

**MAINTAINED
RIGHT OF WAY MAP**

STATE ROAD NO. 780 SARASOTA COUNTY

BY	DATE	APPROVED BY	DATE
DRAWN R.C.	2-01-80	<i>E.M. M... ..</i>	4-28-80
TRACED R.C.	2-20-80	<i>W.A. R...</i>	5-19-80
CHECKED C.U.K.	3-21-80		

REVISION	BY	DATE	SECTION 17040-2507	SHEET 2 OF 5
Revised	J.D.	4-15-80		

FILE NO.	STATE	F. A. PROJECT NO.	FISCAL YEAR	SHEET NO.
5	FLA.			

FILED FOR RECORD
MAY 29 12 00 PM '80
SARASOTA COUNTY, FLA.

SEC. 23 T 36S R 18E

GREER'S ADDITION

Recorded May 5, 1925 P.B. 1 PG. 179
Public Records Sarasota Co. Fl.

NW Cor. NE 1/4
Sec. 23
Con. Mon.

SCALE 1" = 100'

N 00° 18' 24" E
159.77 (CP)

N 00° 18' 24" E
248.75 (CP)

SW Cor. SE 1/4
Sec. 23
4x4" C.M.

TUCKER'S SUB'D

TUCKER'S ADD.


Filed March 30, 1925
P.B. 1, PG. 165
Sarasota Co.

Filed March 5, 1931
P.B. 3, PG. 13
Sarasota Co.

STATE OF FLORIDA DEPARTMENT OF TRANSPORTATION			
MAINTAINED RIGHT OF WAY MAP			
STATE ROAD NO. 780		SARASOTA COUNTY	
BY	DATE	APPROVED BY	DATE
DRAWN R.C.	2-01-80	<i>E. M. Montealegre</i>	4-28-80
TRACED R.C.	2-20-80		
CHECKED C.V.K.	3-21-80	<i>W. A. Raper</i>	5-19-80
COMPARED			
INDEXED			
REVISION	BY	DATE	SECTION 17040-2507 SHEET 3 OF 5

FED. ROAD DIST. NO.	STATE	F. A. PROJECT NO.	FISCAL YEAR	SHEET NO.
3	FLA.			

PALMER FARMS - FIRST UNIT
Filed April 18, 1927, P.B. 2, Pg. 216-216A Sarasota Co. Records

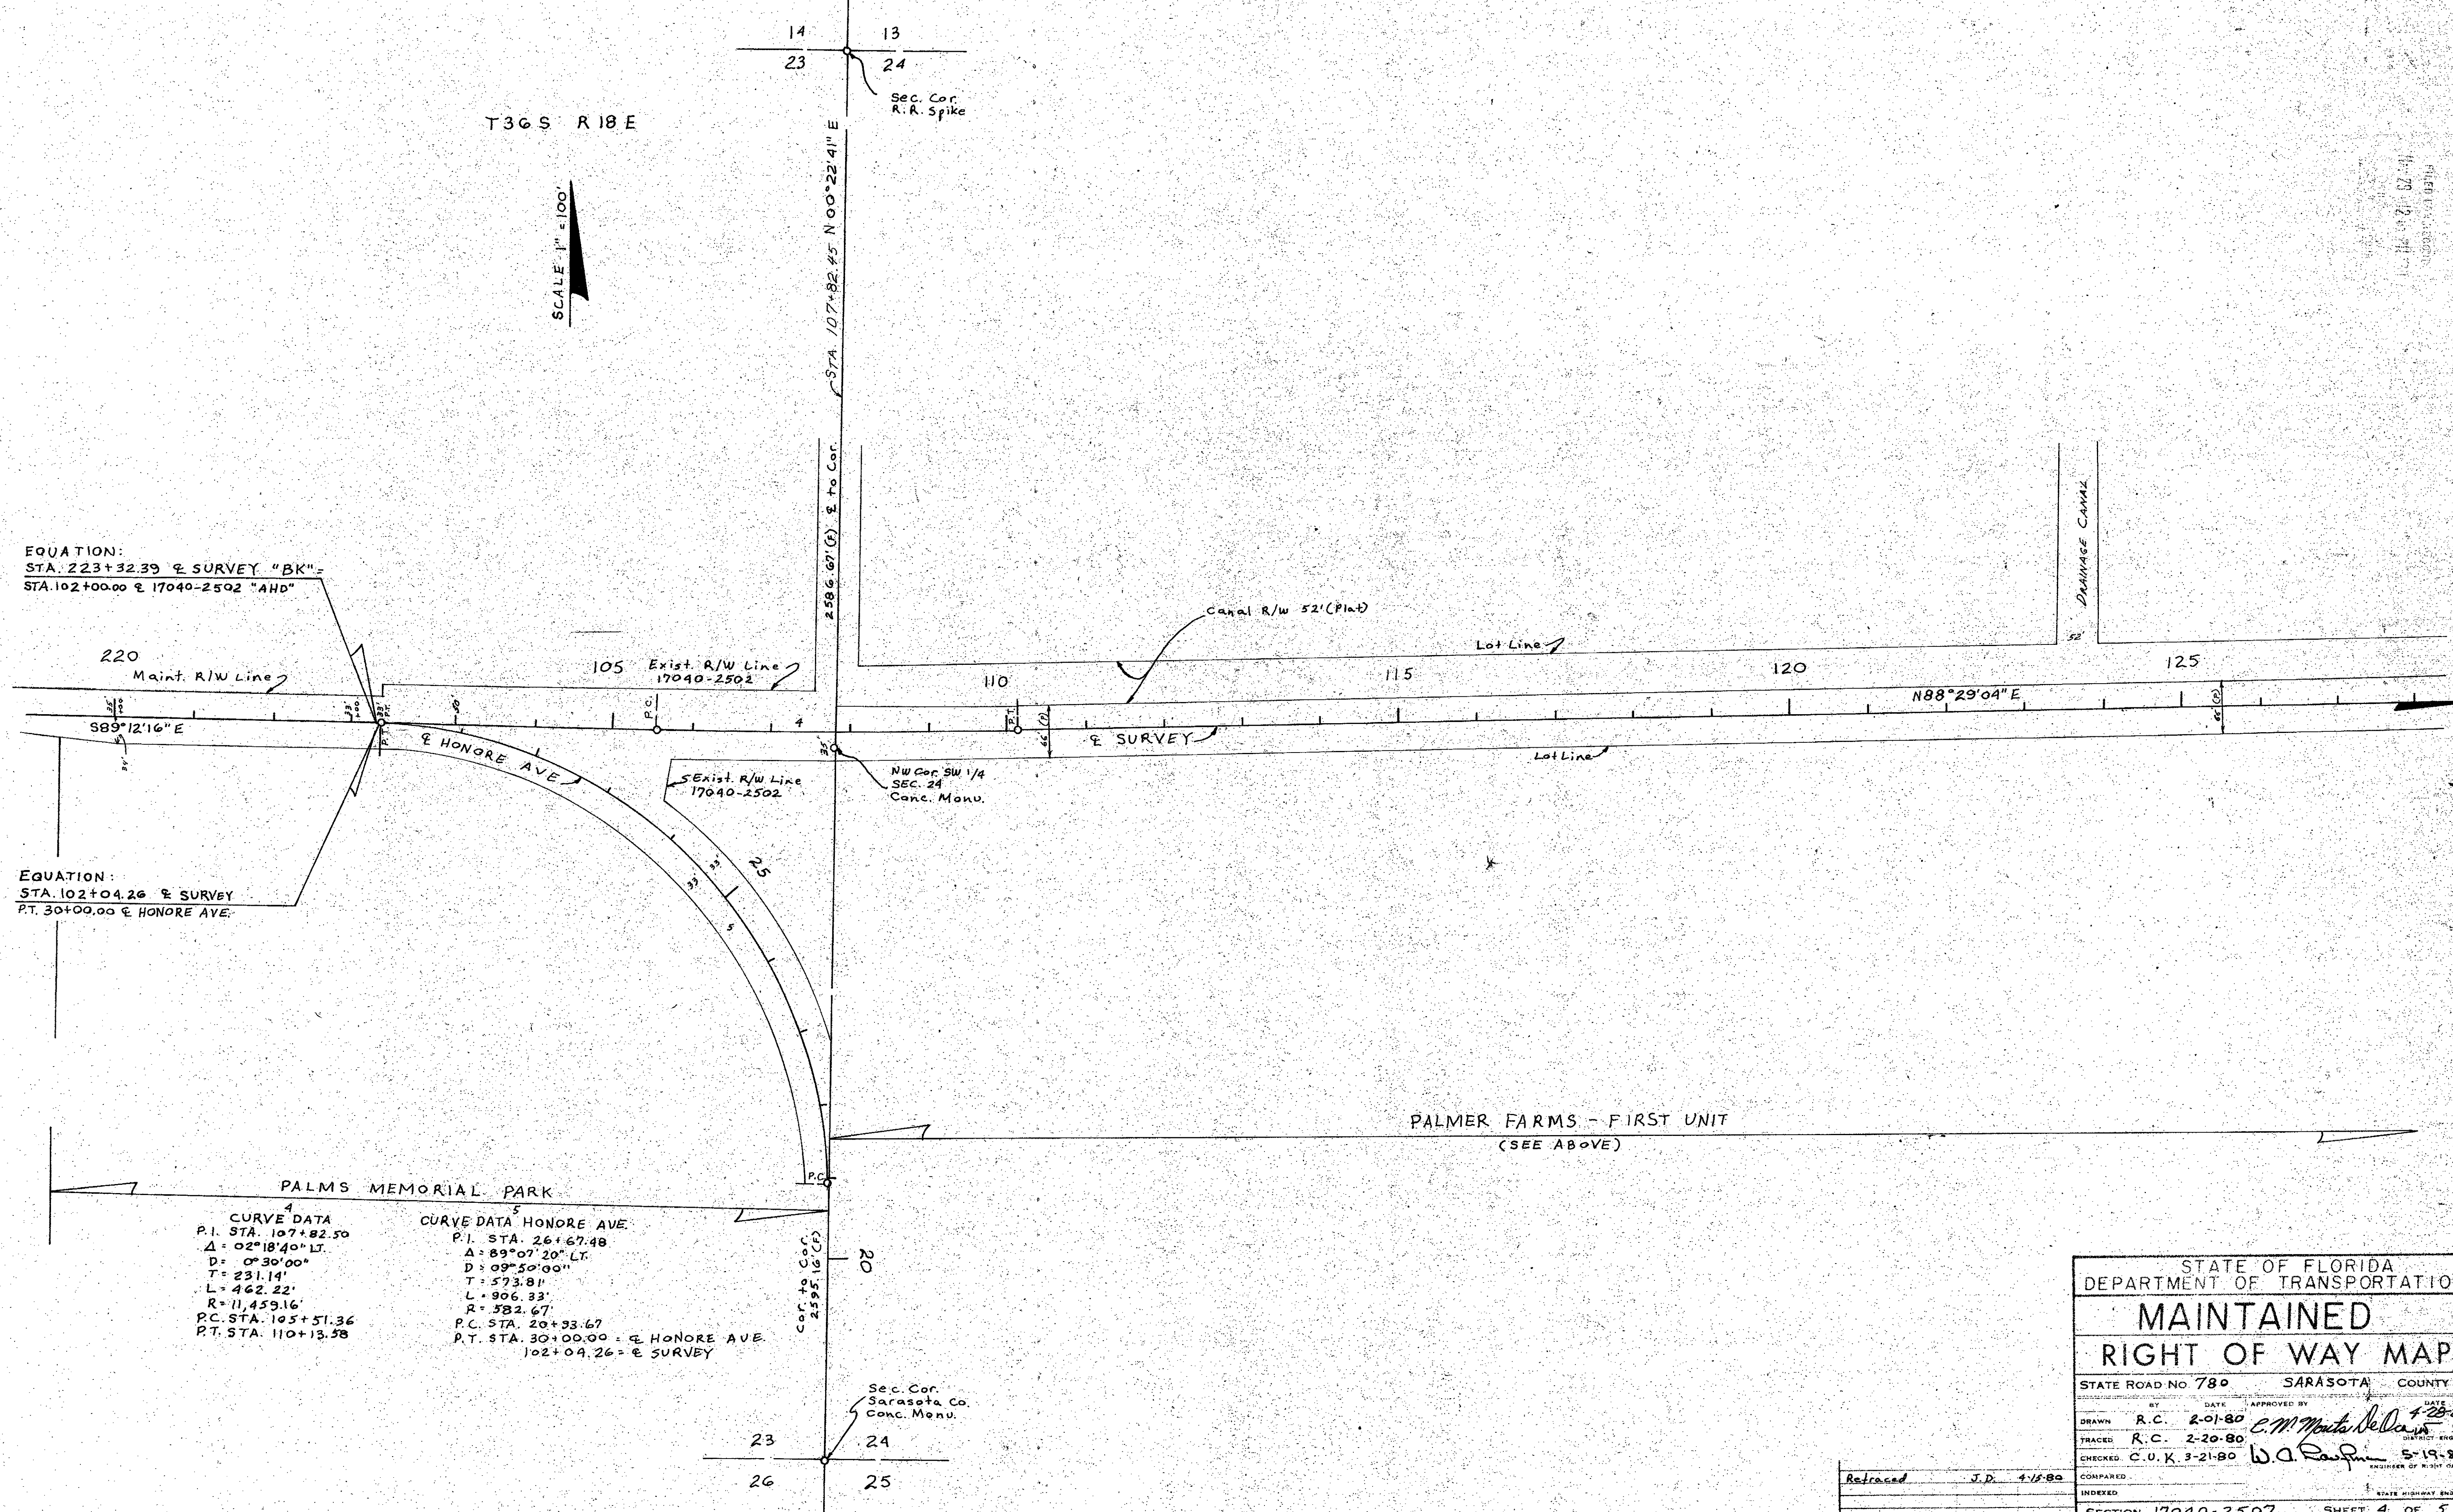

EQUATION:
STA. 223+32.39 & SURVEY "BK"-
STA. 102+00.00 & 17040-2502 "AHD"

EQUATION:
STA. 102+04.26 & SURVEY
PT. 30+00.00 & HONORE AVE.

CURVE DATA
P.I. STA. 107+82.50
Δ: 02° 18' 40" LT.
D: 0° 30' 00"
T: 231.14'
L: 462.22'
R: 11,459.16'
P.C. STA. 105+51.36
P.T. STA. 110+13.58

CURVE DATA HONORE AVE
P.I. STA. 26+67.48
Δ: 89° 07' 20" LT.
D: 09° 50' 00"
T: 573.81'
L: 906.33'
R: 382.67'
P.C. STA. 20+93.67
P.T. STA. 30+00.00 & HONORE AVE
102+04.26 & SURVEY


STATE OF FLORIDA DEPARTMENT OF TRANSPORTATION			
MAINTAINED RIGHT OF WAY MAP			
STATE ROAD NO. 780		SARASOTA COUNTY	
DRAWN	R.C. 2-01-80	APPROVED BY	DATE 4-28-80
TRACED	R.C. 2-20-80	C.M. [Signature]	CIVIL ENGINEER
CHECKED	C.U.K. 3-21-80	W.A. [Signature]	ENGINEER OF RIGHT OF WAY
COMPAIRED	J.D. 4-18-80		STATE HIGHWAY ENGINEER
INDEXED			
REVISION	BY	DATE	SECTION 17040-2507 SHEET 4 OF 5

FED. ROAD DIST. NO.	STATE	F A PROJECT NO.	FISCAL YEAR	SHEET NO.
3	FLA.			

SEC. 24. T 36S R 18E

PALMER FARMS - FIRST UNIT

FILED APRIL 18, 1929 PB 2 P 216-21CA, SARASOTA CO.

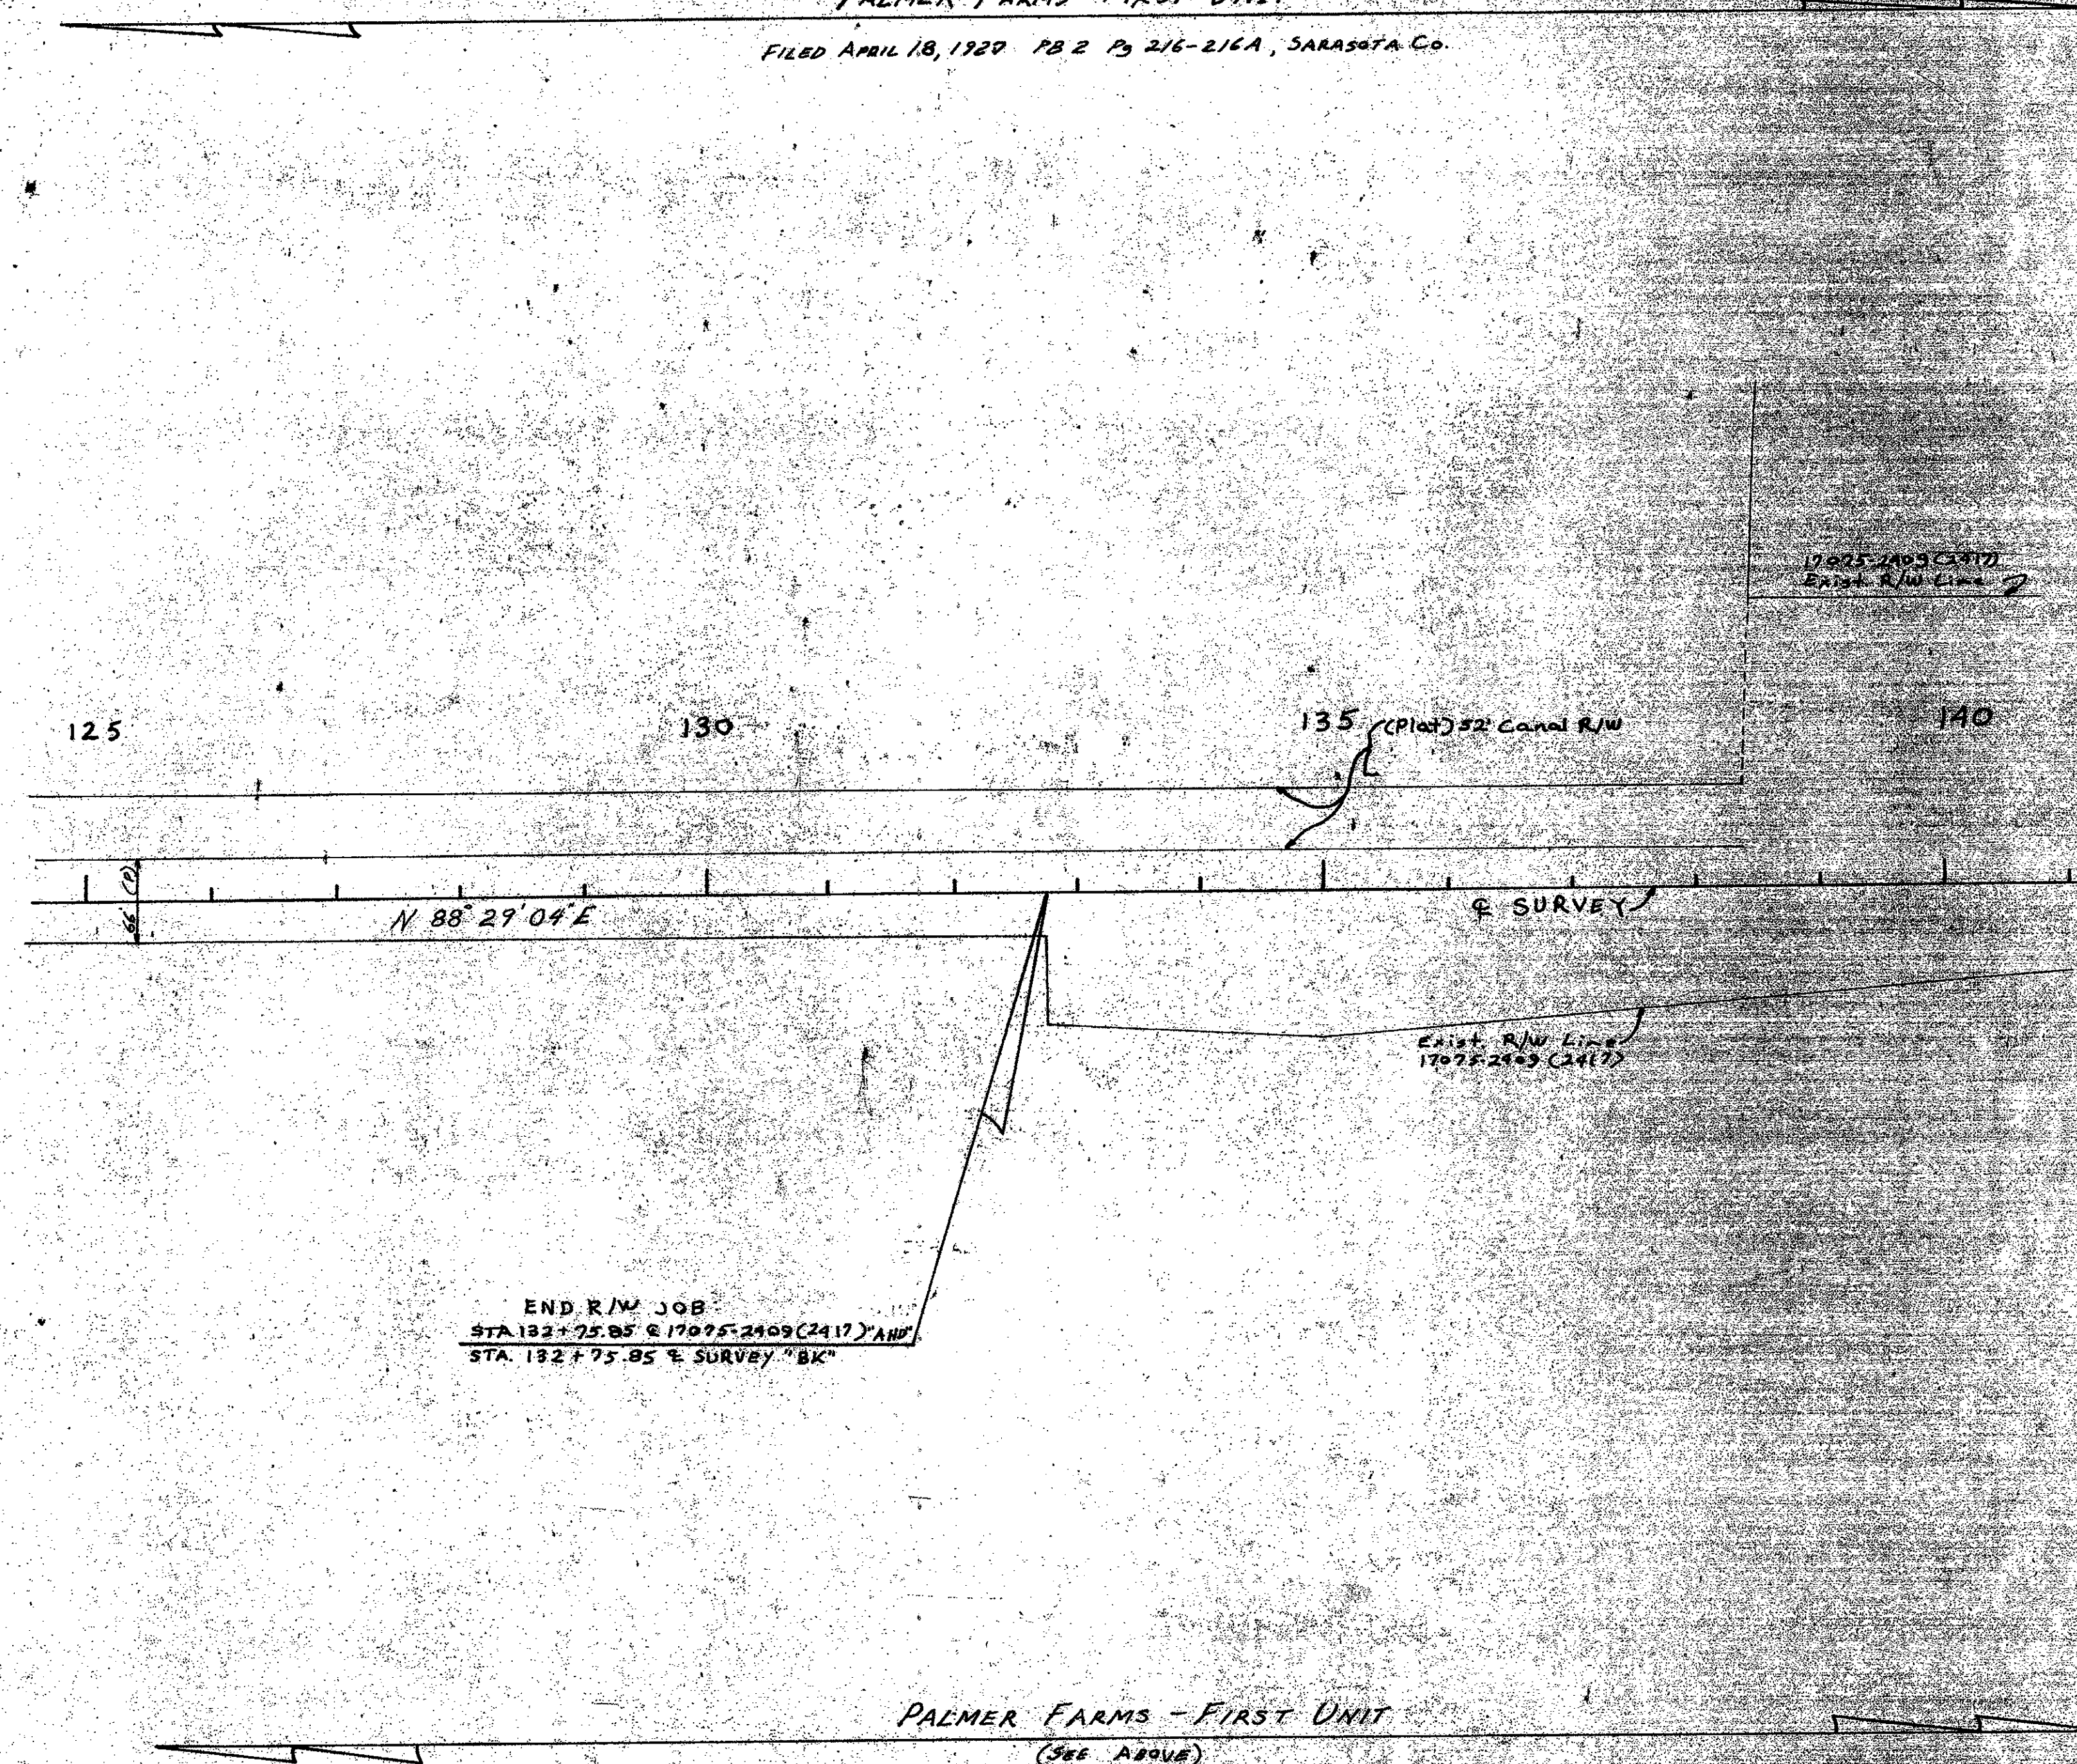

END R/W JOB
 STA 132+75.85 @ 17075-2409 (2417) "AND"
 STA 132+75.85 @ SURVEY "BK"

PALMER FARMS - FIRST UNIT
 (SEE ABOVE)

100' ± / 87.5' ±

FILED FOR RECORD
 MAY 29 12:41 PM '80
 R. H. HARRIS
 COUNTY ENGINEER
 SARASOTA COUNTY, FLA.

STATE OF FLORIDA DEPARTMENT OF TRANSPORTATION			
MAINTAINED RIGHT OF WAY MAP			
STATE ROAD NO. 780		SARASOTA COUNTY	
BY	DATE	APPROVED BY	DATE
DRAWN	R.C. 2-06-80	C. H. Monteleone	4-28-80
TRACED	R.C. 3-11-80		
CHECKED	C. U. K. 3-24-80	W. A. Ruffin	5-19-80
COMPARED			
INDEXED			
REVISION	BY	DATE	SECTION 17040-2507 SHEET 5 OF 5