



FED. ROAD DIST. NO.	STATE	PROJECT NO.	FISCAL YEAR	SHEET NO.
5	FLA.	17040-2503		1

Duplicate Filed
RPB 1/93

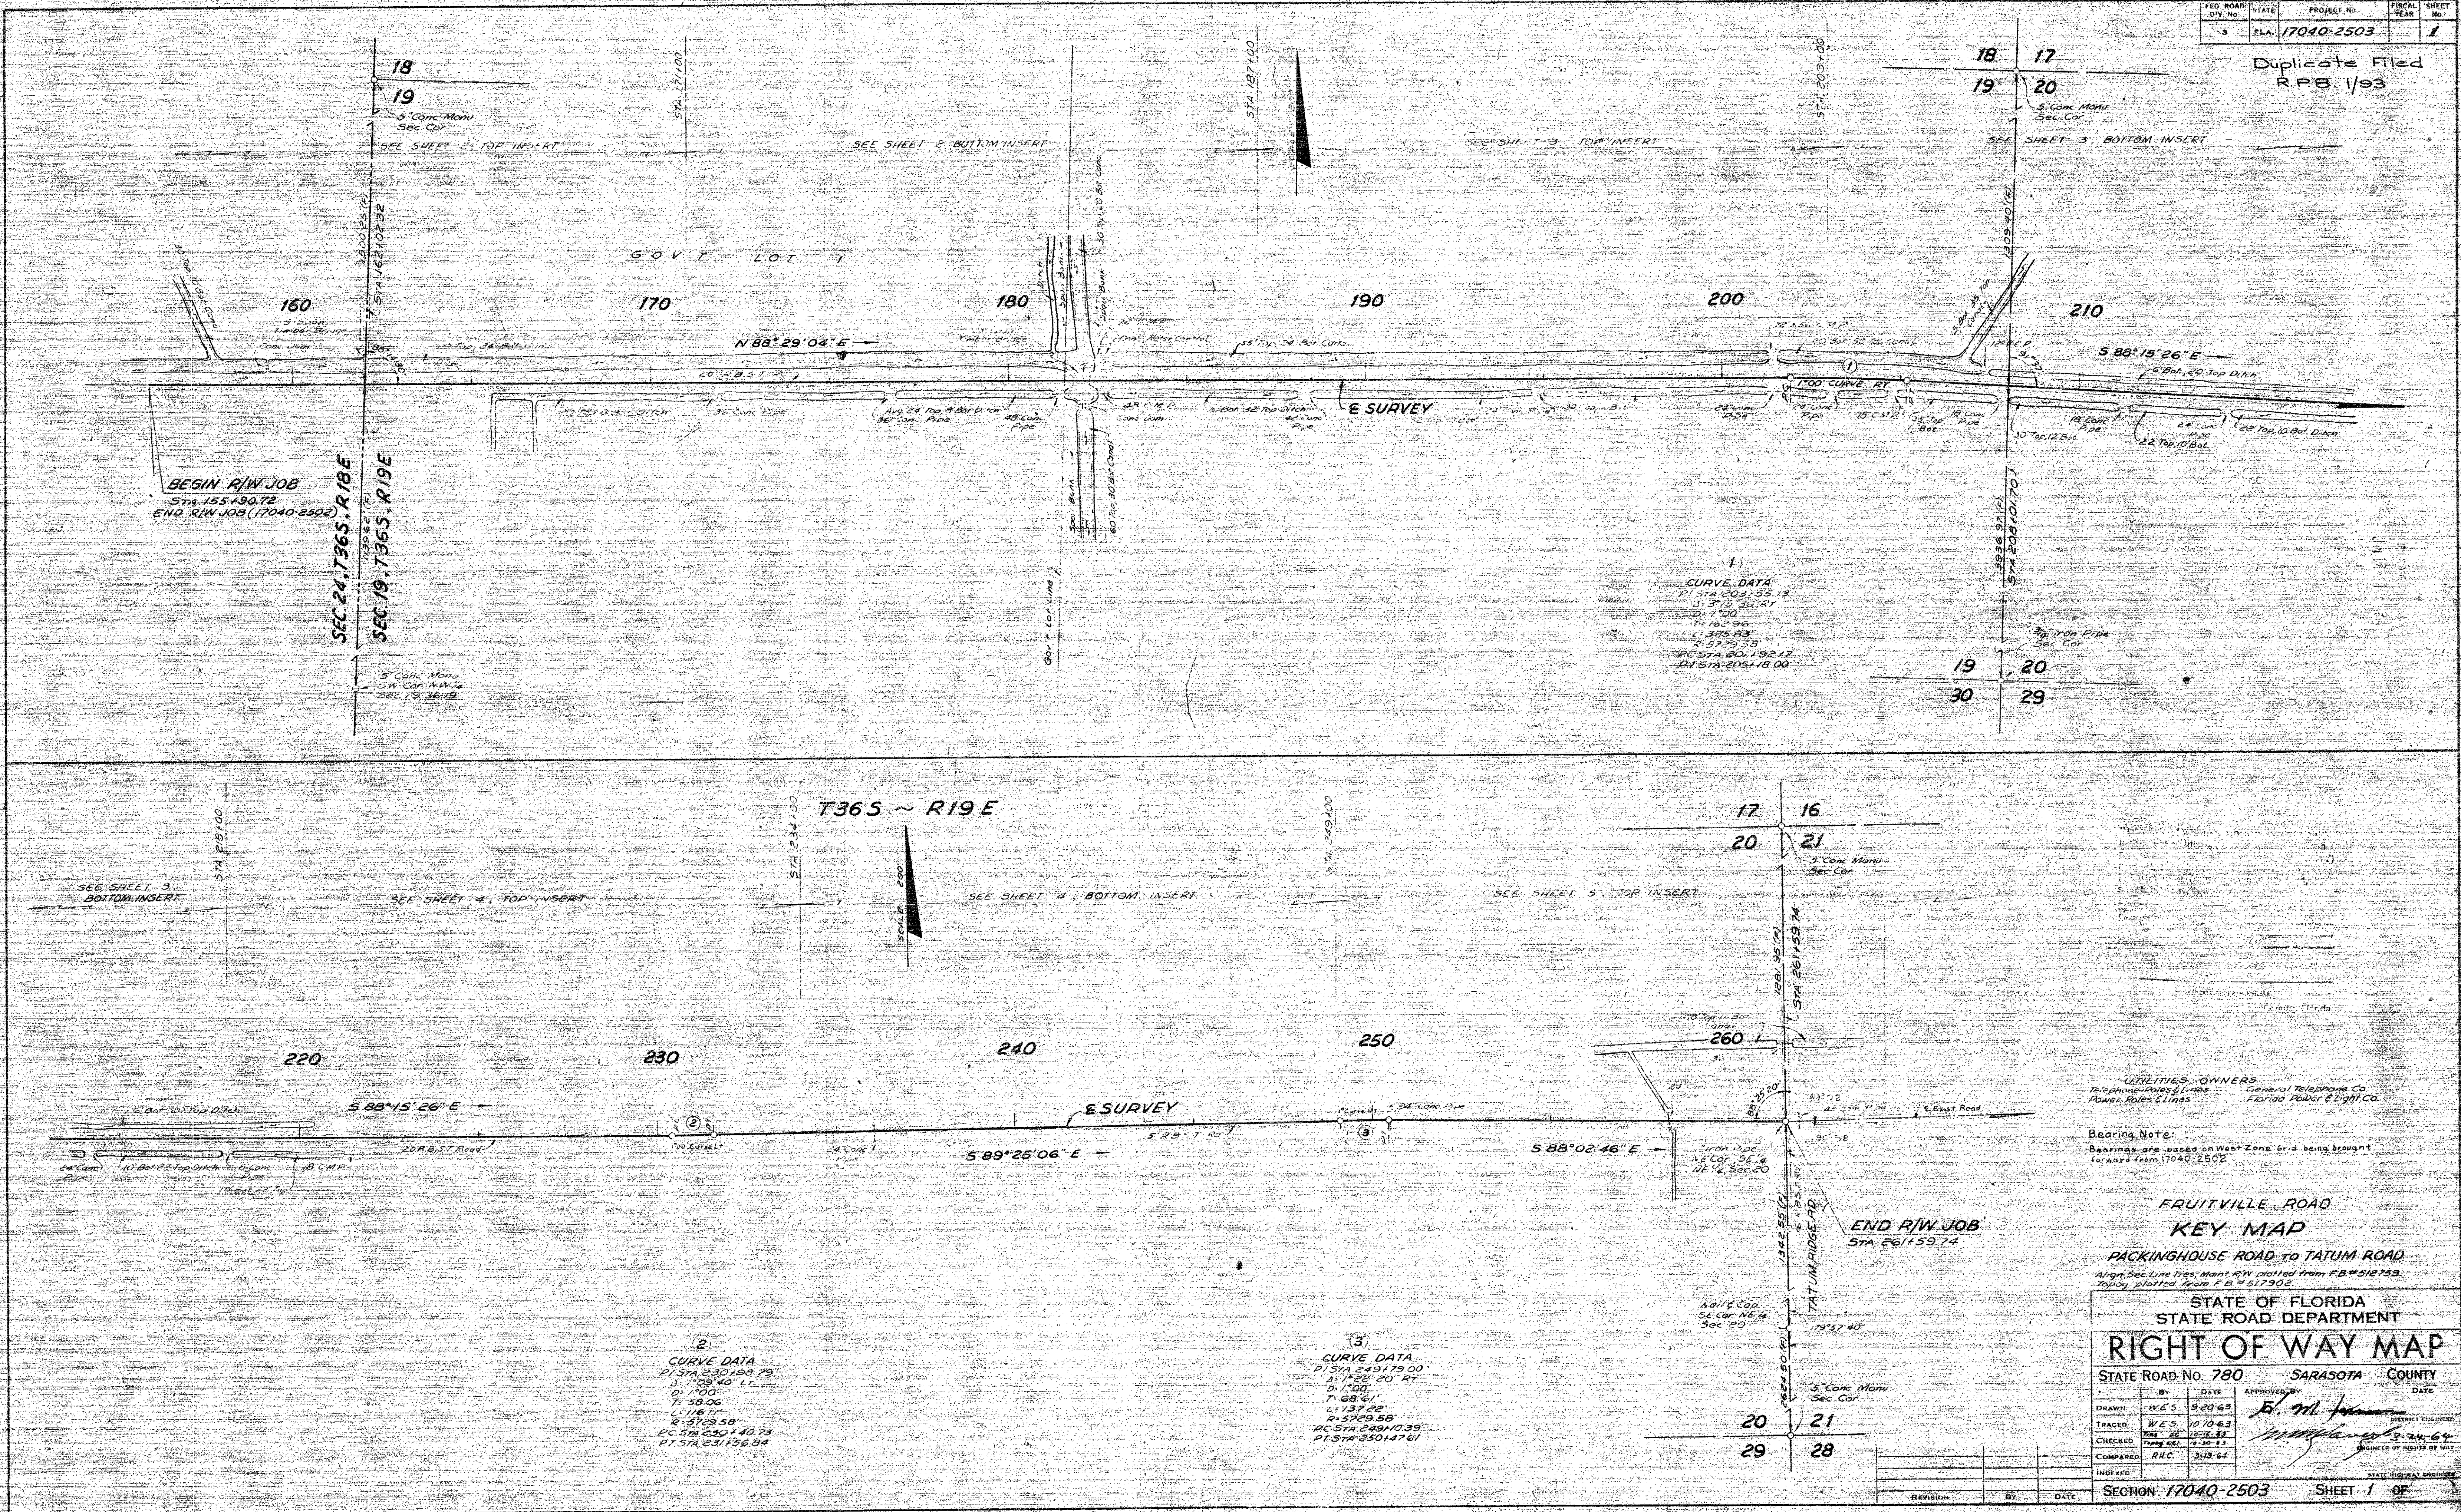

PROJECT NO.	FISCAL YEAR	SHEET NO.
17040-2503		2

Duplicate Filed
R.P.B. 1/93A

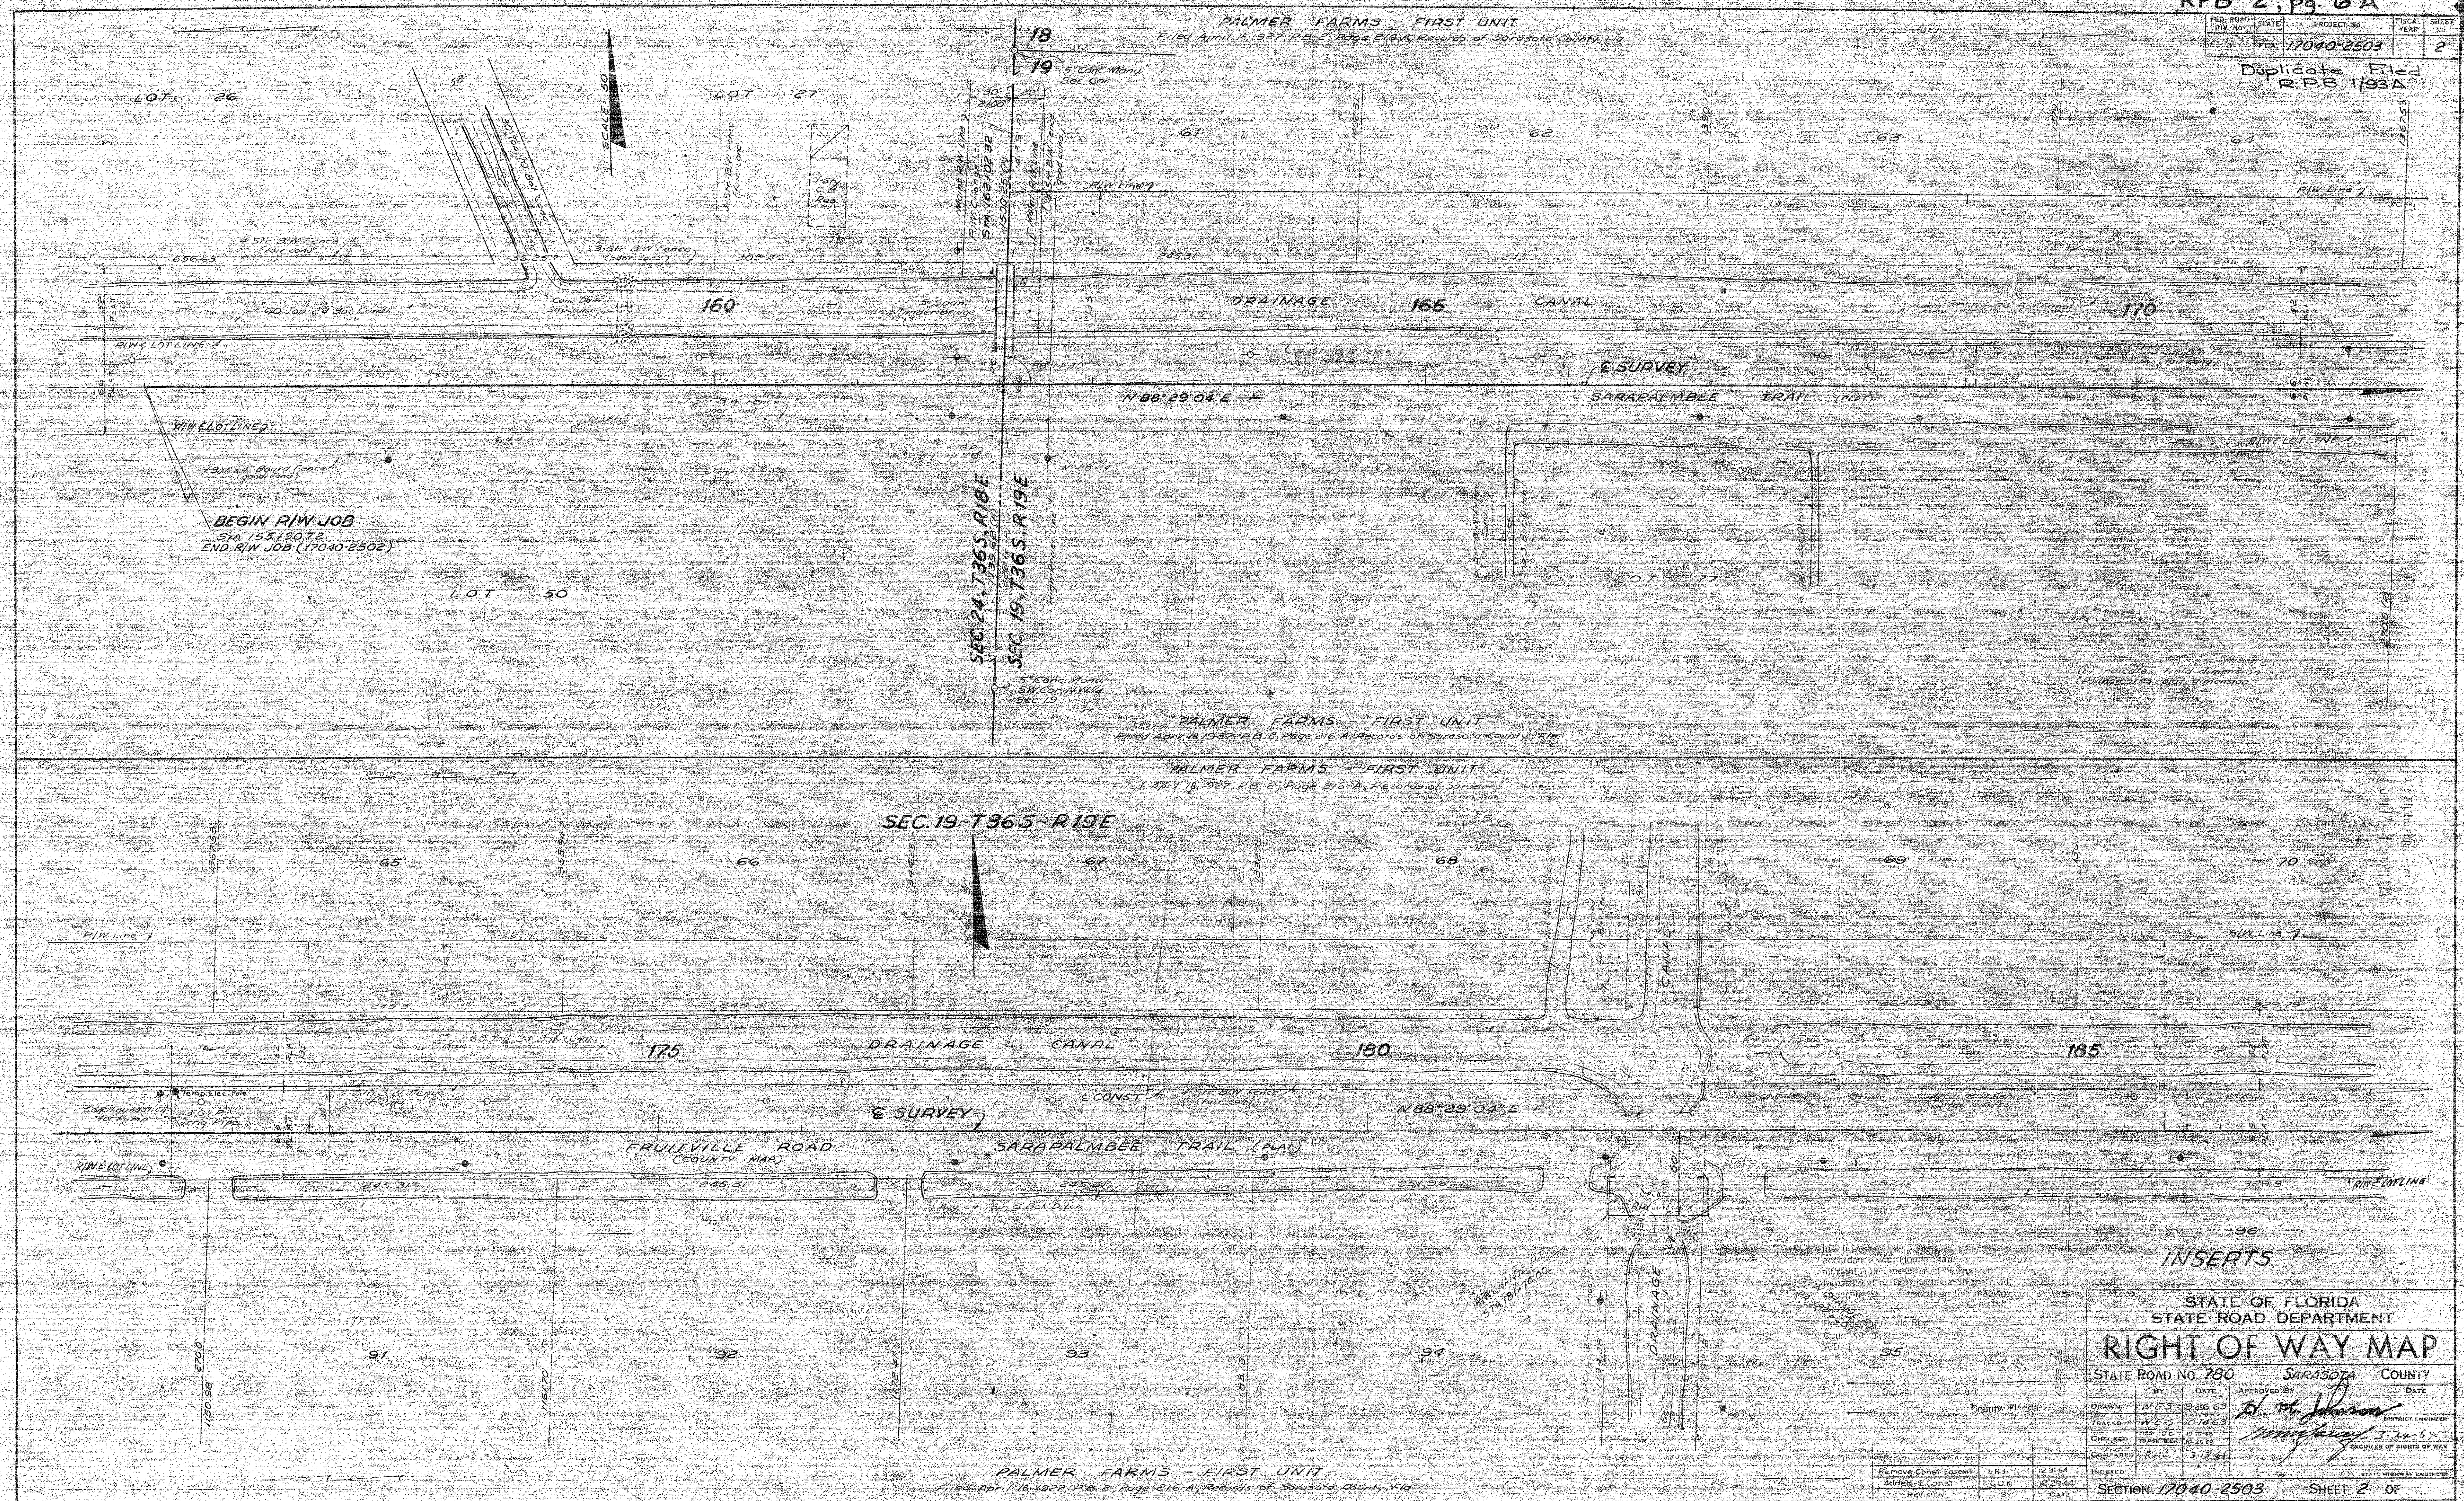

INSERTS


STATE OF FLORIDA STATE ROAD DEPARTMENT	
RIGHT OF WAY MAP	
STATE ROAD NO. 780	SARASOTA COUNTY
BY DATE	APPROVED BY DATE
W.F.S. 10-25-63	E. M. Johnson 10-25-63
TRACED BY DATE	CHECKED BY DATE
W.F.S. 10-10-63	W.F.S. 10-10-63
COMPLETED BY DATE	REVIEWED BY DATE
W.F.S. 3-13-64	W.F.S. 3-13-64
Remove Corner Locations	1.R.J. 12-31-64
Added E Const	CLK 12-29-64
REVISION	DATE
SECTION 17040-2503	SHEET 2 OF

Duplicate Filed
R.P.B. 1/23B

SEC 19 ~ T36S ~ R19E

PALMER FARMS - FIRST UNIT

Filed April 18, 1927, P.B. 2, Page 24 A, Records of Sarasota County, Fla.

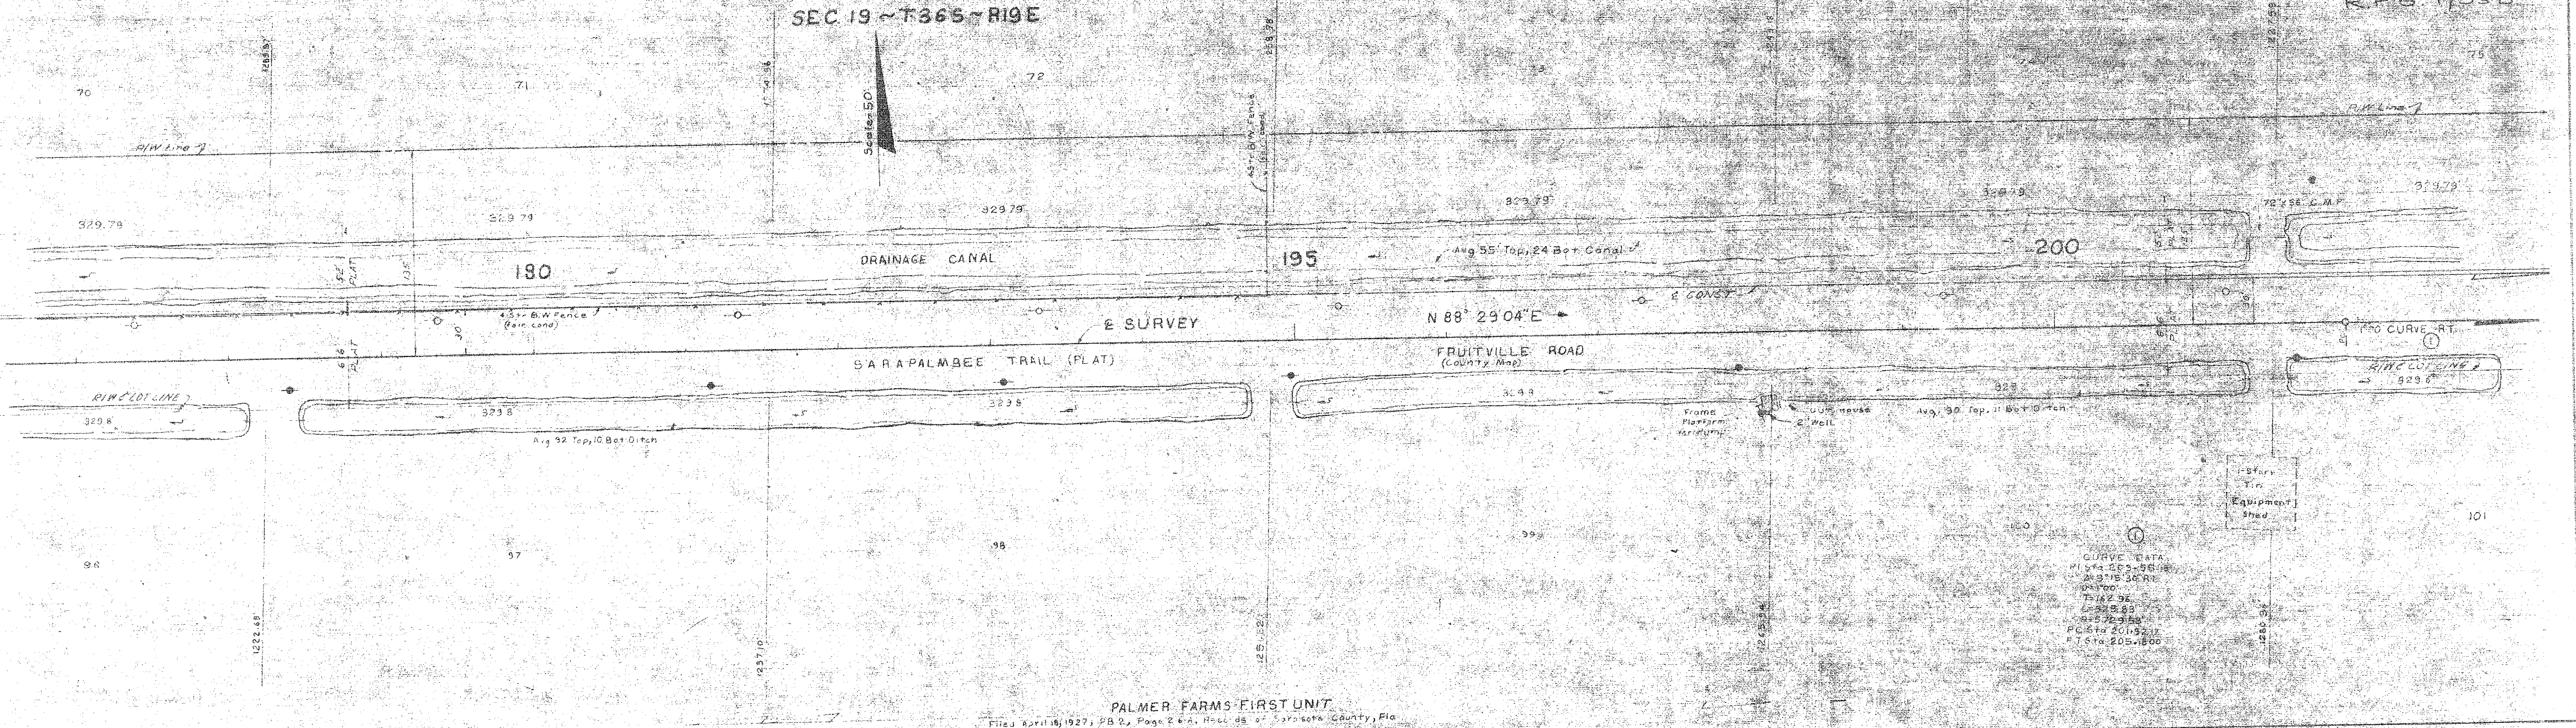


PALMER FARMS - FIRST UNIT

Filed April 18, 1927, P.B. 2, Page 24 A, Records of Sarasota County, Fla.

PALMER FARMS - FIFTH UNIT

Filed Dec 20, 1927, P.B. 3, Page 15, Records of Sarasota County, Florida

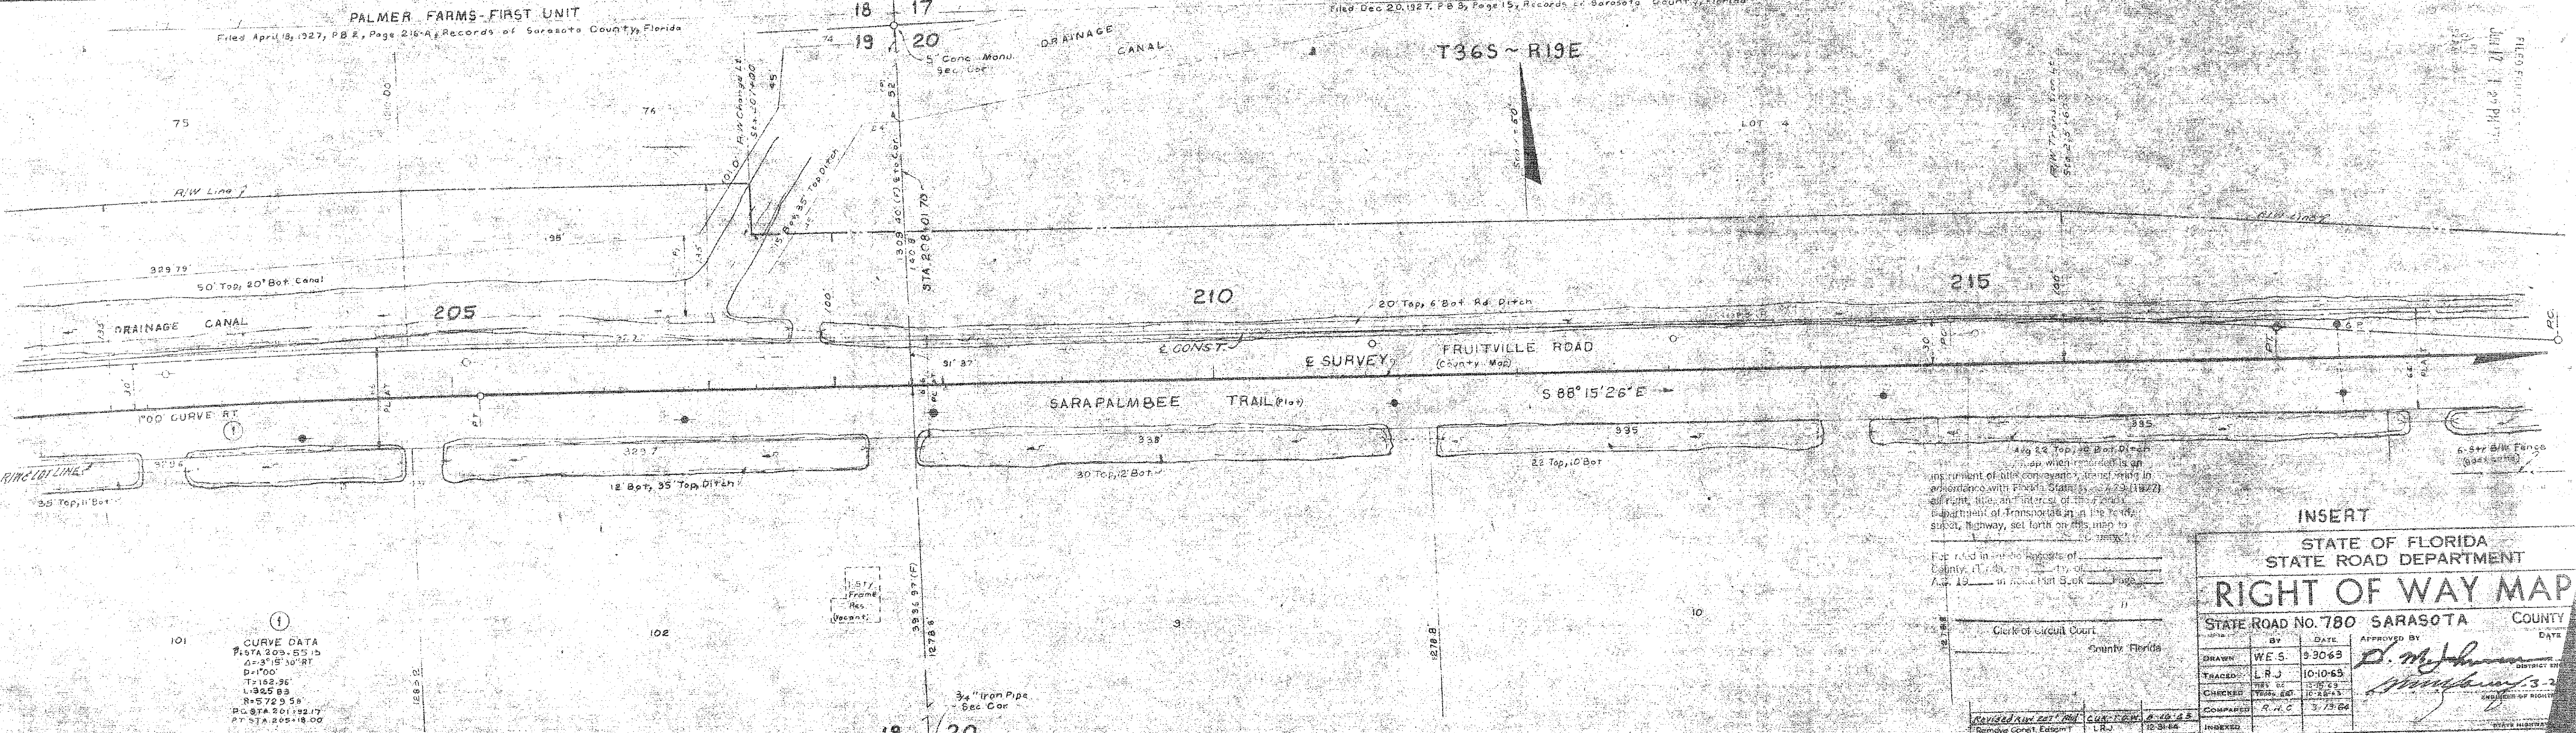


PALMER FARMS - FIRST UNIT

Filed April 18, 1927, P.B. 2, Page 24 A, Records of Sarasota County, Florida

T36S ~ R19E

PALMER FARMS - FIFTH UNIT

Filed Dec 20, 1927, P.B. 3, Page 15, Records of Sarasota County, Florida

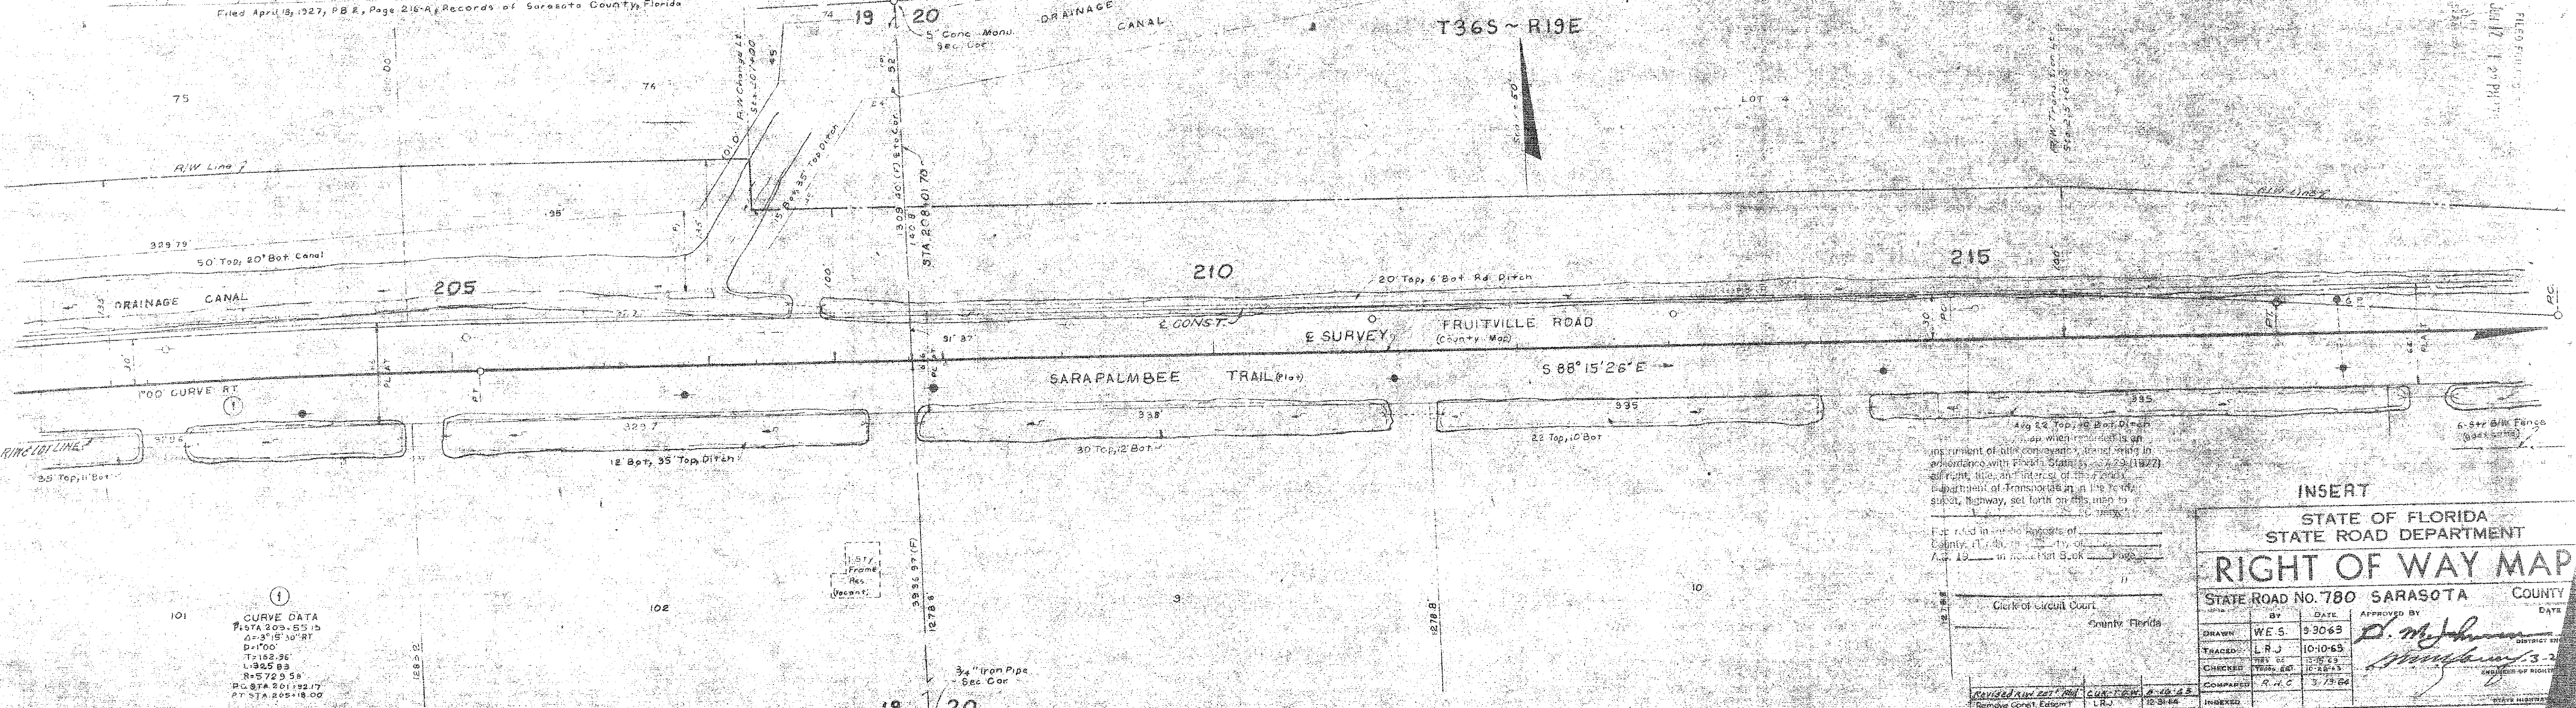

FED. ROAD DIV. NO.	STATE	PROJECT NO.	FISCAL YEAR	SHEET NO.
9	FLA.	17040-2503		4

Duplicate Filed
R.P.B. 1/55C

EQUATION
PT STA 221+00.00 E CONST
PT STA 221+00.00 E SURVEY

PALMER FARMS-FIFTH UNIT

Filed Dec. 20, 1927, P.B. 9, Page 15, Records of Sarasota County, Florida

SEC 20-T36S~R19E



SUN AND FUN CLUB

PICNIC AREA

220

225

230

E SURVEY

S 88°15'28"E

S 88°25'06"E

SARAPALMBEE TRAIL (Plan)

FRUITVILLE ROAD
(County Map)

Avg. 10' Bot. 22' Top Ditch

6.5' B/W Fence (9000)

1-Story
Frame
Residence

1-Story
C.B. Res.

Improved Pasture

1-Story
Frame
Residence

CURVE DATA
PT STA 230+38.75
PC STA 230+00.00
T=28.06
L=161.1
E=57.2450
PC STA 230+00.00
PT STA 230+47.61


PALMER FARMS-FIFTH UNIT

Filed Dec. 20, 1927, P.B. 9, Page 15, Records of Sarasota County, Florida

PALMER FARMS-THIRD UNIT

Filed June 11, 1928, P.B. 9, Page 33, Records of Sarasota County, Florida

SEC 20-T36S~R19E

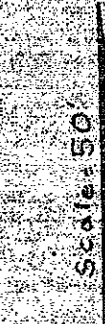

TRACT 34

CURVE DATA
PT STA 244+79.00
PC STA 244+00.00
T=100.00
L=161.1
E=57.2450
PC STA 244+00.00
PT STA 244+79.00

235

240

245

SARAPALMBEE TRAIL (Plan)

E SURVEY

S 88°25'06"E

FRUITVILLE ROAD
(County Map)

Dead Line 65' Road per Plat Above

4.5' B/W Fence (fair cond)

12 Year
Orange Grove

NOT INCLUDED IN PALMER FARMS

This right-of-way map when approved by the Board of County Commissioners of the County of Sarasota, Florida, and filed in the Public Records of said County, Florida, shall constitute a valid and enforceable record of the right-of-way for the purposes herein stated.

Recorded in Public Records of
County, Florida, this 1st day of
A.D. 19 40-1000 Plat Book Page

Clerk of Circuit Court
County, Florida

TRACT 35
PALMER FARMS-UNIT 3

INSERT

STATE OF FLORIDA
STATE ROAD DEPARTMENT
RIGHT OF WAY MAP

STATE ROAD NO. 780 SARASOTA COUNTY

BY	DATE	APPROVED BY	DATE
DRAWN	W.E.S.	10-8-53	
TRACED	L.R.J.	10-11-53	
CHECKED	W.E.S.	10-12-53	
COMPARED	R.H.C.	7-13-64	

REVISED	BY	DATE
Remove Const. Easement	L.R.J.	12-21-64
Added "E. Const."	W.E.S.	12-29-64
REVISION	BY	DATE

SECTION 17040-2503 SHEET 4 OF 4

