

FED. ROAD DIV. NO.	STATE	PROJECT NO.	FISCAL YEAR	SHEET NO.
3	FLA.	1-75-6(10) 383		

TWP 39S - RGE 20E

END R/W PROJECT 17075-2404
 BEGIN R/W PROJECT 17075-2405
 STA 1119+38.58 & SURVEY

MYAKKA RIVER ESTATES
 SEC 6 TWP 39S RGE 20E

(COUNTY RD)
 End R/W Acquisition Lt.
 End F.A.I. Participation (R/W) Lt.
 Sta. 41+00

(COUNTY ROAD)
 Begin R/W Acquisition Lt. & Rt.
 Begin F.A.I. Participation (R/W) Lt. & Rt.
 Sta. 19+54

CURVE DATA
 P.I. Sta. 24+62.70
 $\Delta = 13^{\circ}00'$ Lt.
 $D = 4^{\circ}00'$
 $R = 1432.59'$
 $T = 163.20'$
 $L = 325.00'$
 $P.C. = 22+99.50$
 $P.T. = 26+24.50$

CURVE DATA
 P.I. Sta. 36+11.61
 $\Delta = 22^{\circ}16'$ Lt.
 $D = 4^{\circ}00'$
 $R = 1432.39'$
 $T = 281.89'$
 $L = 556.66'$
 $P.C. = 33+29.72$
 $P.T. = 38+05.38$

(COUNTY RD)
 End R/W Acquisition Rt.
 End F.A.I. Participation (R/W) Rt.
 Sta. 41+70

THIS TRANSFERS ACCESS ROADS CROSSHATCHED ONLY.
 "THIS RIGHT OF WAY MAP WHEN RELEASED IS AN INSTRUMENT OF TITLE CONVEYANCE, TRANSFERRED IN ACCORDANCE WITH FLORIDA STATUTES 337.26(1977) ALL RIGHT, TITLE, AND INTEREST OF THE FLORIDA DEPARTMENT OF TRANSPORTATION IN THE ACCESS ROADS CROSSHATCHED ONLY, SET FORTH ON THIS MAP TO SARASOTA COUNTY, FLORIDA."

RECORDED IN PUBLIC RECORDS SARASOTA
 COUNTY, FLORIDA 25TH DAY OF APRIL
 A.D. 1983 IN BOOK 2 PAGE 34


TRANSFER SHEET 1

County Road
 W.P.I. No. 148655



STATE OF FLORIDA
 DEPARTMENT OF TRANSPORTATION
RIGHT OF WAY MAP

STATE ROAD NO. 93 (1-75) Sarasota, COUNTY	DATE	APPROVED BY	DATE
BY	DATE	APPROVED BY	DATE
DRAWN			
TRACED			
CHECKED			
COMPARED			
INDEXED			
SECTION 17075-2404			SHEET 5 OF 5

TABLE OF OWNERSHIPS					
PARCEL NO.	SHEET	NAME	AREA TAKEN	REMAINDERS RIGHT LEFT	COMMENTS
104.1	345	J.C. Pelham, et ux	36,044 ⁰¹	0	29,235 ⁰¹
105.1-R	345	Phyllis Curry	88,413 ⁰¹	0	VOID, Combined with Par. 104.1-R
106.1-R	345	C.R. Curry, et ux	12,637 ⁰¹	0	1,406 Ac.
107.1-R	345	Hazel S. Leigh	8,547 ⁰¹	0	1.21 Ac.
111.1-R	345	Noah L. Simmons Jr. et ux	29,305 ⁰¹	0	14.621 ⁰¹
112.1	345	Charles McLaughlin	4,017 Ac.	0	325 Ac.
113.1	5	Rene A. Meade et ux	5603 ⁰¹	0.037 Ac.	0
114.1-R	5	James M. Robertson et ux	1512 ⁰¹	0.761 Ac.	0

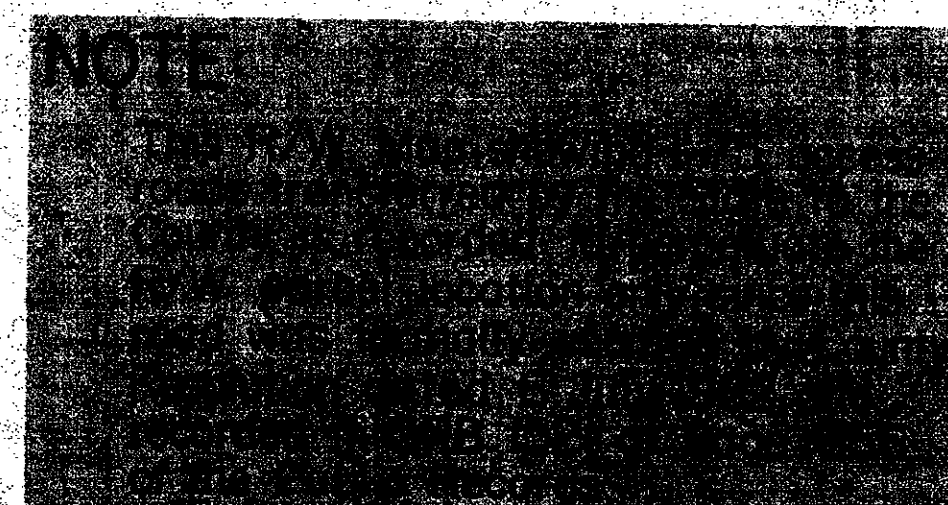


Access #4
 Access #5

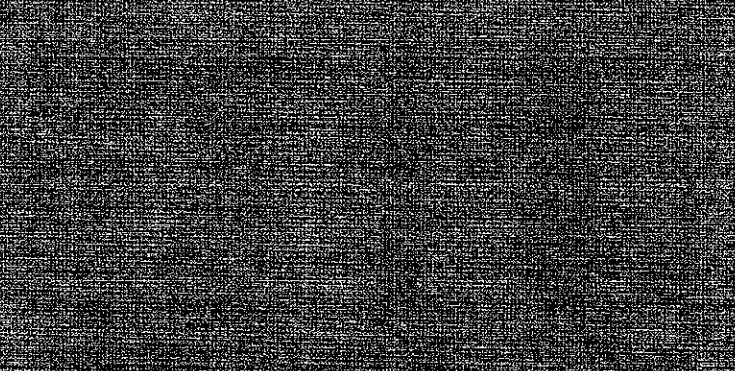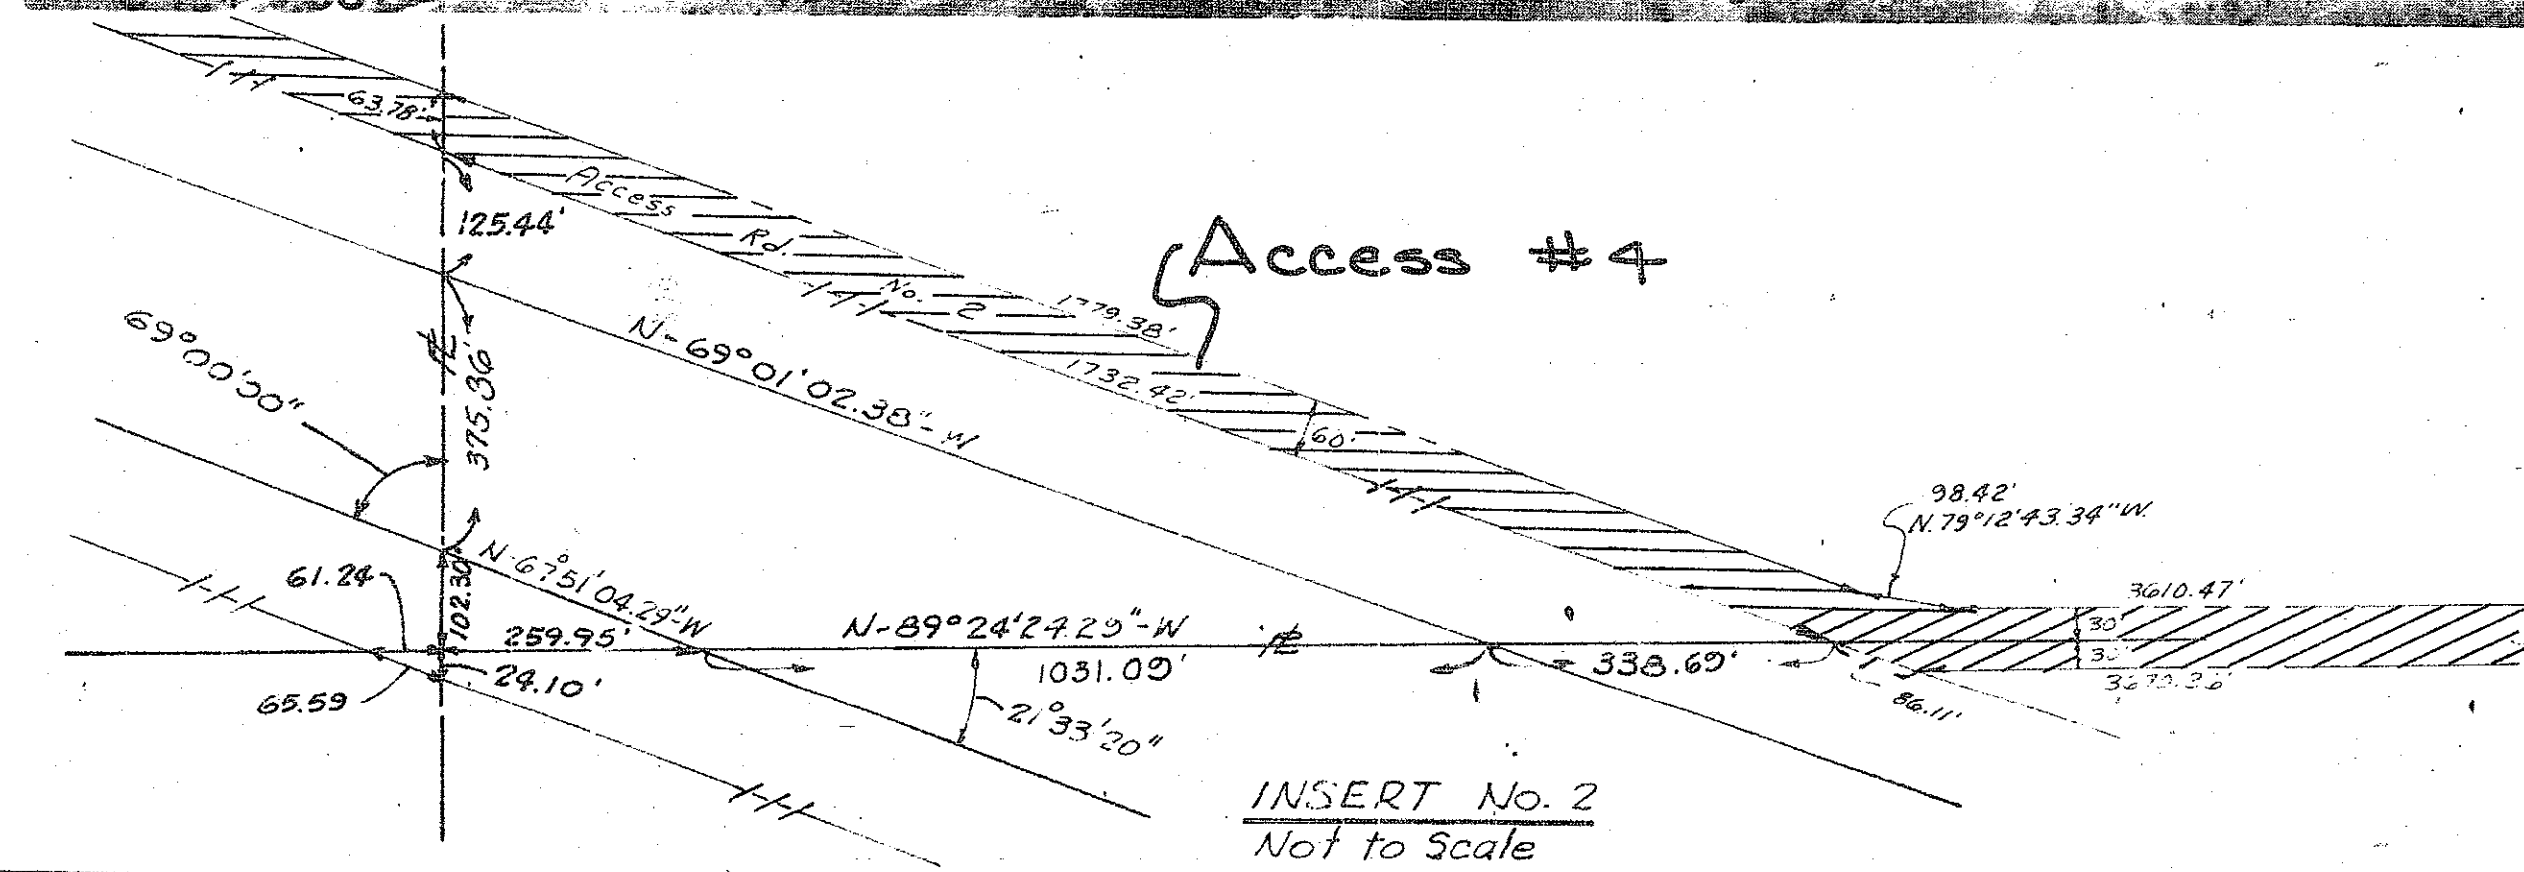

W.P.I. No. 148655

STATE OF FLORIDA STATE ROAD DEPARTMENT			
RIGHT OF WAY MAP			
STATE ROAD NO. <u>93 (I-75) Sarasota</u> COUNTY <u> </u>			
BY	DATE	APPROVED BY	DATE
DRAWN		<i>C.W. Morris De Oca</i>	
TRACED		<i>Thomas C. Reed</i>	DISTRICT ENGINEER 2-2-76
CHECKED			ENGINEER OF RIGHTS OF WAY
COMPARED			
INDEXED			
SECTION <u>17075-2404</u>		SHEET <u>3</u> OF <u>5</u>	

TWP 39S - RGE 20E

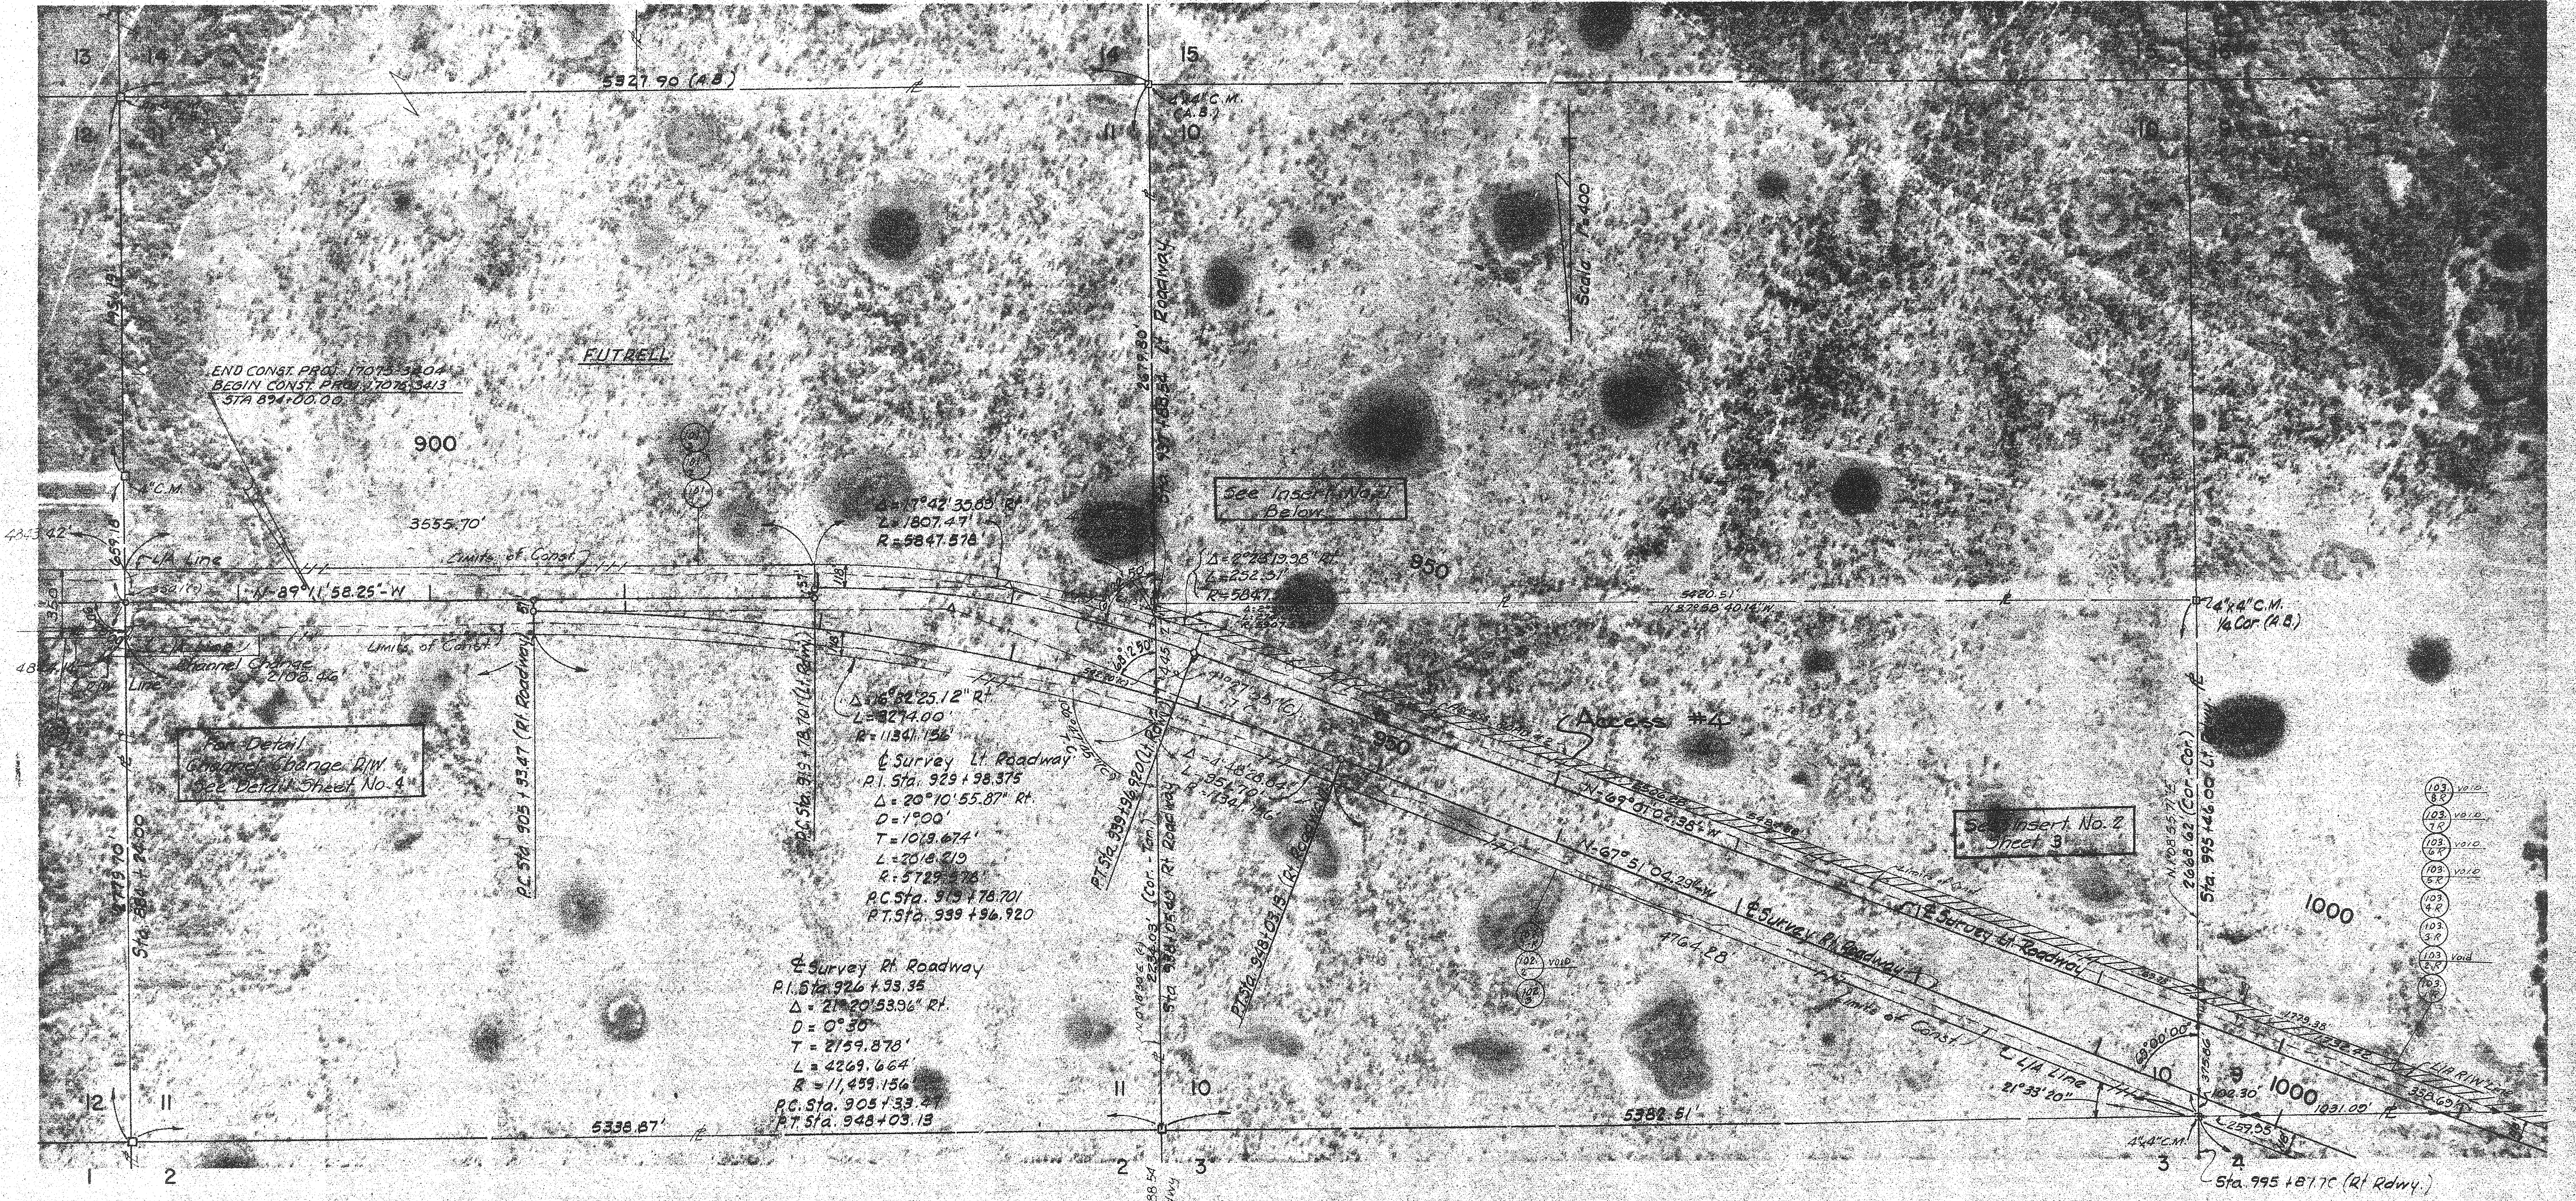

TRANSFER SHEET 3

Survey Lt. Roadway
N 89° 11' 58.25" W

INSERT No. 1
Not to Scale

Note:
See Sheet No. 1 of 5 for
Total Property Holdings of
Arlene Futrell and
Clyde P. and A. C. Futrell, Jr.

STATE OF FLORIDA STATE ROAD DEPARTMENT			
RIGHT OF WAY MAP			
STATE ROAD NO. 93(1-75) Sarasota COUNTY			
BY	DATE	APPROVED BY	DATE
Drawn	10/27/76	Checked	11/12/76
Traced	11/12/76	Compared	12/12/76
Indexed	12/12/76	By	DATE
SECTION 17075-2402 SHEET 2 OF 5			