


RPB 1-Pg. 111

FED. ROAD DIV. NO.	STATE	F.A. PROJECT NO.	FISCAL YEAR	SHEET NO.
5	FLA.	17160-2502		1

SEE INSERT SHEET #4

SEE INSERT SHEET #5

SEE INSERT SHEET #6

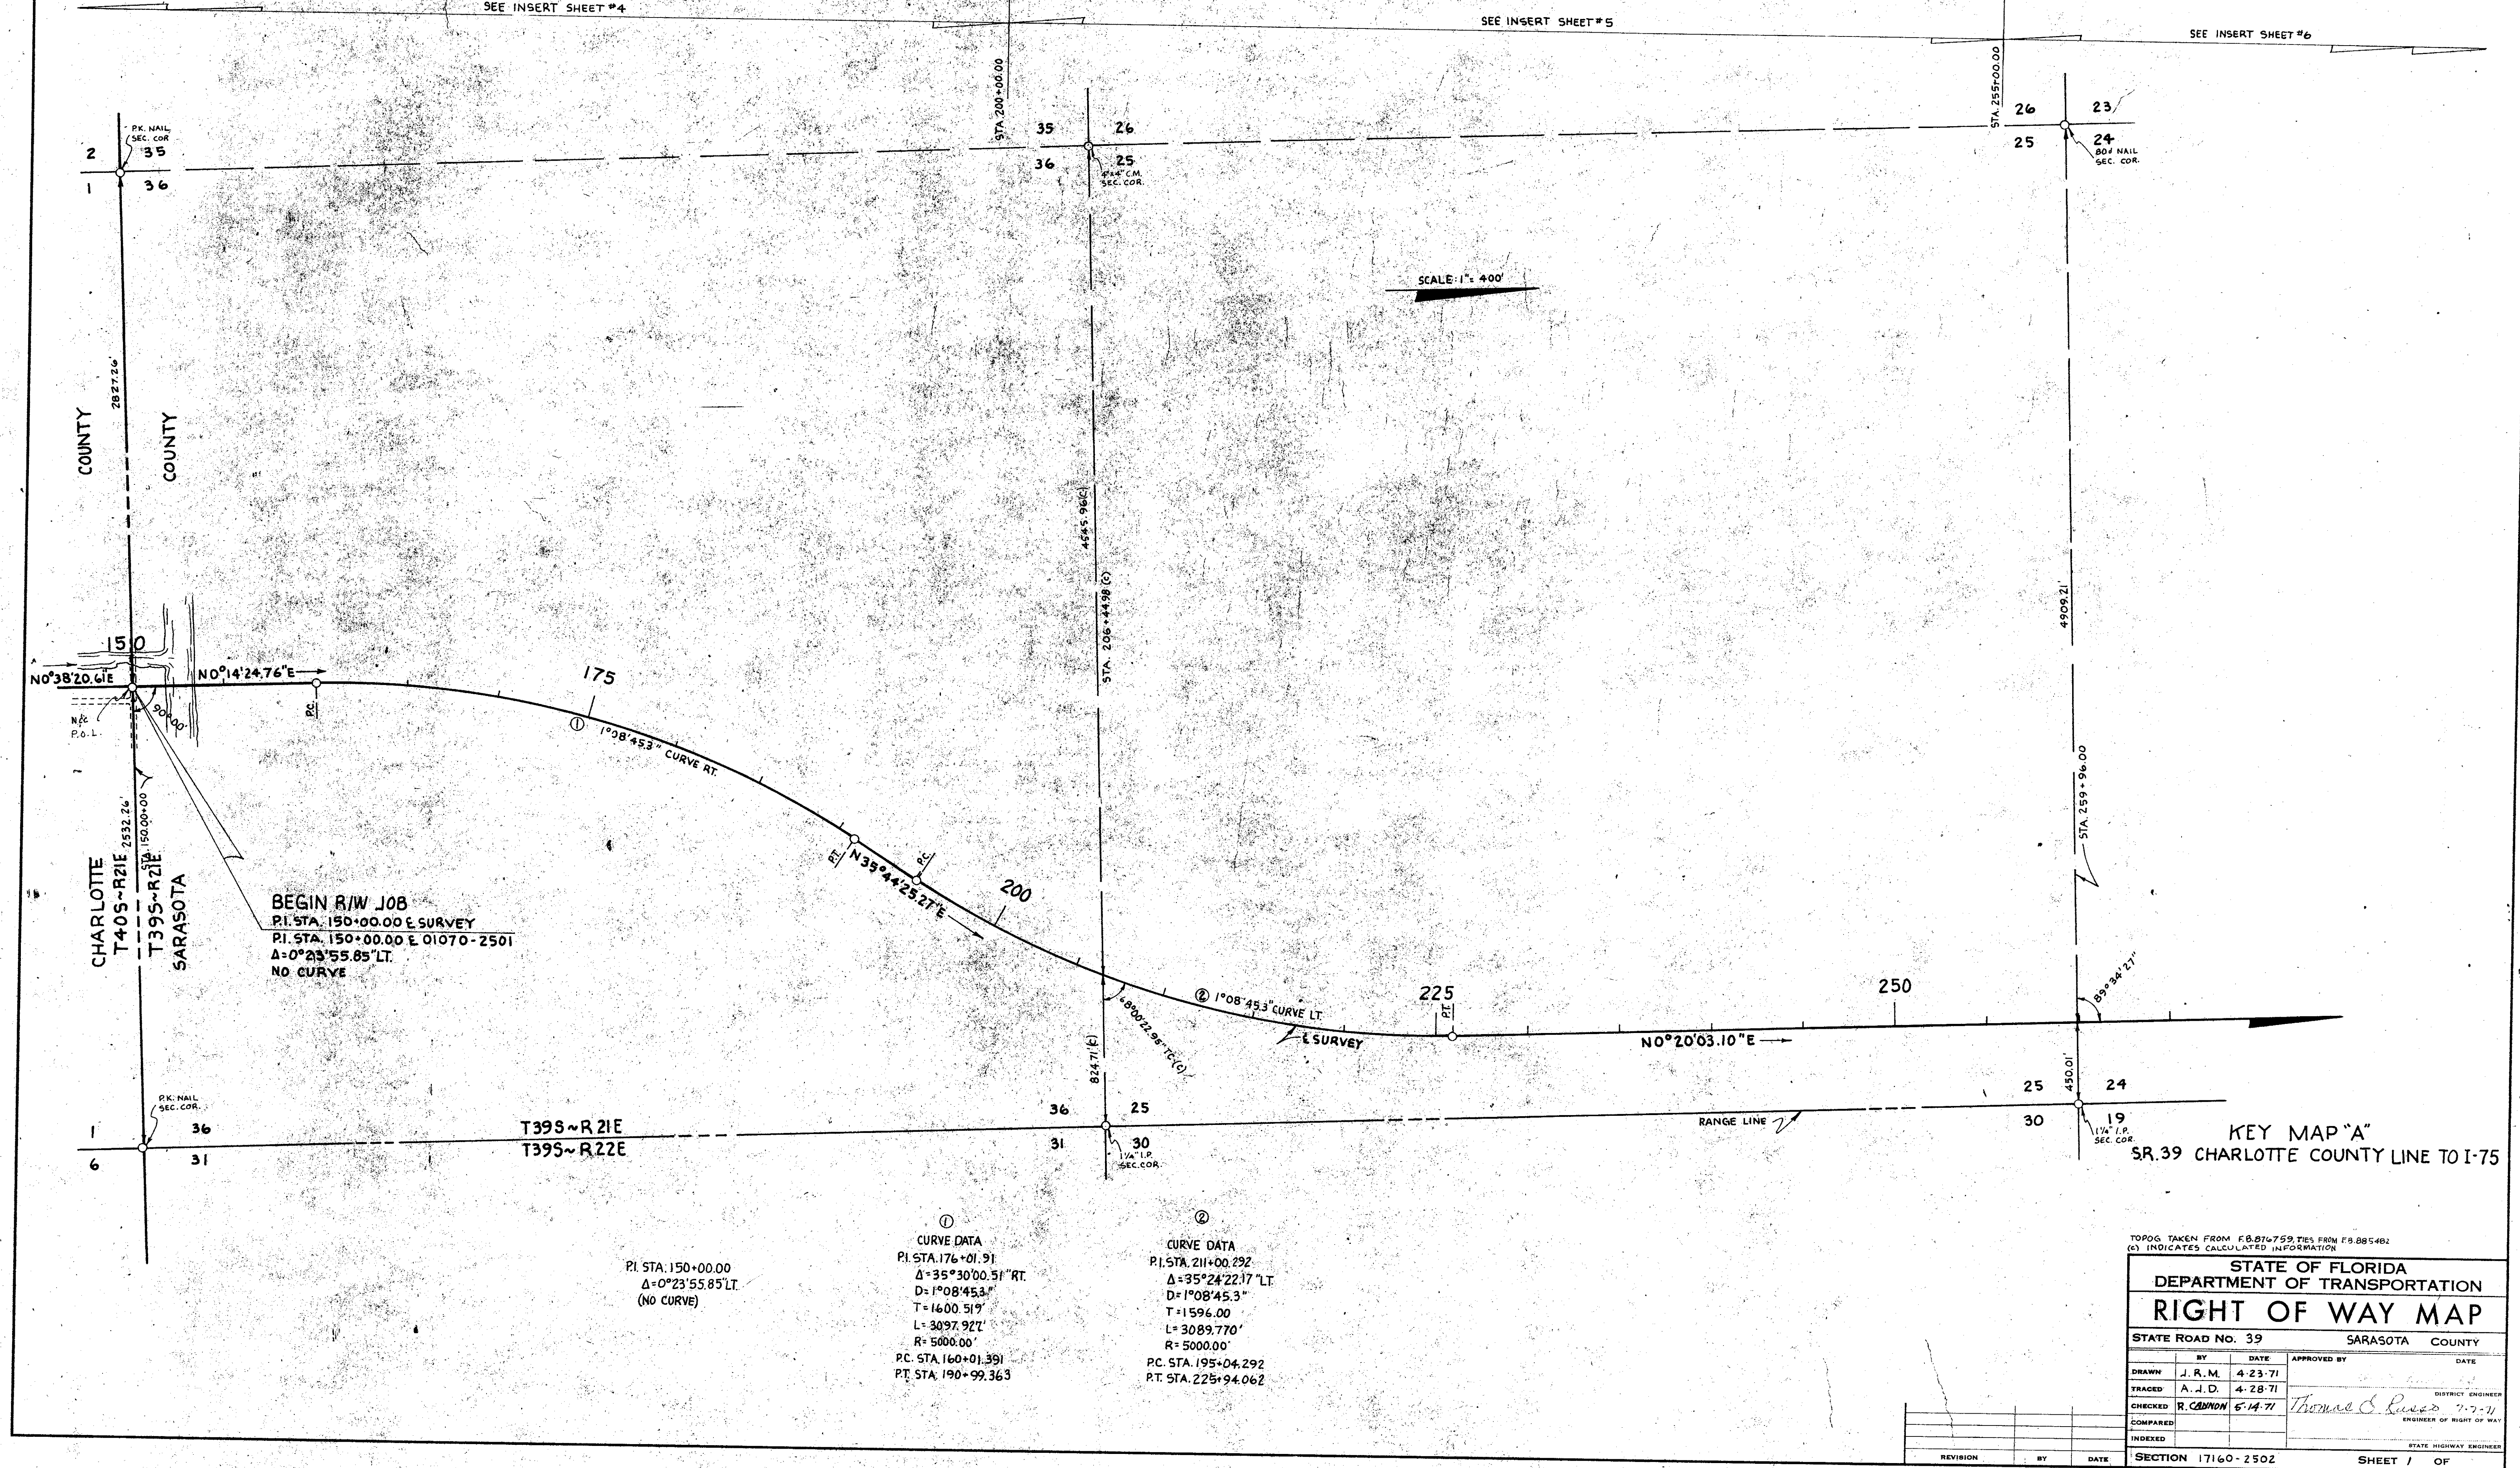


TOPOG TAKEN FROM F.B. 874759, TIES FROM F.B. 885482
(G) INDICATES CALCULATED INFORMATION

STATE OF FLORIDA DEPARTMENT OF TRANSPORTATION			
RIGHT OF WAY MAP			
STATE ROAD NO. 39		SARASOTA COUNTY	
DRAWN	DATE	APPROVED BY	DATE
J. R. M.	4-23-71		
TRACED	DATE	DISTRICT ENGINEER	
A. J. D.	4-28-71	Thomas C. Rouse	7-7-71
CHECKED	DATE	ENGINEER OF RIGHT OF WAY	
R. CANNON	5-14-71		
COMPALED			
INDEXED			
SECTION 17160-2502		SHEET 1 OF	

RPB 1-Pg. 1111

FED. ROAD DIV. NO.	STATE	F.A. PROJECT NO.	FISCAL YEAR	SHEET NO.
3	FLA.	17160-2502		2

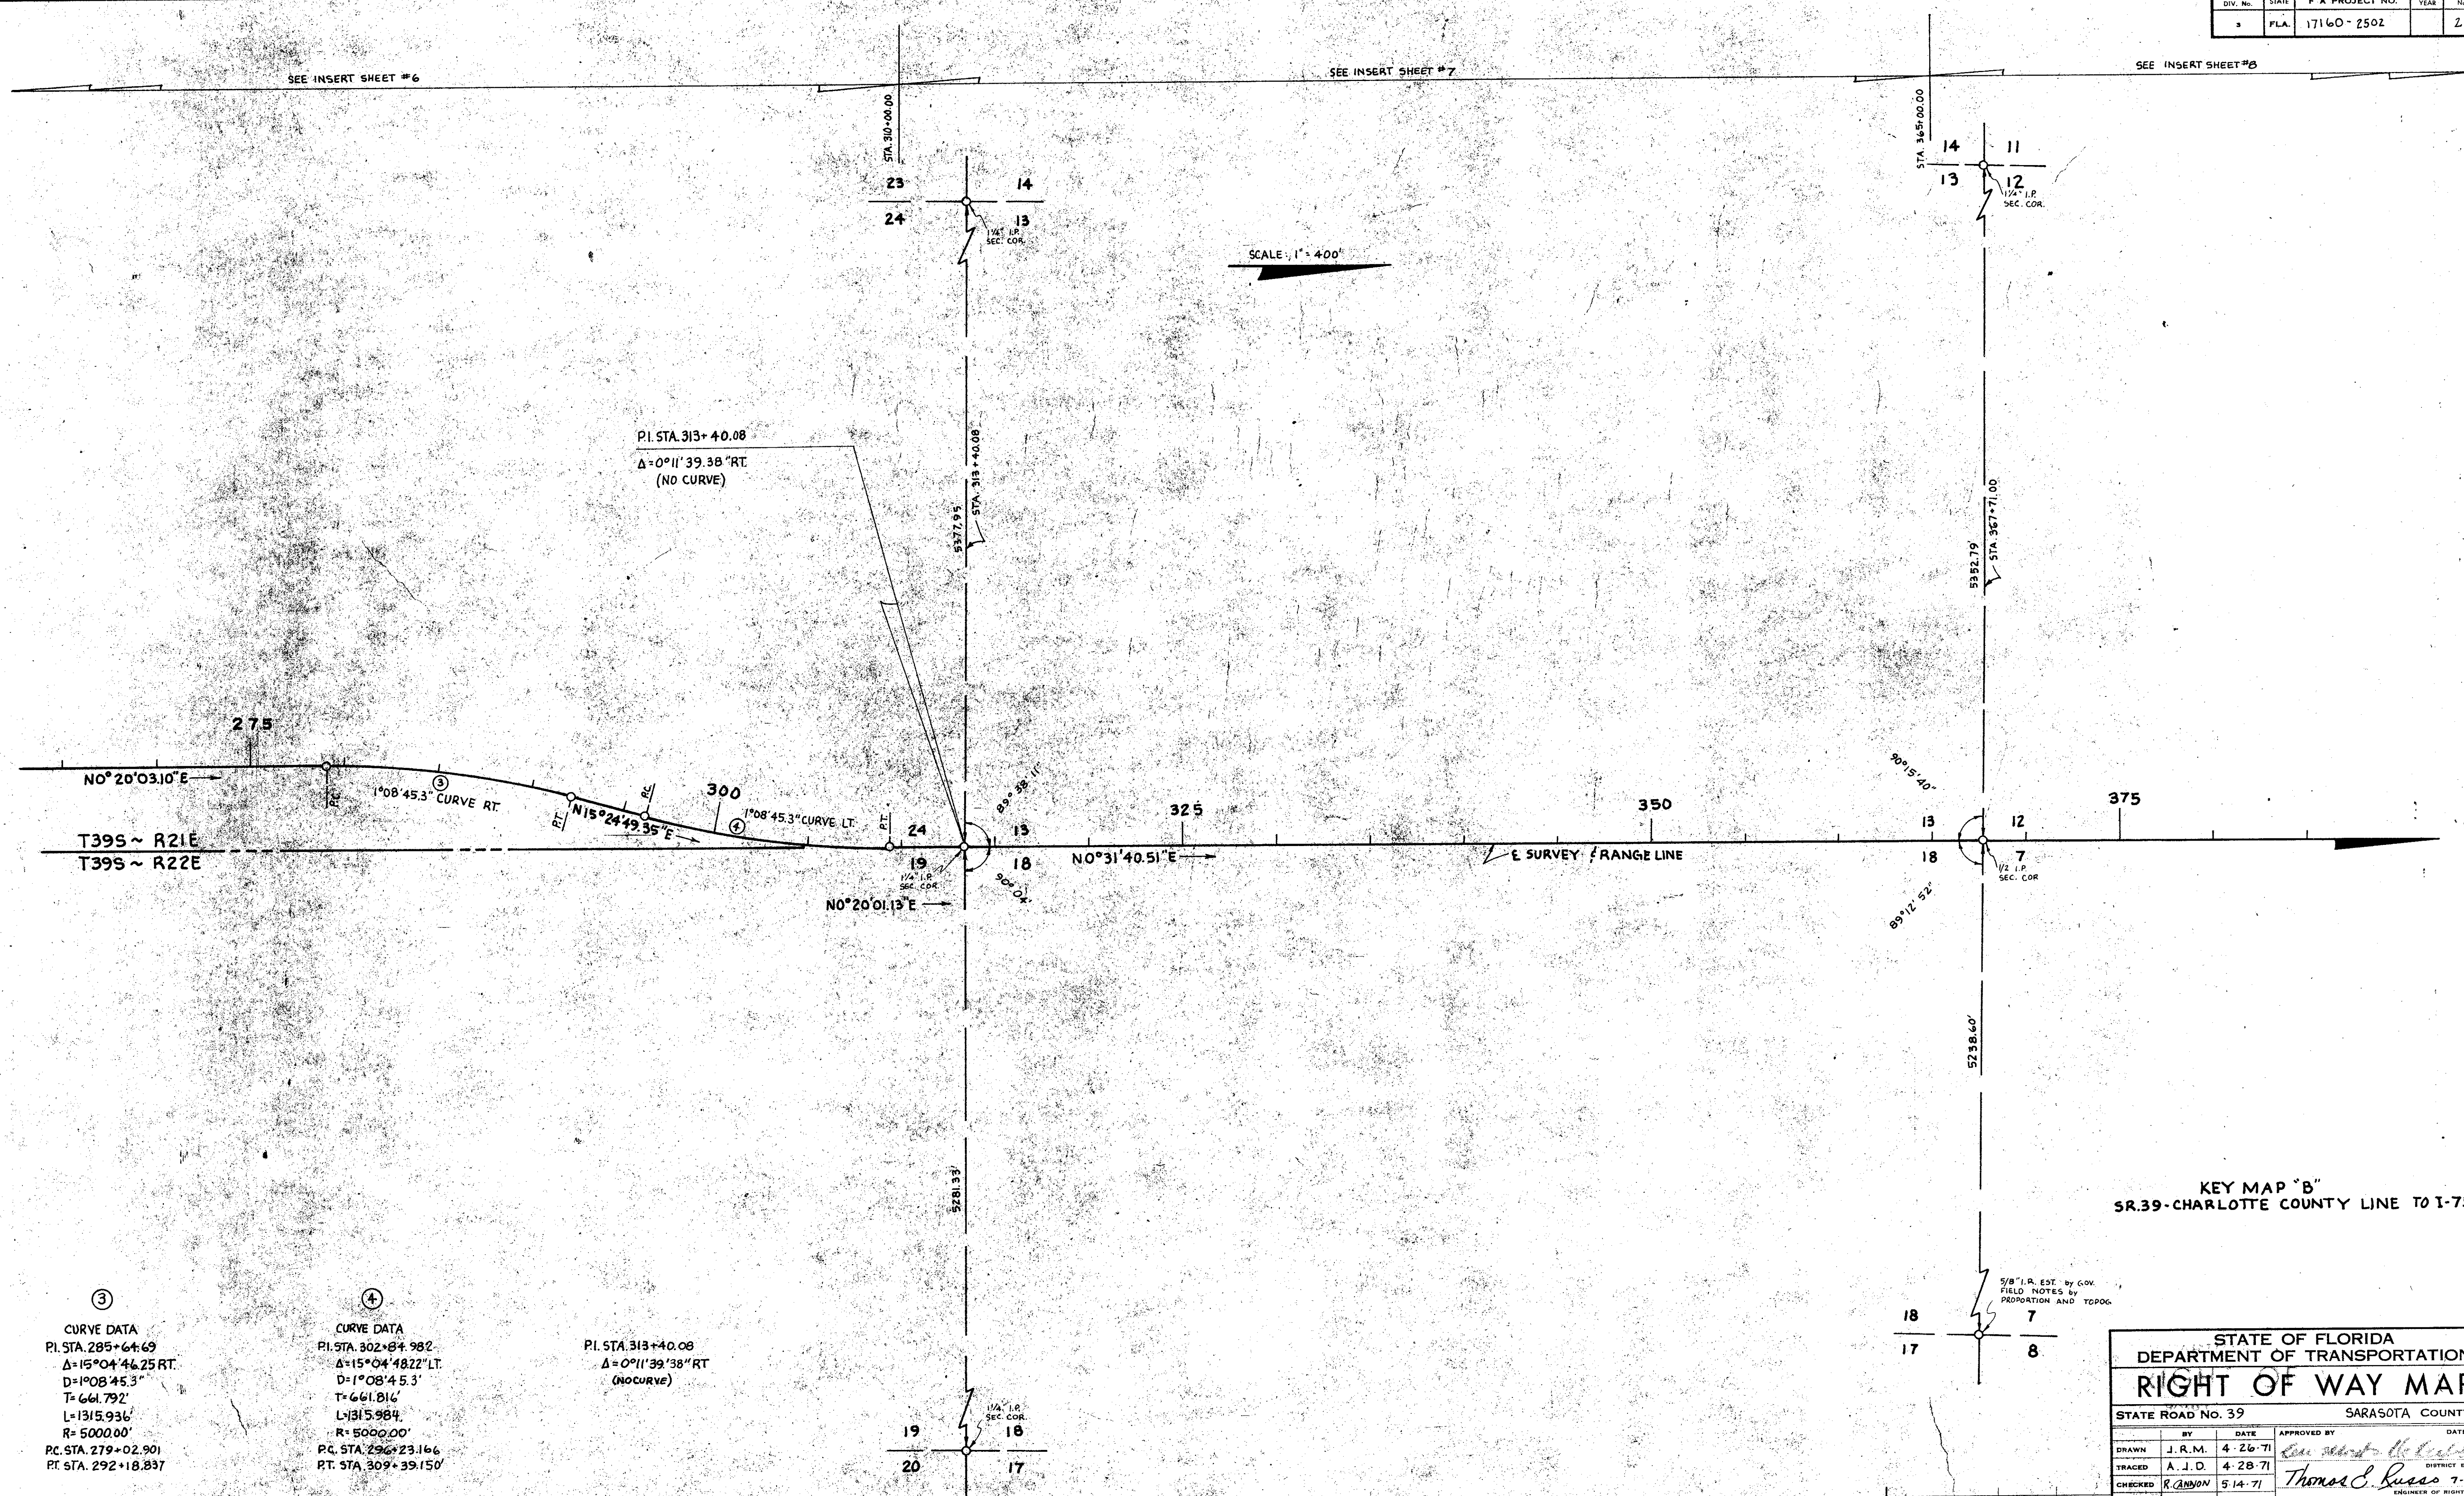

SCALE: 1" = 400'

KEY MAP "B"
SR.39-CHARLOTTE COUNTY LINE TO I-75

③
CURVE DATA
PI. STA. 285+64.69
 $\Delta = 15^{\circ}04'46.25''$ RT.
 $D = 1^{\circ}08'45.3''$
 $T = 661.792'$
 $L = 1315.936'$
 $R = 5000.00'$
PC. STA. 279+02.901
PT. STA. 292+18.837


④
CURVE DATA
PI. STA. 302+84.982
 $\Delta = 15^{\circ}04'48.22''$ LT.
 $D = 1^{\circ}08'45.3''$
 $T = 661.816'$
 $L = 1315.984'$
 $R = 5000.00'$
PC. STA. 296+23.166
PT. STA. 309+39.150

PI. STA. 313+40.08
 $\Delta = 0^{\circ}11'39.38''$ RT.
(NO CURVE)

STATE OF FLORIDA DEPARTMENT OF TRANSPORTATION			
RIGHT OF WAY MAP			
STATE ROAD No. 39		SARASOTA COUNTY	
DRAWN	DATE	APPROVED BY	DATE
J. R. M.	4-26-71	<i>Thomas C. Russo</i>	4-28-71
TRACED	DATE	DISTRICT ENGINEER	
A. J. D.	4-28-71	<i>Thomas C. Russo</i>	
CHECKED	DATE	ENGINEER OF RIGHT OF WAY	
R. ANTON	5-14-71	<i>Thomas C. Russo</i>	
COMPARED	DATE	STATE HIGHWAY ENGINEER	
INDEXED	DATE	SHEET 2 OF	

RFB 1-Pg. 111B

FED. ROAD DIV. NO.	STATE	F.A. PROJECT NO.	FISCAL YEAR	SHEET NO.
3	FLA.	17160-2502		3

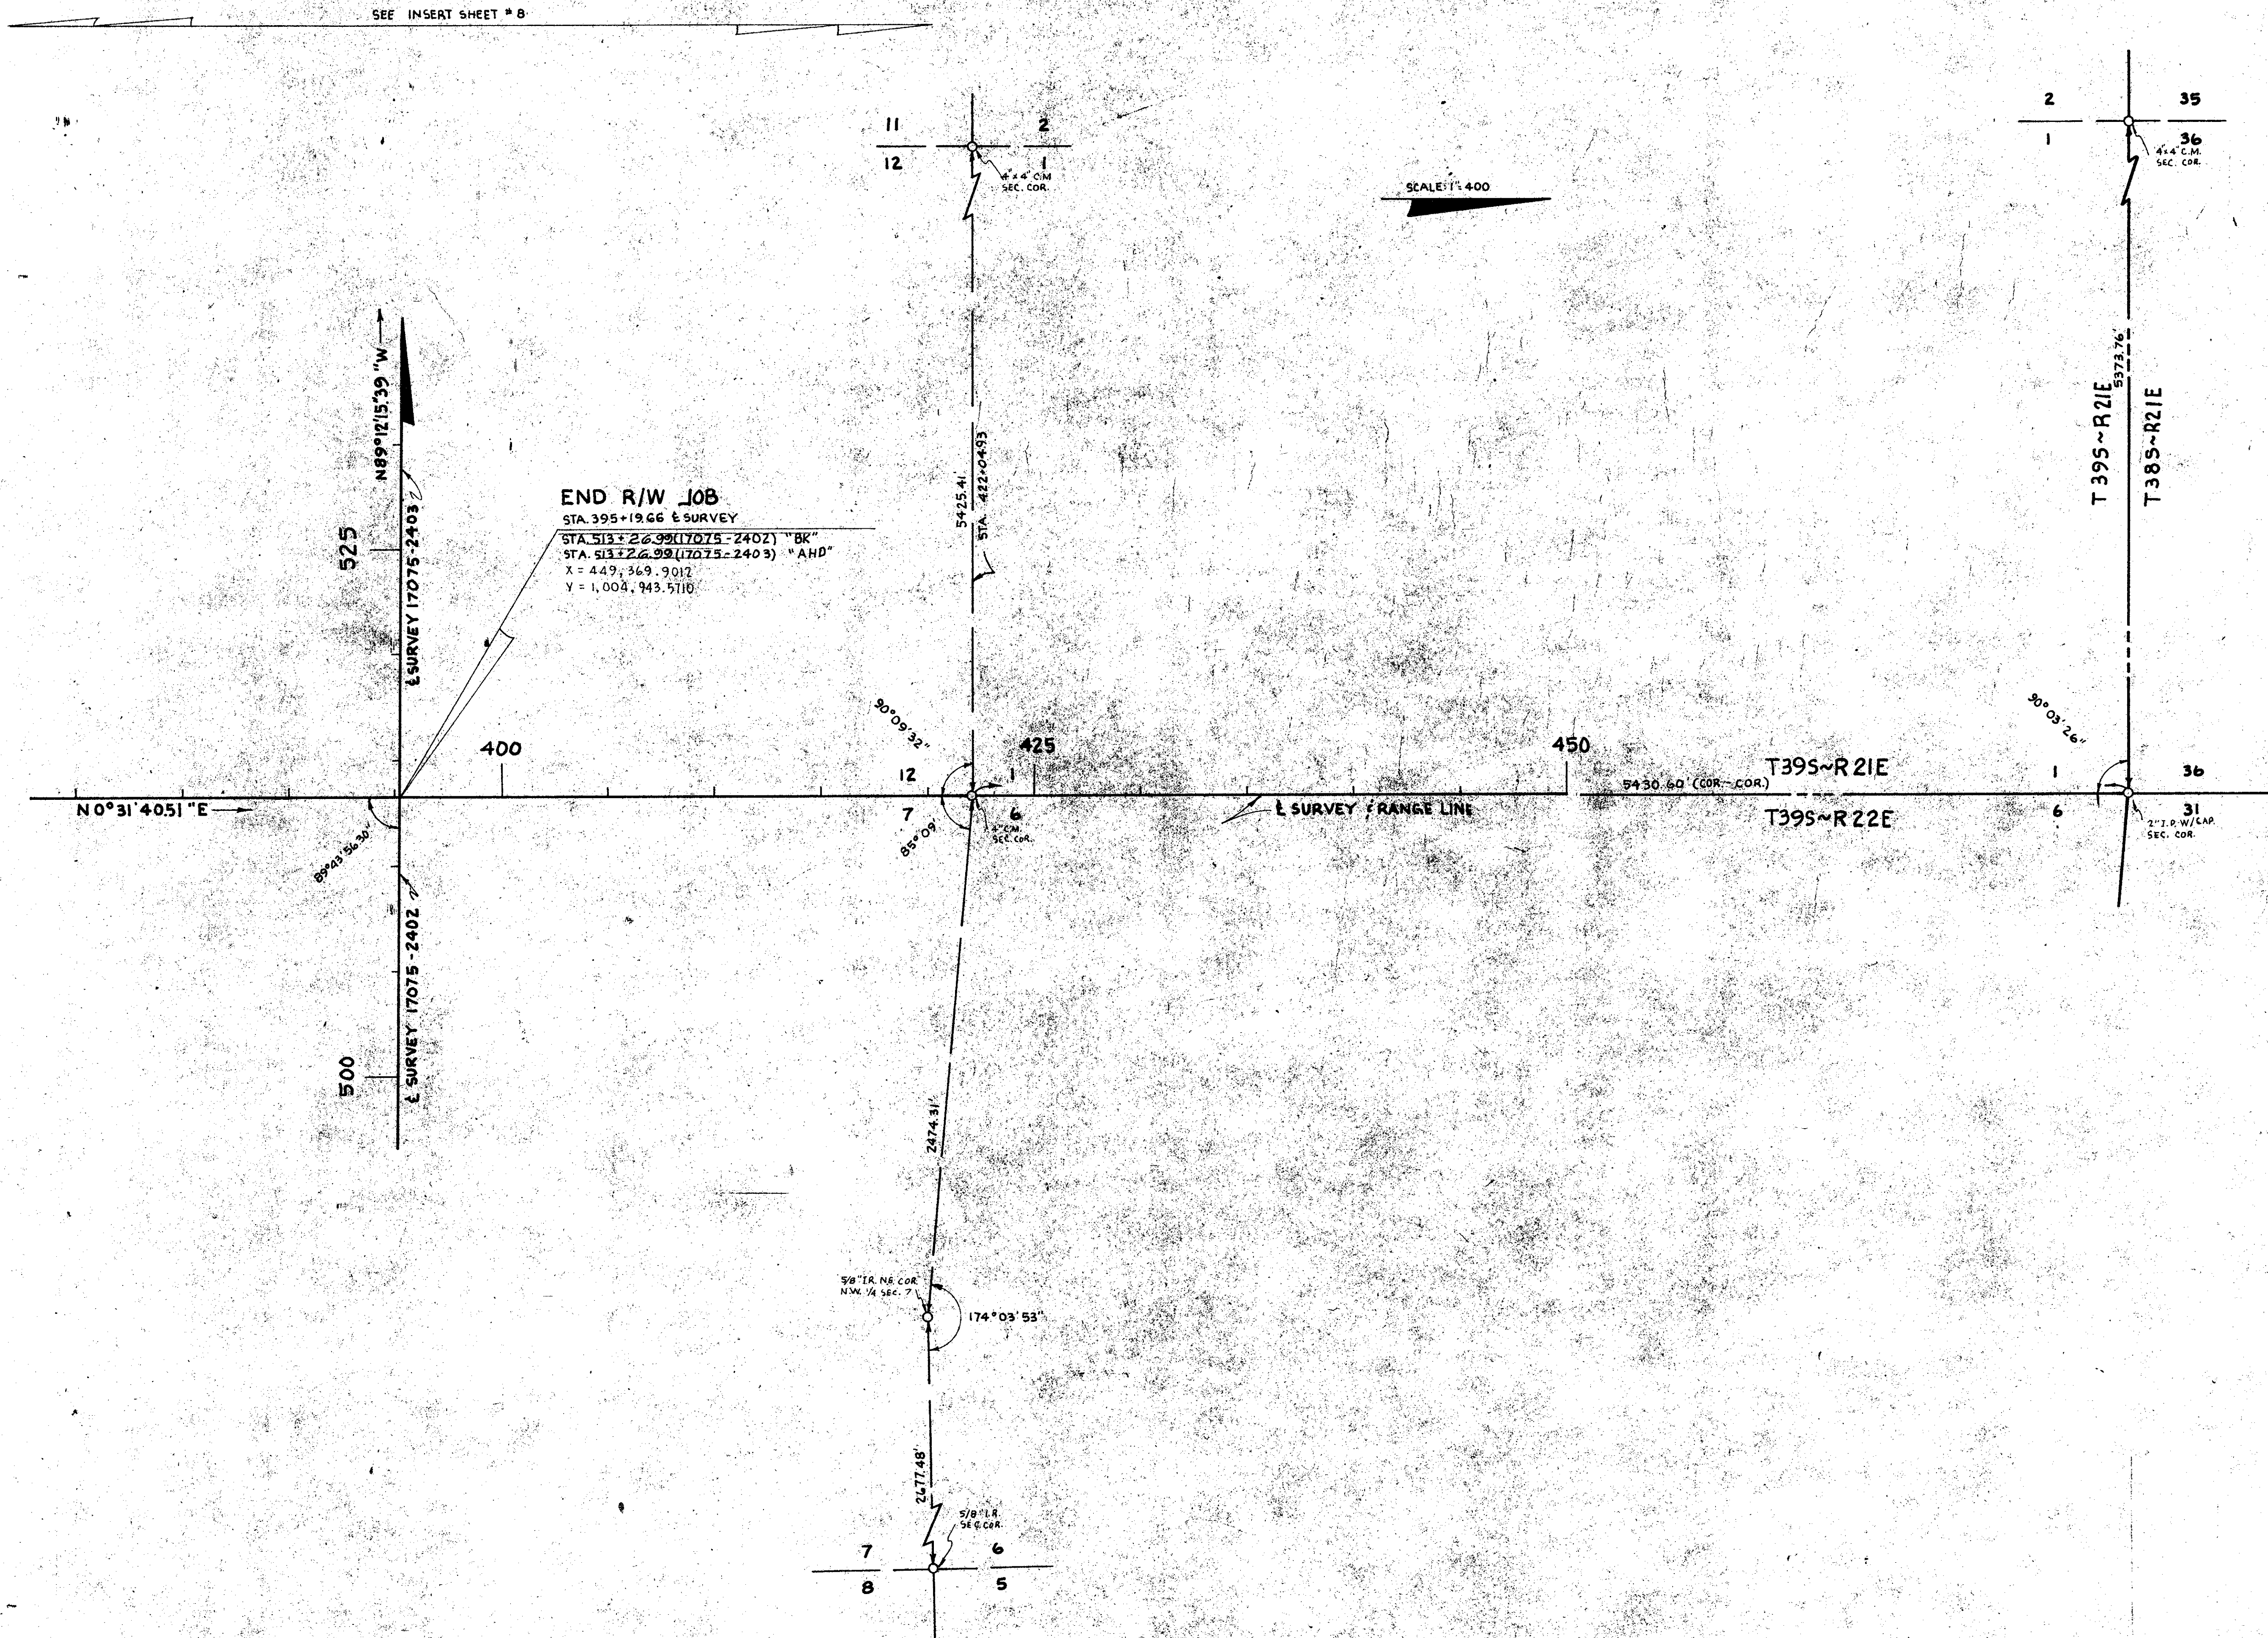

KEY MAP "C"
SR. 39-CHARLOTTE COUNTY LINE TO I-75

STATE OF FLORIDA DEPARTMENT OF TRANSPORTATION			
RIGHT OF WAY MAP			
STATE ROAD NO. 39		SARASOTA COUNTY	
BY	DATE	APPROVED BY	DATE
DRAWN J. R. M.	4-26-71	<i>Tommy E. Russo</i>	
TRACED A. J. D.	4-29-71	<i>Thomas E. Russo</i>	
CHECKED R. CANNON	5-14-71		
COMPARED			
INDEXED			
EQUATION	WMP-MHC	6-9-72	
REVISION	BY	DATE	
SECTION 17160-2502			SHEET 3 OF