

1 CURVE DATA

D = 02° 30' (M)	D = 02° 30' (M)
R = 2231.83 (M)	R = 2231.83 (M)
$\Delta = 113^{\circ} 33' 39''$	$\Delta = 113^{\circ} 37' (S)$
T = 233.02 (M)	T = 233.13 (S)
L = 466.43 (M)	L = 464.70 (S)

4

4 CURVE DATA:

D = 02'00 (M)	D = 02'00 (M)
R = 2864.79 (M)	R = 2864.79 (M)
A = 12'18.33 (M)	A = 12'18.33 (M)
T = 308.91 (M)	T = 308.91 (M)
L = 515.40 (M)	L = 515.40 (M)

2. CURVE DATA:

D = 02° 00' (M)	D = 02° 00' (D)
R = 2864.79 (M)	R = 2864.79 (D)
$\Delta = 10^{\circ} 26' 36''$ (M)	$\Delta = 10^{\circ} 27'$ (D)
T = 261.81 (M)	T = 261.98 (D)
L = 100.11 (M)	L = 522.5 (D)

E CURVE DATA:

D=01'00 (M)	D=01'06 (P)
R=5129.52 (M)	R=5129.52 (P)
A=04'41.93 (M)	A=04'42 (P)
T=235.04 (M)	T=235.13 (P)
L=469.81 (M)	L=470.00 (P)

4 CURVE DATA:
 D=02°30' (M) D=02°30' (P)
 R=2291.83 (M) R=2291.83 (P)
 Δ=15°45'26" (M) Δ=15°45'26" (P)
 T=317.20 (M) T=317.34 (P)
 L=630.40 (M) L=630.60 (P)

E-CURVE DATA:

D=01°00'(N)	D=01°00'(N)
S=129.58(M)	S=129.58(M)
A=04°45'56"(N)	A=04°45'56"(N)
B=238.42'(N)	B=238.42'(N)
L=476.56'(N)	L=476.56'(N)

1. CURVE DATA

D = 0.00 (M)	D = 0.00 (M)
R = 3729.98 (M)	R = 3729.98
Δ = 69.0044 (M)	Δ = 69.00 (M)
T = 451.54 (M)	T = 451.17
L = 901.22 (M)	L = 901.17

@ CURVE DATA:
 B=01'00 (M) b=0'00 (M)
 R=5129.58 (M) Δ=5729.58 (M)
 Δ=03°13.52 (M) Δ=03°14 (M)
 T=161.61 (M) T=161.71 (M)
 L=323.14 (M) L=323.3 (M)

LEGEND

- = Conc. Motn. Found
- = Conc. Motn. Found & Power Pole
- = Power Pole
- = Telephone Pole
- = Small Pole, Av. width's 15'
- (D) = Used Distance or Angle
- (M) = Measured Distance or Angle
- (P) = Poly. Distance or Angl.

CERTIFICATE OF SURVEYOR:
I, the undersigned registered land surveyor, hereby certify that the plat herewith is a true representation of the land shown and described, and that all angles, monuments and dimensions are correct to the best of my knowledge and belief.

J. V. MOSBY
Registered Land Surveyor
Fla. Cert. No. 858

MAP SHOWING EXISTING RY. OF MANASOTA
KEY ROAD IN SARASOTA CO. FROM MANASOTA
BRIDGE S.W. BY TO CHARLOTTE CO. LINE

Client: Board Of Co. Commissioners, Sarasota Co.
MOSBY ENGINEERING ASSOCIATES, INC.
SARASOTA, FLORIDA

SCALE: 1" = 100' DATE: June 1999

DESIGNED BY:	CHECKED BY:
--------------	-------------

DRAWN BY: J.S.S.	APPROVED BY:
------------------	--------------

APPROVED BY:	

JOB NO. 131	SHT. NO. 53	REV. NO. 4
-------------	-------------	------------

TWP 40 S, RGE 19 E
RPB 2 47a

FILED FOR RECORD
SEP 22 11 43 AM '69
OFFICE OF THE
SARASOTA COUNTY CLERK

Note: No decided R/W for Rd through U.S. Gov't Lot 3, Sec 28.
Decided Alignment shown herein through Gov't Lot 3
was derived from a plat by Johnson & Colburn (Surveyors)
dated Aug. 1948.

FILED FOR RECORD
SEP 22 11 43 AM '69
OFFICE OF THE
SARASOTA COUNTY CLERK

- LEGEND
- 1. Cont. Man. Found
 - 2. Cont. Man. Found in Under Poles
 - 3. Power Pole
 - 4. Telephone Pole
 - 5. Steel Rod, A.C. Rod
 - 6. Direct Distance or Angle
 - 7. Measured Distance or Angle
 - 8. Plat Distance or Angle

CERTIFICATE OF SURVEYOR:
I, the undersigned registered land surveyor, hereby certify that the
plat herewith is a true representation of the land shown and described,
and that all angles, measurements and dimensions are correct to the best
of my knowledge and belief.

J. F. MOSBY
Registered Land Surveyor
Fla. Cert. No. 858

MAP SHOWING EXISTING R/W OF MANASOTA
KEY ROAD IN SARASOTA CO. FROM MANASOTA
BRIDGE SEW TO CHARLOTTE CO. LINE

Client: Board of Co. Commissioners, Sarasota Co.

MOSBY ENGINEERING ASSOCIATES, INC.
2259 BEE RIDGE ROAD
SARASOTA, FLORIDA

SCALE: 1"=100'	DATE: June 1969
DESIGNED BY:	CHECKED BY:
DRAWN BY: J.F.M.	APPROVED BY:
APPROVED BY:	

KPB 2 Page 47b



- LEGEND
- - Cone Mark Found
 - - Cross Mark Found
 - - Survey Stake
 - - Telephone Pole
 - - Shell Rock Ac. Wood's
 - - Ditch, Ditch or Angle
 - - Measured Distance or Angle
 - - Plat Distance or Angle

CERTIFICATE OF SURVEYOR:
I, the undersigned registered land surveyor, hereby certify that the plat herewith is a true representation of the land shown and described, and that all angles, measurements and dimensions are correct to the best of my knowledge and belief.

J. P. MOSBY
Registered Land Surveyor
File No. 858

MAP SHOWING EXISTING R/W OF MANATEE KEY ROAD IN SARASOTA CO., FROM MANATEE BRIDGE S.E. TO CHARLOTTE CO. LINE


Client: Board of Co. Commissioners, Sarasota Co.

MOSBY ENGINEERING ASSOCIATES, INC.
2200 BEE RIDGE ROAD
SARASOTA, FLORIDA

SCALE: 1" = 100'	DRAWN: J. P. MOSBY
DESIGNED BY: J. P. MOSBY	CHECKED BY: J. P. MOSBY
DATE: 10/1/55	FILE NO. 858

FILED FOR RECORD
SEP 29 1954
SARASOTA COUNTY
FLORIDA

TWP. 40 S., RGE. 19 E.

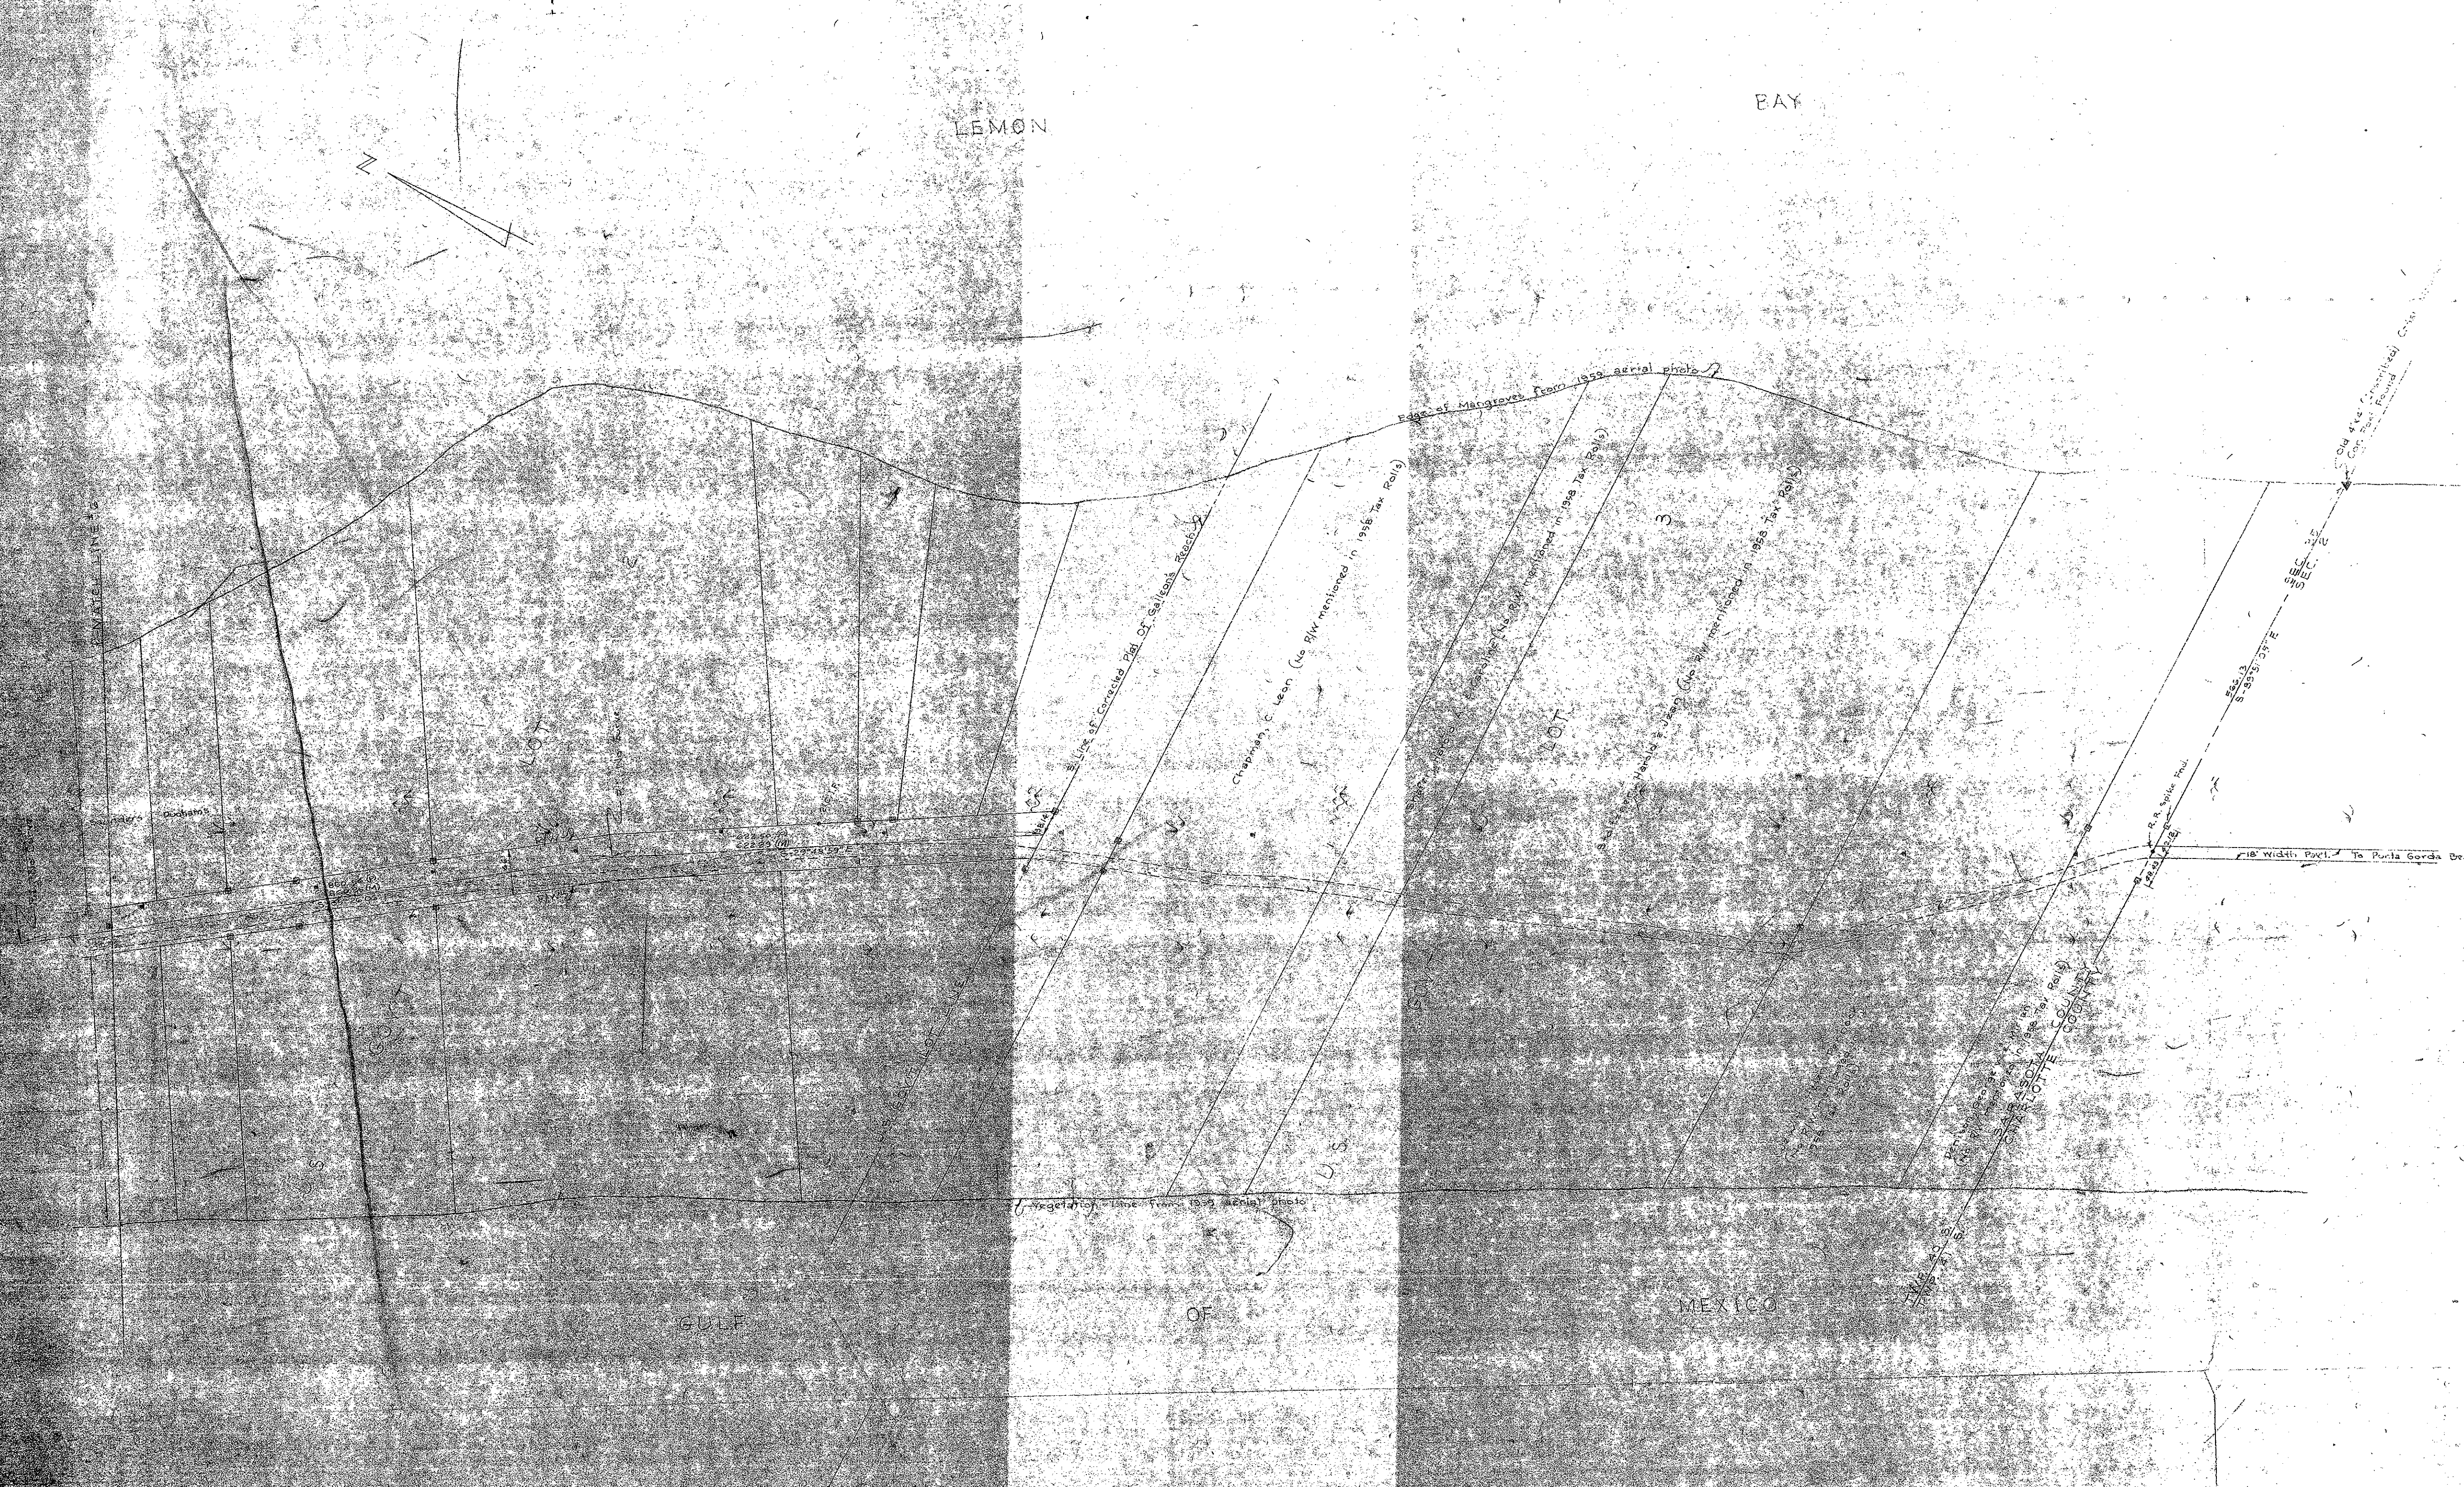

LEGEND

- Corner Markers
- Contour Lines
- Dashed Line
- Section Line
- Road Right of Way
- Road Distance or Angle
- Measured Distance or Angle
- Other Markers or Angles

CERTIFICATE OF SURVEYOR

I, the undersigned registered land surveyor, hereby certify that the plan herewith is a true representation of the land shown and described, and that all angles, monuments and dimensions are correct to the best of my knowledge and belief.

J. F. MOSBY
Registered Land Surveyor
Fla. Cert. No. 858

MAP SHOWING EXISTING OF MANASOTA KEY ROAD IN SARASOTA FL. FROM MANASOTA BRIDGE S.E. 1/4 TO CHARLOTTE CO. LINE	
Client: Board of Co. Comm. Sarasota Co.	
MOSBY ENGINEERING ASSOCIATES, INC. 2259 BEE RIDGE ROAD SARASOTA, FLORIDA	
SCALE: 1" = 100'	DATE: June 1954
DESIGNED BY: J.S.G.	CHECKED BY:
DRAWN BY: J.S.G.	APPROVED BY:
APPROVED BY:	

R.P.B. 2 Page 47C