


FD. ROAD CIVIL NO.	STATE	PROJ. NO.	FISCAL YEAR	SHEET NO.	TOTAL SHEETS
3	FLA.	1704-150			

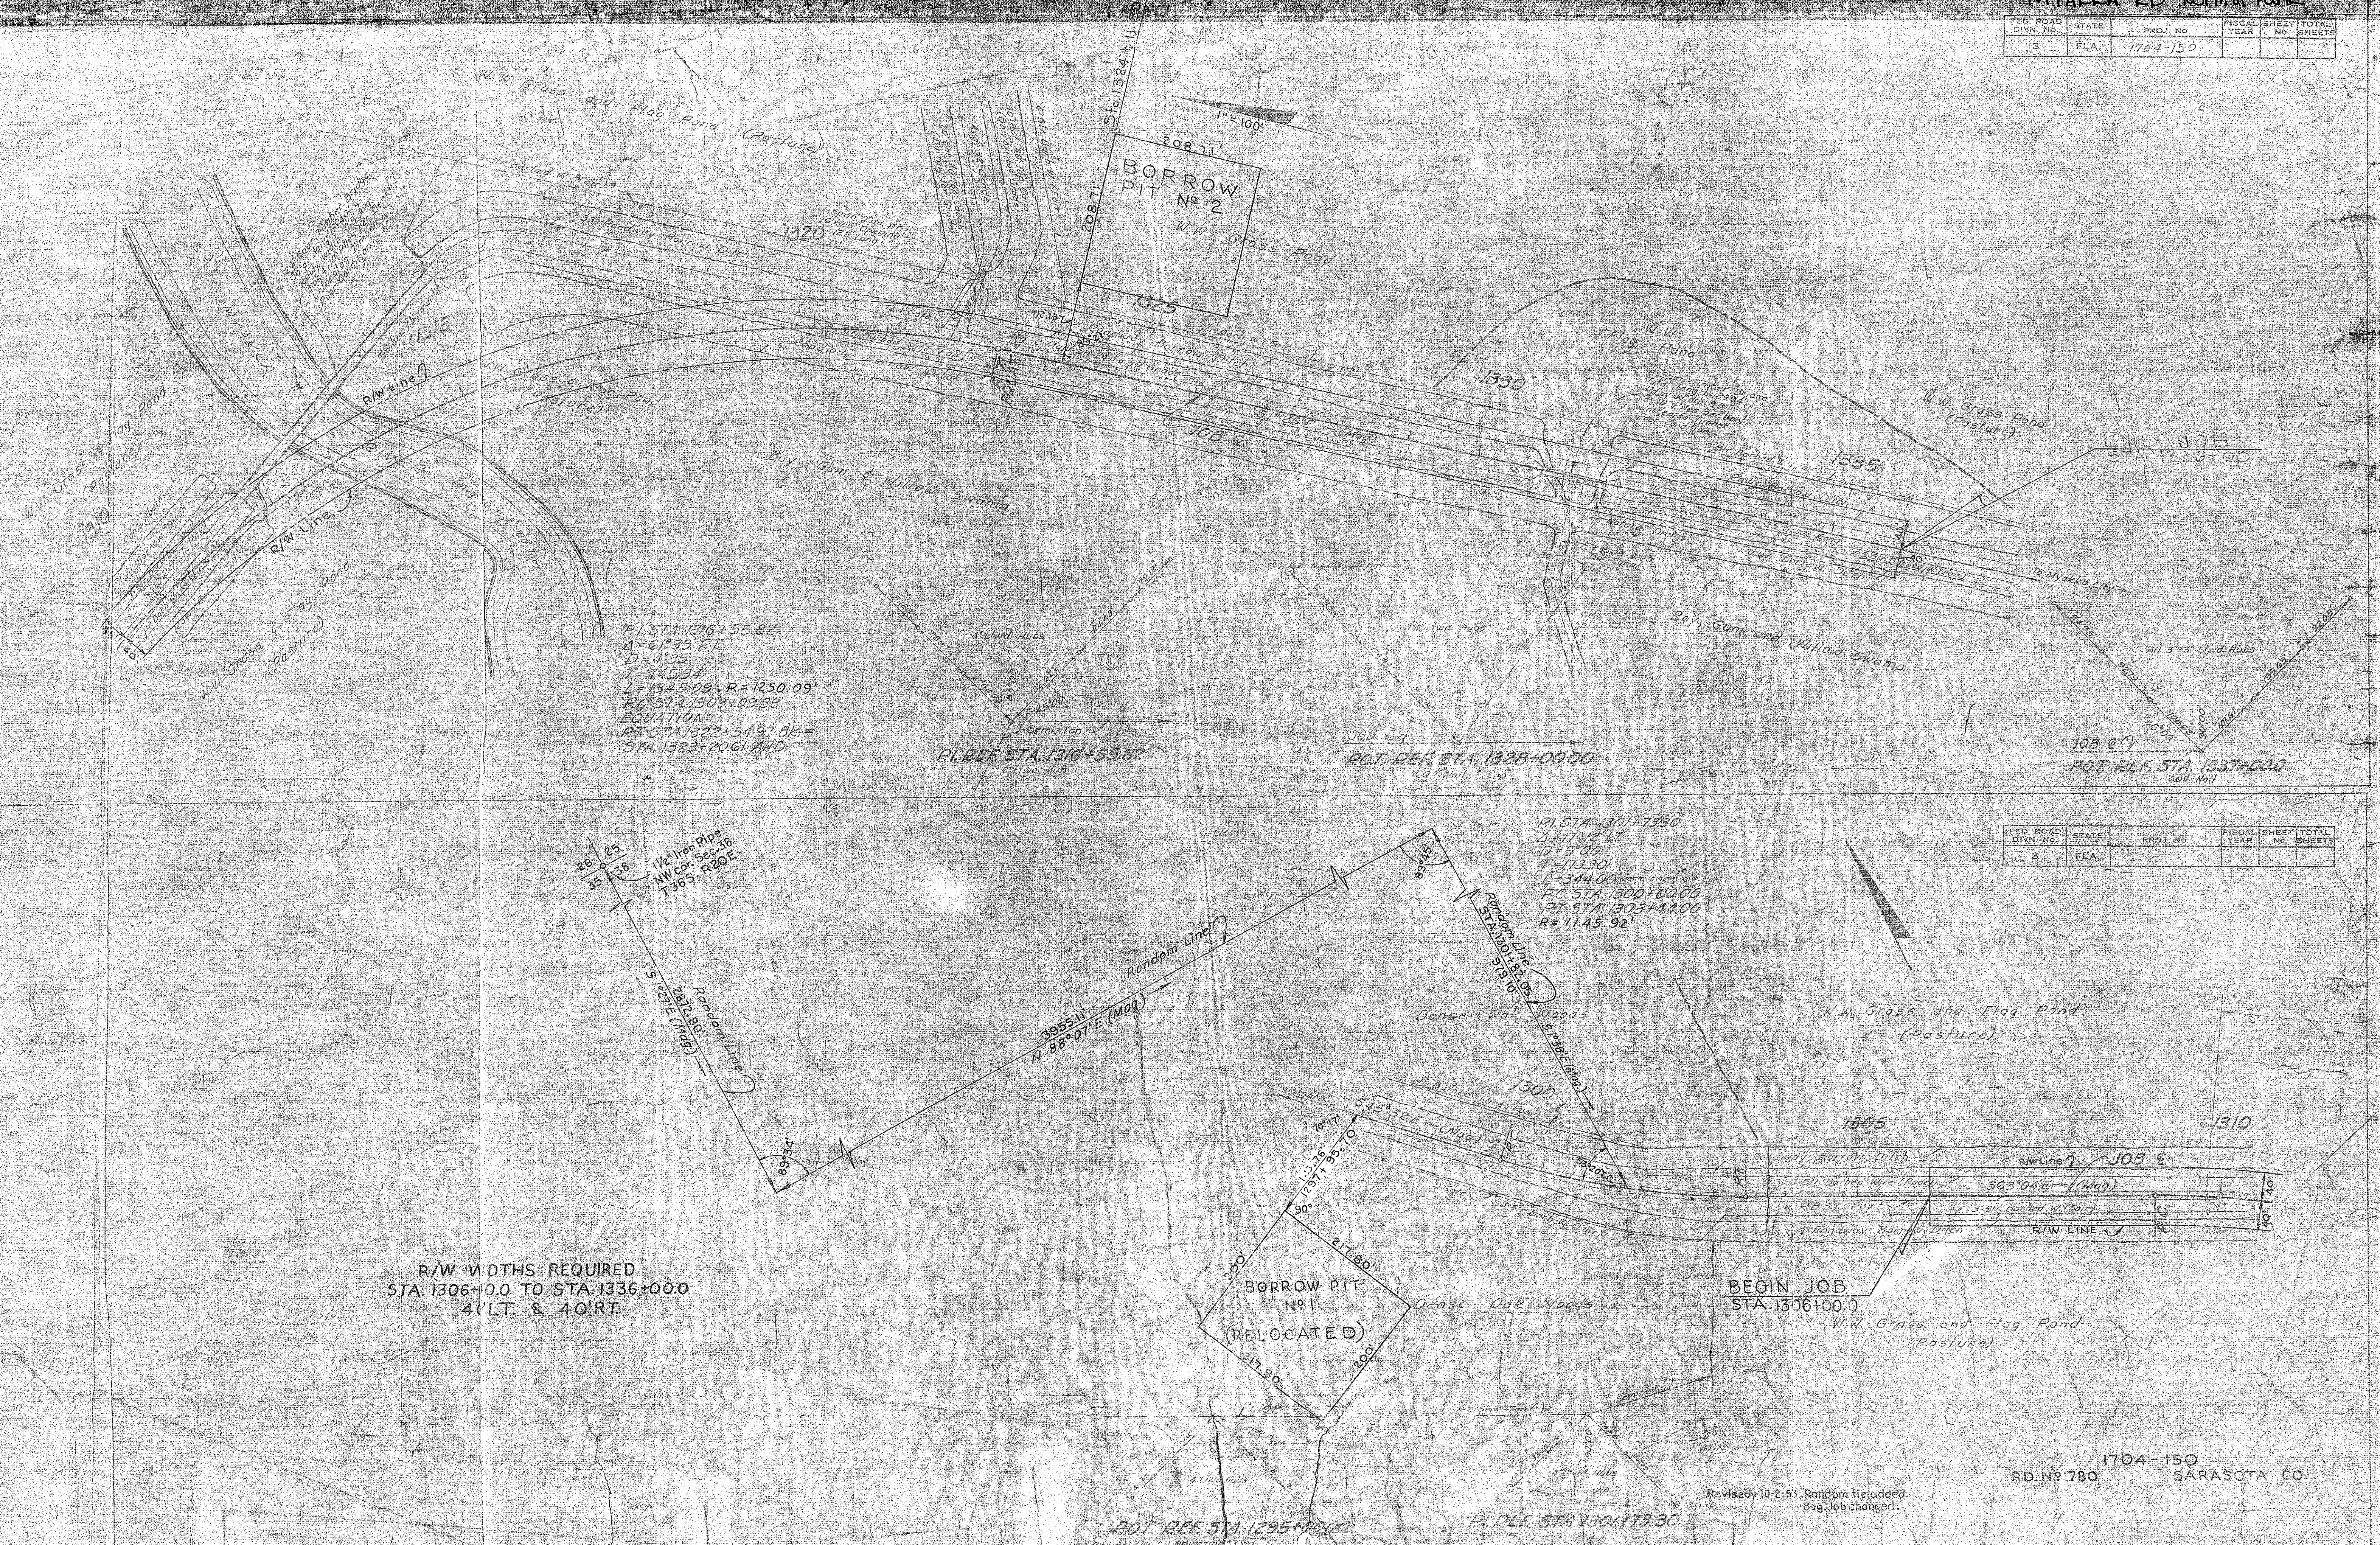

FD. ROAD CIVIL NO.	STATE	PROJ. NO.	FISCAL YEAR	SHEET NO.	TOTAL SHEETS
3	FLA.				

R/W WIDTHS REQUIRED
 STA 1306+00.0 TO STA 1336+00.0
 40' LT. & 40' RT.

BEGIN JOB
 STA 1306+00.0

Revised 10-2-93, Raridon included.
 Beg. Job changed.