
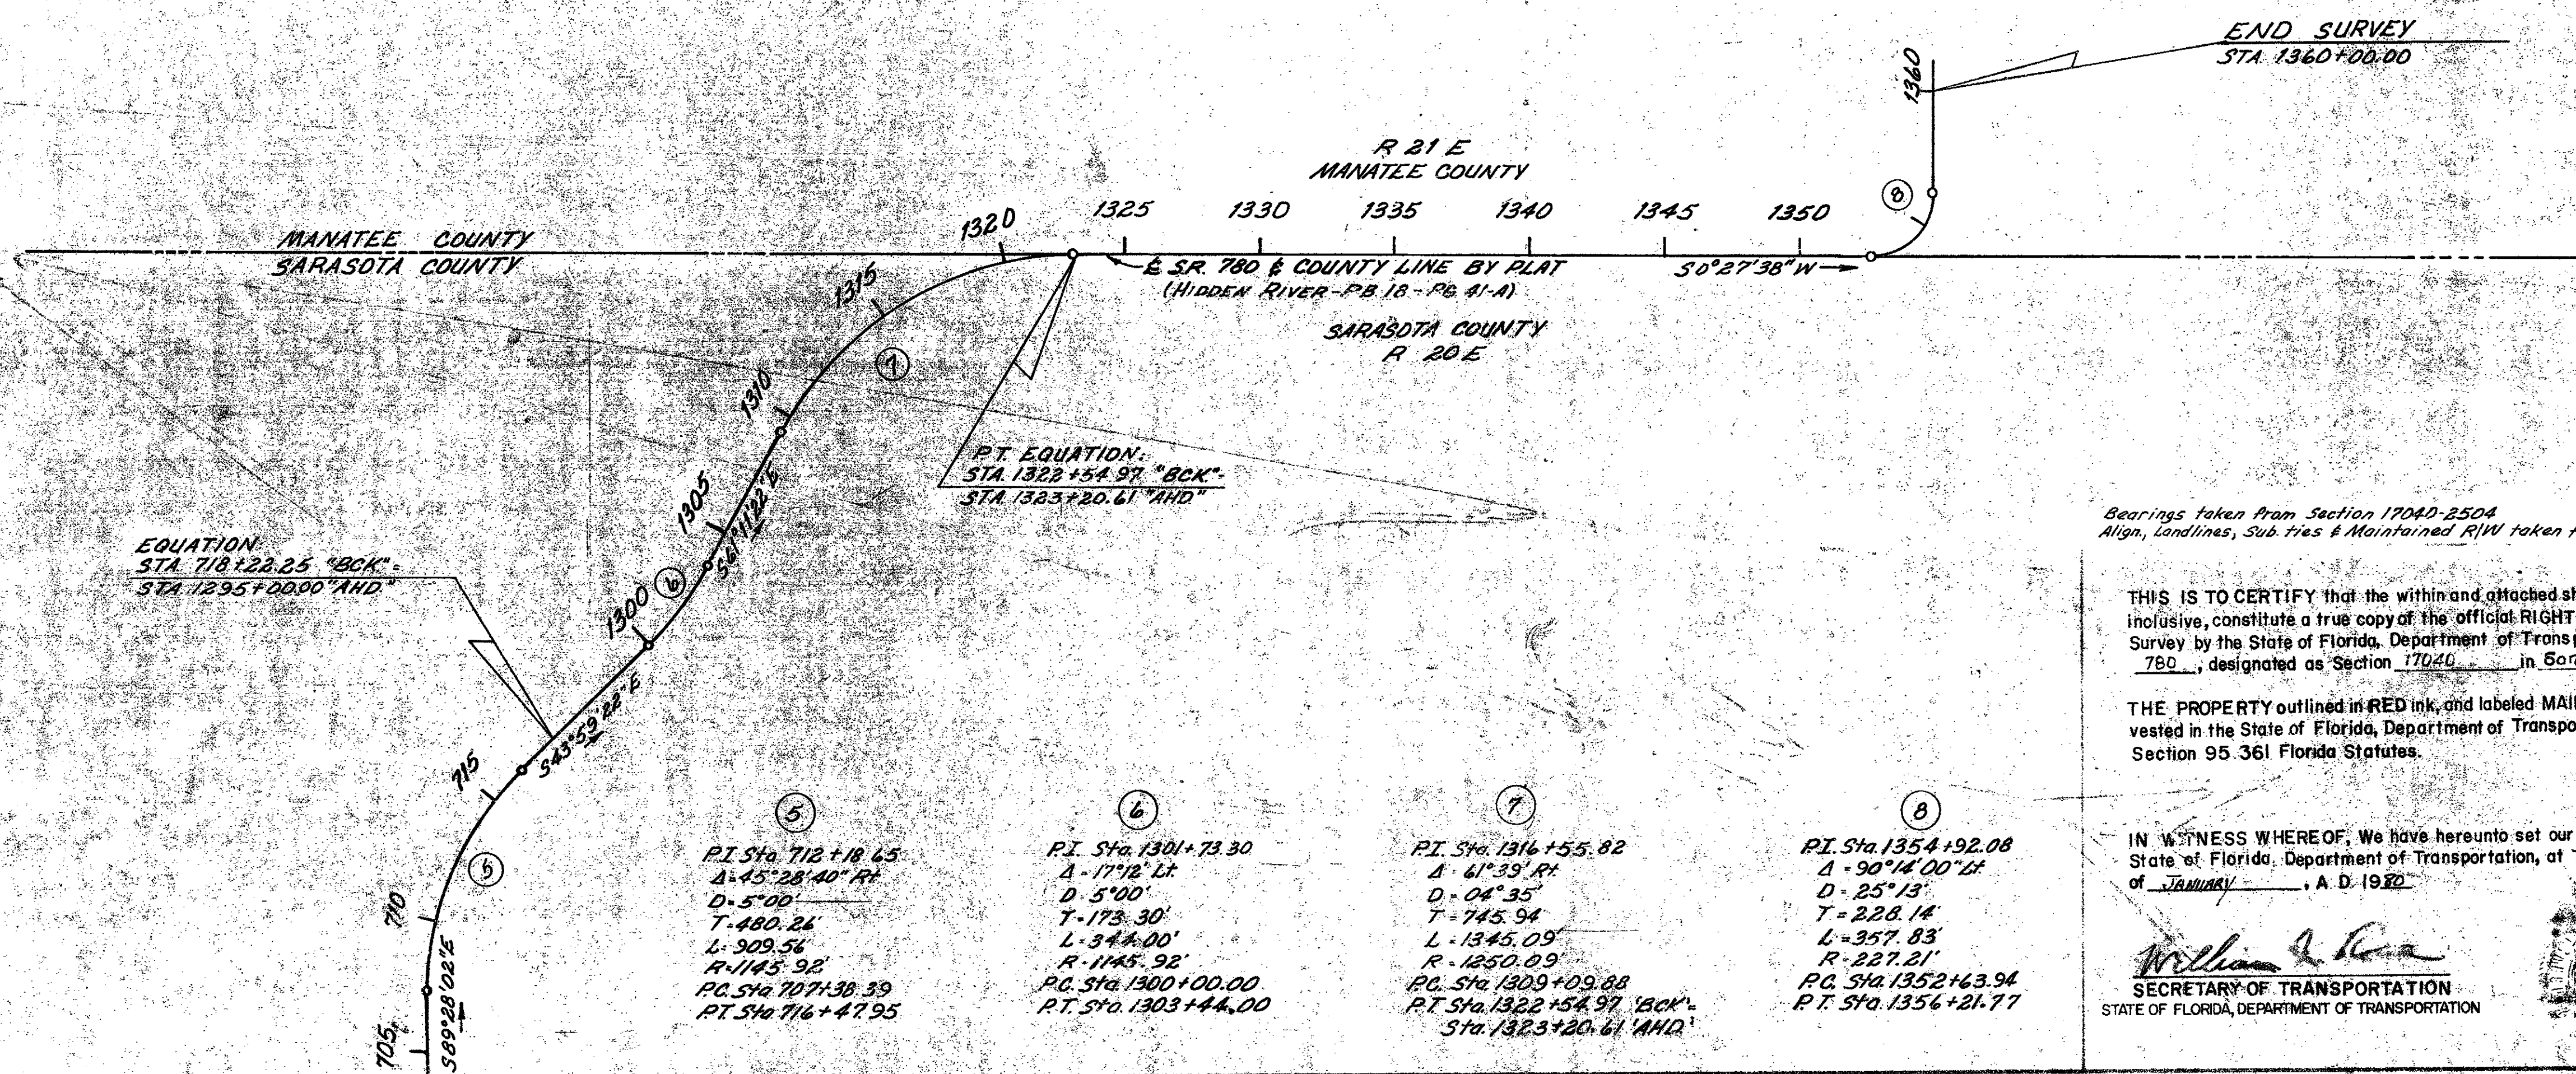


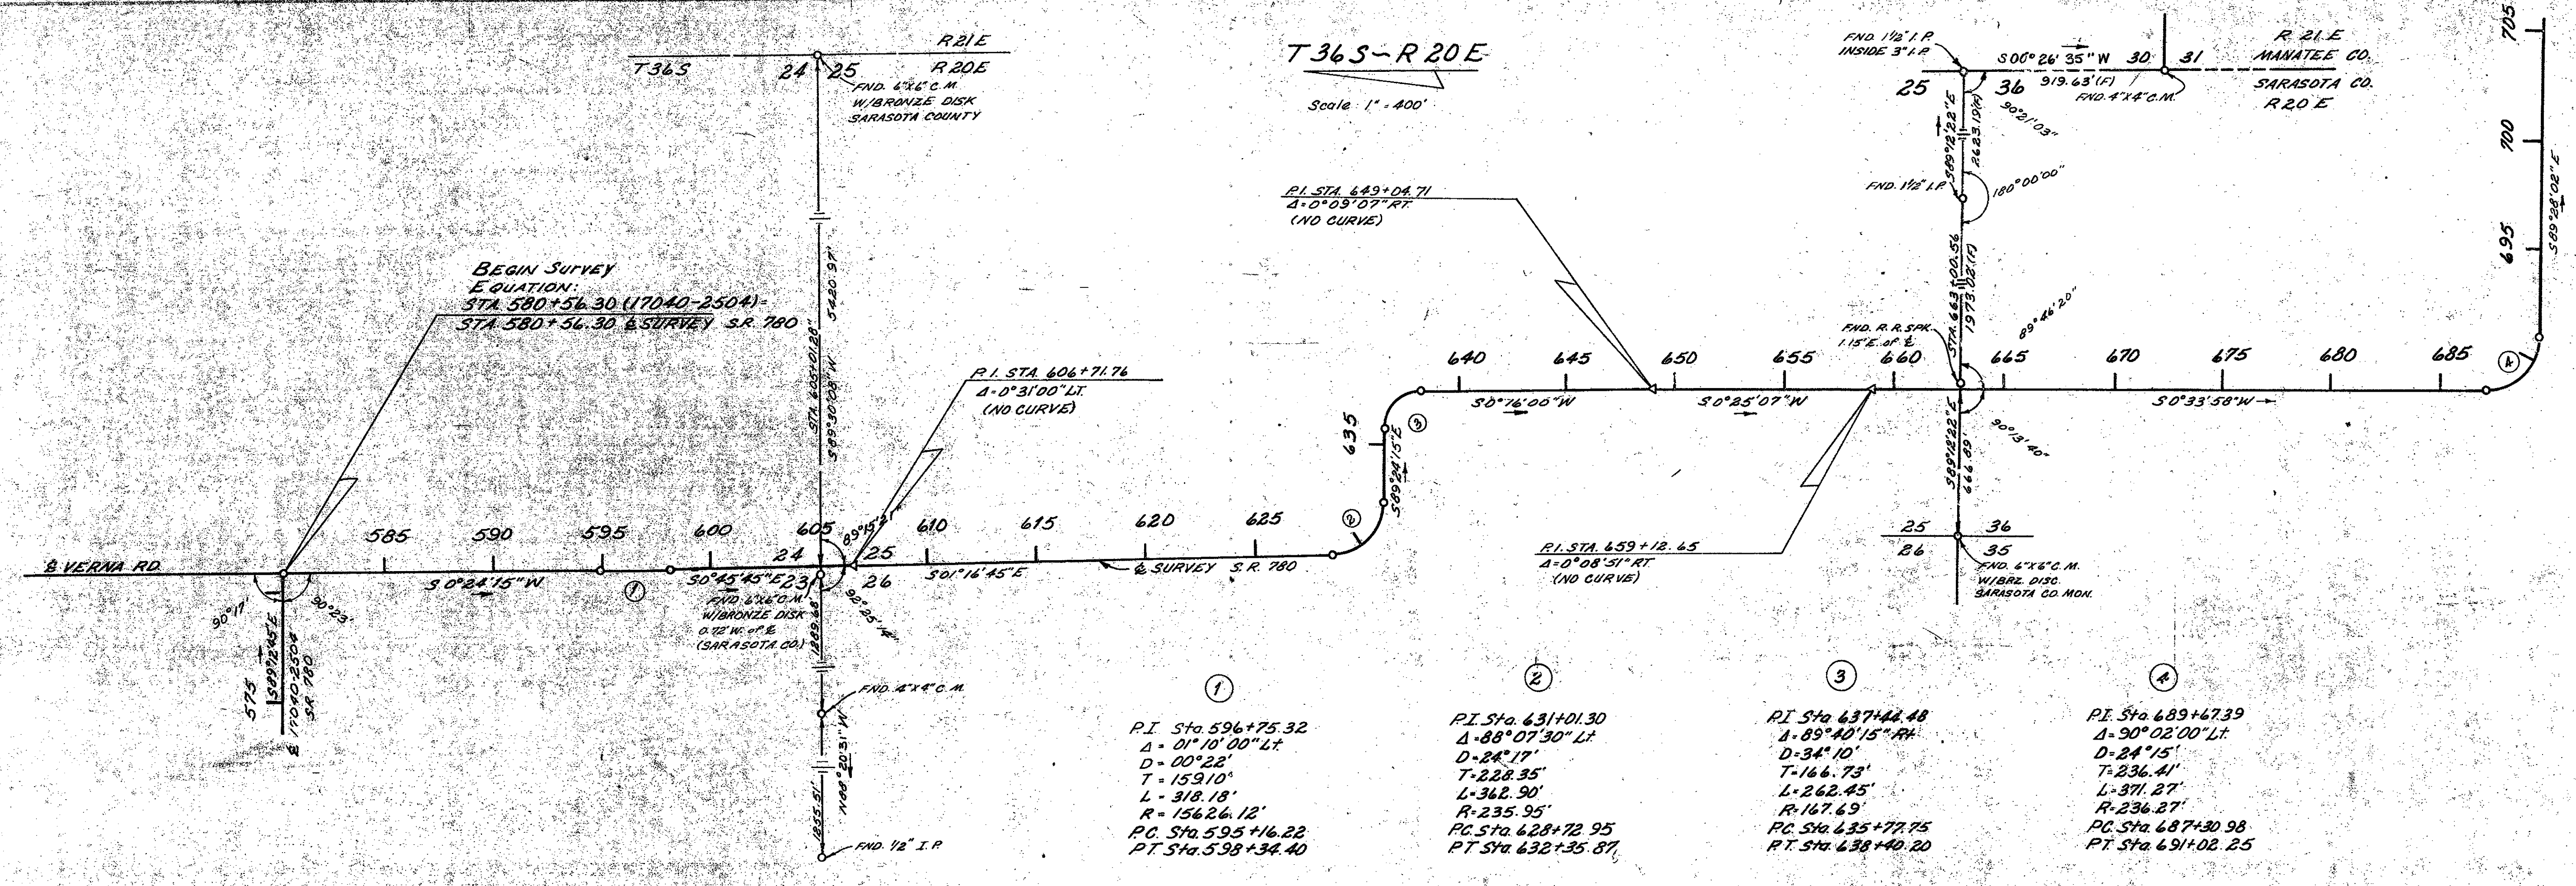

KEY MAP

" This right-of-way map when recorded is an instrument of title conveyance, transferring in accordance with Florida Statutes 337.29 (1977) all right, title, and interest of the Florida Department of Transportation in the road, street, highway, set forth on this map to

SARASOTA
Recorded in Public Records of **SARASOTA** County, Florida, this **12th** day of **January**, A. D. **1980**. In Road Plat Book **12**, Pages **14-14D**.
By: **Sub. M. [Signature]**
Clerk of Circuit Court, Sarasota County, Florida.

Bearings taken from Section 17040-2504
Align, Landlines, Sub lines & Maintained R/W taken from F.B. #023550

THIS IS TO CERTIFY that the within and attached sheets numbered 1 to 5, inclusive, constitute a true copy of the official RIGHT OF WAY MAP showing Location and Survey by the State of Florida, Department of Transportation for a portion of State Road 780, designated as Section 17040 in Sarasota County, Florida.

THE PROPERTY outlined in RED ink, and labeled MAINT R/W LINE on the said sheets has been vested in the State of Florida, Department of Transportation, pursuant to the provisions of Section 95.361 Florida Statutes.

IN WITNESS WHEREOF, We have hereunto set our hands and affixed the seal of the State of Florida, Department of Transportation, at Tallahassee, Florida, this 9th day of JANUARY, A. D. 1980.



William J. [Signature]
SECRETARY OF TRANSPORTATION
STATE OF FLORIDA, DEPARTMENT OF TRANSPORTATION

[Signature]
EXECUTIVE SECRETARY
STATE OF FLORIDA, DEPARTMENT OF TRANSPORTATION

STATE OF FLORIDA	
DEPARTMENT OF TRANSPORTATION	
MAINTAINED	
RIGHT OF WAY MAP	
STATE ROAD NO. 780	SARASOTA COUNTY
DRAWN JJS 6-27-79	APPROVED BY C.W. Monte De Oca
CHECKED LA 9-10-79	DATE 1-7-80
INDEXED	
SECTION 17040 SHEET 1 OF 5	

SCALE: 1" = 100'

Sta. 580 + 56.30 (17040-2504) =
Sta. 580 + 56.30 & SURVEY S. R. 780 SOUTH

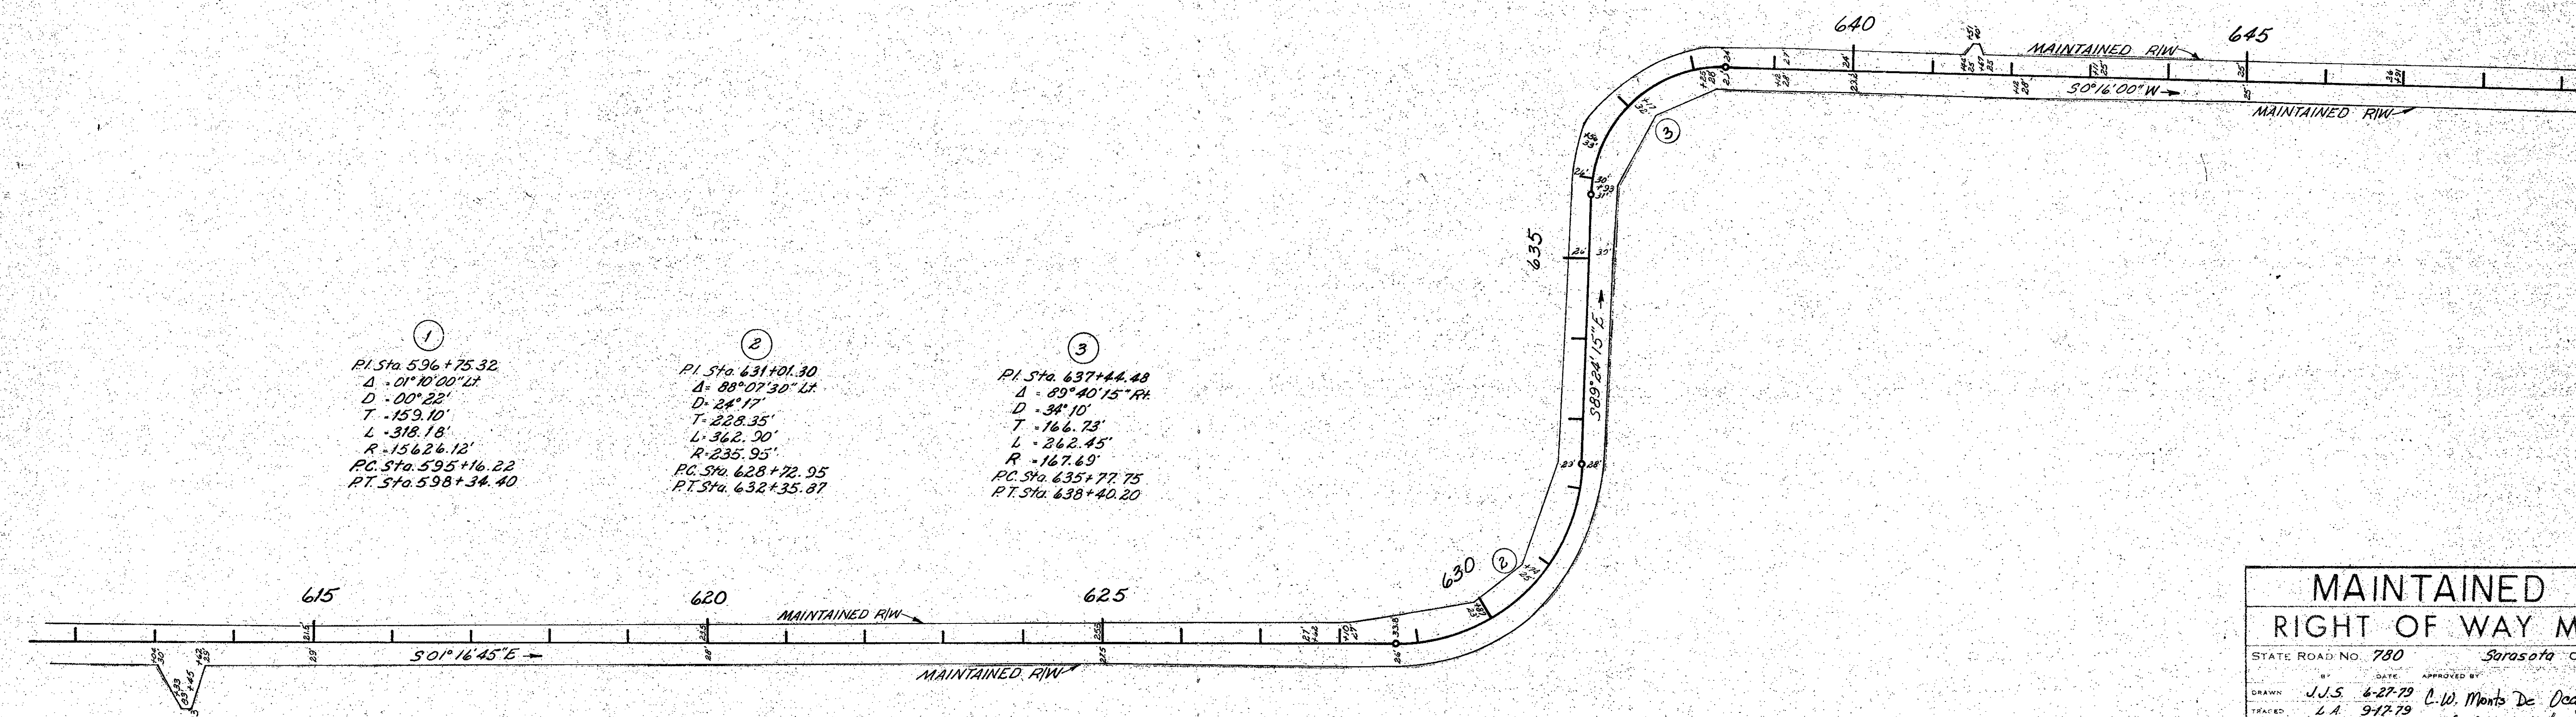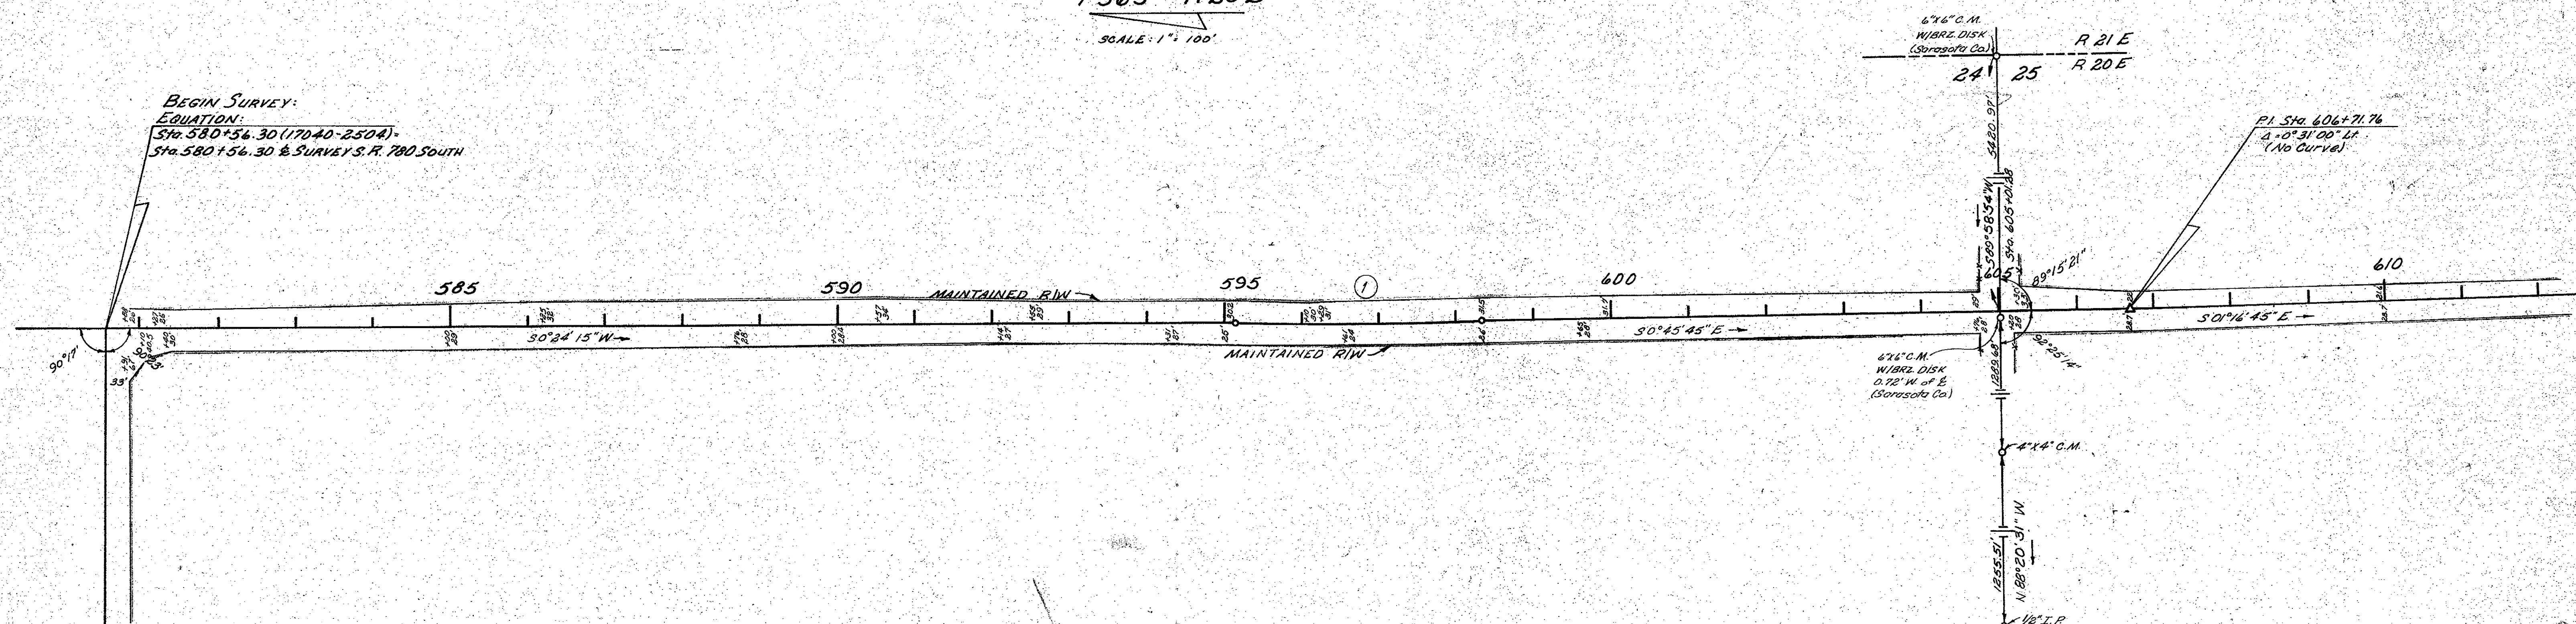

STATE ROAD NO. 780 Sarasota COUNTY

	NO.	DATE	APPROVED BY	DATE
DRAWN	J.J.S.	6-27-79	C.W. Monte De Oca	8-1-80
TRACED	L.A.	9-17-79		
CHECKED			L.D. C. Muel	1-7-80

SECTION 17040 SHEET 2 OF 5

FED. ROAD DIST. NO.	STATE	F.A. PROJECT NO.	FISCAL YEAR	SHEET NO.
1	FLA.			



FILED FOR RECORD

JAN 18 11 53 AM '79

G.M. KASHEE, JR.
CLERK COUNTY COMPT.
SARASOTA COUNTY, FLA.

T36S-R20E

SCALE: 1" = 300'

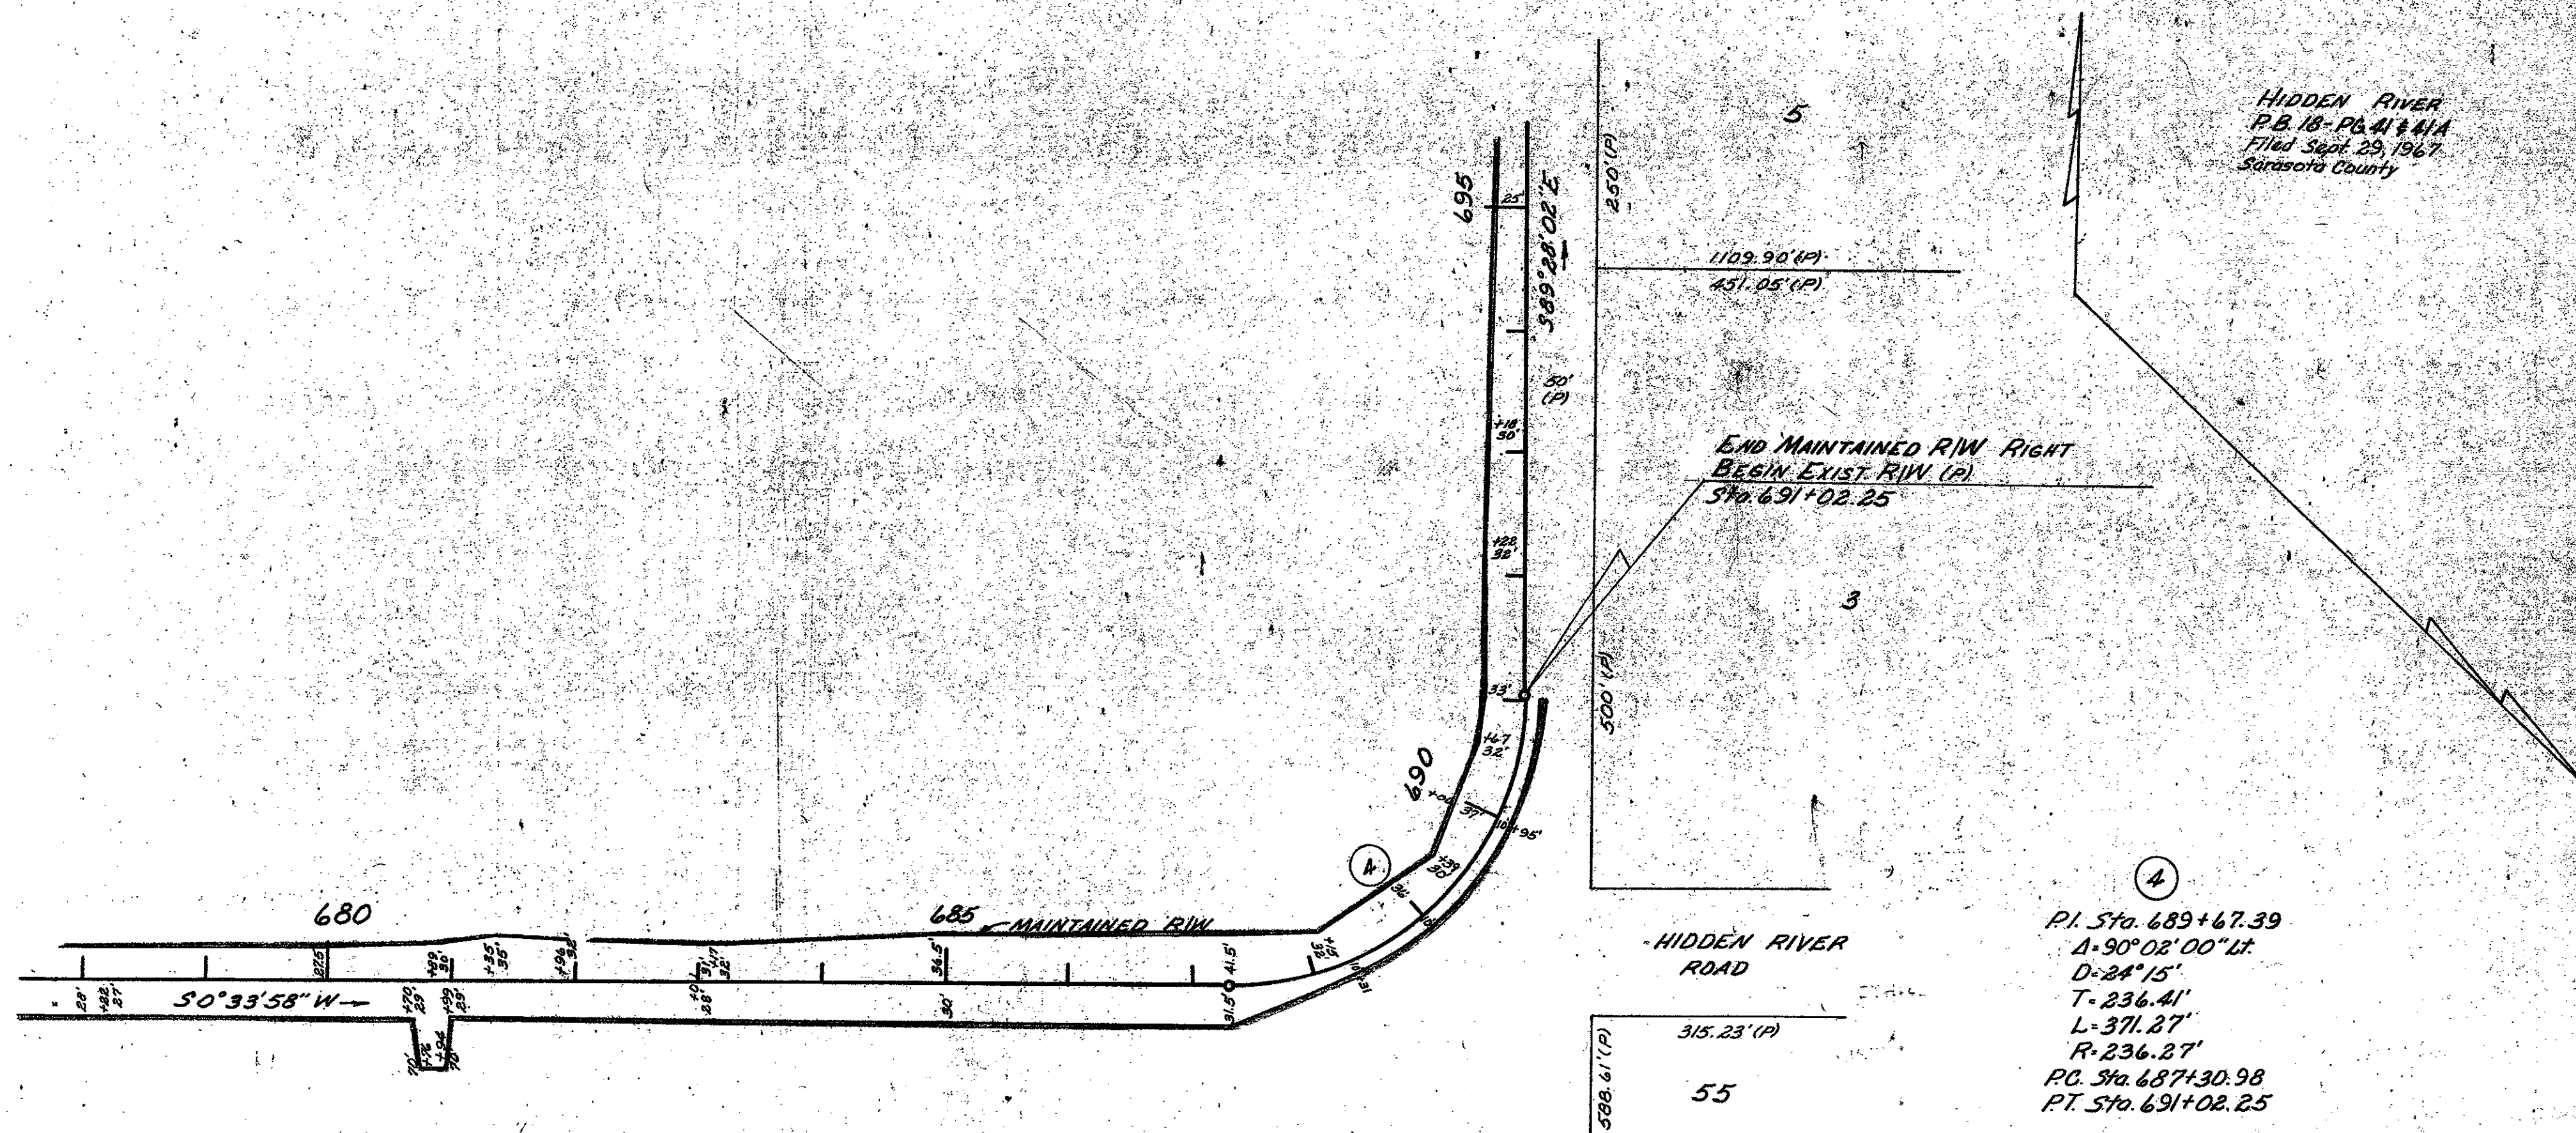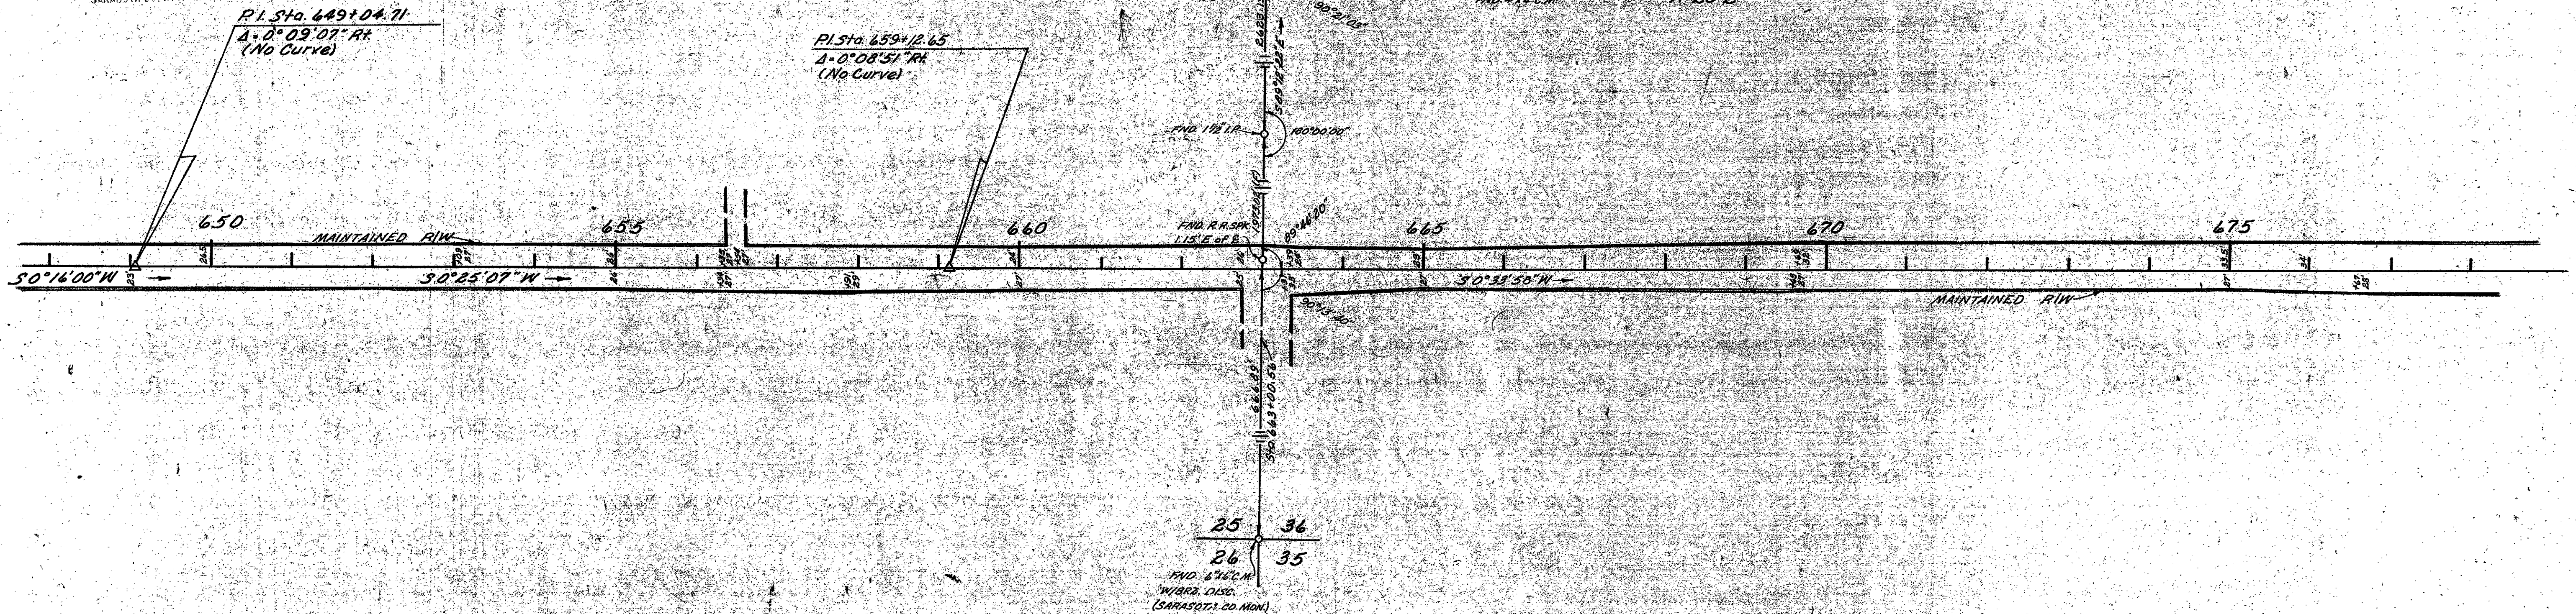


MAINTAINED RIGHT OF WAY MAP



STATE ROAD No. 780 Sarasota COUNTY

BY	DATE	APPROVED BY	DATE
DRAWN J.J.S.	6-27-79	C.W. Monte De Oca	
TRACED L.A.	9-20-79	H.C. White	1-7-80
CHECKED			
COMPARED			
INDEXED			

SECTION 17040 SHEET 3 OF 5

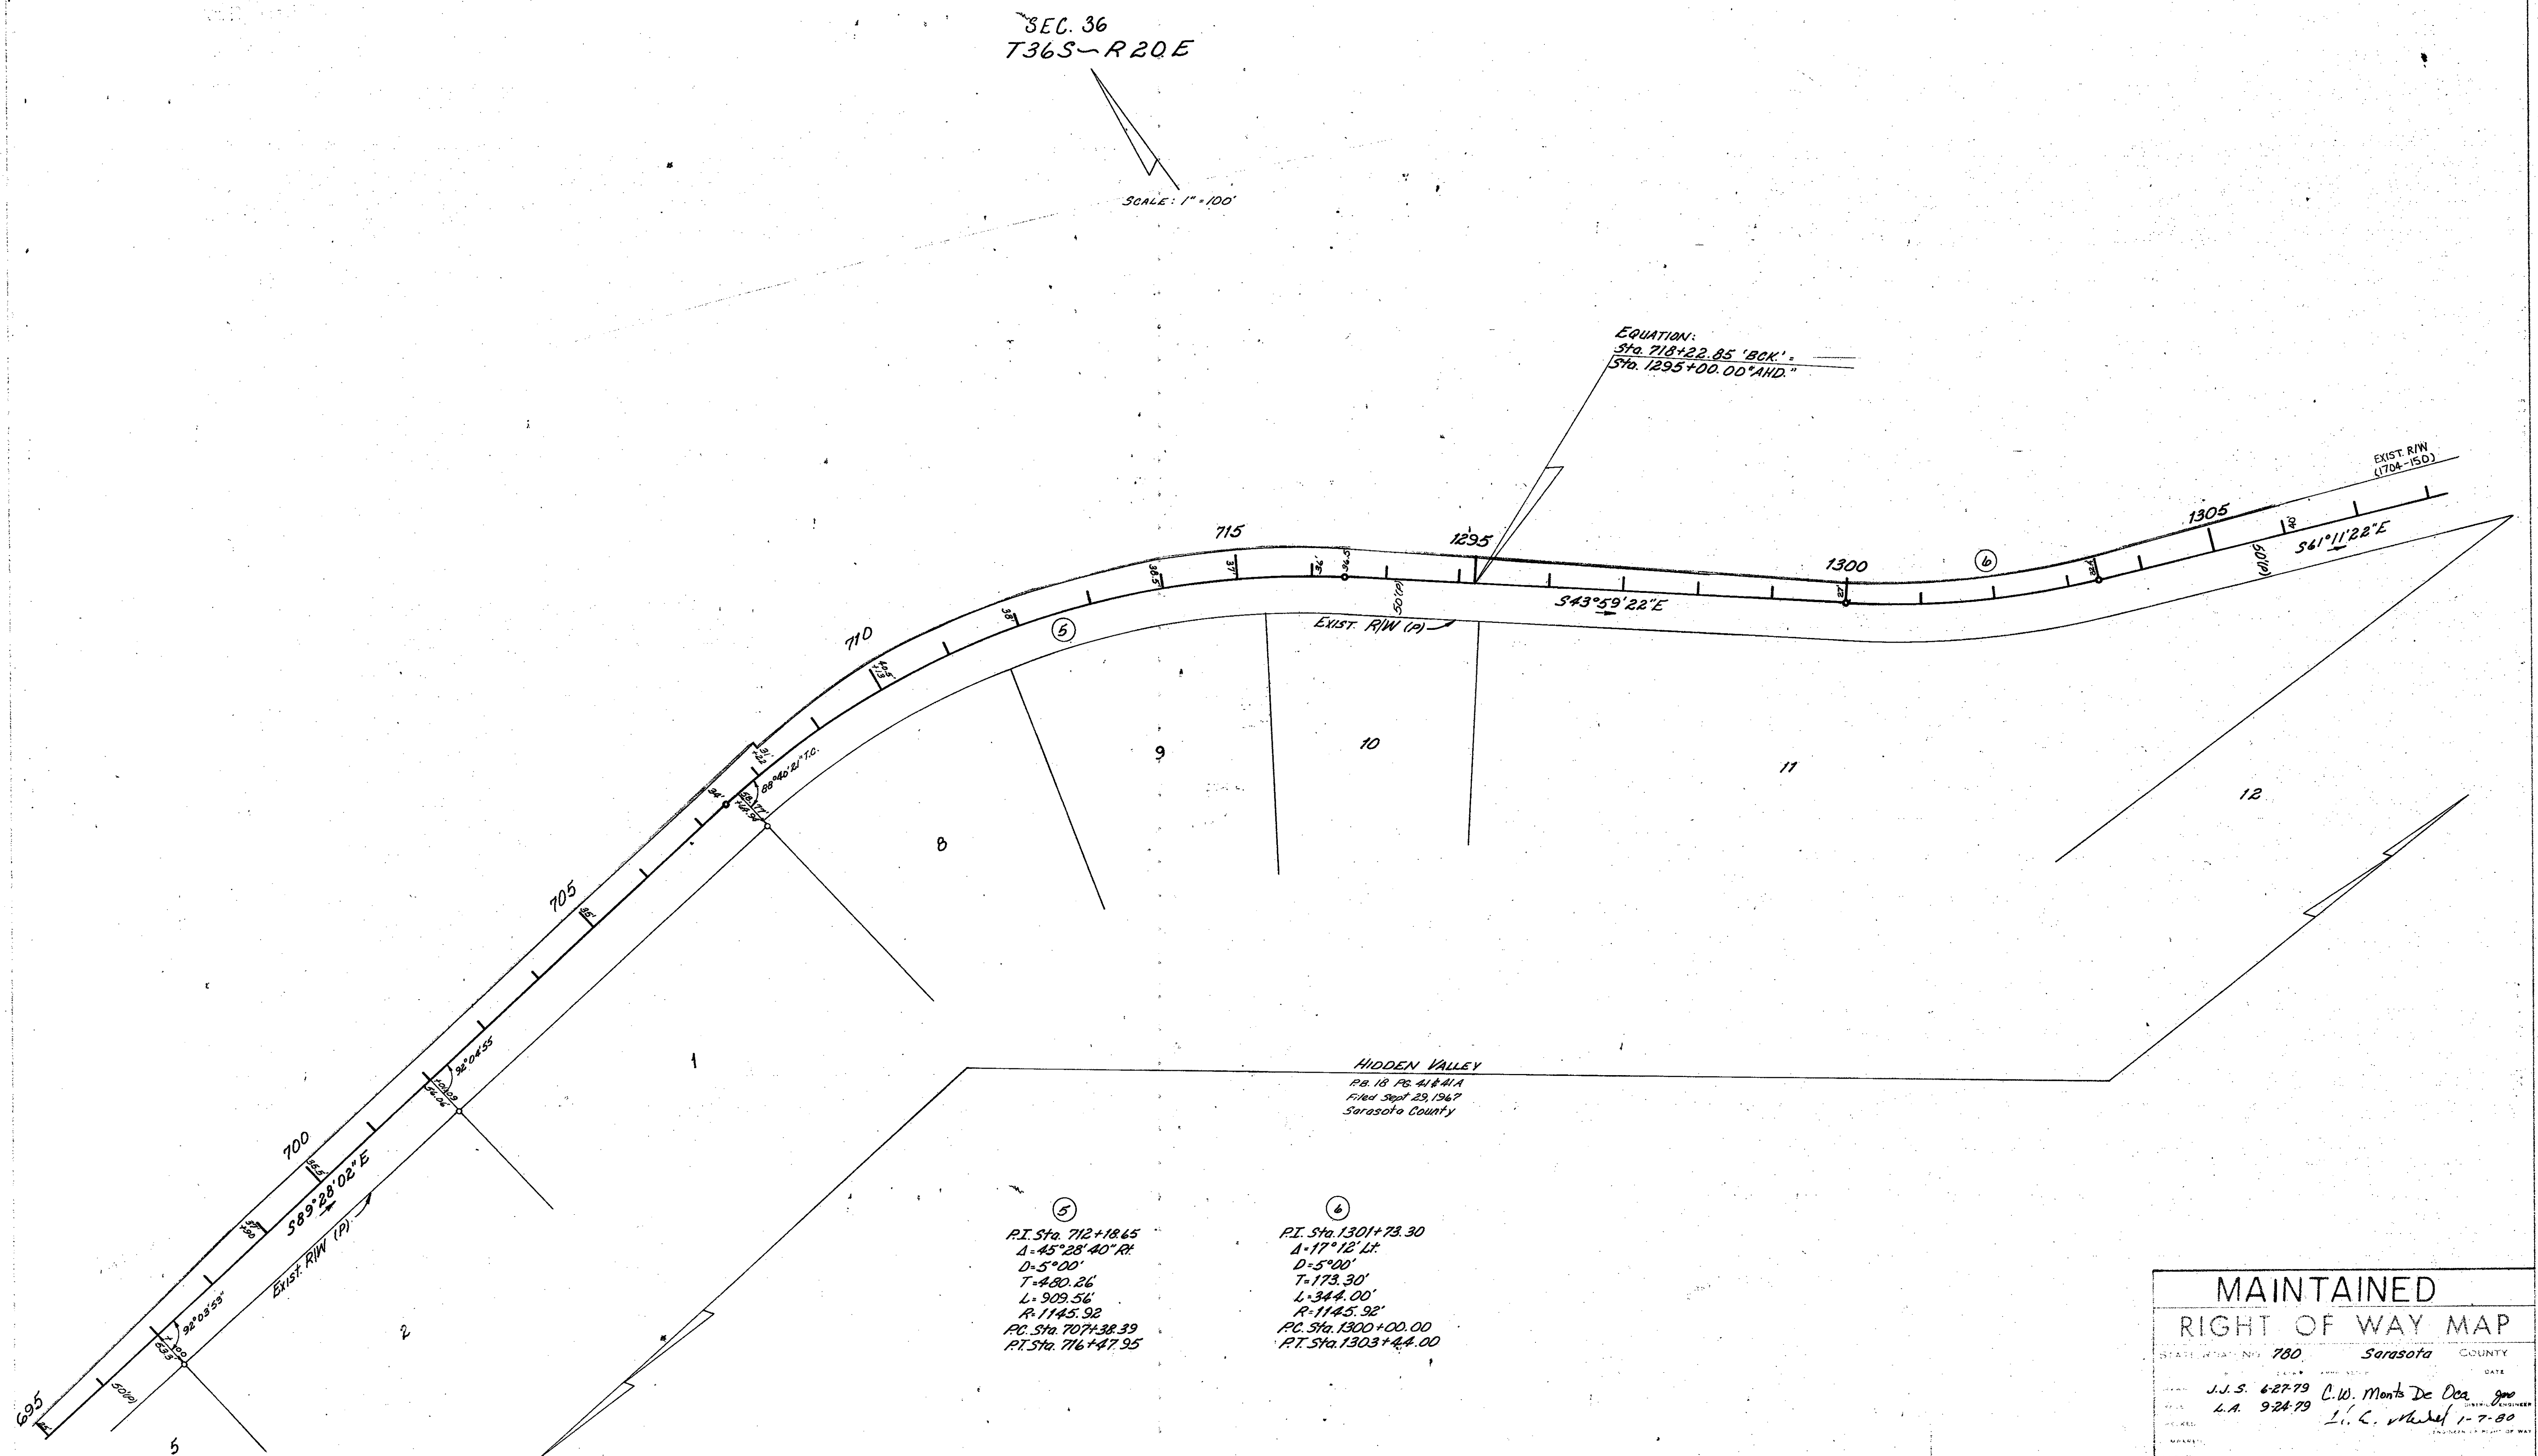

MAINTAINED RIGHT OF WAY MAP			
STATE HIGHWAY NO. 780	Sarasota	COUNTY	DATE
DESIGNED BY J.J.S. 6-27-79	APPROVED BY C.W. Monte De Oca, geo	DATE L.A. 9-24-79	DATE 1-7-80
DRAWN BY L.C. v. h. d. l.		CHECKED BY L.C. v. h. d. l.	
SECTION 17040		SHEET 4 OF 5	

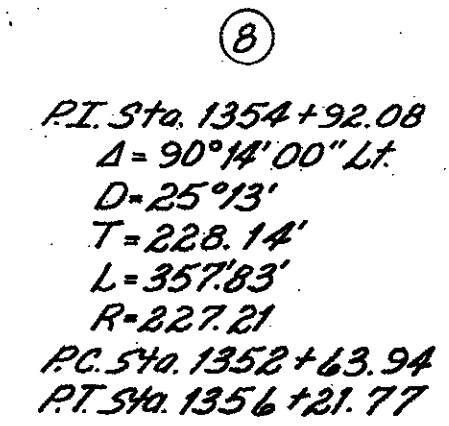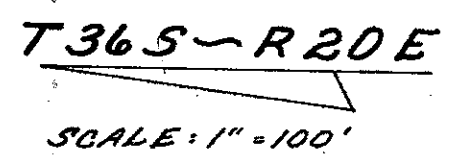

MAINTAINED
RIGHT OF WAY MAP

STATE ROAD NO. 780 Sarasota COUNTY DATE

DRAWN L.A. 9-24-79 C.W. Monte De Oca JR. CIVIL ENGINEER
CHECKED L.A. 9-25-79
DESIGNED D.L. & M. 1-7-80
IN CHARGE OF RIGHT OF WAY
APPROVED STATE HIGHWAY ENGINEER

SECTION 17040 SHEET 5 OF 5