



FED. ROAD DIST. NO.	STATE	F.A. PROJECT NO.	FISCAL YEAR	SHEET NO.
3	FLA.	SOS-0001-40		

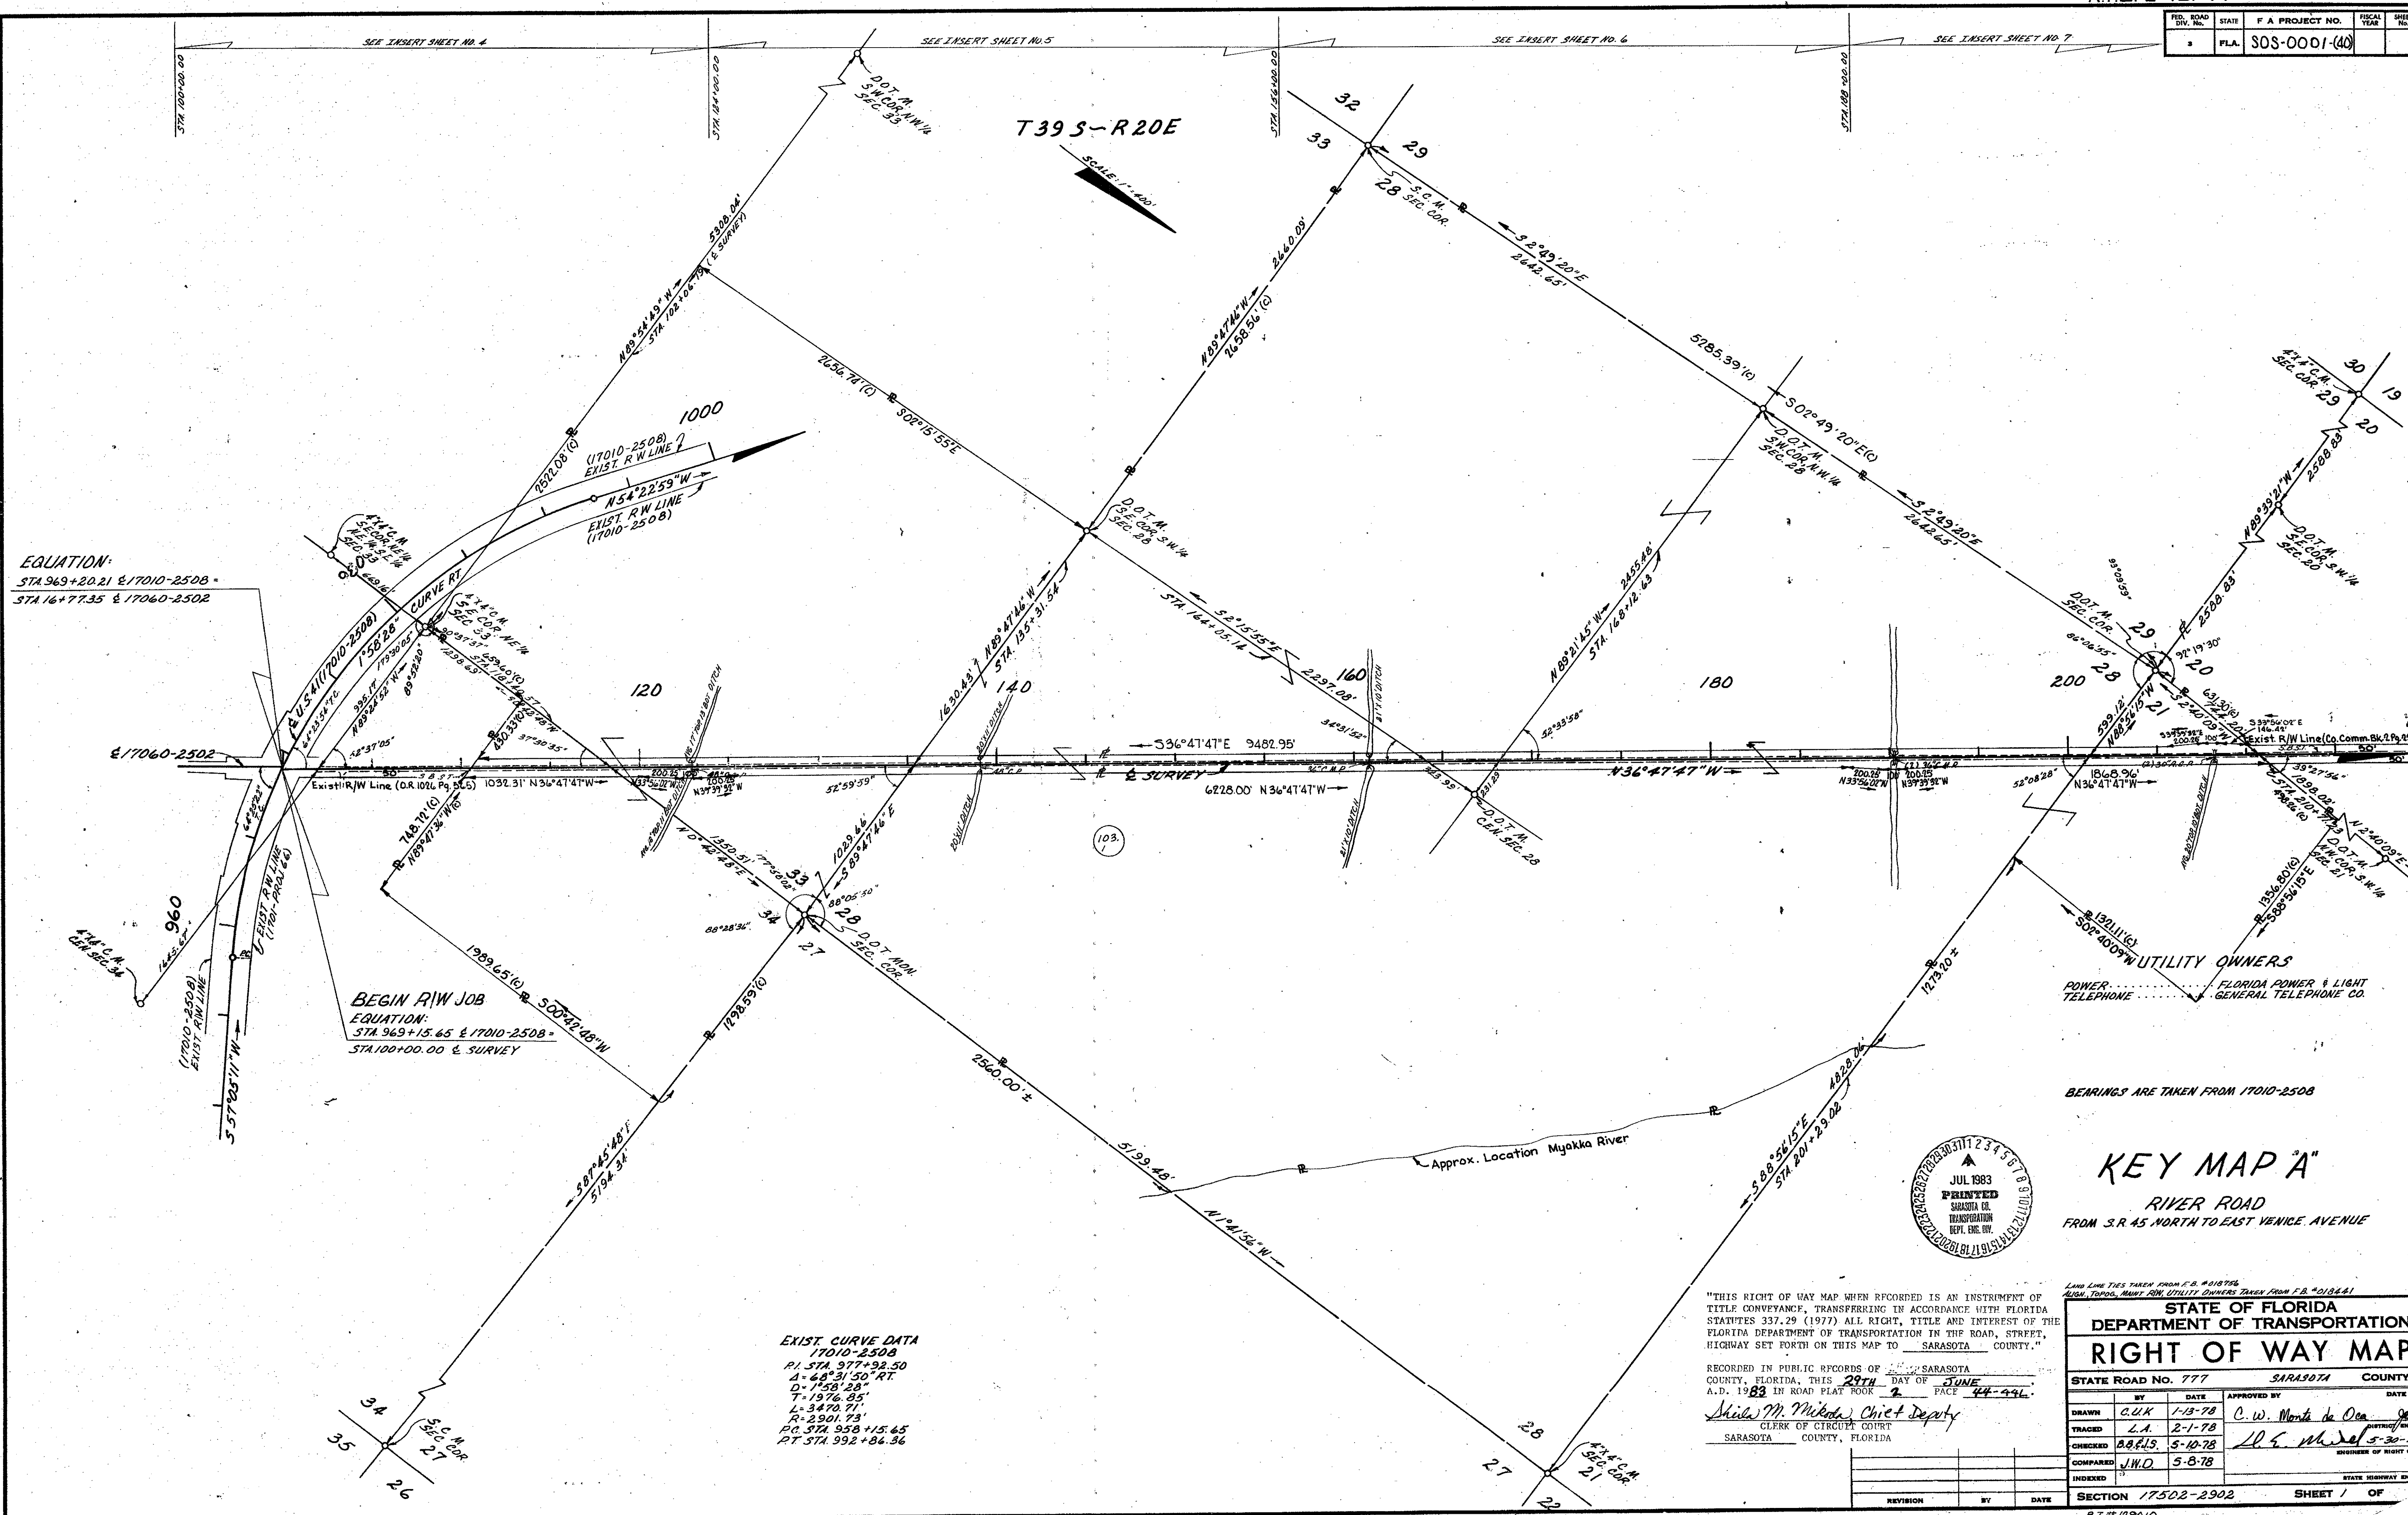

FED. ROAD DIST. NO.	STATE	F.A. PROJECT NO.	FISCAL YEAR	SHEET NO.
5	FLA.	SOS-0001-(40)		

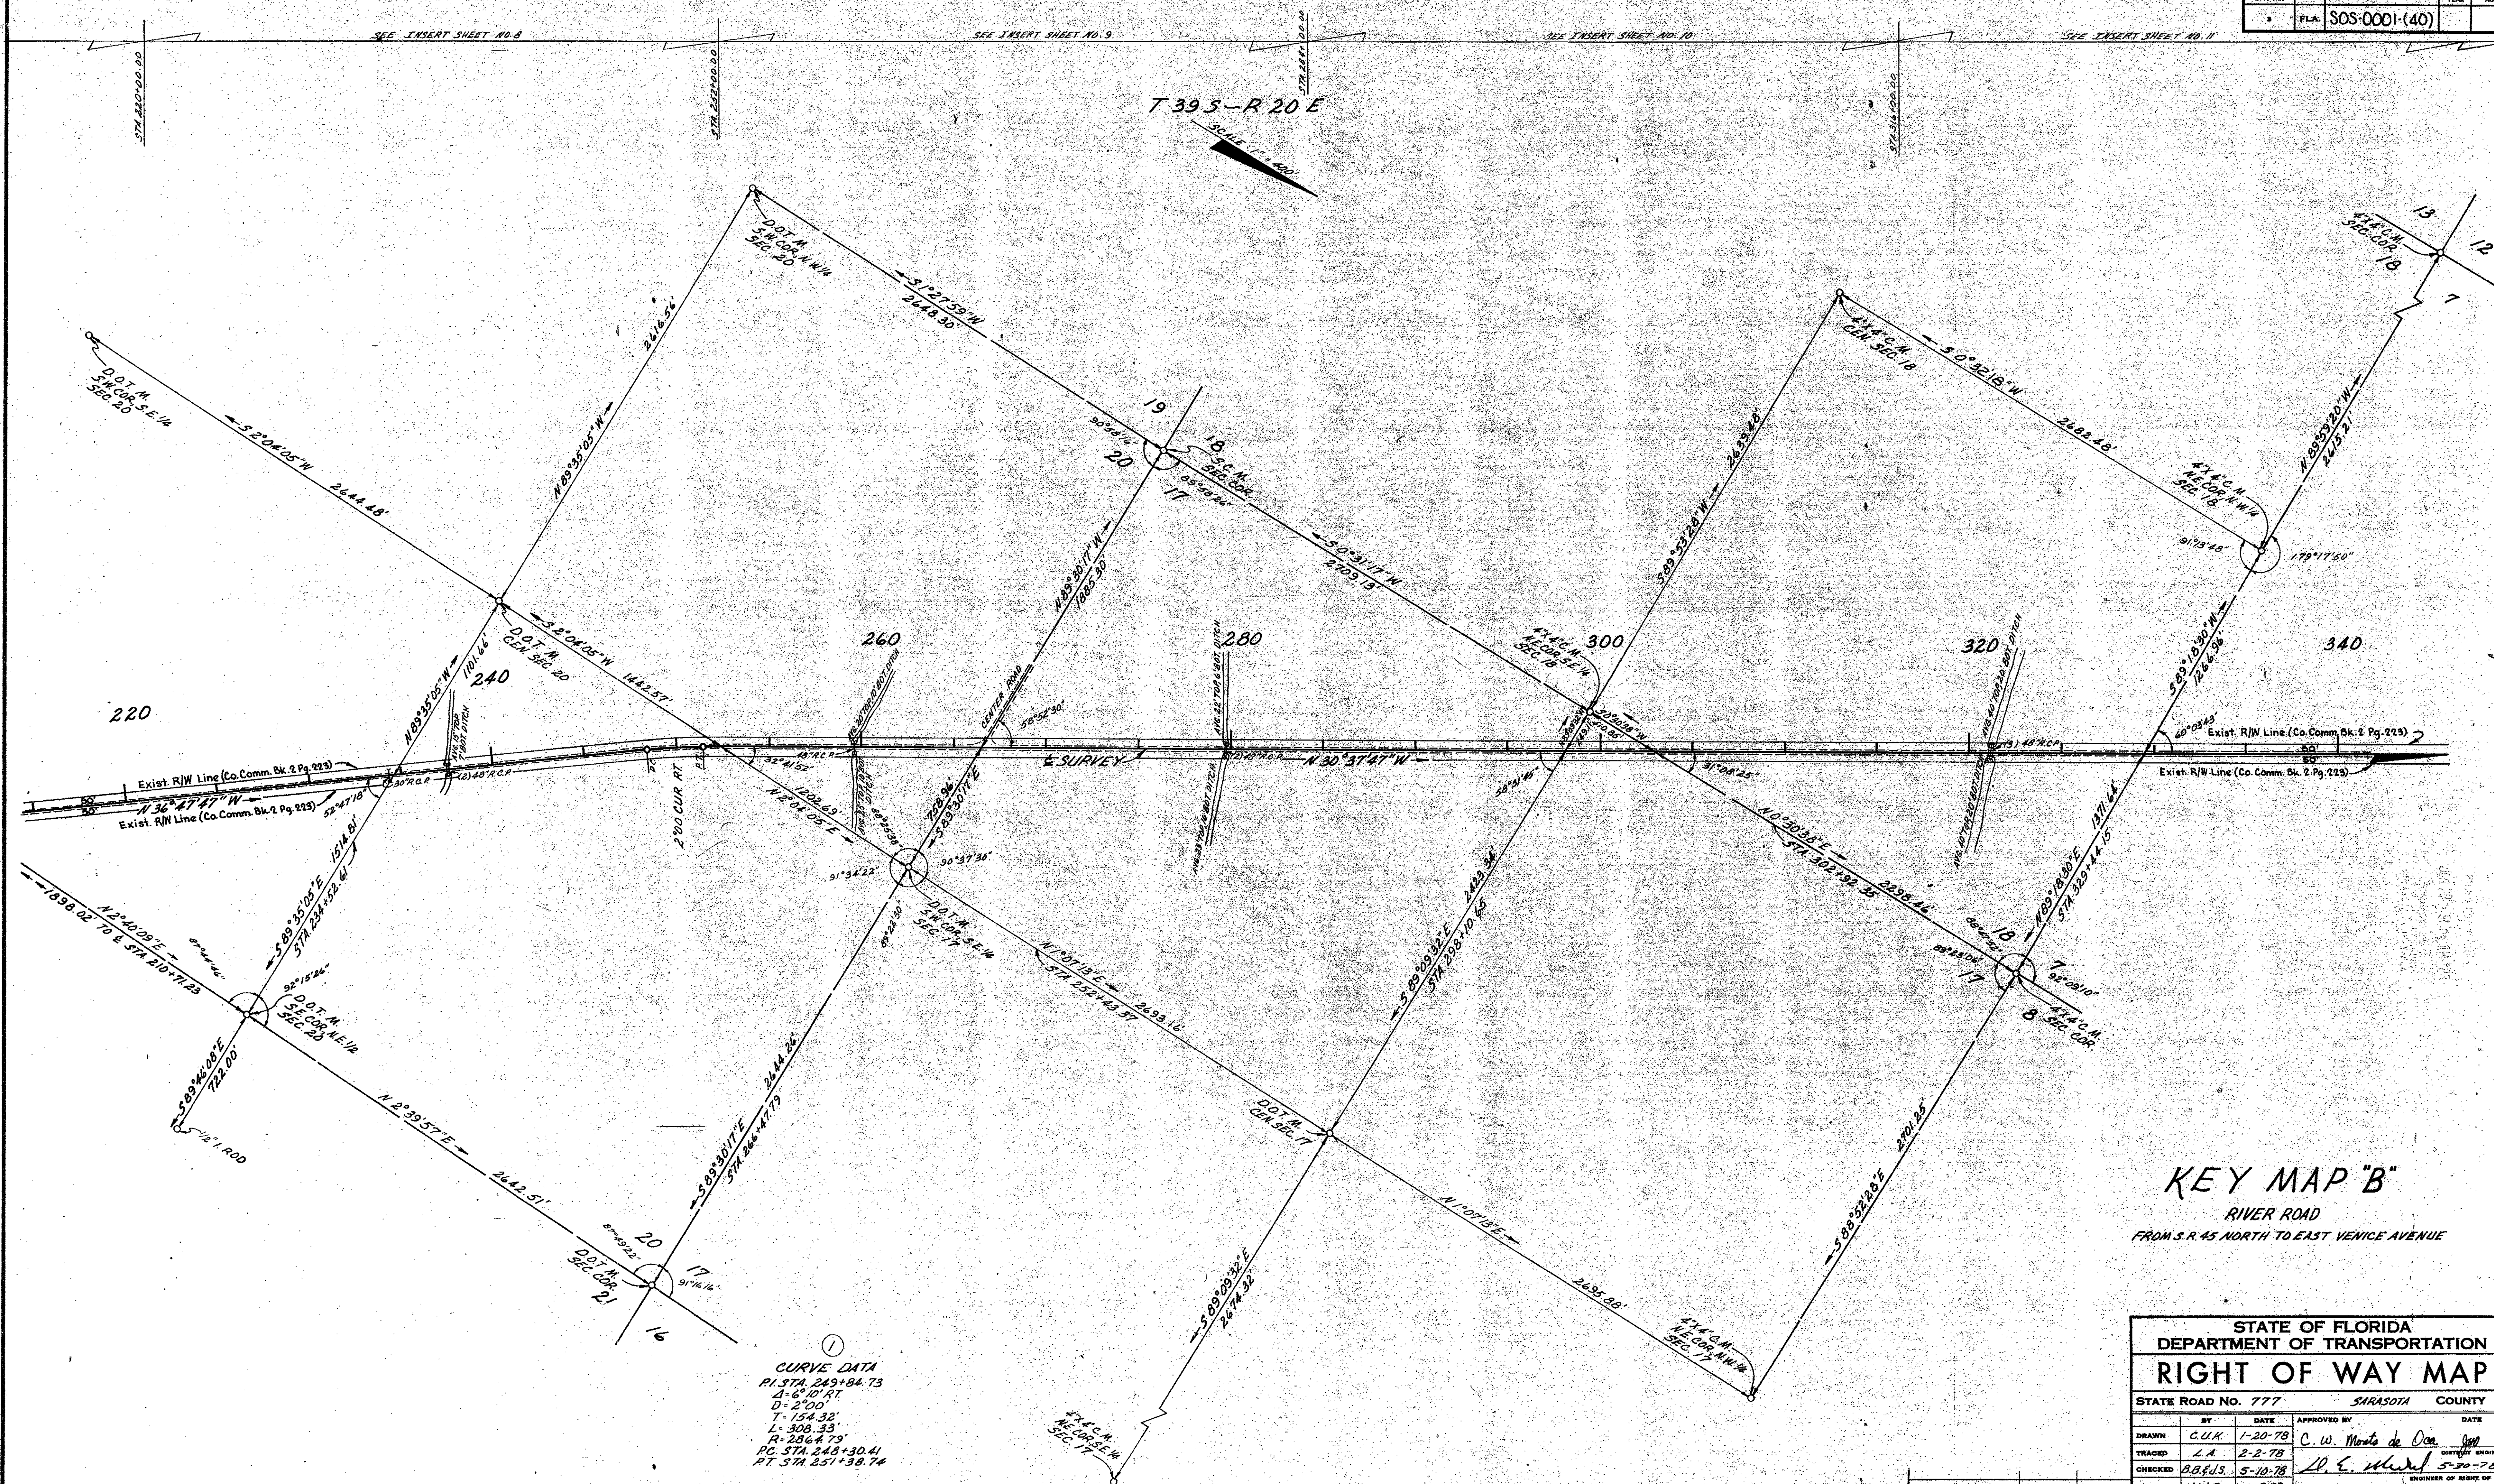

KEY MAP "B"
 RIVER ROAD
 FROM S.R. 45 NORTH TO EAST VENICE AVENUE


STATE OF FLORIDA DEPARTMENT OF TRANSPORTATION			
RIGHT OF WAY MAP			
STATE ROAD NO. 777		SARASOTA COUNTY	
BY	DATE	APPROVED BY	DATE
DRAWN C.U.K.	1-20-78	C.W. Monte de Oca	Jan
TRACED L.A.	2-2-78		
CHECKED B.B.J.S.	5-10-78	D.E. Ward	5-30-78
COMPARED J.W.D.	5-8-78		
INDEXED			
SECTION 17502-2902		SHEET 2 OF	

B.I. #129010

FED. ROAD DIV. NO.	STATE	F.A. PROJECT NO.	FISCAL YEAR	SHEET NO.
3	FLA.	SOS-0001-(40)		

END R/W JOB

EQUATION:
STA 353+68.61 & SURVEY =
STA 392+16.45 & EAST VENICE AVE.

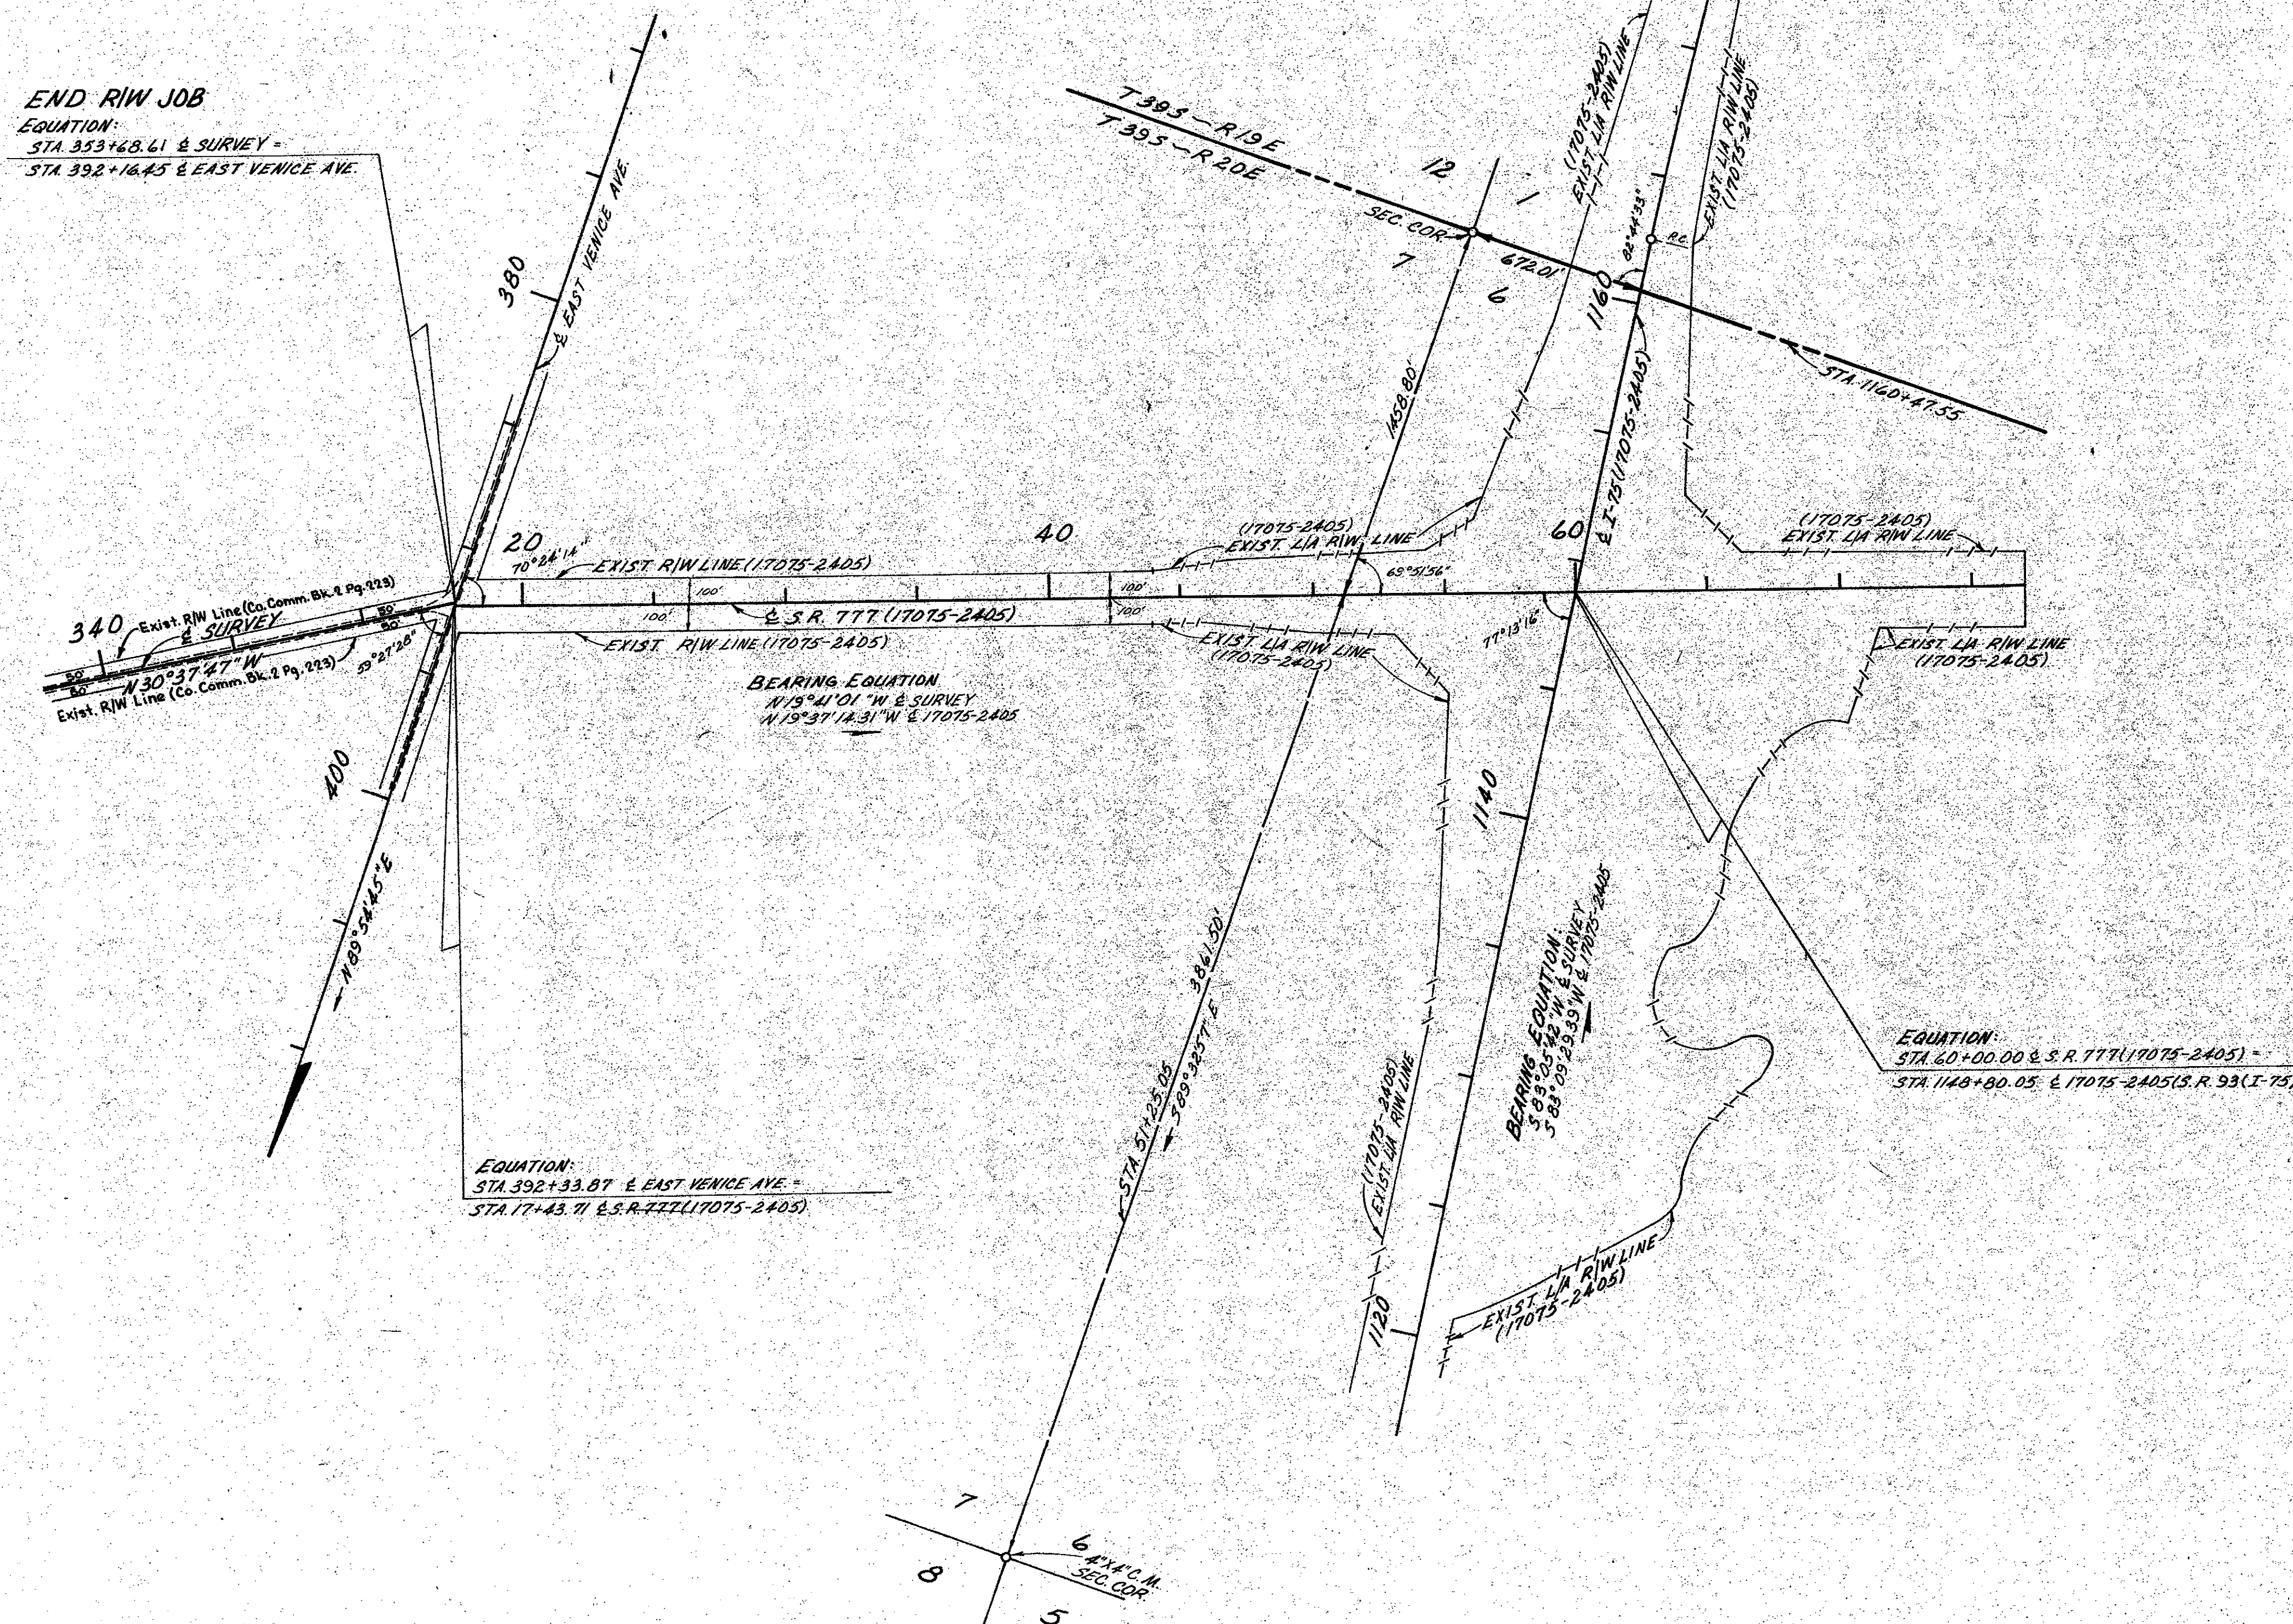

KEY MAP "C"


RIVER ROAD
FROM S.R. 45 NORTH TO EAST VENICE AVENUE

STATE OF FLORIDA DEPARTMENT OF TRANSPORTATION				
RIGHT OF WAY MAP				
STATE ROAD NO. 777		SARASOTA COUNTY		
BY	DATE	APPROVED BY	DATE	
DRAWN C.U.K.	1-27-78	C.W. Monte de Don	See	
TRACED L.A.	2-3-78			
CHECKED B.B.L.S.	5-10-78	D. C. Shickel	5-20-78	
COMPARED J.W.D.	5-8-78			
INDEXED				
SECTION 17502-2902		SHEET 3 OF		

B.I.#129010

FED. ROAD DIV. NO.	STATE	F. A. PROJECT NO.	FISCAL YEAR	SHEET NO.
3	FLA.	SOS-0001(40)		

EQUATION:
STA 969+20.21 & 17010-2508
STA 16+77.35 & 17040-2502

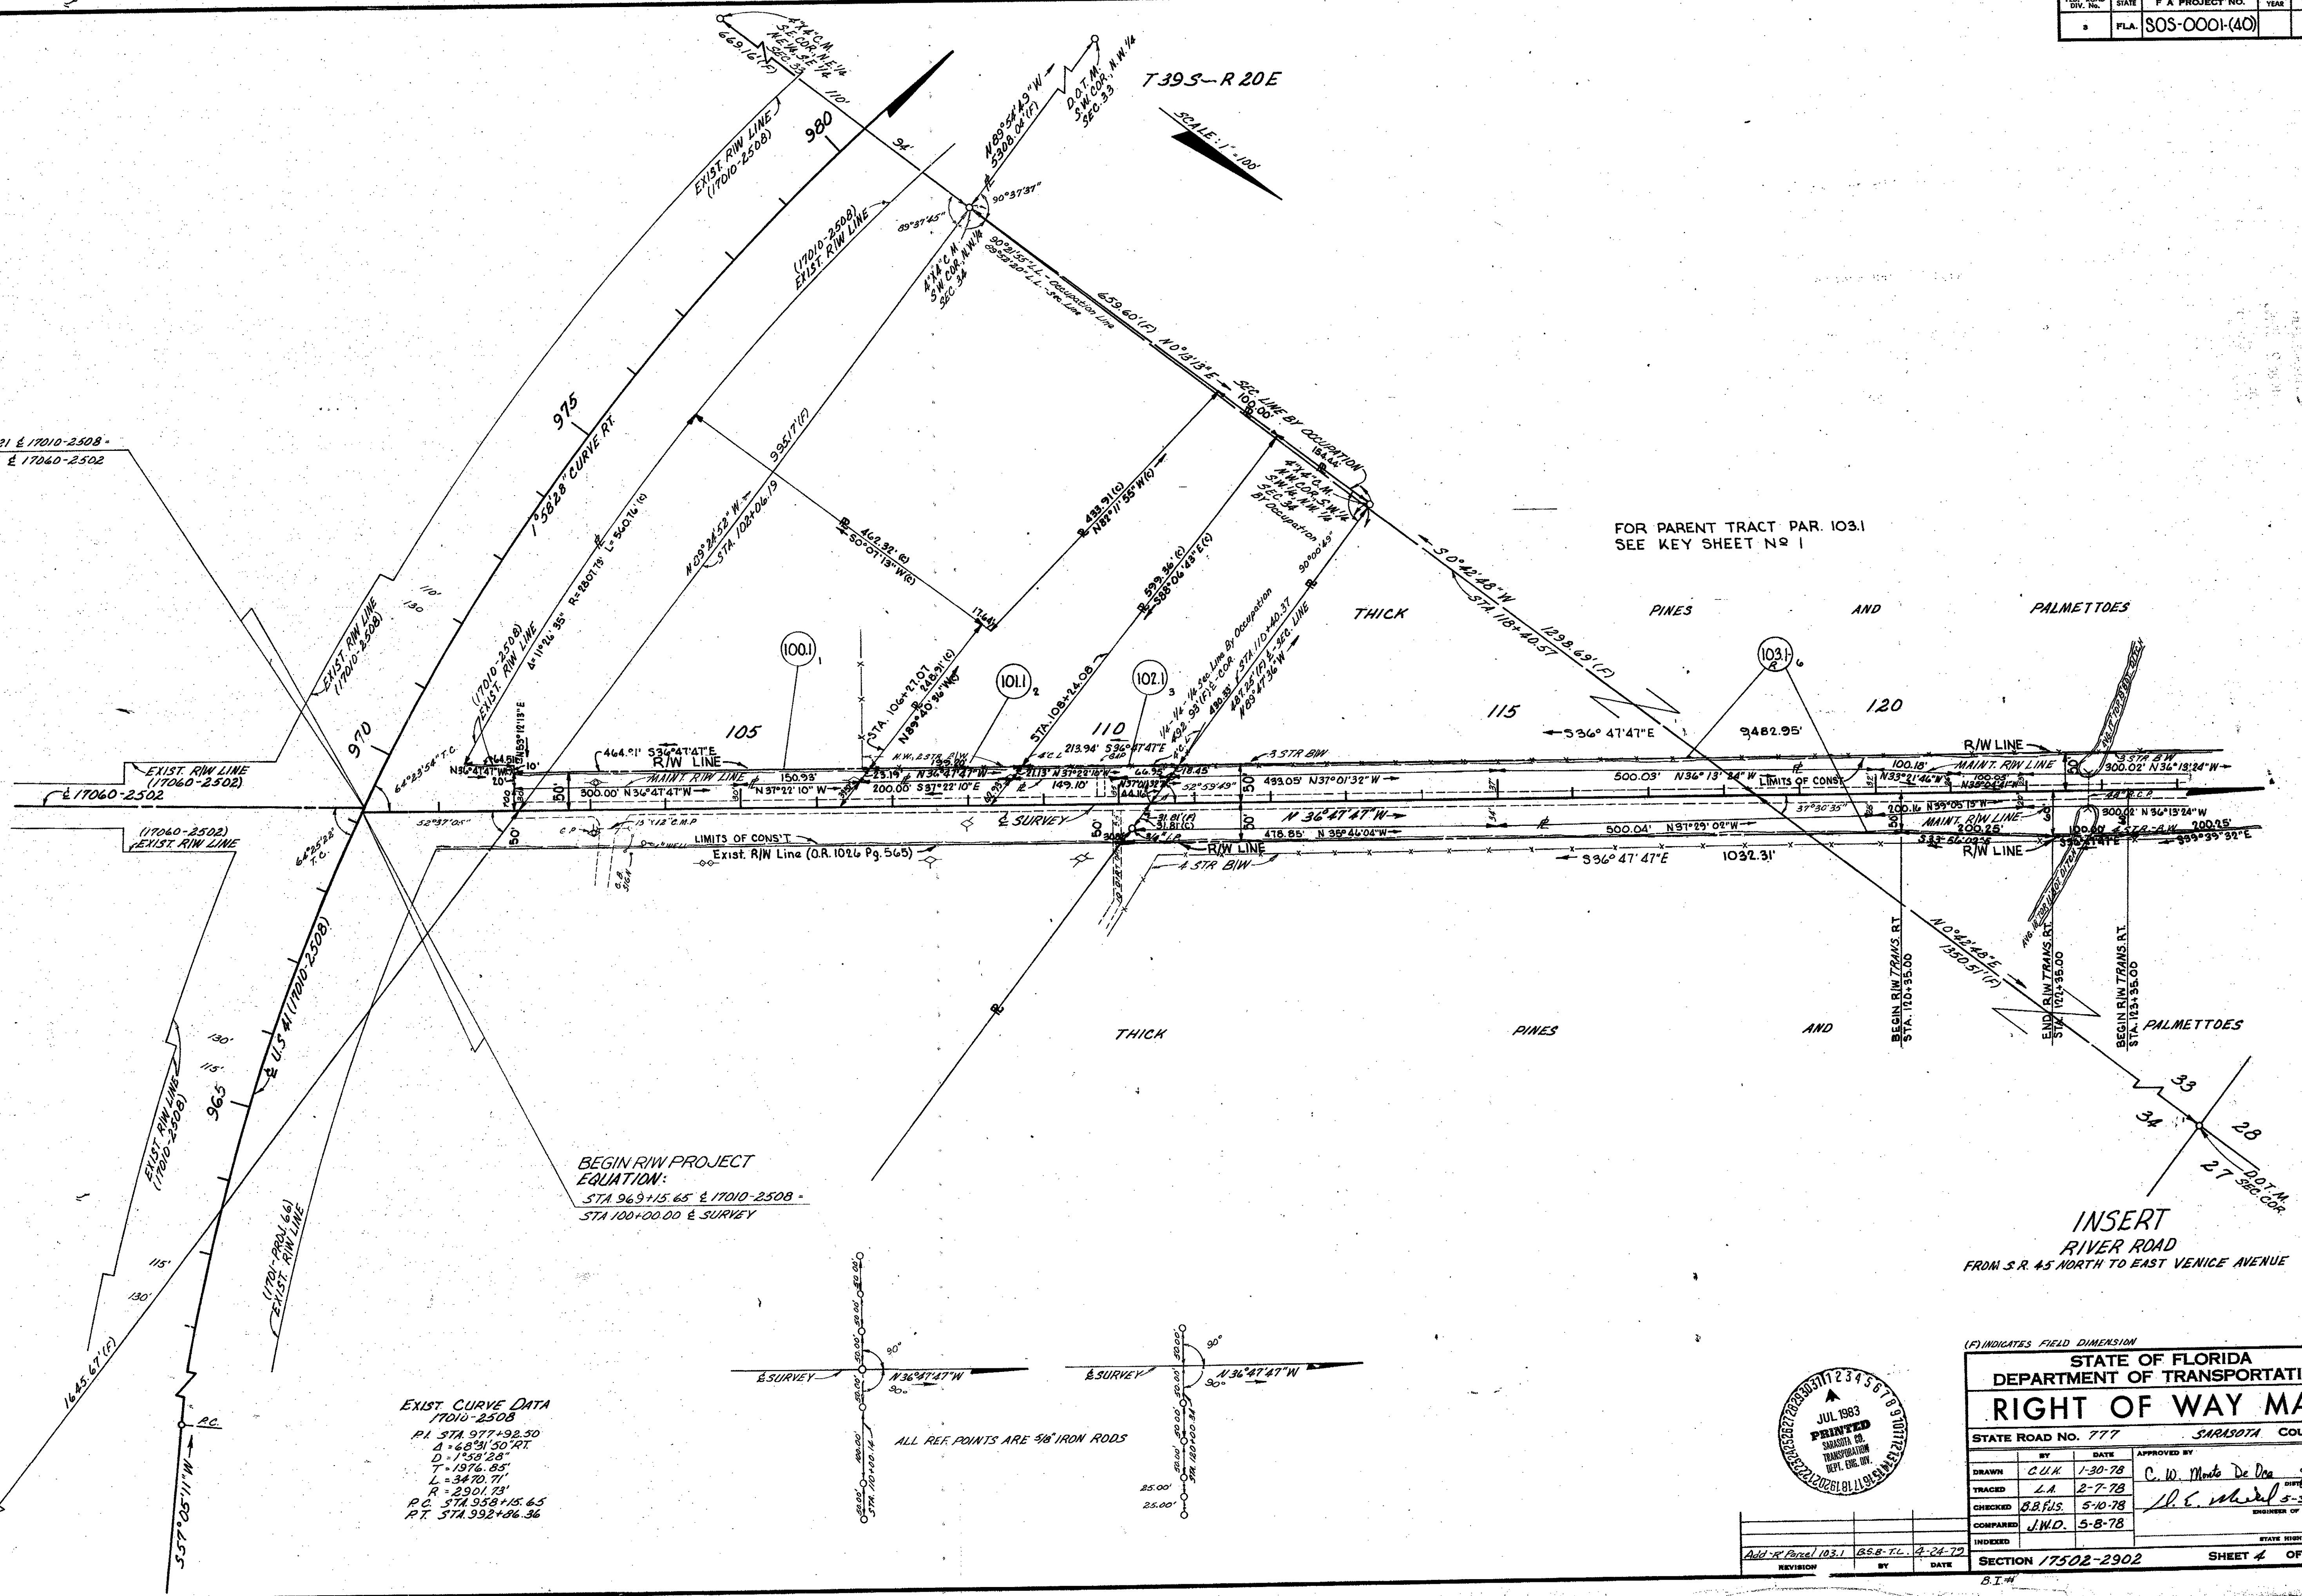


FOR PARENT TRACT PAR. 103.1
SEE KEY SHEET N° 1

BEGIN R/W PROJECT
EQUATION:
STA 969+15.65 & 17010-2508
STA 100+00.00 & SURVEY

EXIST. CURVE DATA
17010-2508
P.I. STA 977+92.50
Δ = 68° 31' 50\"/>

ALL REF. POINTS ARE 3/8\"/>


INSERT
RIVER ROAD
FROM S.R. 45 NORTH TO EAST VENICE AVENUE

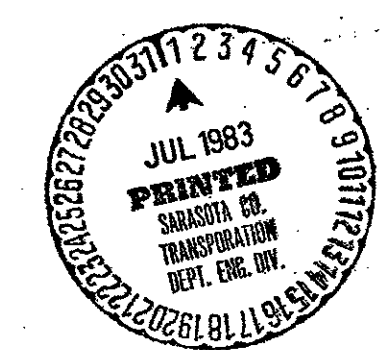

STATE OF FLORIDA DEPARTMENT OF TRANSPORTATION			
RIGHT OF WAY MAP			
STATE ROAD NO. 777		SARASOTA COUNTY	
DRAWN	C.U.H. 1-30-78	APPROVED BY	C.W. Monte De Oro
CHECKED	L.A. 2-7-78	DATE	5-30-78
COMPAIRED	J.W.D. 5-8-78	ENGINEER OF RIGHT OF WAY	
SECTION 17502-2902		SHEET 4 OF 8	


RD. ROAD DIV. NO.	STATE	F A PROJECT NO.	FISCAL YEAR	SHEET NO.
FLA.		SOS-0001-40		

SEC. 28
T 39 S - R 20 E

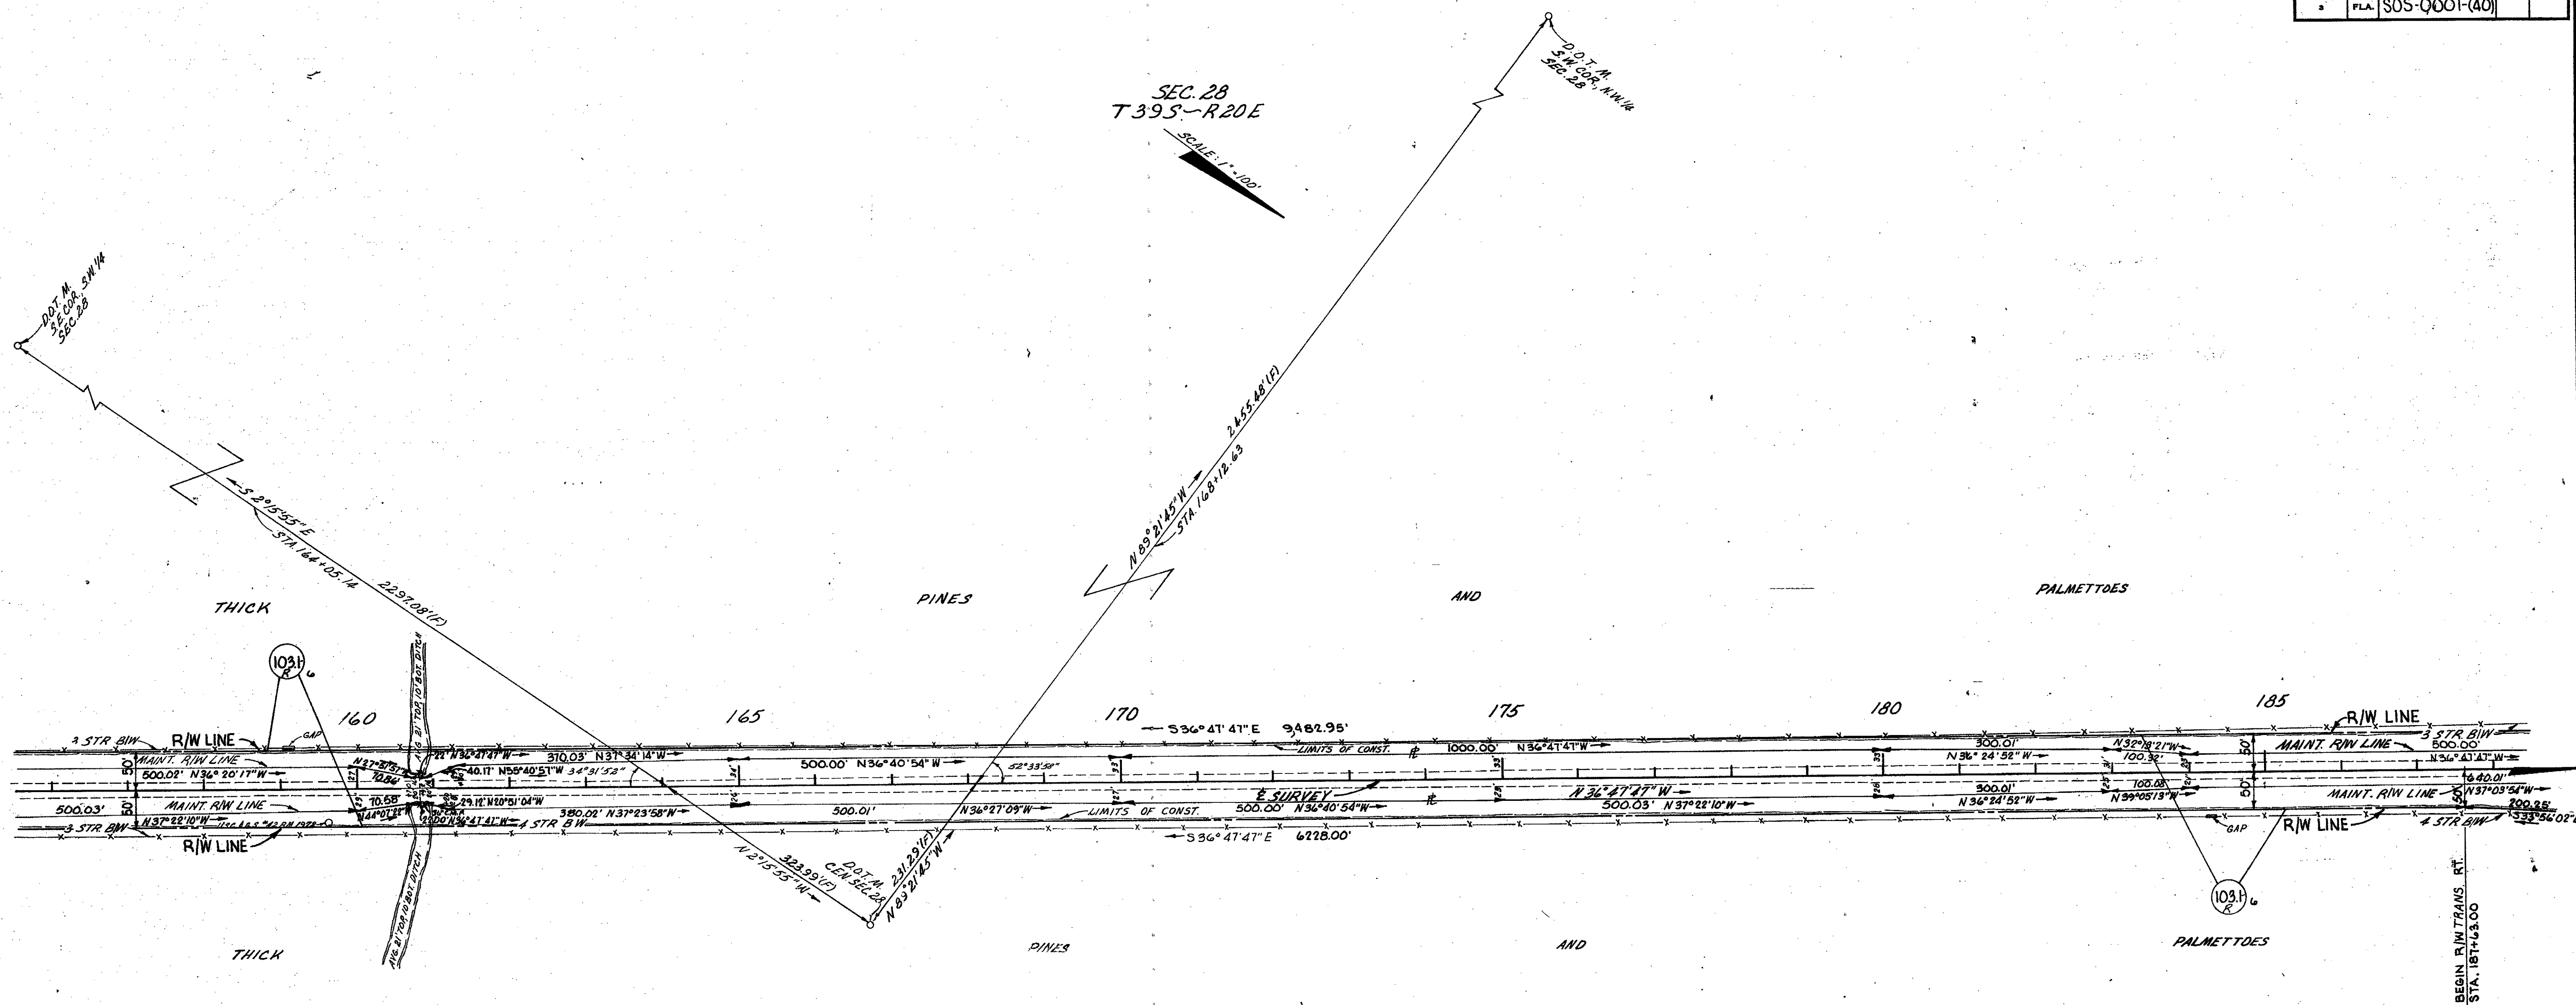


FOR PARENT TRACT PAR. 103.1
SEE KEY SHEET NO. 1

INSERT
RIVER ROAD
FROM S.R. 45 NORTH TO EAST VENICE AVENUE

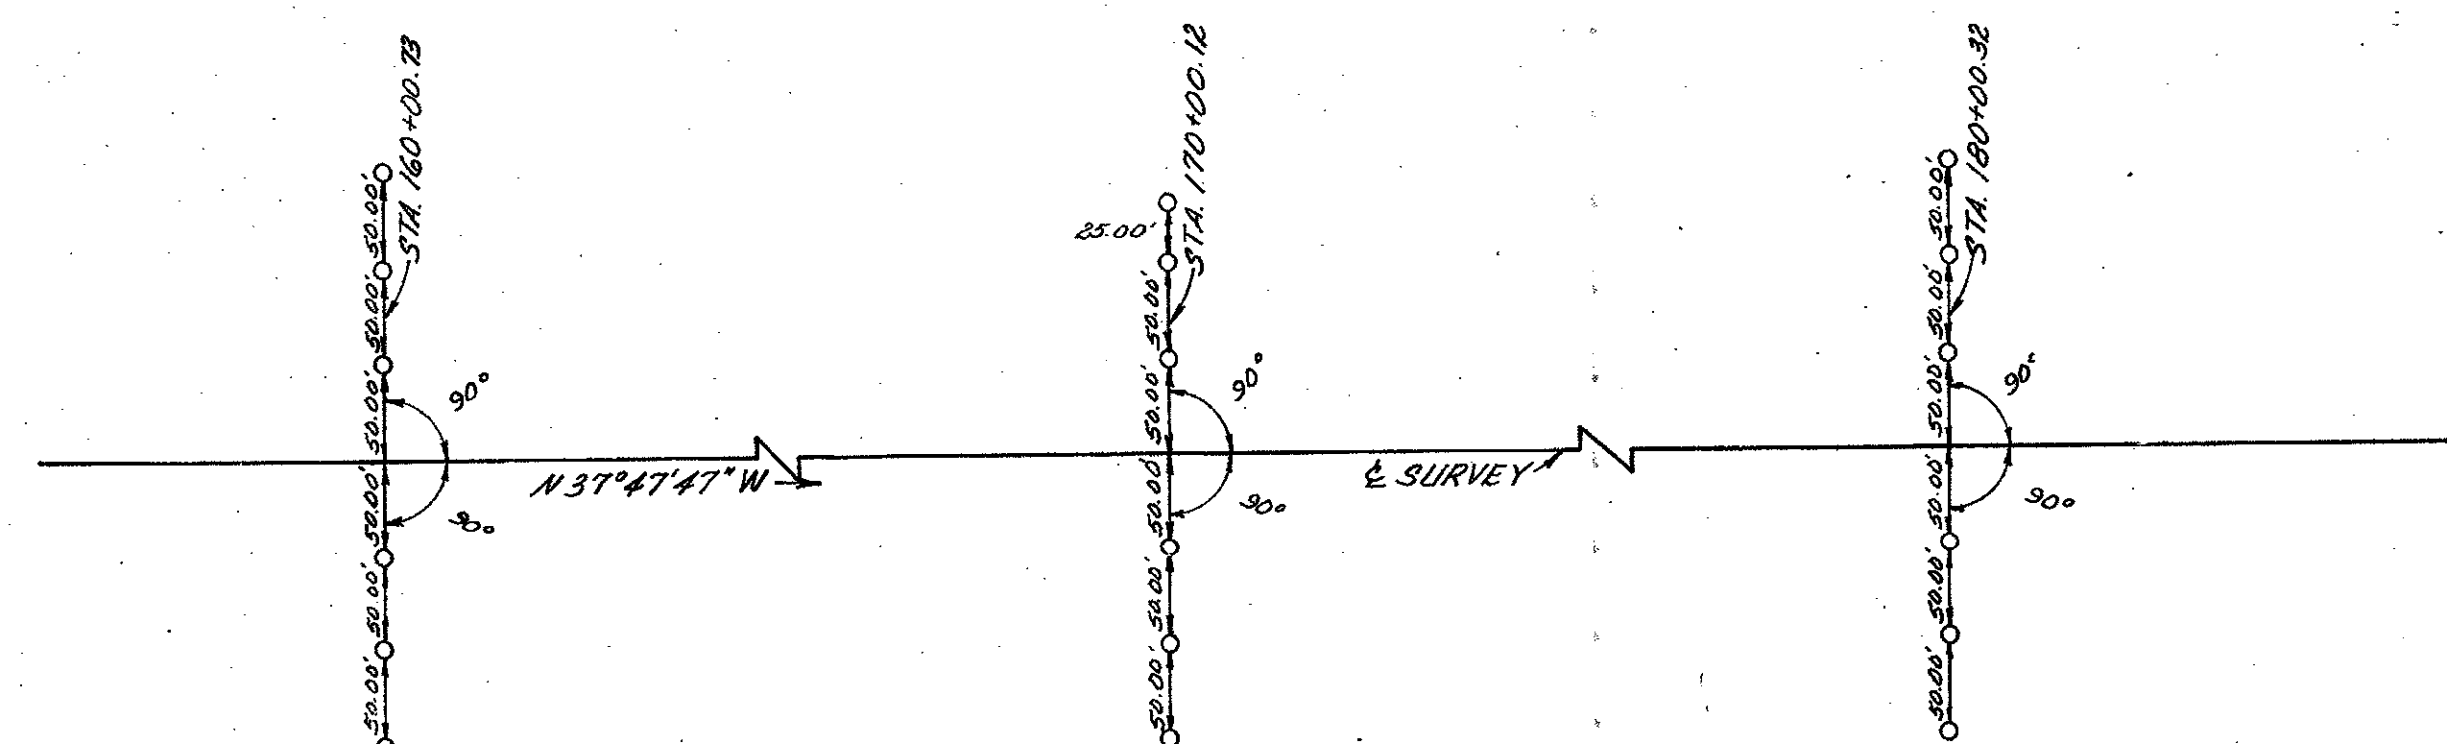



ALL REF. POINTS ARE 3/8\"/>

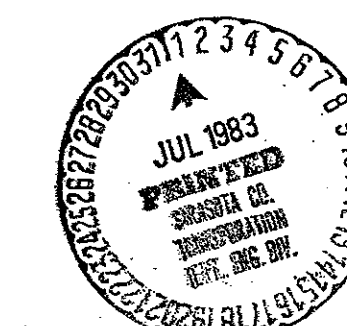

STATE OF FLORIDA DEPARTMENT OF TRANSPORTATION				
RIGHT OF WAY MAP				
STATE ROAD NO. 777		SARASOTA COUNTY		
BY	DATE	APPROVED BY	DATE	
DRAWN C.U.K.	1-31-78	C. W. Monte De Oca	8-28-78	DISTRICT ENGINEER
TRACED L.A.	2-10-78			
CHECKED B.B.F.J.S.	5-10-78			
COMPARED J.W.D.	5-8-78			
INDEXED				STATE HIGHWAY ENGINEER
REVISION	BY	DATE	SECTION 17502-2902 SHEET 6 OF 6	

BI # 129010

FED. ROAD DIST. NO.	STATE	F.A. PROJECT NO.	FISCAL YEAR	SHEET NO.
3	FLA.	SOS-0001-(40)		

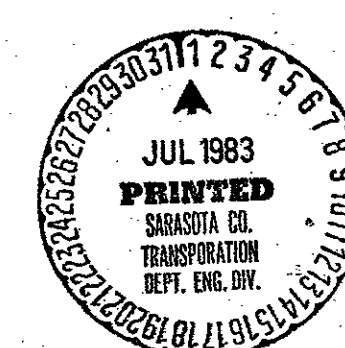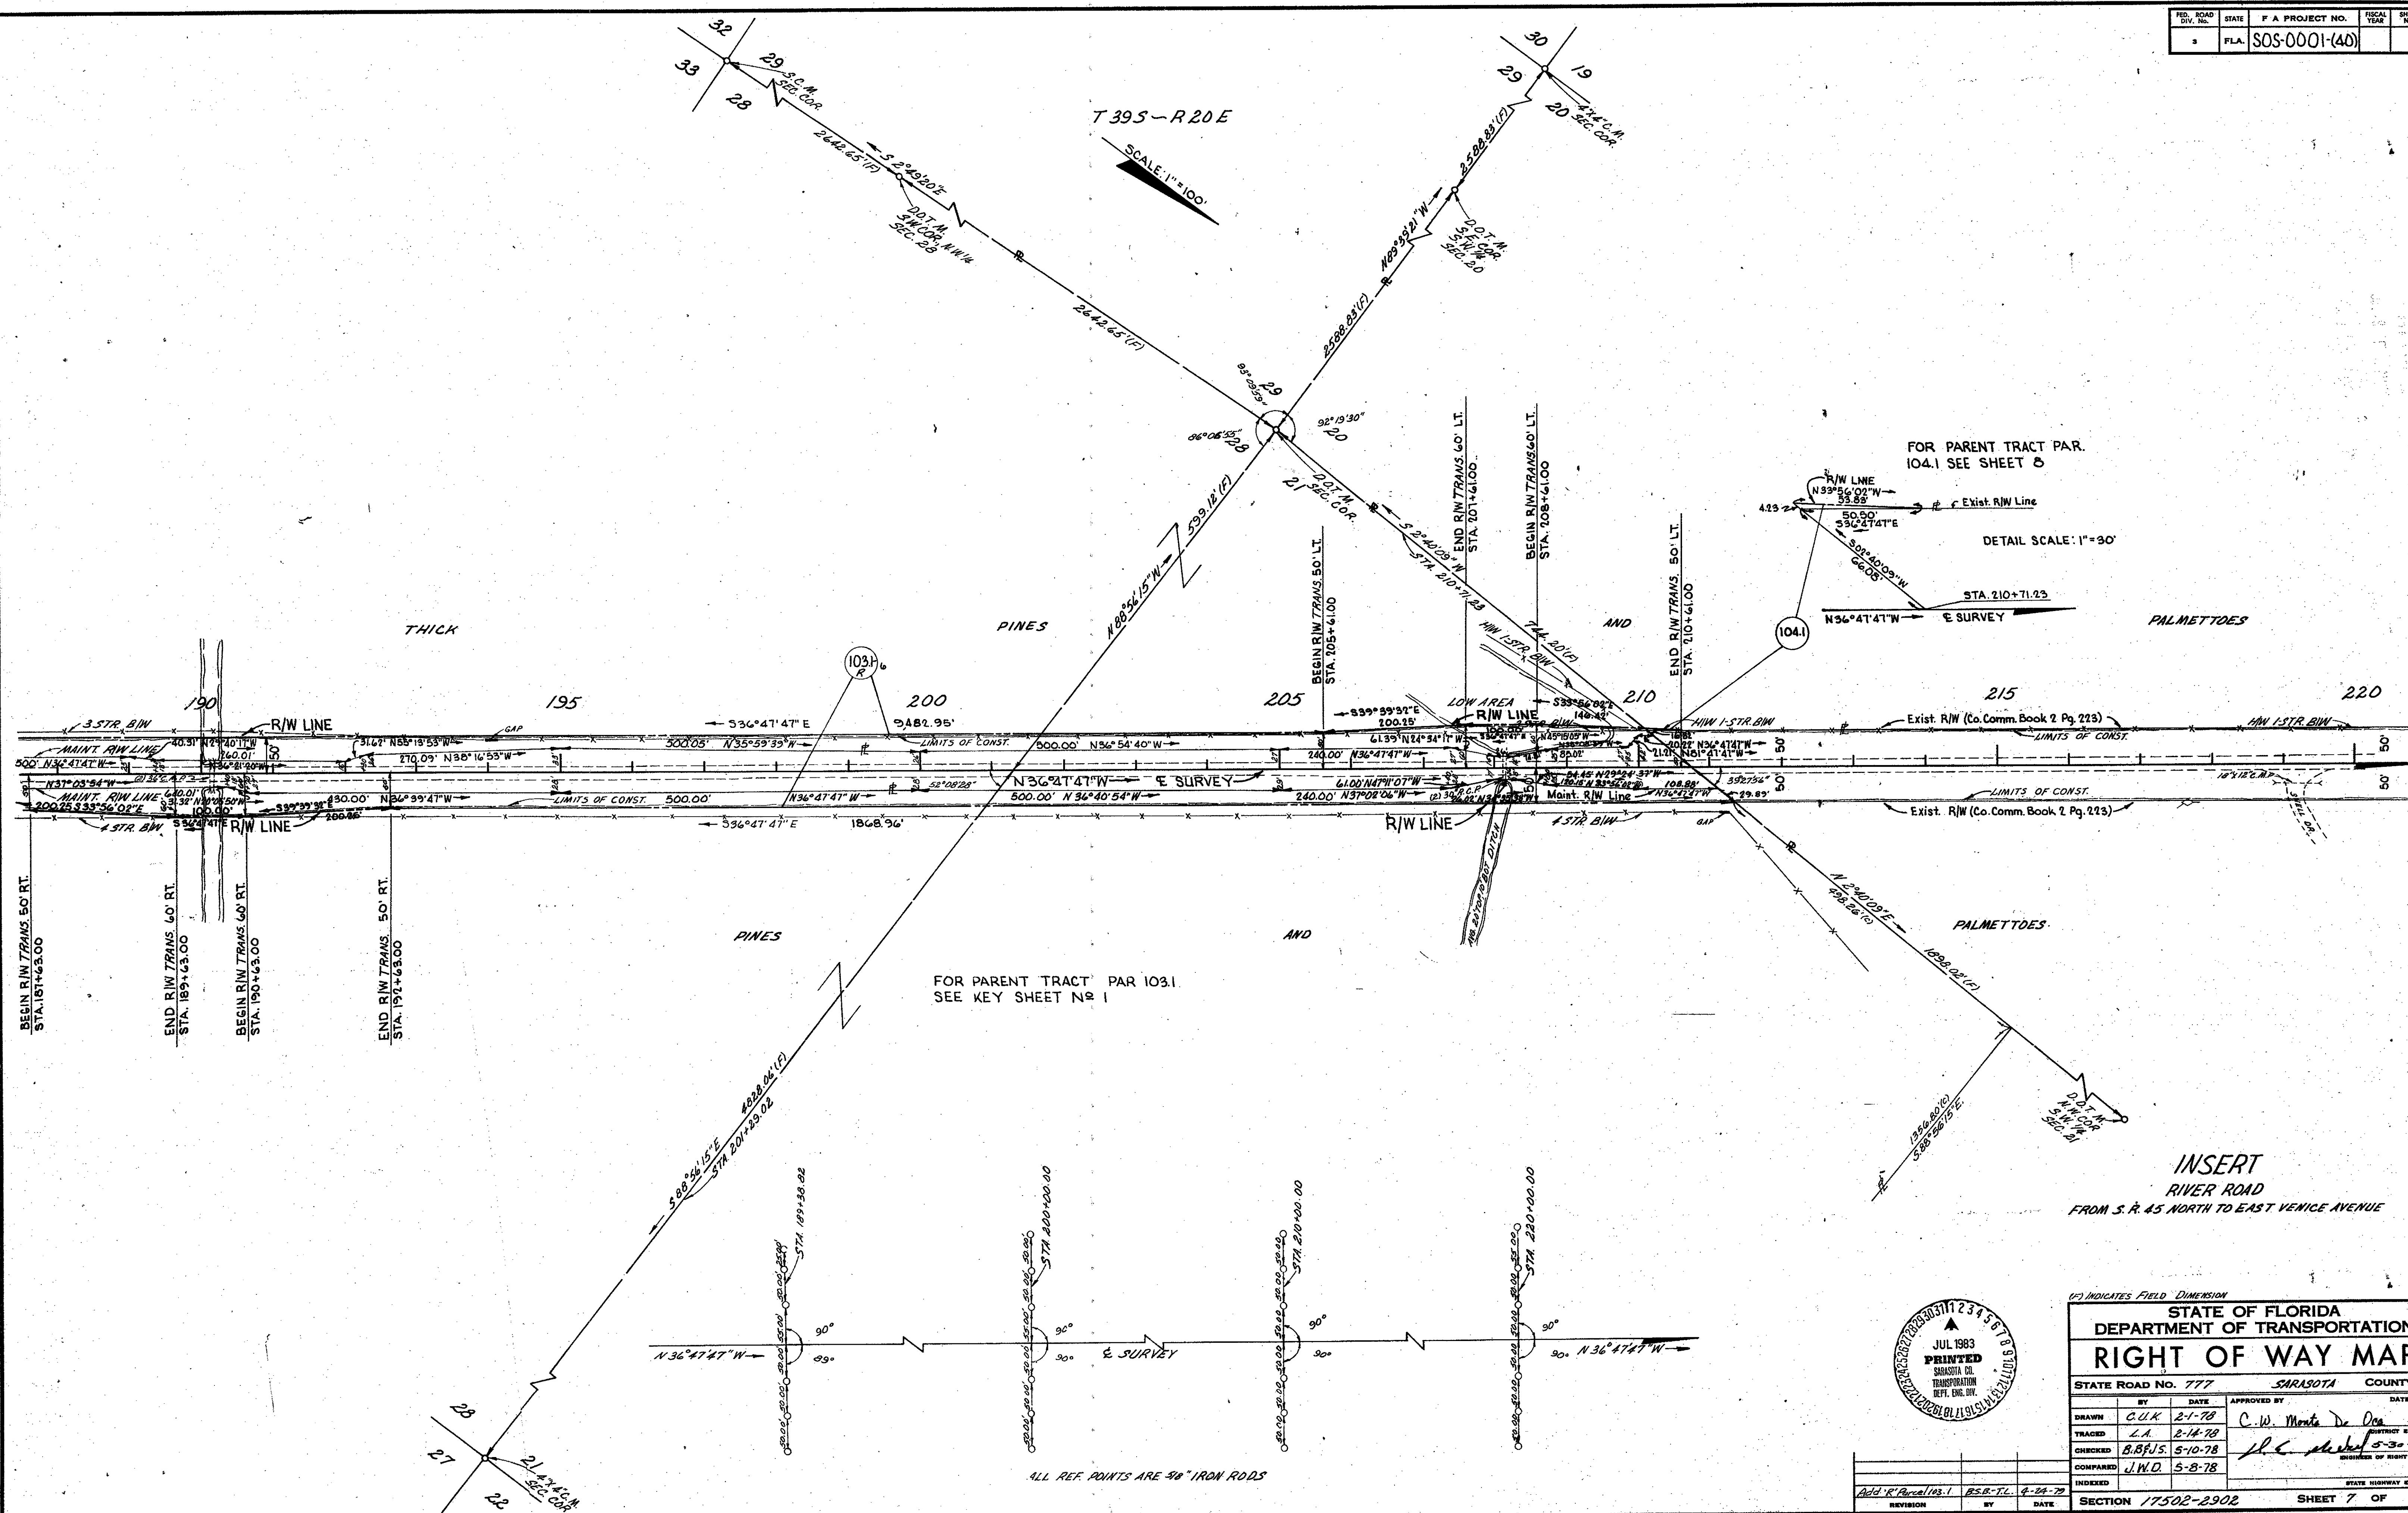


(F) INDICATES FIELD DIMENSION

STATE OF FLORIDA DEPARTMENT OF TRANSPORTATION			
RIGHT OF WAY MAP			
STATE ROAD NO. 777		SARASOTA COUNTY	
DRAWN	BY	DATE	APPROVED BY
TRACED	BY	DATE	DISTRICT ENGINEER
CHECKED	BY	DATE	DESIGNER OF RIGHT OF WAY
INDEXED	BY	DATE	STATE HIGHWAY ENGINEER

SECTION 17502-2902 SHEET 7 OF 8



FED. ROAD DIV. No.	STATE	F. A. PROJECT NO.	FISCAL YEAR	SHEET No.
3	FLA.	S05-0001-(40)		

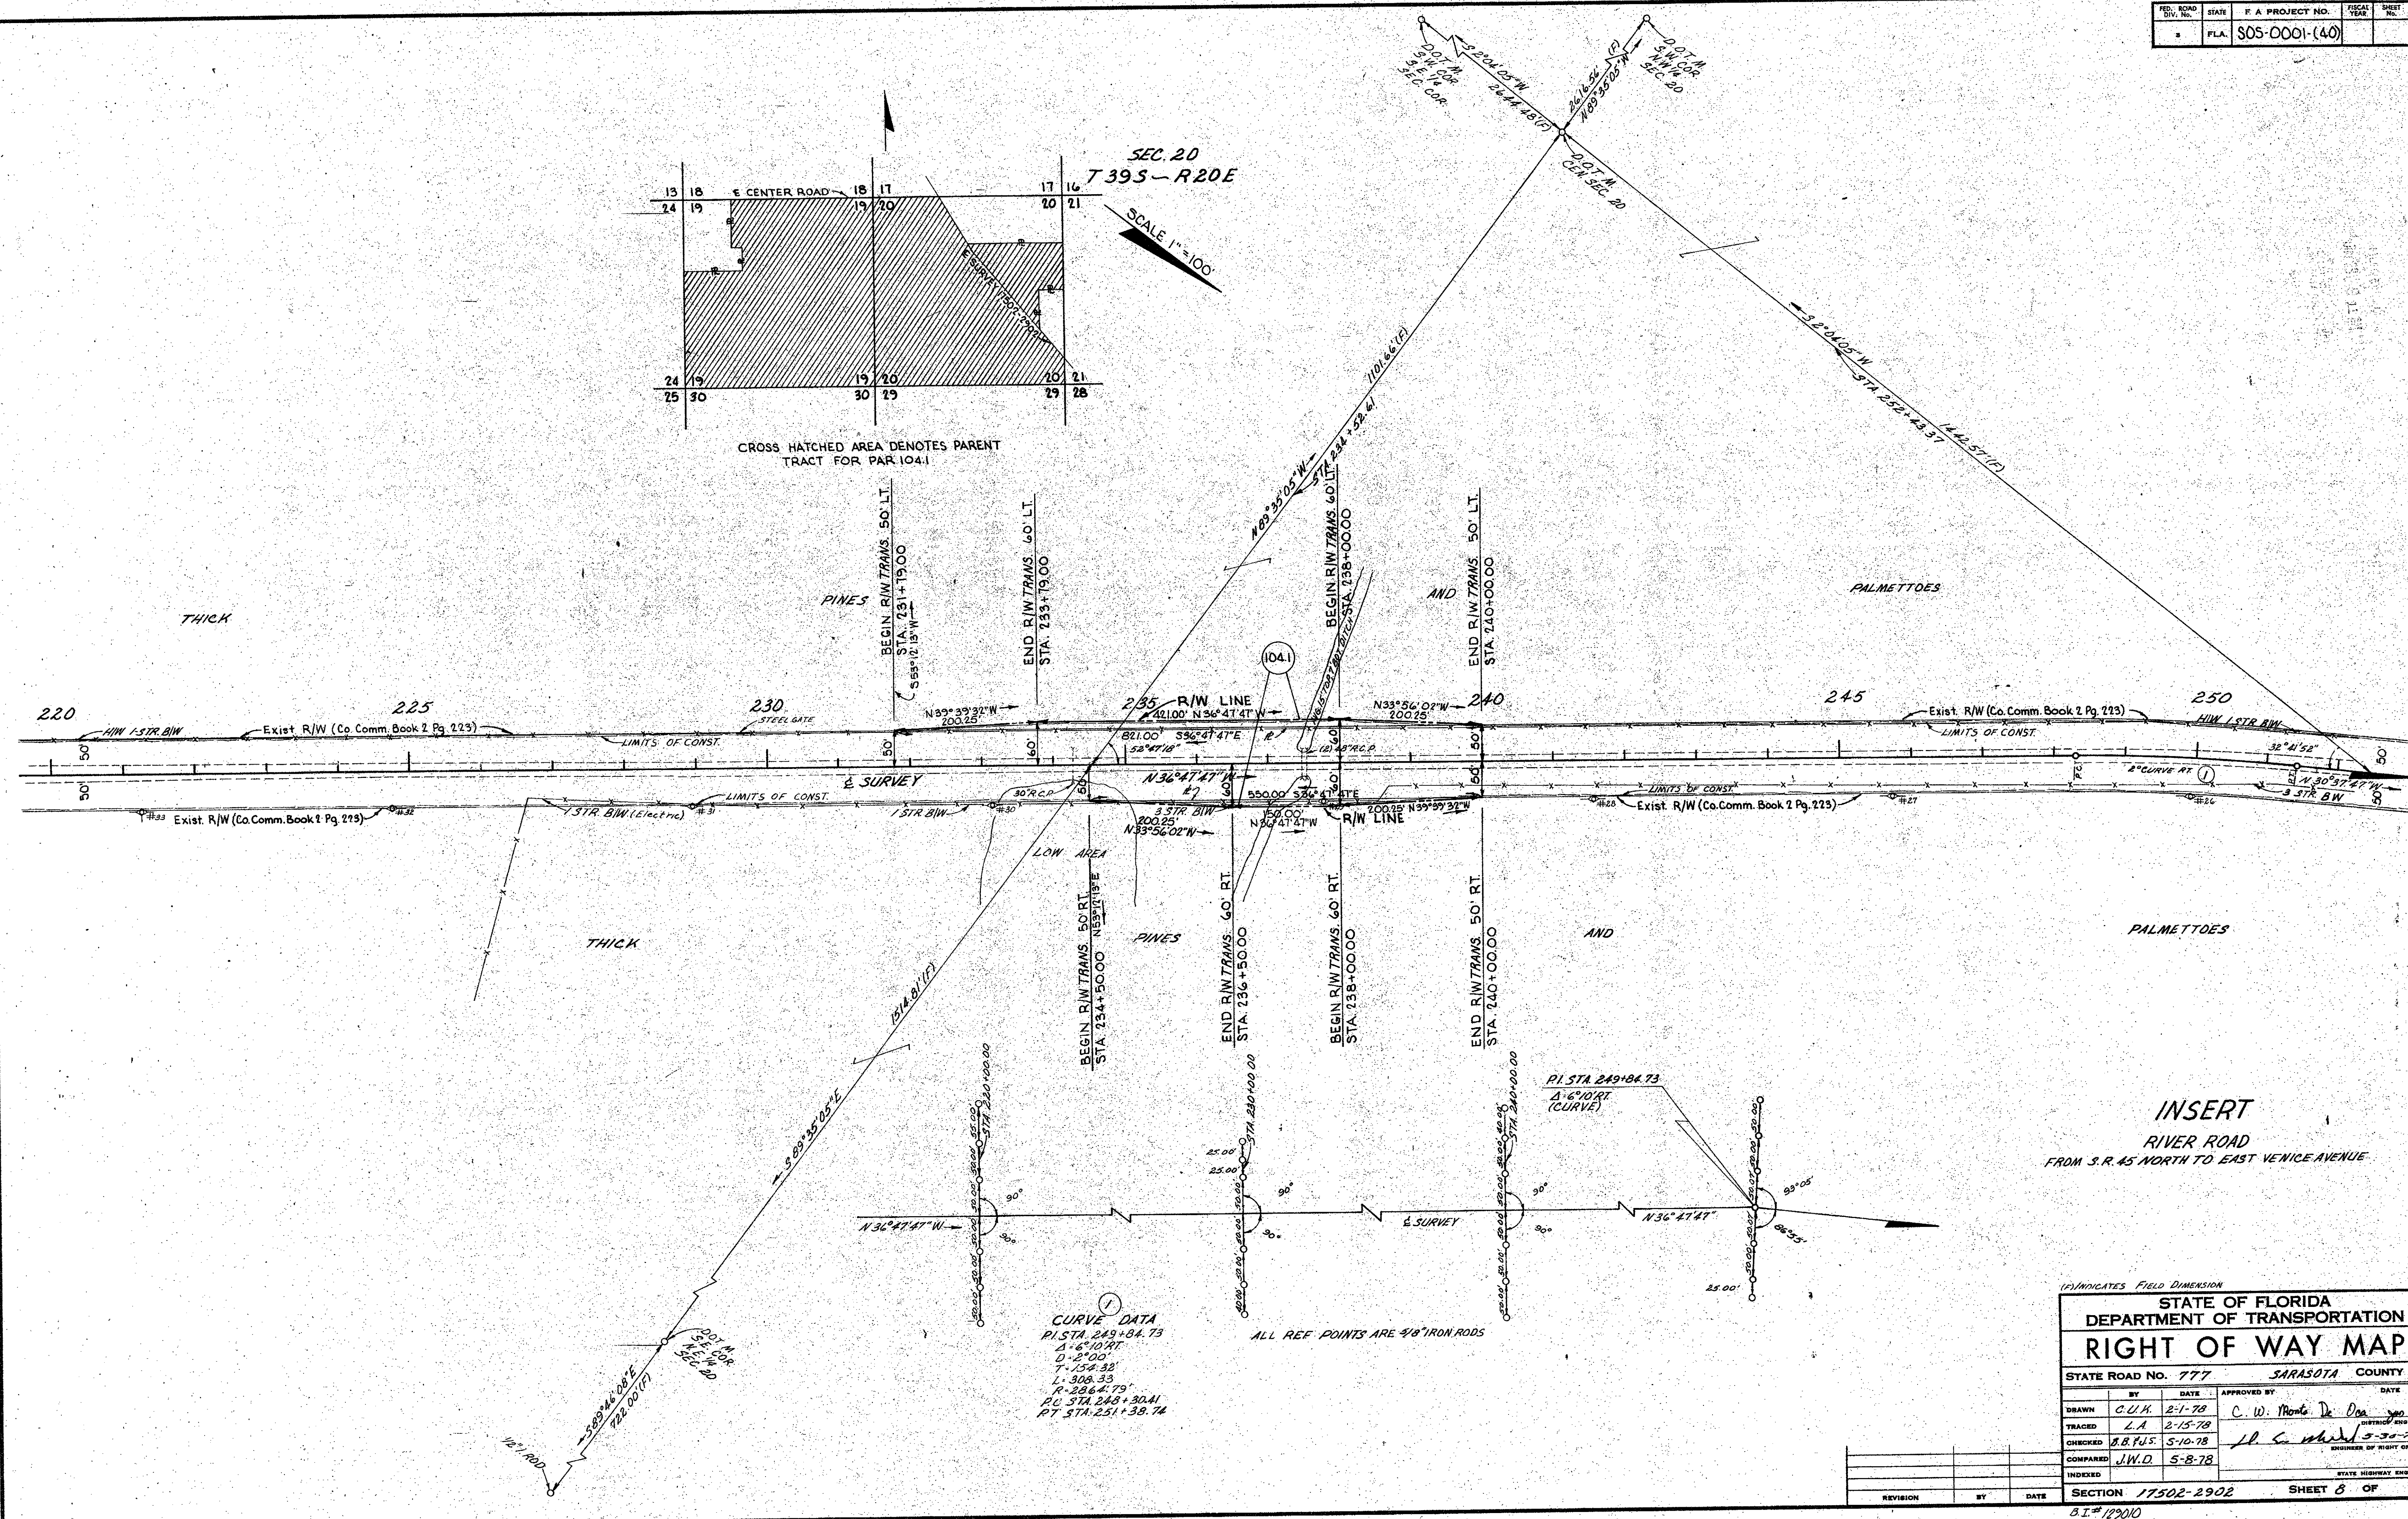


FED. ROAD DIV. NO.	STATE	F.A. PROJECT NO.	FISCAL YEAR	SHEET NO.
3	FLA.	S05-0001-40		

T 39 S - R 20 E

SCALE: 1" = 100'

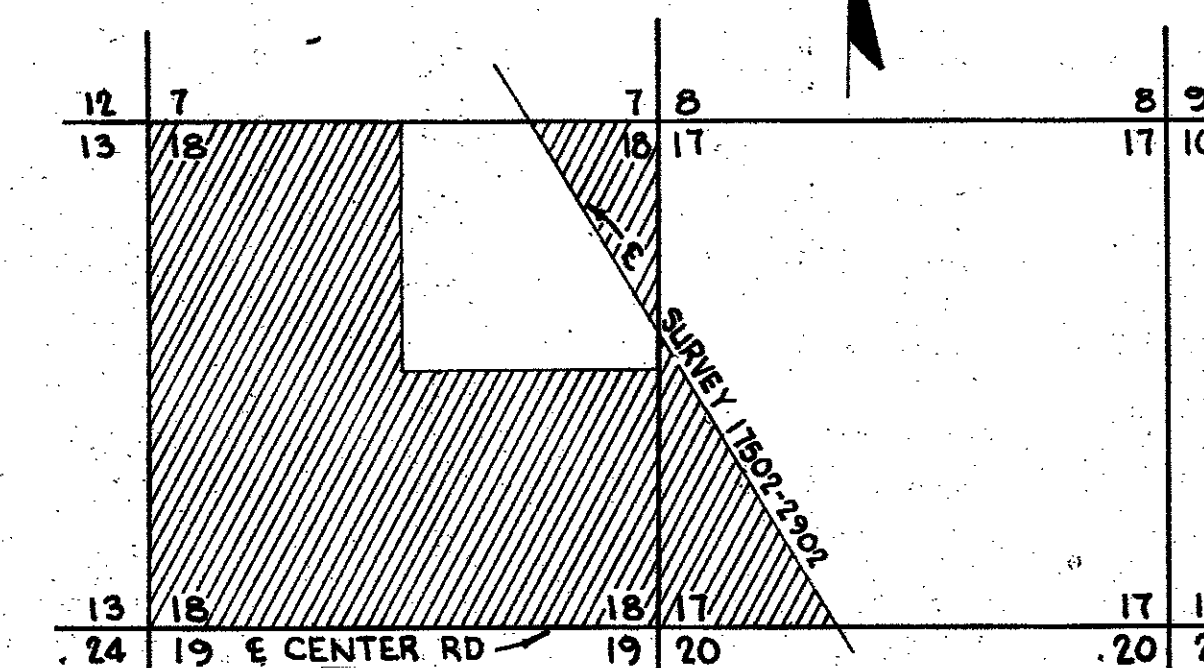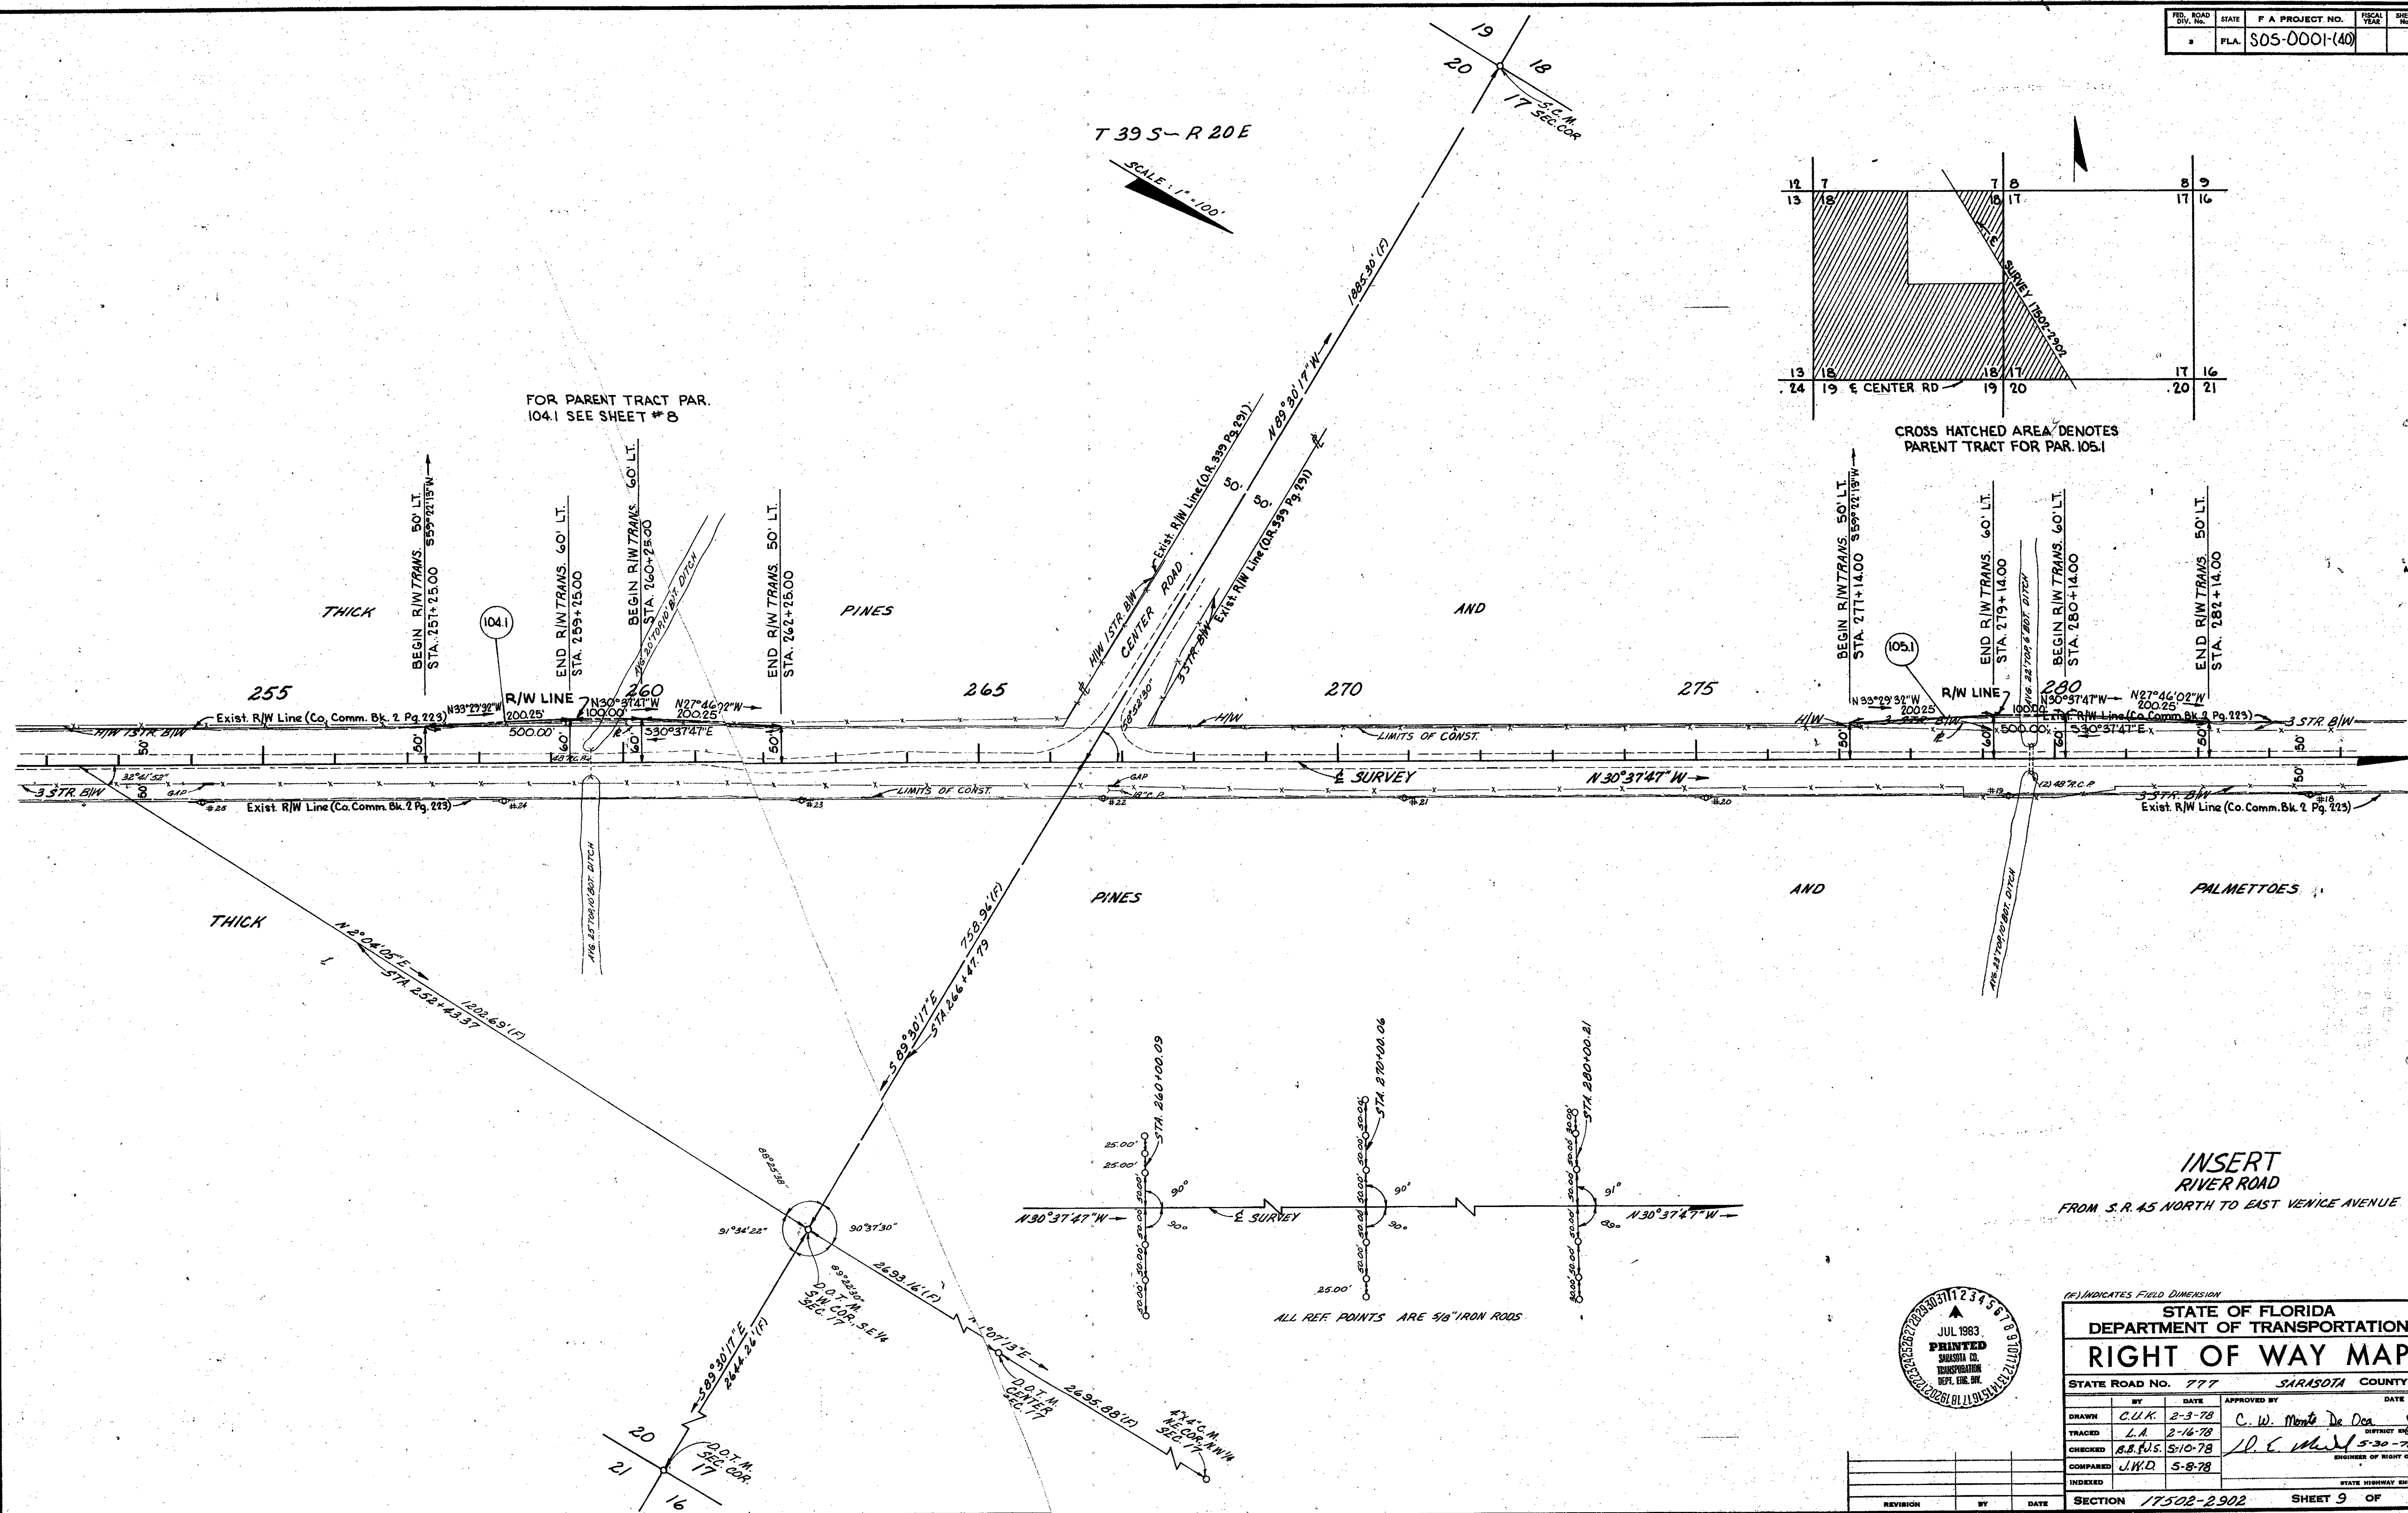CROSS HATCHED AREA DENOTES
PARENT TRACT FOR PAR. 105.1

**INSERT
RIVER ROAD**
FROM S.R. 45 NORTH TO EAST VENICE AVENUE

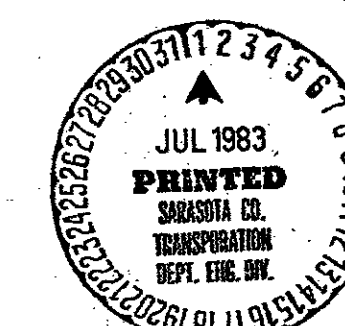


(F) INDICATES FIELD DIMENSION

STATE OF FLORIDA DEPARTMENT OF TRANSPORTATION			
RIGHT OF WAY MAP			
STATE ROAD NO. 777		SARASOTA COUNTY	
BY	DATE	APPROVED BY	DATE
DRAWN C.U.K.	2-3-78	C.W. Monte De Oca	5-30-78
TRACED L.A.	2-16-78		
CHECKED B.B.F.S.	5-10-78		
COMPARED J.H.D.	5-8-78		
INDEXED			
SECTION 17502-2902		SHEET 9 OF	


B.I.# 129010

FED. ROAD DIST. NO.	STATE	F A PROJECT NO.	FISCAL YEAR	SHEET NO.
5	FLA.	SOS-000H(40)		


FILED FOR RECORD
JUN 29 9 42 AM '83
SARASOTA COUNTY, FLA.

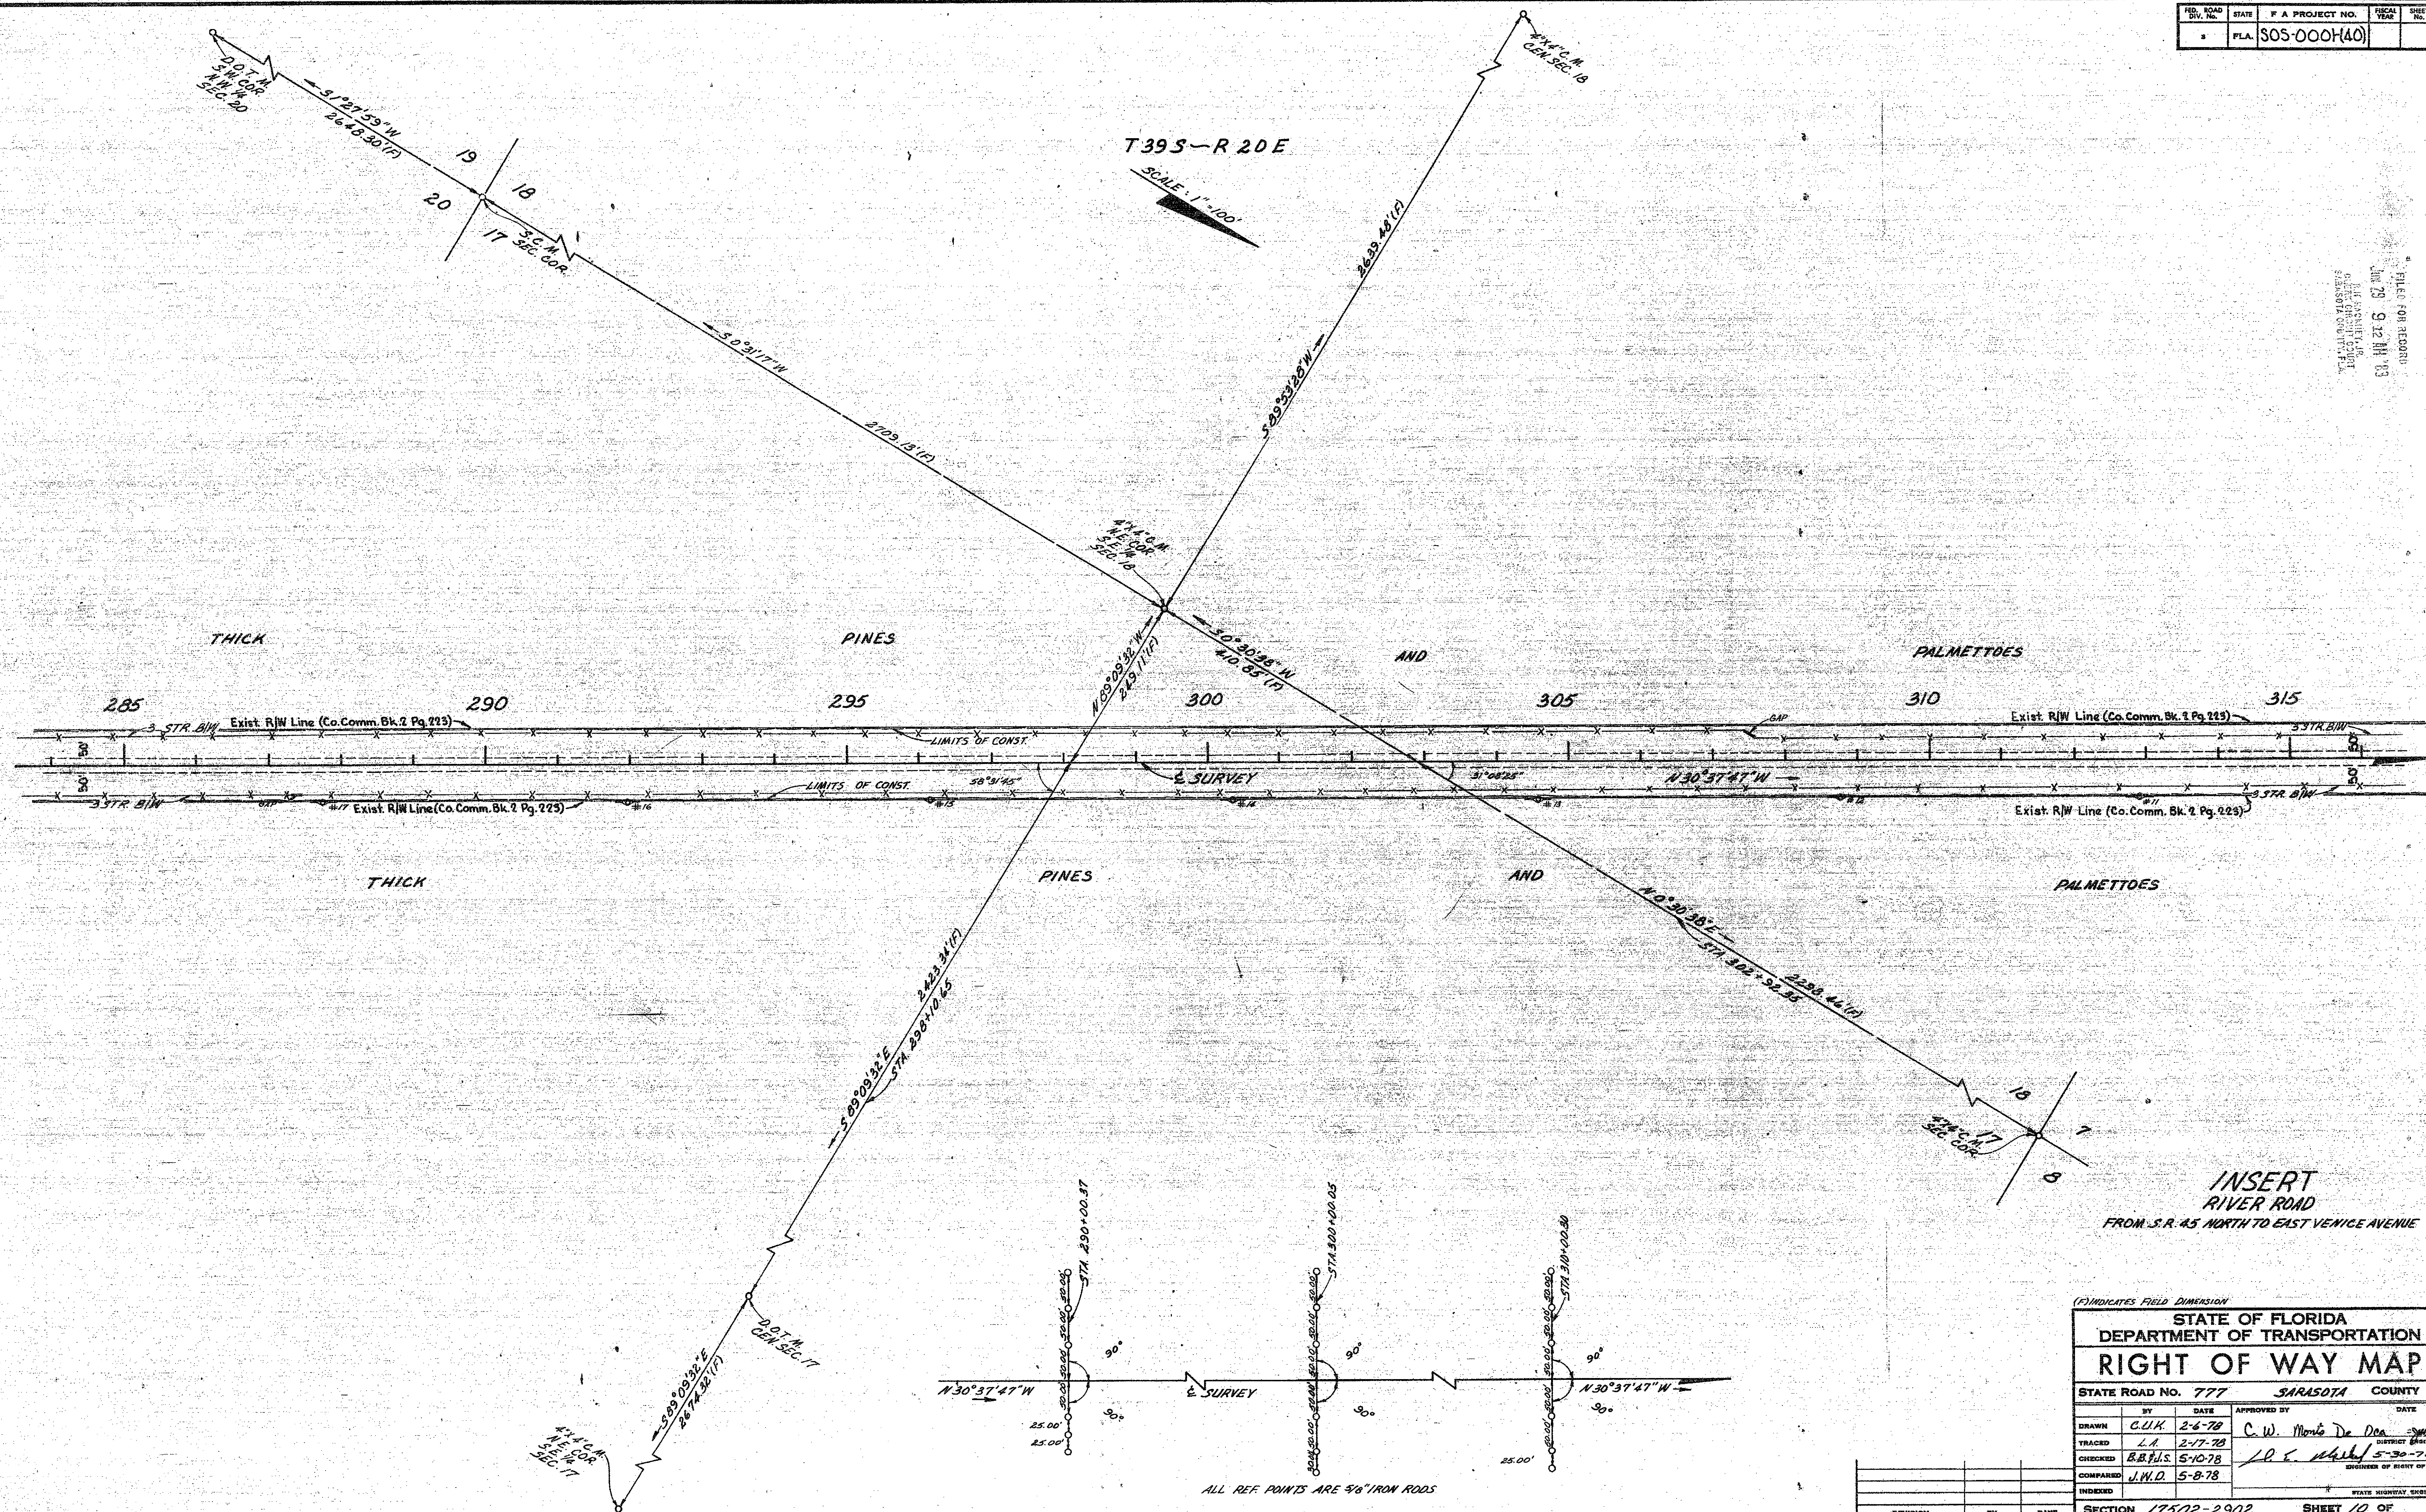

FED. ROAD DIV. NO.	STATE	F. A. PROJECT NO.	FISCAL YEAR	SHEET NO.
2	FLA.	SOS-0001-(40)		

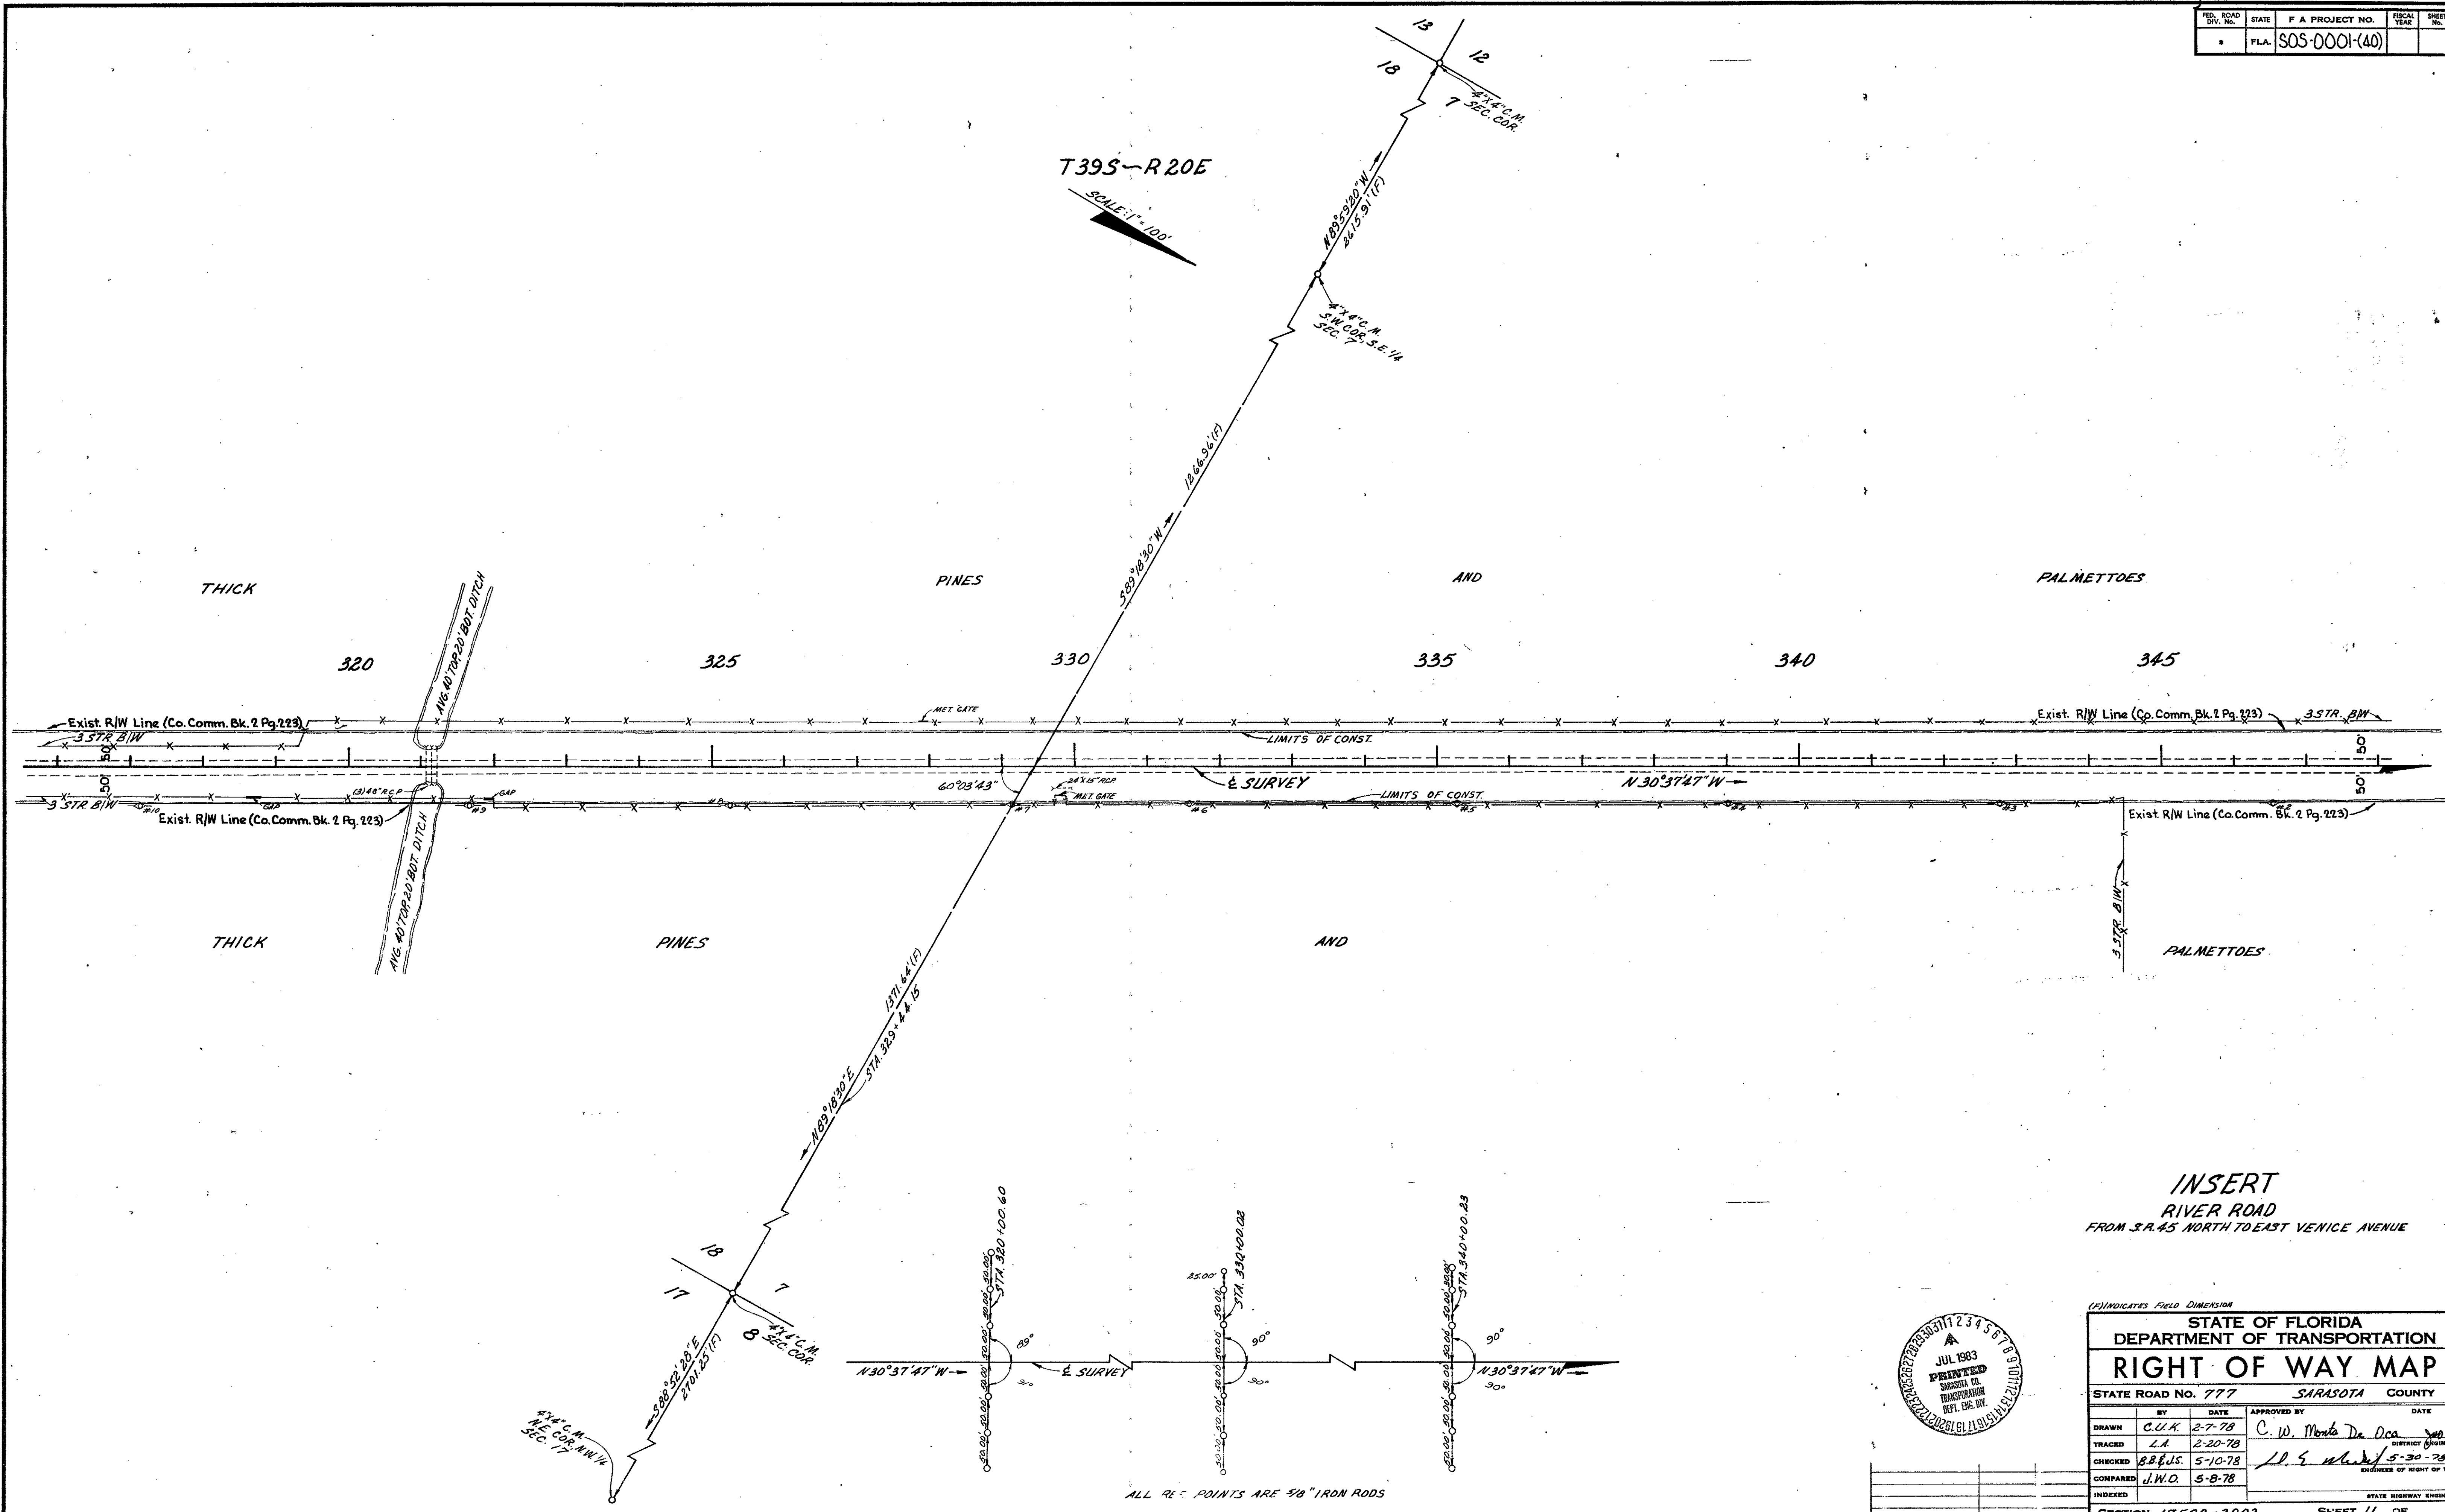


INSERT
RIVER ROAD
FROM S.R. 45 NORTH TO EAST VENICE AVENUE

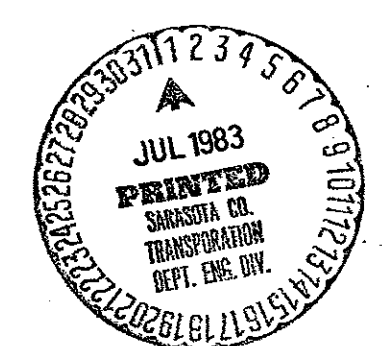

STATE OF FLORIDA DEPARTMENT OF TRANSPORTATION				
RIGHT OF WAY MAP				
STATE ROAD NO. 777		SARASOTA COUNTY		
DRAWN	C.U.K.	DATE	2-7-78	APPROVED BY
TRACED	L.A.	DATE	2-20-78	C. W. Monte De Oca
CHECKED	B.B.J.S.	DATE	5-10-78	D. S. White
COMPARED	J.W.D.	DATE	5-8-78	
INDEXED		DATE		
SECTION 17502-2902 SHEET 11 OF				

ALL RE. POINTS ARE 3/8" IRON RODS

FED. ROAD DIV. No.	STATE	F A PROJECT NO.	FISCAL YEAR	SHEET No.
3	FLA.	SOS-0001-(40)		

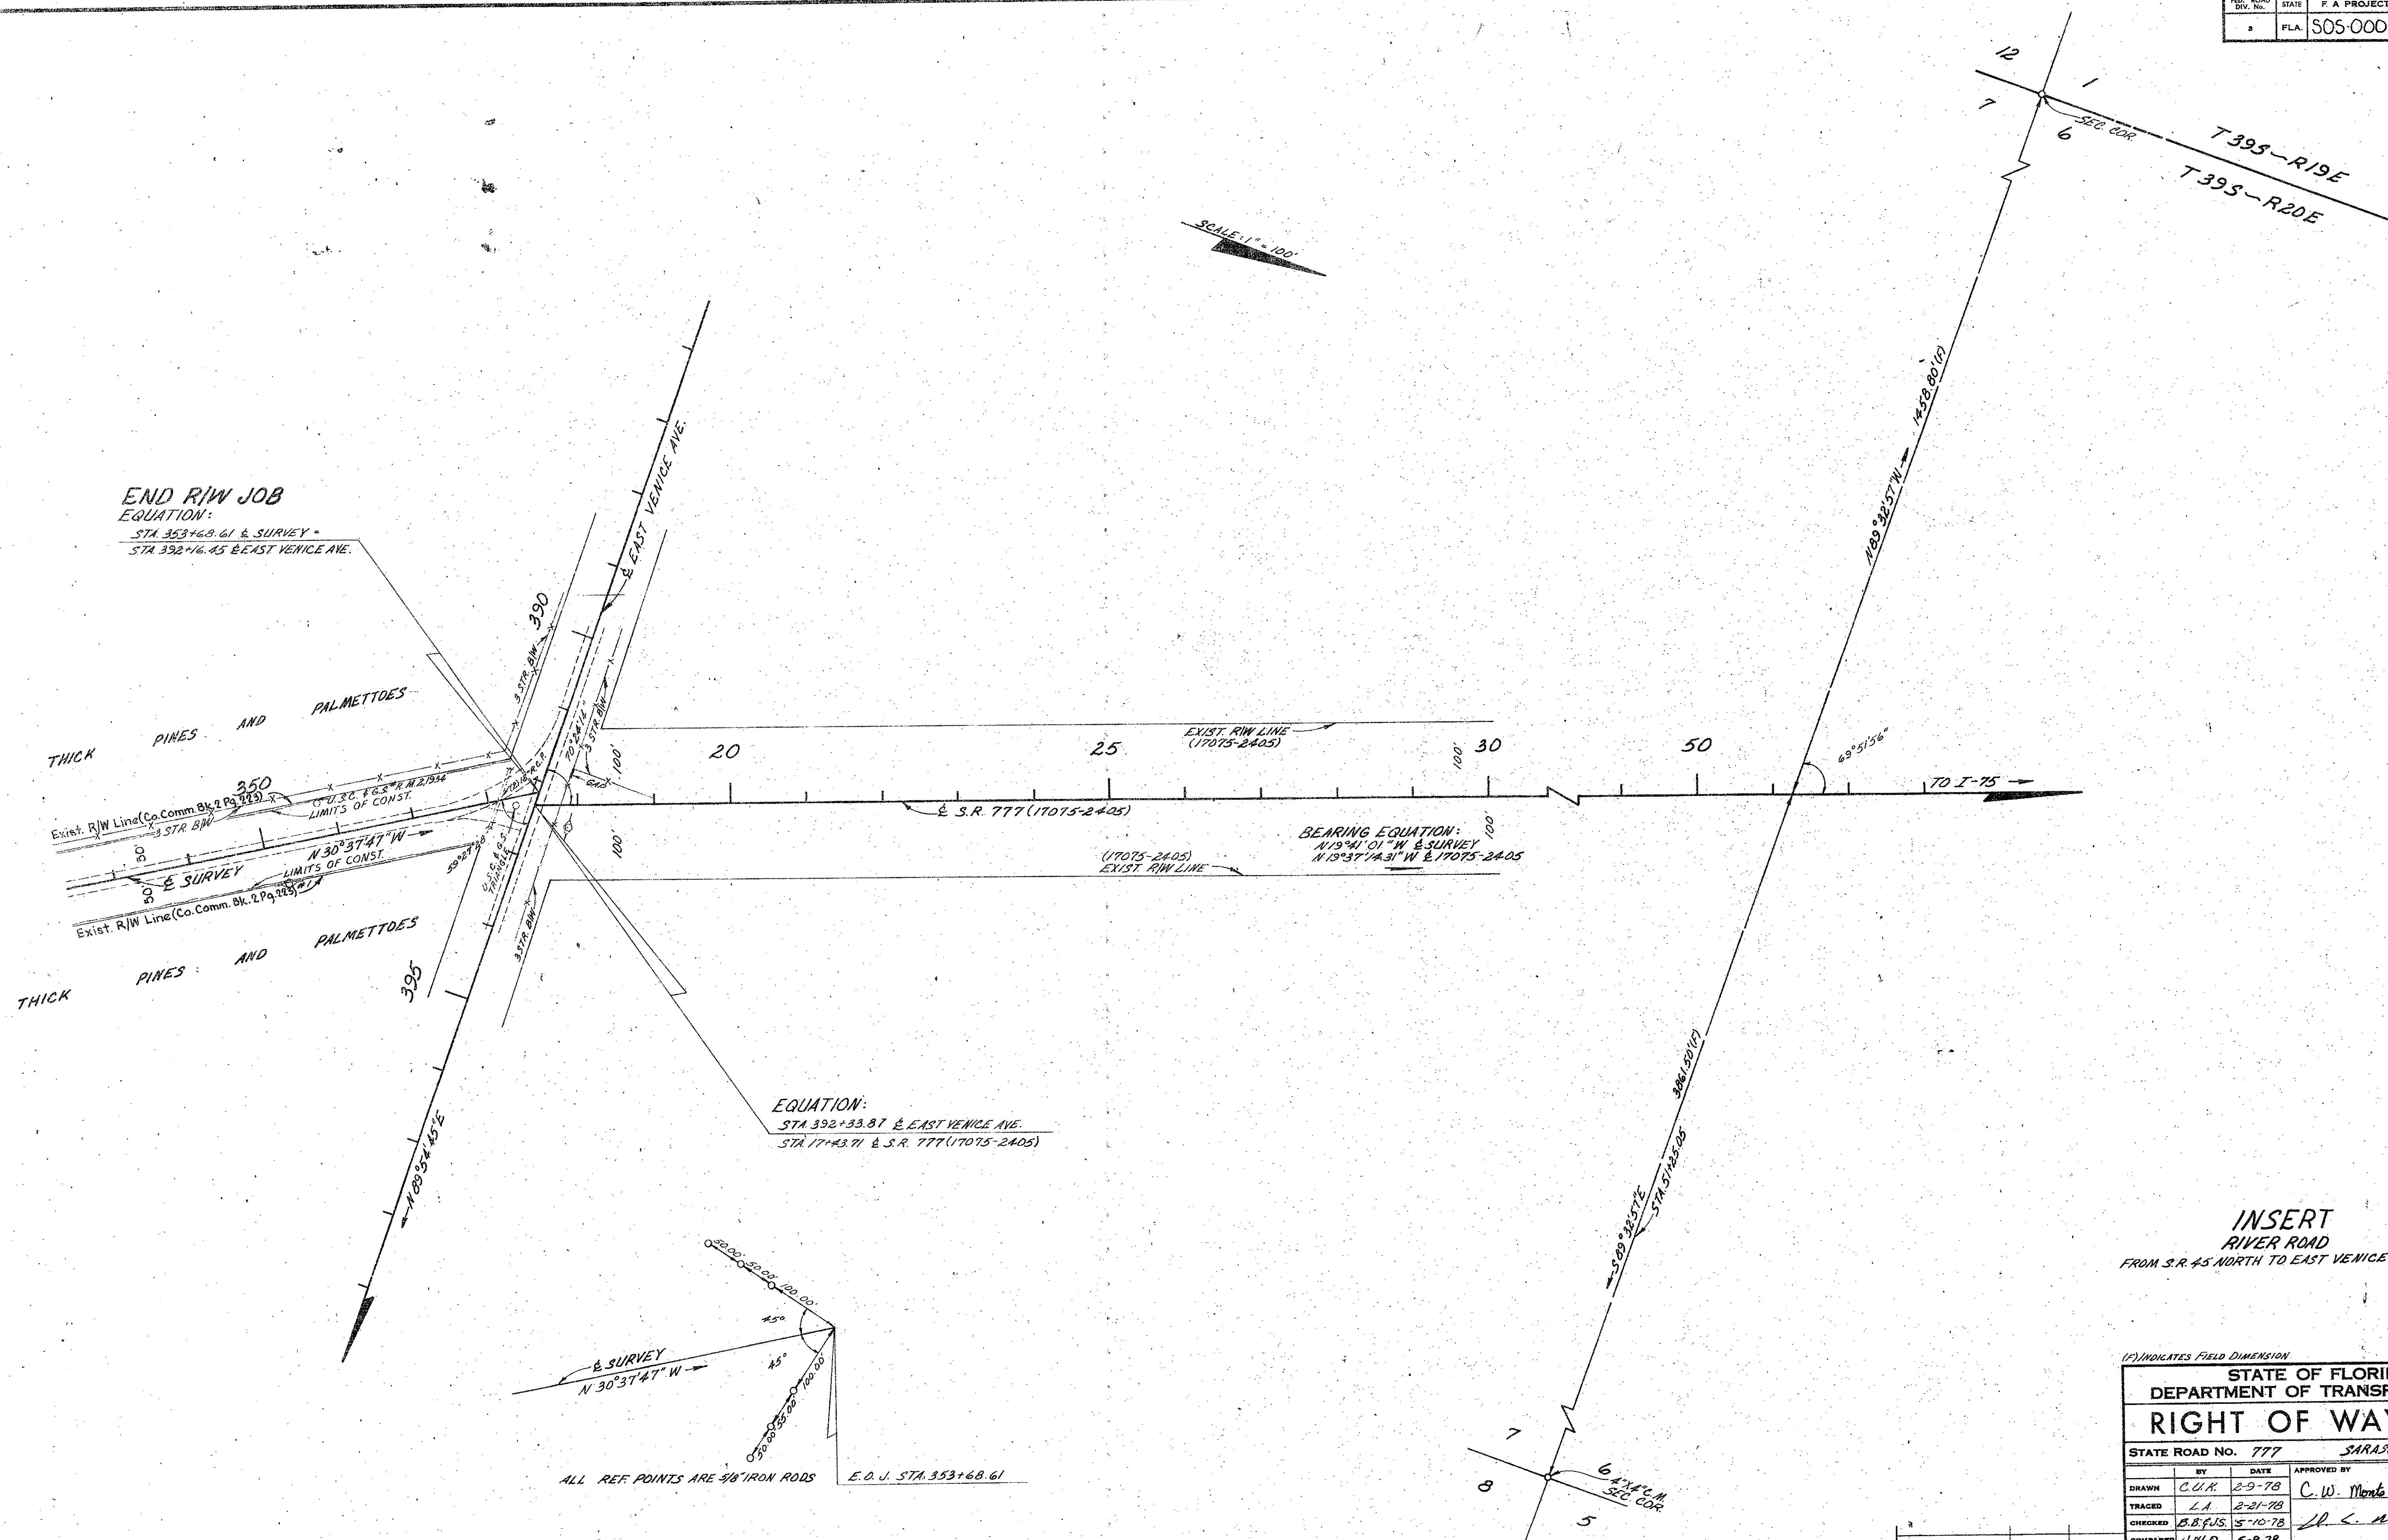

INSERT
RIVER ROAD
FROM S.R. 45 NORTH TO EAST VENICE AVENUE

(12) INDICATES FIELD DIMENSION			
STATE OF FLORIDA DEPARTMENT OF TRANSPORTATION RIGHT OF WAY MAP			
STATE ROAD NO. 777		SARASOTA COUNTY	
BY	DATE	APPROVED BY	DATE
DRAWN	C.W.K. 2-9-78	C. W. Monte De Oca	2-9-78
TRACED	L.A. 2-21-78		DISTRICT ENGINEER
CHECKED	B.B.F.U.S. 5-10-78	J.P. C. [Signature]	5-30-78
COMPARED	U.W.D. 5-8-78		ENGINEER OF RIGHT OF WAY
INDEXED			
SECTION 17502-2502		STATE HIGHWAY ENGINEER	
		SHEET 12 OF	

PROJECT NO.	305-0001-40
-------------	-------------

TABLE

OF

OWNERSHIPS

PARCEL NO.	SHEET NO.	NAME	AREA TAKEN	REMAINDERS		COMMENTS
				RIGHT	LEFT	
100.1	4	Rose Erikson, et al	9034 ⁰⁰	0	4.355 Ac.	
101.1	4	Earl J. Nittinger, et ux	3478 ⁰⁰	0	1.903 Ac.	
102.1	4	Barbara Nelson & Mildred K. Fulton	3316 ⁰⁰	0	1.895 Ac.	
103.1-R	4-7	Venetia, Inc.	10,474 Ac.	361,584 ⁰⁰	433,946 Ac.	
104.1	7-9	J. Frank Blackburn, et ux	12,178 ⁰⁰	69,119 Ac.	1003,011 ⁰⁰ Ac.	
105.1	9	R.C. Martin Concrete Products, Inc.	3000 ⁰⁰	62,633 Ac.	542,104 ⁰⁰ Ac.	

STATE OF FLORIDA DEPARTMENT OF TRANSPORTATION			
RIGHT OF WAY MAP			
STATE ROAD NO. 777		SARASOTA COUNTY	
BY	DATE	APPROVED BY	DATE
DRAWN T.W.	4-21-78	C.W. Monte De Oca	5-2-78
TRACED T.W.	4-21-78	L.P. C. White	5-2-78
CHECKED B.B.J.S.	5-10-78		
COMPARED J.W.D.	5-8-78		
INDEXED			
REVISION	DATE	BY	DATE
Add R' Area 103.1	5-8-78	T.D.	4-24-78
SECTION 17502-2902		SHEET 13 OF	
B.T. #129010			