


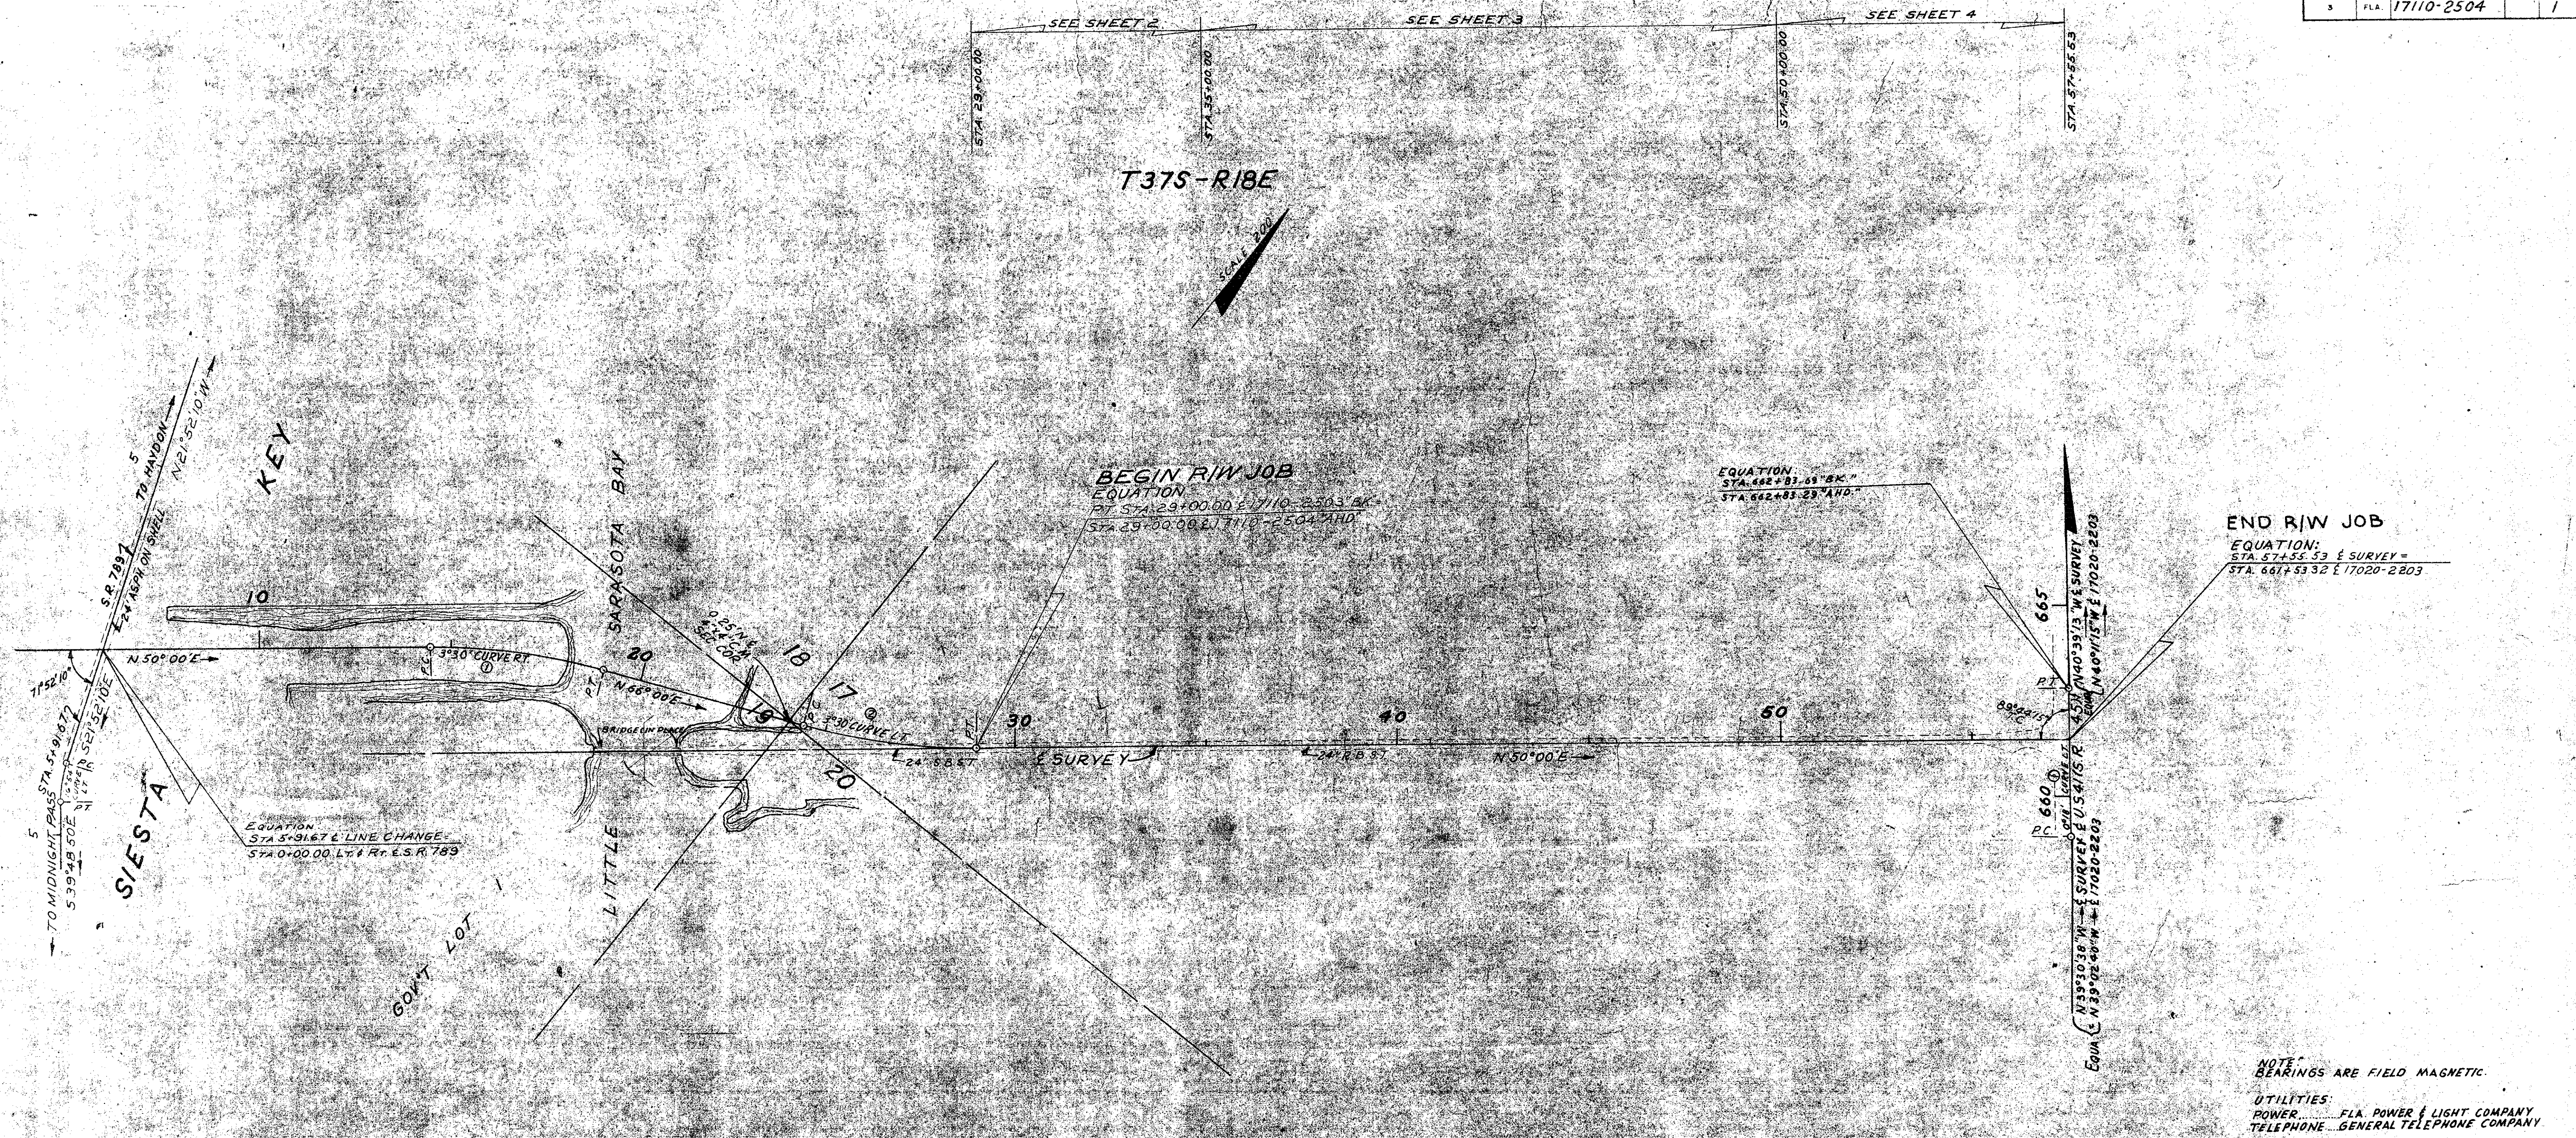

KEY MAP  
STICKNEY POINT ROAD

CURVE DATA  
S.R. 789  
P.I. STA 3+43.90  
Δ=17°56'40" L  
D=16.54  
T=53.63  
L=106.18  
R=333.03  
P.C. STA 3+10.37  
P.T. STA 4+16.56

CURVE DATA  
P.I. STA 16+75.24  
Δ=16°00' RT  
D=38.30  
T=230.07  
L=457.14  
R=1637.02  
P.C. STA 14+45.17  
P.T. STA 19+02.31

CURVE DATA  
P.I. STA 26+72.93  
Δ=16°00' LT  
D=38.30  
T=230.07  
L=457.14  
R=1637.02  
P.C. STA 24+42.86  
P.T. STA 29+00.00



CURVE DATA  
P.I. STA 660+93.19  
Δ=1°08'35" LT  
D=0.18  
T=190.53  
L=381.03  
R=18098.60  
P.C. STA 659+02.67  
P.T. STA 662+83.69 BK  
EQUATION STA 662+83.29 AND

PLOTTED FROM FIELD BOOKS N 743854 & 746750

|                                           |         |                      |                   |
|-------------------------------------------|---------|----------------------|-------------------|
| STATE OF FLORIDA<br>STATE ROAD DEPARTMENT |         |                      |                   |
| <b>RIGHT OF WAY MAP</b>                   |         |                      |                   |
| STATE ROAD No. 72                         |         | SARASOTA COUNTY      |                   |
| BY                                        | DATE    | APPROVED BY          | DATE              |
| DRAWN C.U.K.                              | 4-12-66 | <i>[Signature]</i>   | DISTRICT ENGINEER |
| TRACED R.L.H.                             | 4-19-66 |                      |                   |
| CHECKED D.C.                              | 5-10-66 |                      |                   |
| COMPARED                                  |         |                      |                   |
| INDEXED                                   |         | ENGINEER OF HIGHWAYS |                   |

| REVISION | BY | DATE |
|----------|----|------|
|          |    |      |
|          |    |      |
|          |    |      |

SECTION 17110-2504 SHEET 1 OF

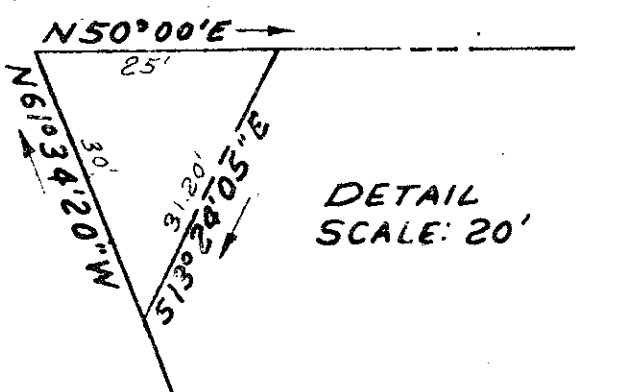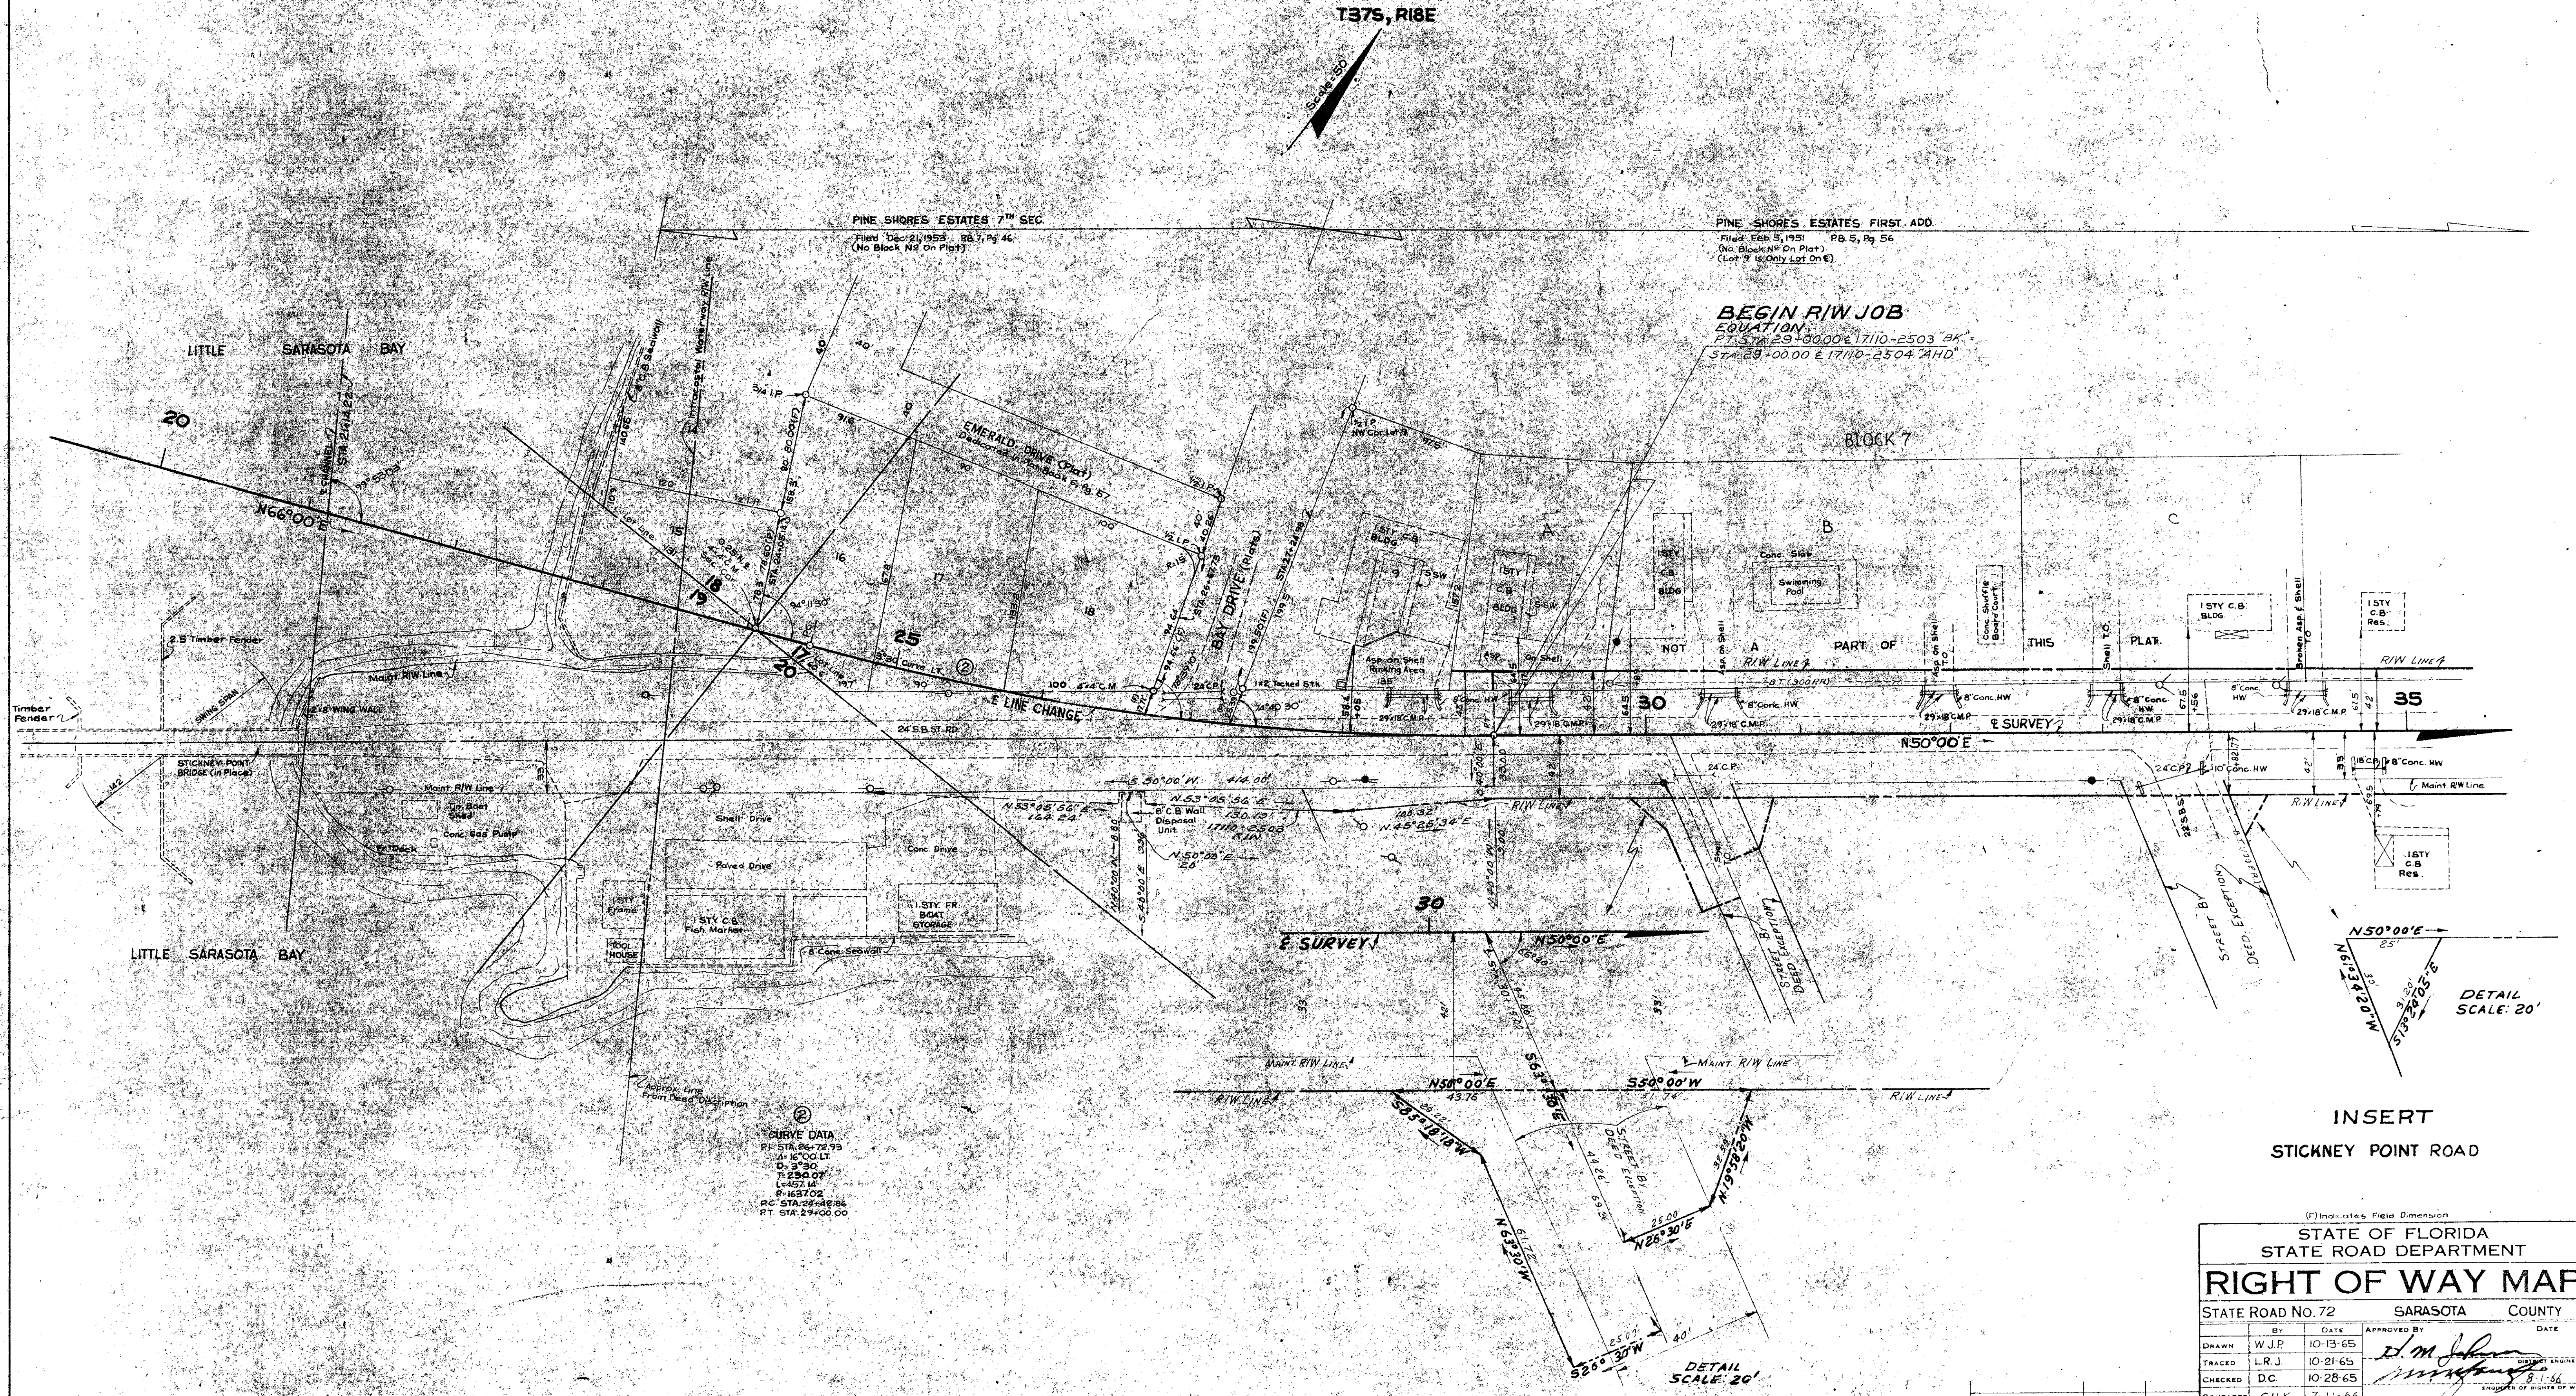

INSERT  
STICKNEY POINT ROAD

②  
CURVE DATA  
PI STA 66+72.93  
L=100.00  
D=3°30'  
T=250.00'  
L=51.16  
R=163702  
PC STA 28+48.86  
PT STA 29+48.86

(F) Indicates Field Dimension


| STATE OF FLORIDA<br>STATE ROAD DEPARTMENT |                 |                           |          |
|-------------------------------------------|-----------------|---------------------------|----------|
| RIGHT OF WAY MAP                          |                 |                           |          |
| STATE ROAD No. 72                         |                 | SARASOTA COUNTY           |          |
| BY                                        | DATE            | APPROVED BY               | DATE     |
| DRAWN                                     | W.J.P. 10-13-65 | <i>[Signature]</i>        | 10-13-65 |
| TRACED                                    | L.R.J. 10-21-65 |                           |          |
| CHECKED                                   | D.C. 10-28-65   |                           |          |
| COMPARED                                  | C.U.K. 7-11-66  | ENGINEER OF RIGHTS OF WAY |          |
| INDEXED                                   |                 | STATE HIGHWAY ENGINEER    |          |

| REVISION          | BY     | DATE     |
|-------------------|--------|----------|
| Extend R/W Line   | W.J.P. | 10-13-65 |
| Extended R/W Line | A.M.   | 10-20-65 |

SECTION 17110-2504 SHEET 2 OF 2



SEC 17, T37S, R18E

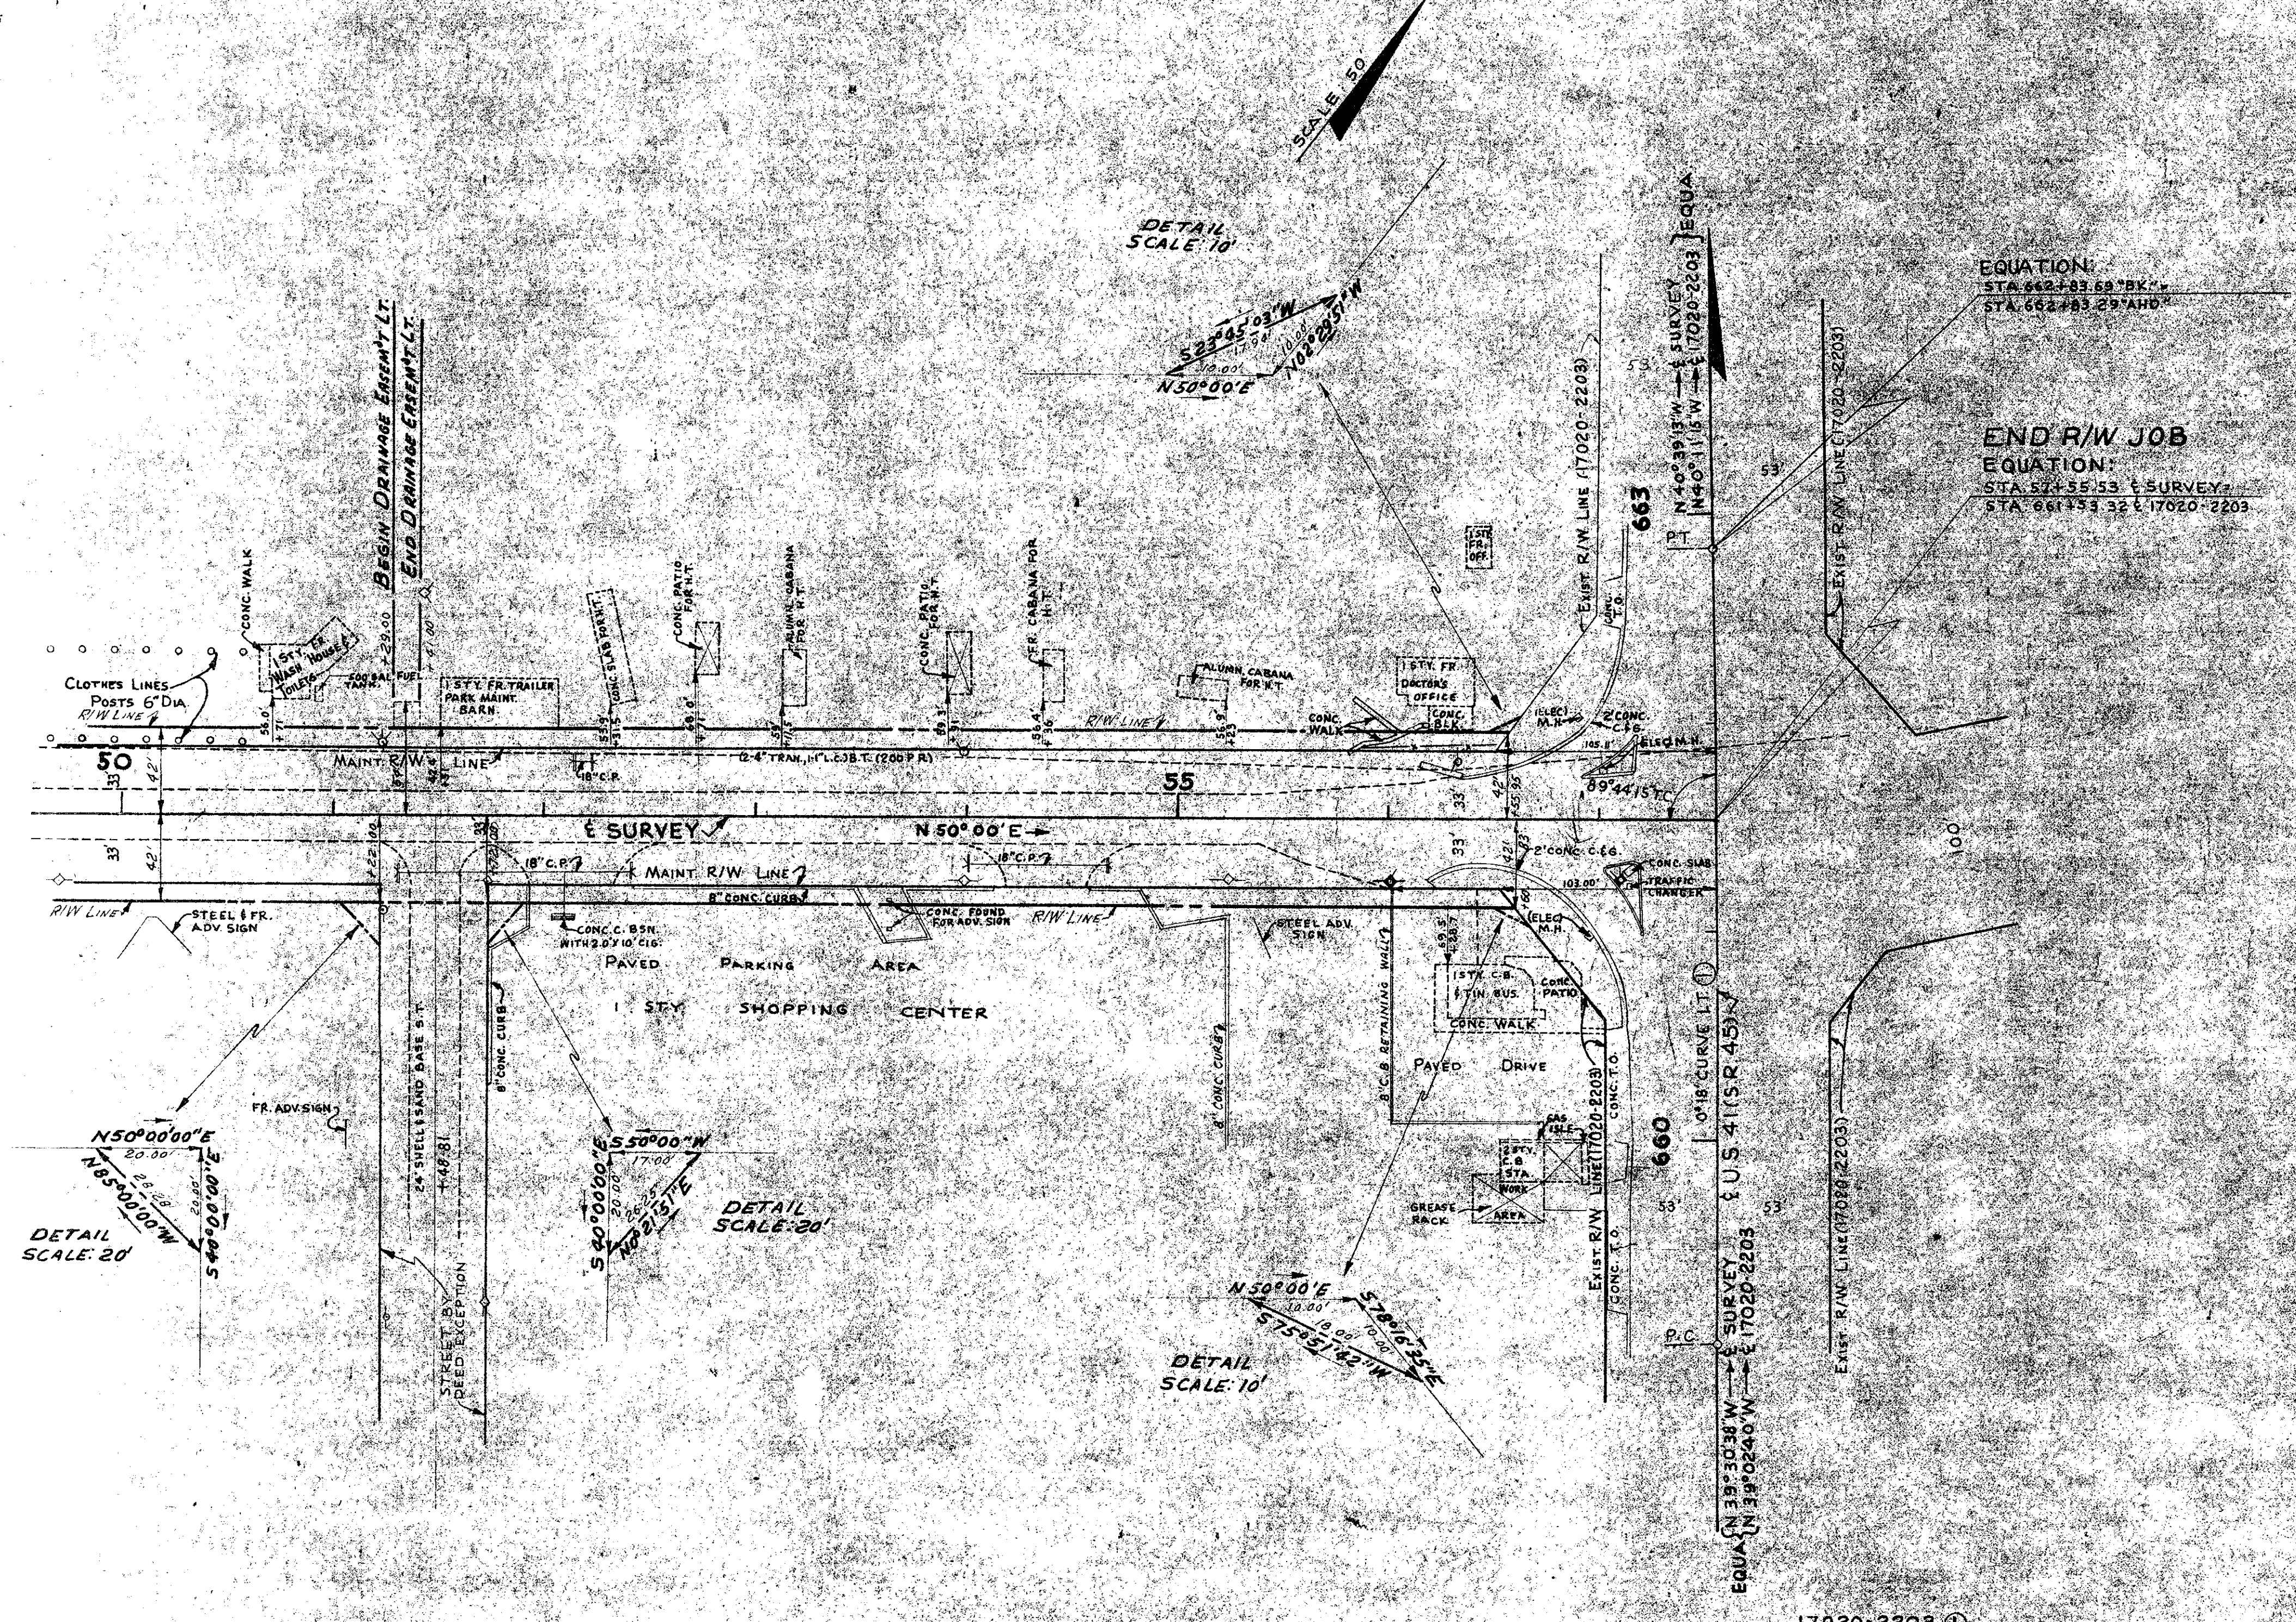

EQUATION:  
STA 642+83.68 "BK"  
STA 662+83.29 "AND"

END R/W JOB  
EQUATION:  
STA 57+35.53 SURVEY  
STA 661+53.32 17020-2203

17020-2203 (1)  
CURVE DATA  
PT STA 660+93.19  
Δ = 90° 35' LT  
D = 100.00  
T = 100.00  
L = 381.02  
R = 19098.60  
PC STA 659+02.67  
PT STA 662+83.69 "BK"  
EQUA STA 662+83.29 "AND"

INSERT  
STICKNEY POINT ROAD

| STATE OF FLORIDA<br>STATE ROAD DEPARTMENT |         |                    |        |
|-------------------------------------------|---------|--------------------|--------|
| RIGHT OF WAY MAP                          |         |                    |        |
| STATE ROAD No. 72                         |         | SARASOTA COUNTY    |        |
| BY                                        | DATE    | APPROVED BY        | DATE   |
| DRAWN CUK                                 | 4/7/66  | <i>[Signature]</i> | 8-1-66 |
| TRACED R.L.H.                             | 4/23/66 |                    |        |
| CHECKED O.C.                              | 5/11/66 |                    |        |
| COMPARED CUK                              | 7/11/66 |                    |        |
| INDEXED                                   |         |                    |        |

SECTION 17110-2504 SHEET 4 OF 4