


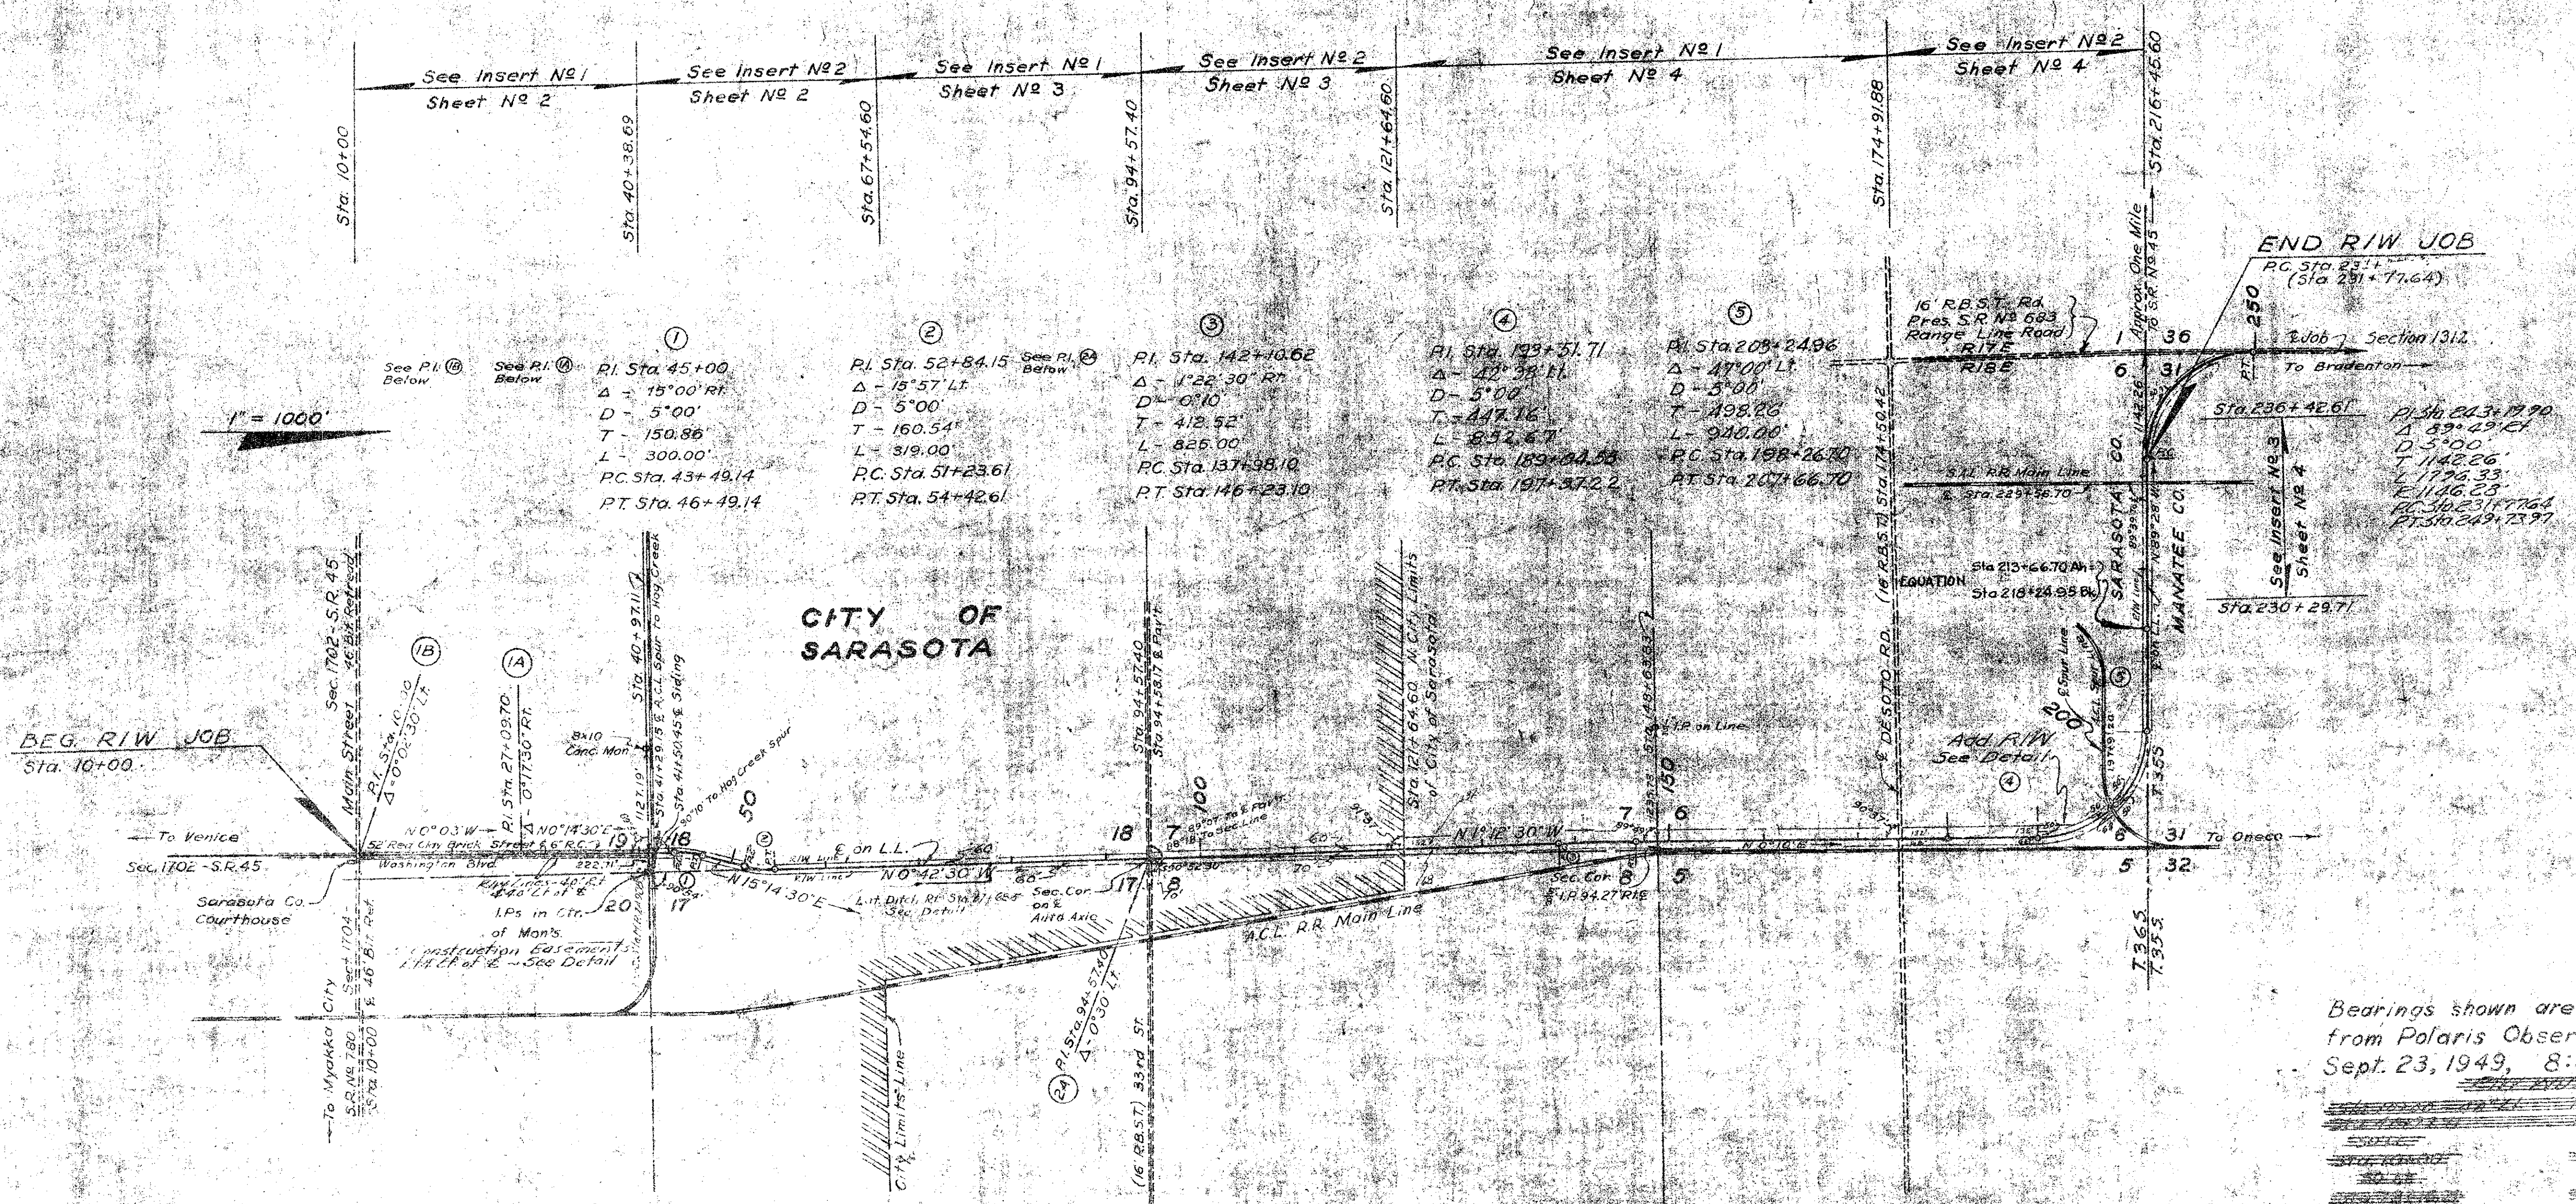

Bearings shown are true bearings, computed from Polaris Observation taken at Sta. 11+00 Sept. 23, 1949, 8:32 P.M., E.S.T.

TABULATION OF DEEDS IN FILE					
SER. NO.	GRANTOR	INSTRUMENT	DATE OF EXEC.	RECORDED BOOK PAGE	CLERK'S NO.
1	County of Sarasota	R/W Contract	2-8-50		
2	Charles M. Jacobs et al	D.C. Deed	5-2-50	261	143499
3	Charles M. Jacobs et al	D.C. Deed	5-2-50	261	143499
4	William Hart et al	D.C. Deed	5-2-50	261	143499
5	H. T. Maguire	Deed	5-12-50	261	143499
6	Florida Potomac Co.	D.C. Deed	6-6-50	269	143499
7	Van Dine Estates Inc.	D.C. Deed	5-9-50	261	143499
8	Andrews Property	D.C. Deed	5-9-50	261	143499
9	Francis Davis et al	D.C. Deed	5-9-50	261	143499
10	Sarasota County	Sub. g. m. m.	5-9-50	261	143499
11	Van Dine Estates Inc.	D.C. Deed	5-9-50	261	143499
12	Charles Twain et al	D.C. Deed	5-9-50	261	143499
13	G. W. Langford et al	D.C. Deed	5-9-50	261	143499
14	Whipple McLean	D.C. Deed	5-9-50	261	143499
15	W. J. McLean	D.C. Deed	5-9-50	261	143499
16	Coastal B. Bennett et al	D.C. Deed	5-9-50	261	143499
17	Madeline C. Ziegler et al	D.C. Deed	5-9-50	261	143499
18	Sarasota Old Fellows Hall	D.C. Deed	5-9-50	261	143499
19	Frank L. Hoelsting et al	D.C. Deed	5-9-50	261	143499
20	Ralph W. Young et al	D.C. Deed	5-9-50	261	143499
21	Mabel Kramer	D.C. Deed	5-9-50	261	143499

KEY MAP

R/W WIDTHS REQ'D	
Sta. 10+00 to 10+10	10'
Sta. 10+10 to 10+20	10'
Sta. 10+20 to 10+30	10'
Sta. 10+30 to 10+40	10'
Sta. 10+40 to 10+50	10'
Sta. 10+50 to 10+60	10'
Sta. 10+60 to 10+70	10'
Sta. 10+70 to 10+80	10'
Sta. 10+80 to 10+90	10'
Sta. 10+90 to 10+00	10'

STATE OF FLORIDA
STATE ROAD DEPARTMENT

RIGHT OF WAY MAP

SECTION NO. 1712-102 E104

ROAD NO. 693

SARASOTA COUNTY


DATE: 10/1/50

BY: J.R.C.


CHECKED: F.W.E.

APPROVED: [Signature]

FED. ROAD DIV. No.	STATE	SEC. AND JOB No.	FISCAL YEAR	SHEET No.	TOTAL SHEETS
3	FLA.	1712-102		2	

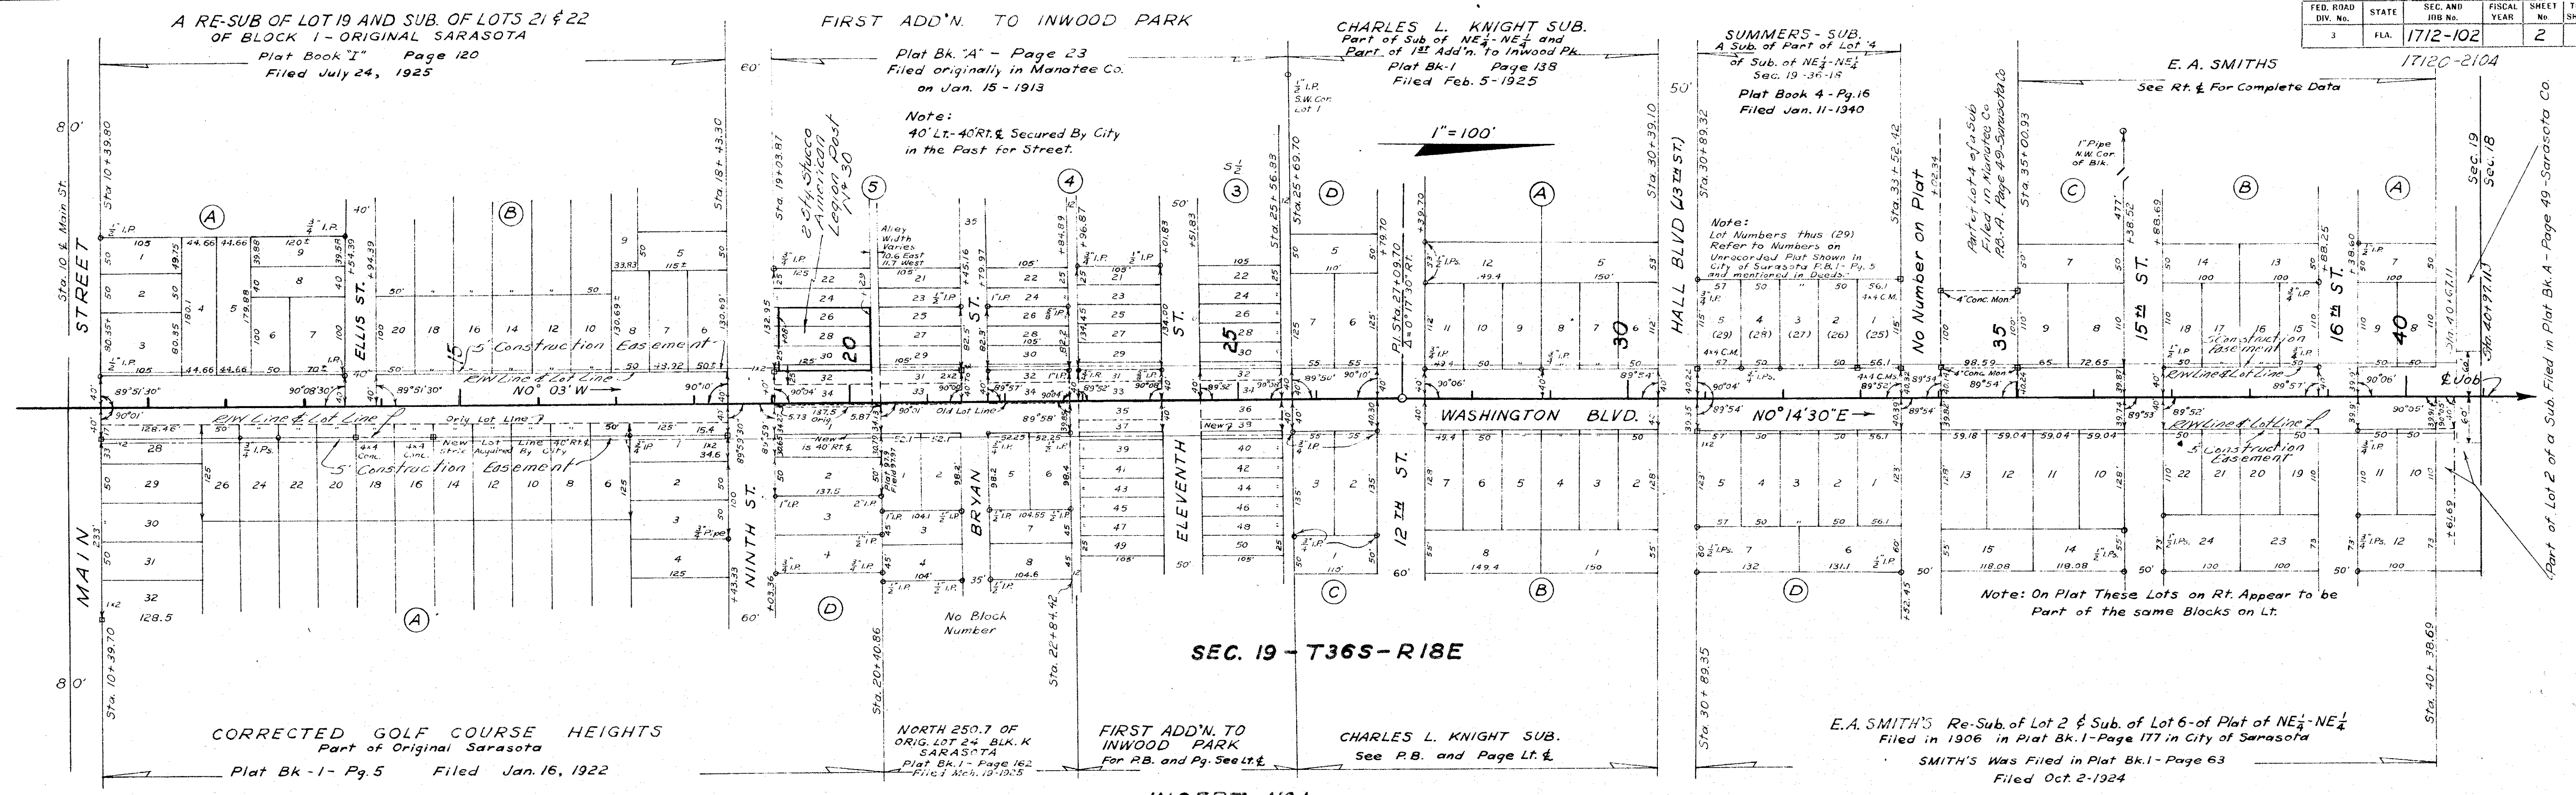


INSERT No 1

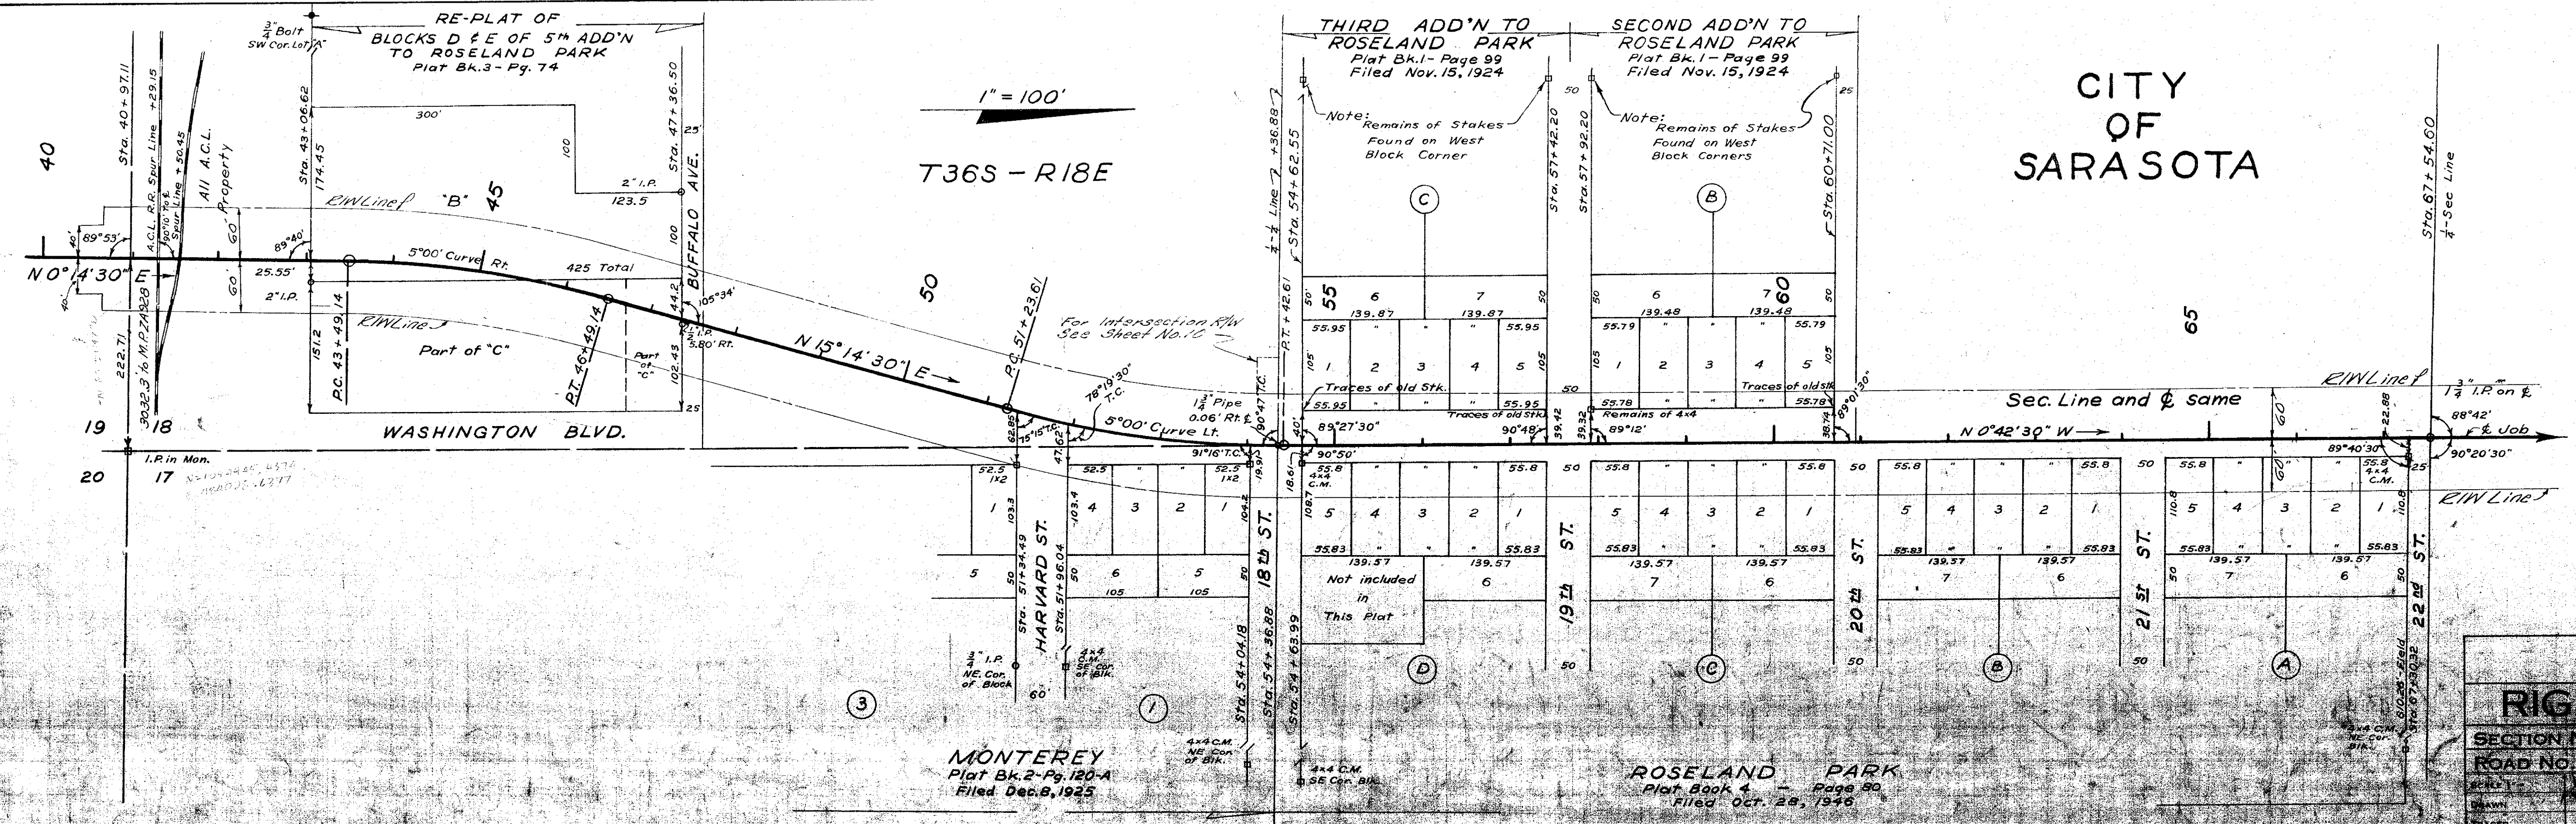


INSERT No 2

STATE OF FLORIDA STATE ROAD DEPARTMENT	
RIGHT OF WAY MAP	
SECTION NO. 1712-102-2104	
ROAD NO. 683 SARASOTA COUNTY	
DATE	NAME
DRAWN	E.E.I.
TRACED	P.W.E.
NOTED	
REVIEWED	
APPROVED	
DISCLOSED	

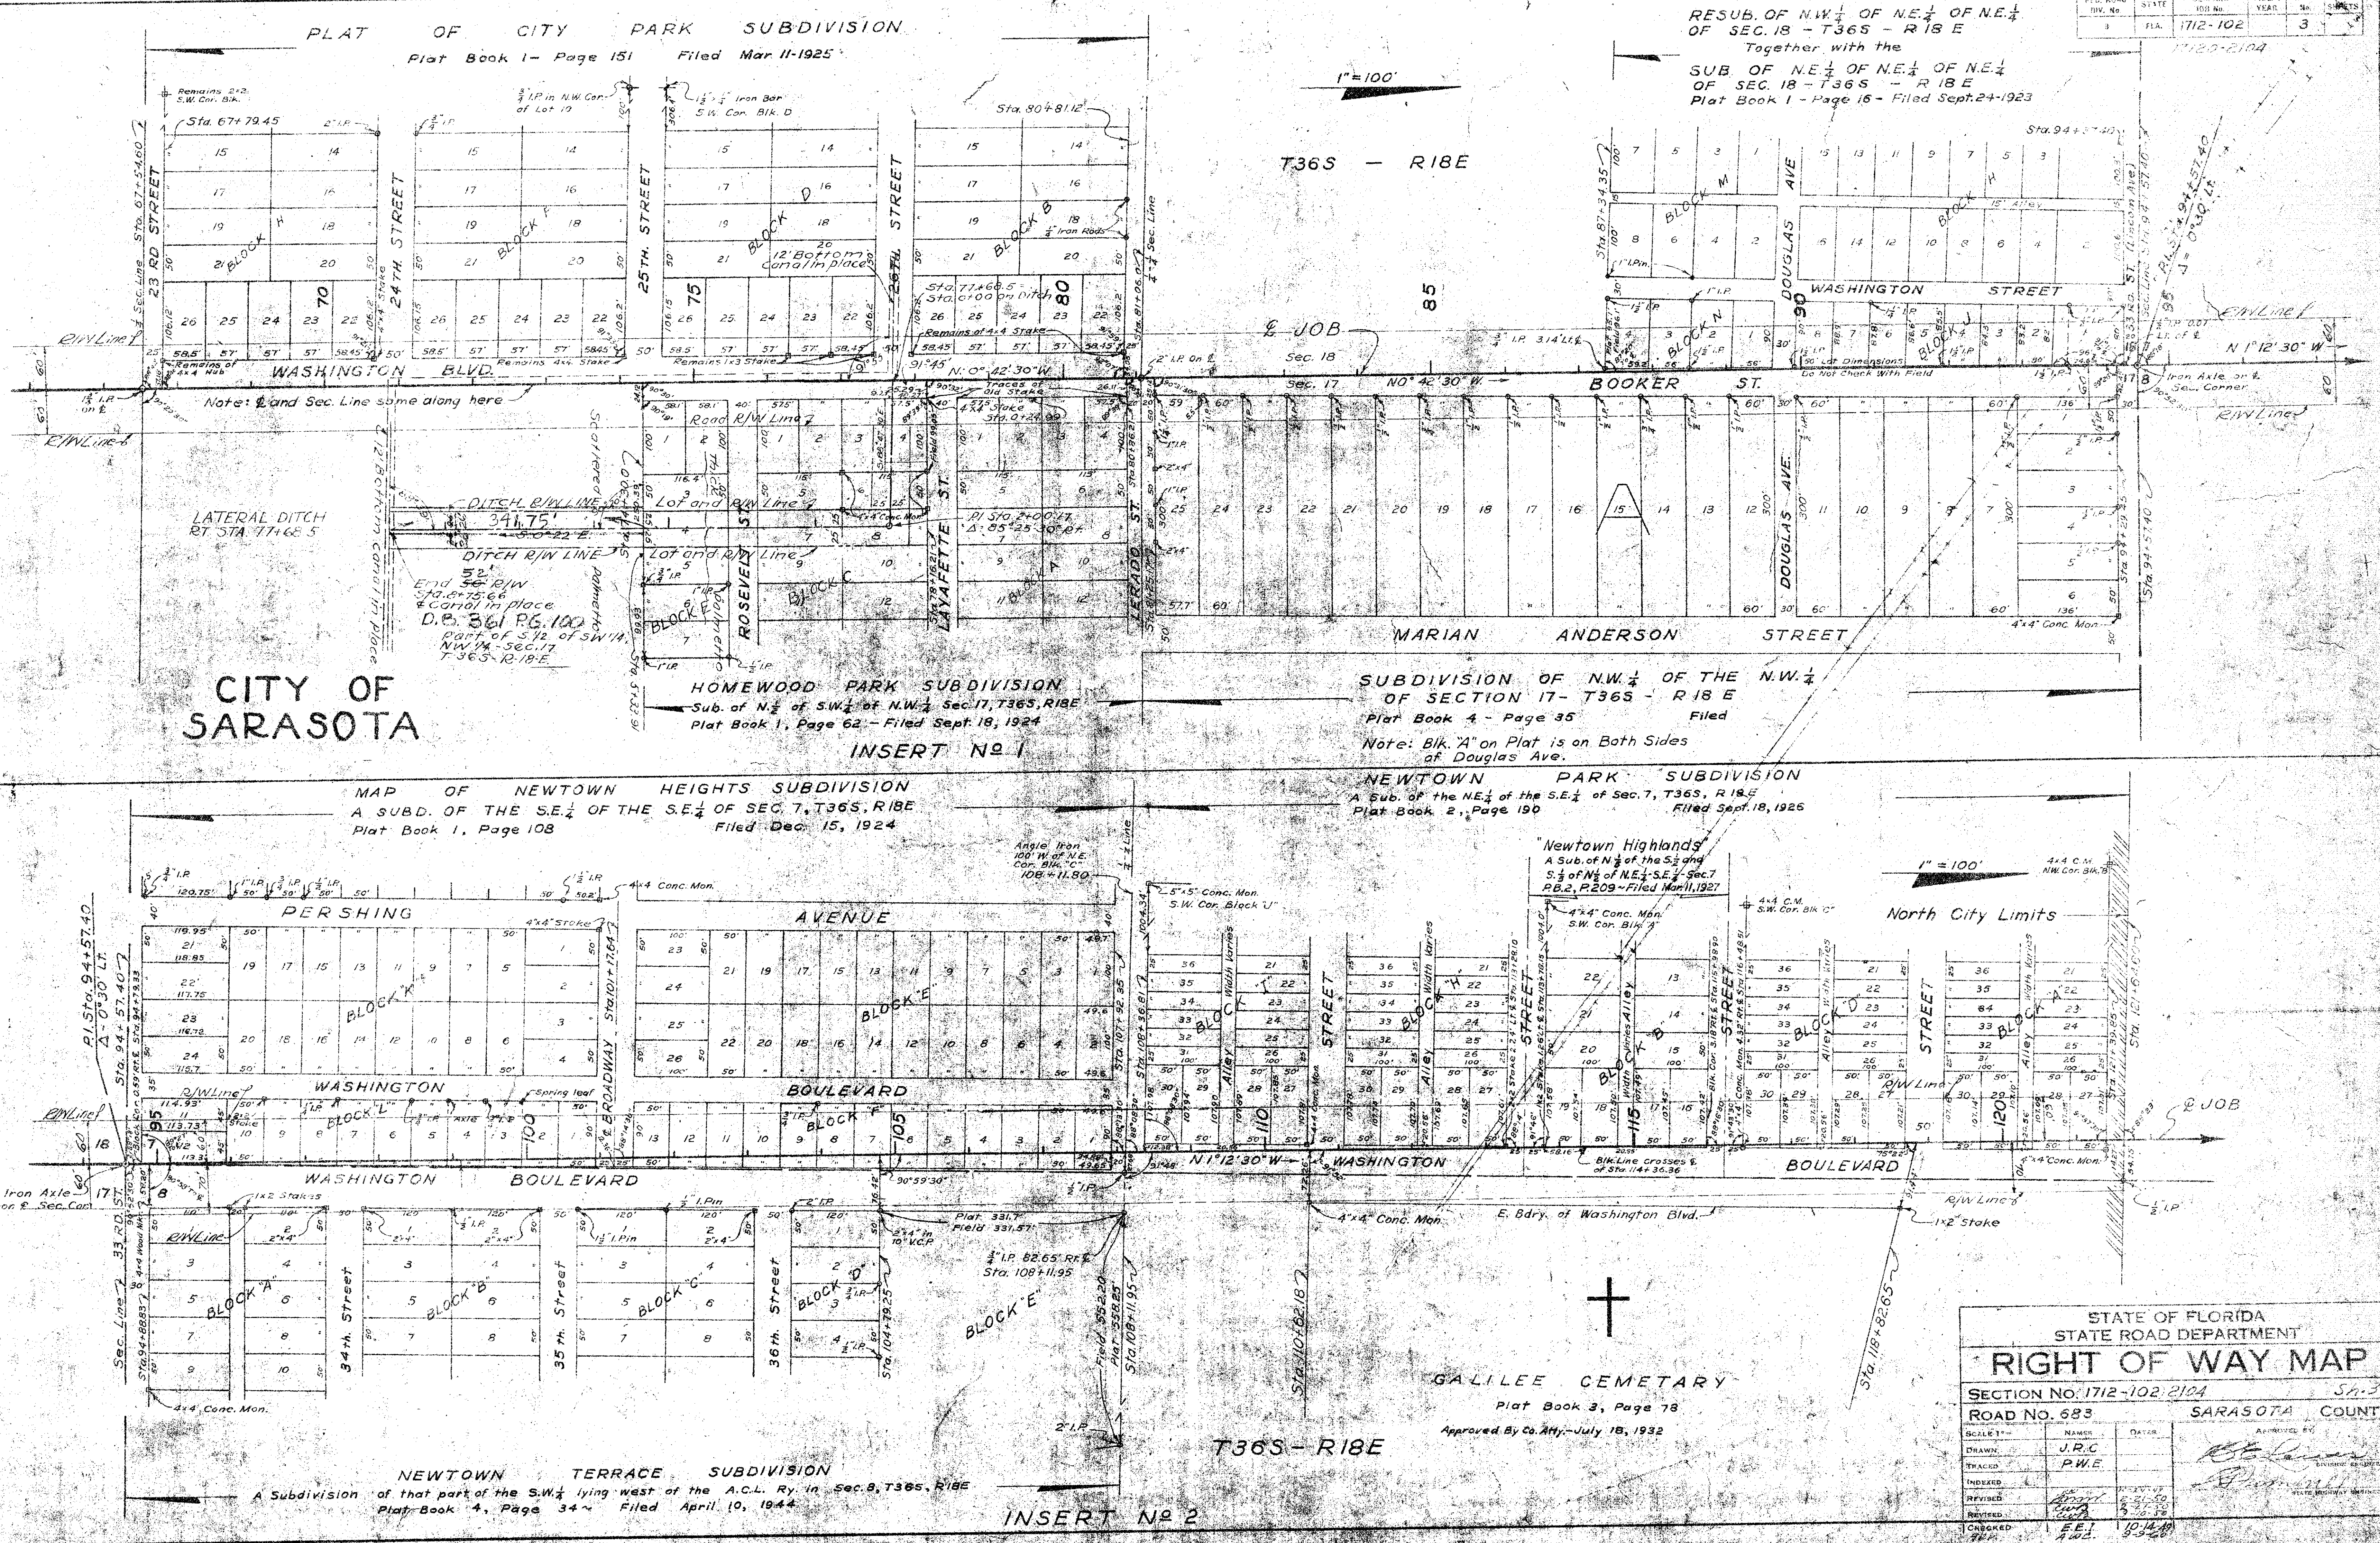


STATE OF FLORIDA	
STATE ROAD DEPARTMENT	
RIGHT OF WAY MAP	
SECTION NO. 1712-102-2104	Sh. 3
ROAD NO. 683	SARASOTA COUNTY
SCALE 1" = 100'	DATE
DRAWN J.R.C.	DATE
TRACKED P.W.E.	DATE
INDEXED	DATE
REVISED	DATE
REVIEWED	DATE
CHECKED	DATE
APPROVED	DATE

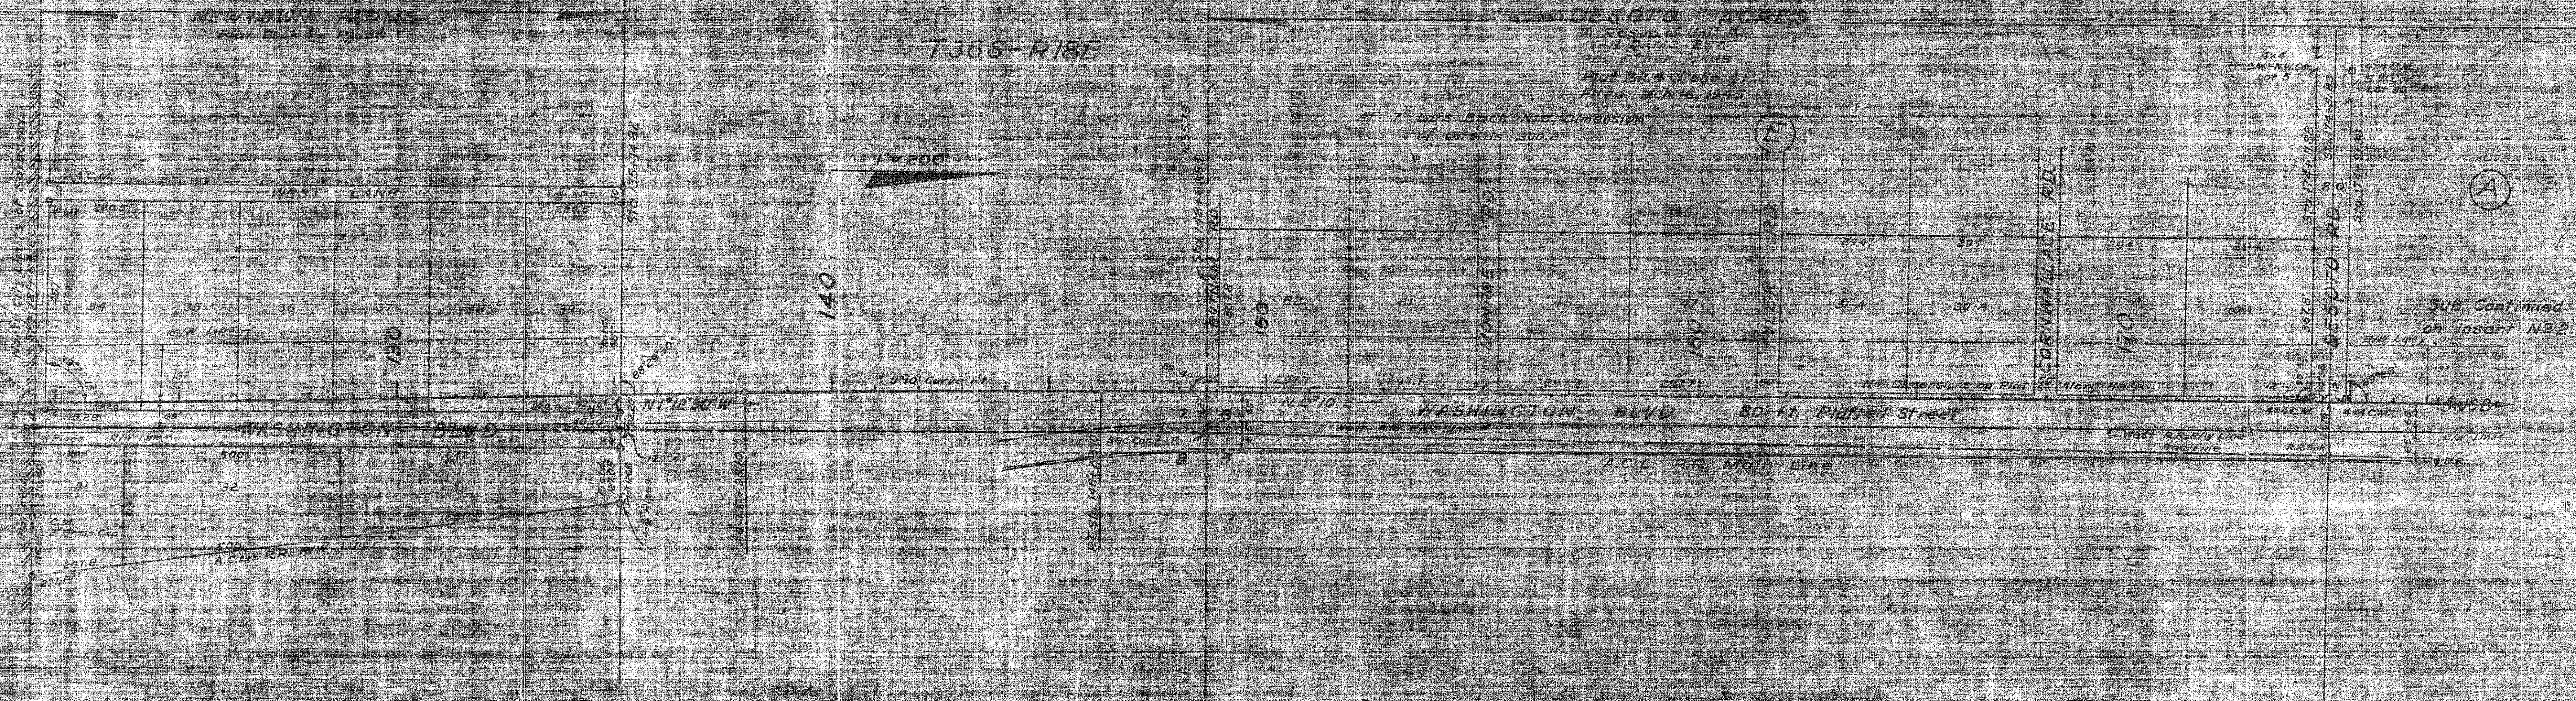


INSERT N21

DESOTO ACRES SUB.
Plat Book 1, Page 41
SEC. 6, T36S, R18E

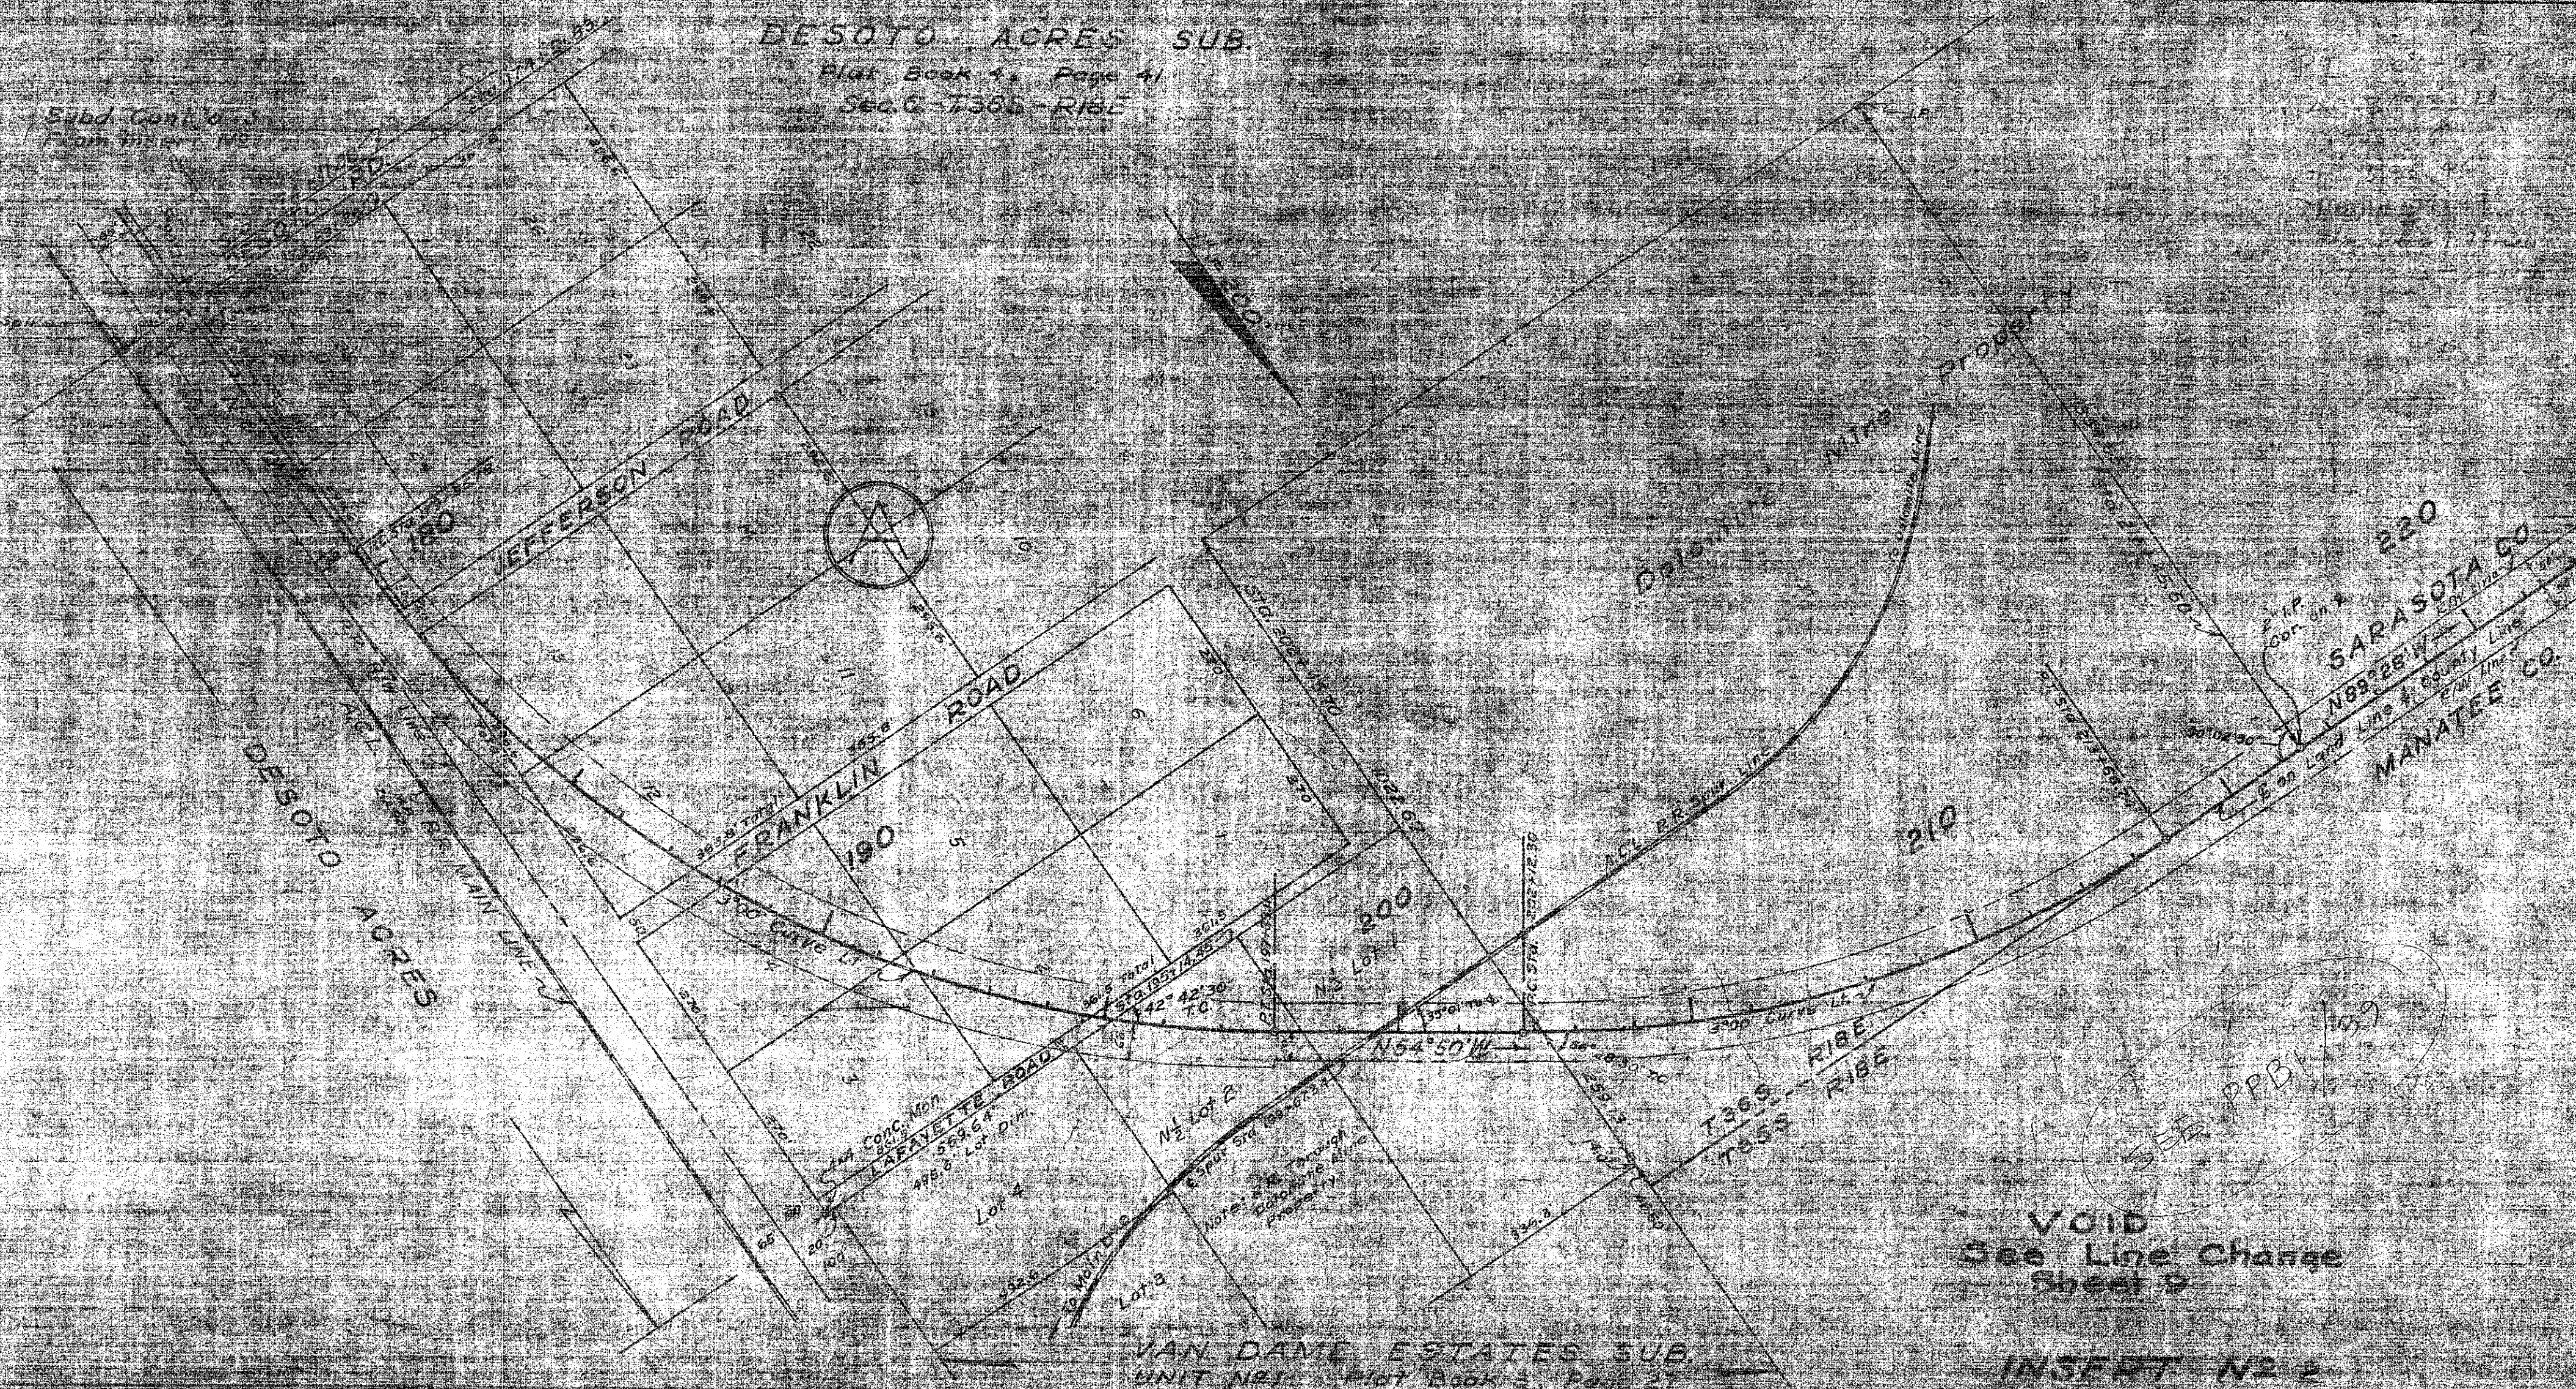

VOID
See Line Change
Sheet 2


INSERT N22

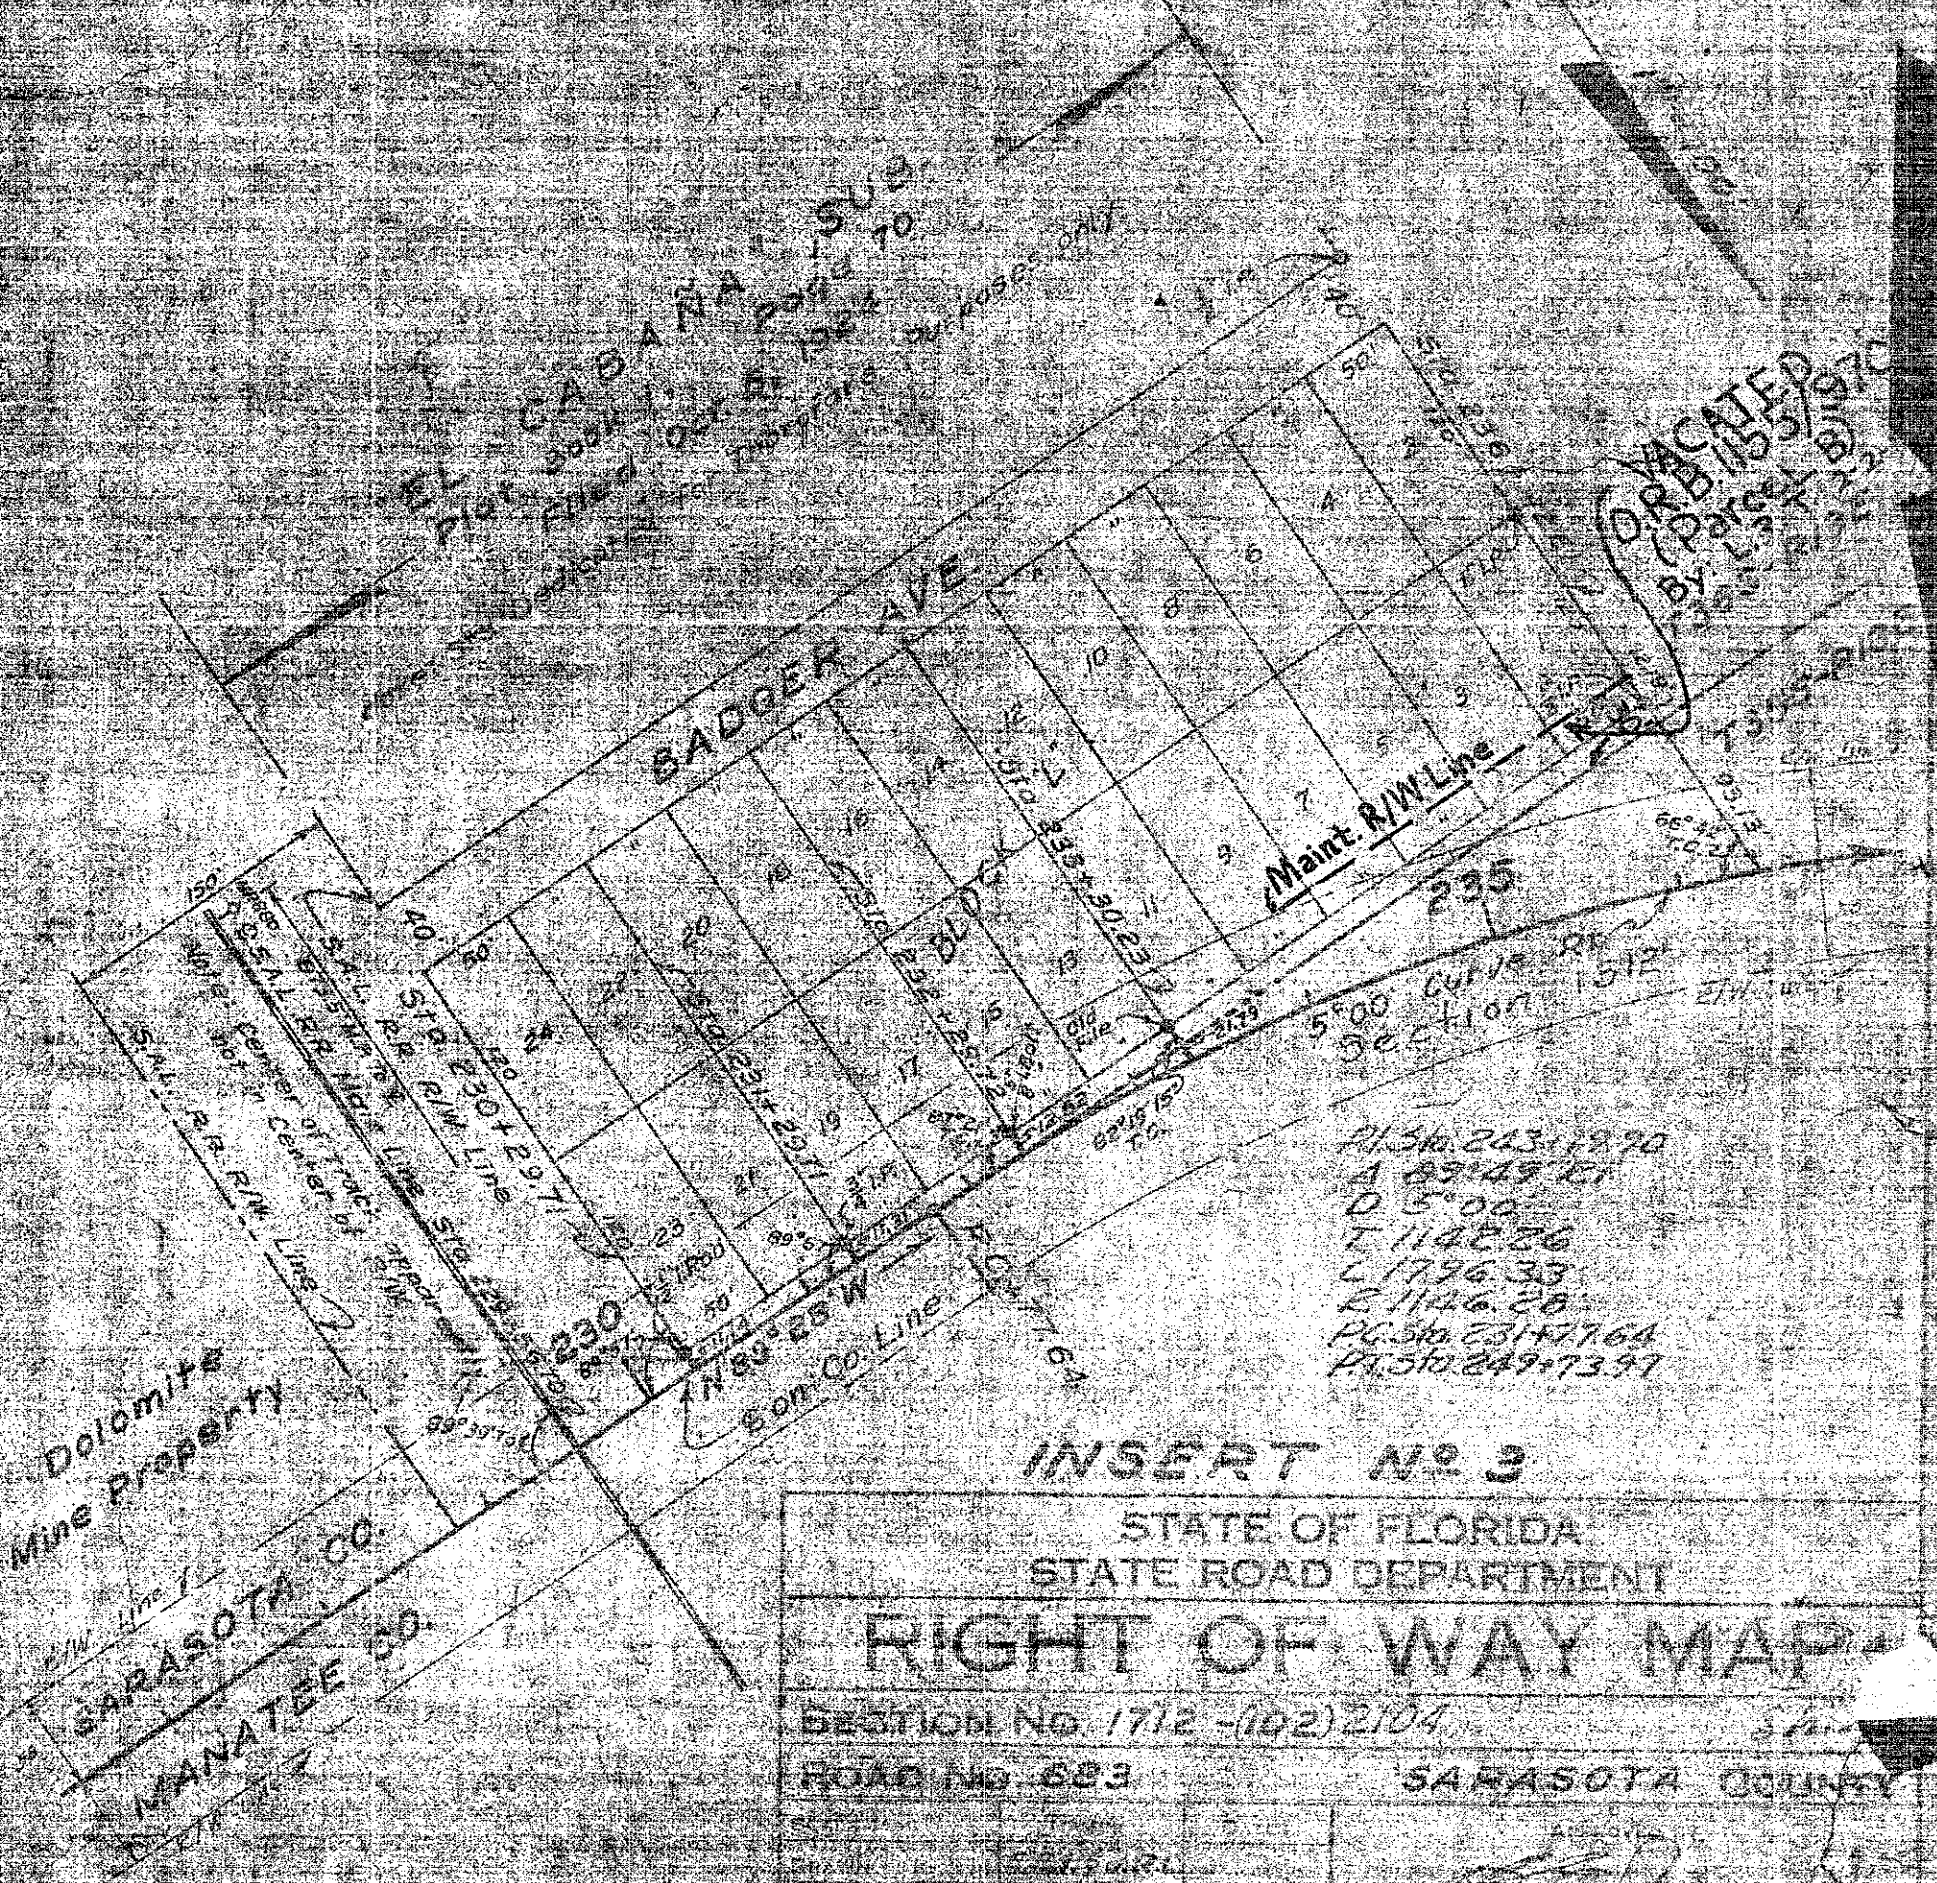


INSERT N23

STATE OF FLORIDA
STATE ROAD DEPARTMENT
RIGHT OF WAY MAP
SECTION No. 1712-102/2104
ROAD No. 683
SARASOTA COUNTY

FED. ROAD DIV. No.	STATE	SEC. AND JOB No.	FISCAL YEAR	SHEET No.	TOTAL SHEETS
	FLA	1712-102		5	
		17120-2104			18

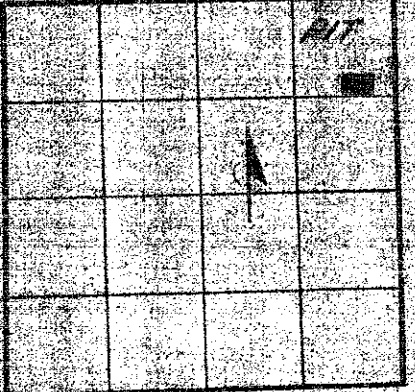


SECTIONAL LOCATION
SEC. 7 T36S R18E

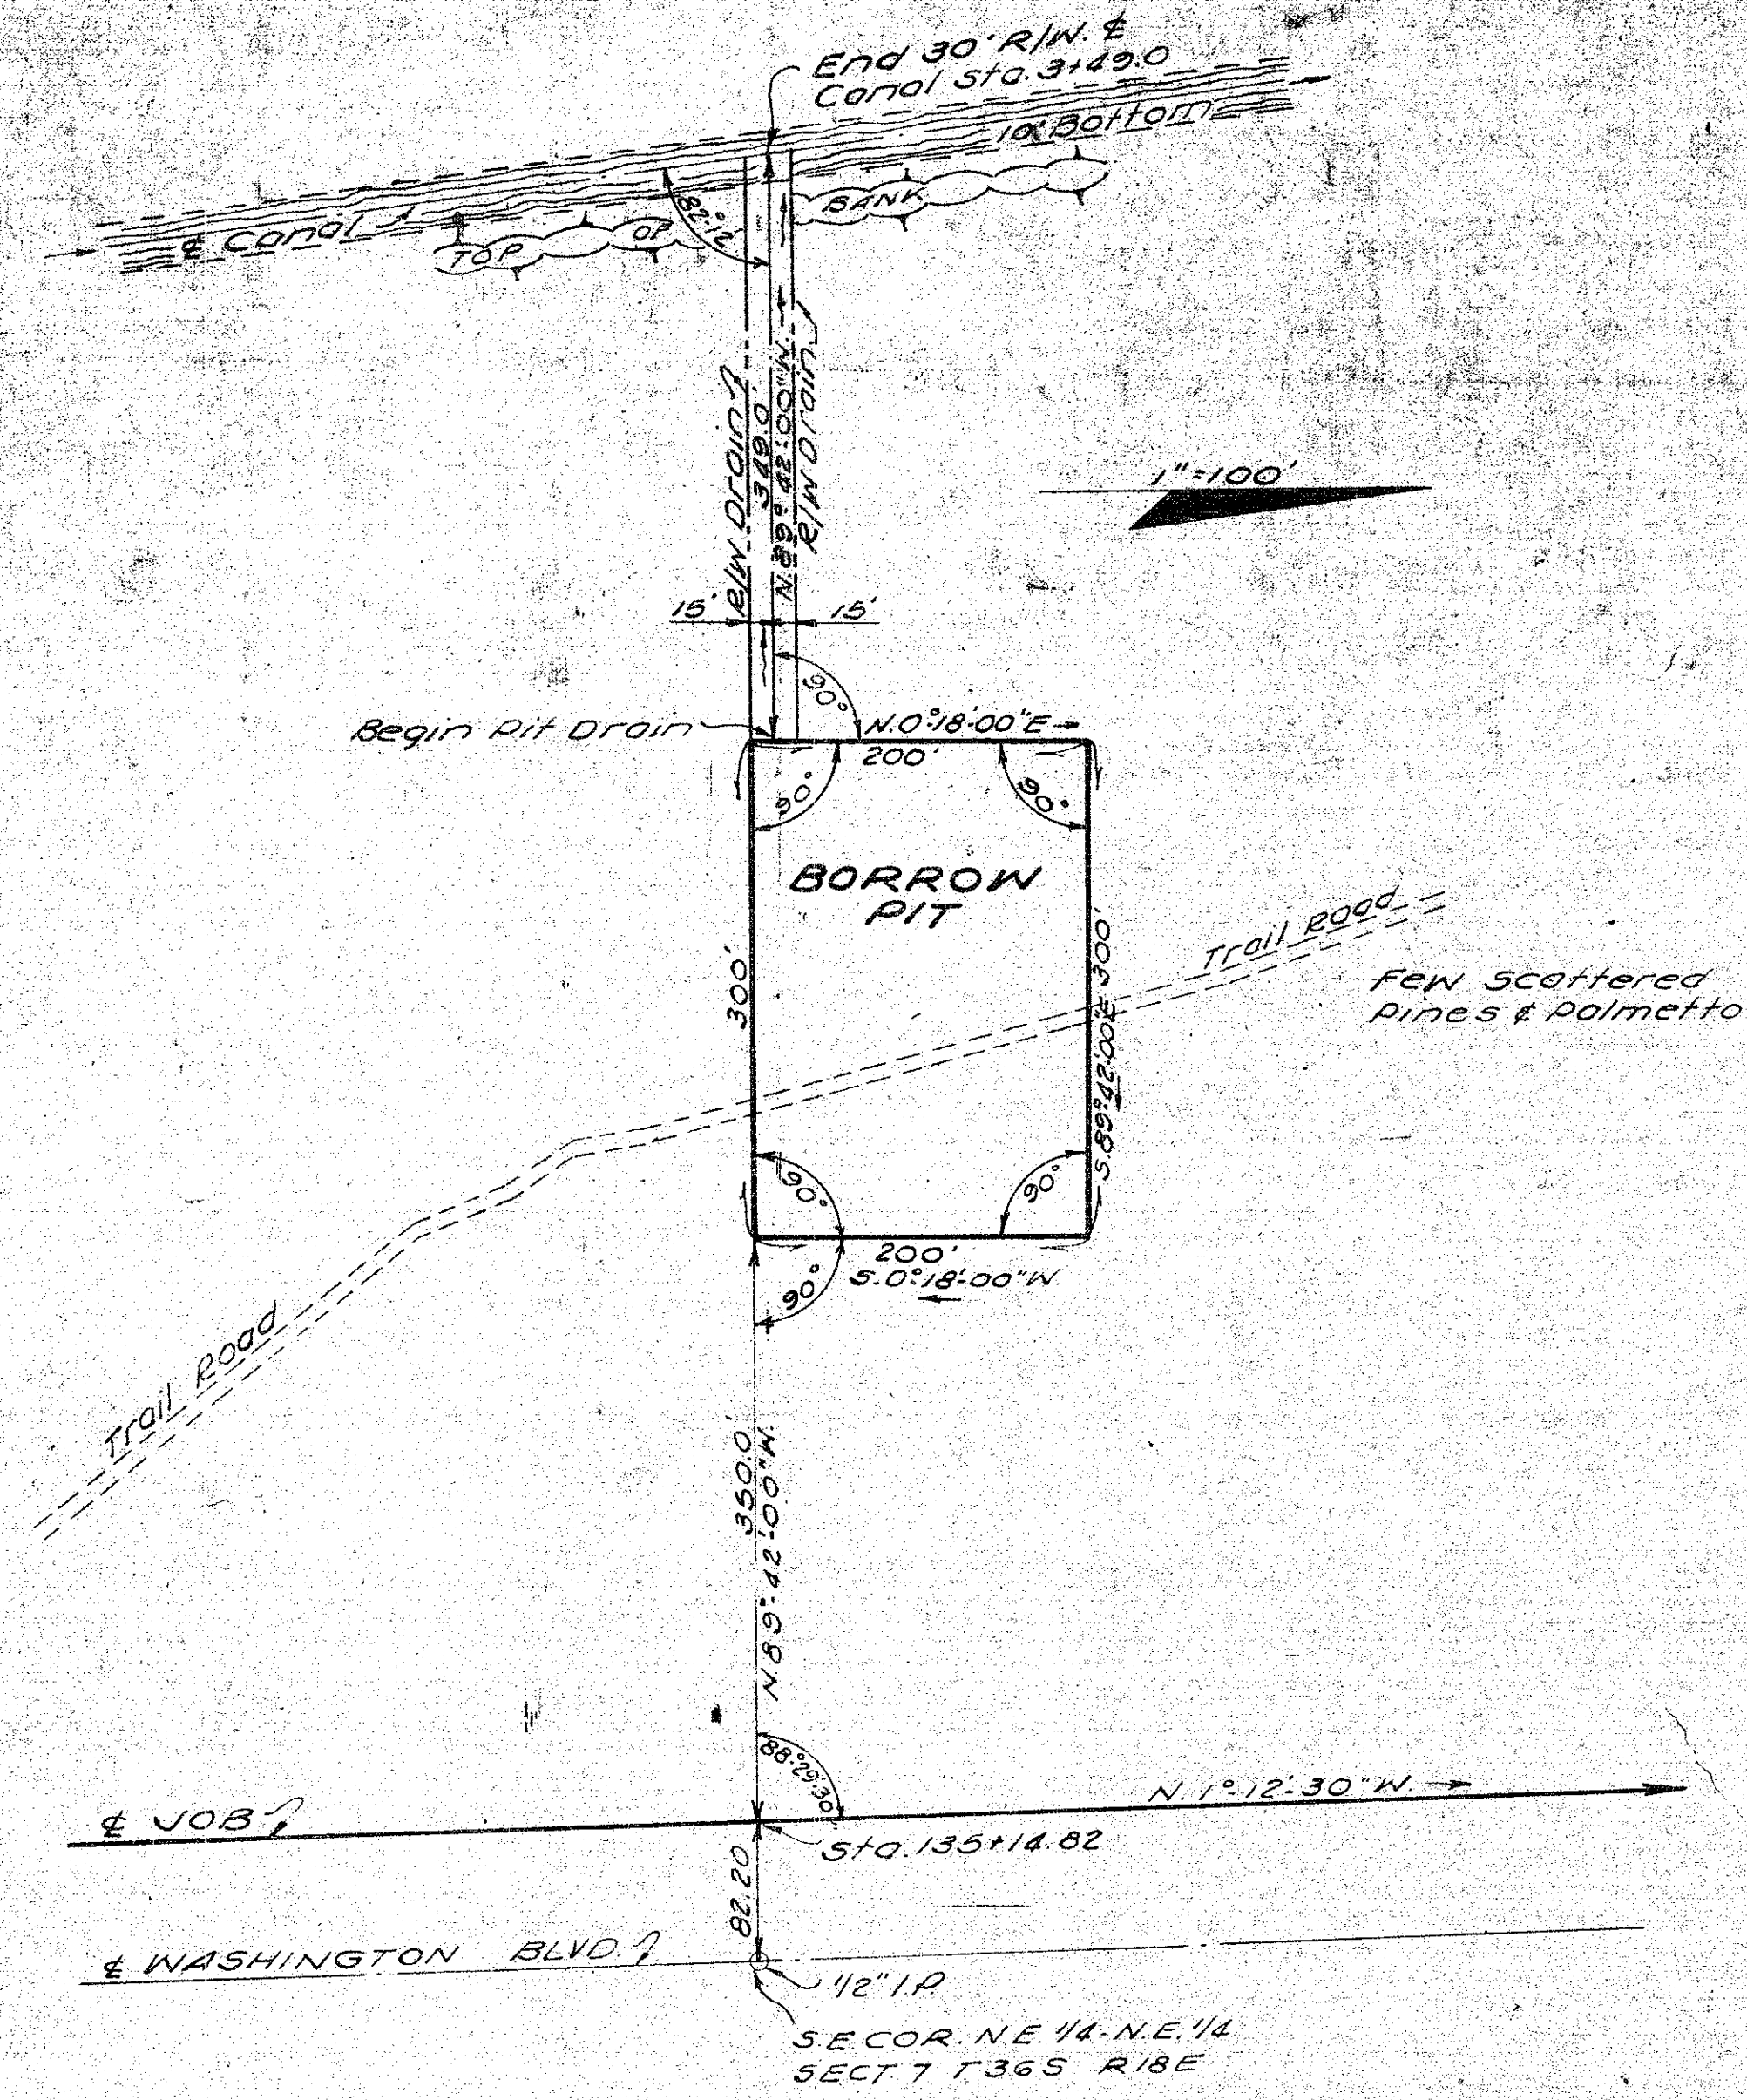

BORROW PIT NO. 1



SECTIONAL LOCATION
SEC. 7 T36S R18E

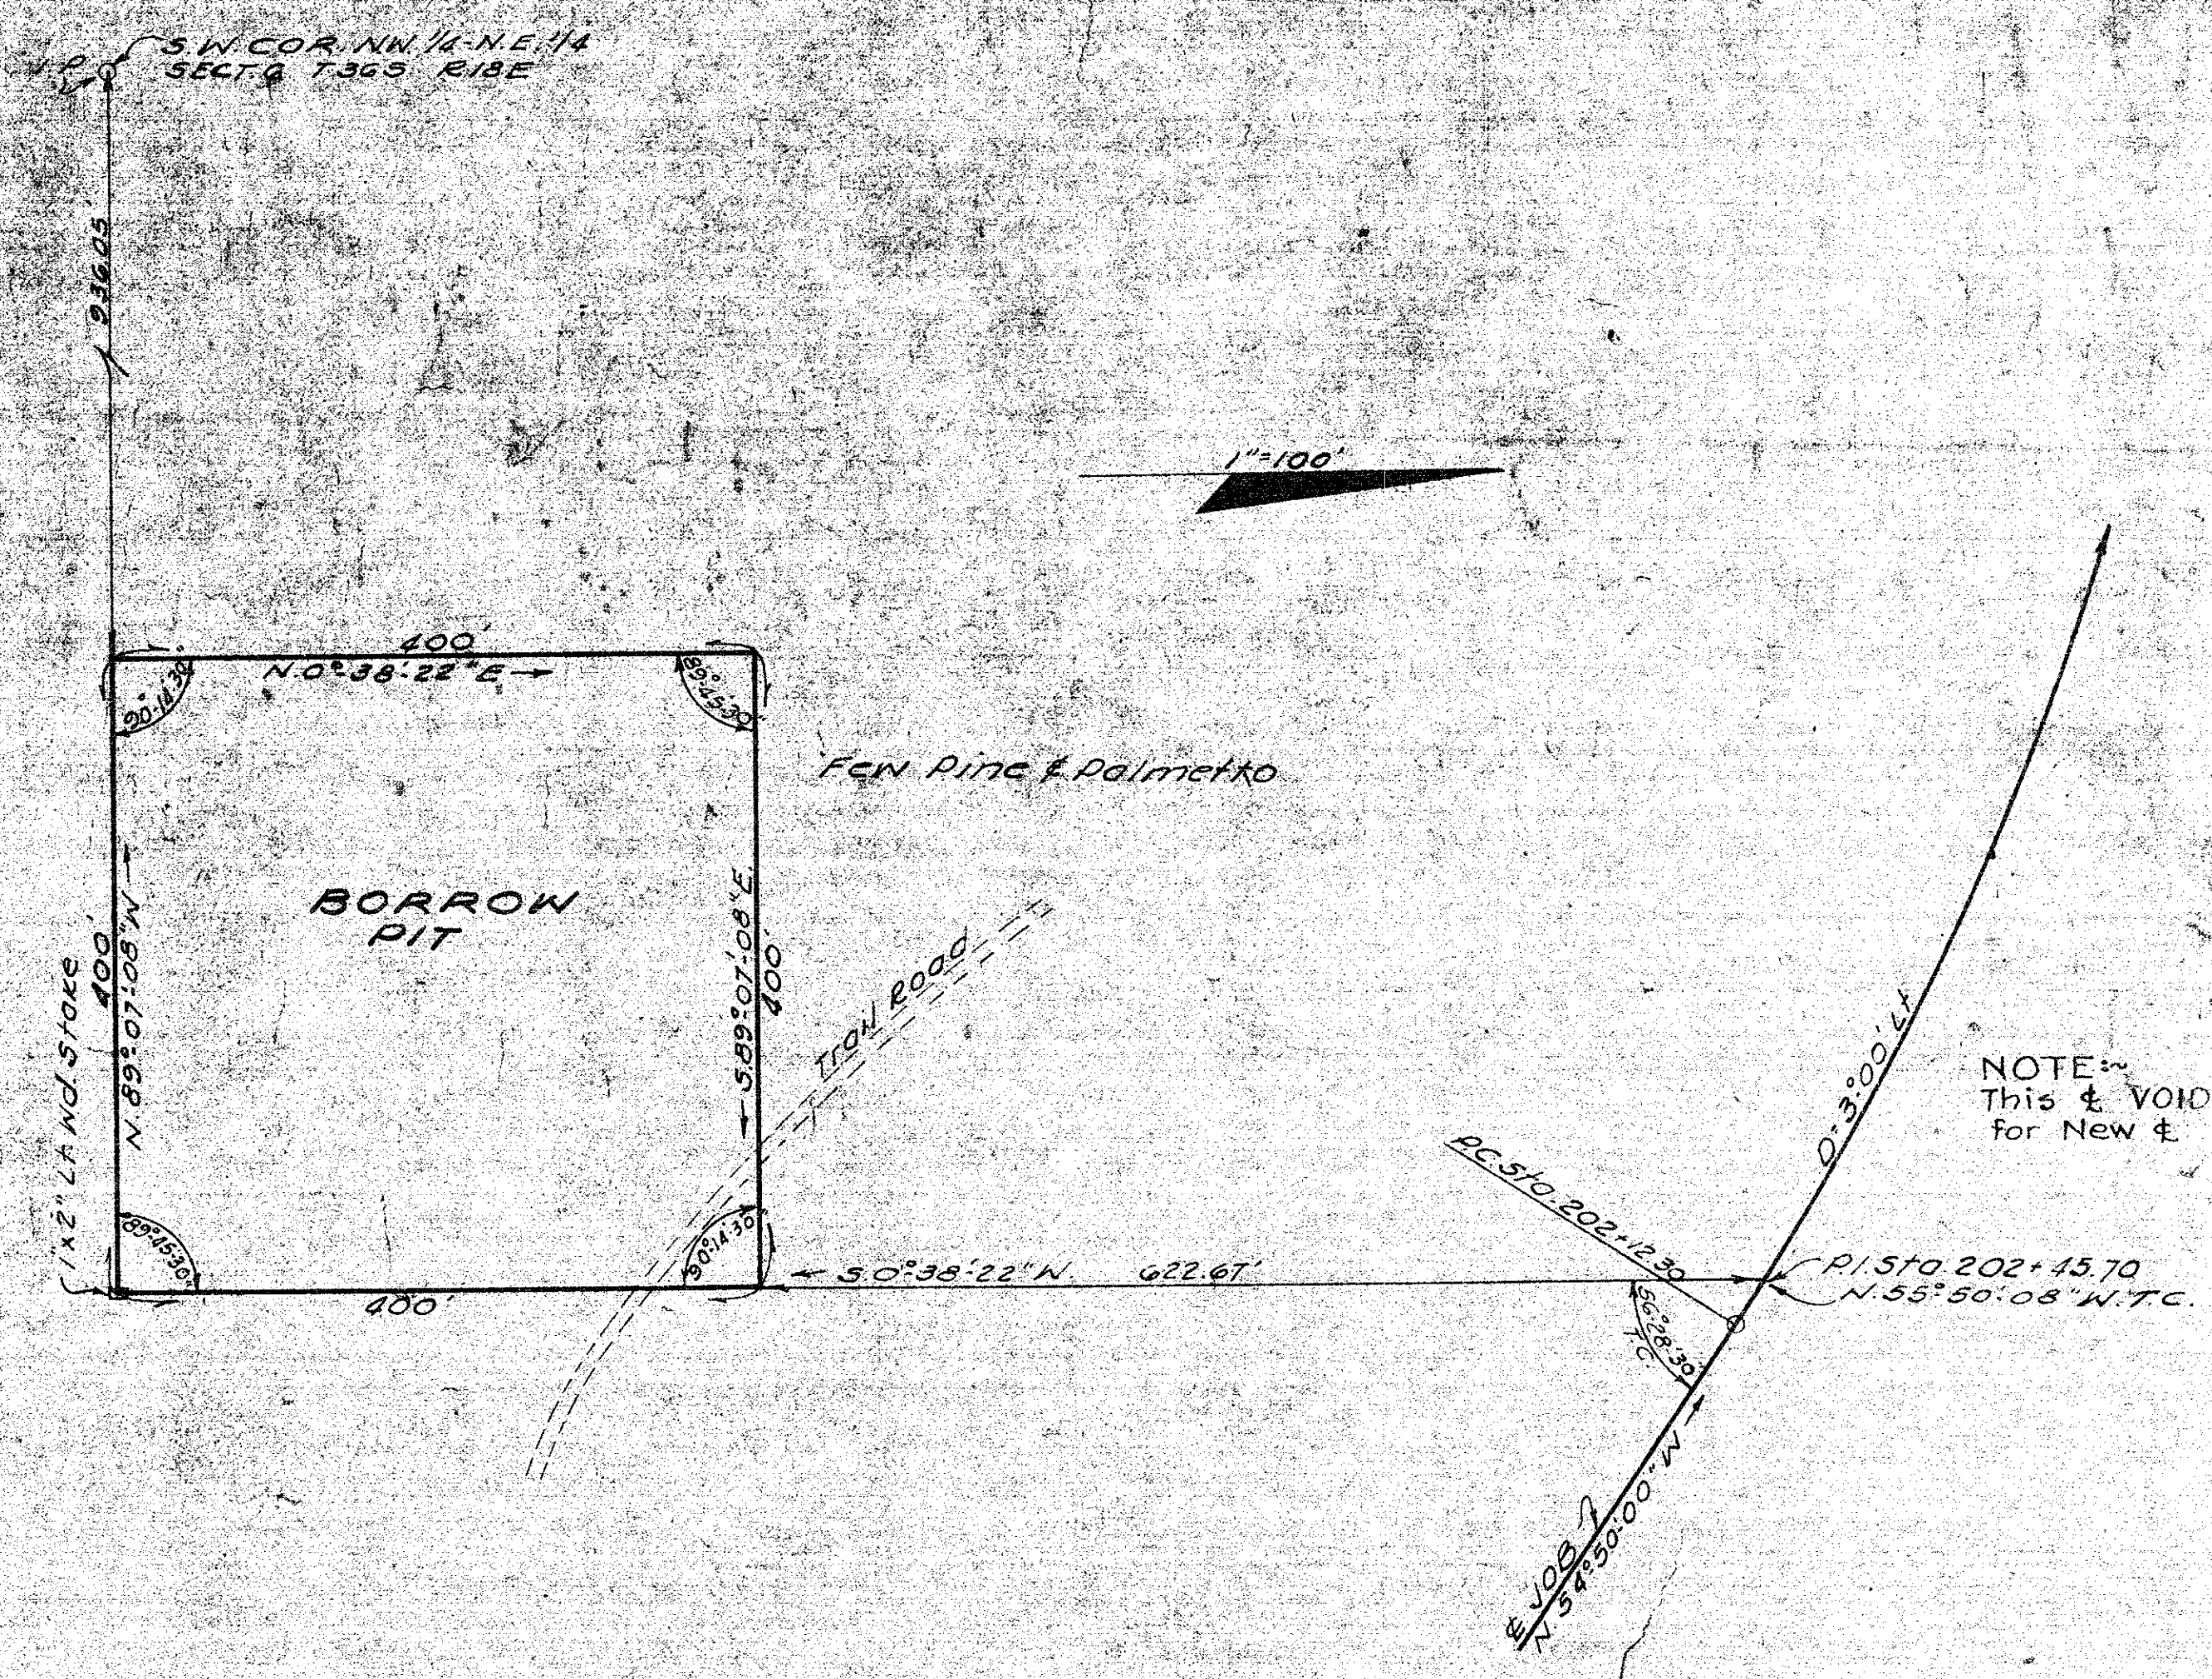

BORROW PIT NO. 2
NO DRAIN REQUIRED

STATE OF FLORIDA STATE ROAD DEPARTMENT			
RIGHT OF WAY MAP			
SECTION No. 1712-102)2104 Sh. 5			
ROAD No. 683 SARASOTA COUNTY			
SCALE 1" = 40'	NAMES	DATES	APPROVED BY
DRAWN	R.E.H.	3-4-50	<i>[Signature]</i> DISTRICT ENGINEER
TRACED	R.E.H.	3-4-50	
INDEXED	D.W.B.	5-11-55	
REVISED	A.W.C.	2-9-66	
CHECKED E.E.H. 3-2-50			



SECRET

STATE OF FLORIDA
STATE ROAD DEPARTMENT

RIGHT OF WAY MAT


Section No. 1712 - 102

NO. 683 - SAKA BOTA

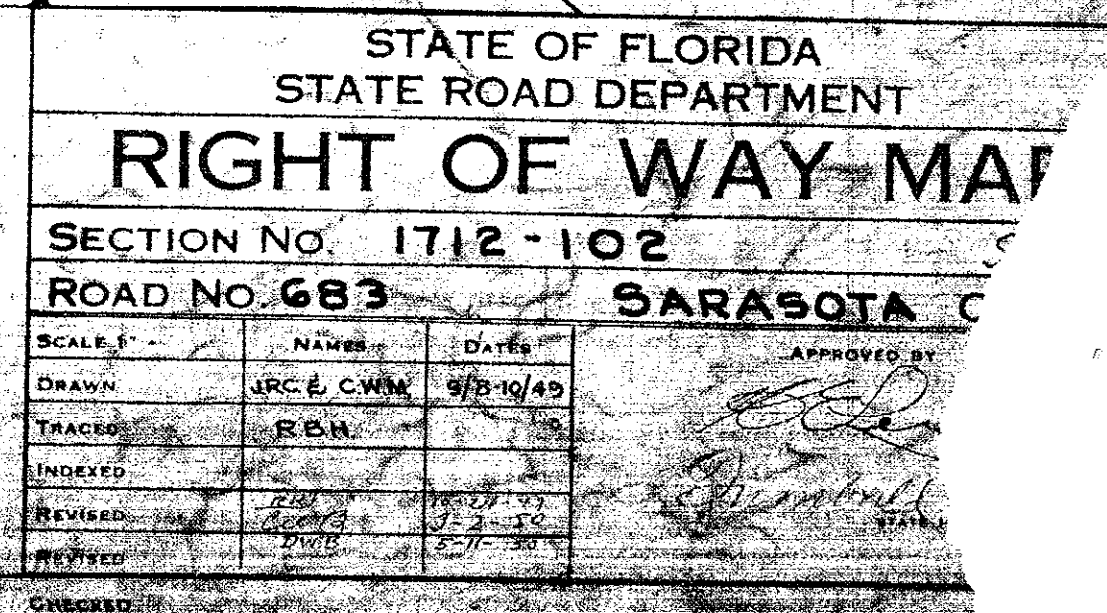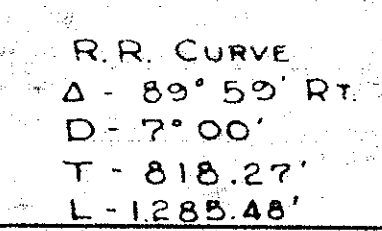

FED. ROAD DIV. No.	STATE	SEC. AND JOB No.	FISCAL YEAR	SHEET No.	TOTAL SHEETS
3	FLA.	1712-102		9	

1712-2104

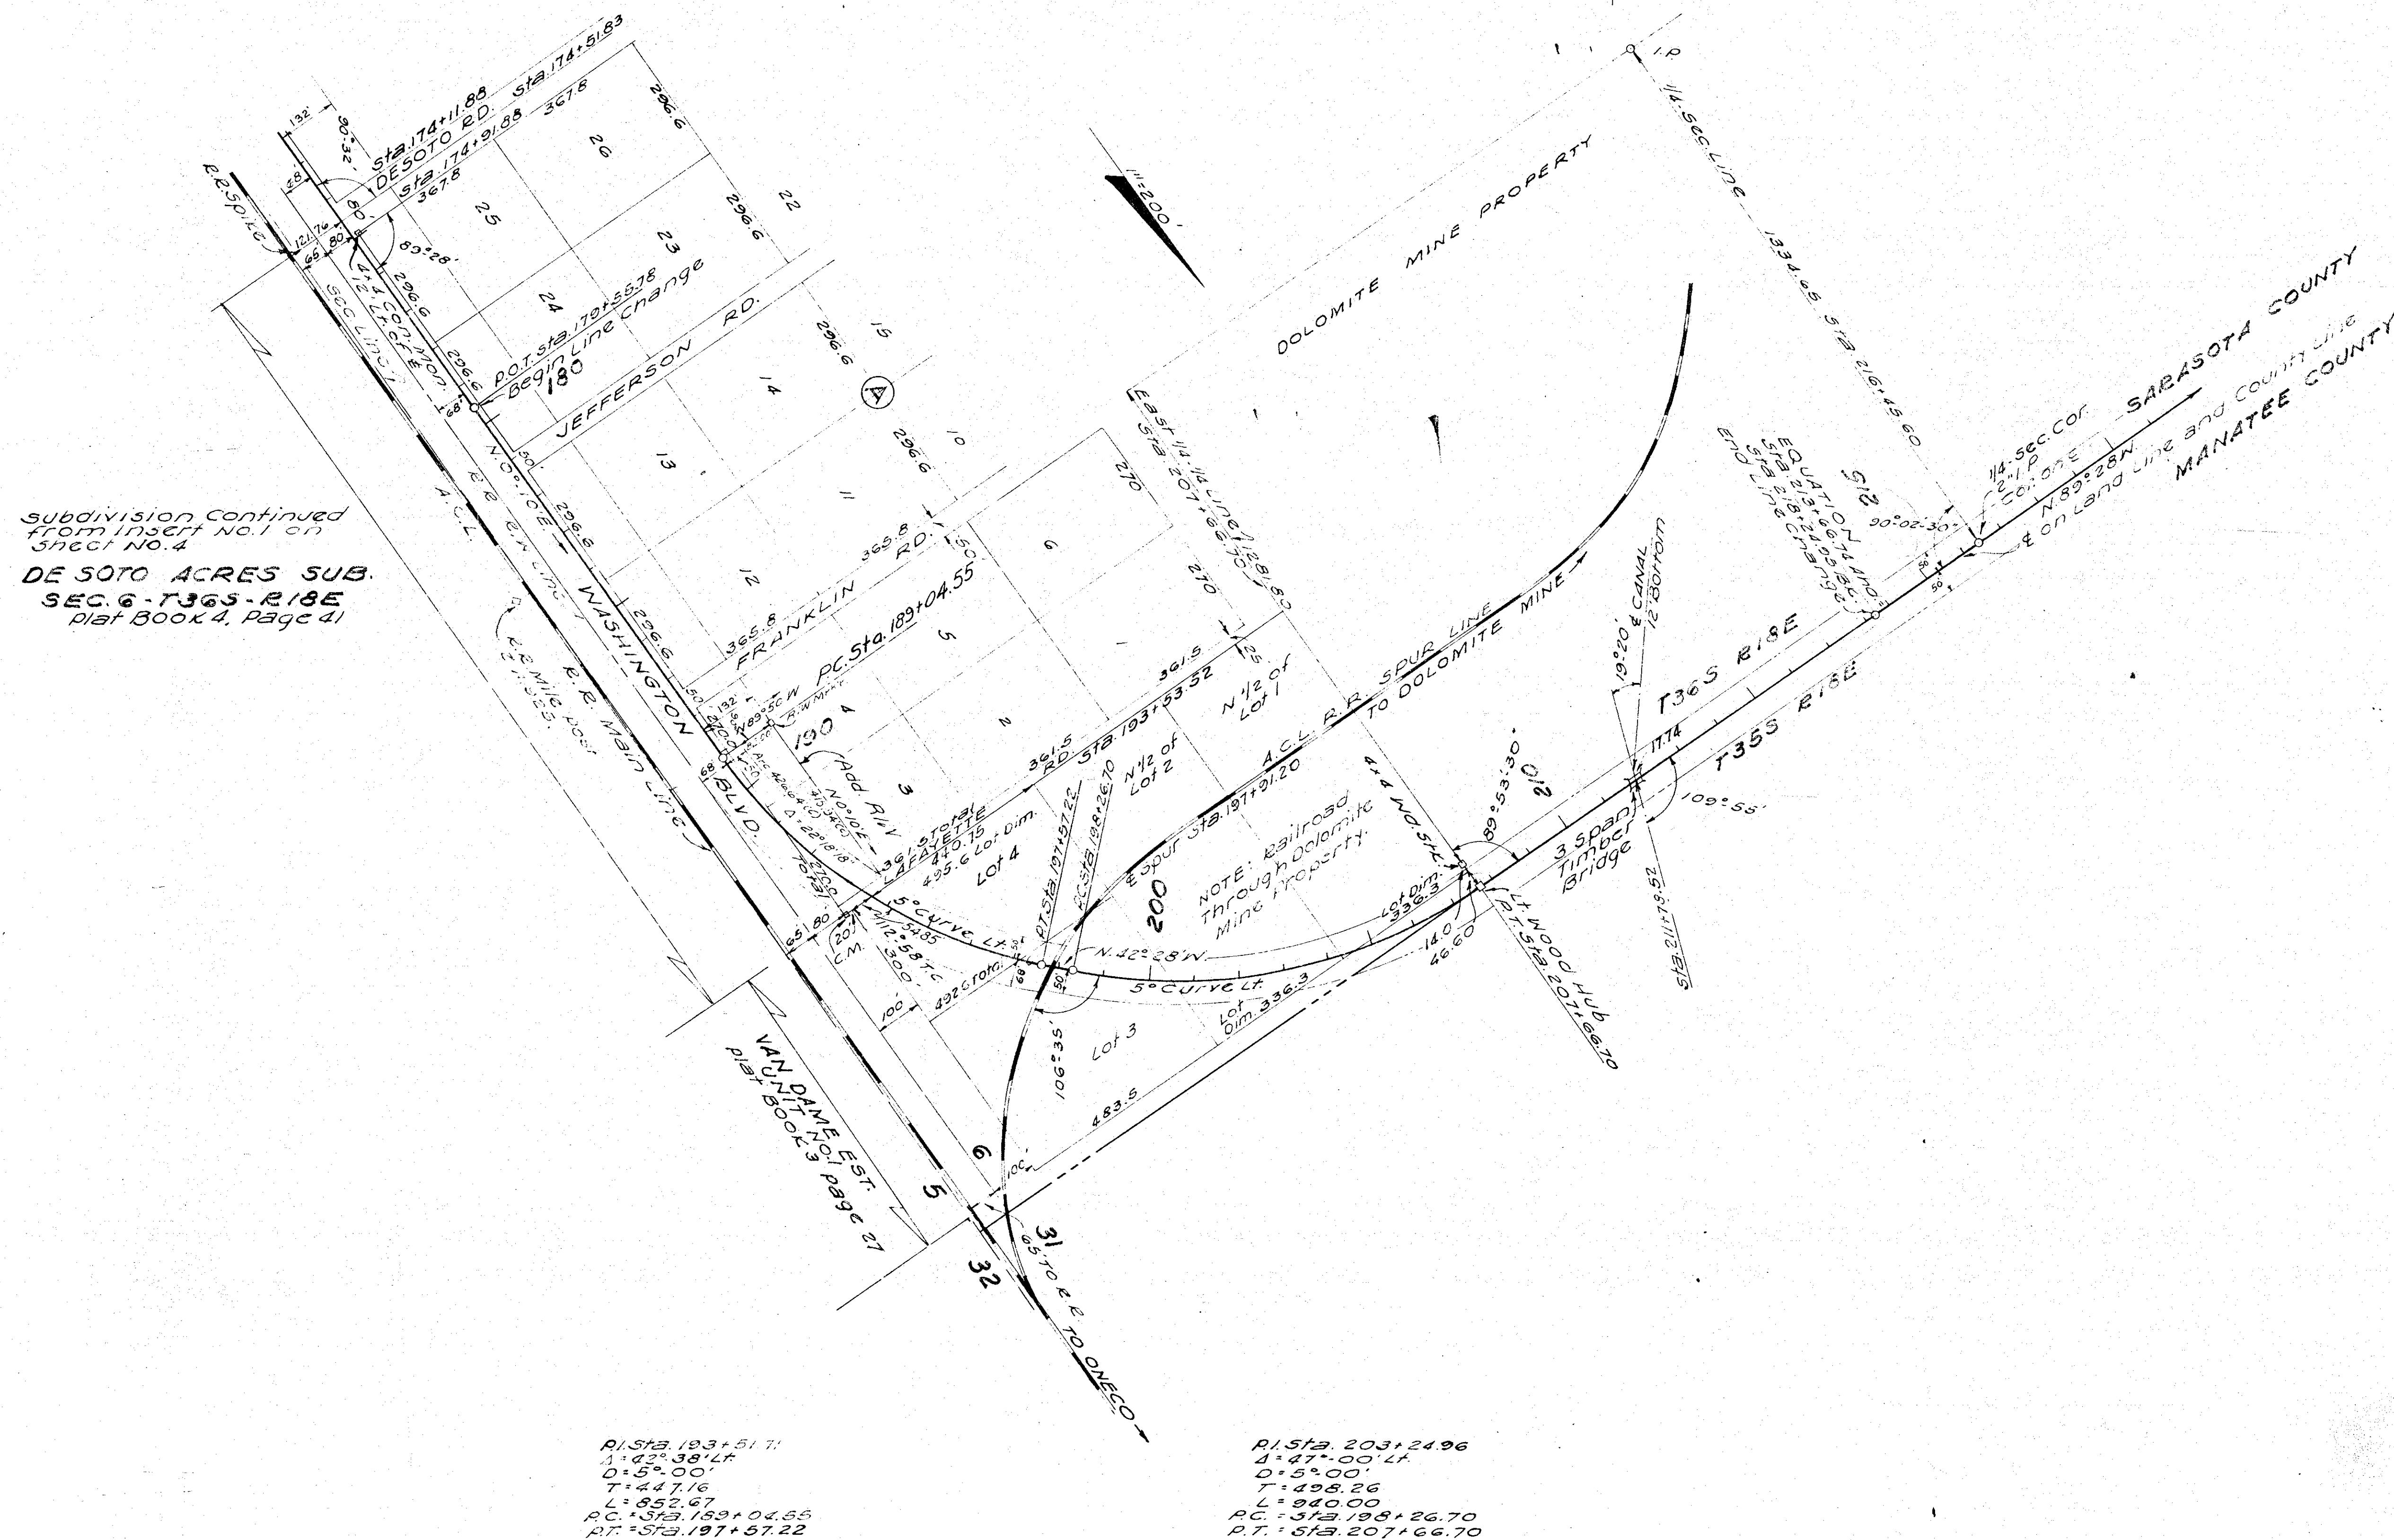

RIGHT OF WAY WIDTH REQUIRED
 STA. 179+55.78 TO STA. 189+04.55 (132' LT.) (68' RT.)
 STA. 189+04.55 TO STA. 197+91.20 (50' LT.) (68' RT.)
 STA. 197+91.20 TO STA. 218.24.95 (50' LT.) (50' RT.)

NOTE: Bearings shown are true
 calculated from Polaris
 observation at Sta. 11+00.0 at
 8:32 P.M. E.S.T. on Sept. 23, 1949.

LINE CHANGE

STATE OF FLORIDA
 STATE ROAD DEPARTMENT

RIGHT OF WAY MAP

SECTION No. 1712-102/2104


Sh. 9

ROAD No. 683

SARASOTA COUNTY

SCALE 1" =	NAMES	DATES	APPROVED BY
DRAWN	E.E.I.	5-1-50	 DIVISION ENGINEER
TRACED	R.E.H.	5-2-50	
INDEXED	D.W.B.	5-6-50	
REVISED	W.S.	9-18-50	

checked E.E.I. 5-2-50

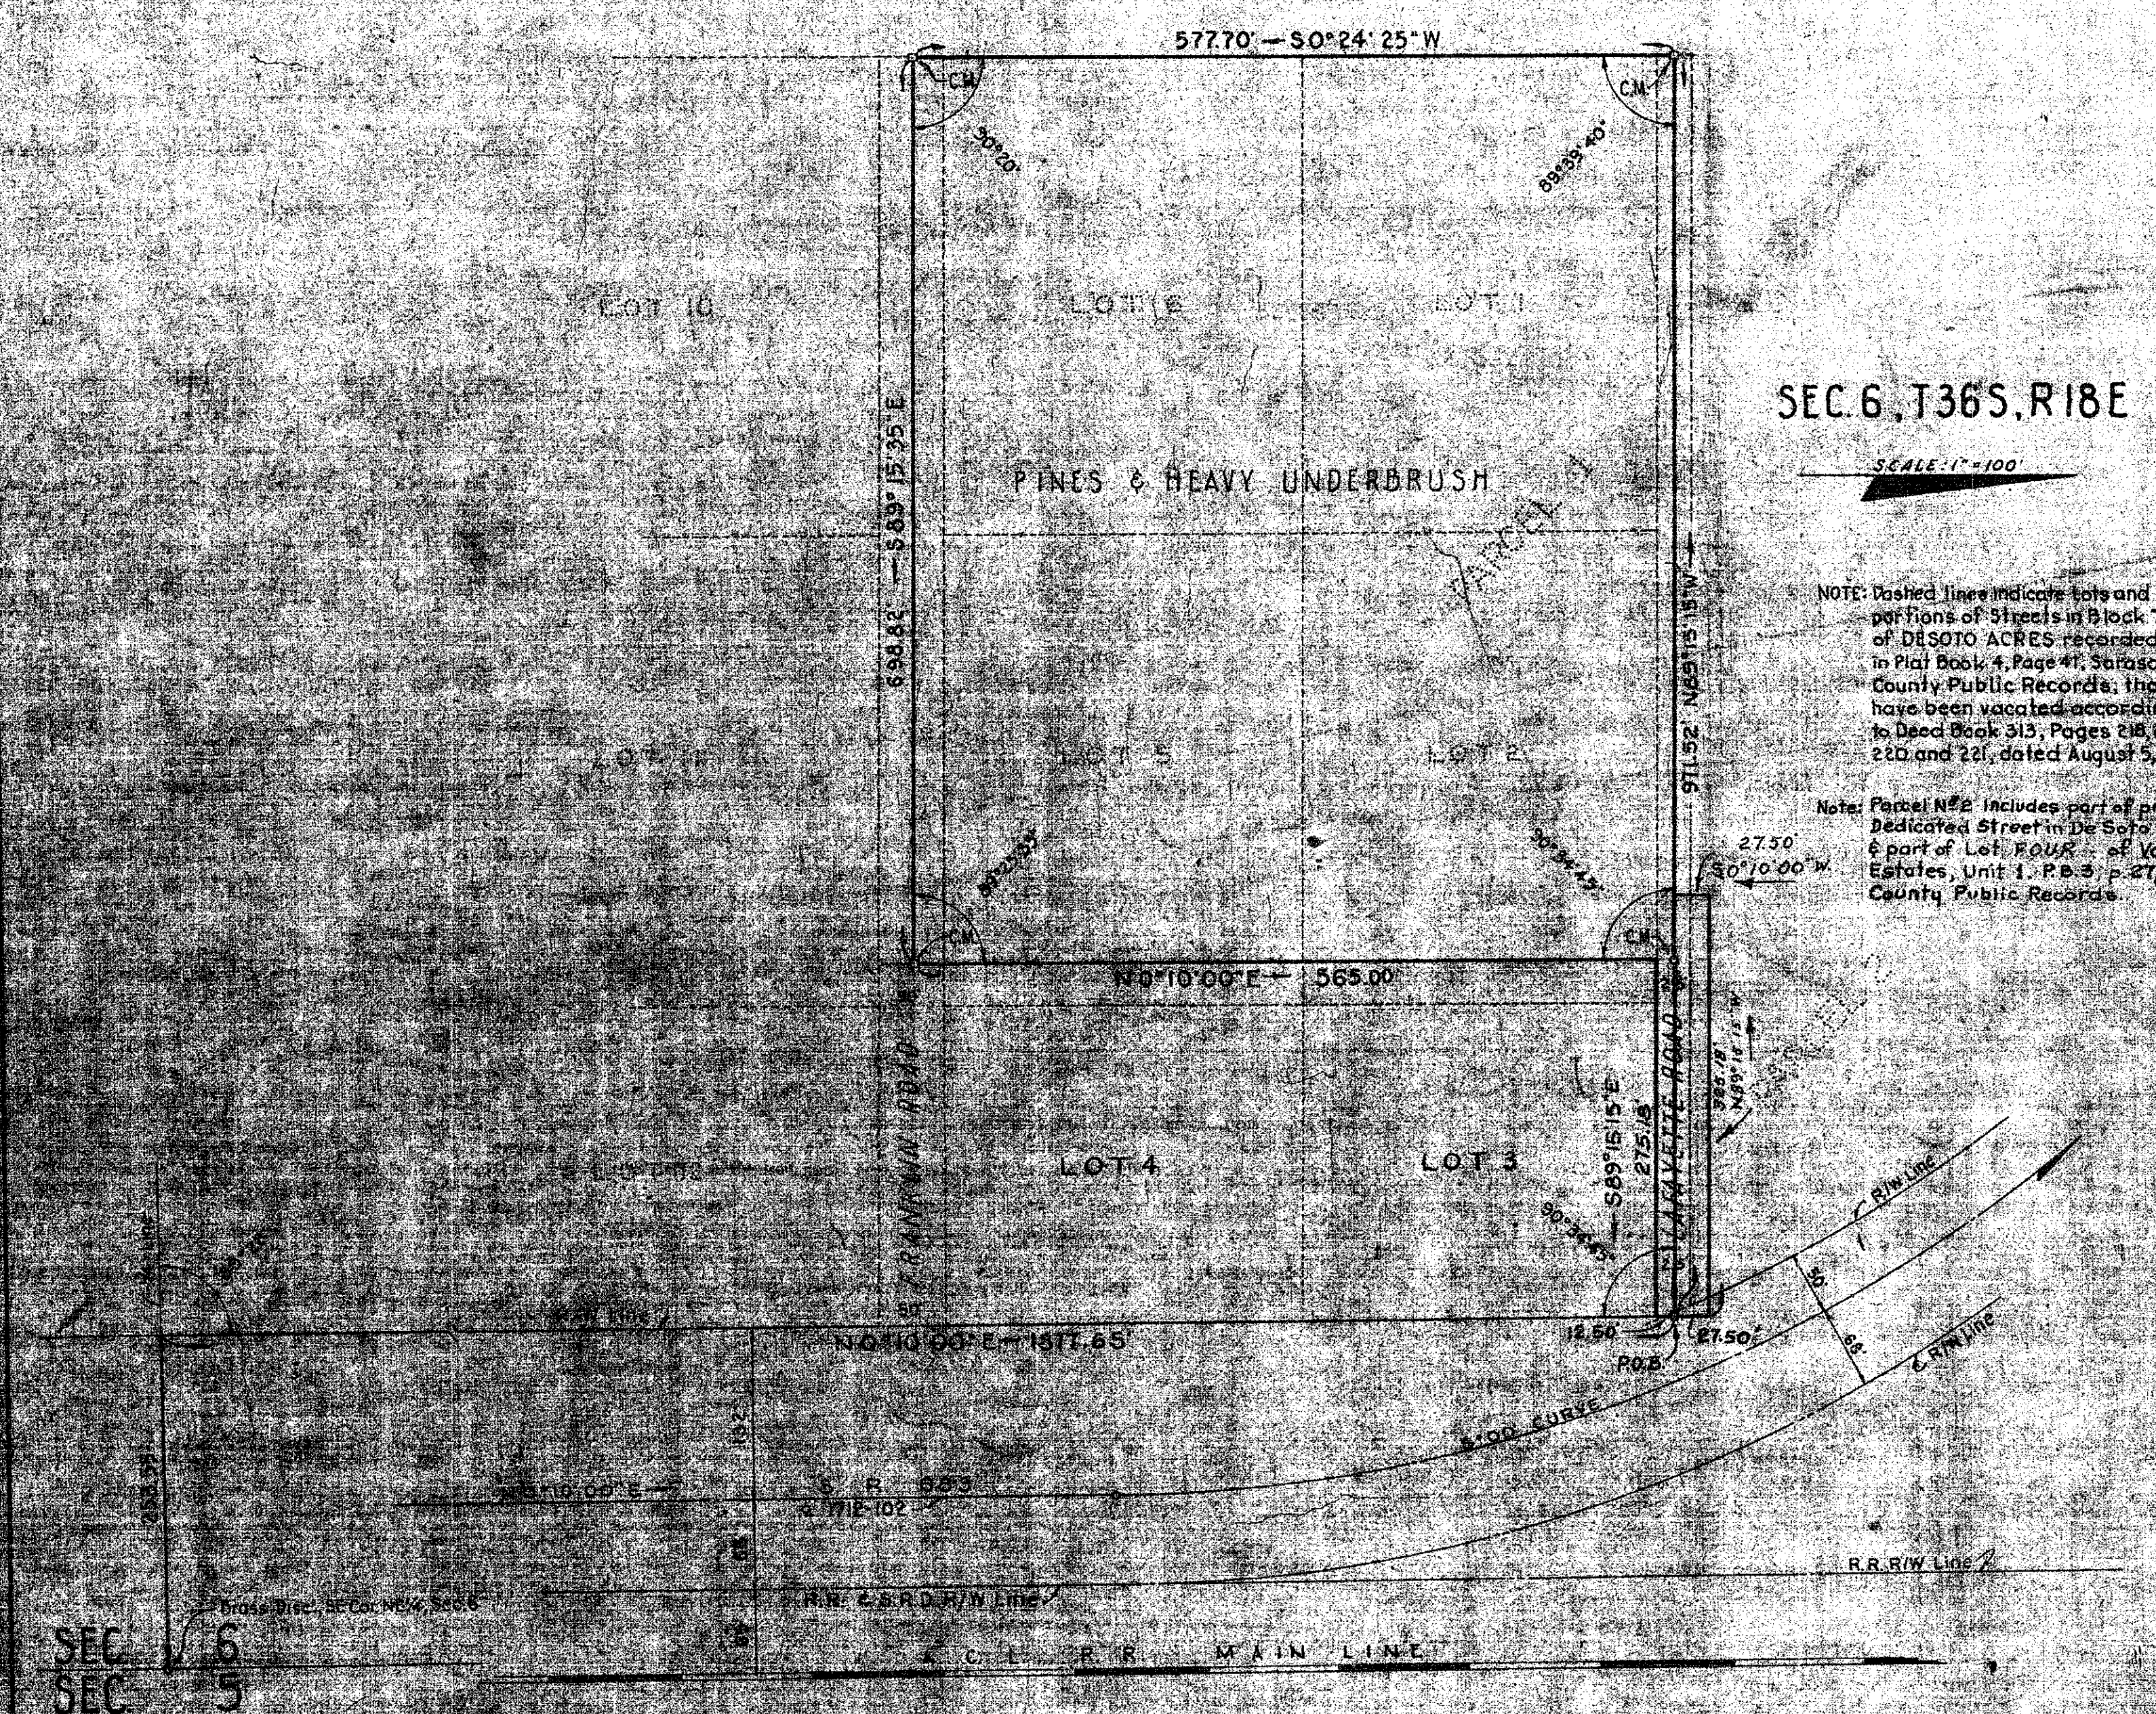

SEC. 6, T36S, R18E

SCALE 1"=100'

NOTE: Dashed lines indicate lots and portions of streets in Block A of D15010 ACRES recorded in Plat Book 4, Page 47, Sarasota County Public Records, that have been vacated according to Deed Book 313, Pages 218, 219, 220 and 221, dated August 5, 1955.

Note: Parcel NE 1/4 includes part of previously dedicated street in De Soto Acres Subd. & part of Lot FOUR - of Van Dome Estates, Unit 1, P.B. 3, p. 27, Sarasota County Public Records.

DESCRIPTION PARCEL ONE

That part of the NE 1/4 of Section 6, Township 36 South, Range 18 East, lying within the following metes and bounds description, to wit:
Commence on the South boundary of the NE 1/4 of said Section 6 at a point 253.35 feet West of the SE corner thereof and run thence N 0° 10' 00" E 1877.65 feet to the center of Lafayette Road and P.O.B. Thence N 89° 15' 15" W 577.70 feet; thence S 0° 24' 25" W 577.70 feet; thence S 89° 15' 15" E 275.18 feet; thence N 0° 10' 00" E 565.00 feet to P.O.B. Less existing right-of-way. Contains 9.88 Acres.

DESCRIPTION PARCEL TWO

That part of the NE 1/4 of Section 6, Township 36 South, Range 18 East, lying within the following metes and bounds description, to wit:
Commence on the South boundary of the NE 1/4 of said Section 6 at a point 253.35 feet West of the SE corner thereof and run thence N 0° 10' 00" E 1877.65 feet to the center of Lafayette Road and P.O.B. Continue thence N 0° 10' 00" E 27.50 feet; thence N 89° 15' 15" W 275.18 feet; thence S 0° 24' 25" W 27.50 feet; thence S 89° 15' 15" E 275.18 feet to P.O.B. Less existing right-of-way. Contains .202 Acre.

SKETCH SHOWING
SURVEY OF PROPOSED SITE
FOR SRD MAINTENANCE YARD
IN SARASOTA COUNTY

Approved: *[Signature]*
District Engineer
Date: 11-1-57

SARASOTA CO. MISC.