Road Plat Book 1, Page 12

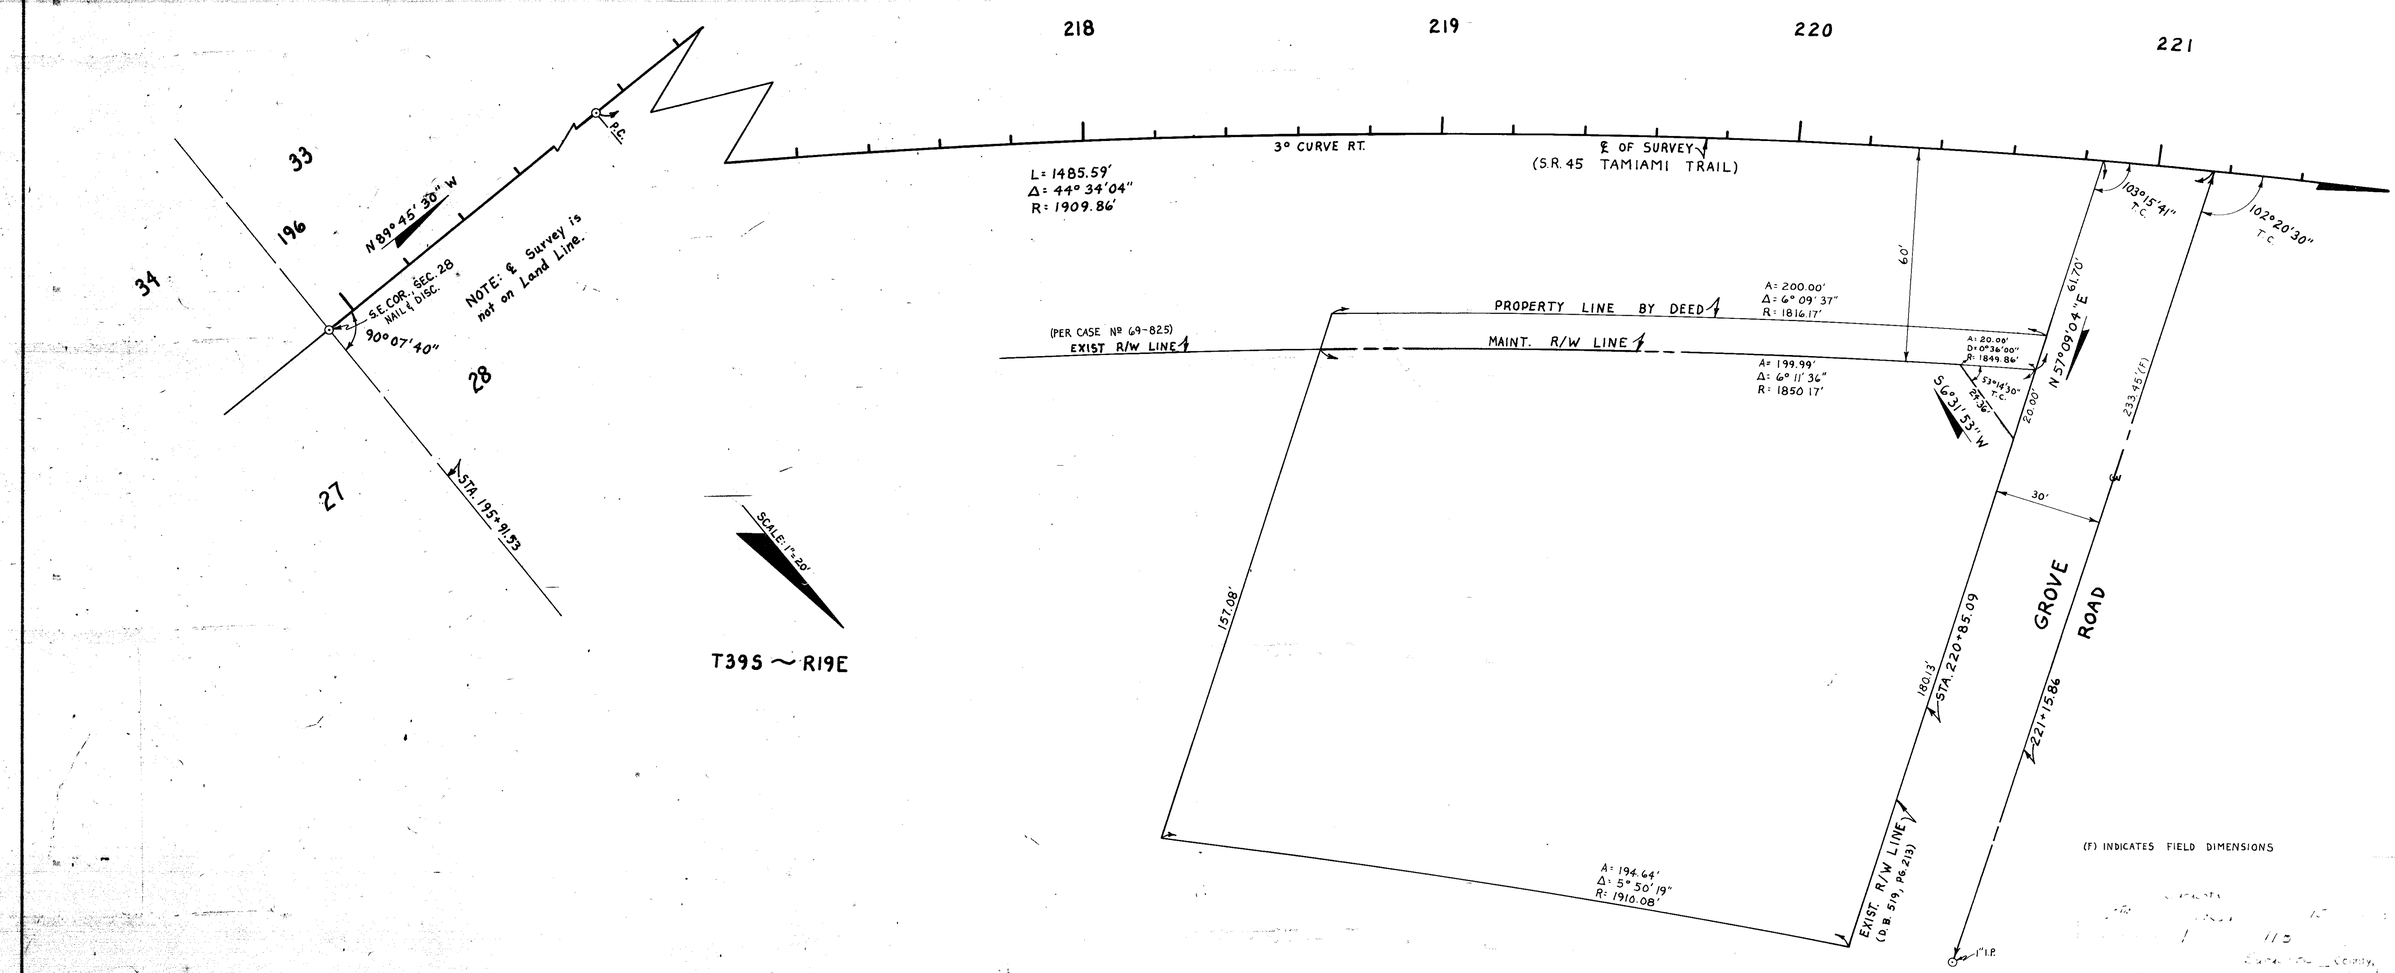


(F) INDICATES FIELD DIMENSIONS

**CURVE DATA**

P.I. STA. 216+64.00
Δ = 56° 51' 00" RT.
D = 3° 00'
T = 1033.73'
L = 1895.00'
R = 1909.86'
P.C. STA. 206+30.27
P.T. STA. 222+25.27

THIS IS TO CERTIFY that the within and attached sheet [illegible] constitute a true copy of the official Right of Way Map showing [illegible] by the Dept of Transportation of Florida for a portion of State Road 45 designated as Section 17010 in SARASOTA County, Florida.

THE PROPERTY outlined in **red** ink on the said sheets has been vested in the State of Transportation of Florida, pursuant to the provisions of Section [illegible] Statutes of 1951 and Section 337.31 Florida Statutes of 1959, either under formal conveyance and other instruments.

IN WITNESS WHEREOF, We have hereunto set our hands [illegible] Dept of Transportation of Florida, at Tallahassee, Florida, this 14th day of March A.D. 1975.

Tom [illegible]
SECRETARY OF TRANSPORTATION
STATE OF FLORIDA DEPARTMENT OF TRANSPORTATION

Carolyn Swaim
EXECUTIVE SECRETARY

MAINTAINED
RIGHT OF WAY MAP

**45 SARASOTA**

B.A.L. 2-10-75 E.W. Monte De Oca by name 2/13/75
B.A.L. 2-11-75
J.R.M. 2-12-75 Cecil L. Ratcliff for 3-12-75

**17010-2503** Sheet 1 of 1