


FED. ROAD DIST. NO.	STATE	SEC. AND DIST. NO.	FISCAL YEAR	SHEET NO.	TOTAL SHEETS
3	FLA.	1702-202		17	

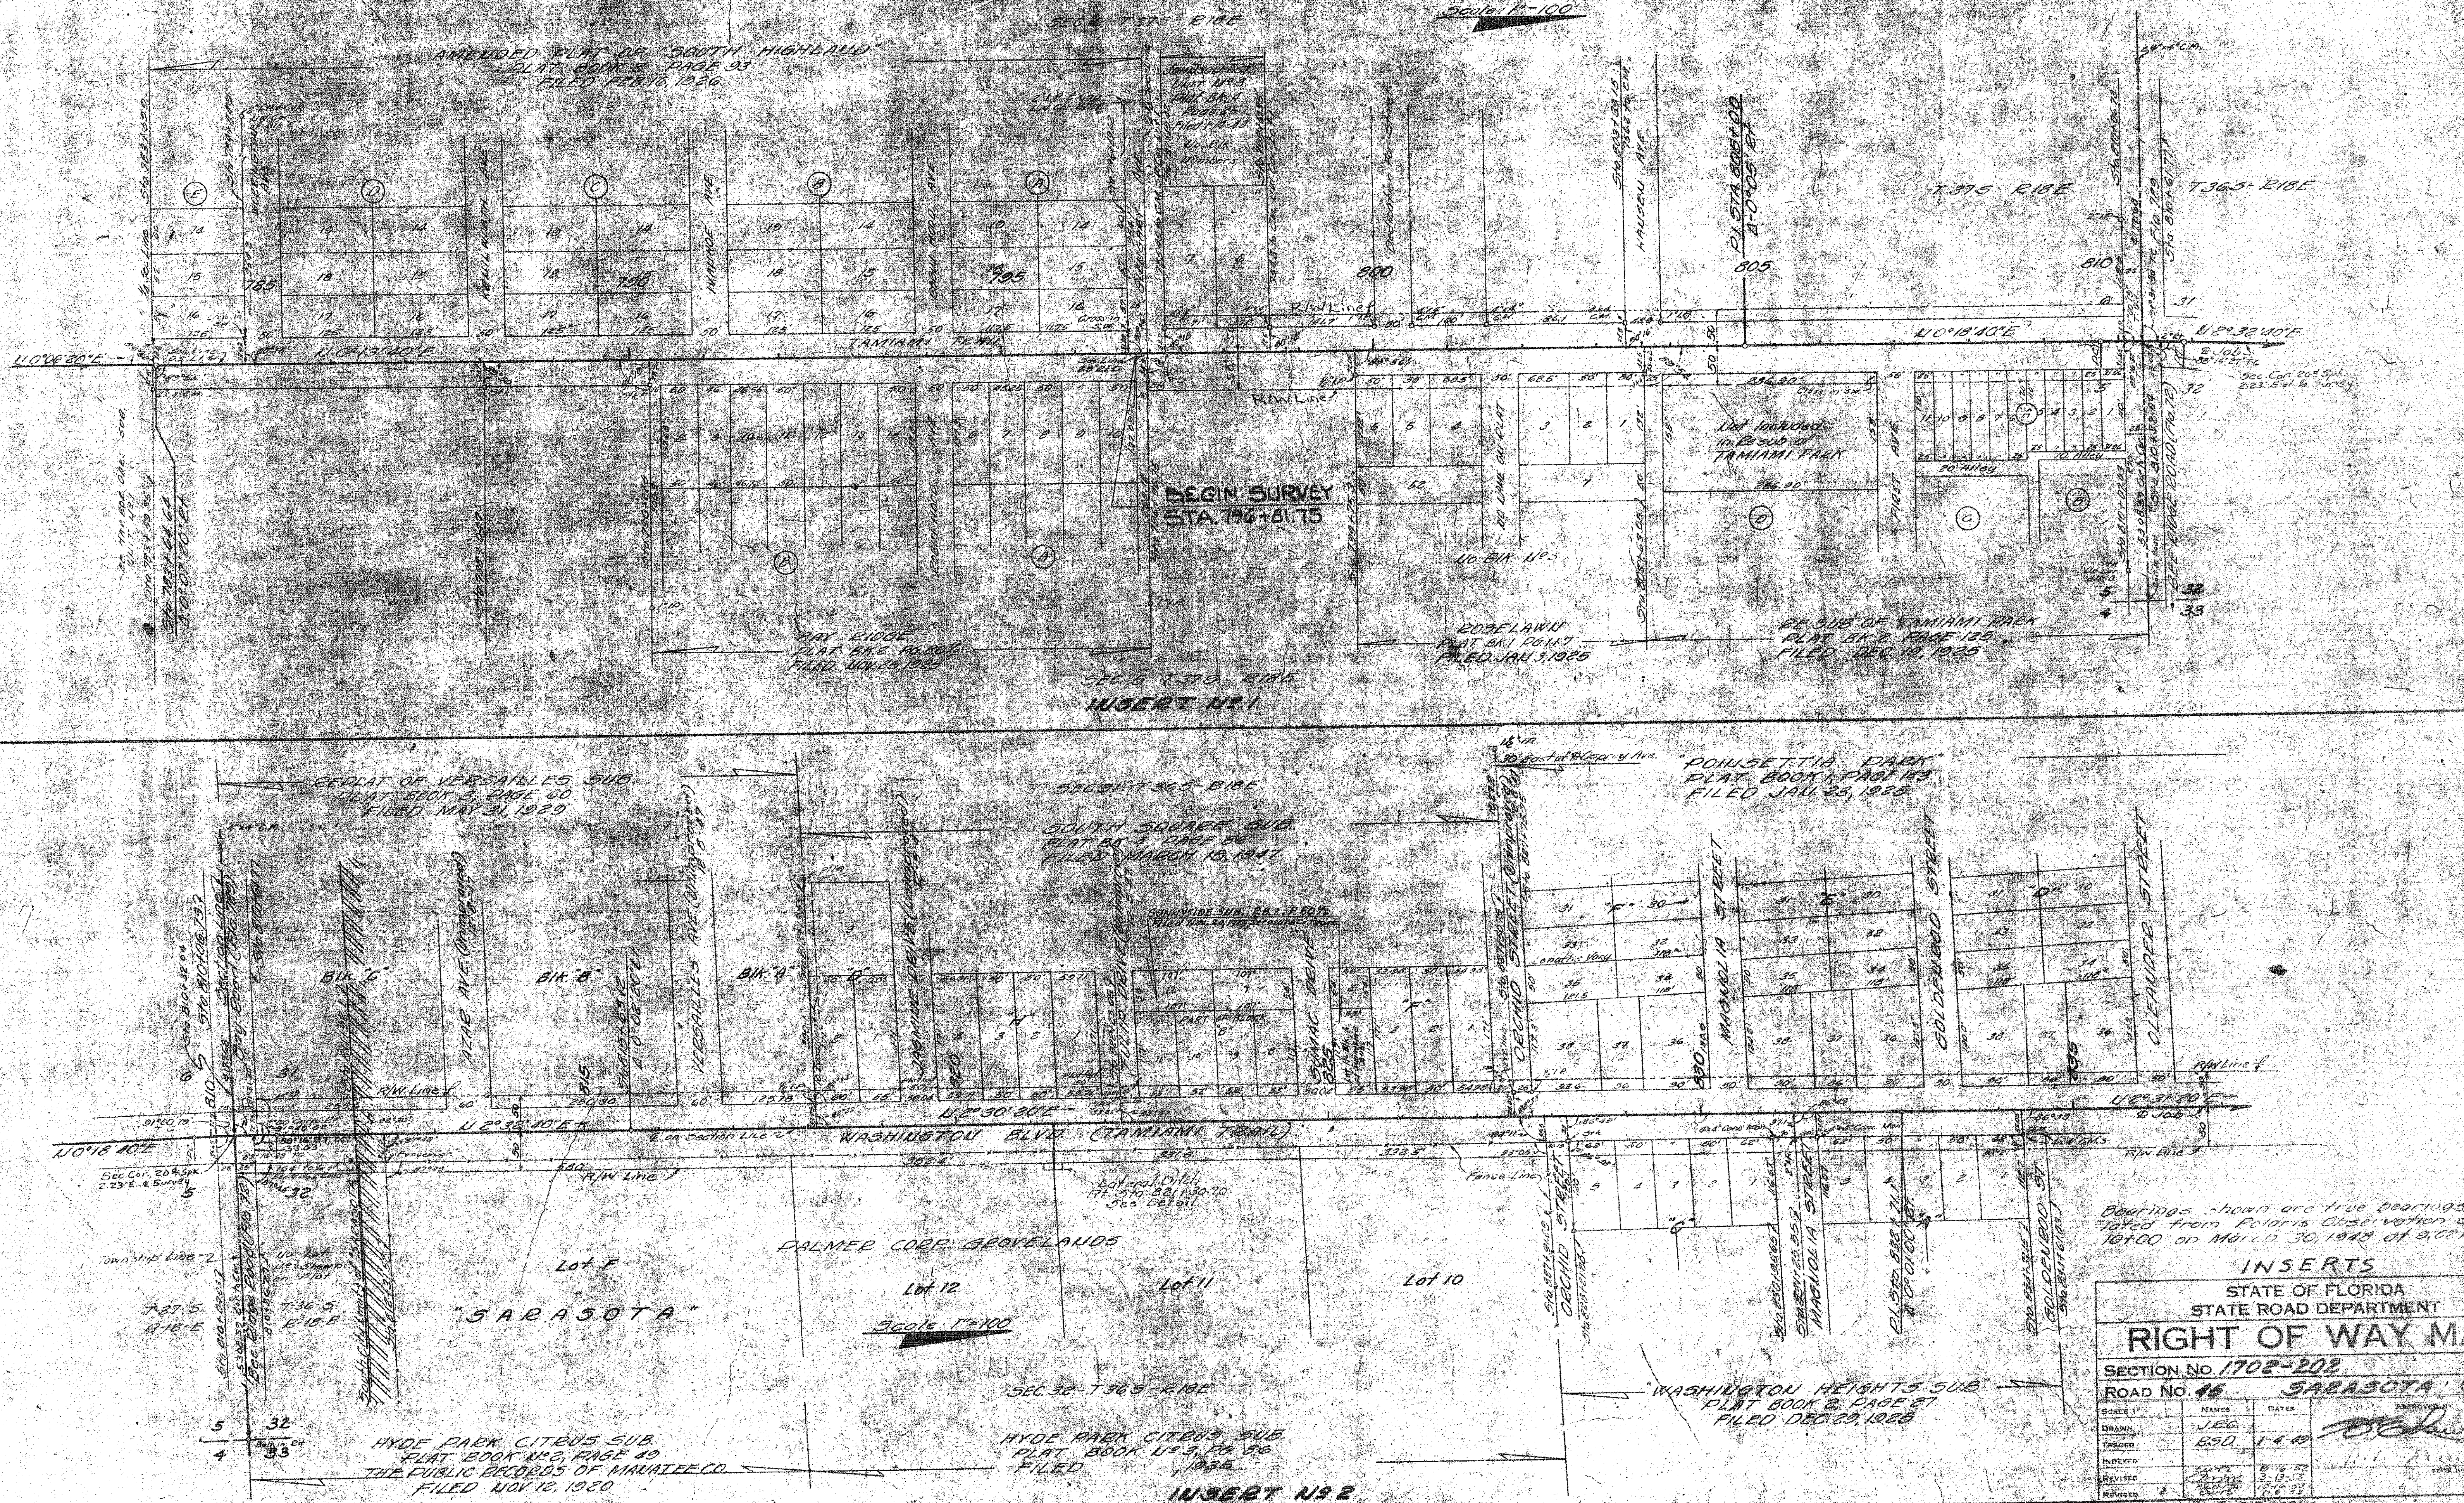

Bearings shown are true bearings taken
taken from Polaris observation at 5:50
10:00 on March 30, 1948 at 9:00 AM EST.

INSERTS

STATE OF FLORIDA STATE ROAD DEPARTMENT	
RIGHT OF WAY MAP	
SECTION No. 1702-202	Sh. 2
ROAD No. 46 SARASOTA COUNTY	


FD. ROAD	STATE	SEC. AND	LOCAL	SHEET	TOTAL
NO. 45	FLA.	1702-202		3	SHEETS

T 36 S - R 18 E

POINSETTIA PARK SUB.

Plat Book 1, Page 143
Filed Jan 23, 1923

SOUTH-SIDE SCHOOL SUB.

Plat Book 2, Page 112
Filed Dec 7, 1923

GROVE HEIGHTS SUB.

Plat Book 1, Page 157
Filed April 26, 1925

HARTSDALE SUB.

Plat Book 2, Page 177
Filed July 26, 1926

Sec. 31

Sec. 32

VOID

VOID

ACRES

LONGMEADOW SUB.

Plat Book 2, Page 68
Filed Feb 2, 1924

LONGMEADOW SUB.

Plat Book 2, Page 64
Filed Nov 21, 1925

SOUTH-SIDE PARK SUB.

Plat Book 4, Page 6
Filed March 22, 1939

INSERT N° 1

DE SOTO PARK SUB.

Plat Book 1, Page 61
Filed Sept 10, 1924

CITY HALL SQUARE N° 2

Plat Book 2, Page 123
Filed Jan 10, 1926

A Subdivision of Lots 1223
of Block 'A' of Herrick Sub.
Plat Book 2, Page 103
Filed May 4, 1926

HERRICK SUB.

A Subdivision of NE 1/4
of S.E. 1/4 of S.E. 1/4, Sec. 30
T 36 S, R 18 E
Plat Book 1, Page 53
Filed July 28, 1924

T 36 S - R 18 E

Sec. 31

Sec. 30

Included in Herrick's Subdivision
Sub. of Lots 1223
of Block 'A'

Block B

Bearings Shown Are True Bearings Calculated
From Polaris Observation at Station 10+00
On March 30, 1948 At 5:02 P.M. EST

INSERTS

STATE OF FLORIDA
STATE ROAD DEPARTMENT

RIGHT OF WAY MAP

SECTION NO. 1702-202

ROAD NO. 45

SARASOTA COUNTY

DESIGNED BY	WAKER	DATE
DRAWN	J.R.O.	10/20
MADE	C.W.M.	10/20
CHECKED		
REVIEWED		
REVISION		
CHECKED	E.E.L.	8-20-52

GROVE LAWN-REVISED



Plat revising size of lots being the NW 1/4 of
the NW 1/4 of Sec. 32, T 36 S, R 18 E, filed June 1,
1936, Plat Book 4, Page 67, Sarasota County
Records.

INSERT N° 2

LA LINDA TERRACE SUB.

Plat Book 1, Page 85
Filed Oct 25, 1924

FED. ROAD DIST. NO.	STATE	SEC. AND IDE NO.	FISCAL YEAR	SHEET NO.	TOTAL SHEETS
3	FLA.	1702-202		1	

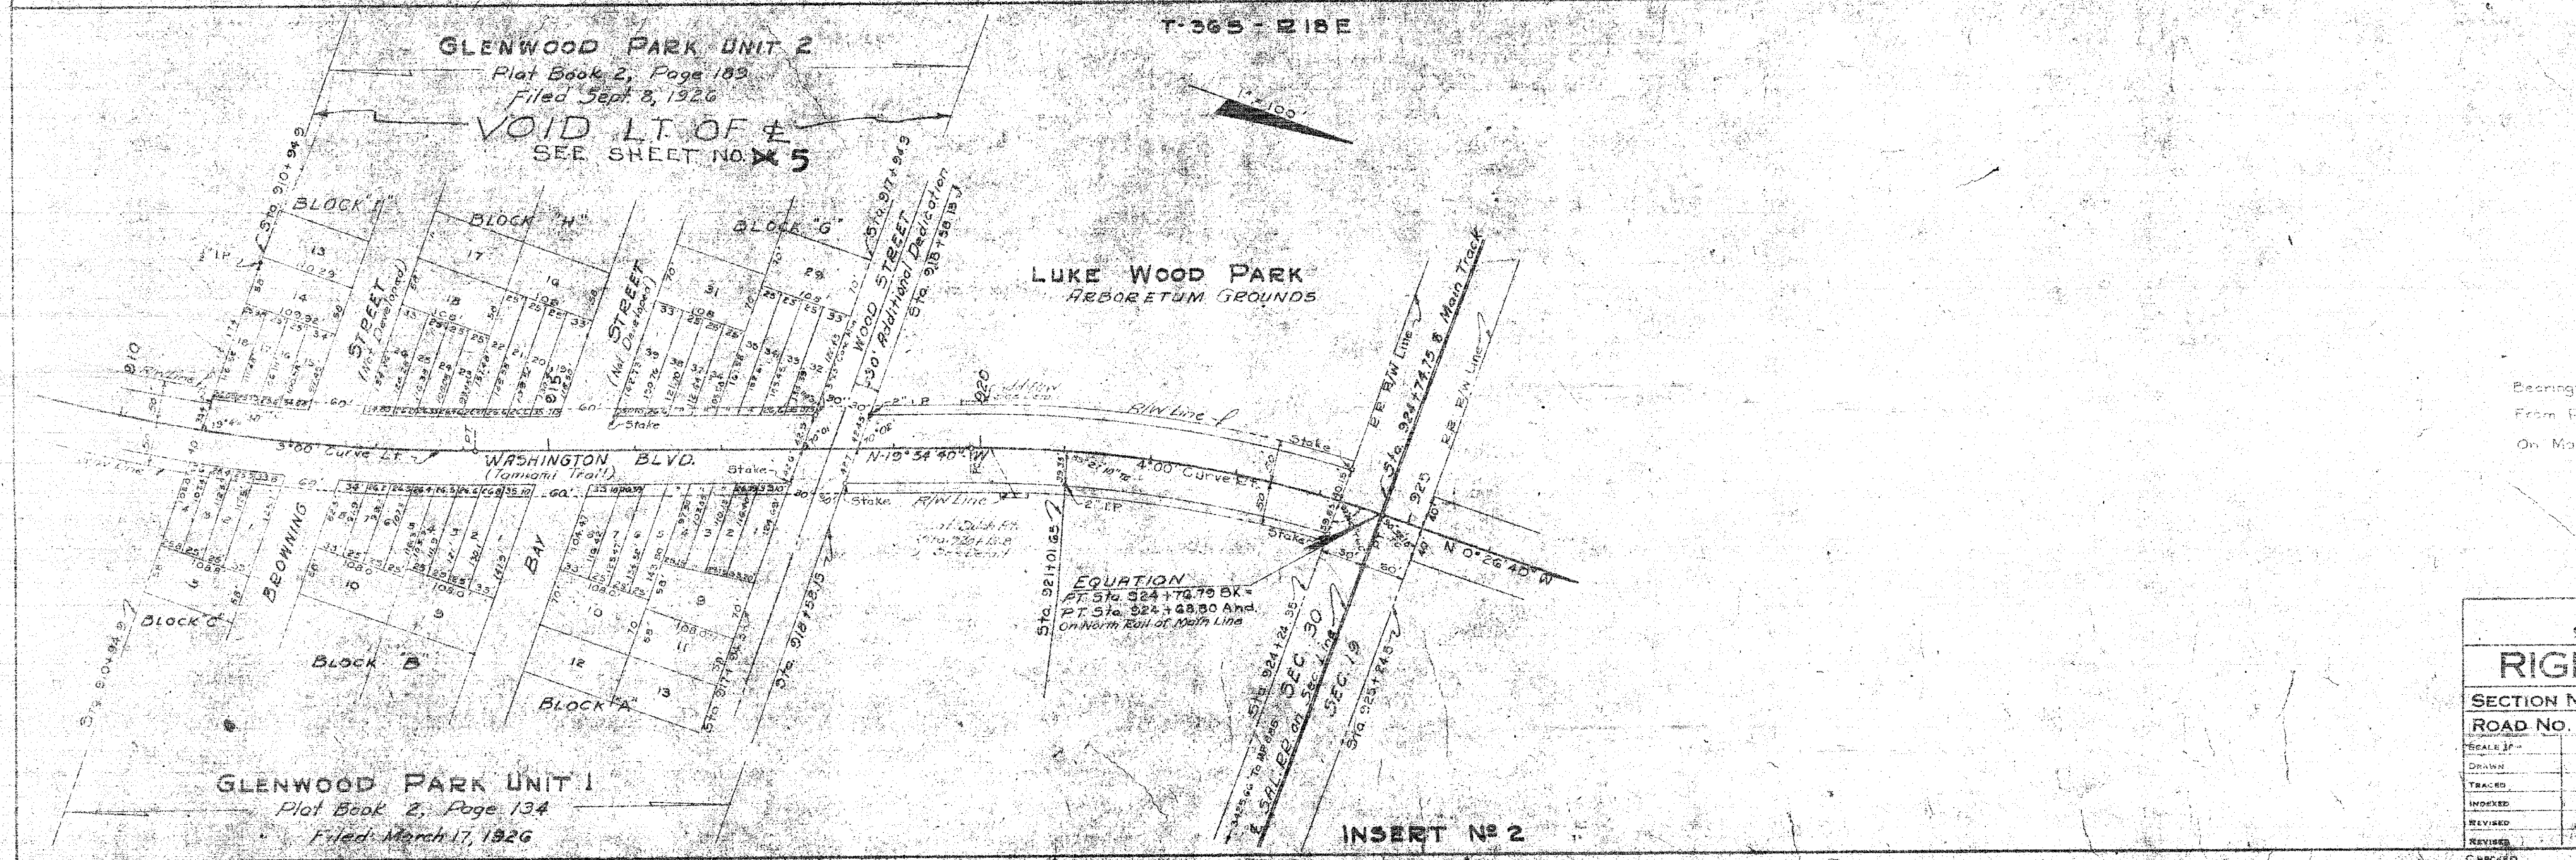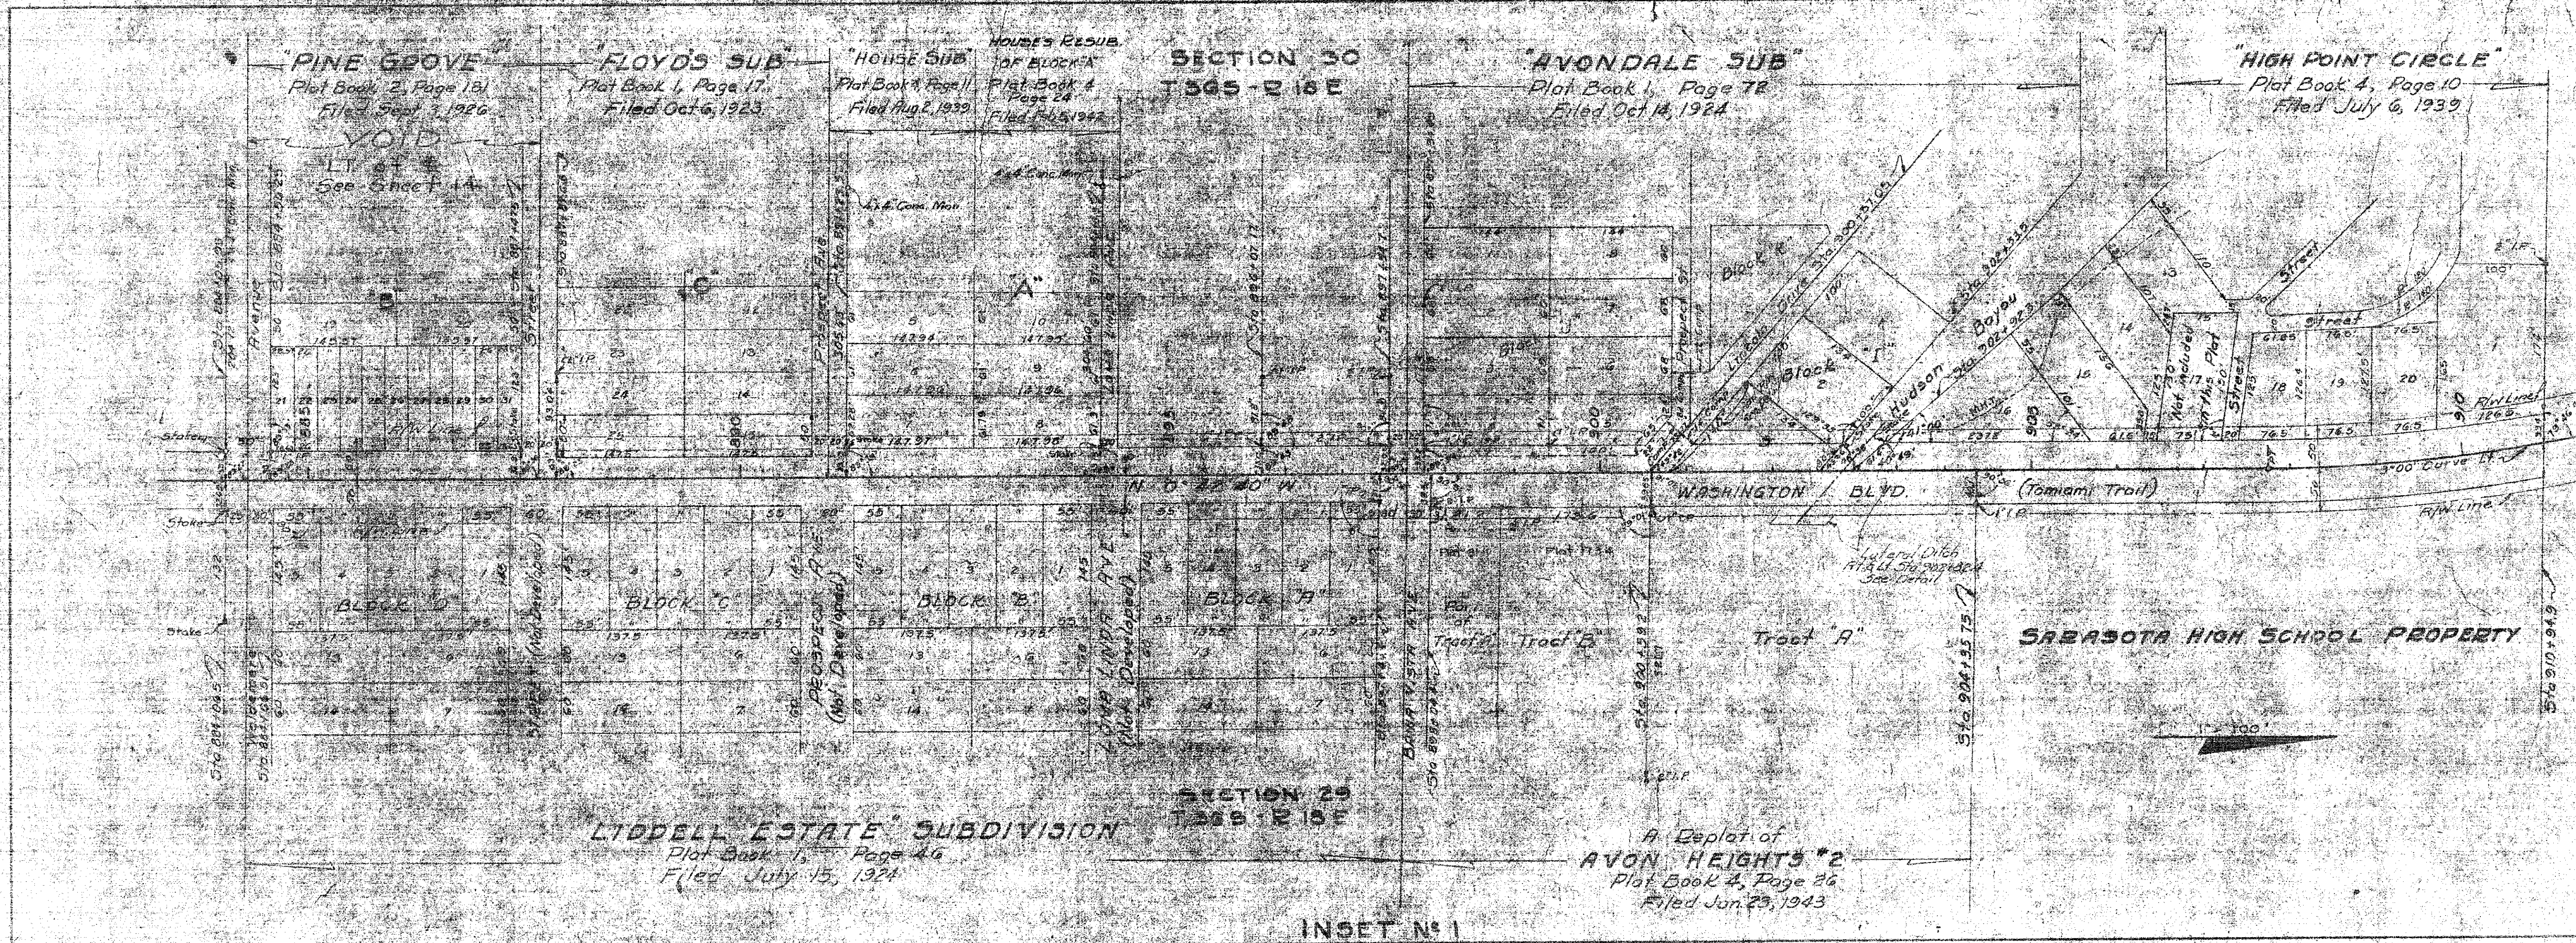

Bearings Shown are True Bearings
From Point of Observation at Station
On March 30, 1948 at 10:00 AM

INSERTS

STATE OF FLORIDA
STATE ROAD DEPARTMENT


RIGHT OF WAY MAP

SECTION NO. 1702-202 5A.4


ROAD NO. 45 SARASOTA COUNTY

SCALE 3" = 1"	NAMES	DATE	APPROVED BY
DRAWN			
TRACED	C.W.M.	1/2/49	
INDEXED			
REVISED			
CHECKED	E.E.T.	5-20-52	


FED. ROAD DIV. NO.	STATE	SEC. AND JOB NO.	FISCAL YEAR	SHEET NO.	TOTAL SHEETS
3	FLA.	1702-201		2	

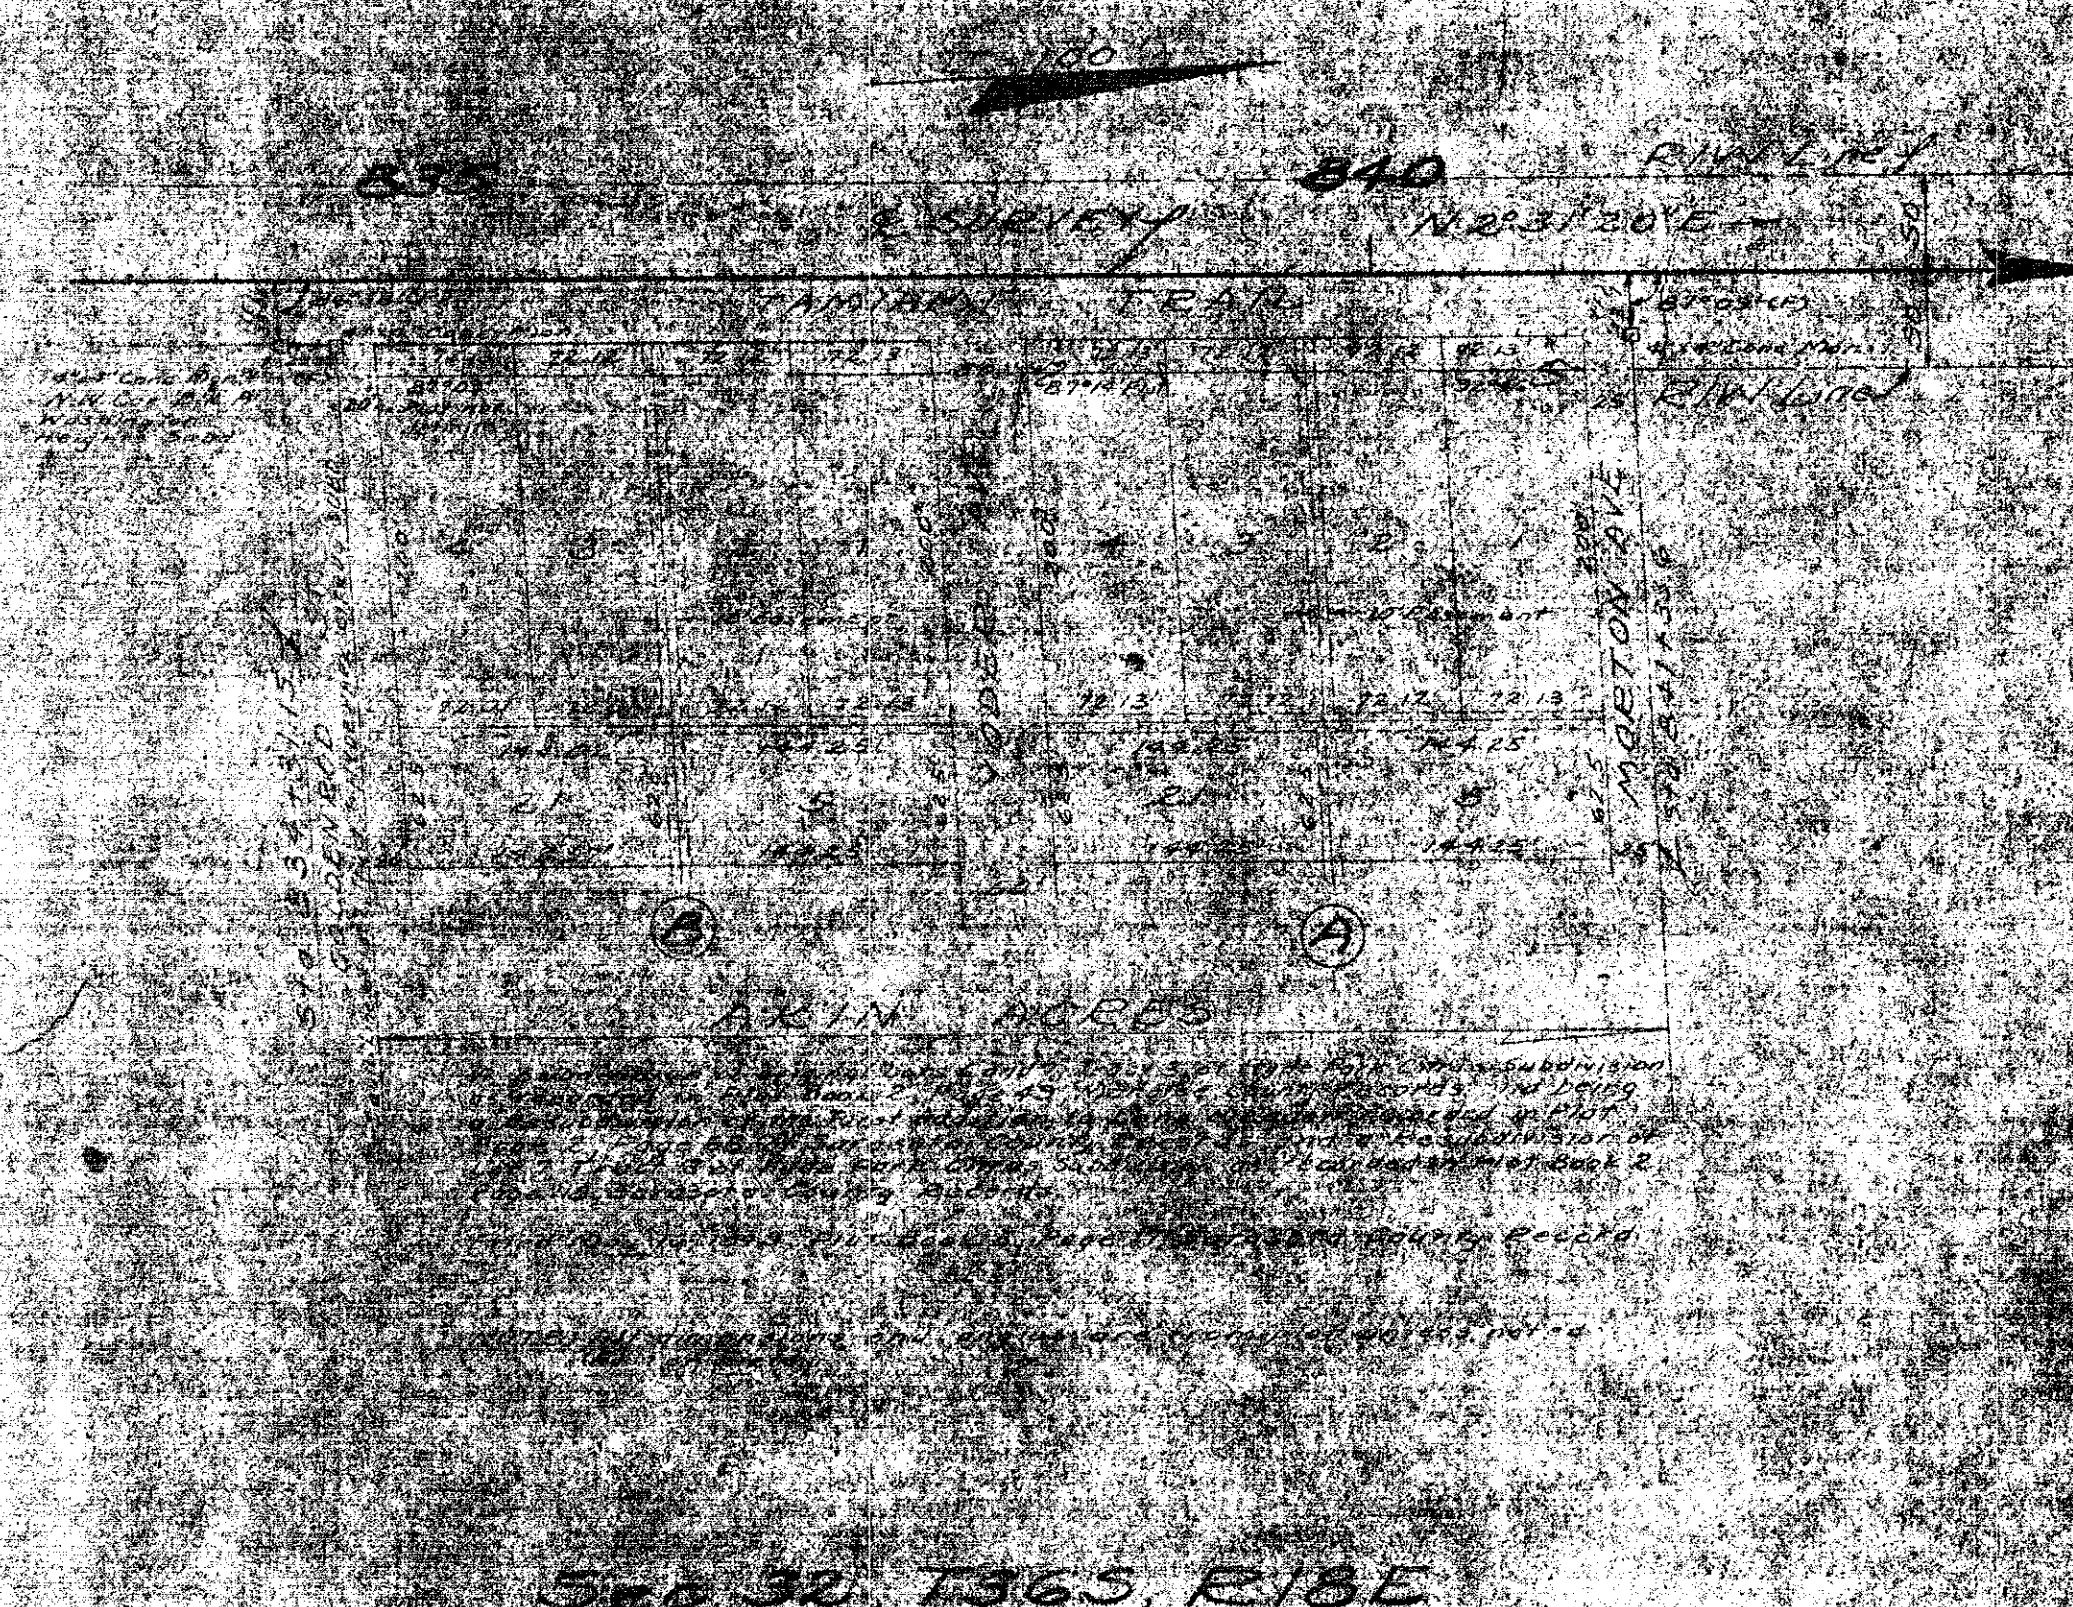

INSERT No 1

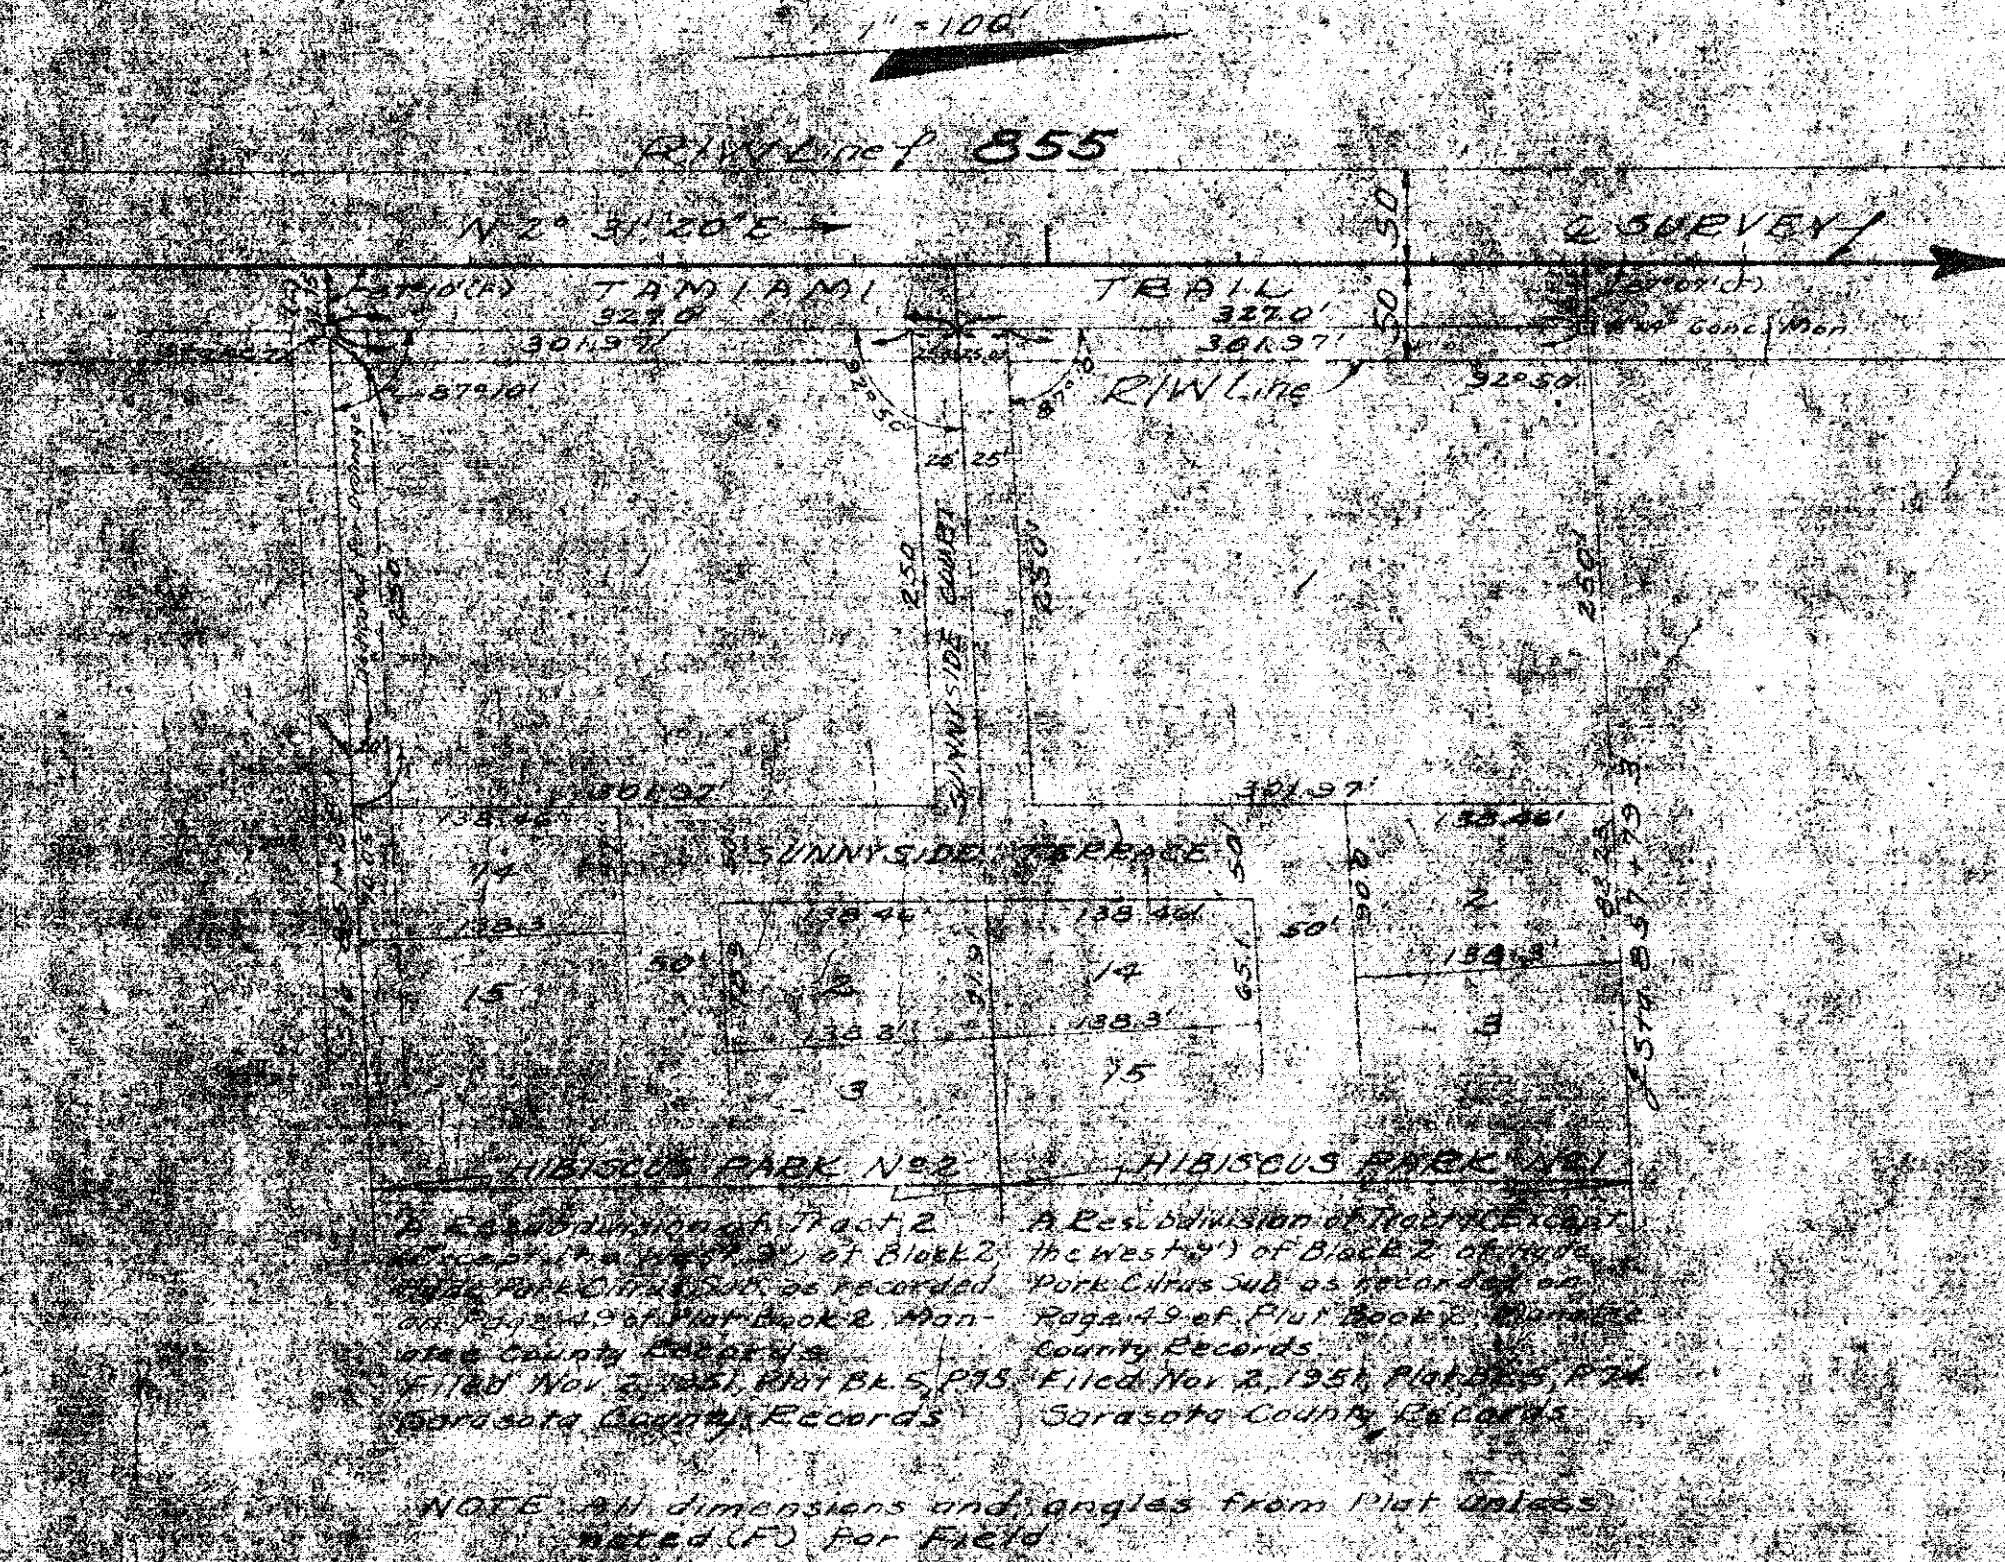


INSERT No 2

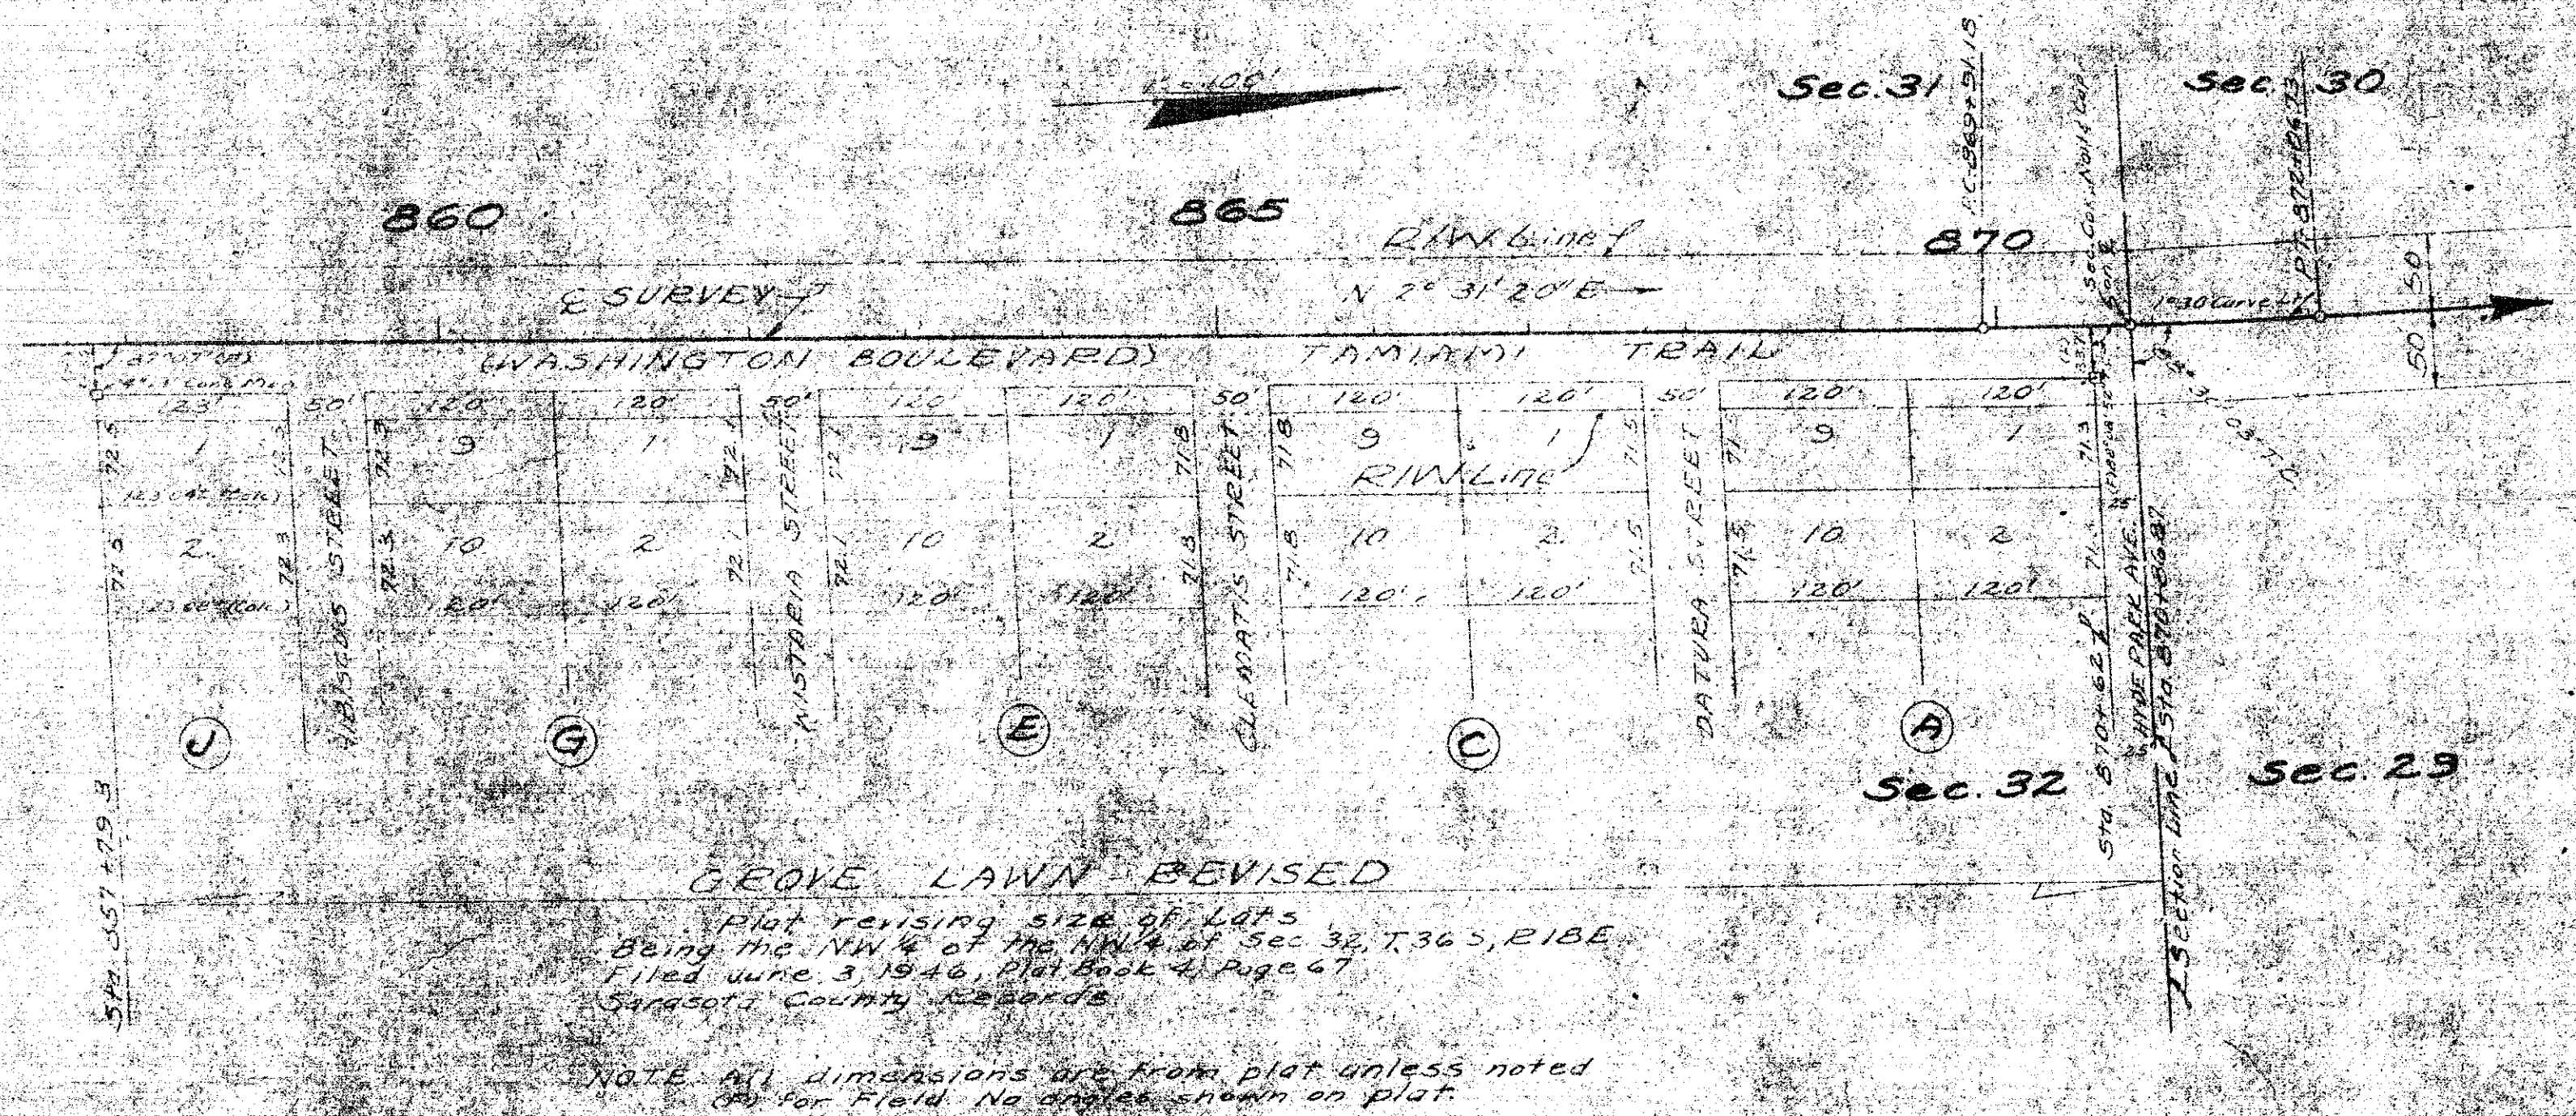

INSERT No 3


INSERTS

STATE OF FLORIDA			
STATE ROAD DEPARTMENT			
RIGHT OF WAY MAP			
SECTION No. 1702-201		Sh. 6	
ROAD No. 45		SARASOTA COUNTY	
SCALE 1" = 100'	NAME	DATE	APPROVED BY
DRAWN	E.C.I.	11-12-52	
TRACED	E.C.I.	11-14-52	
INDEXED	E.C.I.	11-15-52	
REVISED	E.C.I.	11-15-52	

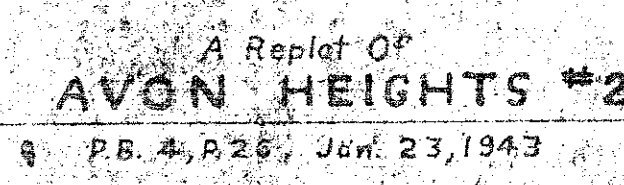

FED. ROAD DIV. No.	STATE	SEC. AND JOB No.	FISCAL YEAR	SHEET No.	TOTAL SHEET
3	FLA.	1702-202		17	

SEC. 5, T 37 S, R 18 E

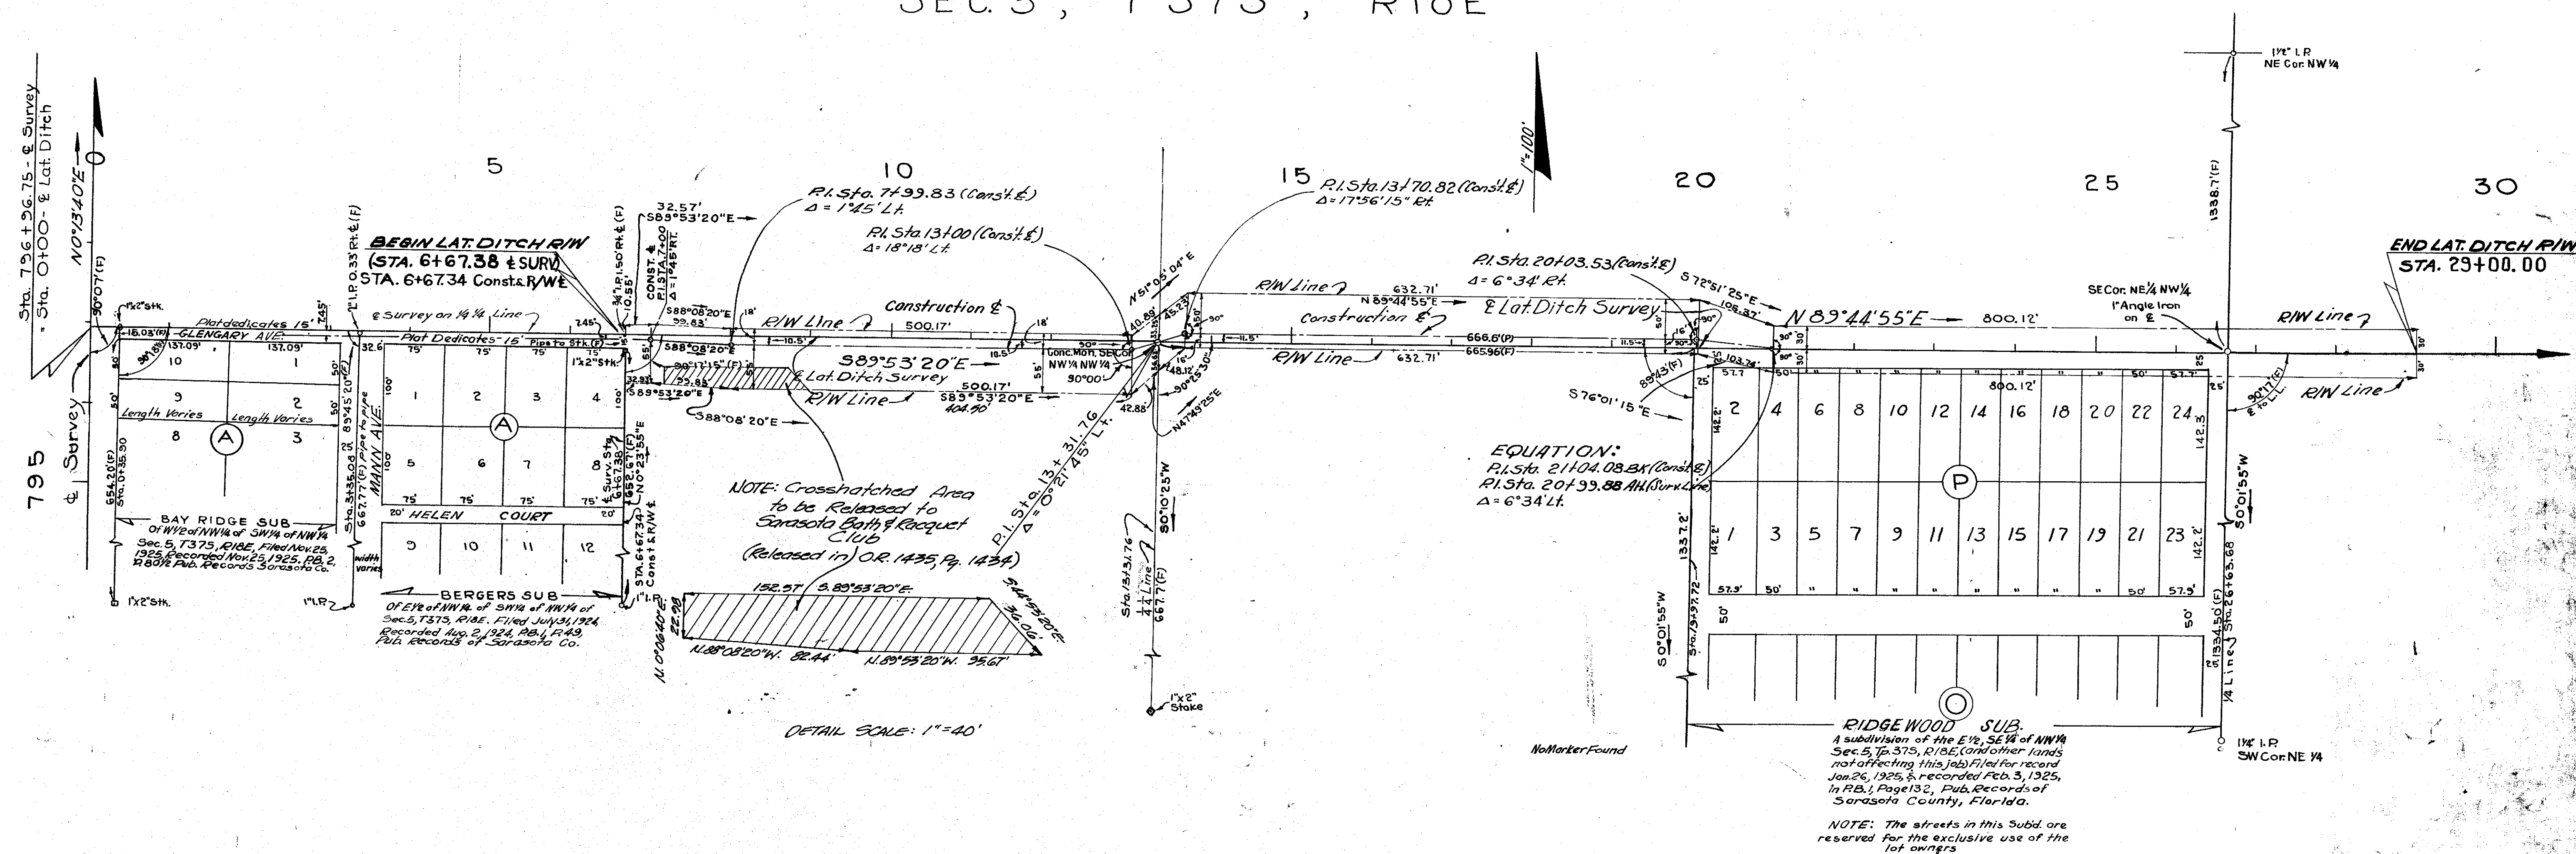

NOTE: All subdivision dimensions shown are as per Plat, unless otherwise indicated by (F), field.

NOTE: Plotted from Looseleaf Field Notes-Dated 11-12-53

LATERAL DITCH
RT. STA. 796+96.75

STATE OF FLORIDA
STATE ROAD DEPARTMENT

RIGHT OF WAY MAP

SECTION No. 1702-202

ROAD NO. 45 SASSOTA COU

SCALE 1"=100'	NAME	DATE	APPROVED BY
DRAWN	V.C.	2-3-54	<i>[Signature]</i>


TRACED	KC	2-9-54	7-10-54
INDEXED			

CHECKED	S.E.C. FILE 2-15-54

NOTE: This Map (Pg. 23) filed on 8-18-83
replaces the Map originally filed on
12-2-74. It is a duplicate, except
for the addition of the disclaimer.

FED. ROAD DIST. NO.	STATE	SEC. AND JOB NO.	SCALE	SHEET NO.	TOTAL SHEETS
1	FLA.	1702-202		1	

SEE INSERT NO. 2 SHEET NO. 8	SEE INSERT NO. 1 SHEET NO. 9	SEE INSERT NO. 2 SHEET NO. 9	SEE INSERT NO. 1 SHEET NO. 10	SEE INSERT NO. 2 SHEET NO. 10	SEE INSERT NO. 1 SHEET NO. 11 AND INSERT NO. 102 SHEET NO. 5	SEE INSERT NO. 2 SHEET NO. 11 AND INSERT NO. 3 SHEET NO. 5	SEE INSERT NO. 1 SHEET NO. 12 AND INSERT NO. 1 SHEET NO. 14	SEE INSERT NO. 2 SHEET NO. 12 AND INSERT NO. 2 SHEET NO. 14
STA 659+04.30	STA 705+19.05	STA 758+88.5	STA 803+54.97	STA 833+64	STA 861+06.73	STA 883+00	STA 910+79.3	STA 923+24.5

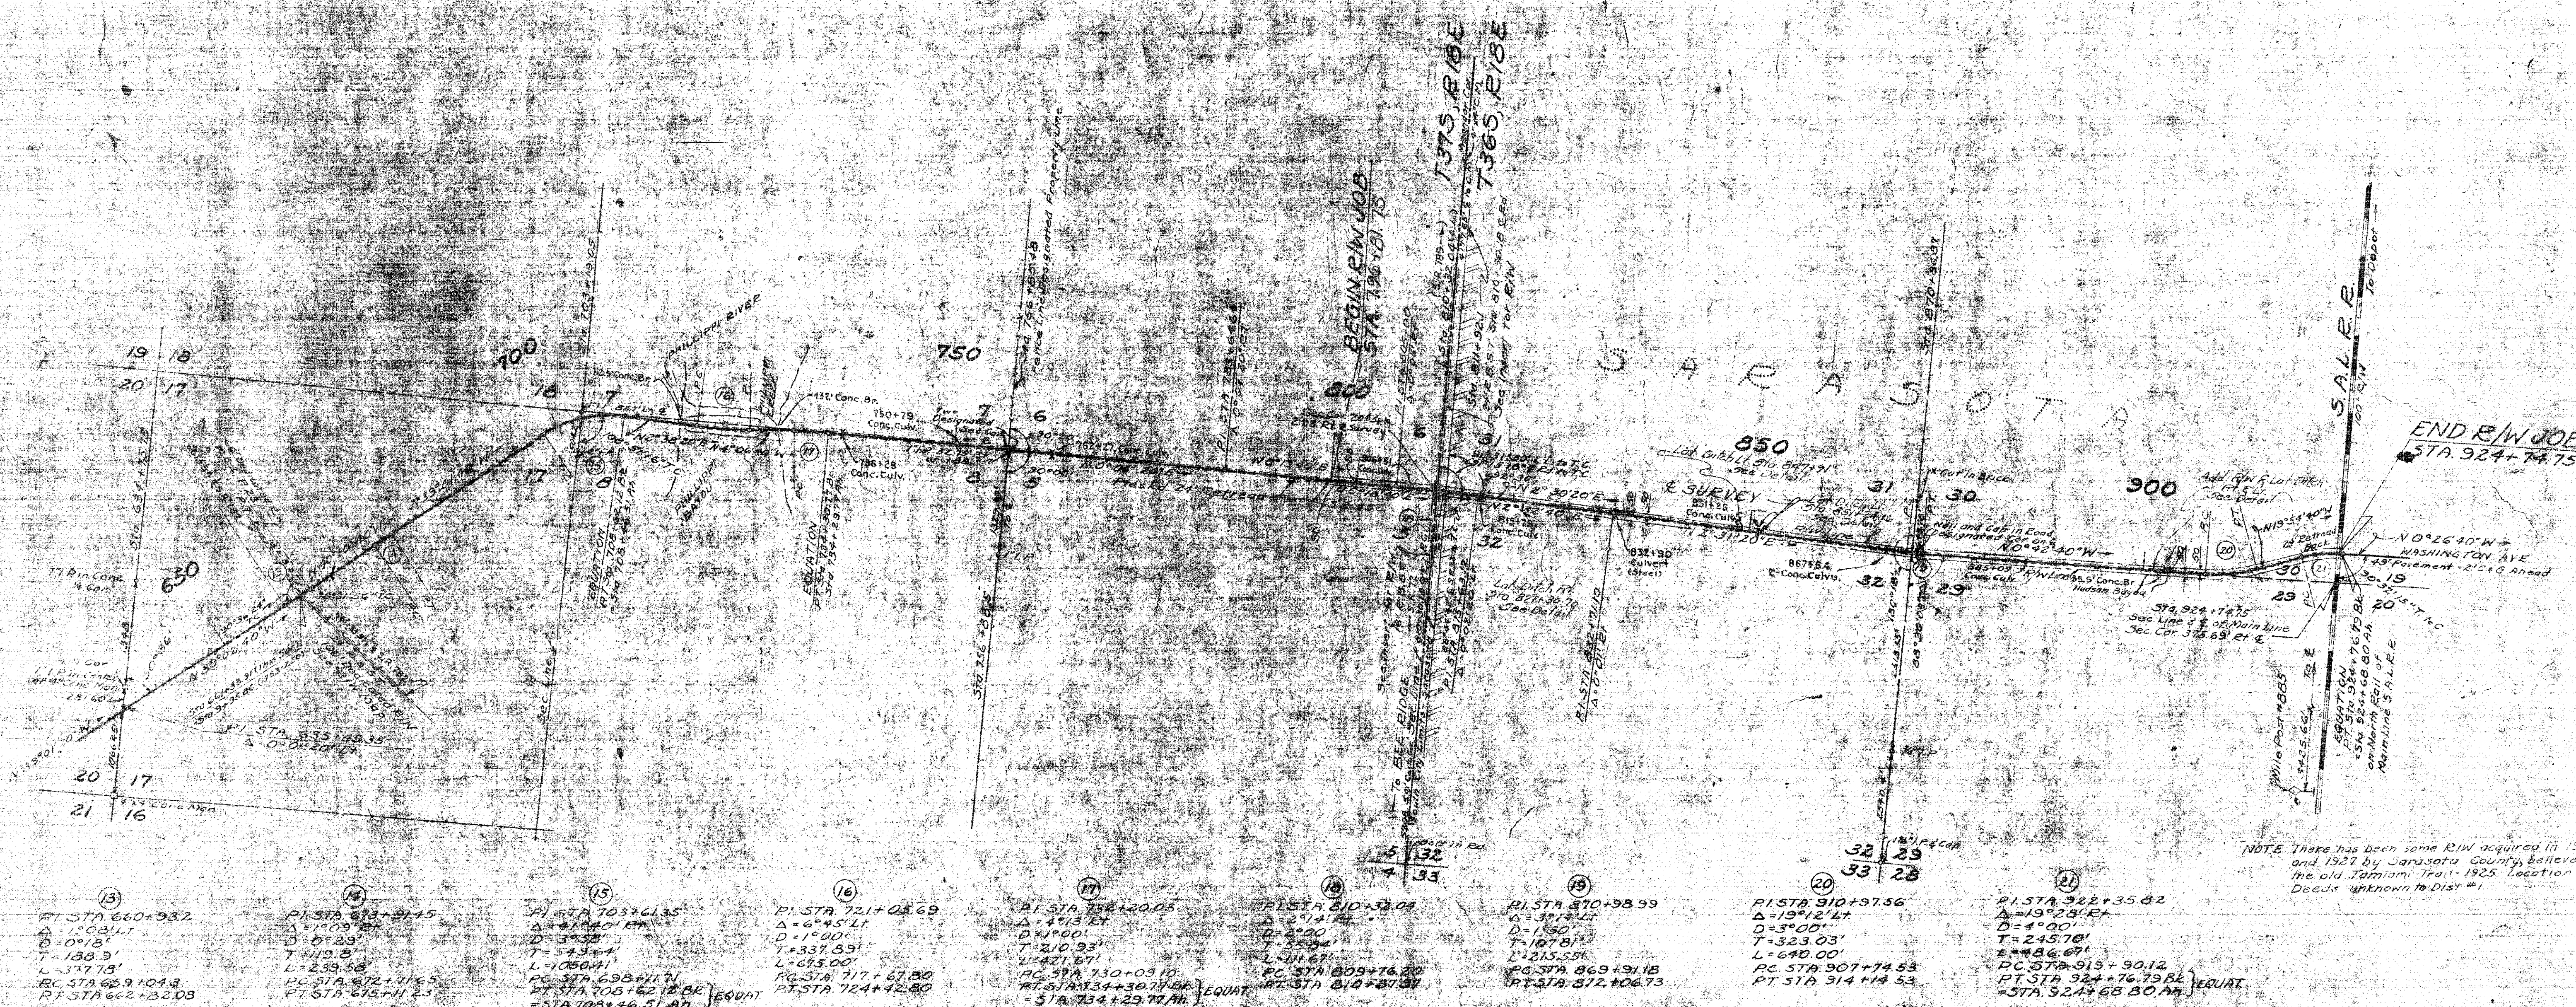


--	---	---	---	---	---	---	---	---

NOTE: There has been some R/W acquired in 1923, 1926 and 1927 by Sarasota County, believed to be the old Tamiami Trail. 1925 location of original. Deeds unknown to Dist. #1

RIGHT OF WAY WIDTHS REQUIRED	
Sta 803+63.05 to Sta 924+74.75	50'

KEY MAP

Land Ties plotted from Field Notebook No. 235873
Topog.

STATE OF FLORIDA
STATE ROAD DEPARTMENT

RIGHT OF WAY MAP

SECTION NO. 1702-202 Sh. 1

ROAD NO. 45 SARASOTA COUNTY

SCALE	NAME	DATE
DRAWN	H.E.L.	1948
TRACED	E.E.P.	5-5-52
INVESTED		
APPROVED		
DESIGNED		

Checked: E.E.P. 6-9-52