


FED. ROAD DIV. No.	STATE	SEC. AND JOB No.	FISCAL YEAR	SHEET No.	TOTAL SHEETS
3	FLA.	17020-2203		1	

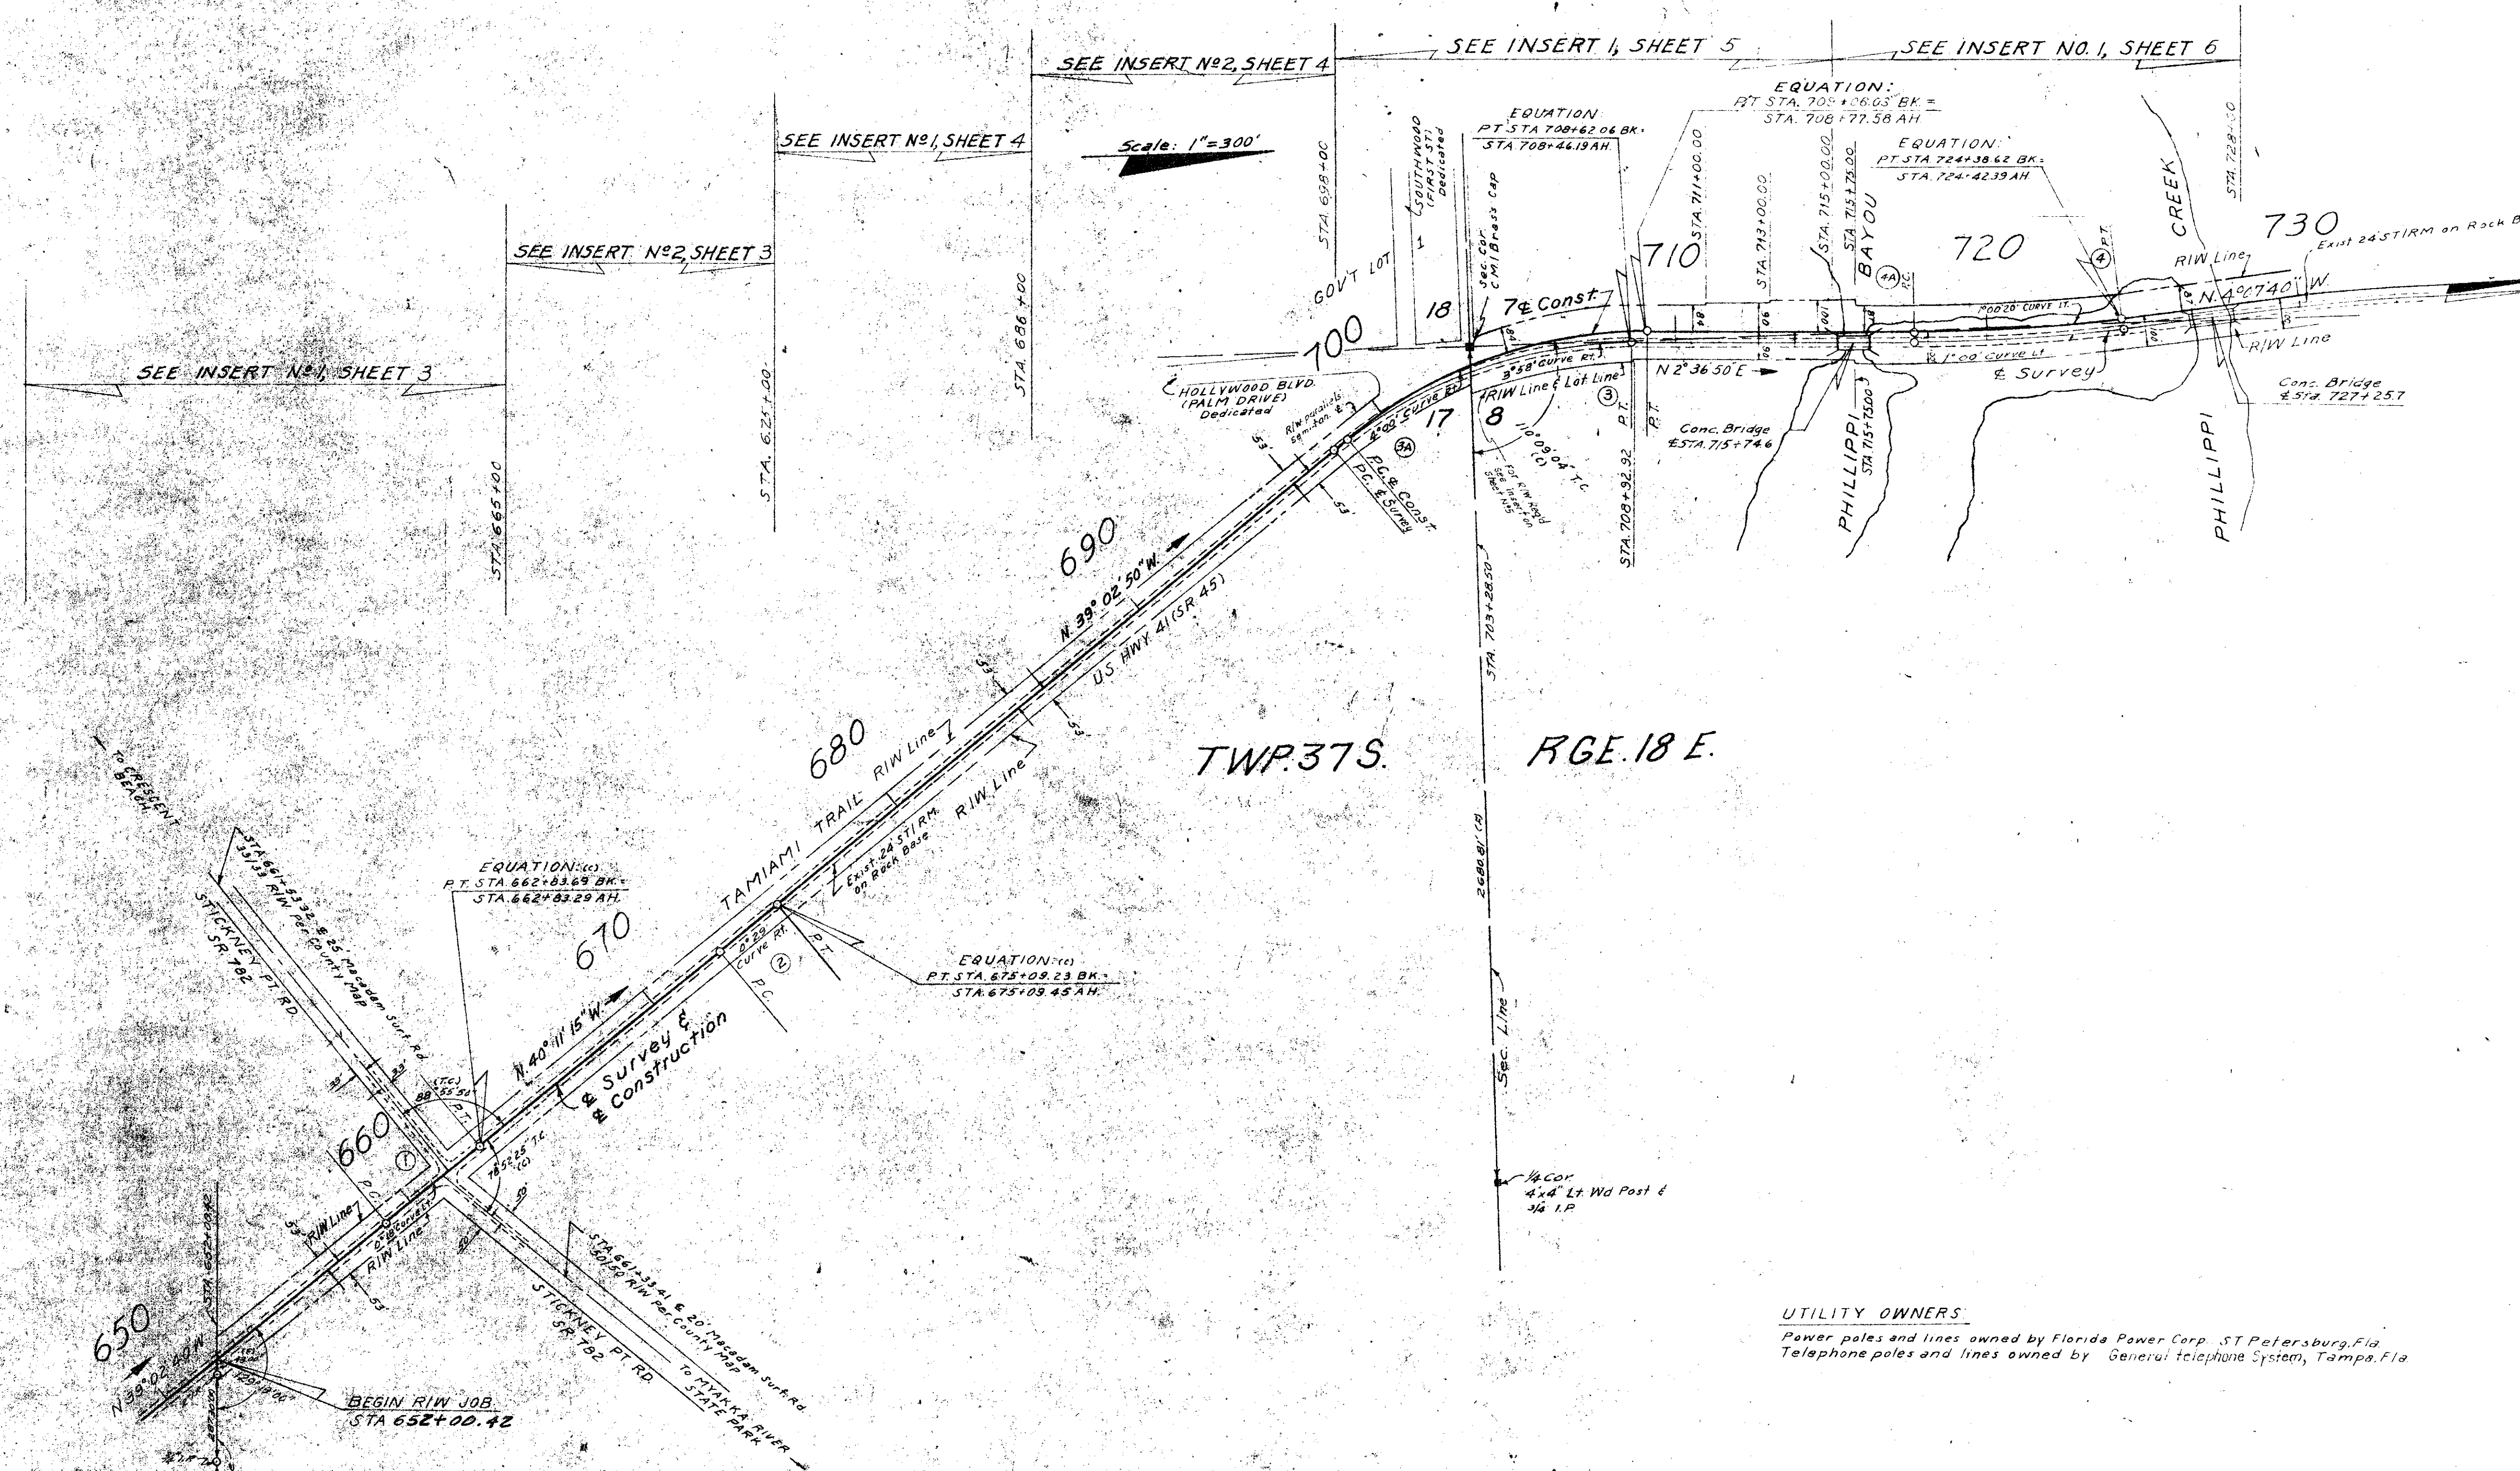

NOTES:
(F) = Field Dimension
(D) = Deed Dimension
S = Survey Line
CL = Center Line of Job

Bearings shown are true bearings from Polaris Observation at STA 10+00 on Mar. 30th, 1948 at 902 EST by S.R.D.

UTILITY OWNERS:
Power poles and lines owned by Florida Power Corp. St. Petersburg, Fla.
Telephone poles and lines owned by General Telephone System, Tampa, Fla.

CURVE NO. ① P.I. STA. 660+93.19 Δ = 1° 08' 35" LT D = 0° 18' 00" T = 130.52' L = 381.02' R = 19038.60' P.C. STA. 659+02.67 P.T. STA. 662+83.69 BK = EQUATION: STA. 662+83.29 AH	CURVE NO. ② P.I. STA. 673+91.37 Δ = 1° 08' 25" RT D = 0° 29' 00" T = 117.96' L = 235.92' R = 11854.30' P.C. STA. 672+73.31 P.T. STA. 675+09.23 BK = EQUATION: STA. 675+09.45 AH	CURVE NO. ③ P.I. STA. 703+41.35 Δ = 41° 39' 40" RT D = 3° 58' T = 549.57' L = 1050.28' R = 1444.43' P.C. STA. 698+11.78 P.T. STA. 708+62.06 BK = EQUATION: STA. 708+46.19 AH	CURVE NO. ④ P.I. STA. 704+09.49 Δ = 41° 39' 40" RT D = 4° 08' T = 544.99' L = 1041.53' R = 1432.40' P.C. STA. 698+64.50 P.T. STA. 709+06.03 BK = EQUATION: STA. 708+77.58 AH	CURVE NO. ⑤ P.I. STA. 721+03.69 Δ = 6° 44' 30" LT D = 1° 06' 00" T = 337.47' L = 674.17' R = 5729.58' P.C. STA. 717+68.22 P.T. STA. 724+42.39 EQUATION: STA. 724+38.62 BK =	CURVE NO. ⑥ P.I. STA. 721+03.81 Δ = 6° 44' 30" LT D = 1° 06' 20" T = 335.59' L = 670.40' R = 5697.58' P.C. STA. 717+68.22 P.T. STA. 724+42.39 EQUATION: STA. 724+42.39 AH
---	---	--	--	---	---

KEY MAP A
TAMIAMI TRAIL

STATE OF FLORIDA
STATE ROAD DEPARTMENT
RIGHT OF WAY MAP
SECTION NO. 17020-2203
ROAD NO. S.R. 45 (U.S. 41) SARASOTA COUNTY
SCALE 1" = 300'


DRAWN BY	REZ	DATE	12-20-57
TRACED	REZ	DATE	2-12-58
INDEXED			
REVISED	AWB	DATE	3-21-58
REVISED			

APPROVED BY: *[Signature]* DIVISION ENGINEER
10-21-58
Asst. STATE HIGHWAY ENGINEER

GLACE ENGINEERING CORPORATION
St. Petersburg, Florida
approved by: *[Signature]*

FED. ROAD DIV. No.	STATE	SEC. AND JOB No.	FISCAL YEAR	SHEET No.	TOTAL SHEETS
5	FLA	17020-2203		2	

Scale: 1" = 300'

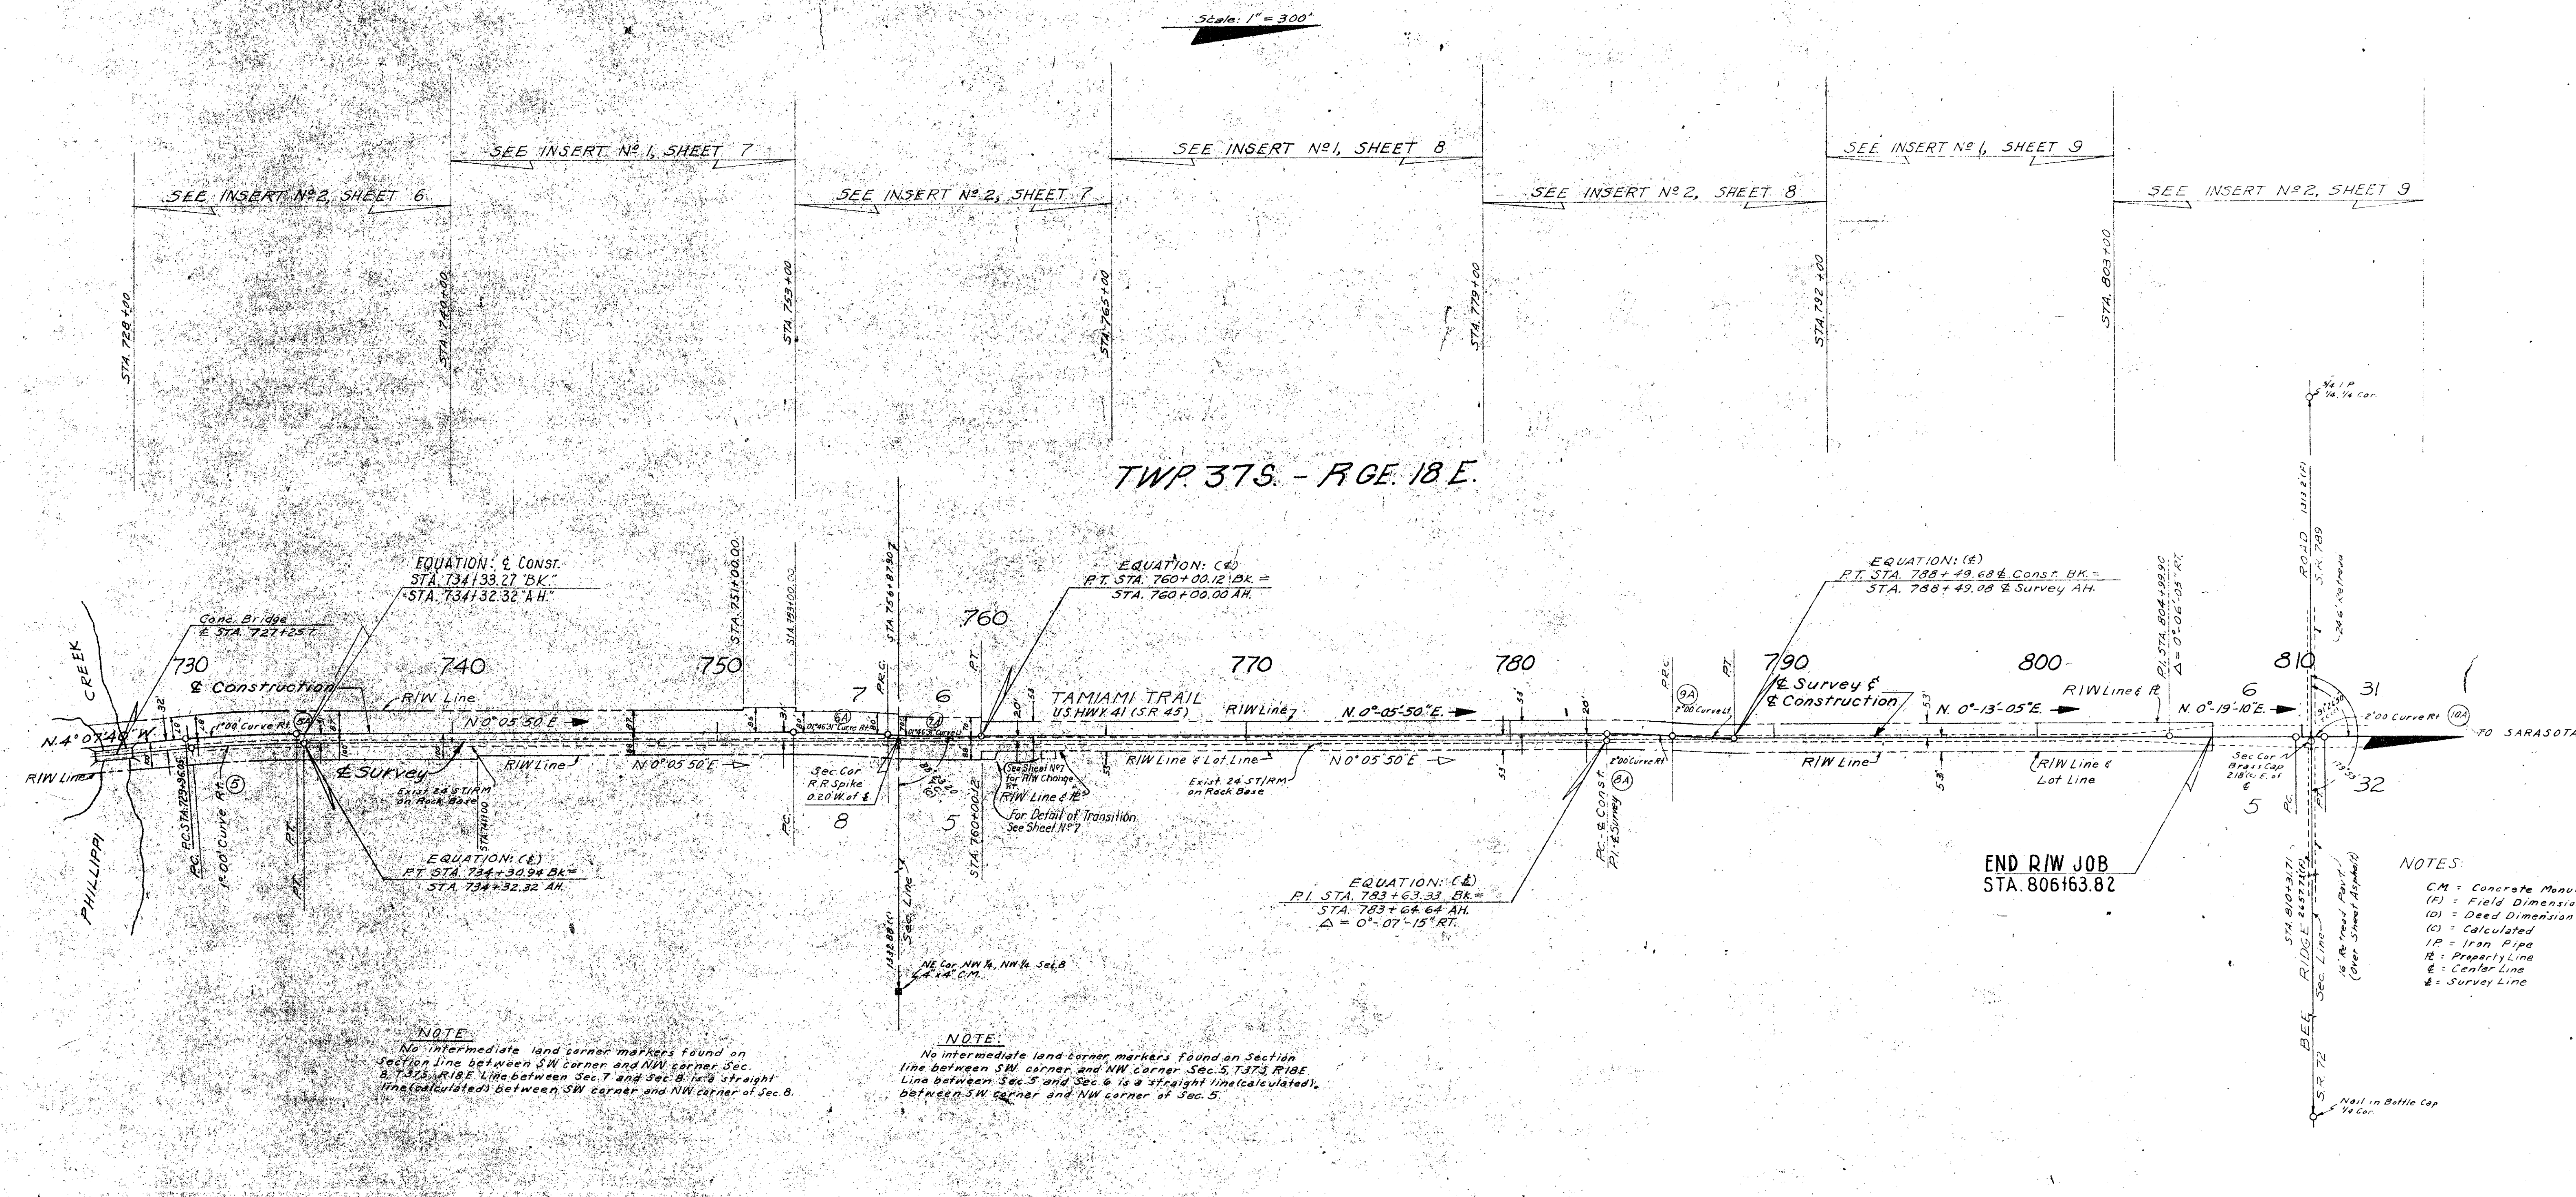

NOTE:
No intermediate land corner markers found on Section line between SW corner and NW corner Sec. 7, T.37S, R.18E. Line between Sec. 7 and Sec. 8 is a straight line (calculated) between SW corner and NW corner of Sec. 8.

NOTE:
No intermediate land corner markers found on Section line between SW corner and NW corner Sec. 5, T.37S, R.18E. Line between Sec. 5 and Sec. 6 is a straight line (calculated) between SW corner and NW corner of Sec. 5.

- NOTES:
- CM = Concrete Monument
 - (F) = Field Dimension
 - (D) = Deed Dimension
 - (C) = Calculated
 - IP = Iron Pipe
 - RL = Property Line
 - CL = Center Line
 - SL = Survey Line

CURVE DATA - Survey	CURVE DATA - Const.	CURVE DATA - Const.	CURVE DATA - Const.	CURVE DATA - Const.	CURVE DATA - Const.	CURVE DATA - Const.
PI. STA. 732+19.79 Δ = 2°13'30" RT D = 1°00' T = 211.35' L = 422.50' R = 5729.59' P.C. STA. 730+08.44 P.T. STA. 734+30.94 Bk = EQUATION: STA. 734+32.32 AH.	PI. STA. 732+07.40 Δ = 4°13'30" RT D = 1°00' T = 211.35' L = 422.50' R = 5729.59' P.C. STA. 729+96.05 P.T. STA. 734+10.55 EQUATION: STA. 734+32.32 AH.	PI. STA. 754+67.54 Δ = 1°46'31" RT D = 0°30' T = 177.54' L = 355.06' R = 11459.16' P.C. STA. 752+90.00 P.T. STA. 756+45.06 EQUATION: STA. 760+00.00 AH.	PI. STA. 758+22.60 Δ = 1°46'31" LT D = 0°30' T = 177.54' L = 355.06' R = 11459.16' P.C. STA. 756+45.06 P.T. STA. 760+00.12 Bk = EQUATION: STA. 760+00.00 AH.	PI. STA. 784+87.49 Δ = 4°54'39" RT D = 2°00' T = 122.85' L = 245.54' R = 2864.79' P.C. STA. 783+64.64 P.T. STA. 786+10.18 EQUATION: STA. 788+49.08 AH.	PI. STA. 787+30.00 Δ = 4°47'24" LT D = 2°00' T = 119.82' L = 239.50' R = 2864.79' P.C. STA. 786+10.18 P.T. STA. 788+49.68 Bk = EQUATION: STA. 788+49.08 AH.	PI. STA. 810+31.86 Δ = 2°14' RT D = 2°00' T = 55.84' L = 111.67' R = 2864.79' P.C. STA. 809+76.02 P.T. STA. 810+87.69

PI. STA. 804+99.90 & Const. & Survey
Δ = 0°06'05" RT.
No Curve

KEY MAP B
TAMIAMI TRAIL


Land-Ties plotted from Field Book No. R10
Topog. and alignment plotted from Field Book No. T30 (G.E.C.)

STATE OF FLORIDA STATE ROAD DEPARTMENT			
RIGHT OF WAY MAP			
SECTION No. 17020 2203			
ROAD No. S.R. 45 (U.S. 41) SARASOTA COUNTY			
SCALE 1" = 300'	NAME	DATE	APPROVED BY
DRAWN	R.E.Z.	1-2-58	<i>[Signature]</i> 10-21-58
TRACED	R.E.Z.	2-12-58	
INDEXED			
REVISED			
CHECKED	W.K.N.	4-25-58	

GLACE ENGINEERING
CORPORATION
St. Petersburg, Florida.
approved by: *[Signature]*



5

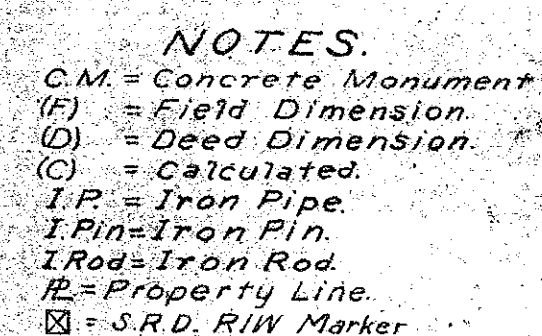


Street Names Other Than From
Flat Are Shown in Parenthesis.

Plotted From Field Book R-11. (G.E.C.)

STATE OF FLORIDA
STATE ROAD DEPARTMENT
RIGHT OF WAY

SECTION No. 17020-2203

ROAD No. *US 41 (S.R. 45)* *SARASOTA* COUNTY

 SCALE 1"=50'	NAME	DATE	APPROVED BY
DRAWN R.E.Z.	11-27-58	  ASST	DIVISION ENGINEER STATE HIGHWAY ENGINEER
TRACED C.W.R.	2-13-59		
INDEXED	4-20-58		
REVISED	4-20-58		
REVISED	4-20-58		
CHECKED	11-27-58		

GLACE ENGINEERING
CORPORATION
St. Petersburg, Florida
Approved By J. M. [Signature]

INSERT N° 2


SEC. 17-T37S-R18E

COPY RPB 1- P6 60

FED. ROAD DIV. NO.	STATE	SEC. AND JOB NO.	FISCAL YEAR	SHEET NO.	TOTAL SHEETS
3	FLA	17020-2203		4	


RE-PLAT OF A PART OF PINE SHORES ESTATES IN BLOCKS 1, 2, 3, 13, 14 & 15
Plat Book 5, Page 57, Filed February 5, 1951. Public Records, Sarasota County, Florida. A Subdivision Lying in Sec. 17, T37S, R18E

CASTI-LYN SUB.
Plat Book 7, Page 89, Filed Sept. 1, 1954
A Subdivision Lying in Sec. 17, T37S, R18E, Sarasota Co., Fla.

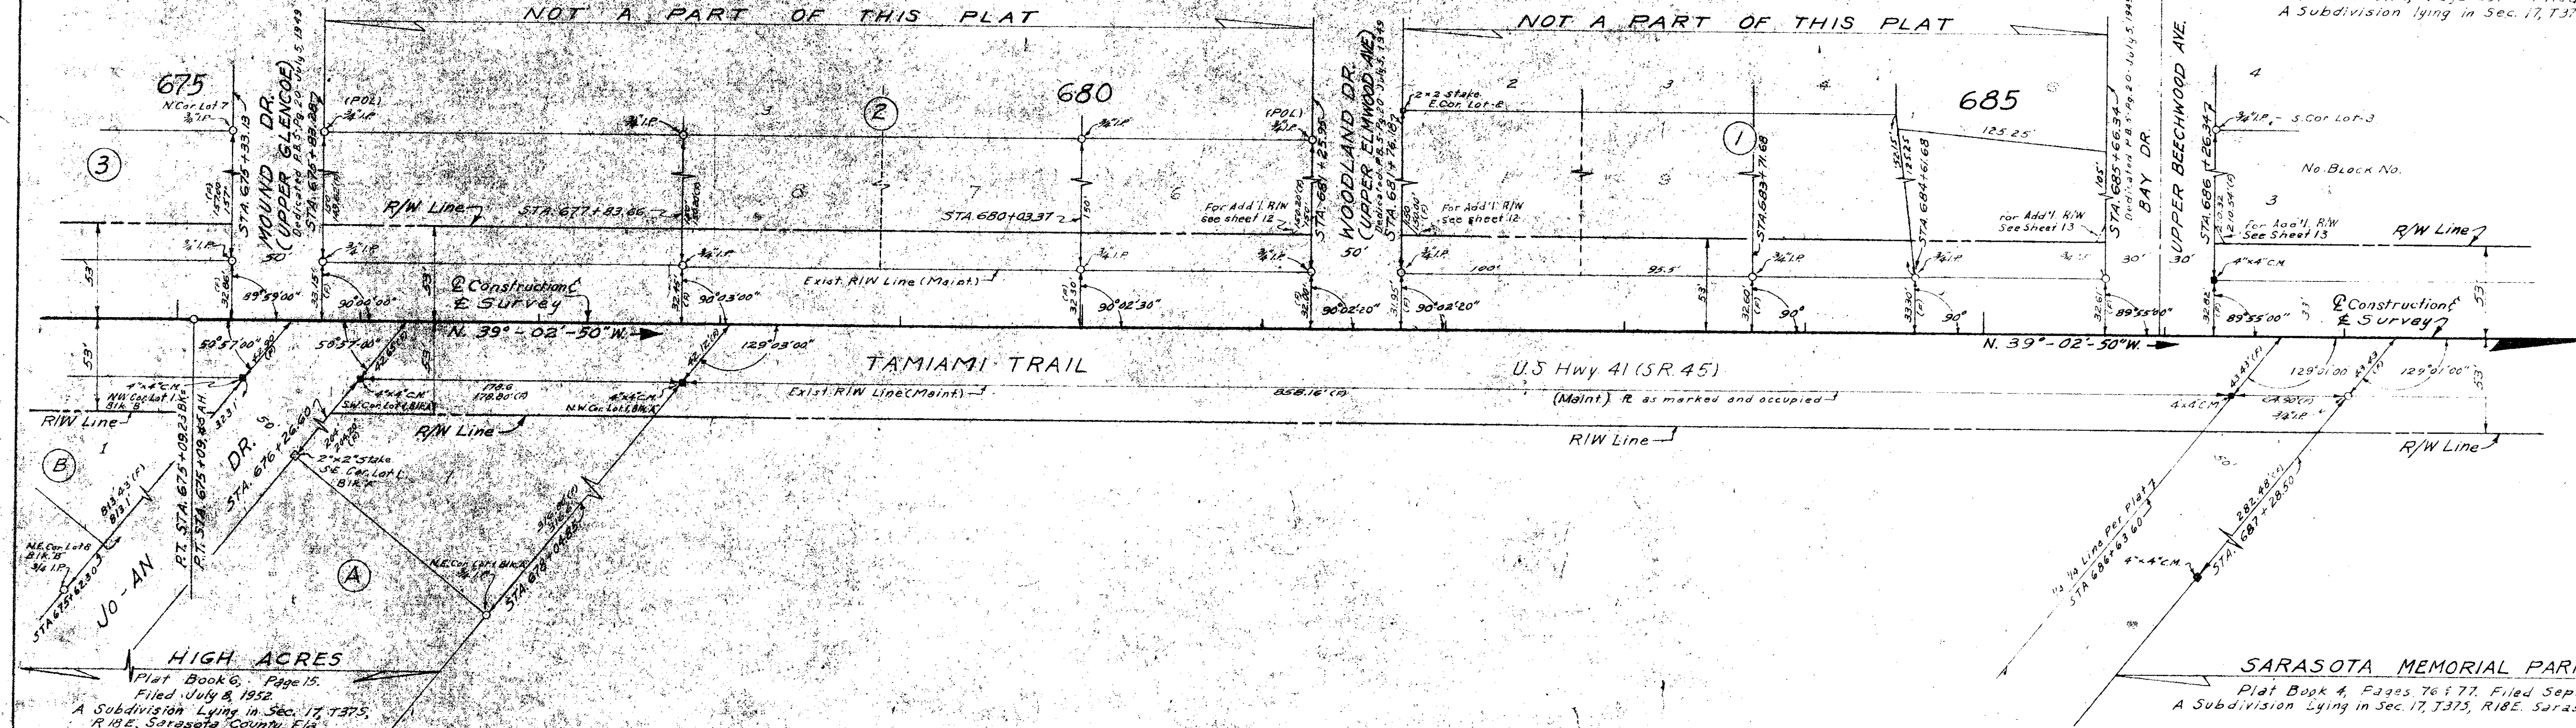

INSERT No 1

SEC. 17, T37S, R18E

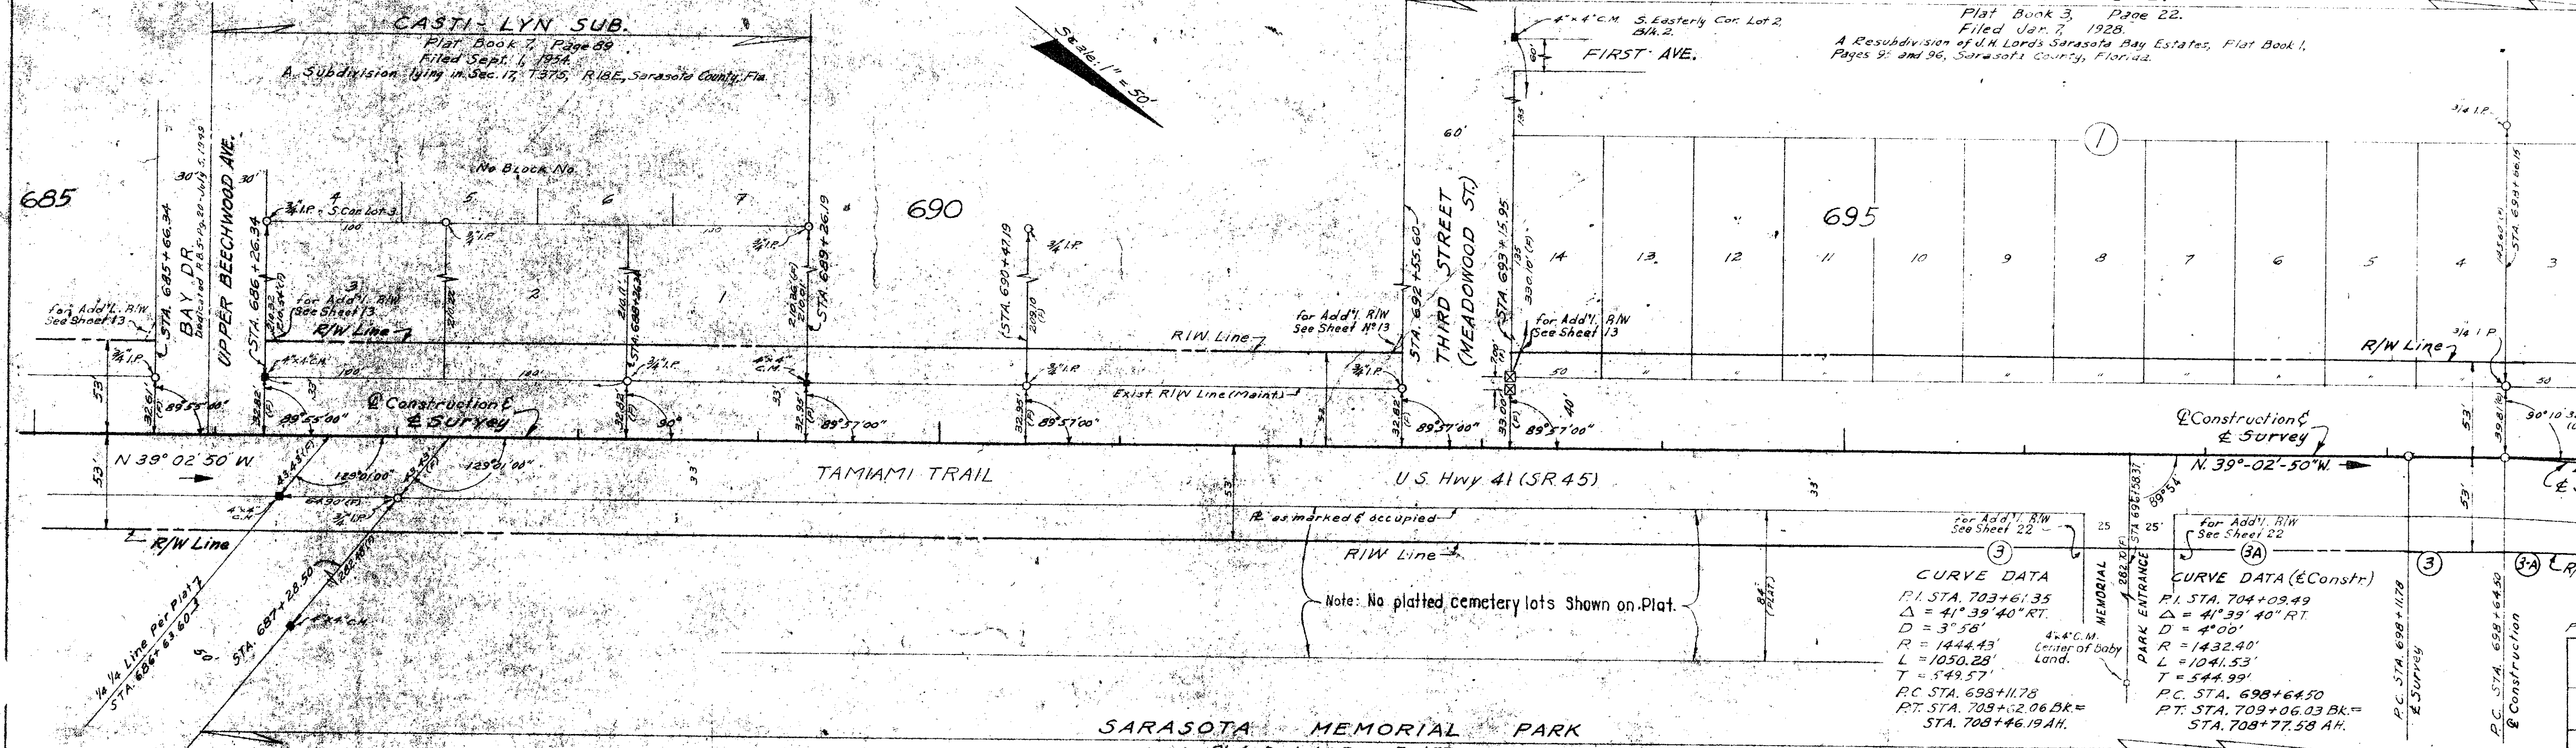

NOTES:
C.M. = Concrete Monument
(F) = Field Dimension
(D) = Deed Dimension
(C) = Calculated
I.P. = Iron Pipe
I.Pin = Iron Pin
Rd = Iron Rod
S.M. = S.M. Marker

Street Names Other Than From Plat Are Shown in Parenthesis

INSERTS

SARASOTA MEMORIAL PARK
Plat Book 4, Page 76 & 77
Filed Sept. 3, 1946
A Subdivision Lying in Sec. 17, T37S, R18E, Sarasota County, Fla.

CURVE DATA
P.I. STA. 703+61.35
Δ = 41° 39' 40" RT
D = 3" 58'
R = 1444.43
L = 1050.28
T = 549.57
P.C. STA. 698+11.78
P.T. STA. 709+06.03 Bk. = STA. 708+46.19 AH.

CURVE DATA (E.Constr.)
P.I. STA. 704+09.49
Δ = 41° 39' 40" RT
D = 4" 00'
R = 1432.40
L = 1041.53
T = 544.99
P.C. STA. 698+64.50
P.T. STA. 709+06.03 Bk. = STA. 708+77.58 AH.

Plotted From Field Book No. 9-11 (JEC)

STATE OF FLORIDA
STATE ROAD DEPARTMENT

RIGHT OF WAY MAP

SECTION NO. 17020-2203
ROAD NO. 5.R 45 (U.S. 41) SARASOTA COUNTY


SCALE 1" = 50'	NAME	DATE	APPROVED BY
DRAWN	R.E.Z.	11-29-57	J. M. Johnson
TRACED	R.E.Z.	2-12-58	
INDEXED	J.W.T.	3-10-59	
REVISED			
CHECKED	W.K.N.	3-19-58	



GLACE ENGINEERING CORPORATION
St. Petersburg, Florida.
approved by: [Signature]

INSERT No 2

Sc 2/c: 1" = 50

Scale: $1'' = 50'$

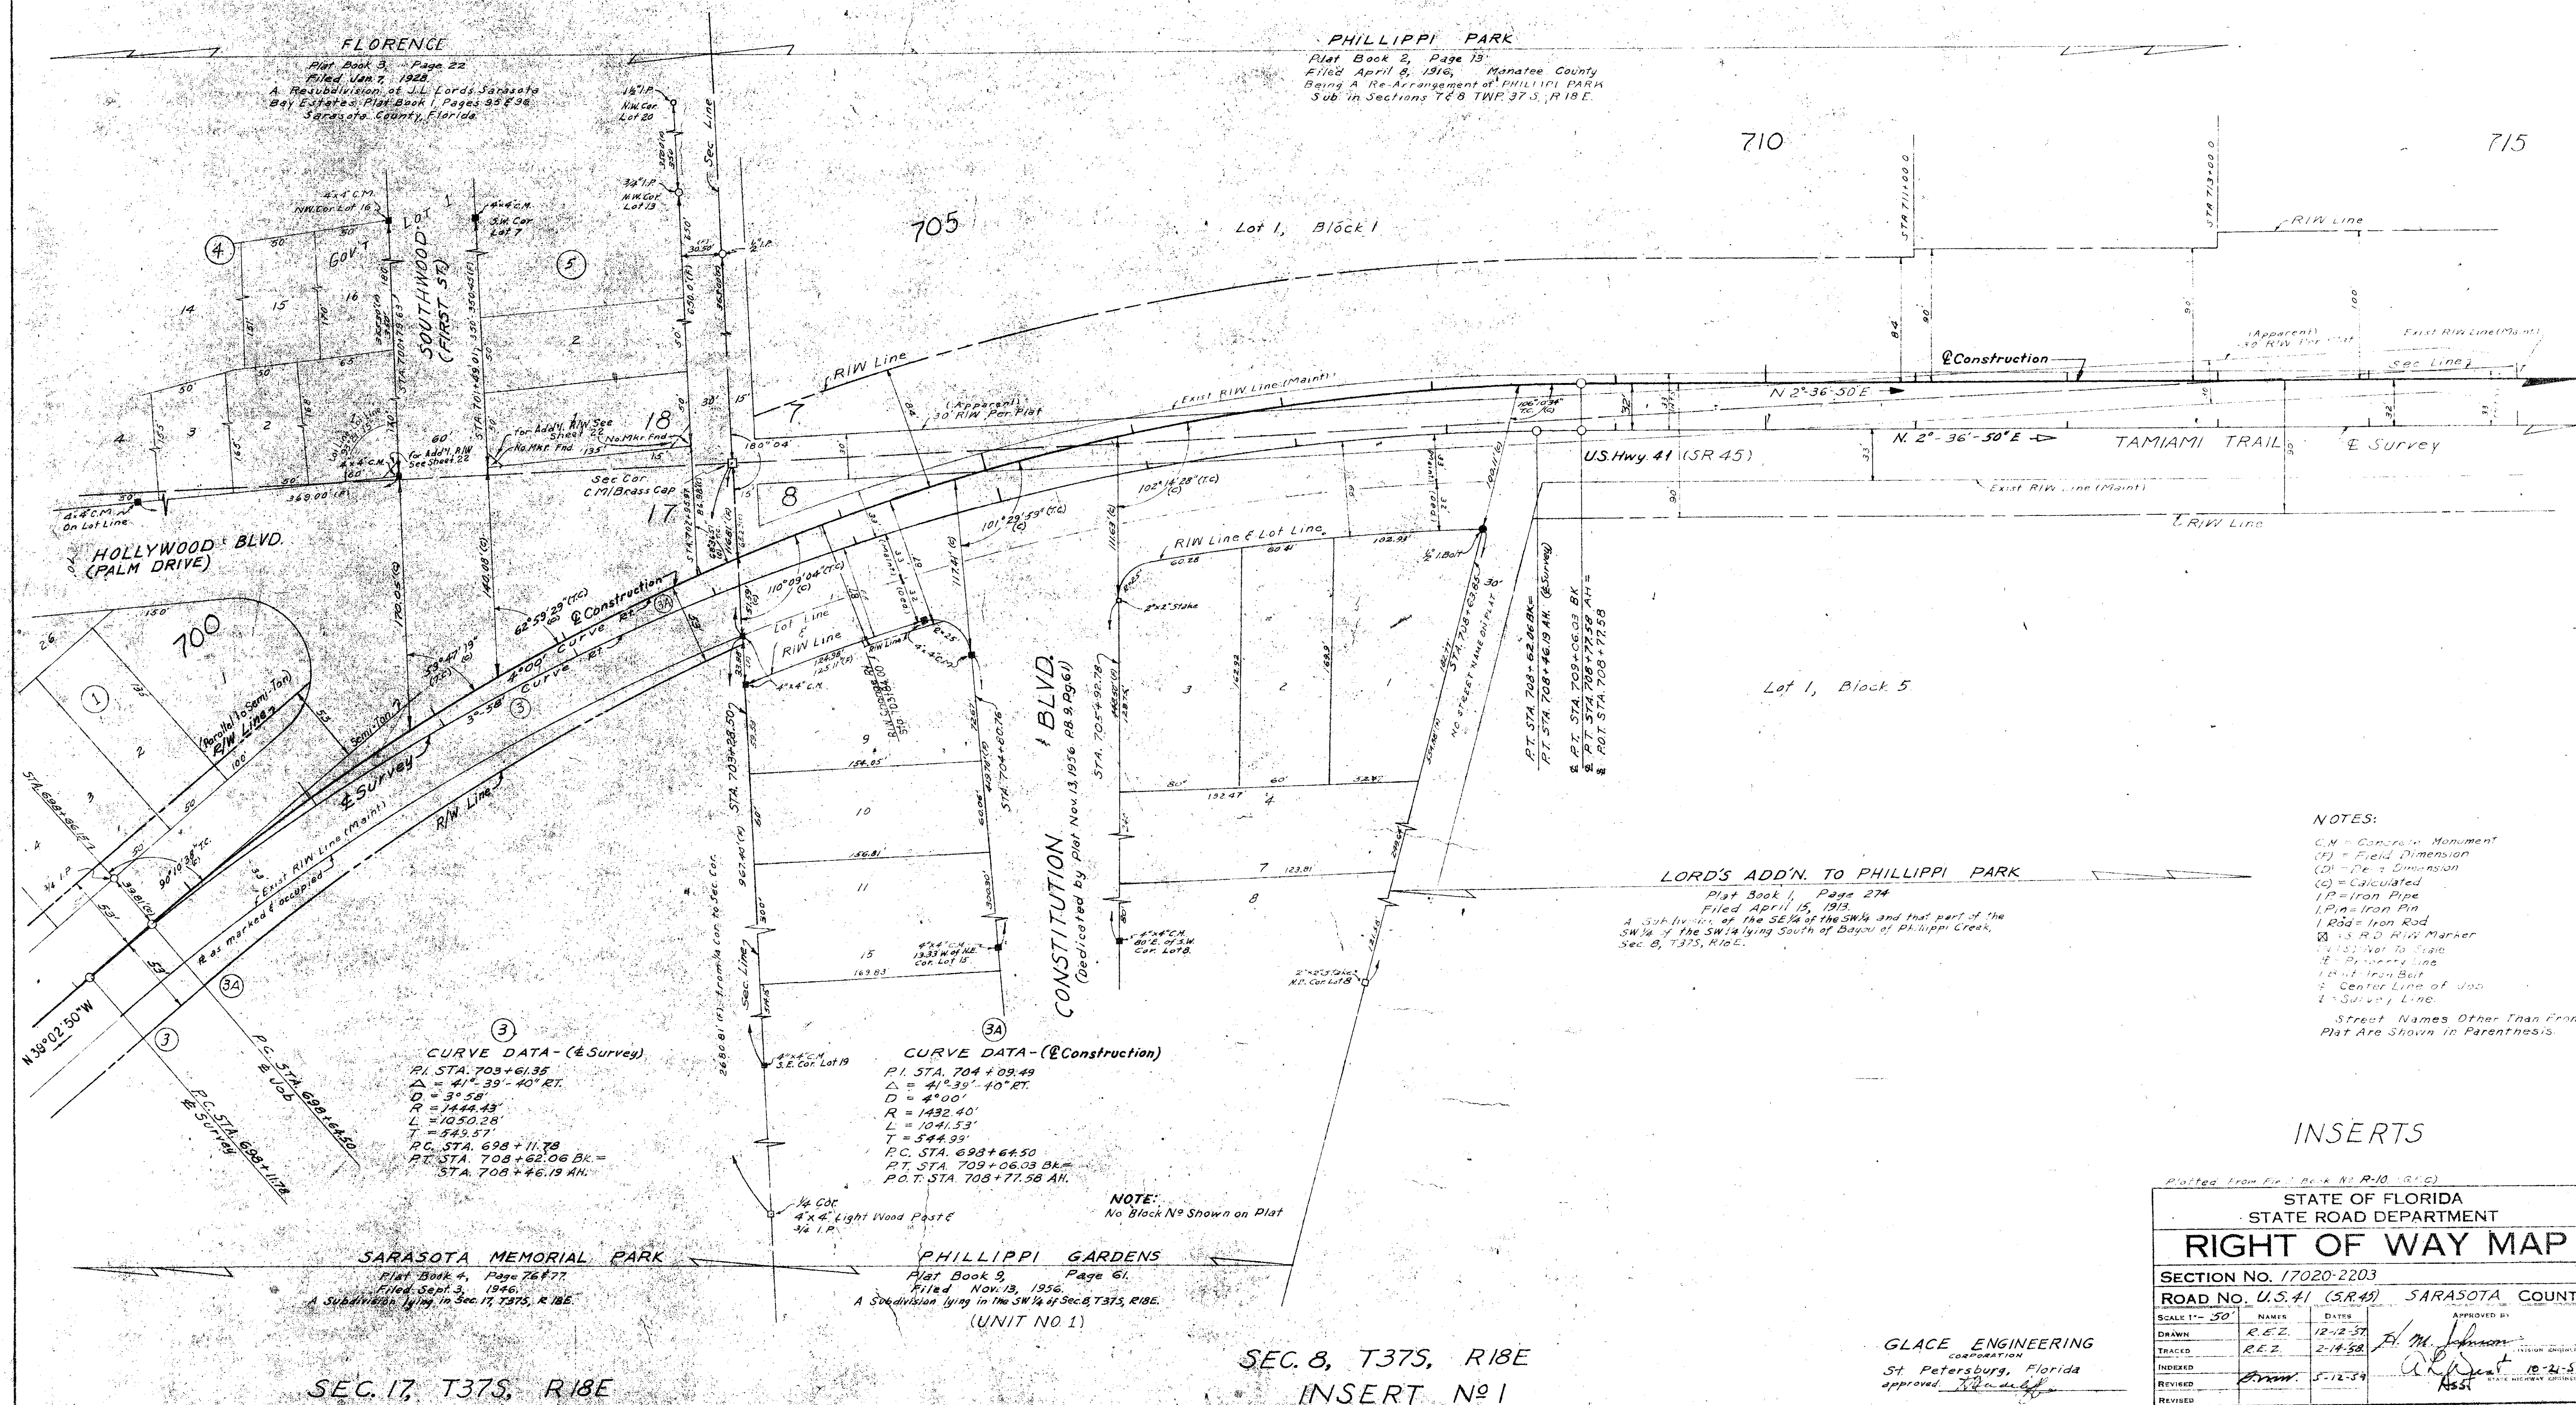

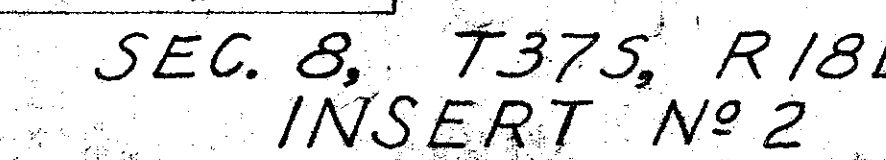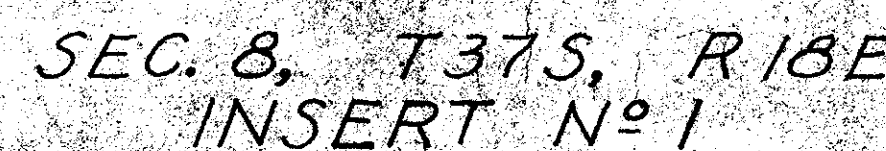

C.M. = Concrete Monument
(F) = Field Dimension
(D) = Deed Dimension
(C) = Calculated
I.P. = Iron Pipe
I.Pin = Iron Pin
I.Rod = Iron Rod
☒ = S.R.D. R/W Marker
(N.T.S.) = Not To Scale
Z = Center Line Job.
S = Survey Line.

REVISED				
---------	--	--	--	--



St. Petersburg, Florida
approved *J. Hadell*

RIVER FOREST

Plat Book 8,	Page 114-A
Filed Dec. 1,	1955. Sarasota County.

A Replat of Parts of Lots 1,2,3,4,5,6,7,11,12 and the So 50' of Lot 8
Block 3, Plat of PHILLIPPI PARK, Plat Book 4, Page 23,
Public Records, Sarasota County, Fla.

FED. ROAD DIV. No.	STATE	SEC. AND JOB No.	FISCAL YEAR	SHEET No.	TOTAL SHEETS
3	FLA	17020-2203		7	

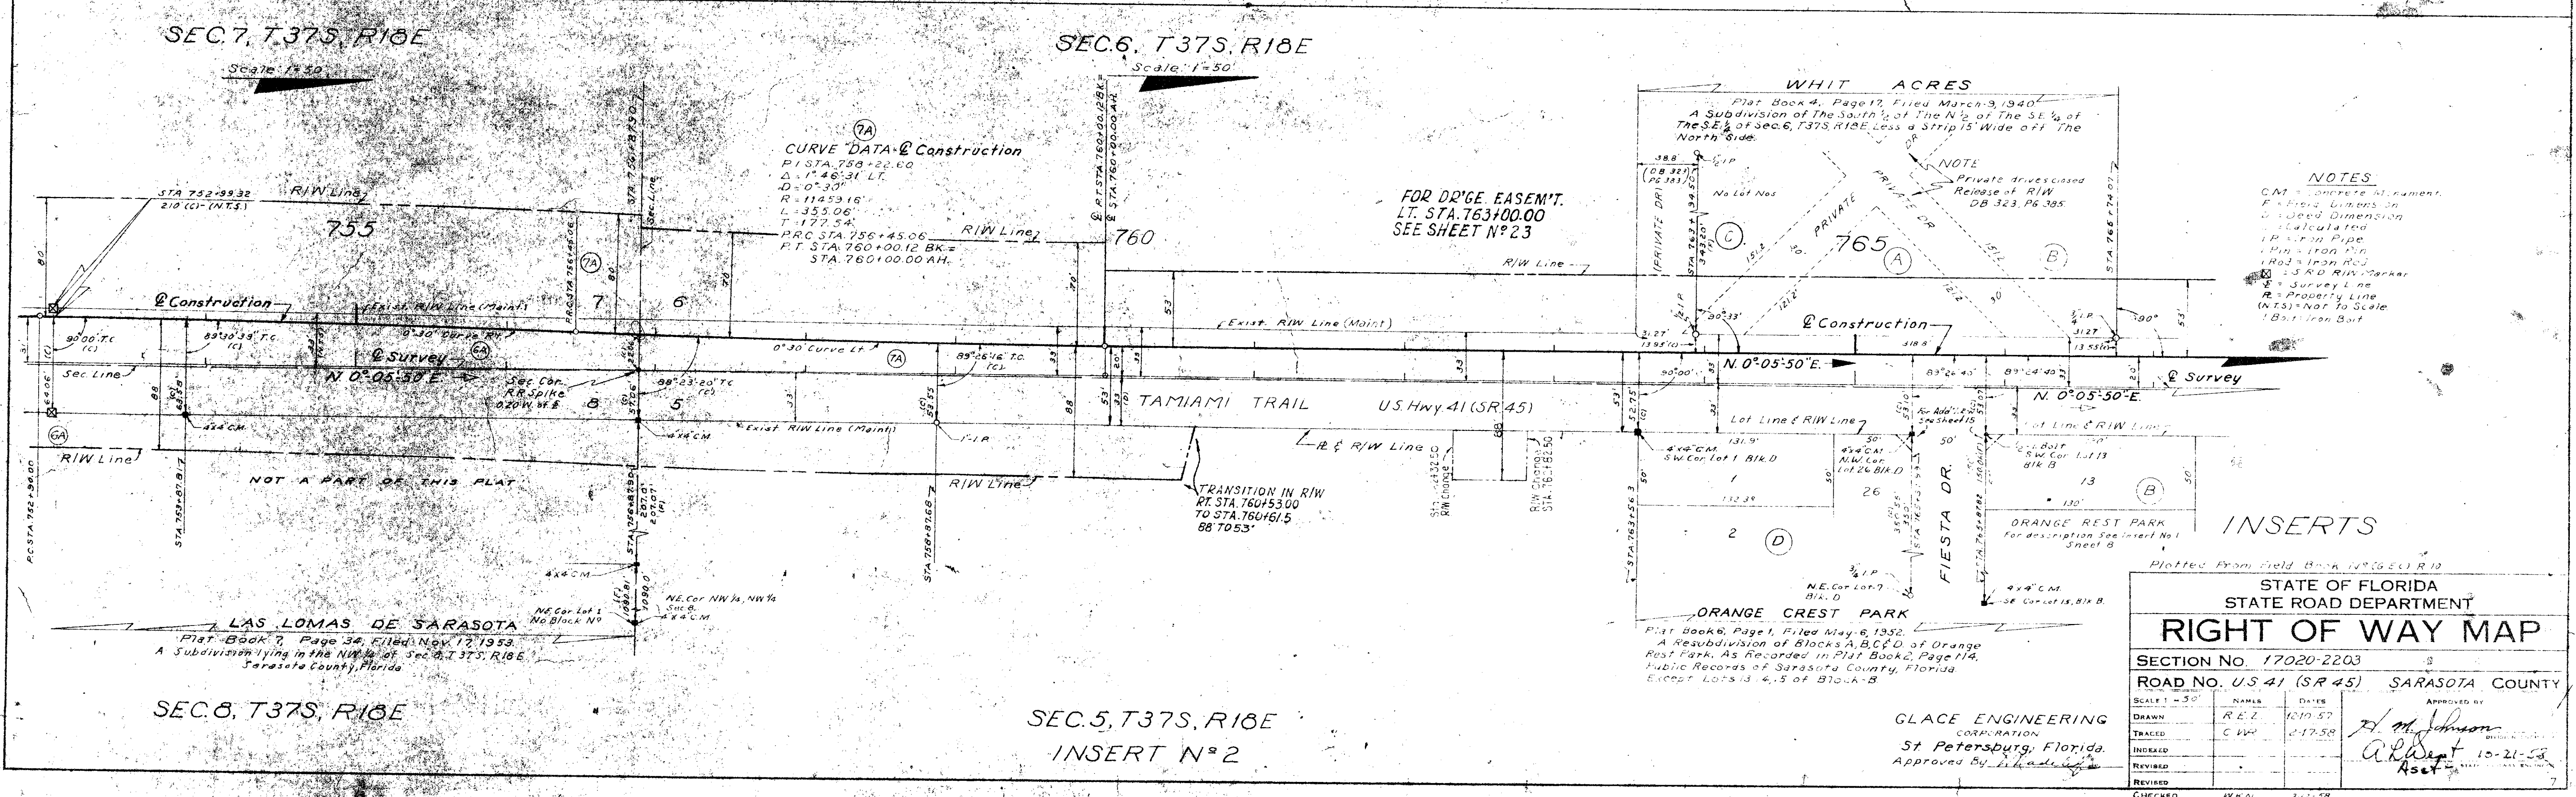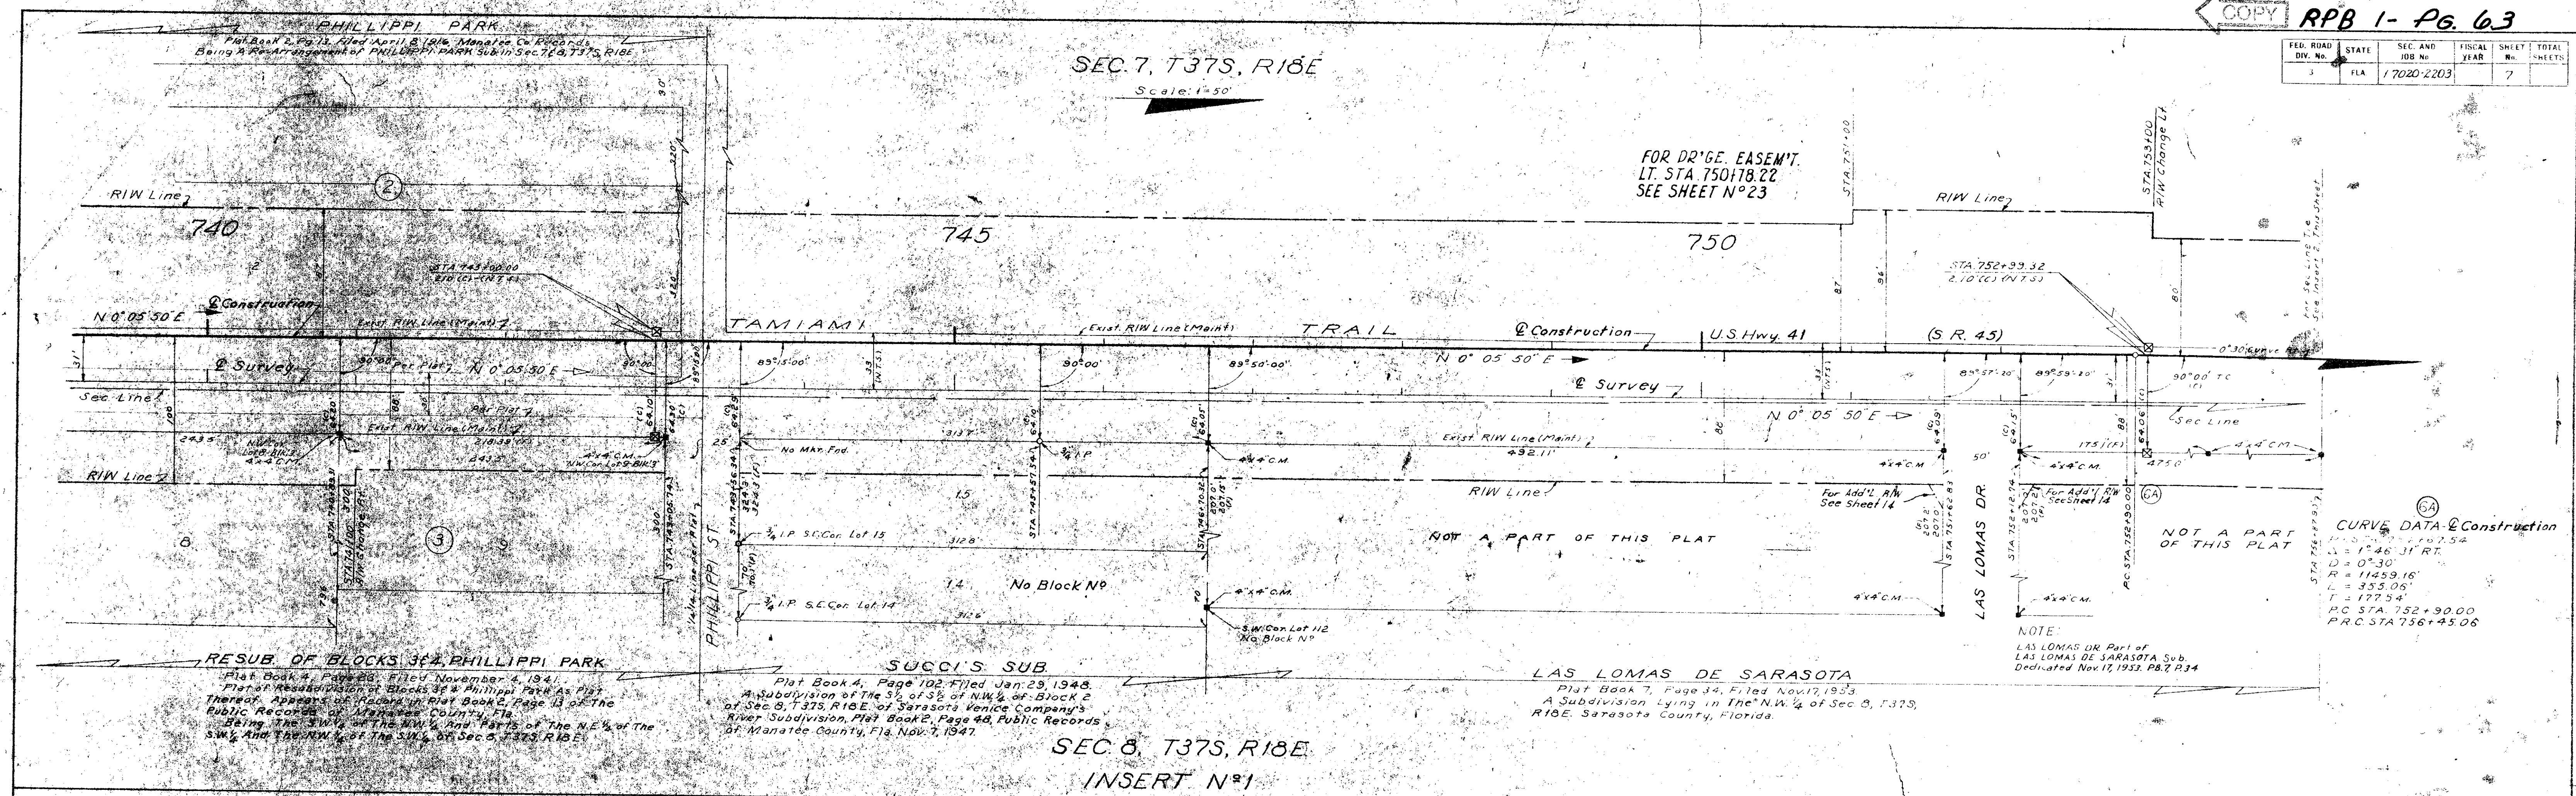

INSERTS

Plotted From Field Book N° 661 R10

STATE OF FLORIDA
STATE ROAD DEPARTMENT

RIGHT OF WAY MAP

SECTION NO. 17020-2203

ROAD NO. U.S. 41 (SR 45) SARASOTA COUNTY



SCALE 1"=50'

DRAWN: REL
CHECKED: C.W.
INDEXED:
REVISED:
DATE: 10-10-57
DATE: 10-17-58

APPROVED BY: [Signature]
DATE: 10-21-58

GLACE ENGINEERING CORPORATION
St. Petersburg, Florida
Approved By: [Signature]

FED. ROAD DIV. No.	STATE	SEC. AND JOB No.	FISCAL YEAR	SHEET No.	TOTAL SHEETS
3	FLA.	17020-2203		7	

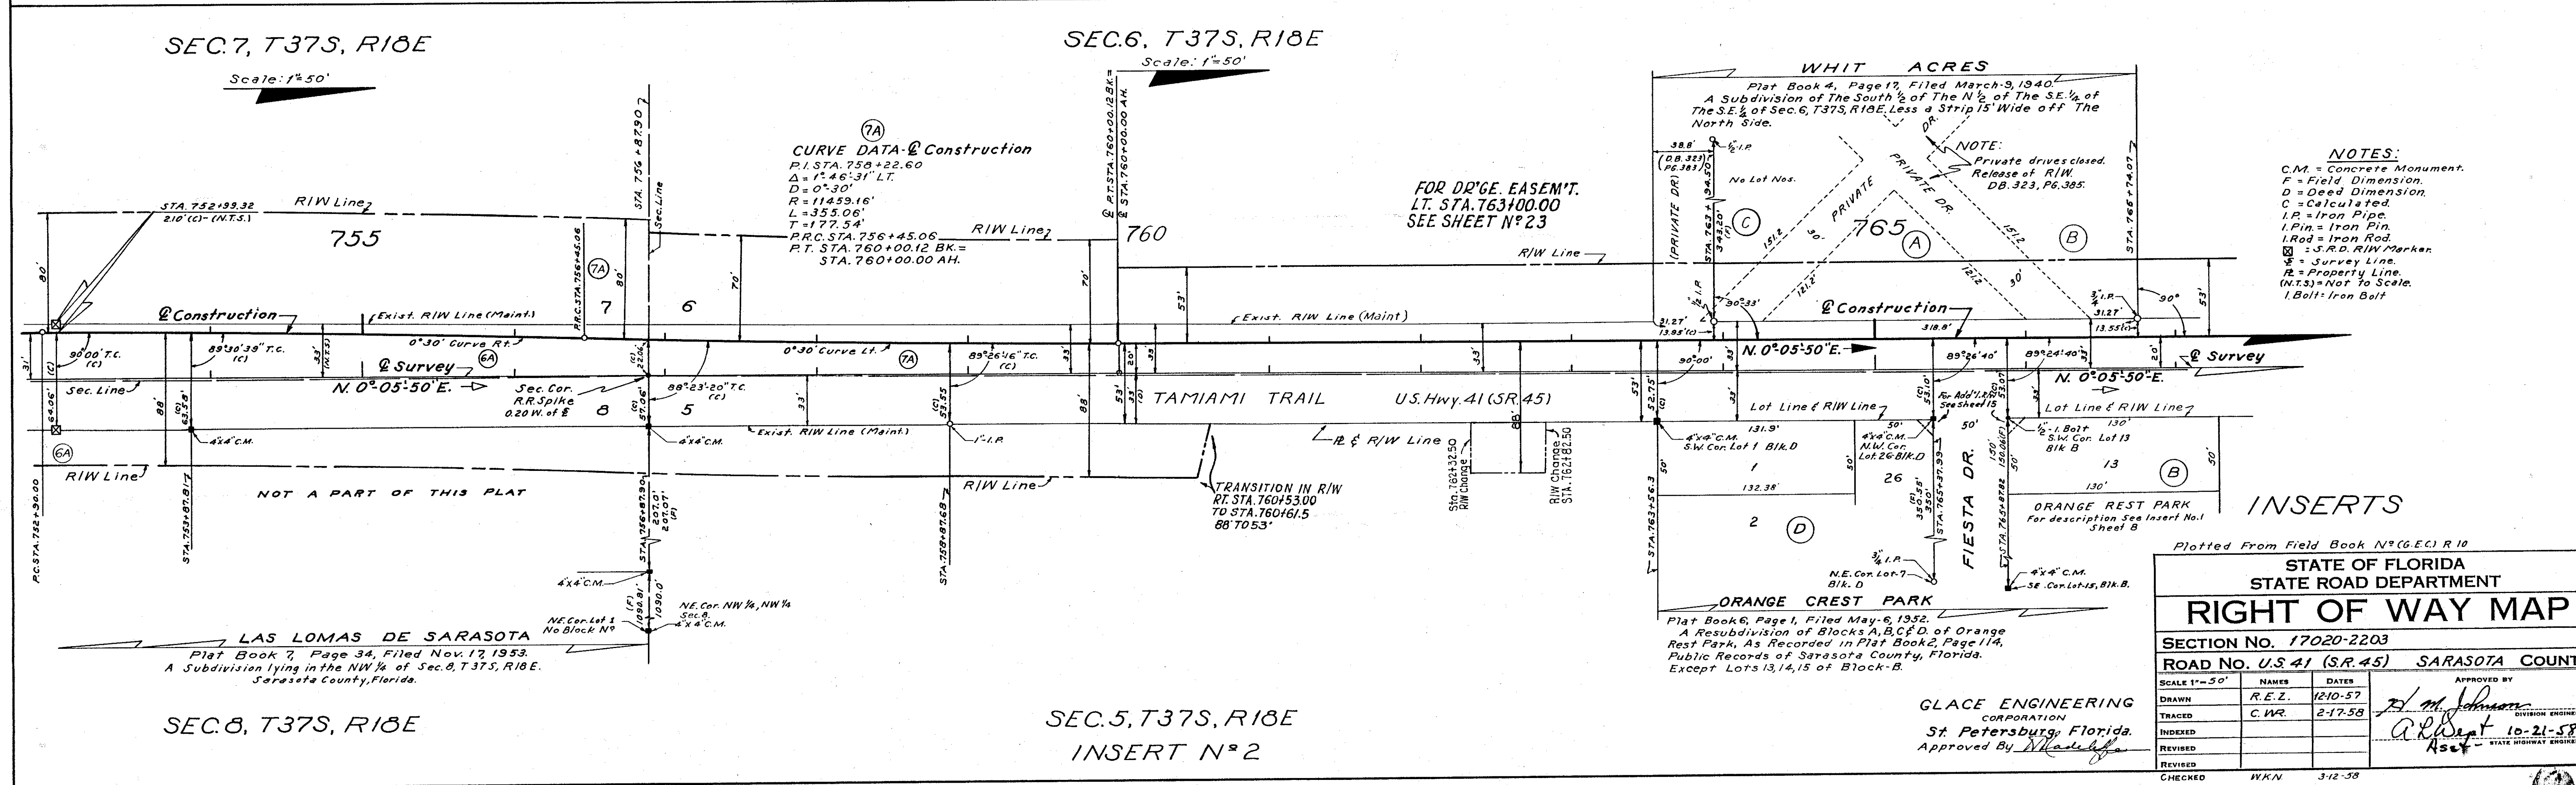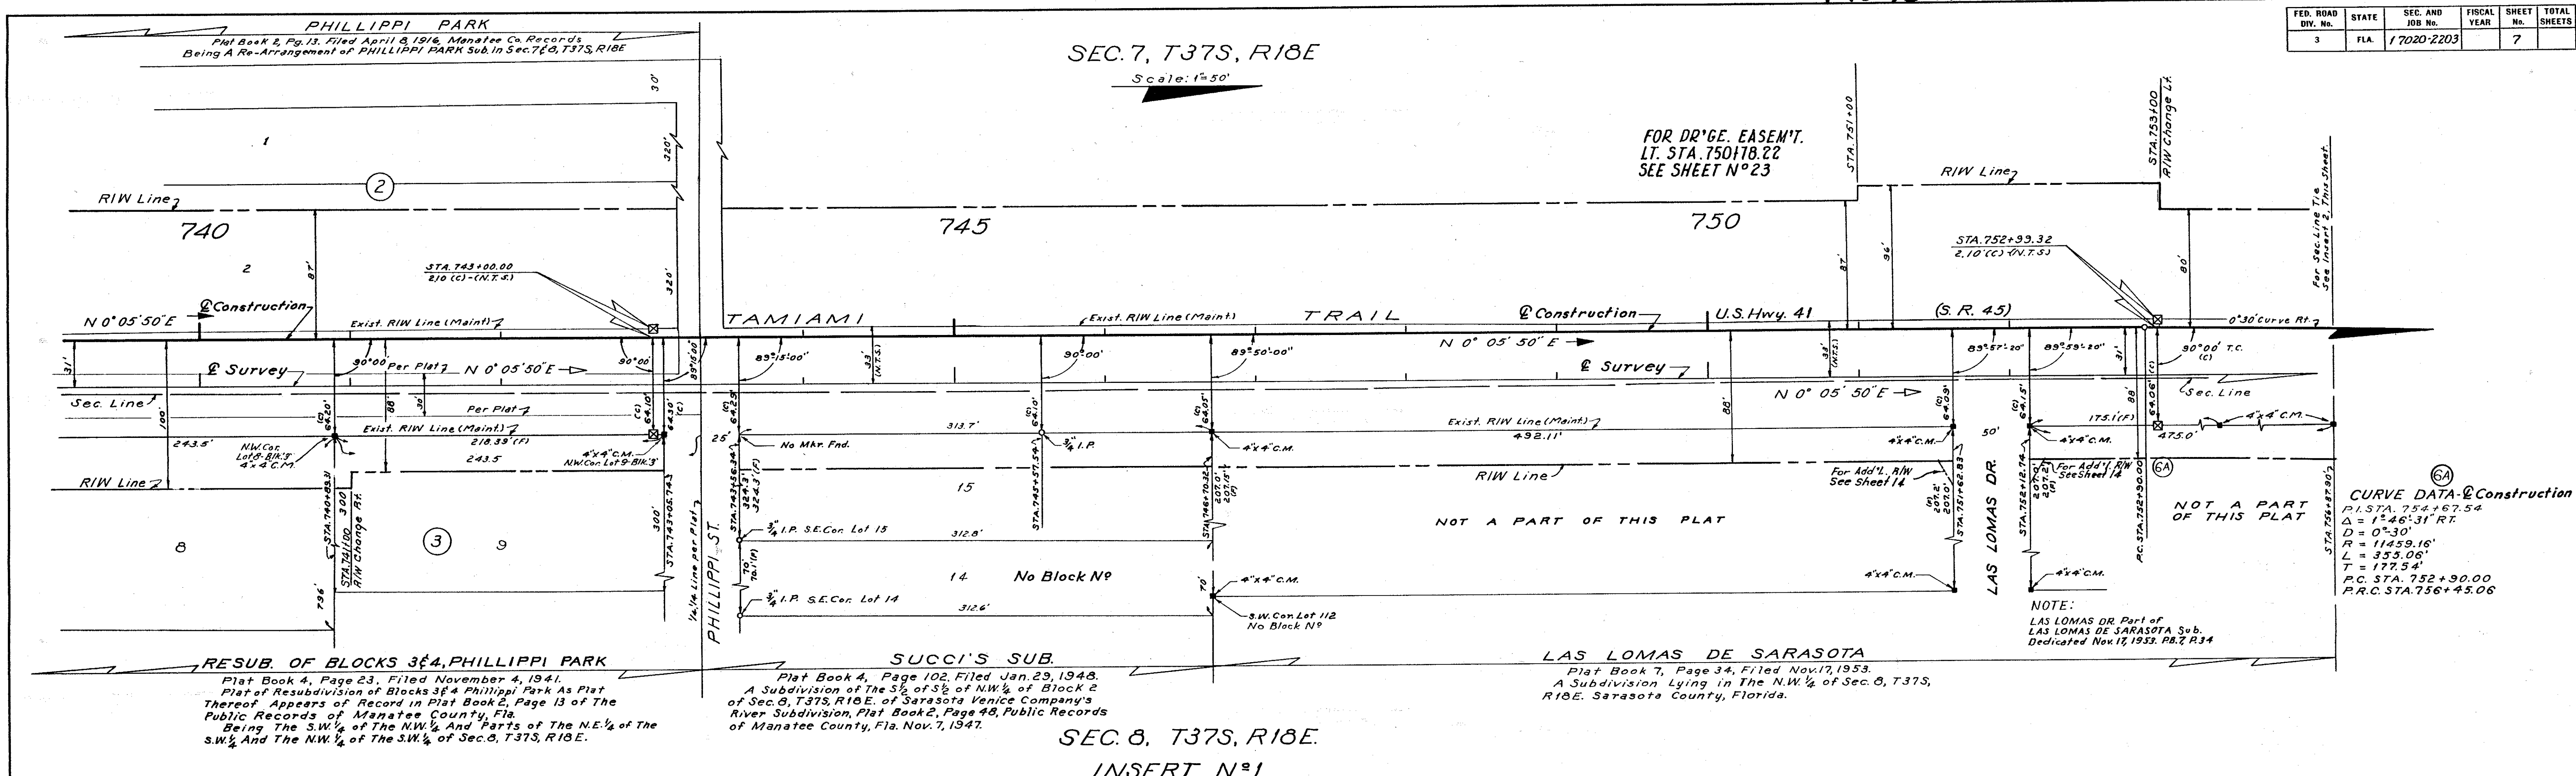

Plotted From Field Book N°(G.E.) R 10

STATE OF FLORIDA
STATE ROAD DEPARTMENT


RIGHT OF WAY MAP

SECTION NO. 17020-2203



ROAD NO. U.S. 41 (S.R. 45) SARASOTA COUNTY

SCALE 1"=50'	NAMES	DATE	APPROVED BY
DRAWN	R.E.Z.	12-10-57	<i>[Signature]</i> DIVISION ENGINEER
TRACED	C.W.R.	2-17-58	
INDEXED			
REVISED			
CHECKED	W.K.N.	3-12-58	



FED. ROAD DIV. NO.	STATE	SEC. AND JOB NO.	FISCAL YEAR	SHEET NO.	TOTAL SHEETS
3	FLA.	17020-2203		8	

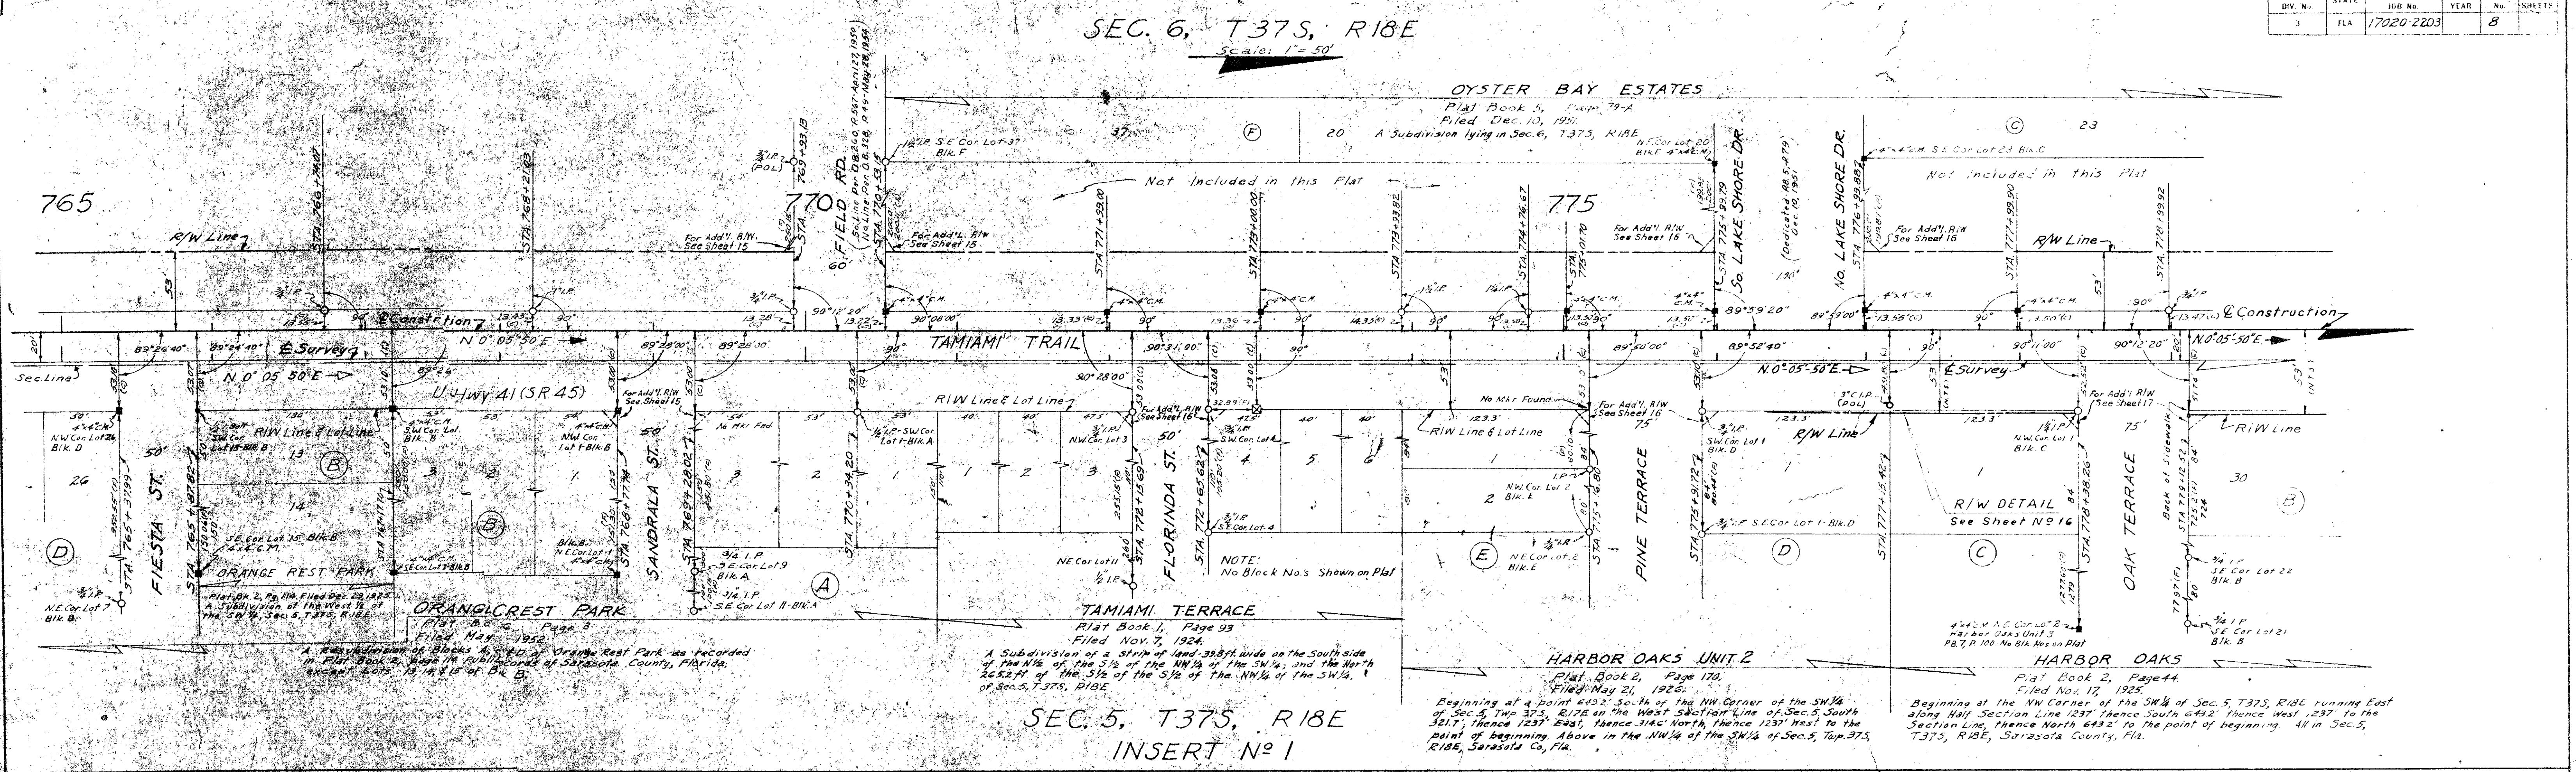

FED. ROAD DIV. No.	STATE	SEC. AND JOB No.	FISCAL YEAR	SHEET No.	TOTAL SHEETS
3	FLA.	17020-2203		8	

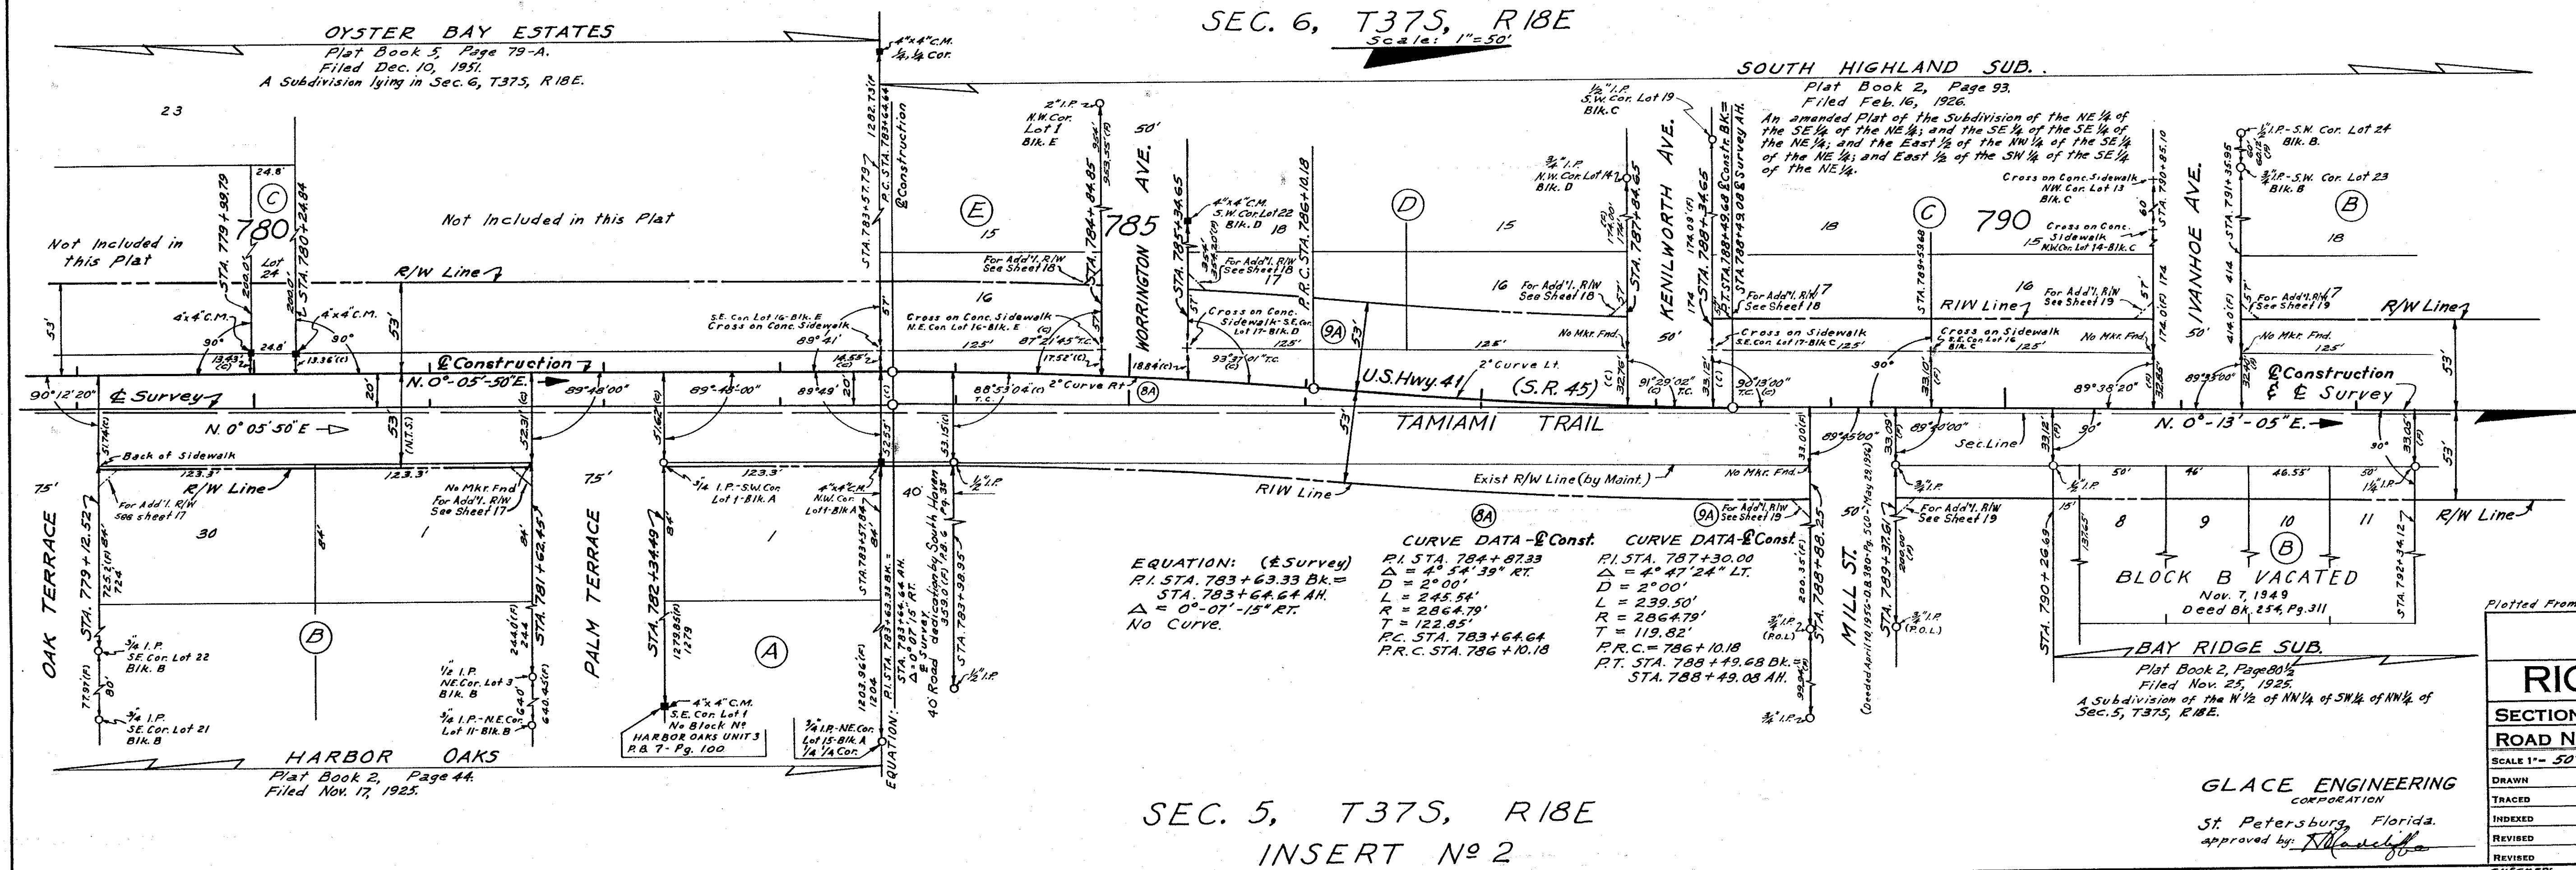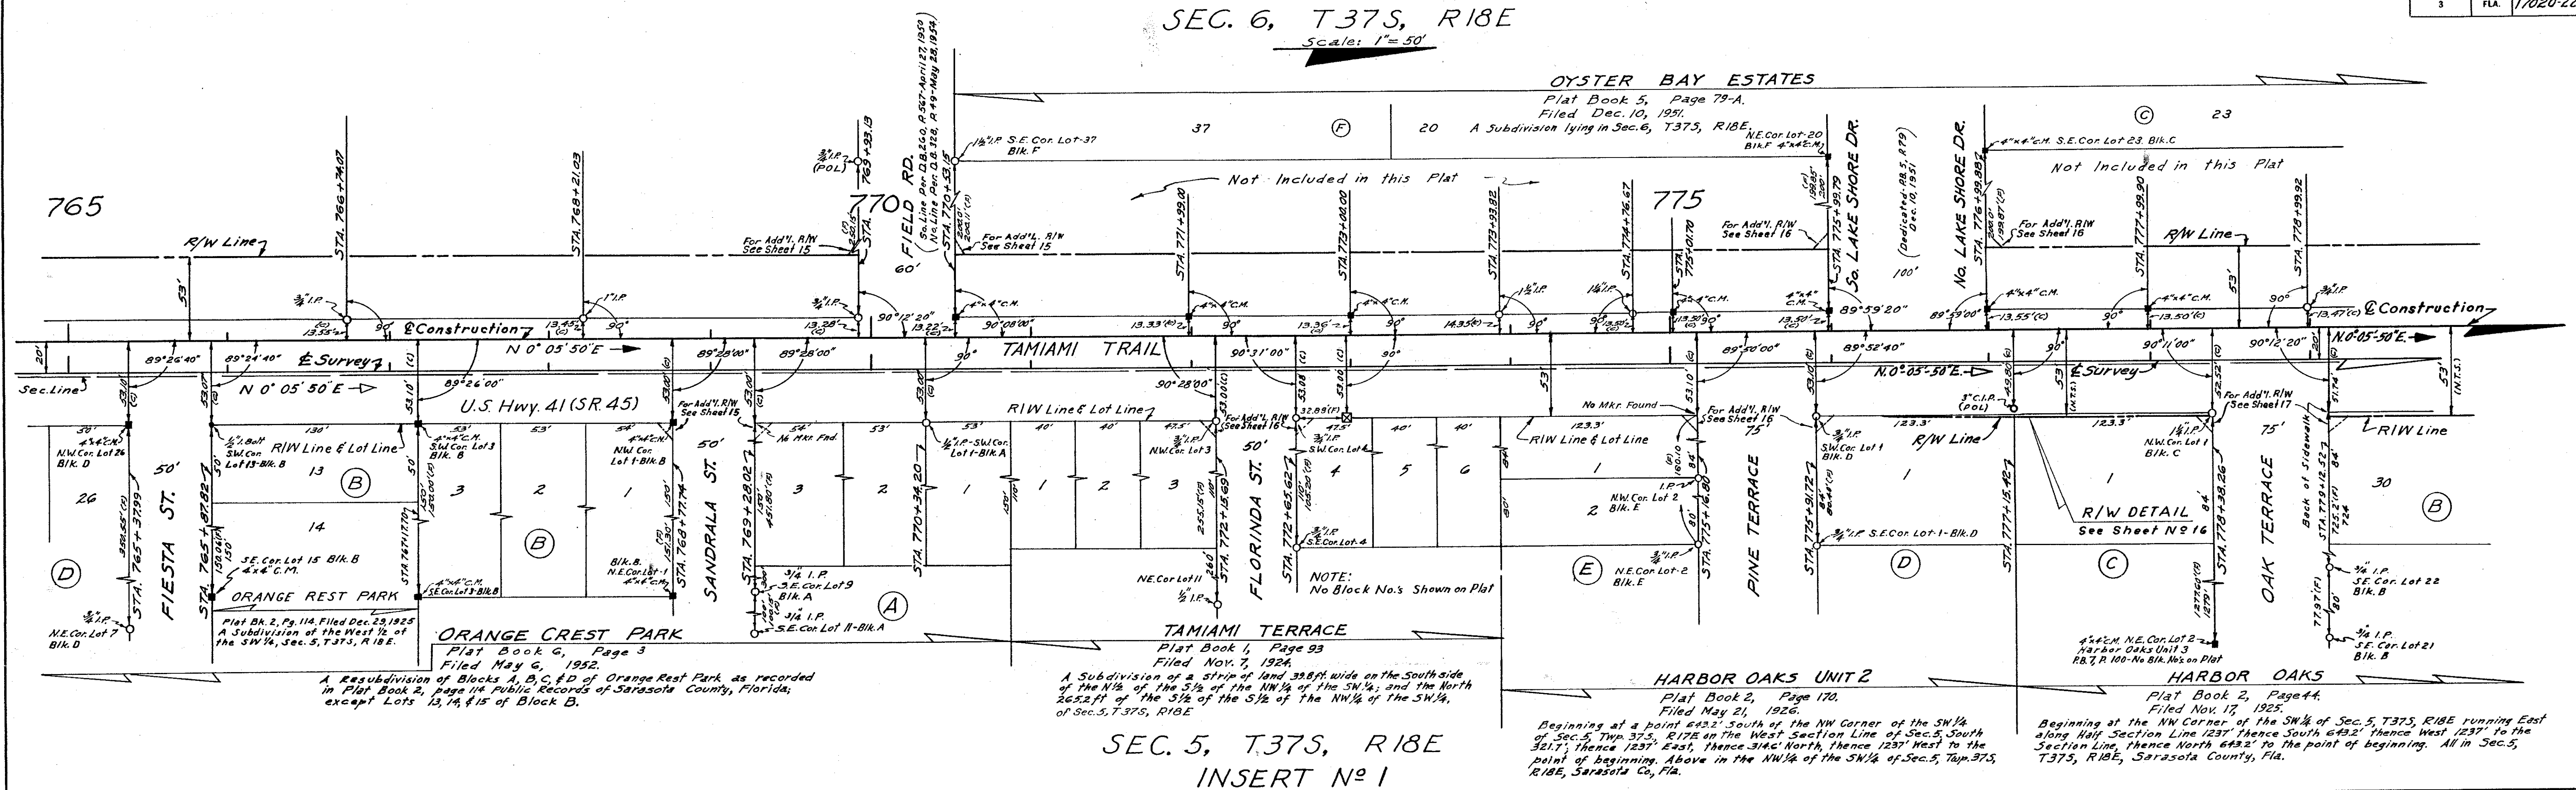

FED. ROAD DIV. NO.	STATE	SEC. AND JOB NO.	FISCAL YEAR	SHEET NO.	TOTAL SHEETS
5	FLA.	17020-2203		9	

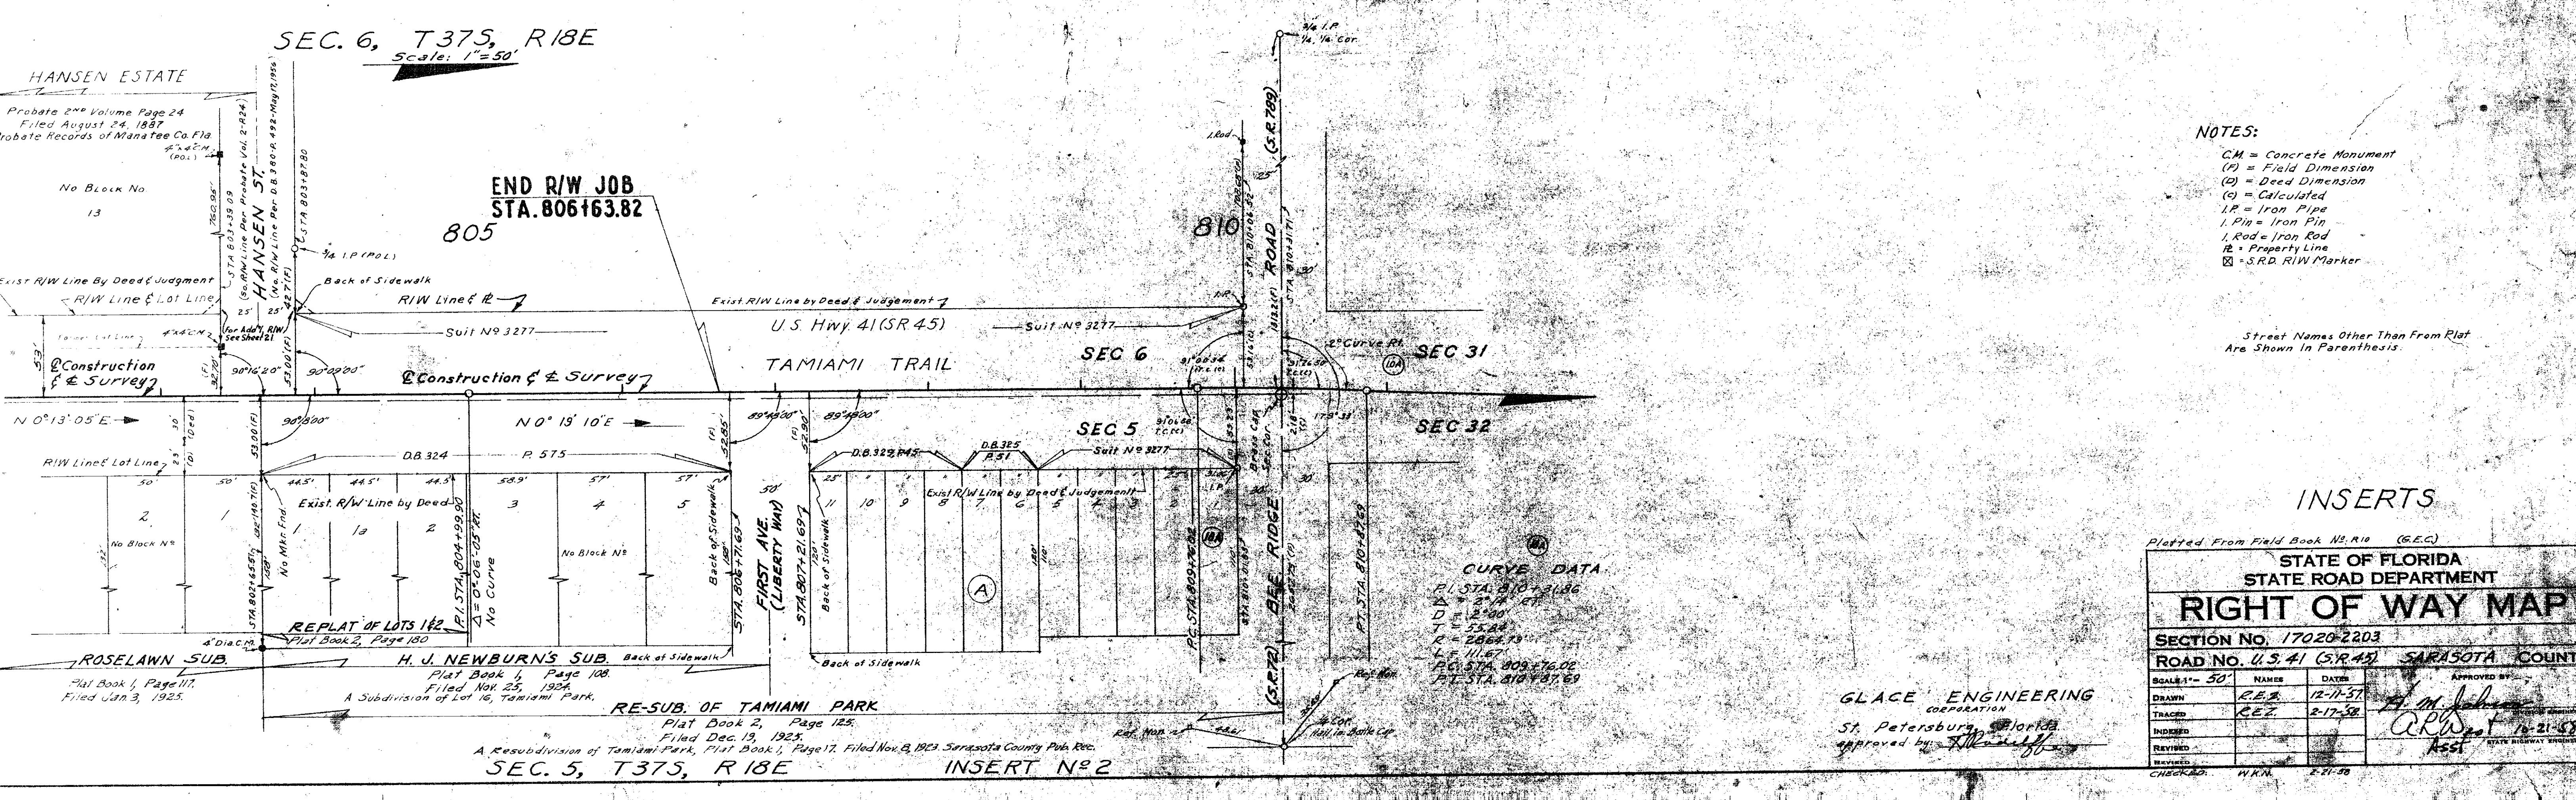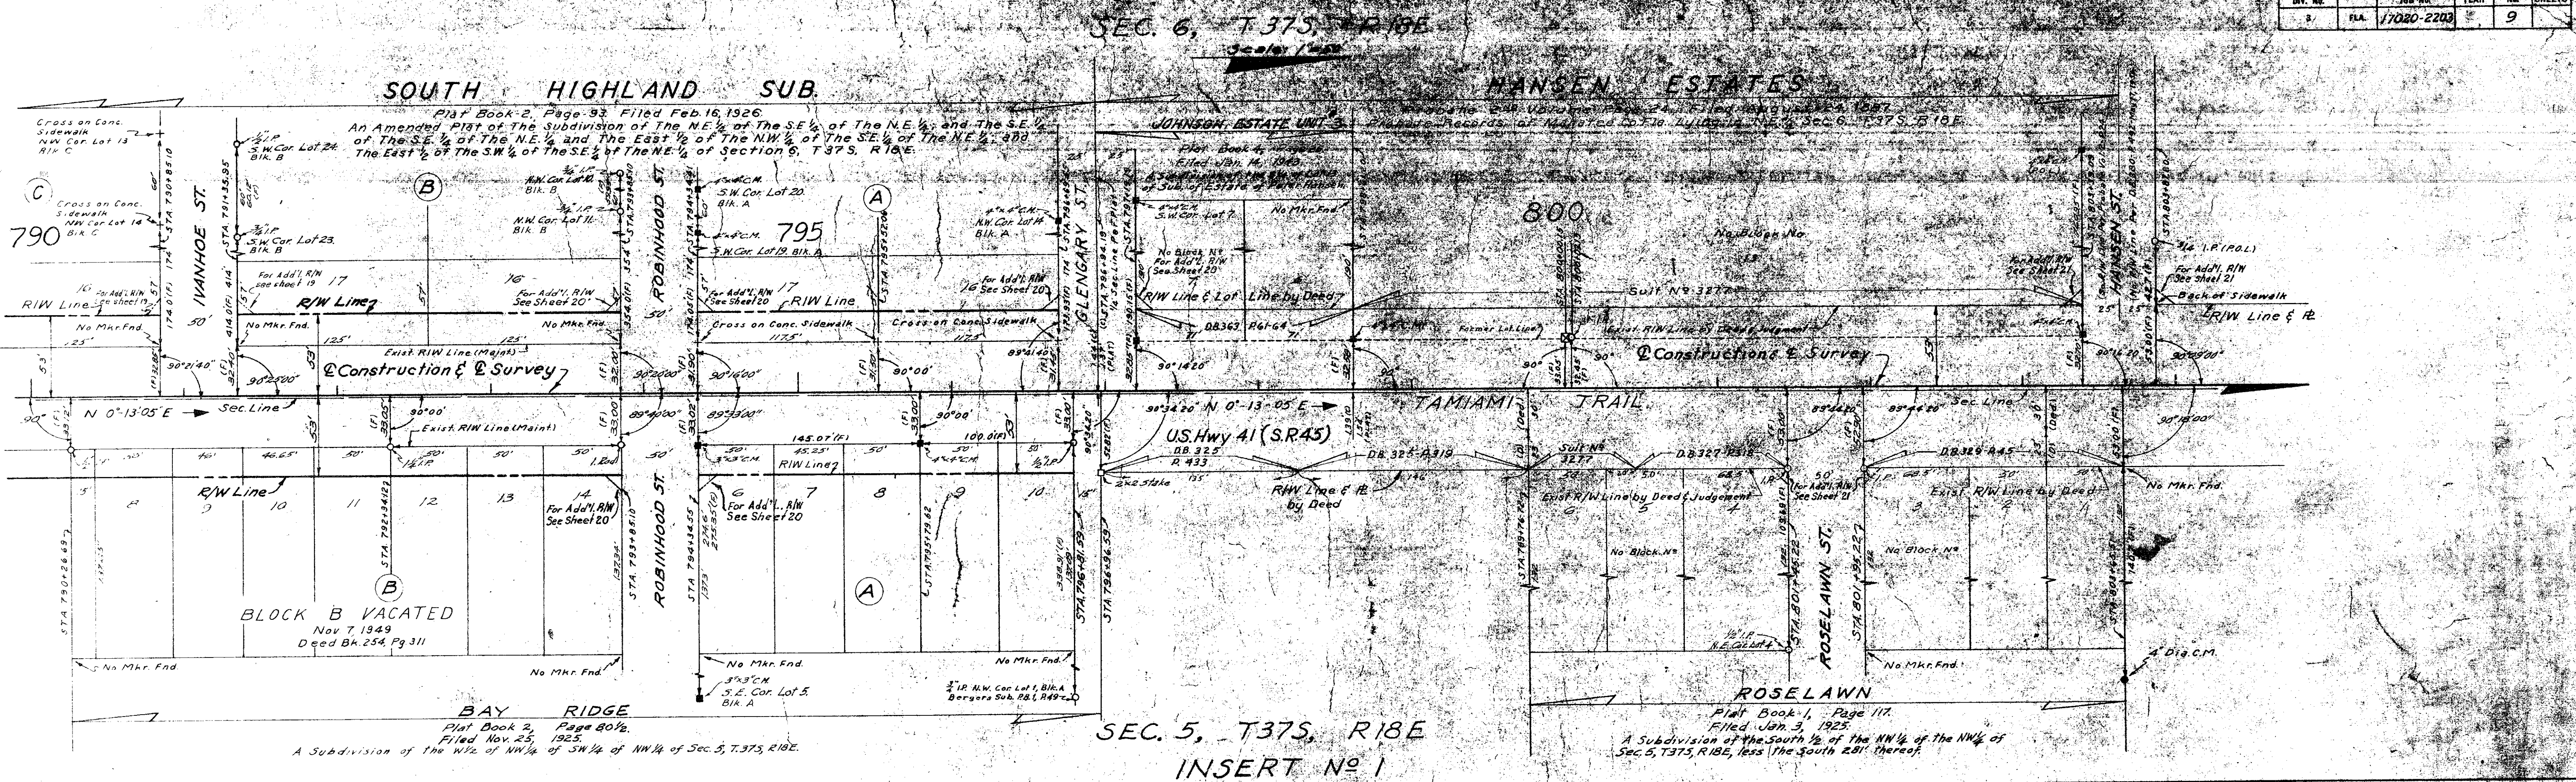

- NOTES:
- CM = Concrete Monument
 - (P) = Field Dimension
 - (D) = Deed Dimension
 - (C) = Calculated
 - I.P. = Iron Pipe
 - I. Pin = Iron Pin
 - I. Rod = Iron Rod
 - R = Property Line
 - SRD = S.R.D. Marker

INSERTS

Platted From Field Book No. 110 (G.E.C.)

STATE OF FLORIDA
STATE ROAD DEPARTMENT

RIGHT OF WAY MAP

SECTION NO. 17020-2203
ROAD NO. U.S. 41 (S.R. 45) SARASOTA COUNTY

SCALE 1"=50'	NAME	DATE	APPROVED BY
DRAWN	REB	12-11-57	A. M. Johnson
TRACED	REB	2-17-58	CRW
INDEXED			
REVISED			
CHECKED	W.R.N.	2-21-58	

GLACE ENGINEERING CORPORATION
St. Petersburg, Florida
Approved by *[Signature]*

FED. ROAD DIV. No.	STATE	SEC. AND JOB No.	FISCAL YEAR	SHEET No.	TOTAL SHEETS
3	FLA.	17020-2203		10	

SEC. 17, T 37 S, R 18 E

ACREAGE

PINE SHORES ESTATES

Plat Book-5, Pages 20 & 20A, Filed July-5, 1949.

STICKNEY PT. RD.

ADD. R/W REQ'D

ADD. R/W REQ'D

652

659

660

661

662

663

Survey & Construction

N-39°02'40"W

U.S. Hwy. 41 (S.R. 45)

N-40°11'15"W

ADD. R/W REQ'D

ADD. R/W REQ'D

①
CURVE DATA

P.I. STA. 660+93.19
Δ = 1°08'35" L.F.
D = 0°18'
R = 19098.60'
T = 130.52'
L = 381.02'
P.C. STA. 659+02.67
P.T. STA. 662+83.63 B.K.
STA. 662+83.29 A.H.

NOTES

C.M. = Concrete Monument.
I.P. = Iron Pipe.
S.R. = S.R. R/W Monument.
(F) = Field Dimension.
(C) = Calculated.

ADDITIONAL R/W REQUIRED

STATE OF FLORIDA
STATE ROAD DEPARTMENT
RIGHT OF WAY MAP

SECTION NO. 17020-2203
ROAD NO. U.S. 41 S.R. 45 SARASOTA COUNTY

SCALE 1" = 20'	NAME	DATE	APPROVED BY
DRAWN	U.L.H.	5-21-58	 J. L. N. STATE HIGHWAY ENGINEER
TRACED	C.W.P.	5-23-58	
INDEXED	AMC	5-23-58	
REVISED	AWB	5-23-58	
CHECKED	J.L.N.	5-23-58	

STICKNEY POINT ROAD INTERSECTION
ADD R/W REQUIRED


GLACE ENGINEERING CORPORATION

St. Petersburg, Fla.

Approved By

SEC. 17, T 37 S, R 18 E.

FED. ROAD DIV. No.	STATE	SEC. AND JOB No.	FISCAL YEAR	SHEET No.	TOTAL SHEETS
3	FLA.	17020-2203		10	

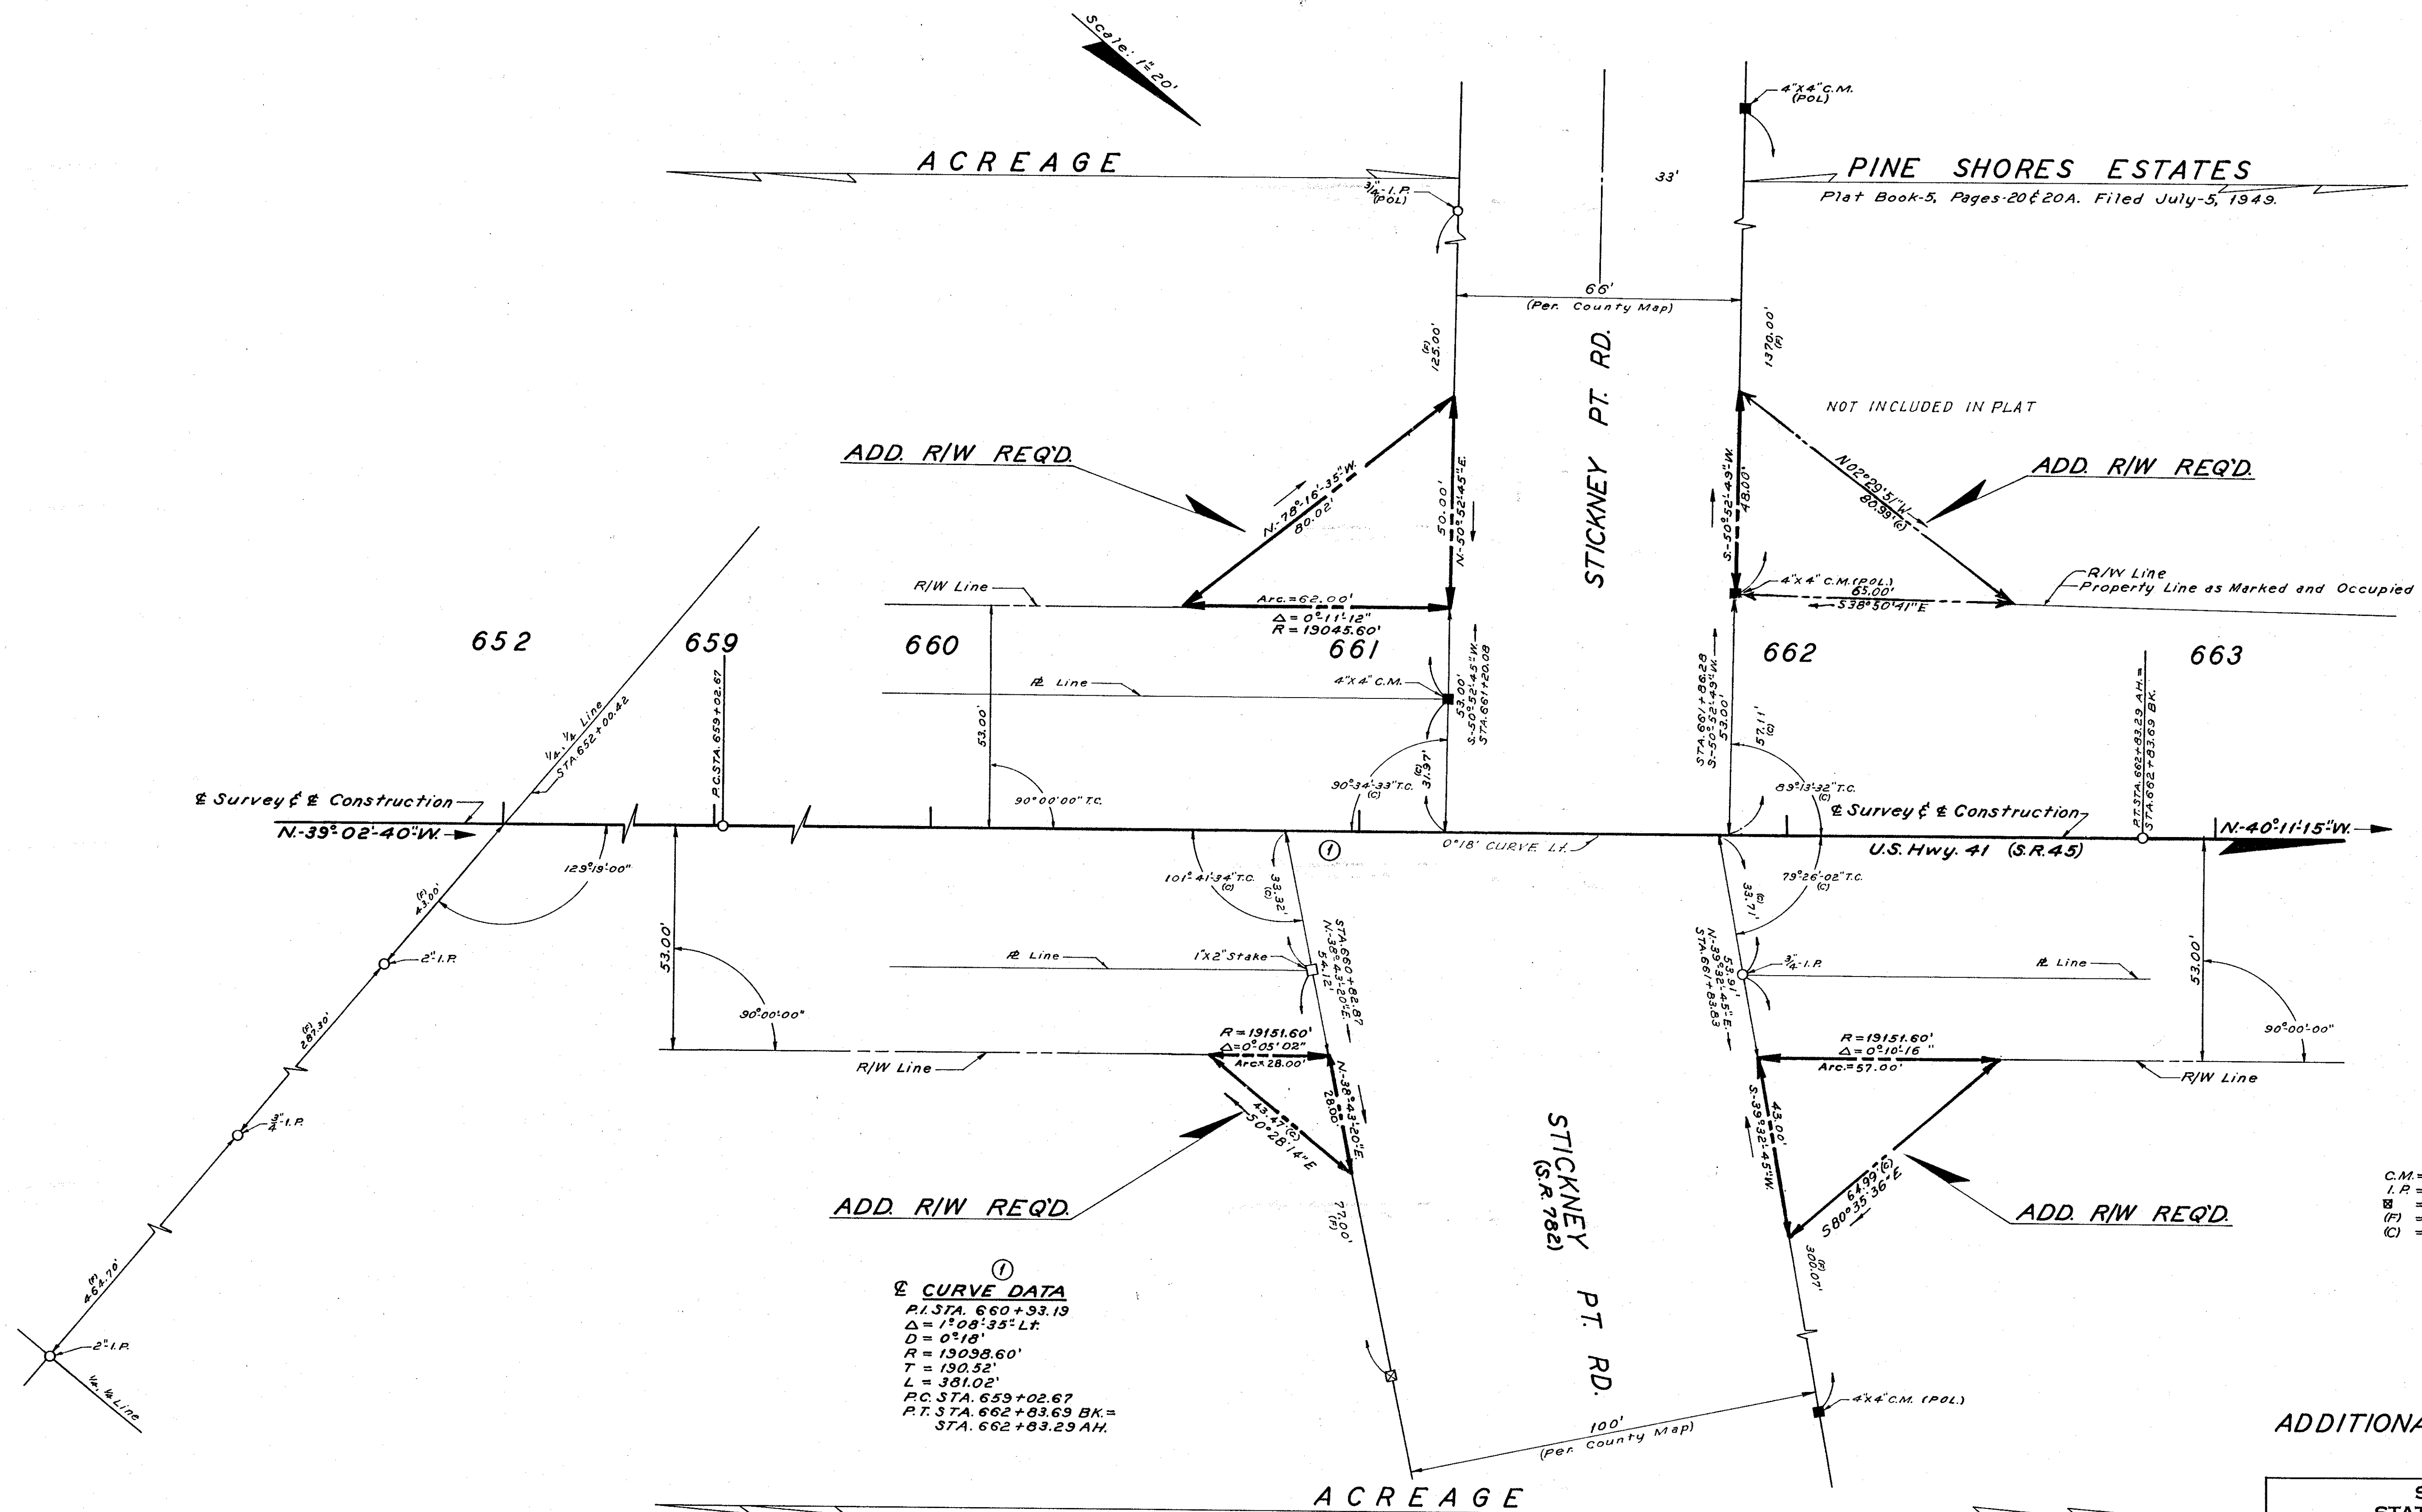

NOTES
 C.M. = Concrete Monument
 I.P. = Iron Pipe
 S.R. = S.R. R/W Monument
 (F) = Field Dimension
 (C) = Calculated

① CURVE DATA
 P.I. STA. 660+93.19
 $\Delta = 1^{\circ}08'35''$ L.A.
 $D = 0^{\circ}18'$
 $R = 13098.60'$
 $T = 130.52'$
 $L = 381.02'$
 P.C. STA. 659+02.67
 P.T. STA. 662+83.69 B.K.
 STA. 662+83.29 A.H.


ADDITIONAL R/W REQUIRED

STICKNEY POINT ROAD INTERSECTION
 ADD R/W REQUIRED

GLACE ENGINEERING CORPORATION
 St. Petersburg, Fla.
 Approved By *[Signature]*

STATE OF FLORIDA STATE ROAD DEPARTMENT			
RIGHT OF WAY MAP			
SECTION NO. 17020-2203			
ROAD NO. <u>U.S. 41 S.R. 45</u> SARASOTA COUNTY			
SCALE 1" = 20'	NAMES	DATE	APPROVED BY
DRAWN	J. L. H.	5-21-58	<i>[Signature]</i> DIVISION ENGINEER
TRACED	C. W. R.	5-23-58	
INDEXED	ANG.	4-20-59	
REVISED	AW2	4-27-59	
REVISOR	J. L. H.	5-23-58	10

Plat Book-5, Page-57, Filed February-5, 1951. Pub. Records, Sarasota County, Fla. Sec.17, T37S, R18E.

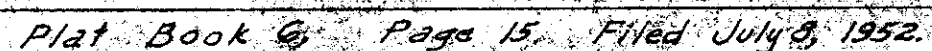

STATE OF FLORIDA STATE ROAD DEPARTMENT			
RIGHT OF WAY MAP			
SECTION NO. 17020-2203			
ROAD NO. U.S. 41 (S.R.45) SARASOTA COUNTY			
SCALE 1" = 20'	DATE: 1-10-58	APPROVED BY <i>D. M. Johnson</i> DISTRICT ENGINEER	
DRAWN <i>R.E.Z.</i>	DATE: 5-5-59	<i>R. J. Hunt</i> 10-21-58 ASSIST. STATE HIGHWAY ENGINEER	
TRACED <i>C.W.R.</i>			
INDEXED			
REVISED <i>A.N.C.</i>	7-5-59		
REVIEWED			

FED. ROAD DIV. No.	STATE	SEC. AND JOB No.	FISCAL YEAR	SHEET No.	TOTAL SHEETS
3	FLA.	17020-2203		11	


SEC. 17, T37S, R18E

PINE SHORES ESTATES

Plat Book-5, Pages-20 & 20A. Filed July-5, 1949.
Public Records, Sarasota County, Florida.
A Subdivision Lying in Section 17, T37S, R18E.

RE-PLAT OF A PART OF PINE SHORES ESTATES IN BLOCKS 1,2,3,13,14 & 15

Plat Book-5, Page-57, Filed February-5, 1951. Pub. Records, Sarasota County, Fla. Sec. 17, T37S, R18E.

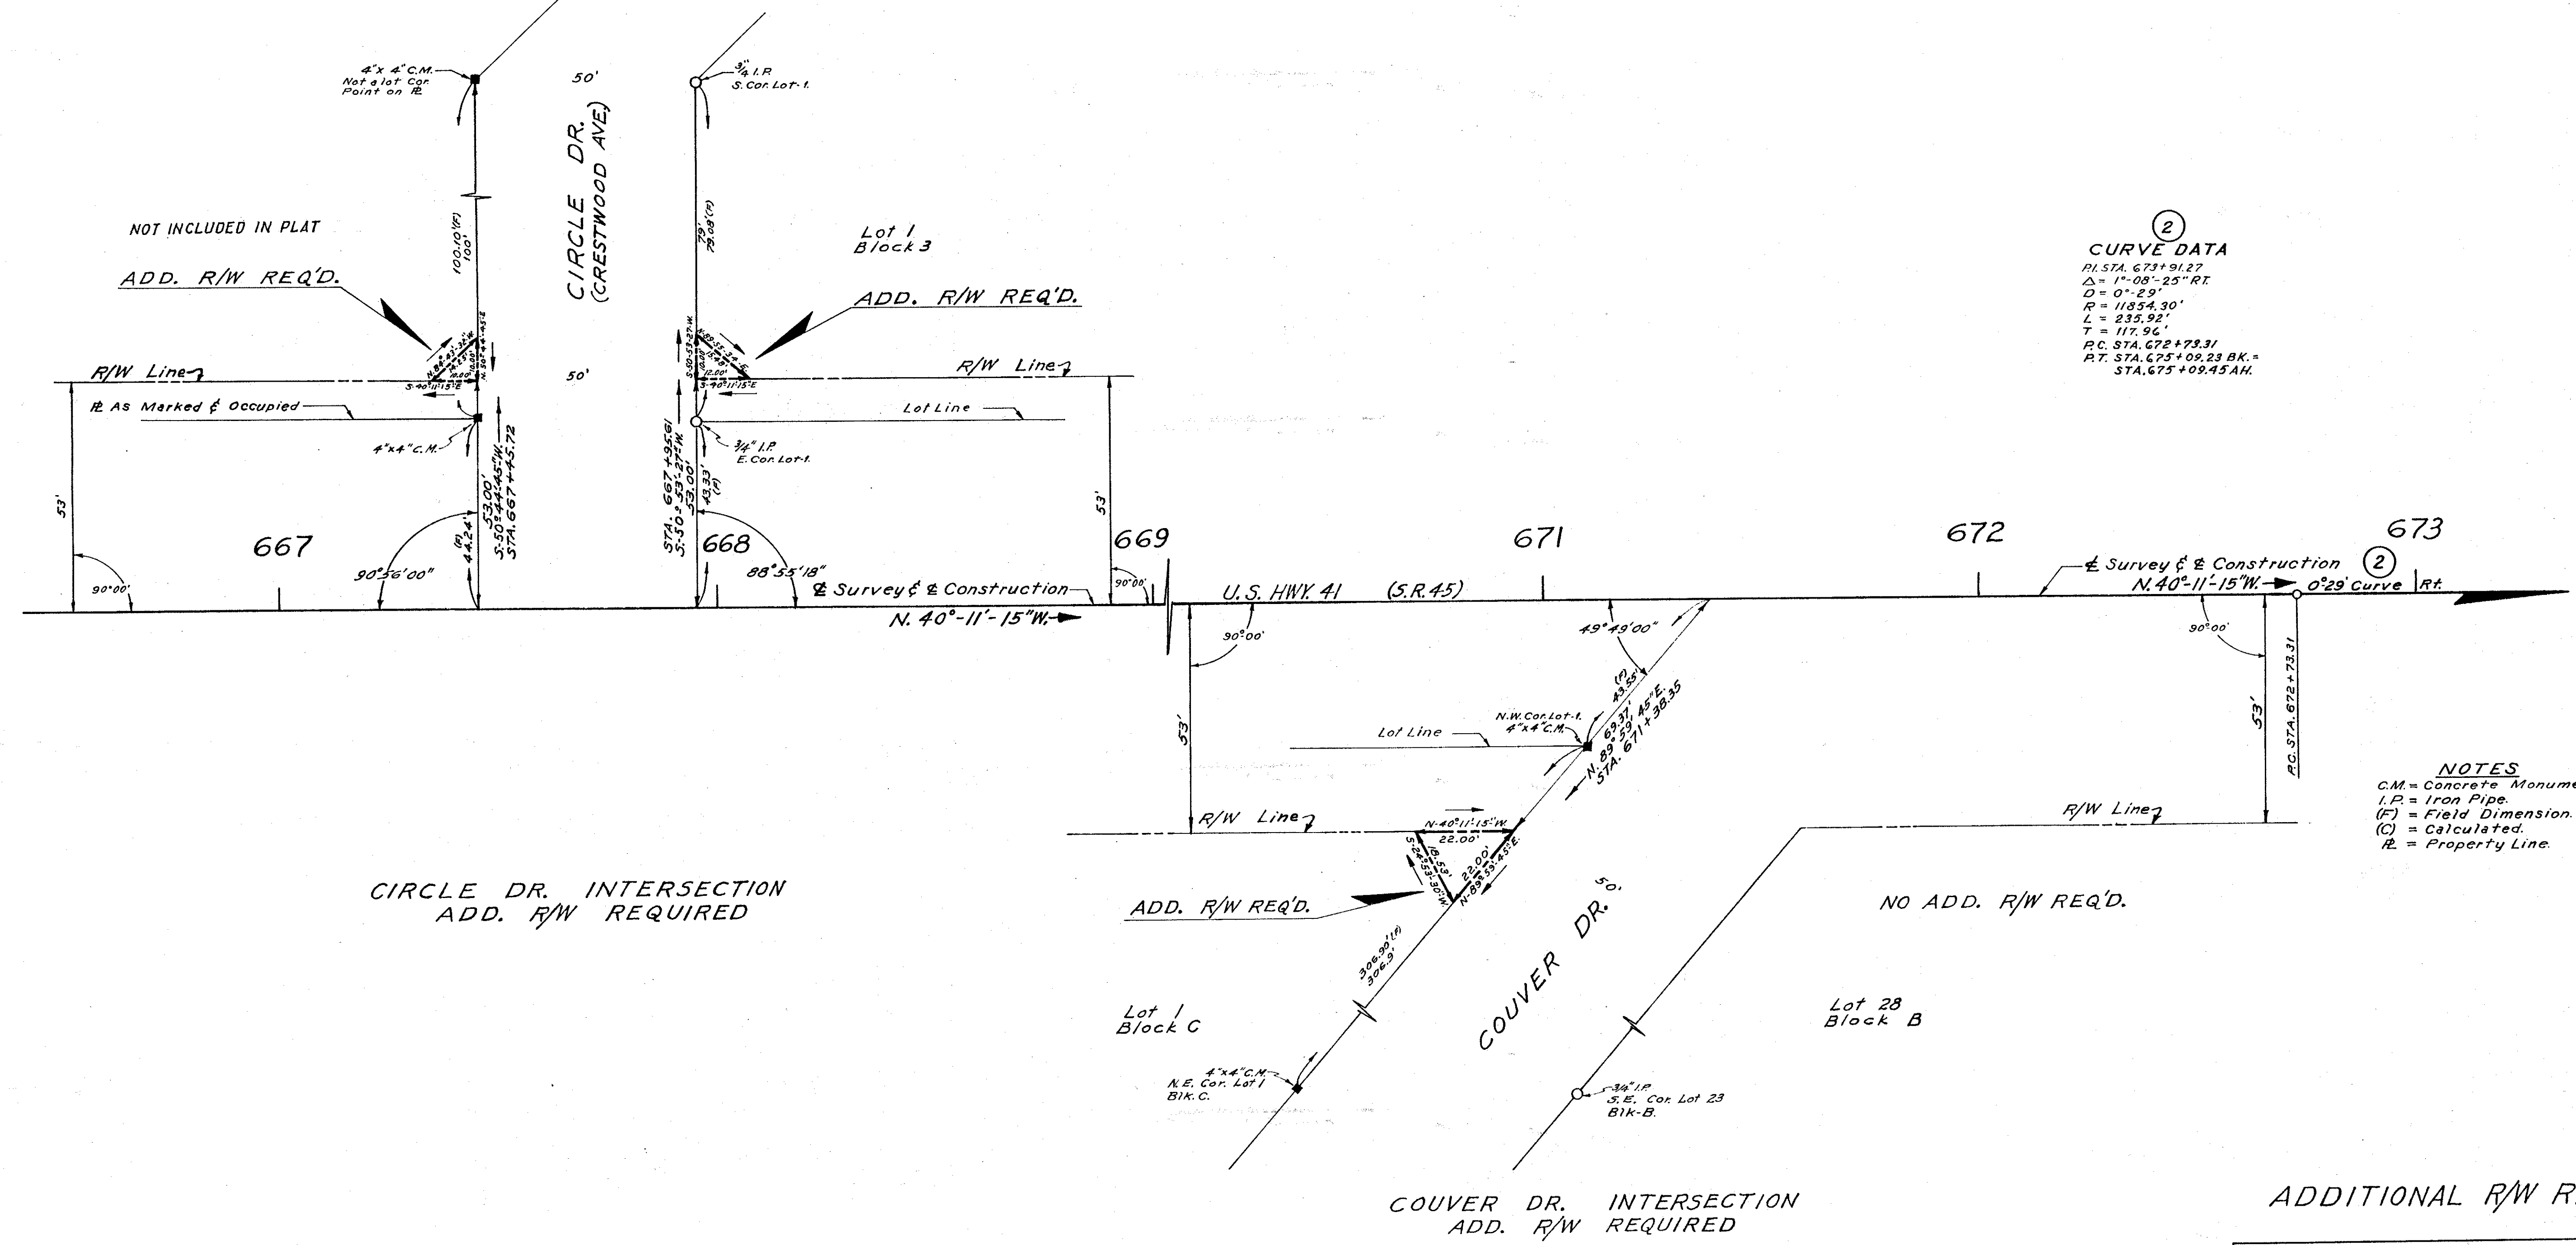

CURVE DATA
PI STA. 673+91.27
Δ = 1°-08'-25" RT.
D = 0°-29'
R = 11554.30'
L = 235.92'
T = 117.96'
PC STA. 672+73.31
PT STA. 675+09.23 BK.
STA. 675+09.45 AH.

NOTES
C.M. = Concrete Monument
I.P. = Iron Pipe
(F) = Field Dimension
(C) = Calculated
R = Property Line

ADDITIONAL R/W REQUIRED

HIGH ACRES
Plat Book G, Page 15. Filed July 8, 1952.

GLACE ENGINEERING CORPORATION
St. Petersburg, Florida.
approved by: *[Signature]*


STATE OF FLORIDA STATE ROAD DEPARTMENT			
RIGHT OF WAY MAP			
SECTION No. 17020-2203			
ROAD No. U.S. 41 (S.R. 45) SARASOTA COUNTY			
SCALE 1" = 20'	NAMES	DATES	APPROVED BY
DRAWN	R.E.Z.	1-10-58	<i>[Signature]</i> DIVISION ENGINEER
TRACED	C.W.R.	5-5-58	<i>[Signature]</i> STATE HIGHWAY ENGINEER
INDEXED			
REVISED	AWC.	1-2-59	
REVISED			
CHS-RP1 J.L.H. 5-22-58			

FED. ROAD DIV. No.	STATE	SEC. AND JOB No.	FISCAL YEAR	SHEET No.	TOTAL SHEETS
3	FLA.	17020-2203		12	

SEC. 17, T37S, R18E

Scale: 1"=20'

REPLAT OF A PART OF PINE SHORES ESTATES IN BLOCKS 1,2,3,13,14 & 15
Plat Book 5, Page 57, Filed Feb. 5, 1931

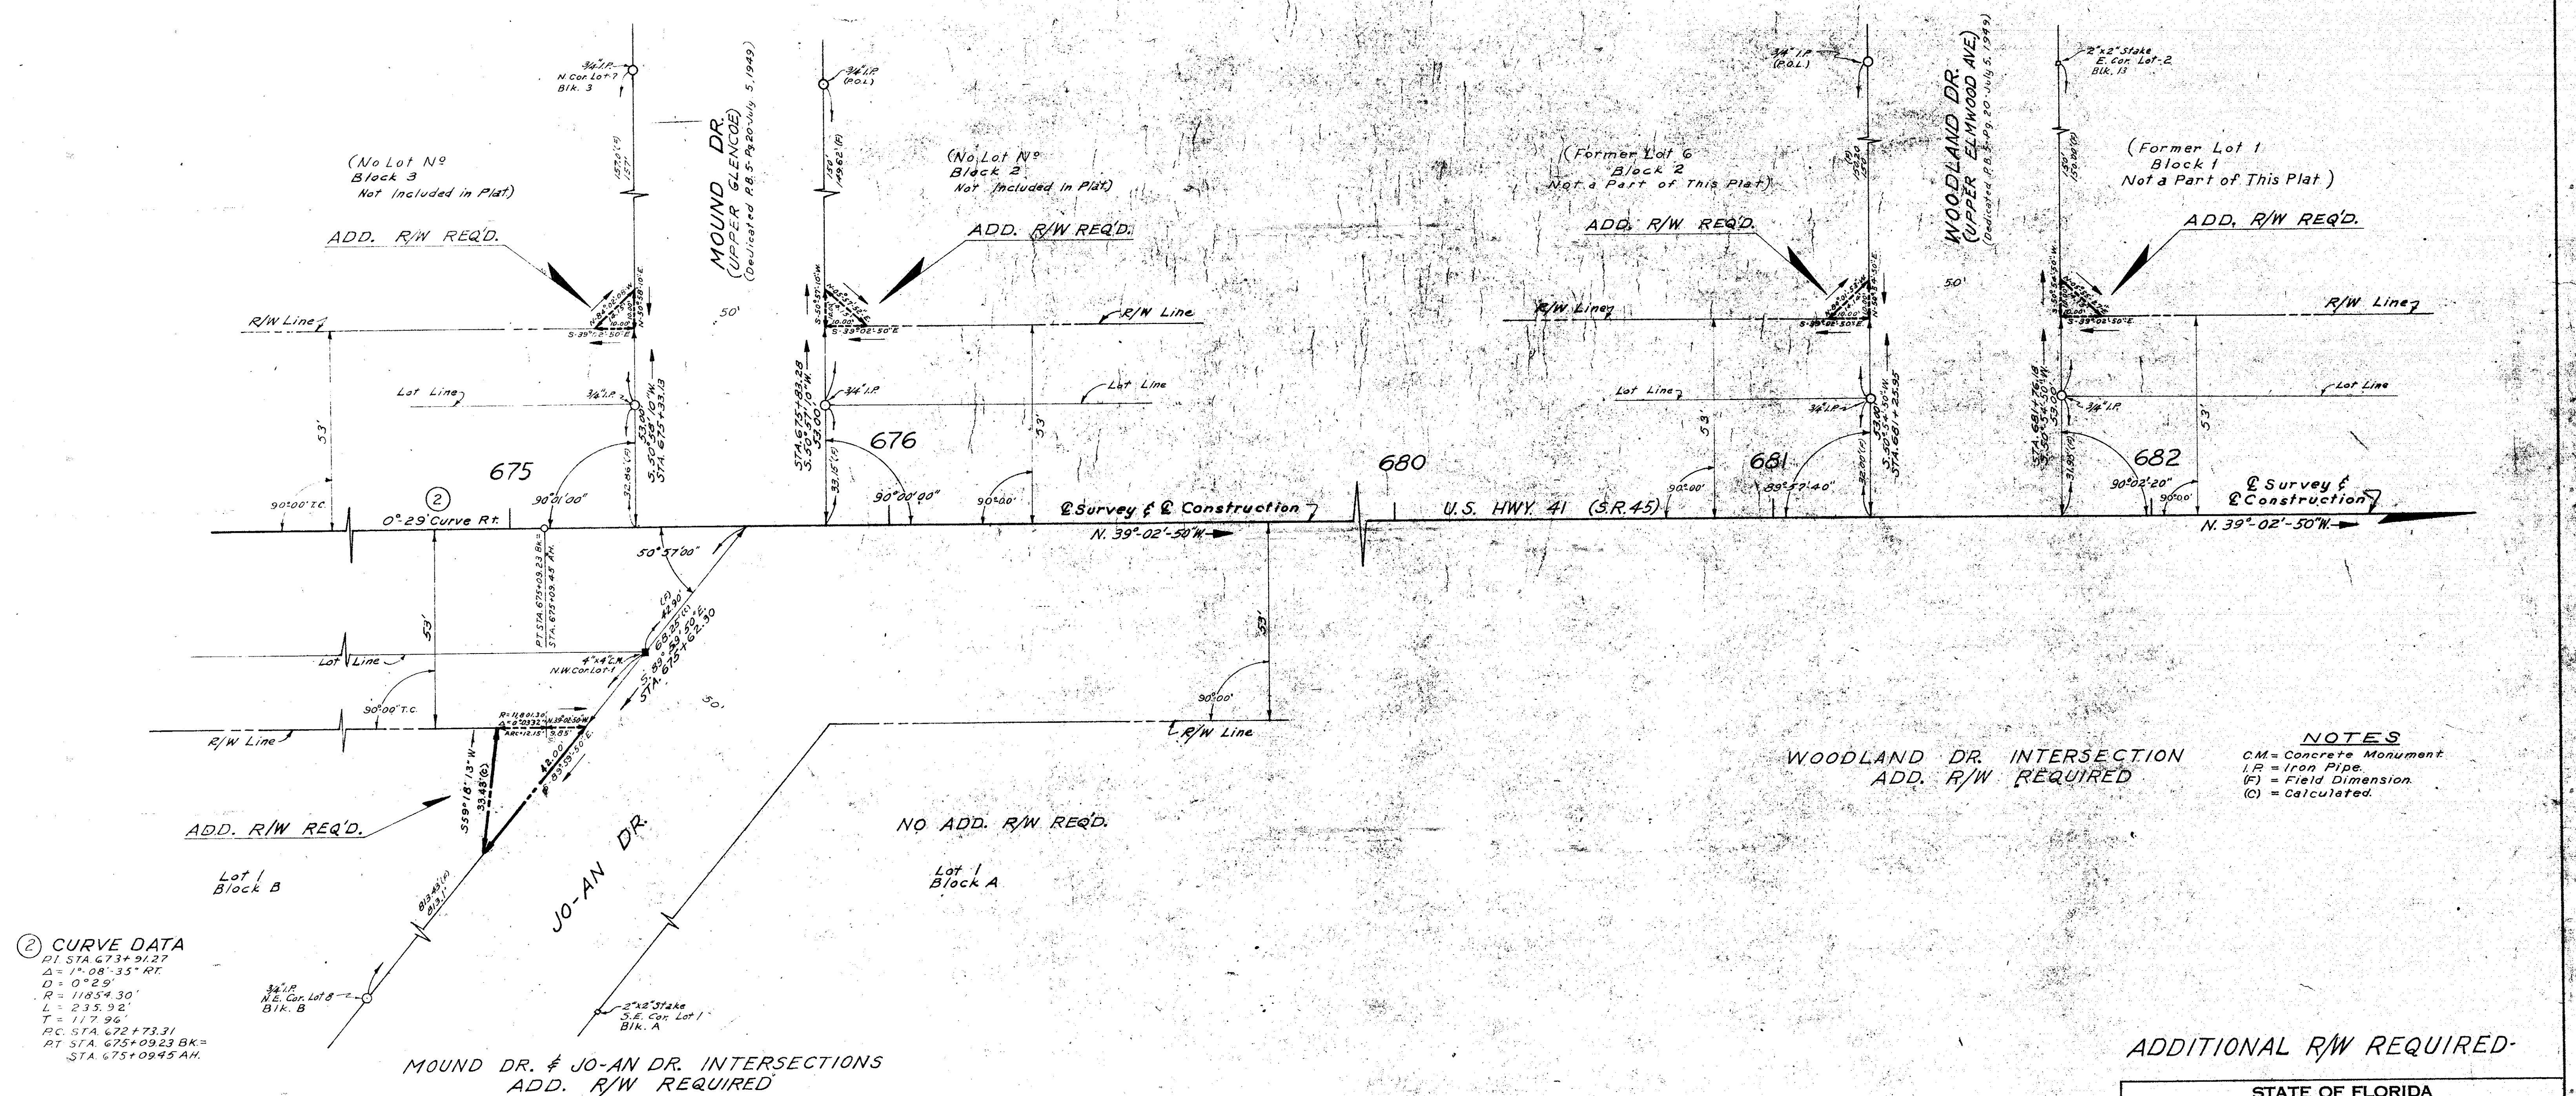

NOTES
 C.M. = Concrete Monument
 I.P. = Iron Pipe
 (F) = Field Dimension
 (C) = Calculated

ADDITIONAL R/W REQUIRED

HIGH ACRES
Plat Book 6, Page 15, Filed July 8, 1932

GLACE ENGINEERING CORPORATION
 St. Petersburg, Florida
 approved by: *[Signature]*

STATE OF FLORIDA STATE ROAD DEPARTMENT			
RIGHT OF WAY MAP			
SECTION NO. 17020-2203			
ROAD NO. U.S. 41 (S.R. 45) SARASOTA COUNTY			
SCALE 1"= 20'	NAME	DATE	APPROVED BY
DRAWN	R.E.Z.	1-13-58	<i>[Signature]</i>
TRACED	C.W.R.	5-6-58	<i>[Signature]</i>
INDEXED			
REVISED			
REVISION			
CHECKED	J.L.H.	5-21-58	


SEC. 17, T37S, R18E

FED. ROAD DIV. No.	STATE	SEC. AND JOB No.	FISCAL YEAR	SHEET No.	TOTAL SHEETS
3	FLA.	17020-2203		12	

REPLAT OF A PART OF PINE SHORES ESTATES IN BLOCKS 12, 13, 14 & 15

Plat Book-5, Page-57, Filed Feb.-5, 1951

Scale: 1"=20'

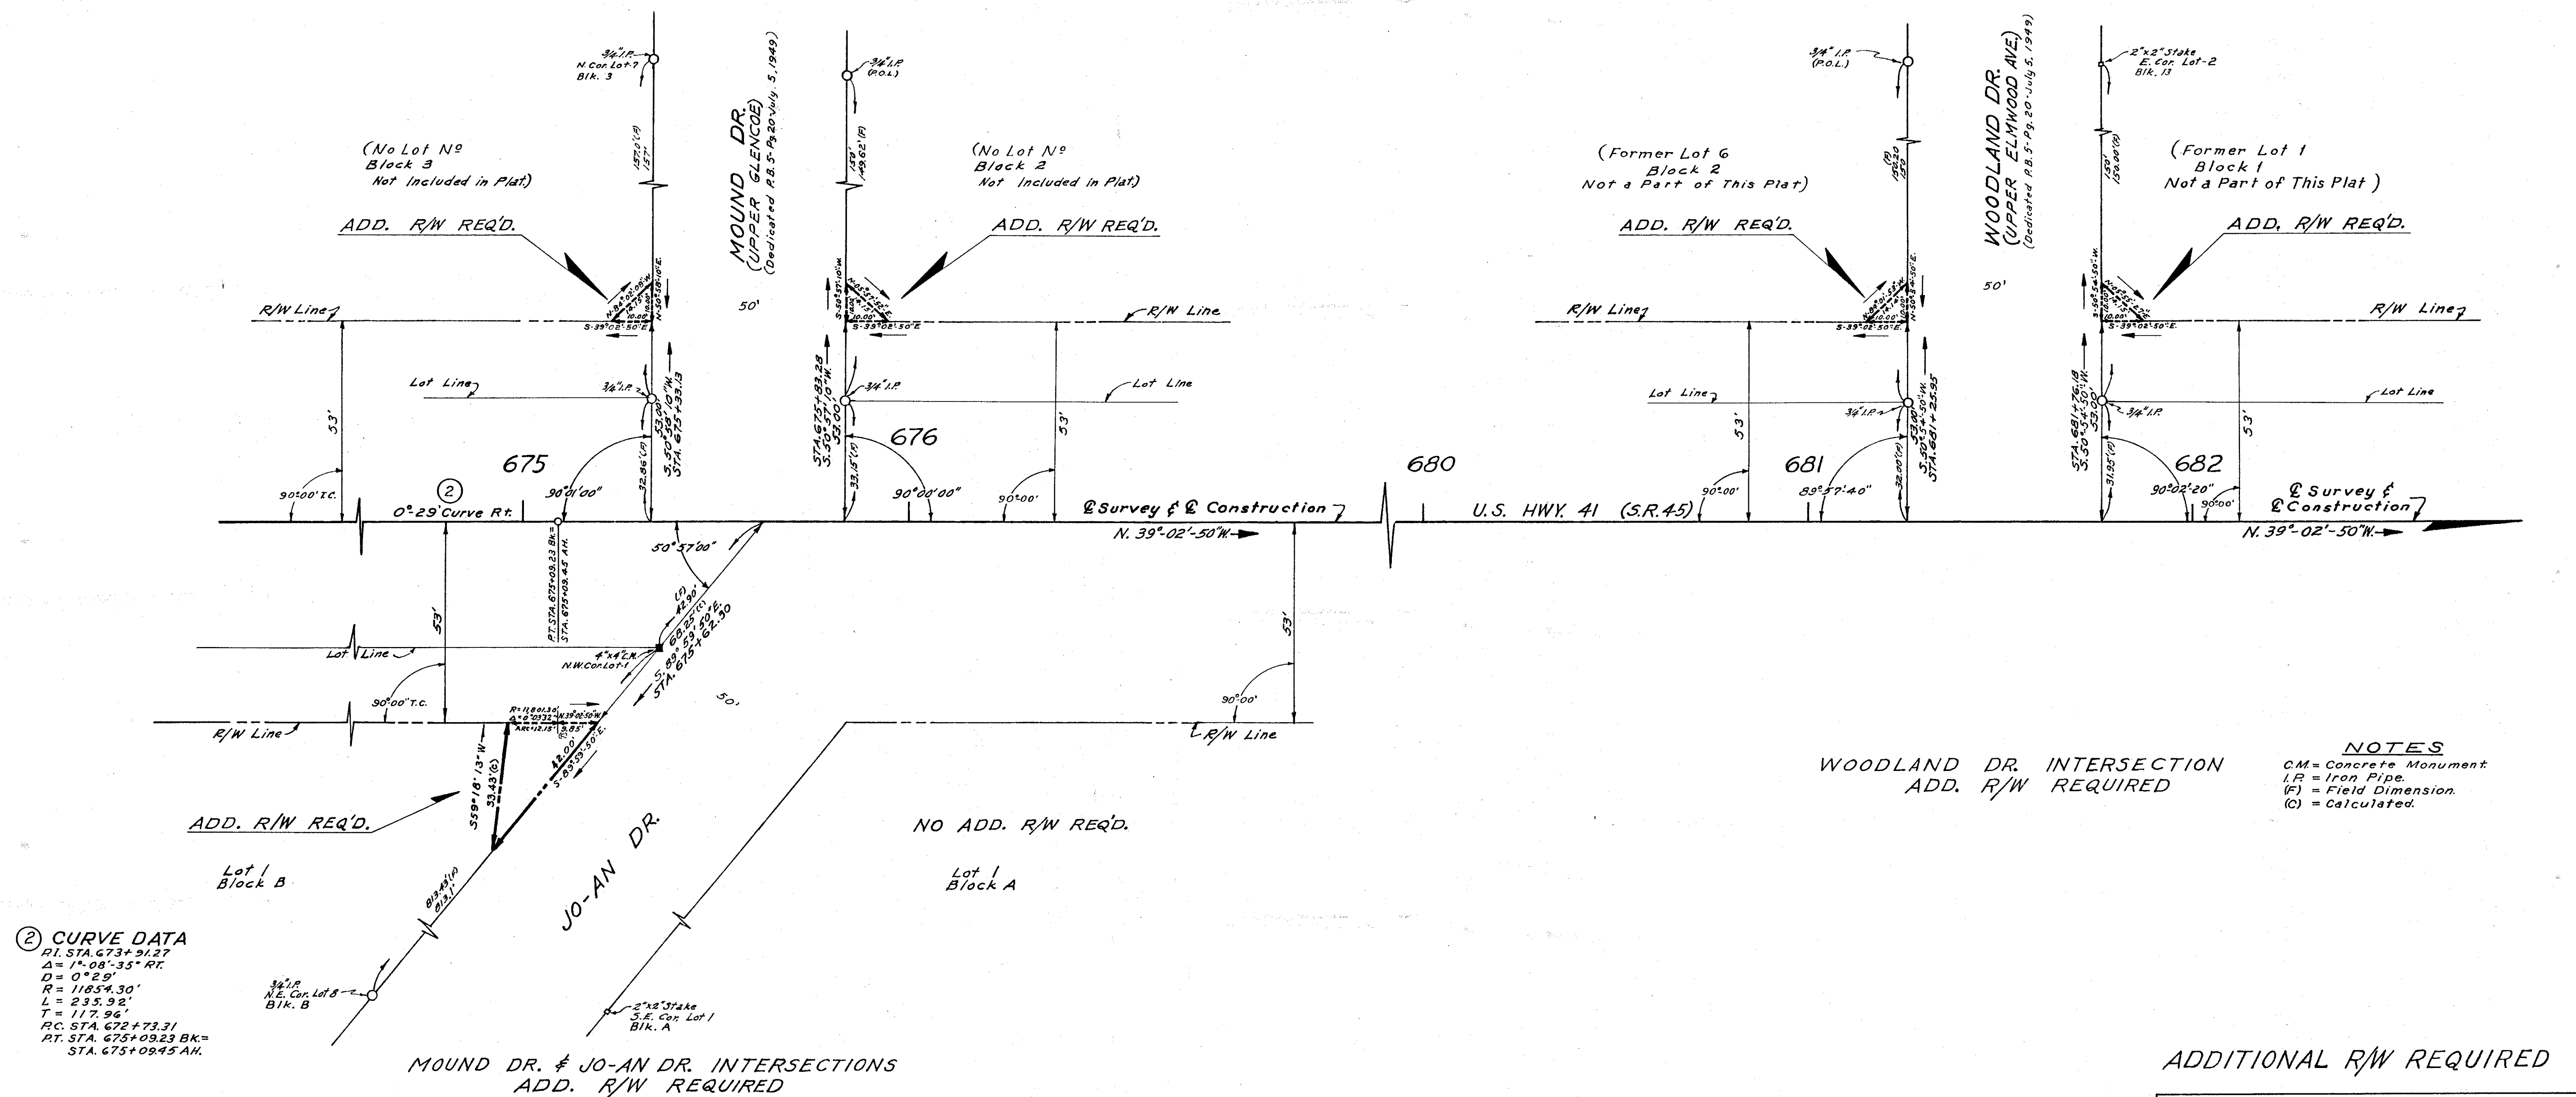


WOODLAND DR. INTERSECTION
ADD. R/W REQUIRED

NOTES

C.M. = Concrete Monument.
I.P. = Iron Pipe.
(F) = Field Dimension.
(C) = Calculated.

ADDITIONAL R/W REQUIRED

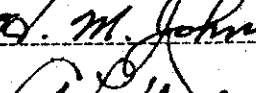STATE OF FLORIDA STATE ROAD DEPARTMENT			
RIGHT OF WAY MAP			
SECTION NO. 17020-2203			
ROAD NO. U.S. 41 (S.R. 45) SARASOTA COUNTY			
SCALE 1" = 20'	NAMES	DATES	APPROVED BY
DRAWN	R.E.Z.	1-13-58	  DIVISION ENGINEER 10-21-58 STATE HIGHWAY ENGINEER A351
TRACED	C. W. F.	5-6-58	
INDEXED			
REVISED			
REVISED			
CHECKED BY	J. H.	5-21-58	12

GLACE ENGINEERING
CORPORATION
St. Petersburg, Florida.
approved by: *T. Madell*

REVISOR		
CHECKED:	11 H	5-21-

FED. ROAD DIV. No.	STATE	SEC. AND JOB No.	FISCAL YEAR	SHEET No.	TOTAL SHEETS
3	FLA.	17020-2203		13	

SEC. 17, T37S, R18E


Scale 1"=20'

RE PLAT OF A PART OF PINE SHORES ESTATES
IN BLOCKS 1,2,3,13,14 & 15
Plat Book 5, Page 57, Filed Feb. 5, 1951.

CASTI-LYN SUB.
Plat Book 7, Page 89, Filed Sept. 1, 1954.

ACREAGE

FLORENCE SUB.
Plat Book 3, Page 22, Filed Jan. 7, 1928.

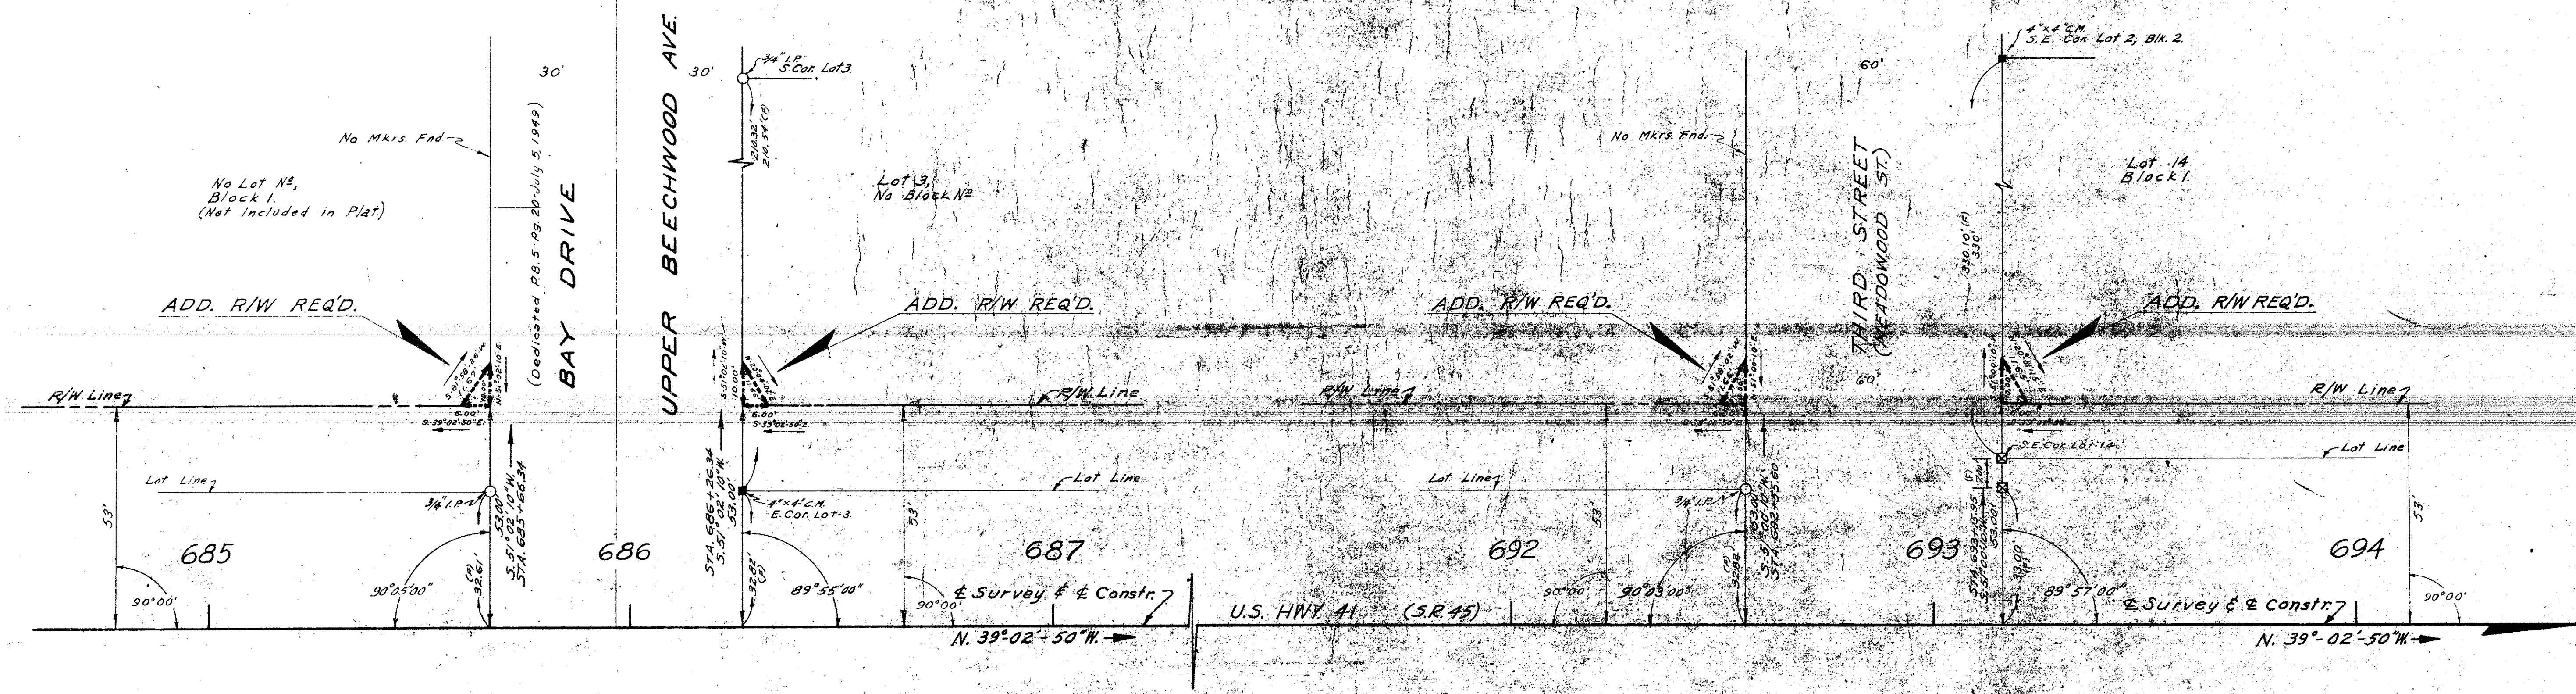

NOTES
C.M. = Concrete Monument
I.P. = Iron Pipe
(F) = Field Dimension
S.R.D. = S.R.D. R/W Marker

BAY DRIVE INTERSECTION
ADD. R/W REQUIRED

THIRD STREET INTERSECTION
ADD. R/W REQUIRED

ADDITIONAL R/W REQUIRED

GLACE ENGINEERING
CORPORATION
St. Petersburg, Florida
approved by: *[Signature]*

STATE OF FLORIDA STATE ROAD DEPARTMENT			
RIGHT OF WAY MAP			
SECTION No. 17020-2203			
ROAD No. U.S. 41 (S.R. 45) SARASOTA COUNTY			
SCALE 1"=20'	NAMES	DATES	APPROVED BY
DRAWN	R.E.Z.	1-13-58	<i>[Signature]</i> DISTRICT ENGINEER
TRACED	C.W.R.	5-7-58	
INDEXED			
REVISOR			
REVISOR			10-21-58
REVISOR			13

CHECKED J.L.H. 5-20-58

SEC. 17, T37S, R18E


FED. ROAD DIV. No.	STATE	SEC. AND JOB No.	FISCAL YEAR	SHEET No.	TOTAL SHEETS
3	FLA.	17020-2203		13	

RE PLAT OF A PART OF PINE SHORES ESTATES
IN BLOCKS 1,2,3,13,14&15
Plat Book-5, Page-57, Filed Feb. 5, 1951.

CASTI-LYN SUB.
Plat Book 7, Page 89, Filed Sept. 1, 1954.

ACREAGE

FLORENCE SUB.
Plat Book 3, Page 22, Filed Jan. 7, 1928.

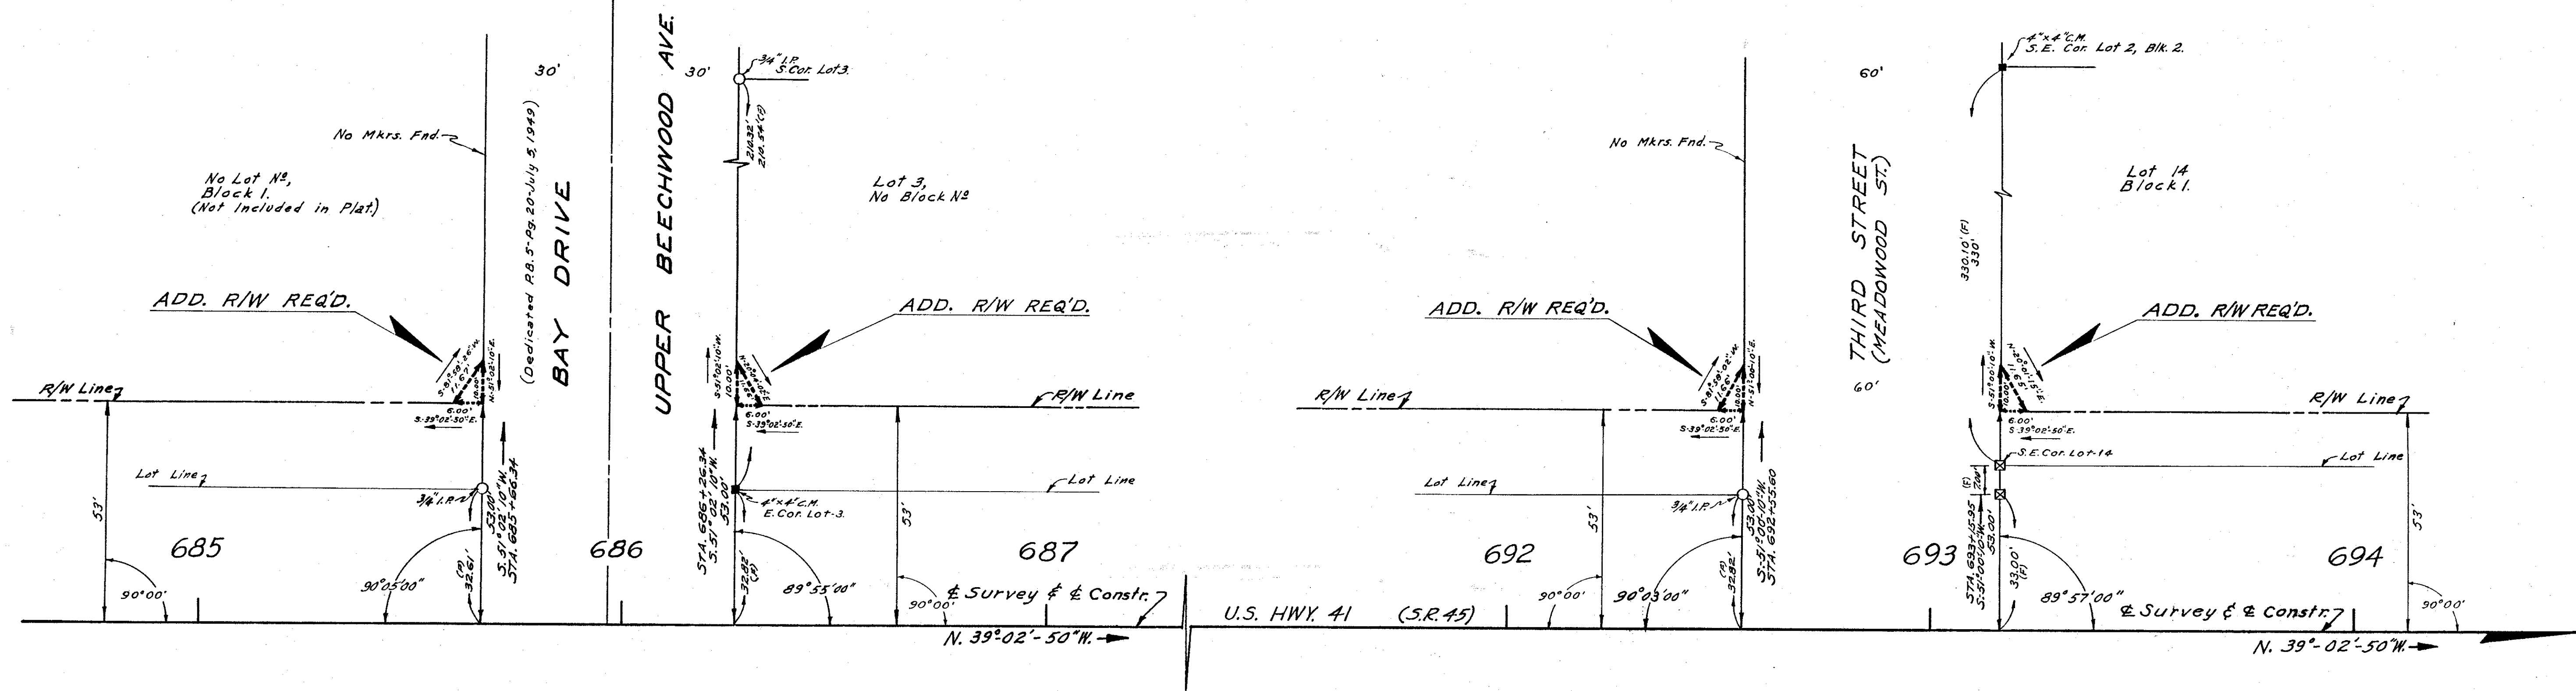

NOTES
C.M. = Concrete Monument
I.P. = Iron Pipe
F.D. = Field Dimension
S.R.D. = S.R.D. R/W Marker

BAY DRIVE INTERSECTION
ADD. R/W REQUIRED

THIRD STREET INTERSECTION
ADD. R/W REQUIRED


ADDITIONAL R/W REQUIRED

GLACE ENGINEERING
CORPORATION
St. Petersburg, Florida
approved by: *[Signature]*

STATE OF FLORIDA STATE ROAD DEPARTMENT			
RIGHT OF WAY MAP			
SECTION No. 17020-2203			
ROAD No. U.S. 41 (S.R. 45) SARASOTA COUNTY			
SCALE 1" = 20'	NAMES	DATE	APPROVED BY
DRAWN	R.E.Z.	1-13-58	<i>[Signature]</i> DIVISION ENGINEER
TRACED	C.W.R.	5-7-58	
INDEXED			
REVISED			
REVISION			13

CHECKED J.L.H. 5-28-58

Scale: 1" = 20'

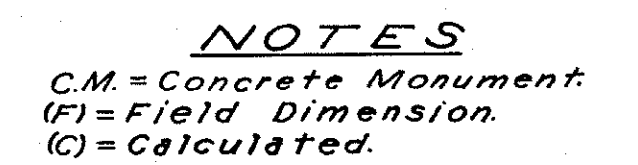

P.I. STA. 754 + 67.54
 $\Delta = 1^{\circ} 46' 31''$ RT.
 $D = 0^{\circ} 30'$
 $R = 11,459.16'$
 $L = 3,55.06'$
 $T = 177.54'$
 P.C. STA. 752 + 90.00
 P.R.C. STA. 756 + 45.06

STATE OF FLORIDA STATE ROAD DEPARTMENT			
RIGHT OF WAY MAP			
SECTION NO. <i>17020-2203</i>			
ROAD NO. <i>U.S. 41 (S.R. 45)</i> <i>SARASOTA</i> COUNTY			
SCALE 1" = <i>20'</i>	NAMES	DATES	APPROVED BY  DIVISION ENGINEER
DRAWN	<i>R.E.Z.</i>	<i>1-13-58</i>	 7 DIVISION ENGINEER DATE <i>10-21-58</i> STATE HIGHWAY ENGINEER <i>14</i>
TRACED	<i>C. W.R.</i>	<i>5-15-58</i>	
INDEXED			
REVISED			
REVISED			
CHECKED: <i>J.L.H.</i> <i>5-15-58</i>			

GLACE ENGINEERING
CORPORATION
St. Petersburg, Florida.
approved by: Modelife

SEC. 8, T37S, R18E


SEC. 6, T37S, R18E
Scale: 1"=20'

RPB 1-P6. 65 F

FED. ROAD DIV. No.	STATE	SEC. AND JOB No.	FISCAL YEAR	SHEET No.	TOTAL SHEETS
3	FLA.	17020-2203		15	

OYSTER BAY ESTATES

Plot Book-5, Page-79-A, Filed-Dec-10, 1951

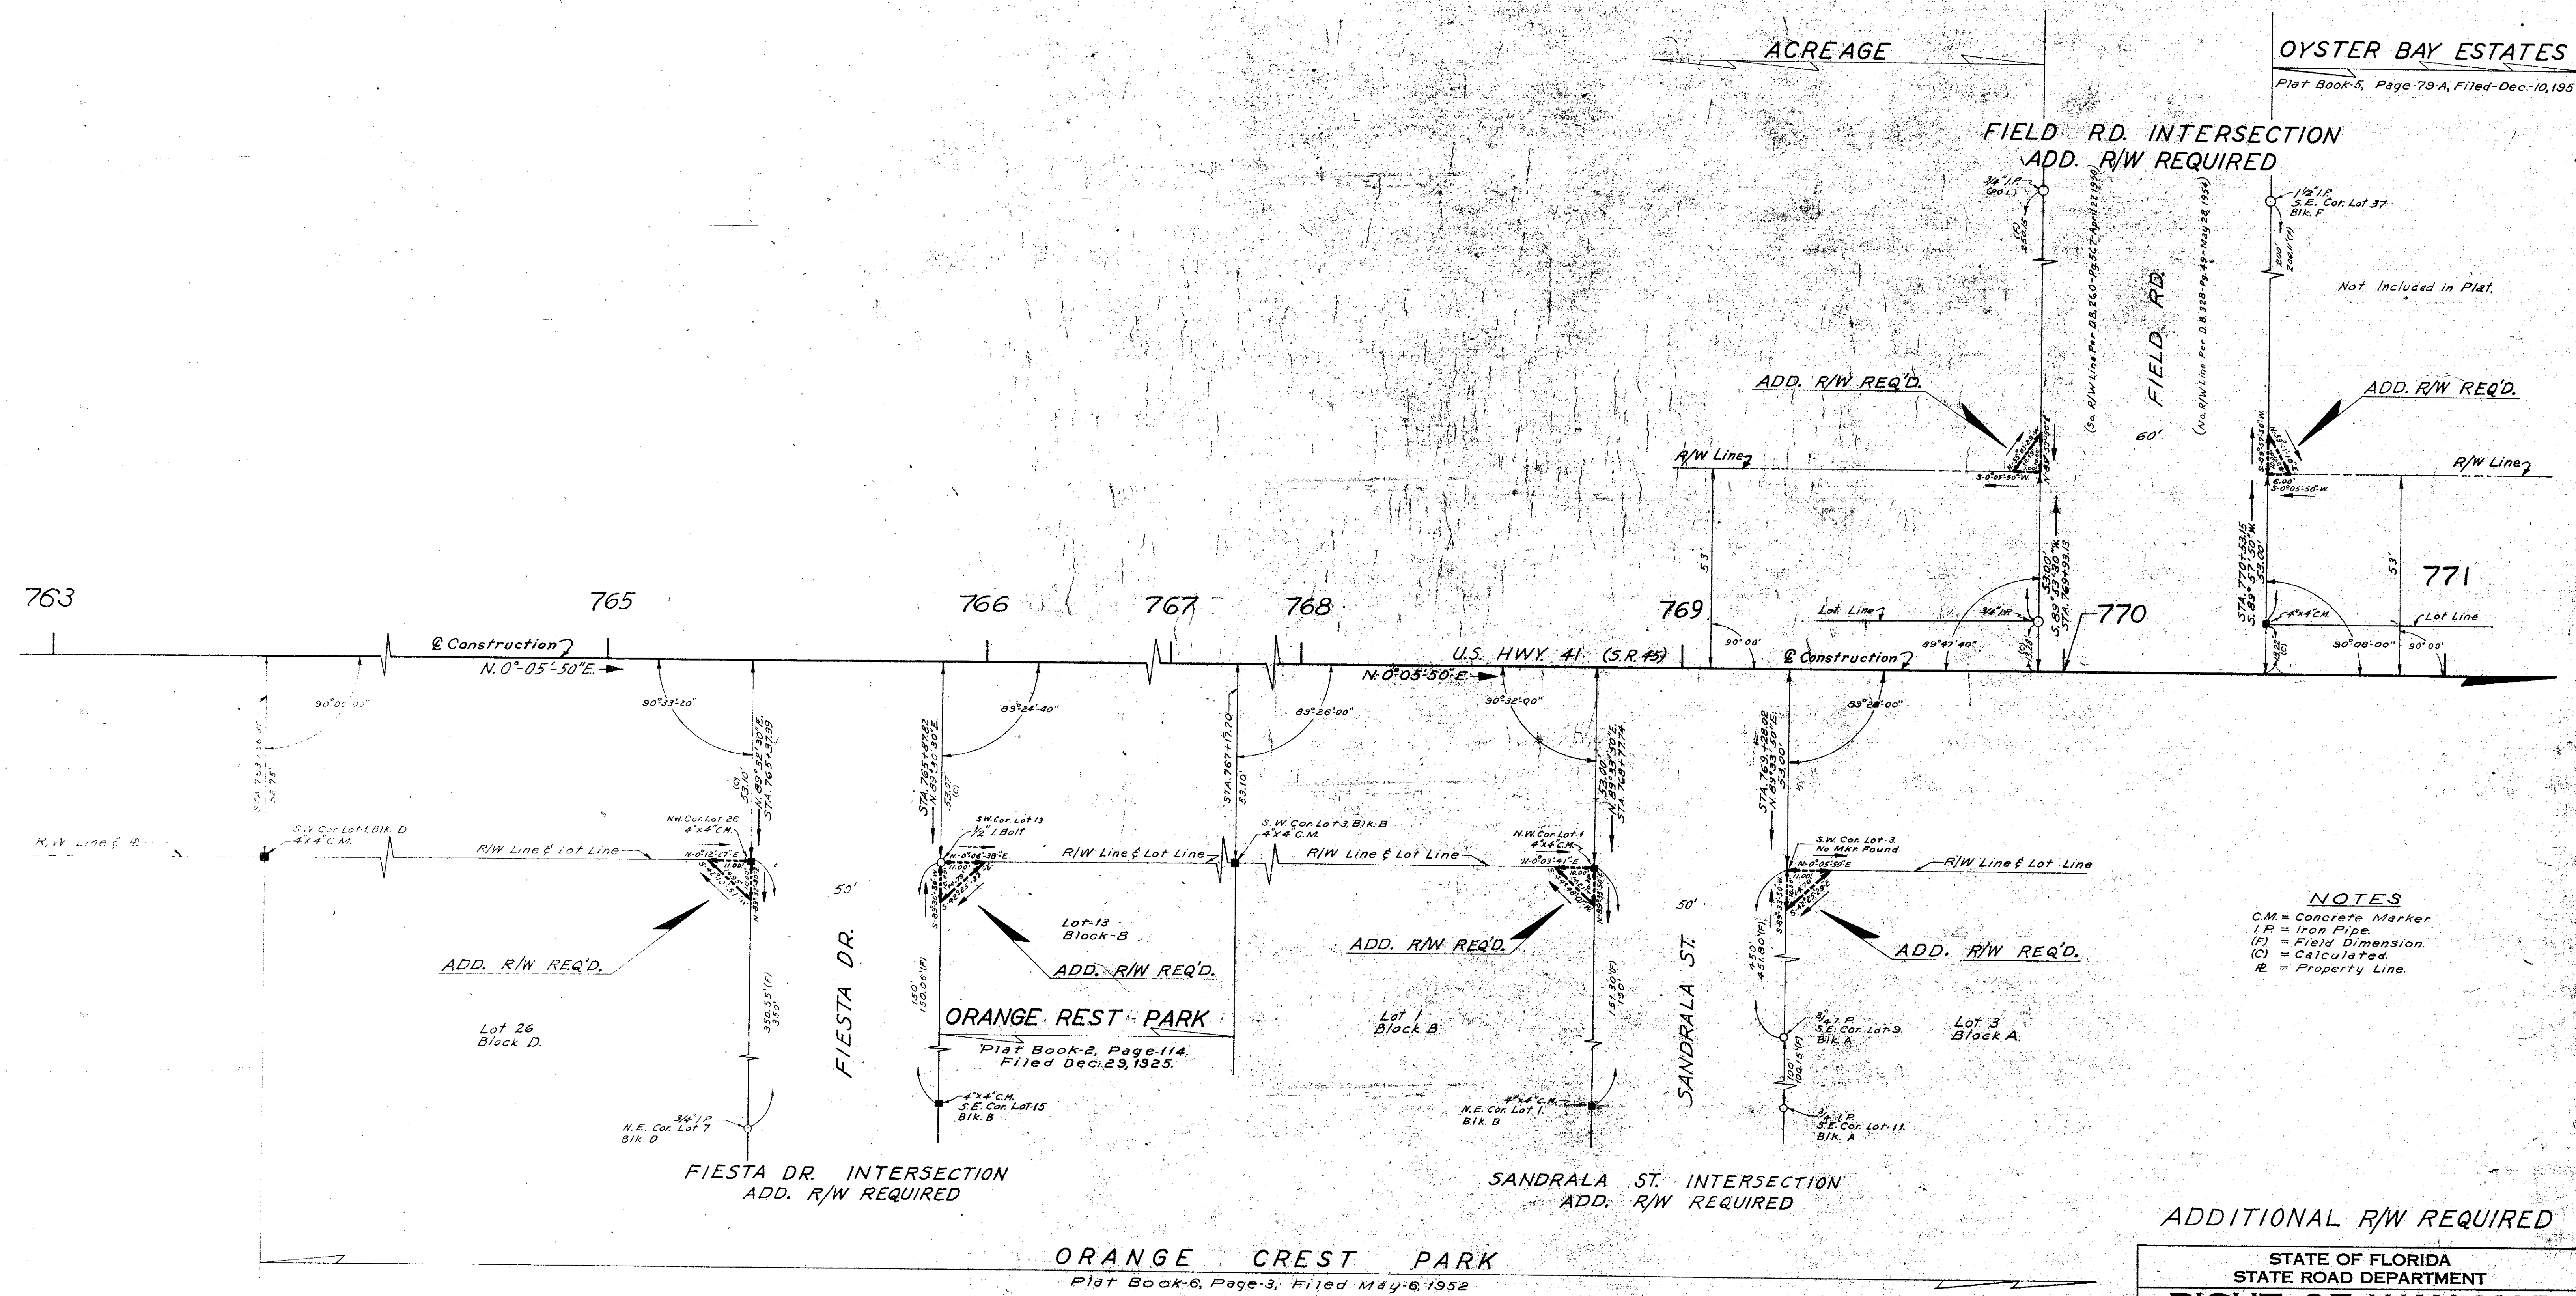

ADDITIONAL R/W REQUIRED

STATE OF FLORIDA STATE ROAD DEPARTMENT	
RIGHT OF WAY MAP	
SECTION No. 17020-2203	
ROAD No. U.S. 41 (S.R. 41) SARASOTA COUNTY	
SCALE 1"=20'	DATE 7-20-58
DRAWN R.E.Z.	APPROVED BY J.L.H.
TRACED C.W.R.	DATE 10-21-58
INDEXED	ASSIST
REVISION	15


GLACE ENGINEERING CORPORATION
St. Petersburg, Florida.
approved by: [Signature]

SEC. 5, T37S, R18E

SEC. 6, T37S, R18E

Scale: 1" = 20'

FED. ROAD DIV. No.	STATE	SEC. AND JOB No.	FISCAL YEAR	SHEET No.
3	FLA.	17020-2203		15

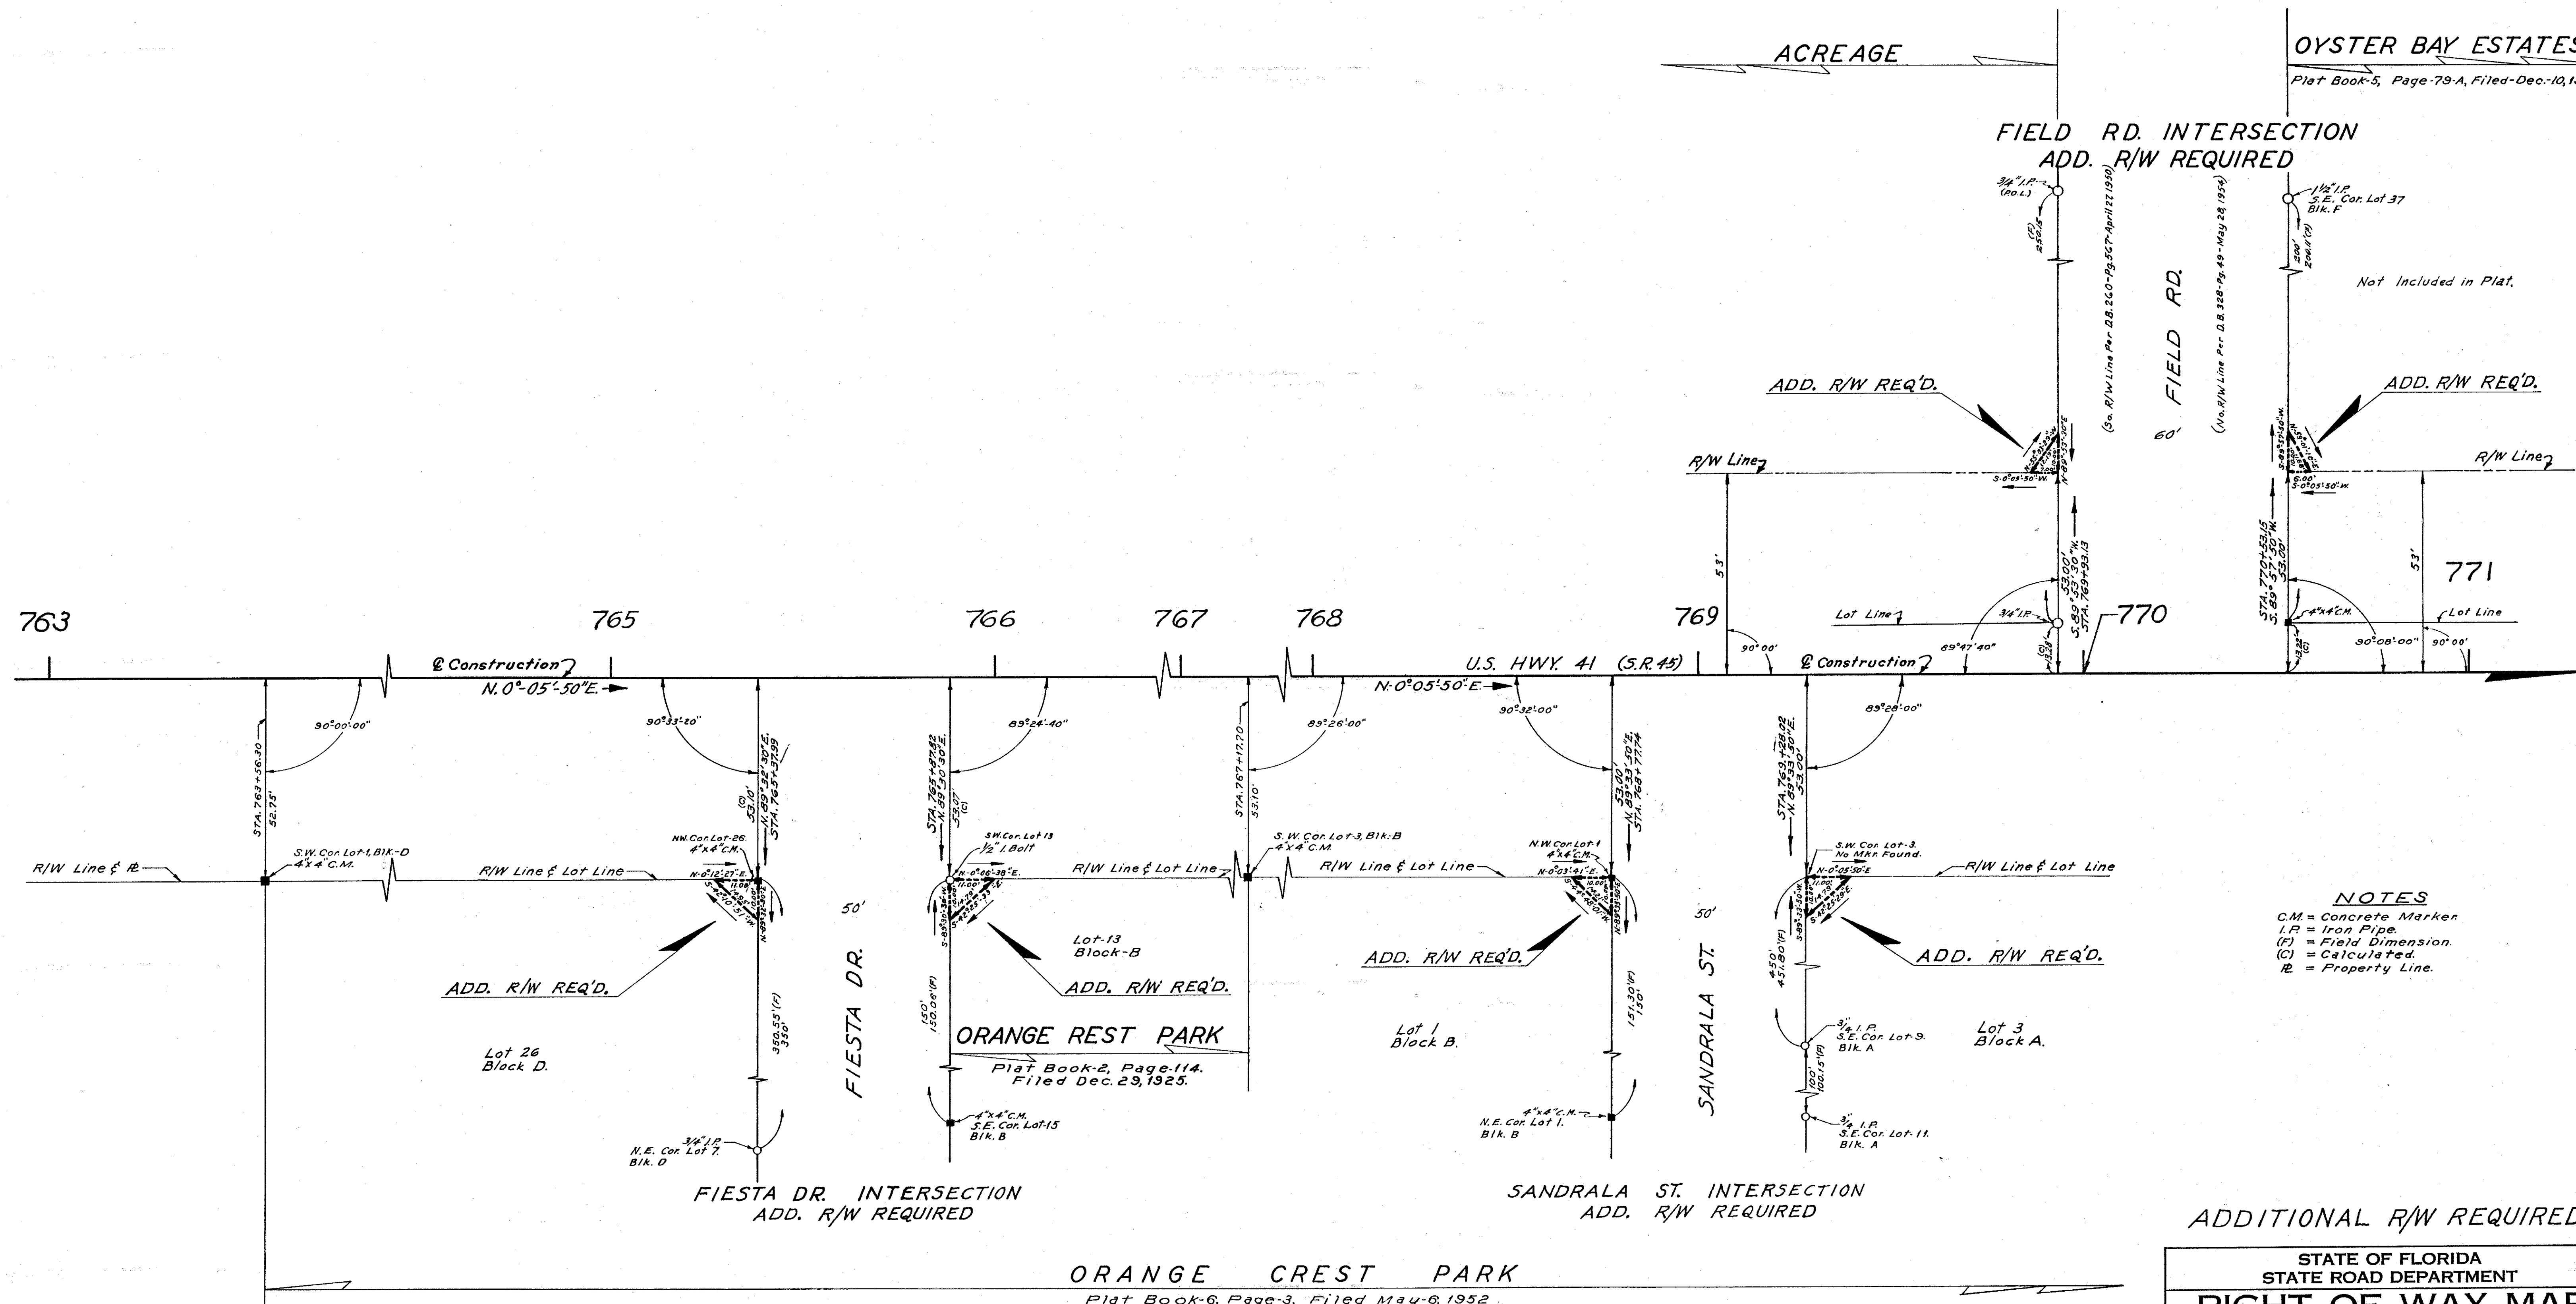

NOTES
 C.M. = Concrete Marker
 I.P. = Iron Pipe
 (F) = Field Dimension
 (C) = Calculated
 RL = Property Line

ADDITIONAL R/W REQUIRED

STATE OF FLORIDA STATE ROAD DEPARTMENT			
RIGHT OF WAY MAP			
SECTION No. 17020-2203			
ROAD No. U.S. 41 (S.R. 45) SARASOTA COU			
SCALE 1" = 20'	NAMES	DATES	APPROVED BY
DRAWN	R.E.Z.	1-20-58	<i>[Signature]</i> DIVISION EN
TRACED	C.W.R.	5-5-58	
INDEXED			
REVISED			
CHECKED	J.L.H.	5-23-58	STATE HIGHWAY EN

GLACE ENGINEERING CORPORATION
 St. Petersburg, Florida.
 approved by: *[Signature]*

ORANGE CREST PARK
 Plat Book-6, Page-3, Filed May-6, 1952

SEC. 5, T37S, R18E

SEC. 6, T37S, R18E
Scale: 1" = 20'

RPB 1-65G


FED. ROAD DIV. No.	STATE	SEC. AND JOB No.	FISCAL YEAR	SHEET No.	TOTAL SHEETS
3	FLA.	17020-2203		16	

OYSTER BAY ESTATES
Plat Book 5, Page 79-A. Filed Dec. 10, 1951.

LAKE SHORE DR. INTERSECTION
ADD. R/W REQUIRED

SO. LAKESHORE DR.

NO. LAKESHORE DR.

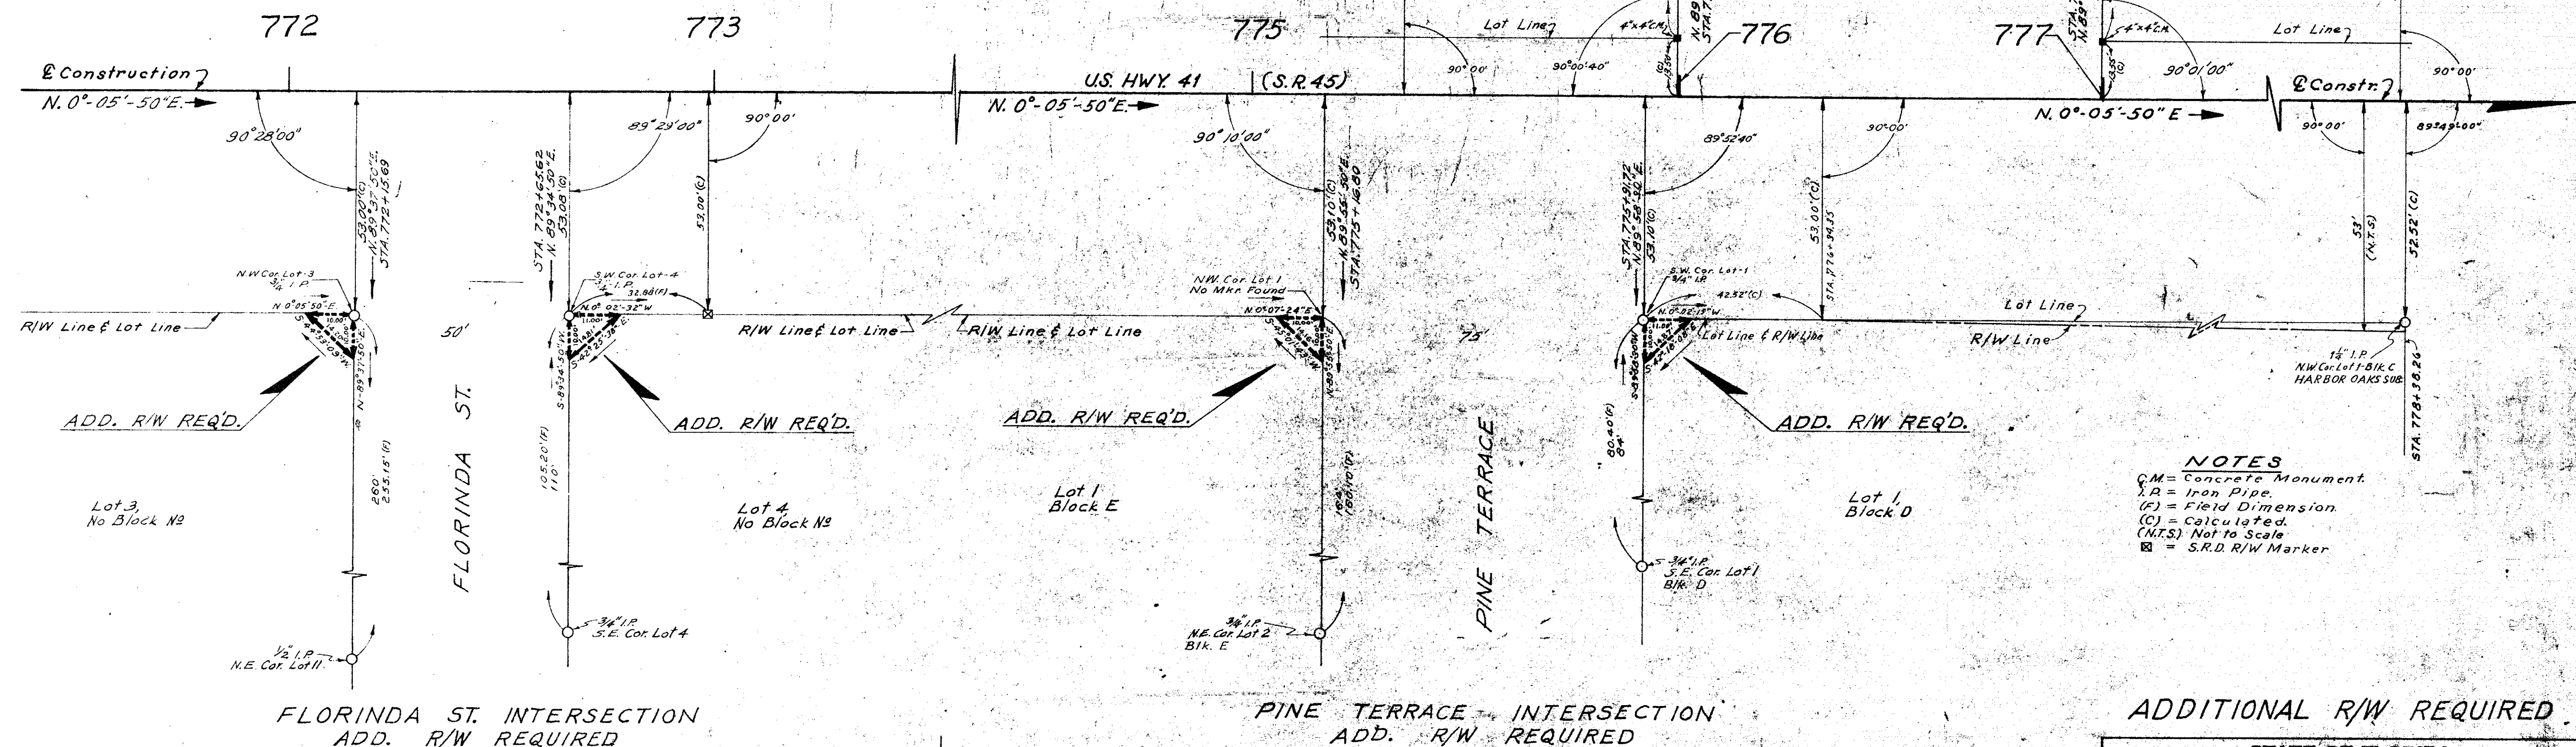

NOTES
C.M. = Concrete Monument
I.P. = Iron Pipe
(F) = Field Dimension
(C) = Calculated
(N.T.S.) = Not to Scale
[Symbol] = S.R.D. R/W Marker

FLORINDA ST. INTERSECTION
ADD. R/W REQUIRED

PINE TERRACE INTERSECTION
ADD. R/W REQUIRED

ADDITIONAL R/W REQUIRED

TAMIAMI TERRACE
Plat Book 1, Page 93. Filed Nov 7, 1924

HARBOR OAKS UNIT 2
Plat Book 2, Page 170. Filed May 21, 1926.


SEC. 5, T37S, R18E

GLACE ENGINEERING CORPORATION
St. Petersburg, Florida.
Approved: [Signature]

STATE OF FLORIDA STATE ROAD DEPARTMENT			
RIGHT OF WAY MAP			
SECTION NO. 17020-2203			
ROAD NO. U.S. 41 (S.R. 45) SARASOTA COUNTY			
SCALE 1" = 20'	NAMES	DATE	APPROVED BY
DRAWN	R.E.Z.	1-20-59	[Signature]
TRACED	C.W.	5-18-59	
INDEXED			
REVISED			
REISSUED			
CHECKED	J.L.H.	5-22-59	

SEC. 6, T37S, R18E
Scale: 1" = 20'

FED. ROAD DIV. No.	STATE	SEC. AND JOB No.	FISCAL YEAR	SHEET No.	TOTAL SHEETS
3	FLA.	17020-2203		16	

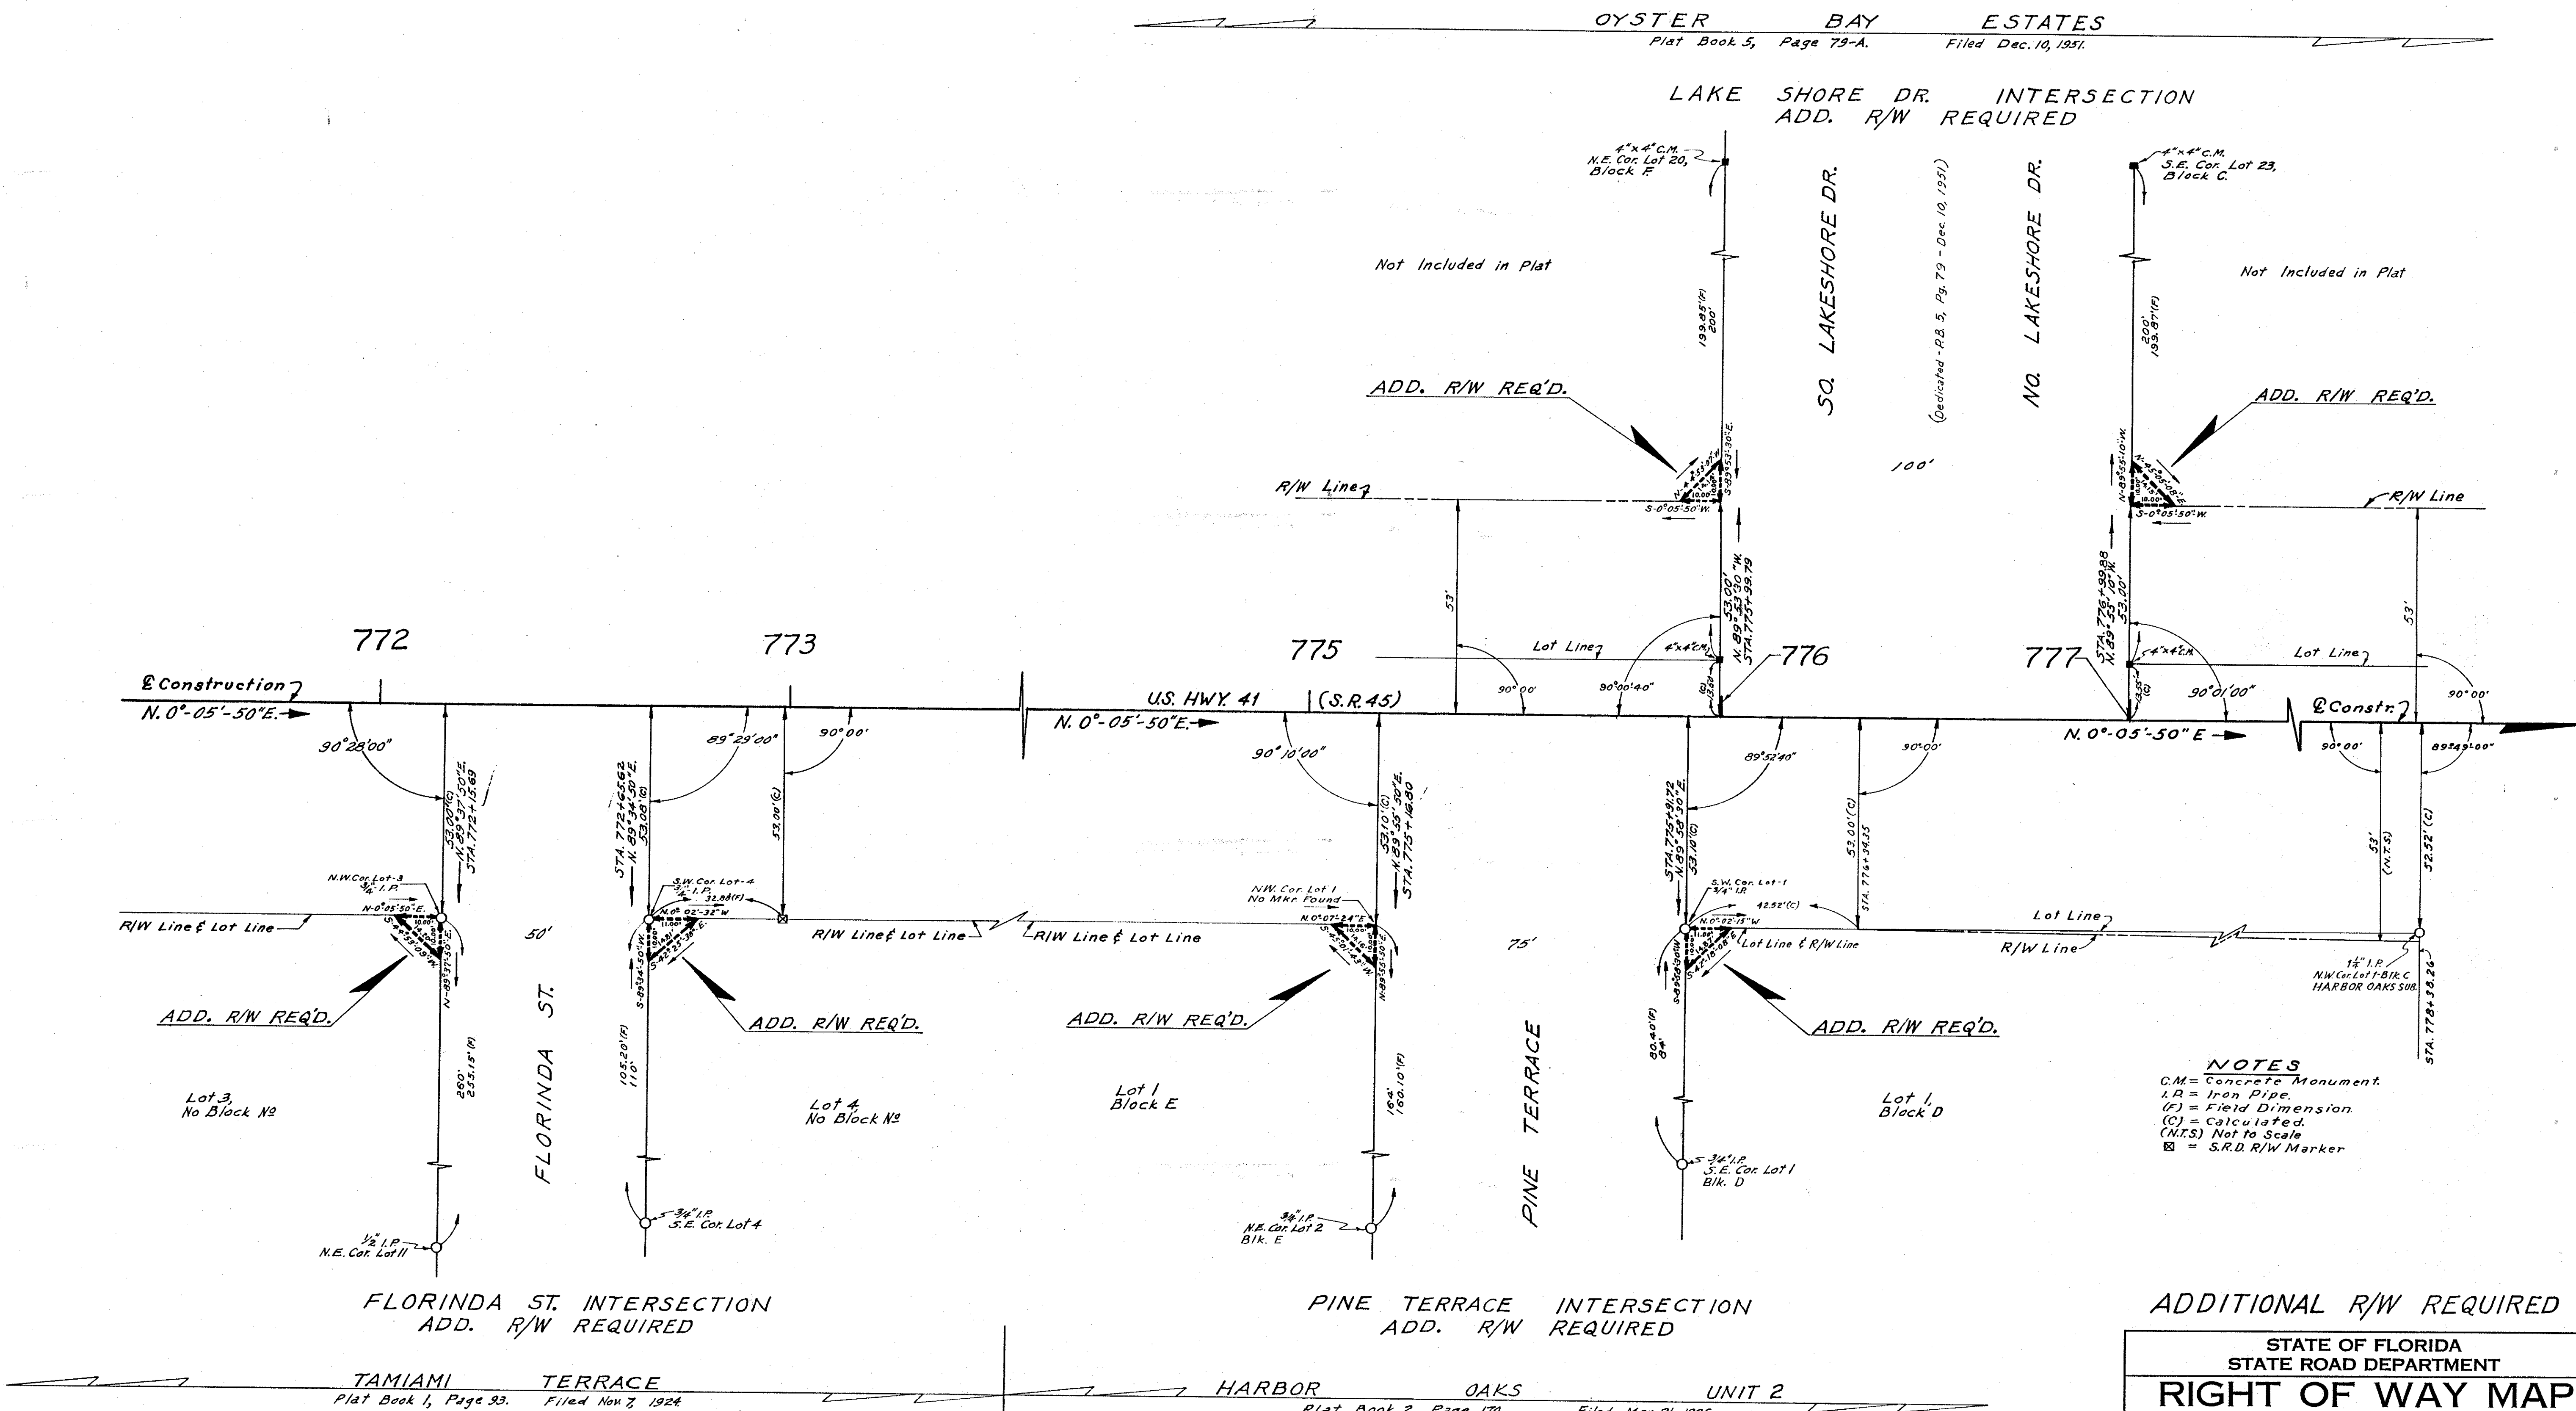

NOTES
C.M. = Concrete Monument
I.P. = Iron Pipe
(F) = Field Dimension
(C) = Calculated
(M.T.S) Not to Scale
S.R.D. R/W Marker

ADDITIONAL R/W REQUIRED

STATE OF FLORIDA STATE ROAD DEPARTMENT	
RIGHT OF WAY MAP	
SECTION No. 17020-2203	
ROAD No. U.S. 41 (S.R. 45) SARASOTA COUNTY	
SCALE 1" = 20'	DATE 1-20-58
DRAWN E.E.Z.	APPROVED BY F.M. Johnson
TRACED C.W.R.	5-14-58
INDEXED	
REVISED	
CHECKED J.L.H.	5-22-58

GLACE ENGINEERING CORPORATION
St Petersburg, Florida.
approved: [Signature]


SEC. 5, T37S, R18E

SEC. 6, T37S, R18E

APB 1-P6.65H

FED. ROAD DIV. NO.	STATE	SEC. AND JOB NO.	FISCAL YEAR	SHEET NO.	TOTAL SHEETS
3	FLA	17020-2203		17	

Scale: 1"=20'

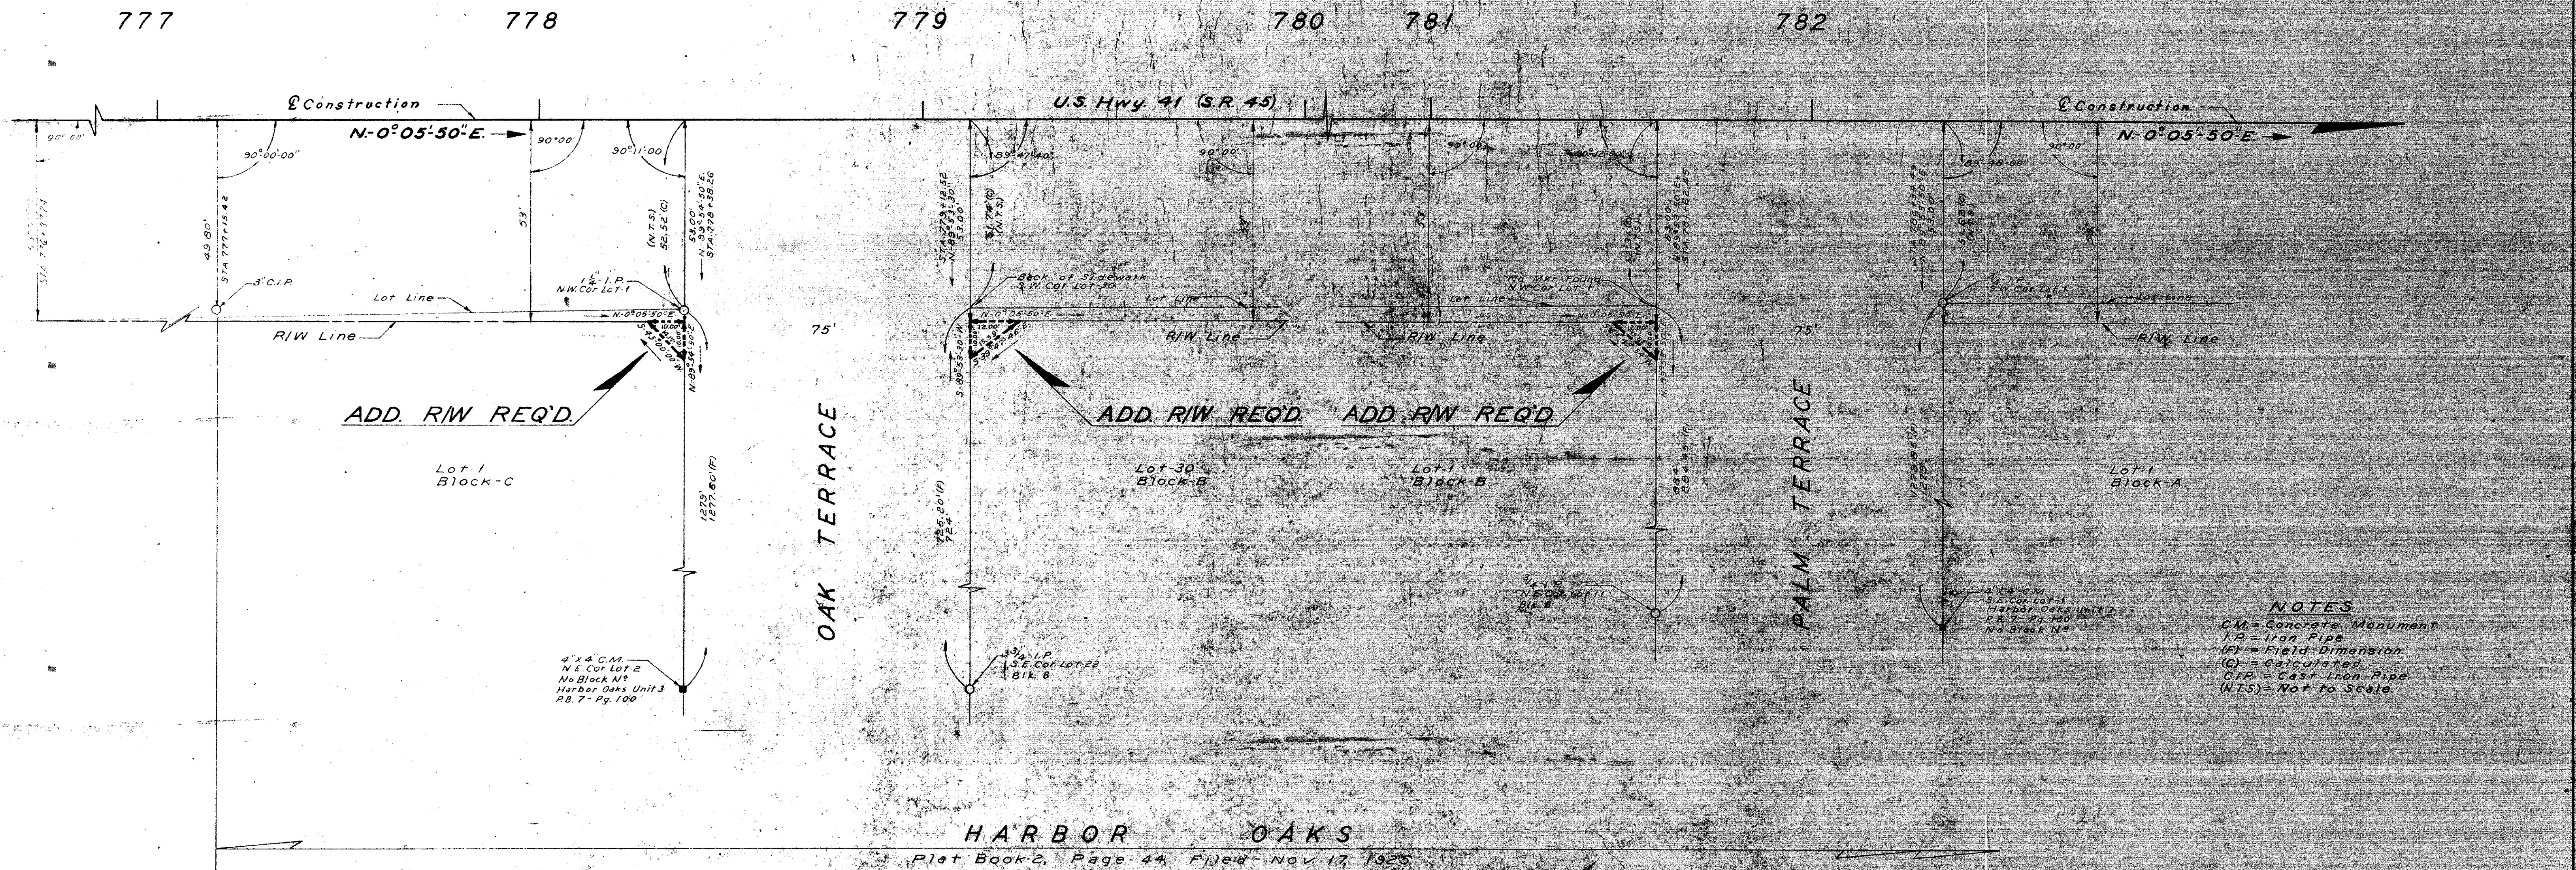

NOTES

CM = Concrete Monument
 I.P. = Iron Pipe
 (F) = Field Dimension
 (C) = Calculated
 CIP = Cast Iron Pipe
 (NTS) = Not To Scale

OAK TERRACE INTERSECTION
 ADD. R/W REQUIRED

PALM TERRACE INTERSECTION
 ADD. R/W REQUIRED

ADDITIONAL R/W REQUIRED

STATE OF FLORIDA STATE ROAD DEPARTMENT			
RIGHT OF WAY MAP			
SECTION NO. 17020-2203			
ROAD NO. U.S. 41 (SR 45) SARASOTA COUNTY			
SCALE 1"=20'	NAME	DATE	APPROVED BY
DRAWN	J.L.H.	5-15-58	<i>[Signature]</i> 5-21-58
TRACED	C.W.R.	5-19-58	
INDEXED			
REVISED			
CHECKED	J.L.H.	5-28-58	


GLACE ENGINEERING CORPORATION
 St. Petersburg, Fla.
 Approved By *[Signature]*

SEC. 5, T37S, R18E

SEC. 6, T37 S, R 18 E.

FED. ROAD DIST. No.	STATE	SEC. AND JOB No.	FISCAL YEAR	SHEET No.	TOTAL SHEETS
3	FLA.	17020-2203		17	

Scale: 1"=20'

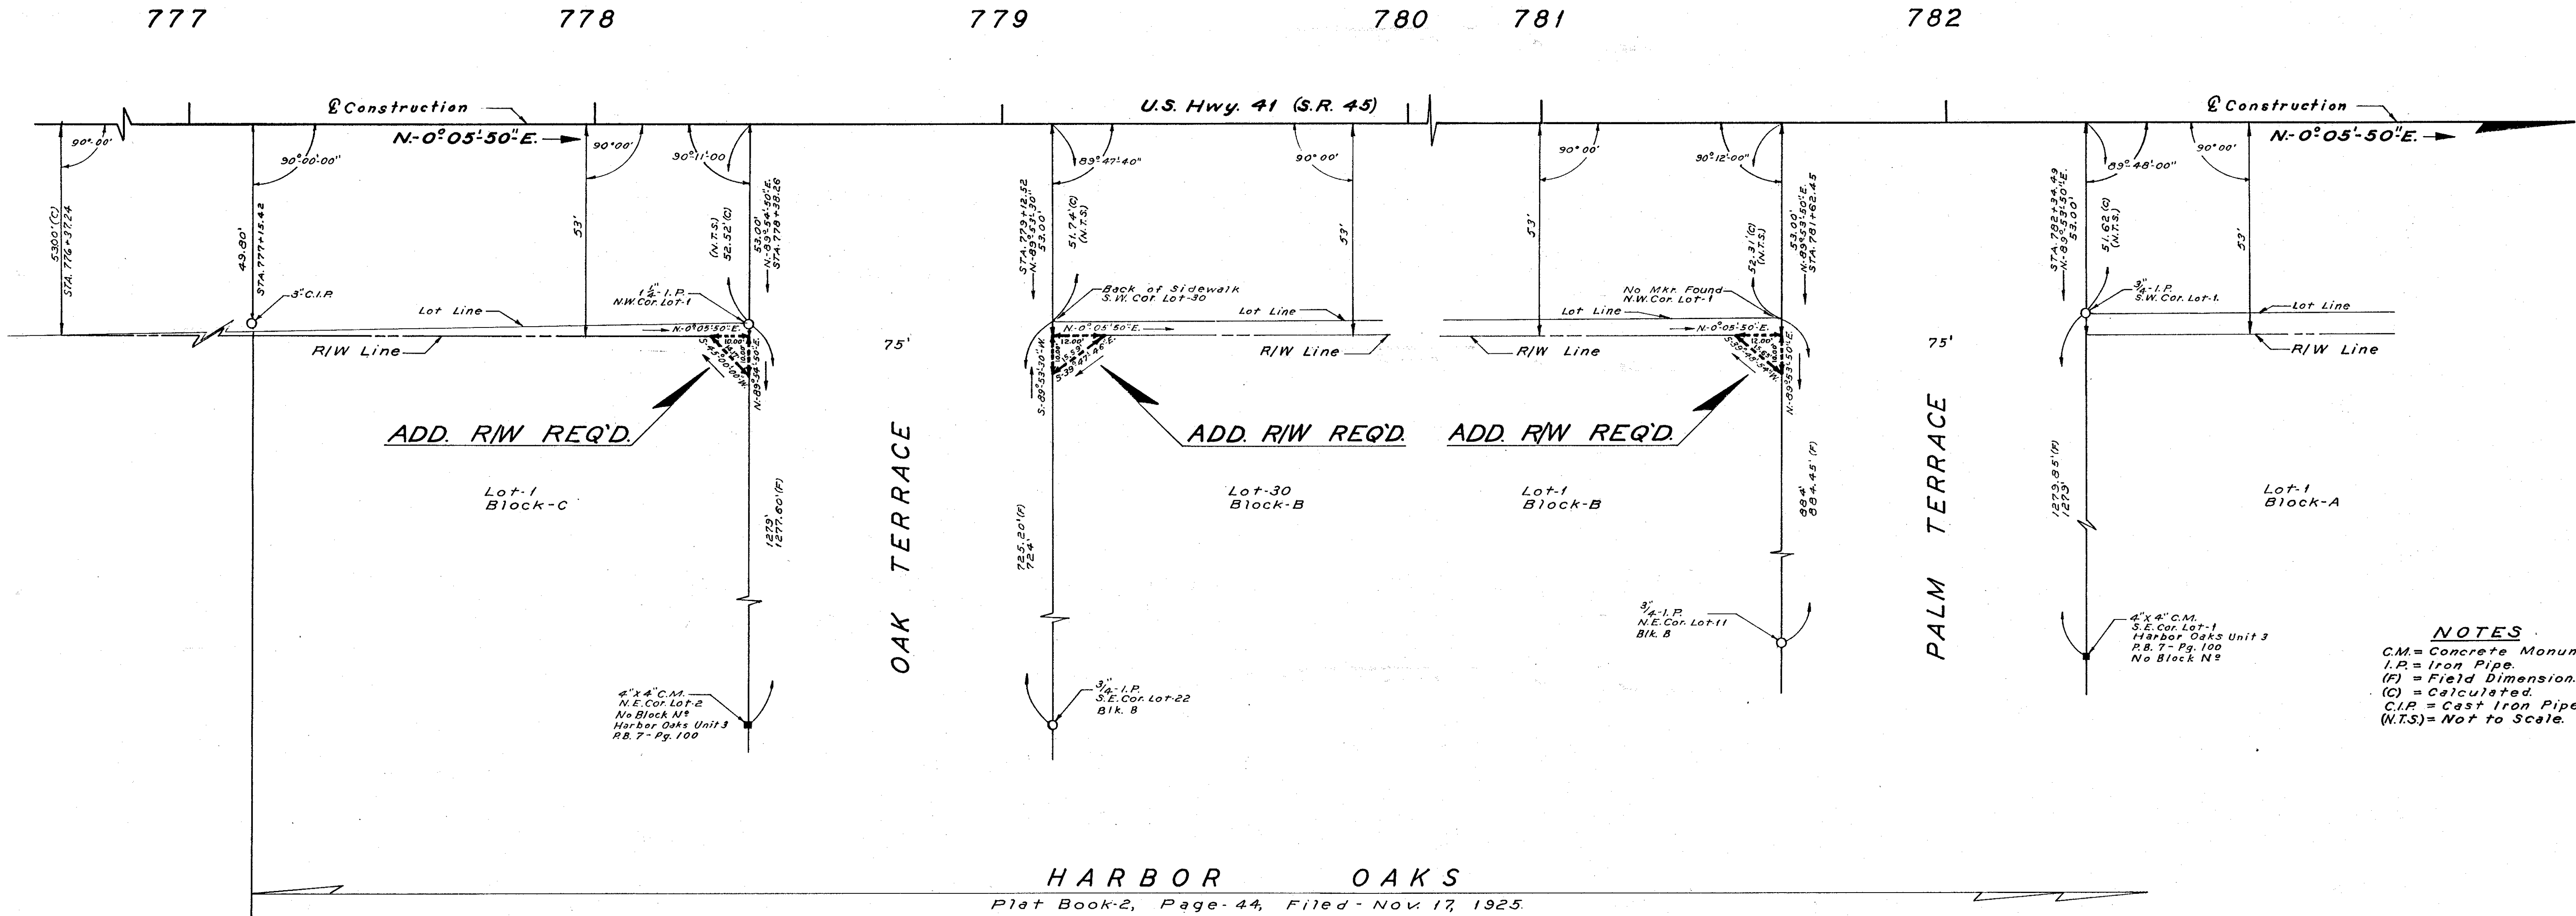

NOTES
C.M. = Concrete Monument.
I.P. = Iron Pipe.
(F) = Field Dimension.
(C) = Calculated.
C.I.P. = Cast Iron Pipe.
(N.T.S.) = Not to Scale.

OAK TERRACE INTERSECTION
ADD. R/W REQUIRED

PALM TERRACE INTERSECTION
ADD. R/W REQUIRED

ADDITIONAL R/W REQUIRED

STATE OF FLORIDA STATE ROAD DEPARTMENT			
RIGHT OF WAY MAP			
SECTION No. 17020-2203			
ROAD No. U.S. 41 (S.R. 45) SARASOTA COUNTY			
SCALE 1"=20'	NAMES	DATES	APPROVED BY
DRAWN	J.L.H.	5-15-58	<i>[Signature]</i> DIVISION ENGINEER
TRACED	C.W.R.	5-19-58	
INDEXED			
REVISED			
CHECKED	J.L.H.	5-23-58	17


GLACE ENGINEERING CORPORATION
St. Petersburg, Fla.
Approved By *[Signature]*

SEC. 5, T37 S, R 18 E.

FED. ROAD DIV. No.	STATE	SEC. AND JOB No.	FISCAL YEAR	SHEET No.	TOTAL SHEETS
3	FLA.	17020-2203		18	

SEC. 6, T37S, R18E

Scale: 1"=20'

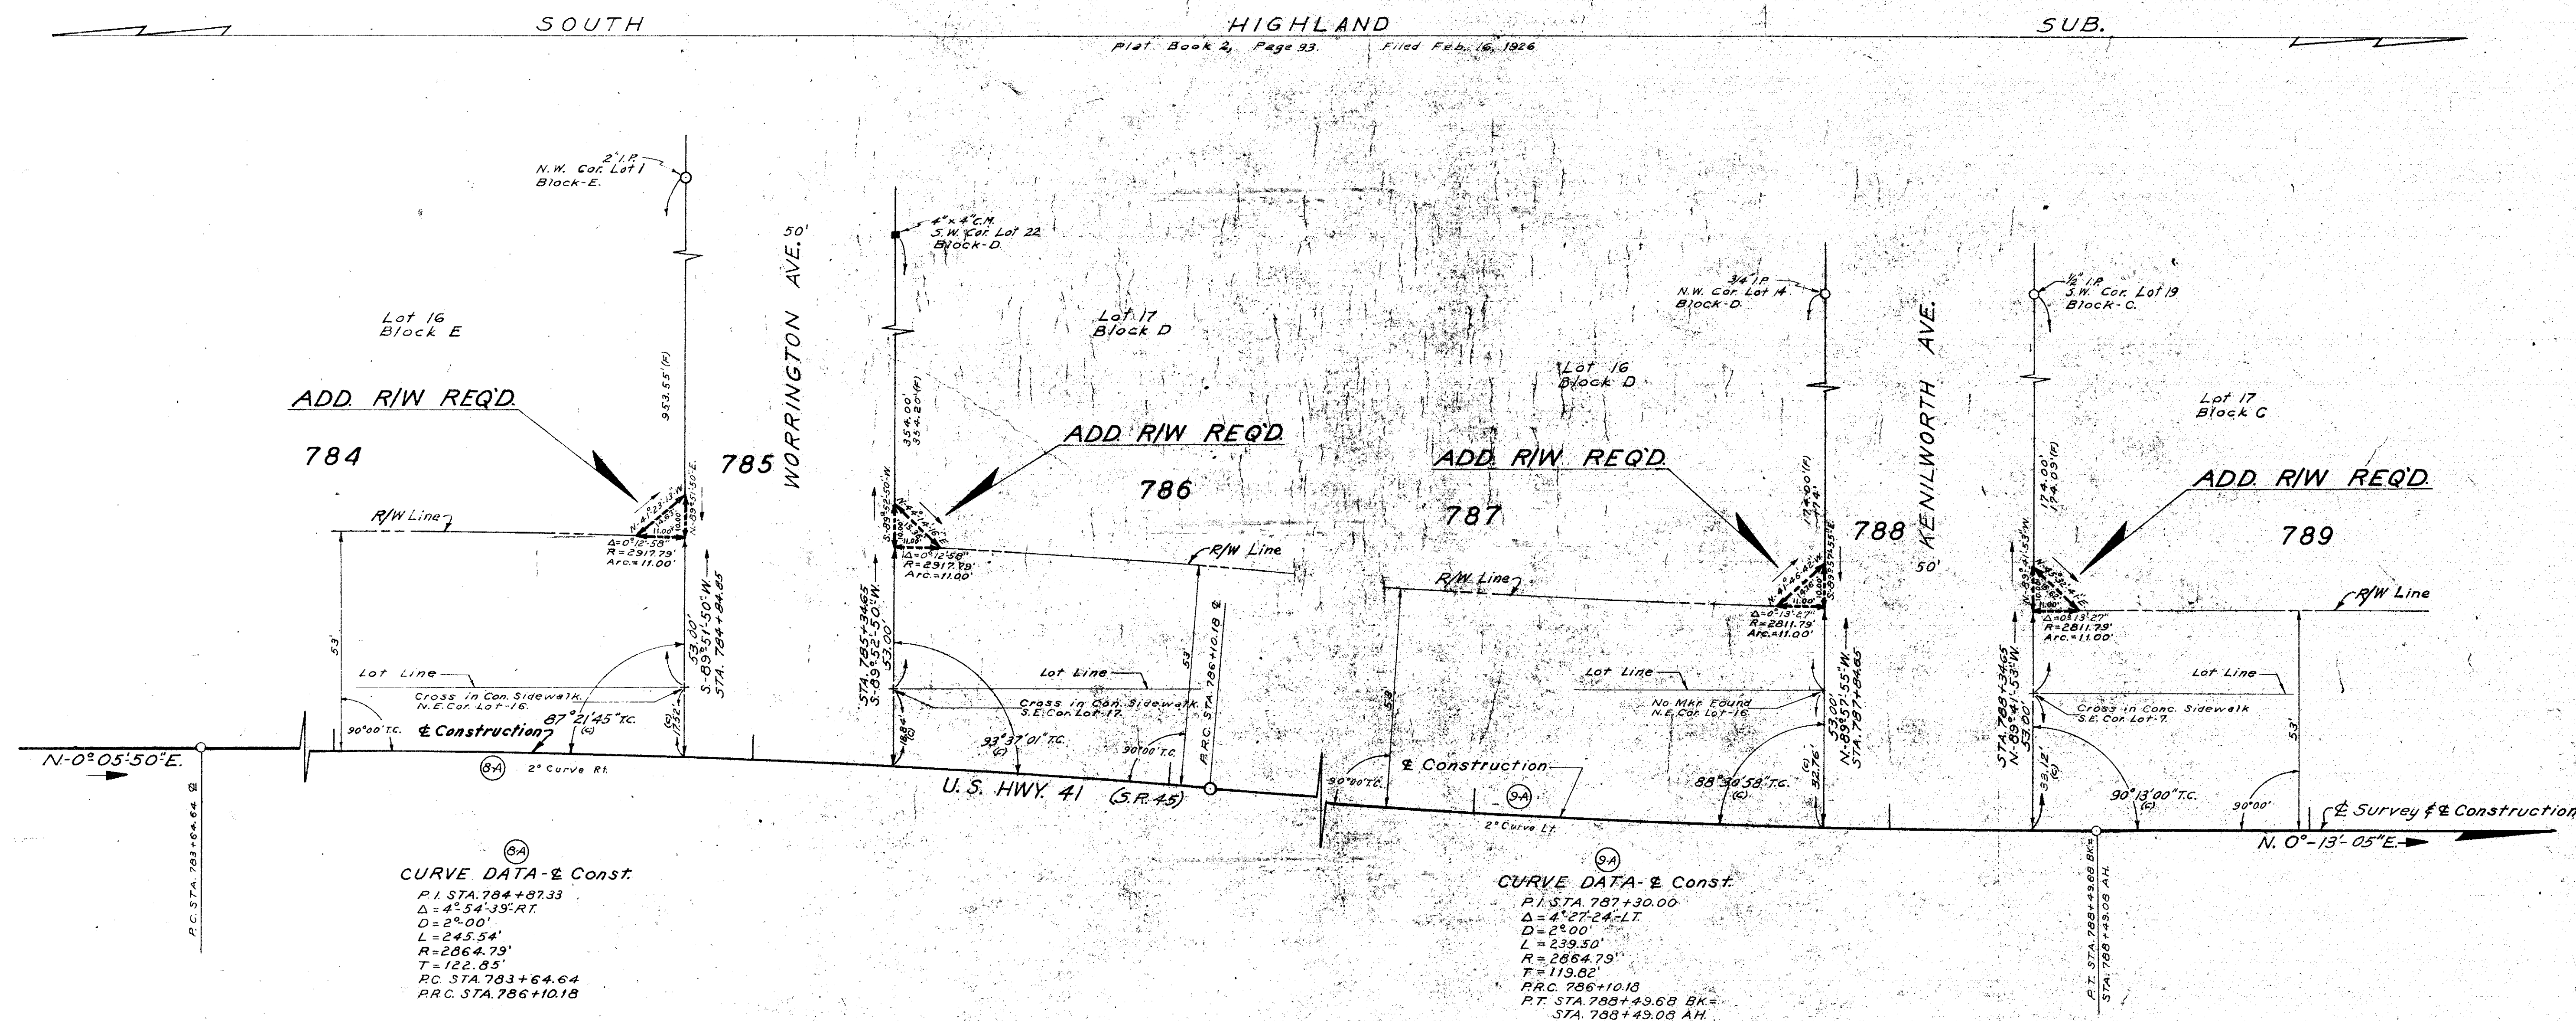

WORRINGTON AVE. INTERSECTION
ADD. R/W REQUIRED

KENILWORTH AVE. INTERSECTION
ADD. R/W REQUIRED

NOTES
 C.M. = Concrete Monument
 I.P. = Iron Pipe
 (F) = Field Dimension
 (C) = Calculated

SEC. 5, T37S, R18E

ADDITIONAL R/W REQUIRED


STATE OF FLORIDA STATE ROAD DEPARTMENT			
RIGHT OF WAY MAP			
SECTION No. 17020-2203			
ROAD No. U.S. 41 (S.R. 45) SARASOTA COUNTY			
SCALE 1"= 20'	NAMES	DATES	APPROVED BY
DRAWN	R.E.Z.	1-16-58	<i>[Signature]</i> DIVISION ENGINEER
TRACED	C. F.R.	5-13-58	
INDEXED			
REVISED			
REVISION			ASST. STATE HIGHWAY ENGINEER

GLACE ENGINEERING
 CORPORATION
 St. Petersburg, Florida.
 approved by: *[Signature]*

CHECKED: J.L.H. 5-23-58

SEC. 6, T37S, R18E
Scale: 1"=20'

FED. ROAD DIV. No.	STATE	SEC. AND JOB No.	FISCAL YEAR	SHEET No.	TOTAL SHEETS
3	FLA.	17020-2203		18	

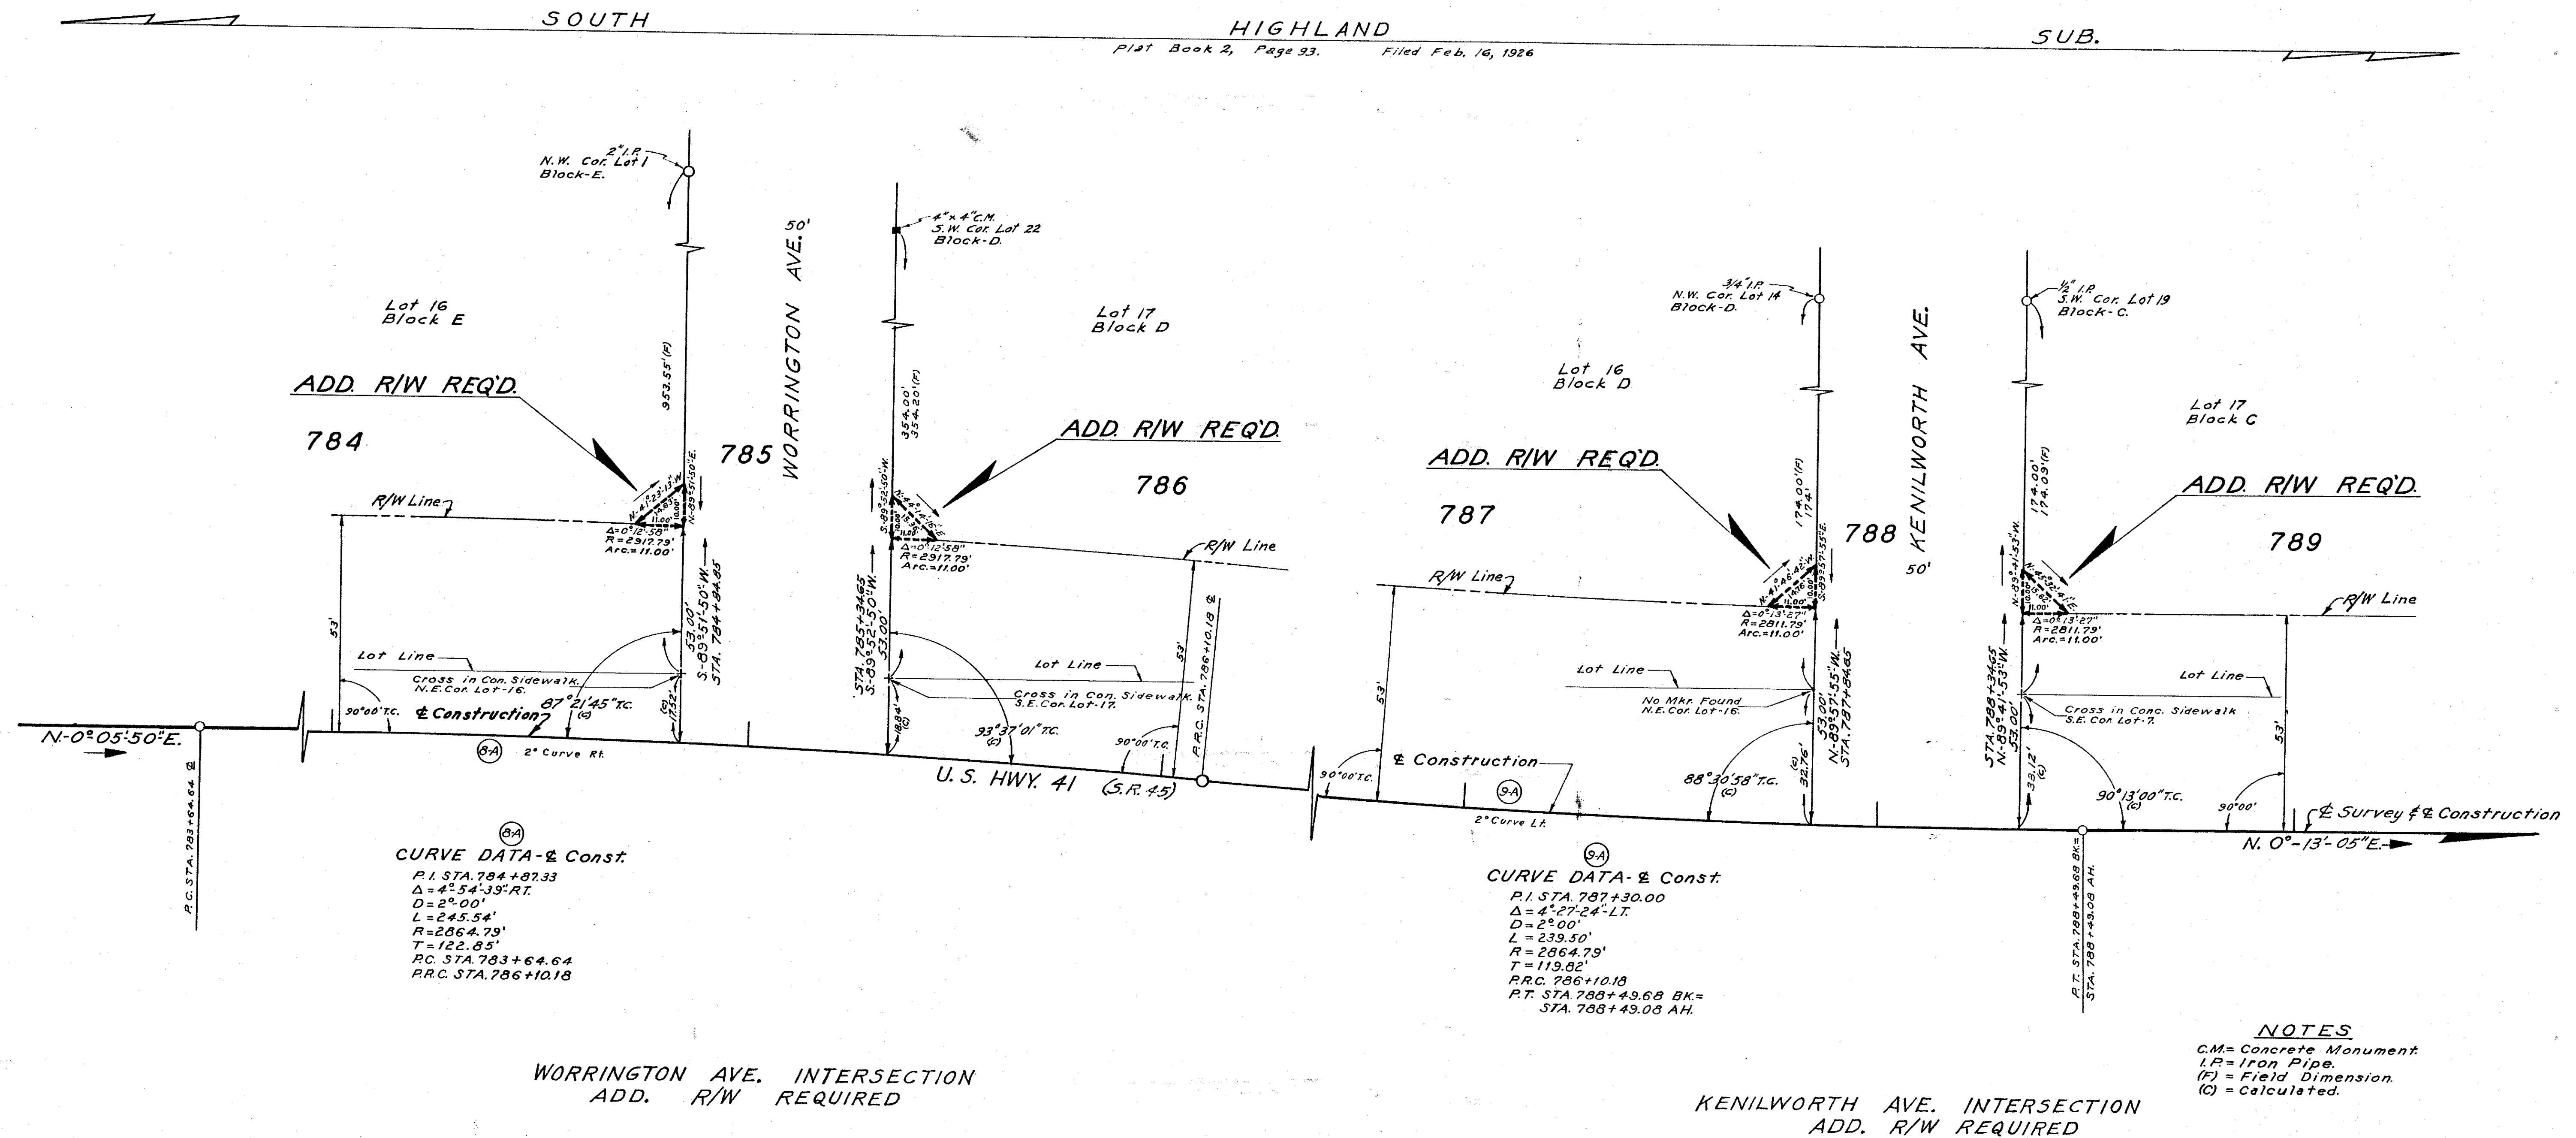

SEC. 5, T37S, R18E

ADDITIONAL R/W REQUIRED

GLACE ENGINEERING
CORPORATION
St. Petersburg, Florida.
approved by: *[Signature]*

STATE OF FLORIDA STATE ROAD DEPARTMENT			
RIGHT OF WAY MAP			
SECTION No. 17020-2203			
ROAD No. U.S. 41 (S.R. 45) SARASOTA COUNTY			
SCALE 1"= 20'	NAMES	DATE	APPROVED BY
DRAWN	R. E. Z.	1-16-58	<i>[Signature]</i>
TRACED	C. W. R.	5-19-58	<i>[Signature]</i>
INDEXED			
REVISED			
REVISION			

CHECKED: J.L.H. 5-23-58

FED. ROAD DIV. No.	STATE	SEC. AND JOB No.	FISCAL YEAR	SHEET No.	TOTAL SHEETS
3	FLA.	17020-2203		19	


SEC. 6, T37S, R18E.

Scale: 1"=20'

SOUTH HIGHLAND SUB.

Plat Book-2, Page-93, Filed Feb-16, 1926.

9A
CURVE DATA - @ Construction
PI STA 787+30.01
Δ = 4° 47' 24" LT.
D = 2° 00'
L = 239.50'
R = 2864.79'
T = 119.82'
PAC = 788+101.8
PT STA 788+49.68 BK =
STA 788+49.08

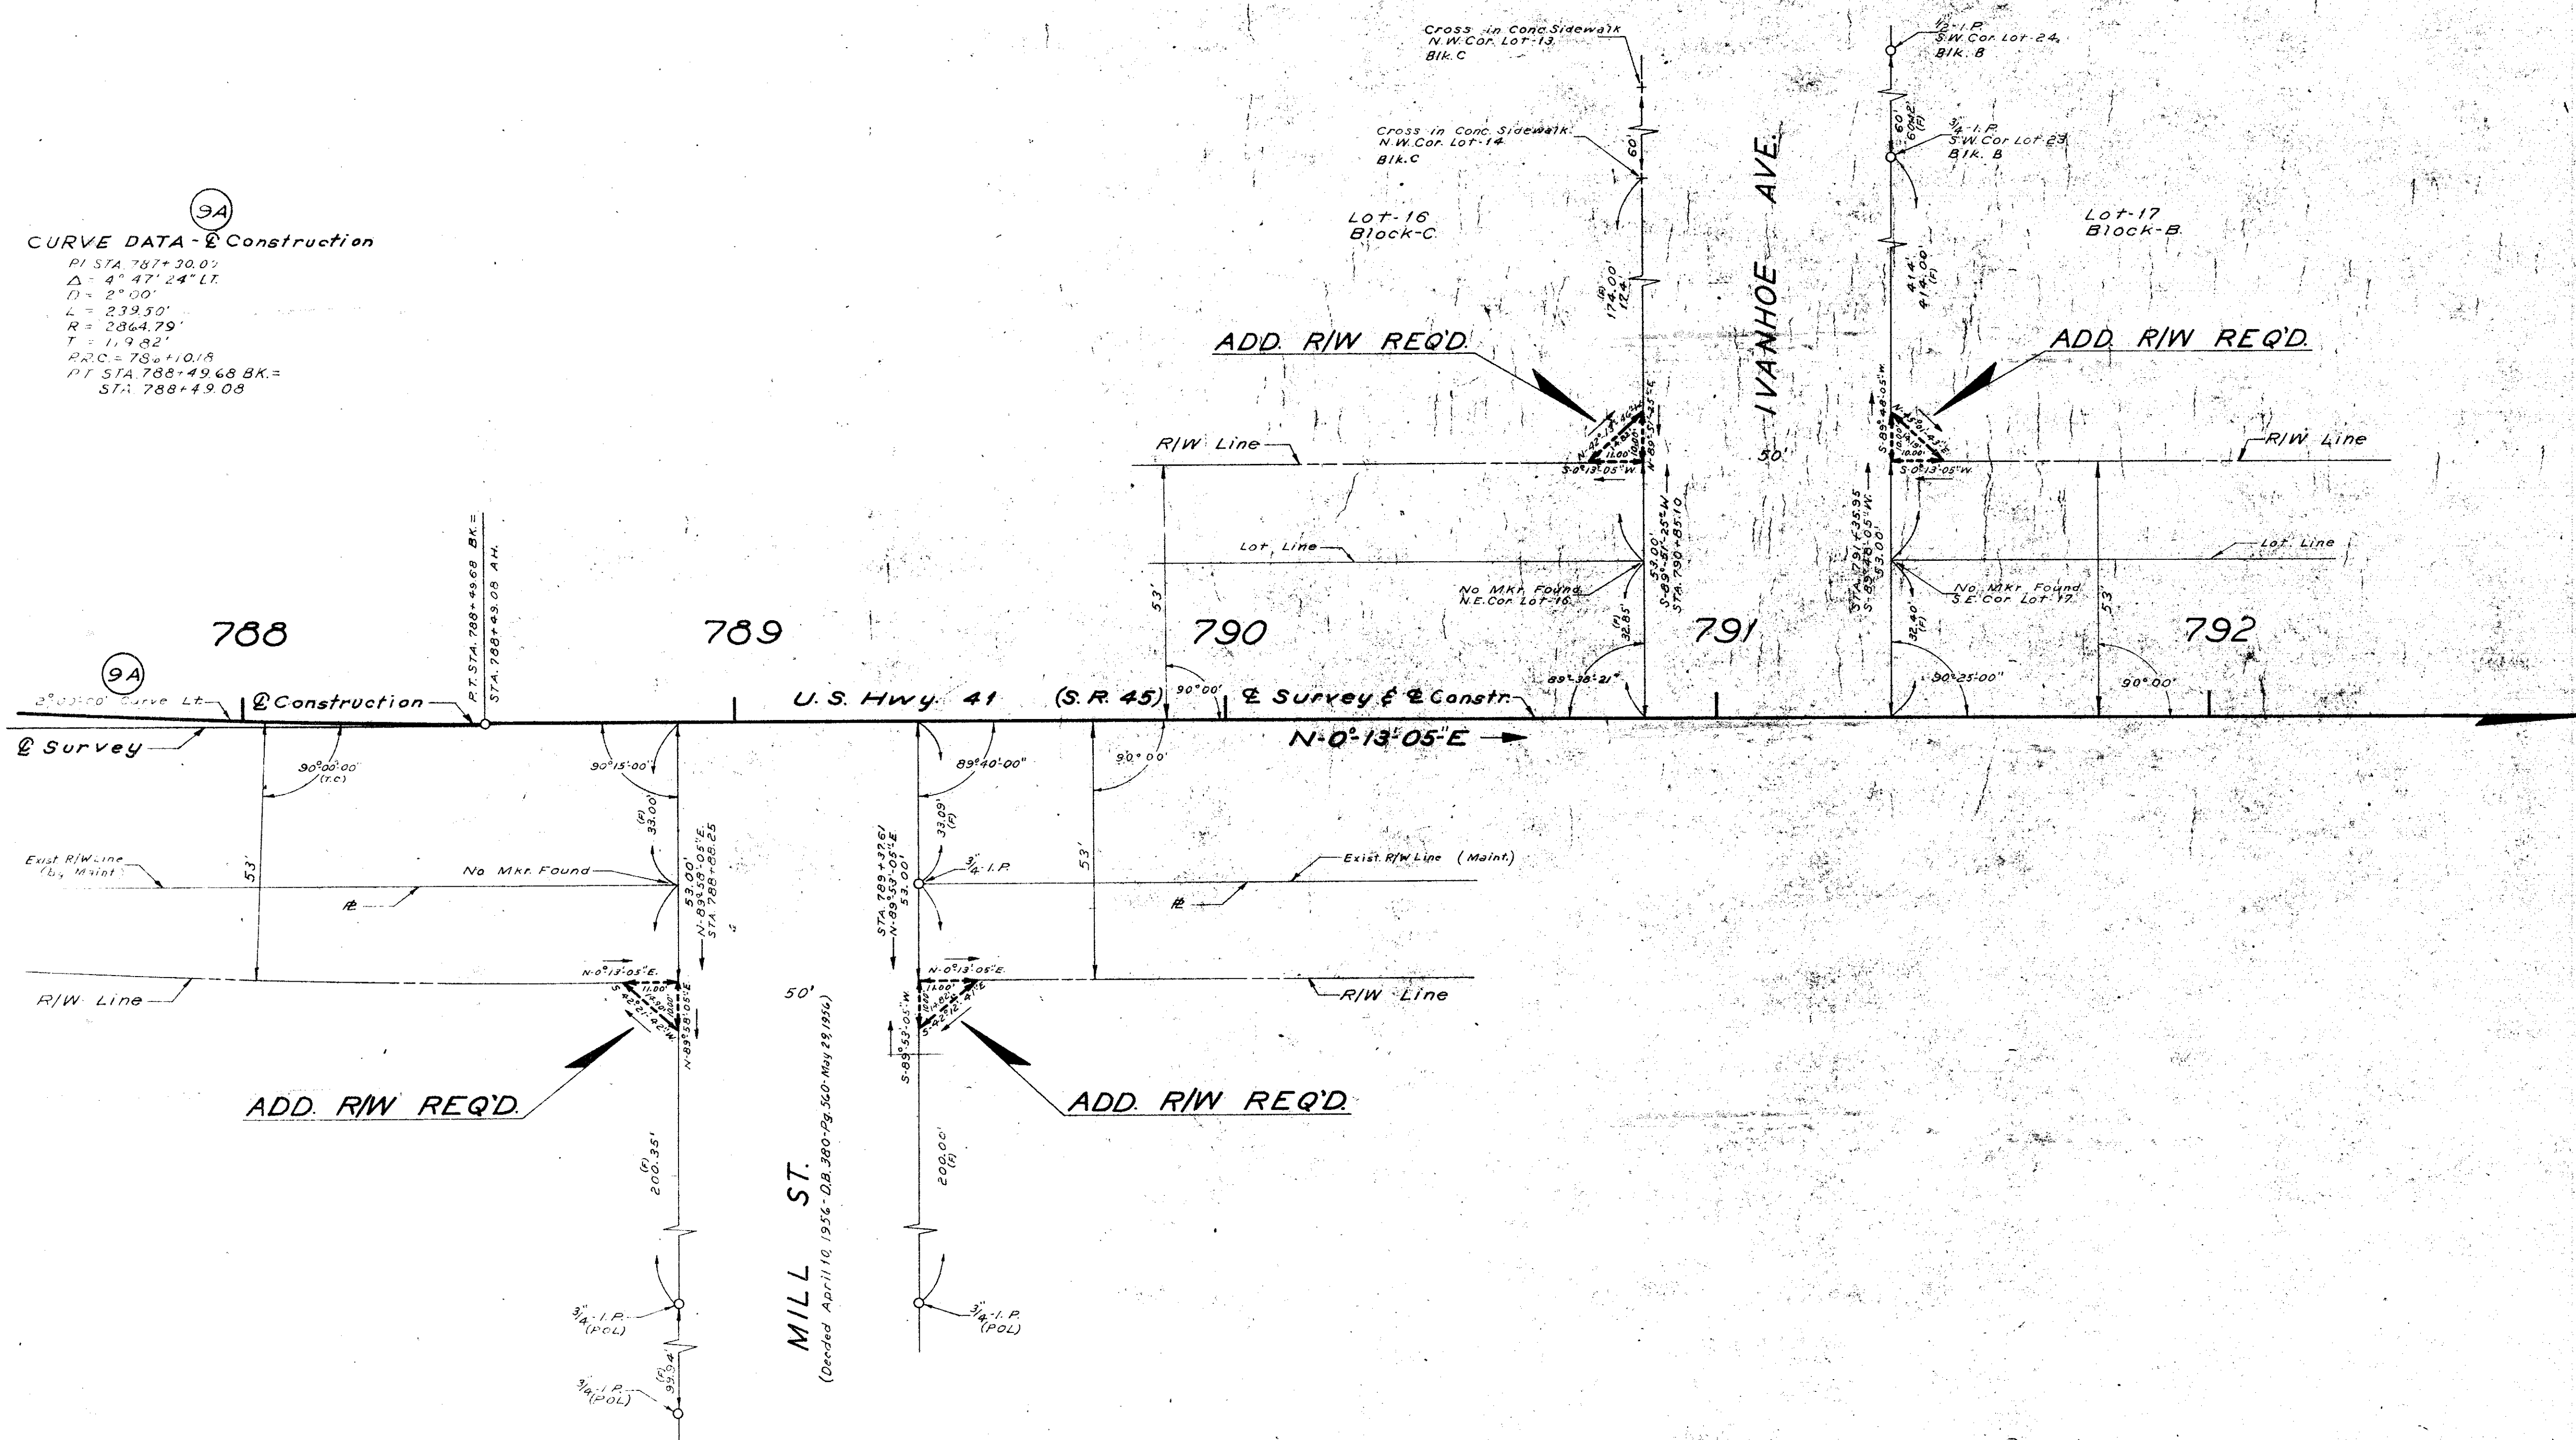

NOTES
I.P. = Iron Pipe.
(F) = Field Dimension.
R/L = Property Line

ADDITIONAL R/W REQUIRED

MILL ST. INTERSECTION
ADD. R/W REQUIRED

IVANHOE AVE. INTERSECTION
ADD. R/W REQUIRED

SEC. 5, T37S, R18E.

GLACE ENGINEERING CORPORATION
St. Petersburg, Fla.
Approved By *[Signature]*

STATE OF FLORIDA STATE ROAD DEPARTMENT			
RIGHT OF WAY MAP			
SECTION No. 17020-2203			
ROAD No. U.S. 41 (S.R. 45) SARASOTA COUNTY			
SCALE 1"= 20'	NAME	DATE	APPROVED BY
DRAWN	R.E.Z.	1-14-58	<i>[Signature]</i>
TRACED	C.W.R.	5-18-58	<i>[Signature]</i>
INDEXED			
REVISED			
CHECKED	J.L.H.	5-23-58	

SEC. 6, T37 S, R18 E.


Scale: 1"=20'

FED. ROAD DIV. No.	STATE	SEC. AND JOB No.	FISCAL YEAR	SHEET No.	TOTAL SHEETS
3	FLA.	17020-2203		19	

SOUTH HIGHLAND SUB.

Plat Book-2, Page -93, Filed Feb-16, 1926.

9A
CURVE DATA - @ Construction
P.I. STA. 787+30.00
Δ = 4° 47' 24" LT.
D = 2° 00'
L = 239.50'
R = 2044.79'
T = 119.82'
R.R.C. = 786+10.18
R.T. STA. 788+49.68 B.K. =
STA. 788+49.08

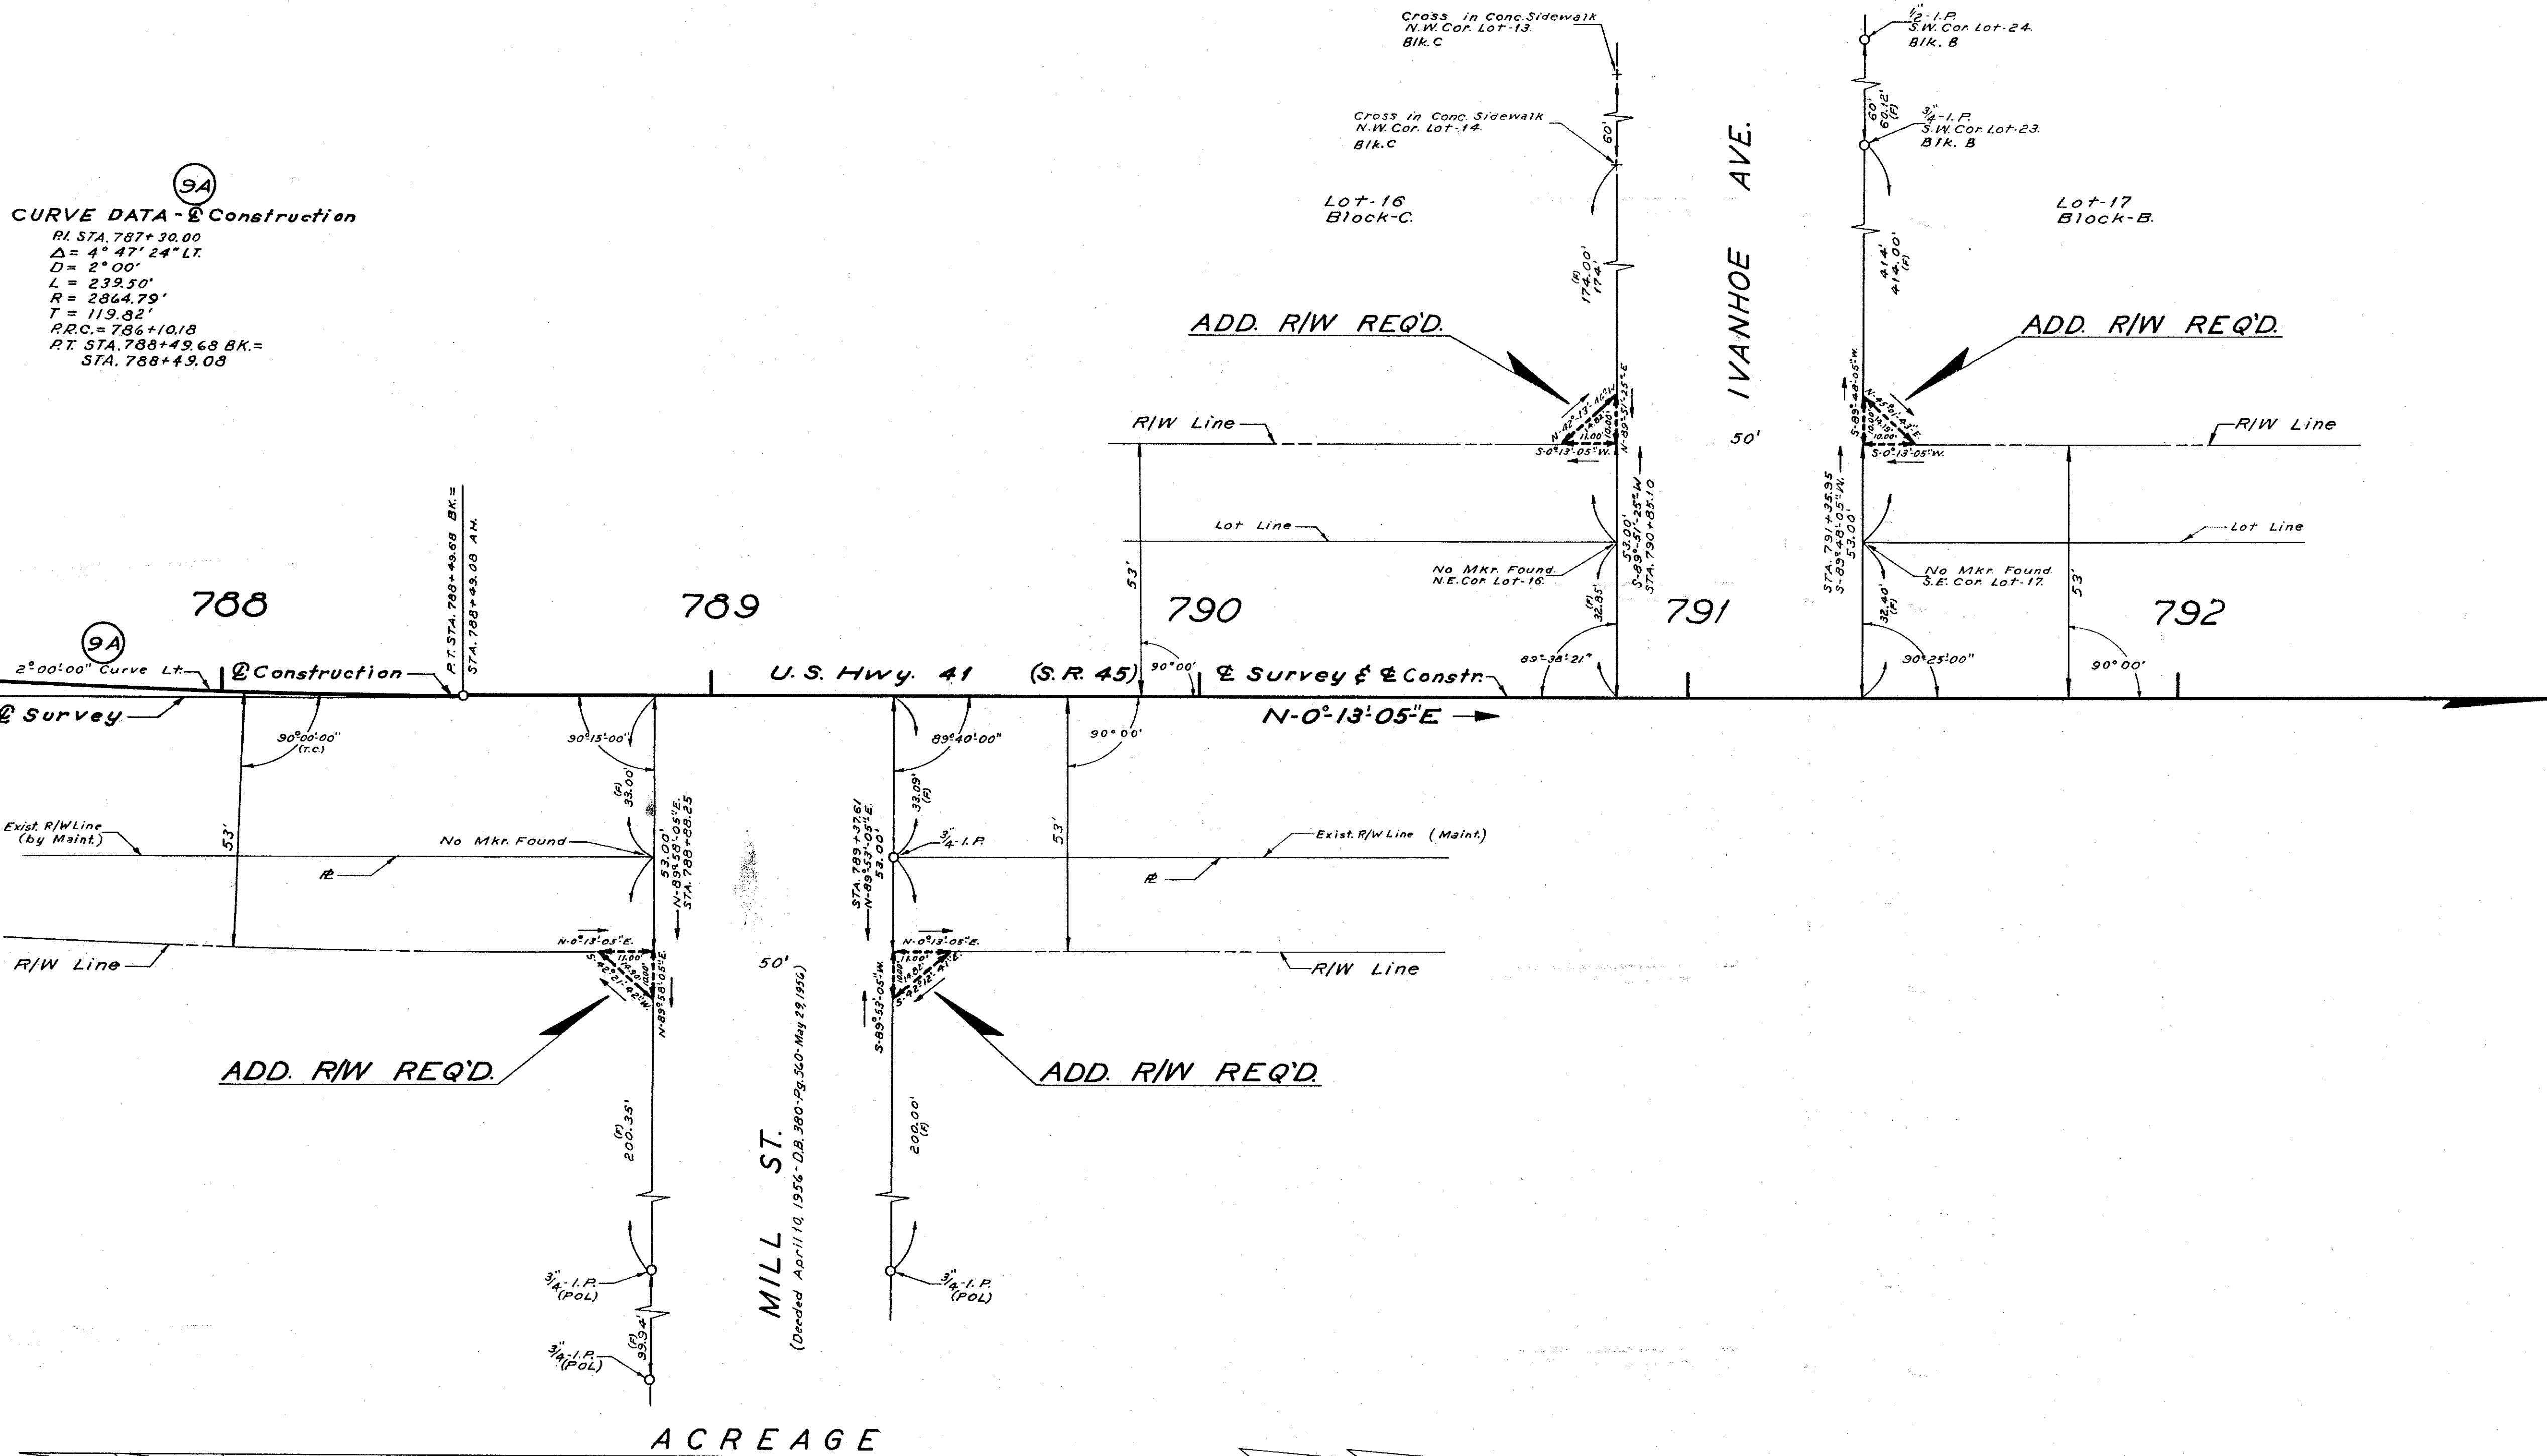

NOTES
I.P. = Iron Pipe.
(F) = Field Dimension.
R = Property Line

ADDITIONAL R/W REQUIRED

MILL ST. INTERSECTION
ADD. R/W REQUIRED

IVANHOE AVE. INTERSECTION
ADD. R/W REQUIRED

SEC. 5, T37 S, R18 E.


GLACE ENGINEERING CORPORATION
St. Petersburg, Fla.
Approved By *[Signature]*

STATE OF FLORIDA STATE ROAD DEPARTMENT			
RIGHT OF WAY MAP			
SECTION No. 17020-2203			
ROAD No. U.S. 41 (S.R. 45) SARASOTA COUNTY			
SCALE 1"= 20'	NAMES	DATE	APPROVED BY
DRAWN	R.E.Z.	1-14-58	<i>[Signature]</i> DIVISION ENGINEER
TRACED	C.W.R.	5-16-58	<i>[Signature]</i> STATE HIGHWAY ENGINEER
INDEXED			
REVISED			
CHECKED	J.L.H.	5-23-58	

FED. ROAD DIV. NO.	STATE	SEC. AND JOB NO.	FISCAL YEAR	SHEET NO.	TOTAL SHEETS
5	FLA.	17020-2203	77	20	

SEC. 6, T37S, R18E

Scale 1" = 20'

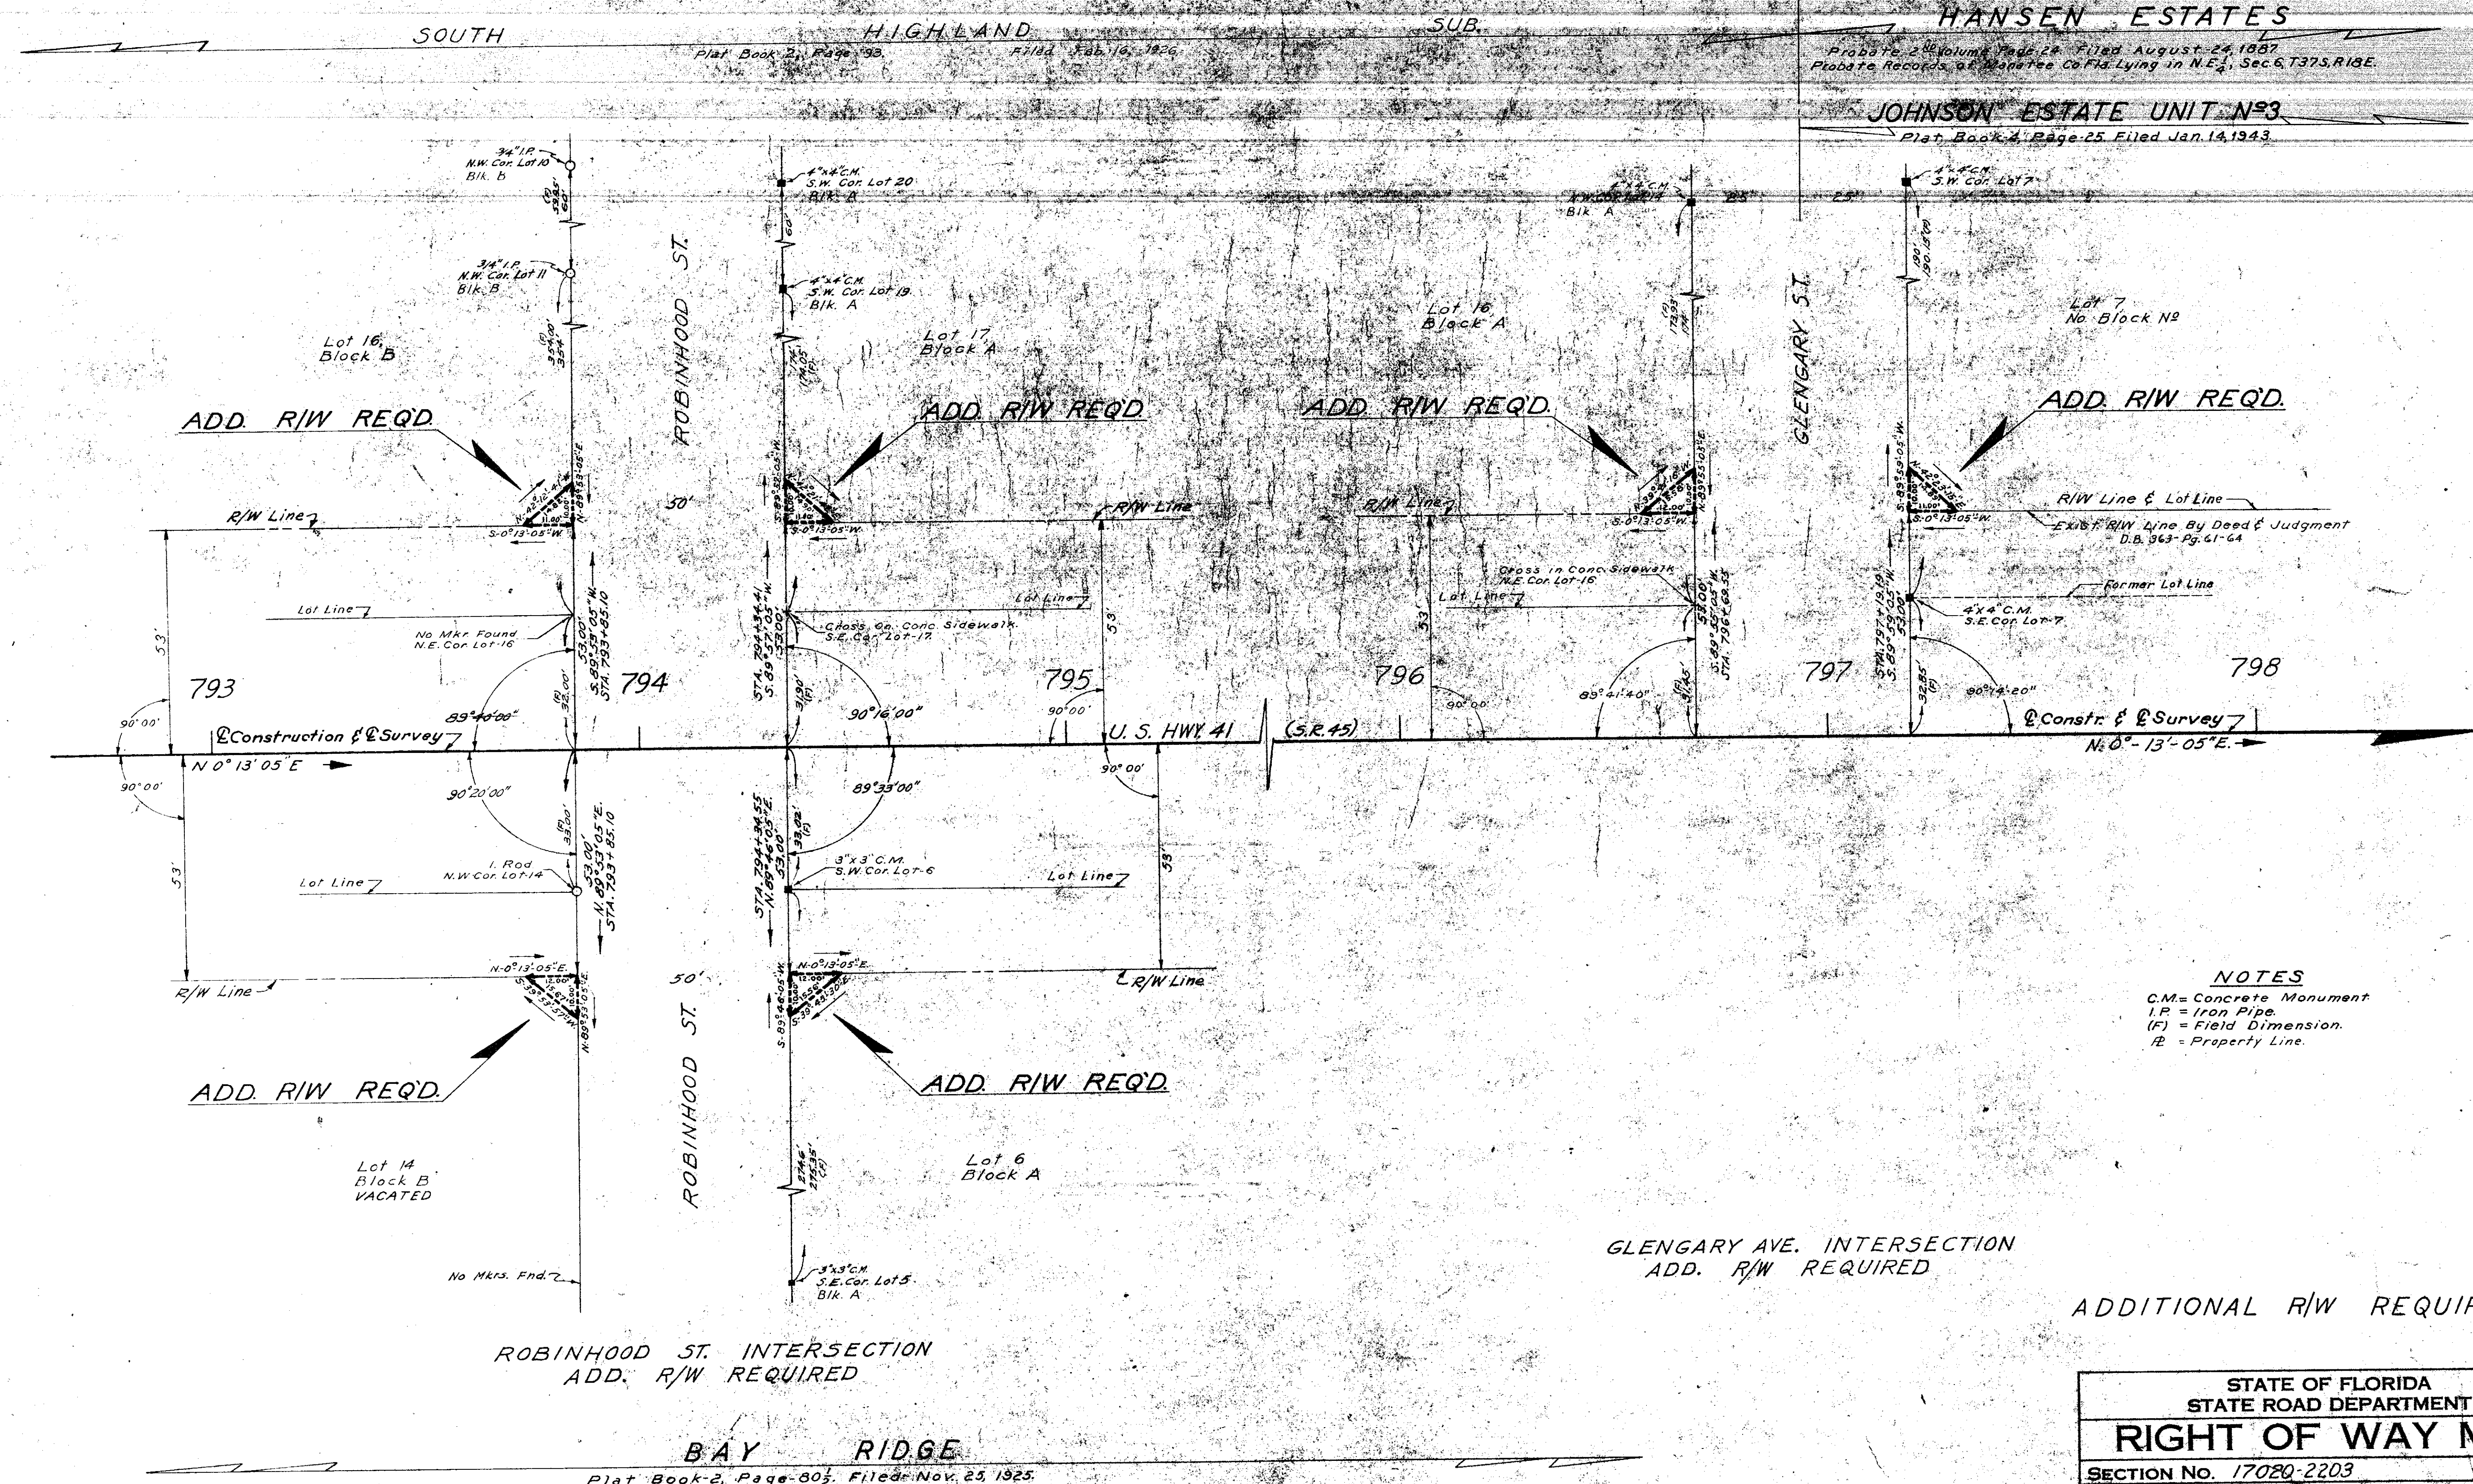

NOTES
 C.M. = Concrete Monument
 I.P. = Iron Pipe
 (F) = Field Dimension
 R. = Property Line

GLENGARY AVE. INTERSECTION
 ADD. R/W REQUIRED

ADDITIONAL R/W REQUIRED

ROBINHOOD ST. INTERSECTION
 ADD. R/W REQUIRED

BAY RIDGE

Plat Book 2, Page 80, Filed Nov. 23, 1925

SEC. 5, T37S, R18E


GLACE ENGINEERING CORPORATION
 St. Petersburg, Fla.
 Approved By: *[Signature]*

STATE OF FLORIDA STATE ROAD DEPARTMENT			
RIGHT OF WAY MAP			
SECTION NO. 17020-2203			
ROAD NO. U.S. 41 (S.R. 41) SARASOTA COUNTY			
SCALE 1" = 20'	NAMES	DATE	APPROVED BY
DRAWN	R.E.Z.	1-15-58	<i>[Signature]</i>
TRACED	C.W.R.	5-21-58	<i>[Signature]</i>
INVESTIGATED			
REVIEWED			
REVIEWED	J.L.H.	5-23-58	

SEC. 6, T37S, R18E

Scale: 1" = 20'

FED. ROAD DIV. No.	STATE	SEC. AND JOB No.	FISCAL YEAR	SHEET No.	TOTAL SHEETS
3	FLA.	17020-2203		20	

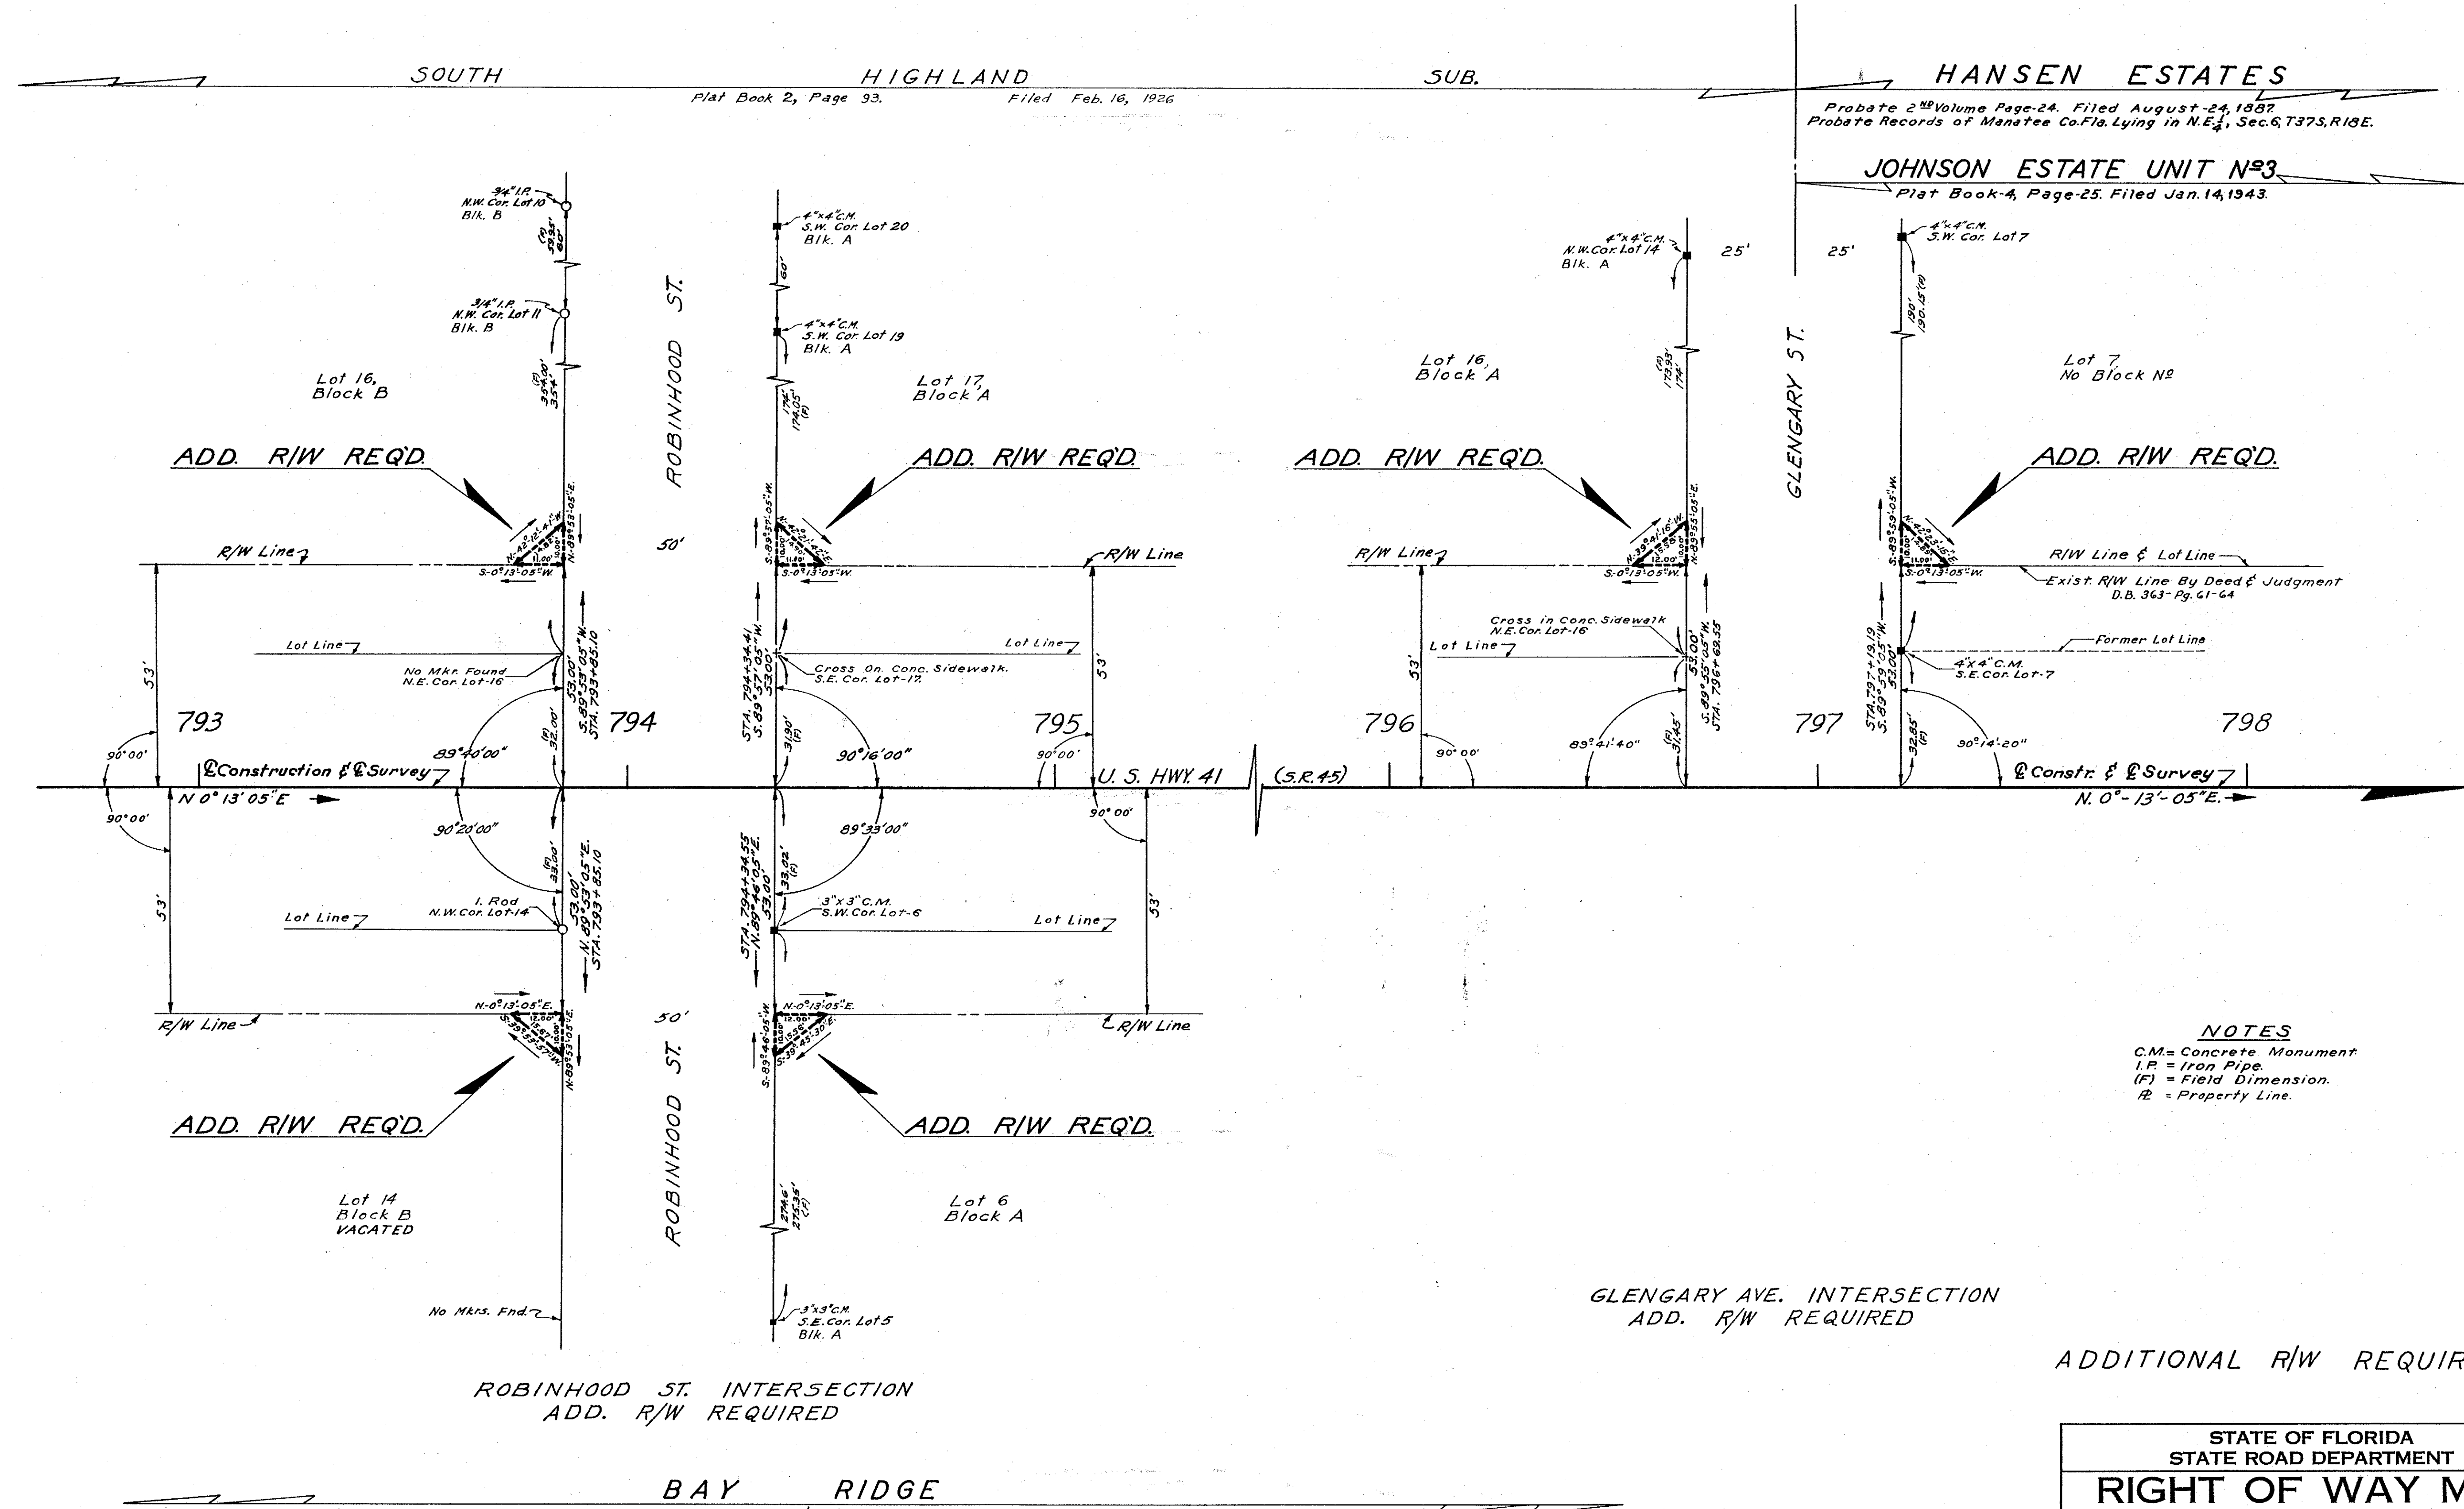

NOTES
C.M. = Concrete Monument
I.P. = Iron Pipe
(F) = Field Dimension
P.L. = Property Line

ADDITIONAL R/W REQUIRED


STATE OF FLORIDA STATE ROAD DEPARTMENT			
RIGHT OF WAY MAP			
SECTION NO. 17020-2203			
ROAD NO. U.S. 41 (S.R. 45) SARASOTA COUNTY			
SCALE 1" = 20'	NAME	DATE	APPROVED BY
DRAWN	R.E.Z.	1-15-58	J. M. Johnson
TRACED	C.W.R.	5-21-58	Asst. DIVISION ENGINEER
INDEXED			
REVISED			
CHECKED	J.L.H.	5-23-58	Asst. STATE HIGHWAY ENGINEER

GLACE ENGINEERING CORPORATION
St. Petersburg, Fla.
Approved By: *[Signature]*

SEC. 5, T37S, R18E

SEC. 6, T37S, R18E
Scale: 1"=20'

FED. ROAD DIV. No.	STATE	SEC. AND JOB No.	FISCAL YEAR	SHEET No.	TOTAL SHEETS
3	FLA.	17020-2208		21	

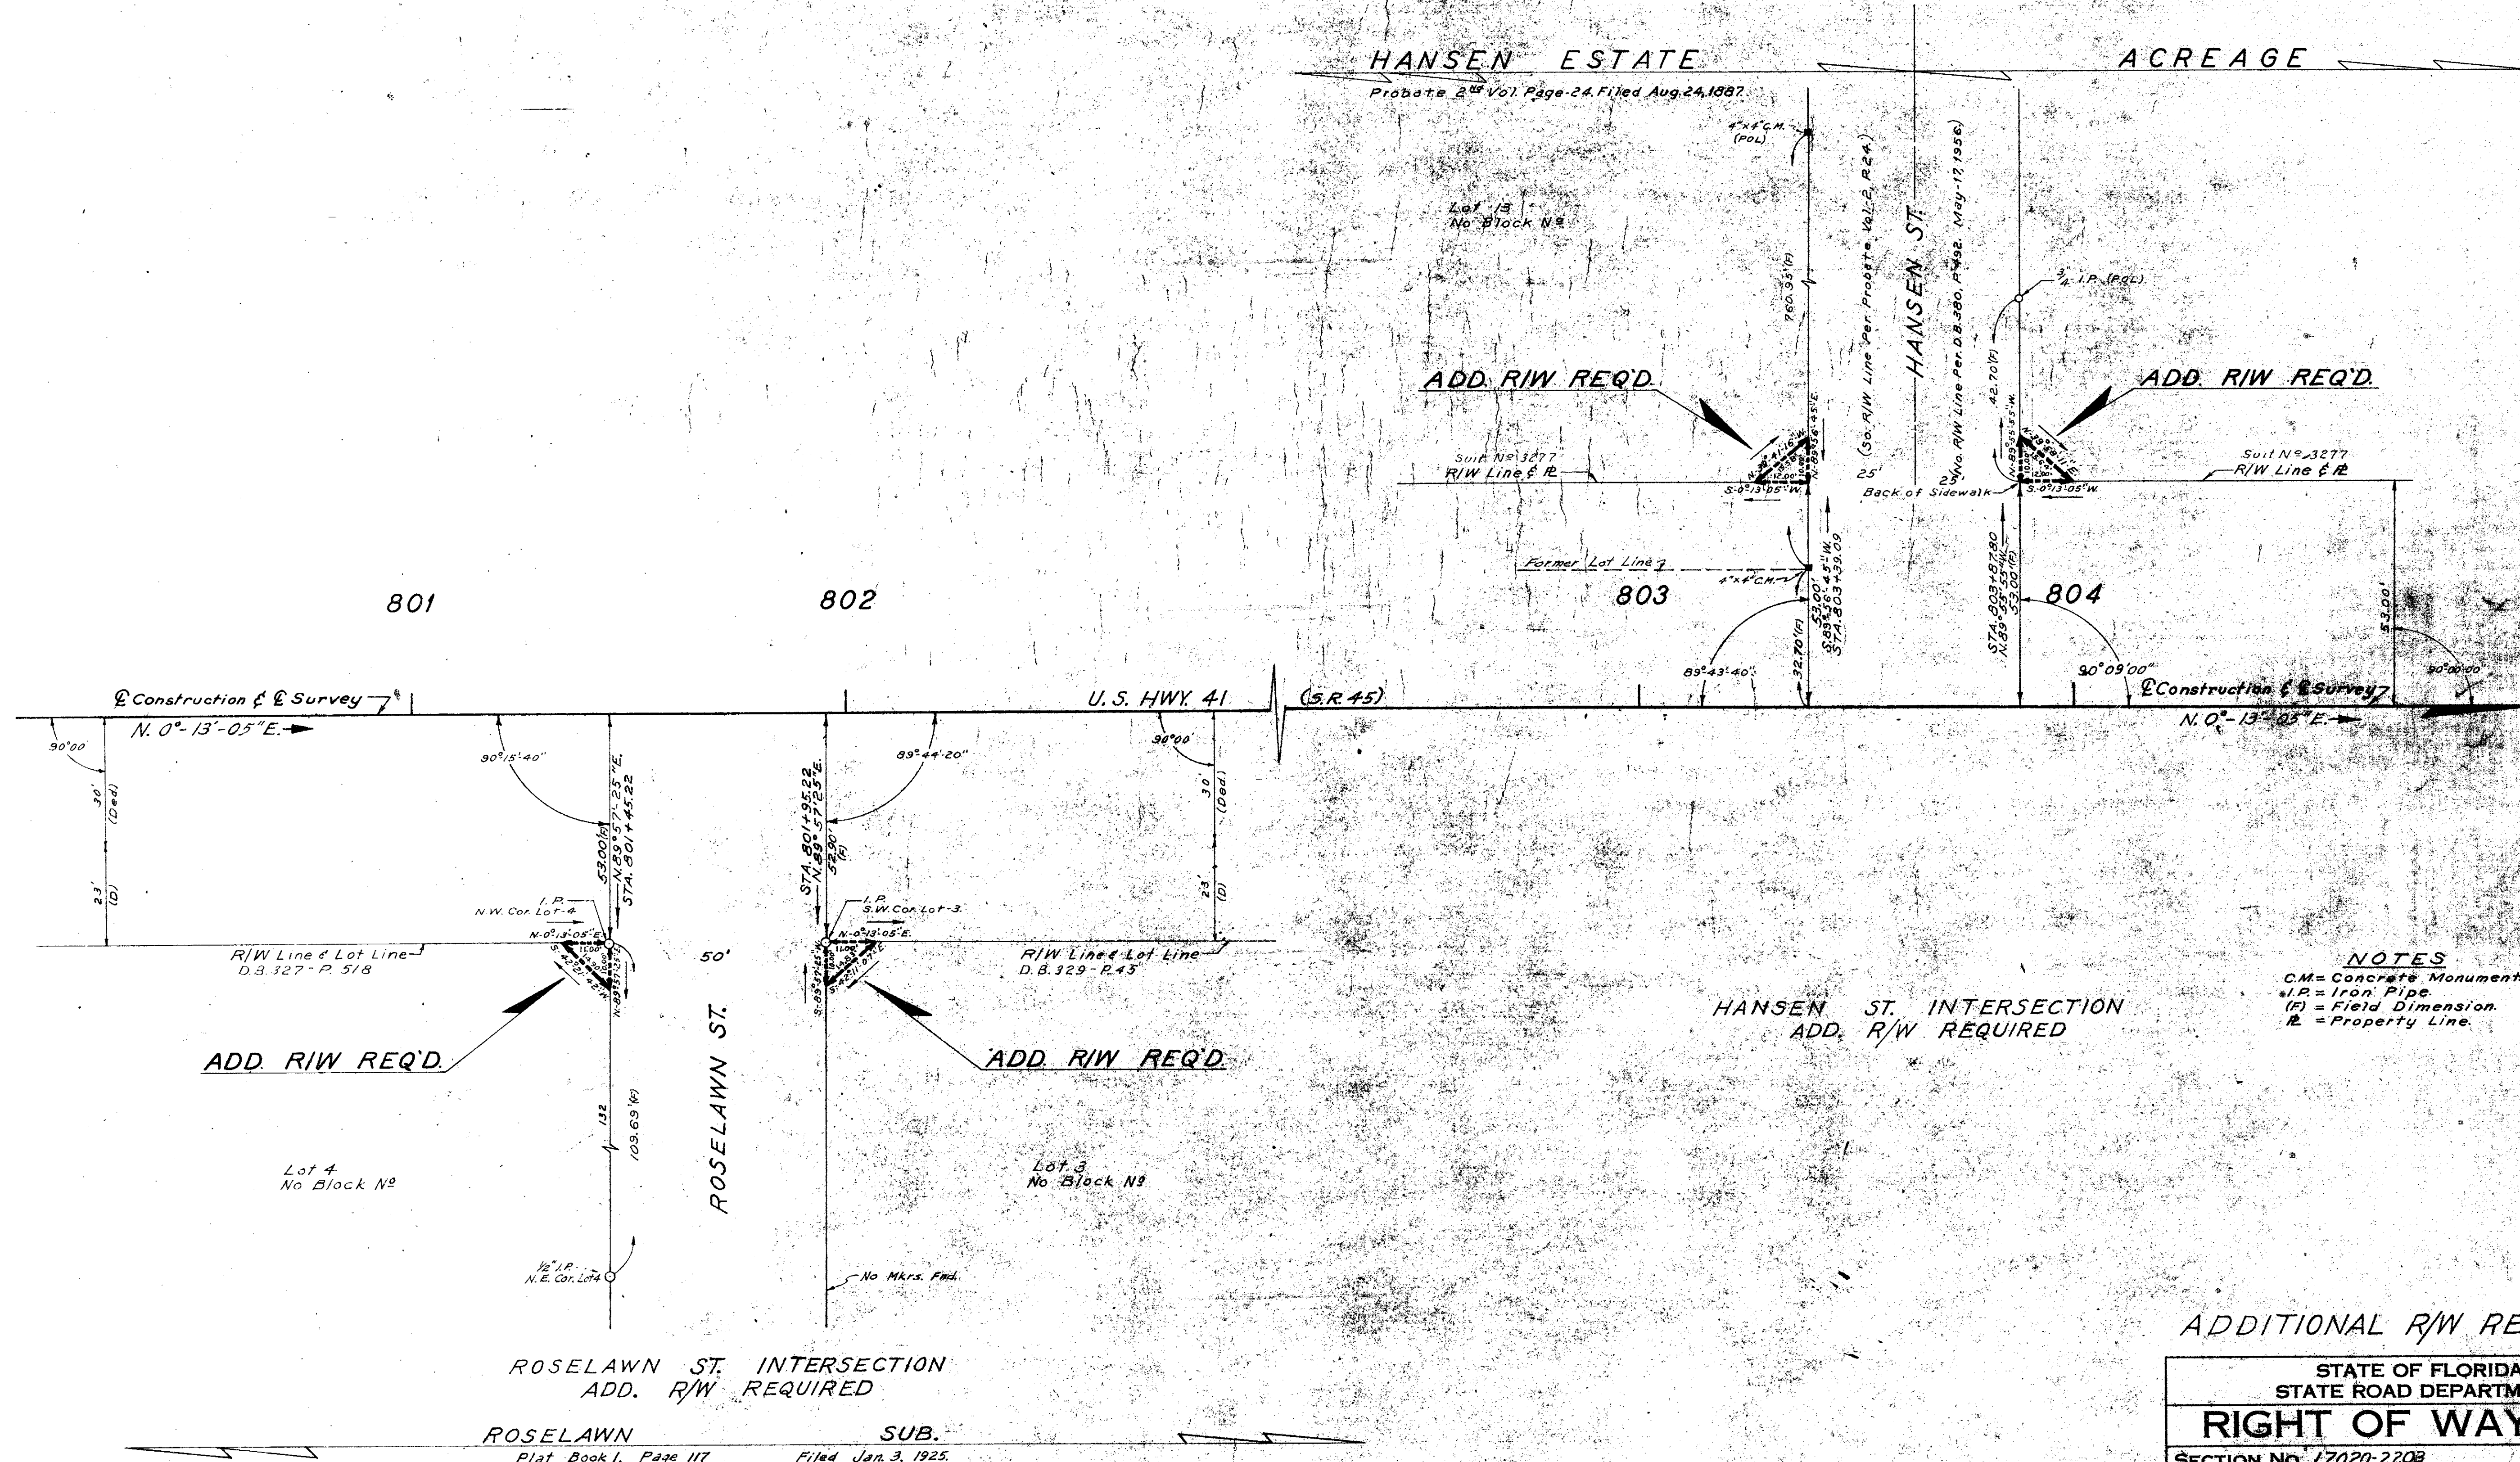

NOTES

C.M. = Concrete Monument.
I.P. = Iron Pipe.
F. = Field Dimension.
R. = Property Line.

ADDITIONAL R/W REQUIRED

STATE OF FLORIDA
STATE ROAD DEPARTMENT

RIGHT OF WAY MAP

SECTION No. 17020-2208
ROAD No. U.S. 41 (S.R. 45) SARASOTA COUNTY


SCALE 1"=20'	NAMES	DATES	APPROVED BY
DRAWN	R.E.Z.	1-16-58	
TRACED	C.H.R.	5-9-58	
INDEXED			
REVISED			
CHECKED	J.L.H.	5-23-58	

GLACE ENGINEERING CORPORATION
St. Petersburg, Florida
approved by: *[Signature]*

SEC. 5, T37S, R18E

SEC. 6, T37S, R18E
Scale: 1"=20'

FED. ROAD DIV. No.	STATE	SEC. AND JOB No.	FISCAL YEAR	SHEET No.	TOTAL SHEETS
3	FLA.	17020-2203		21	

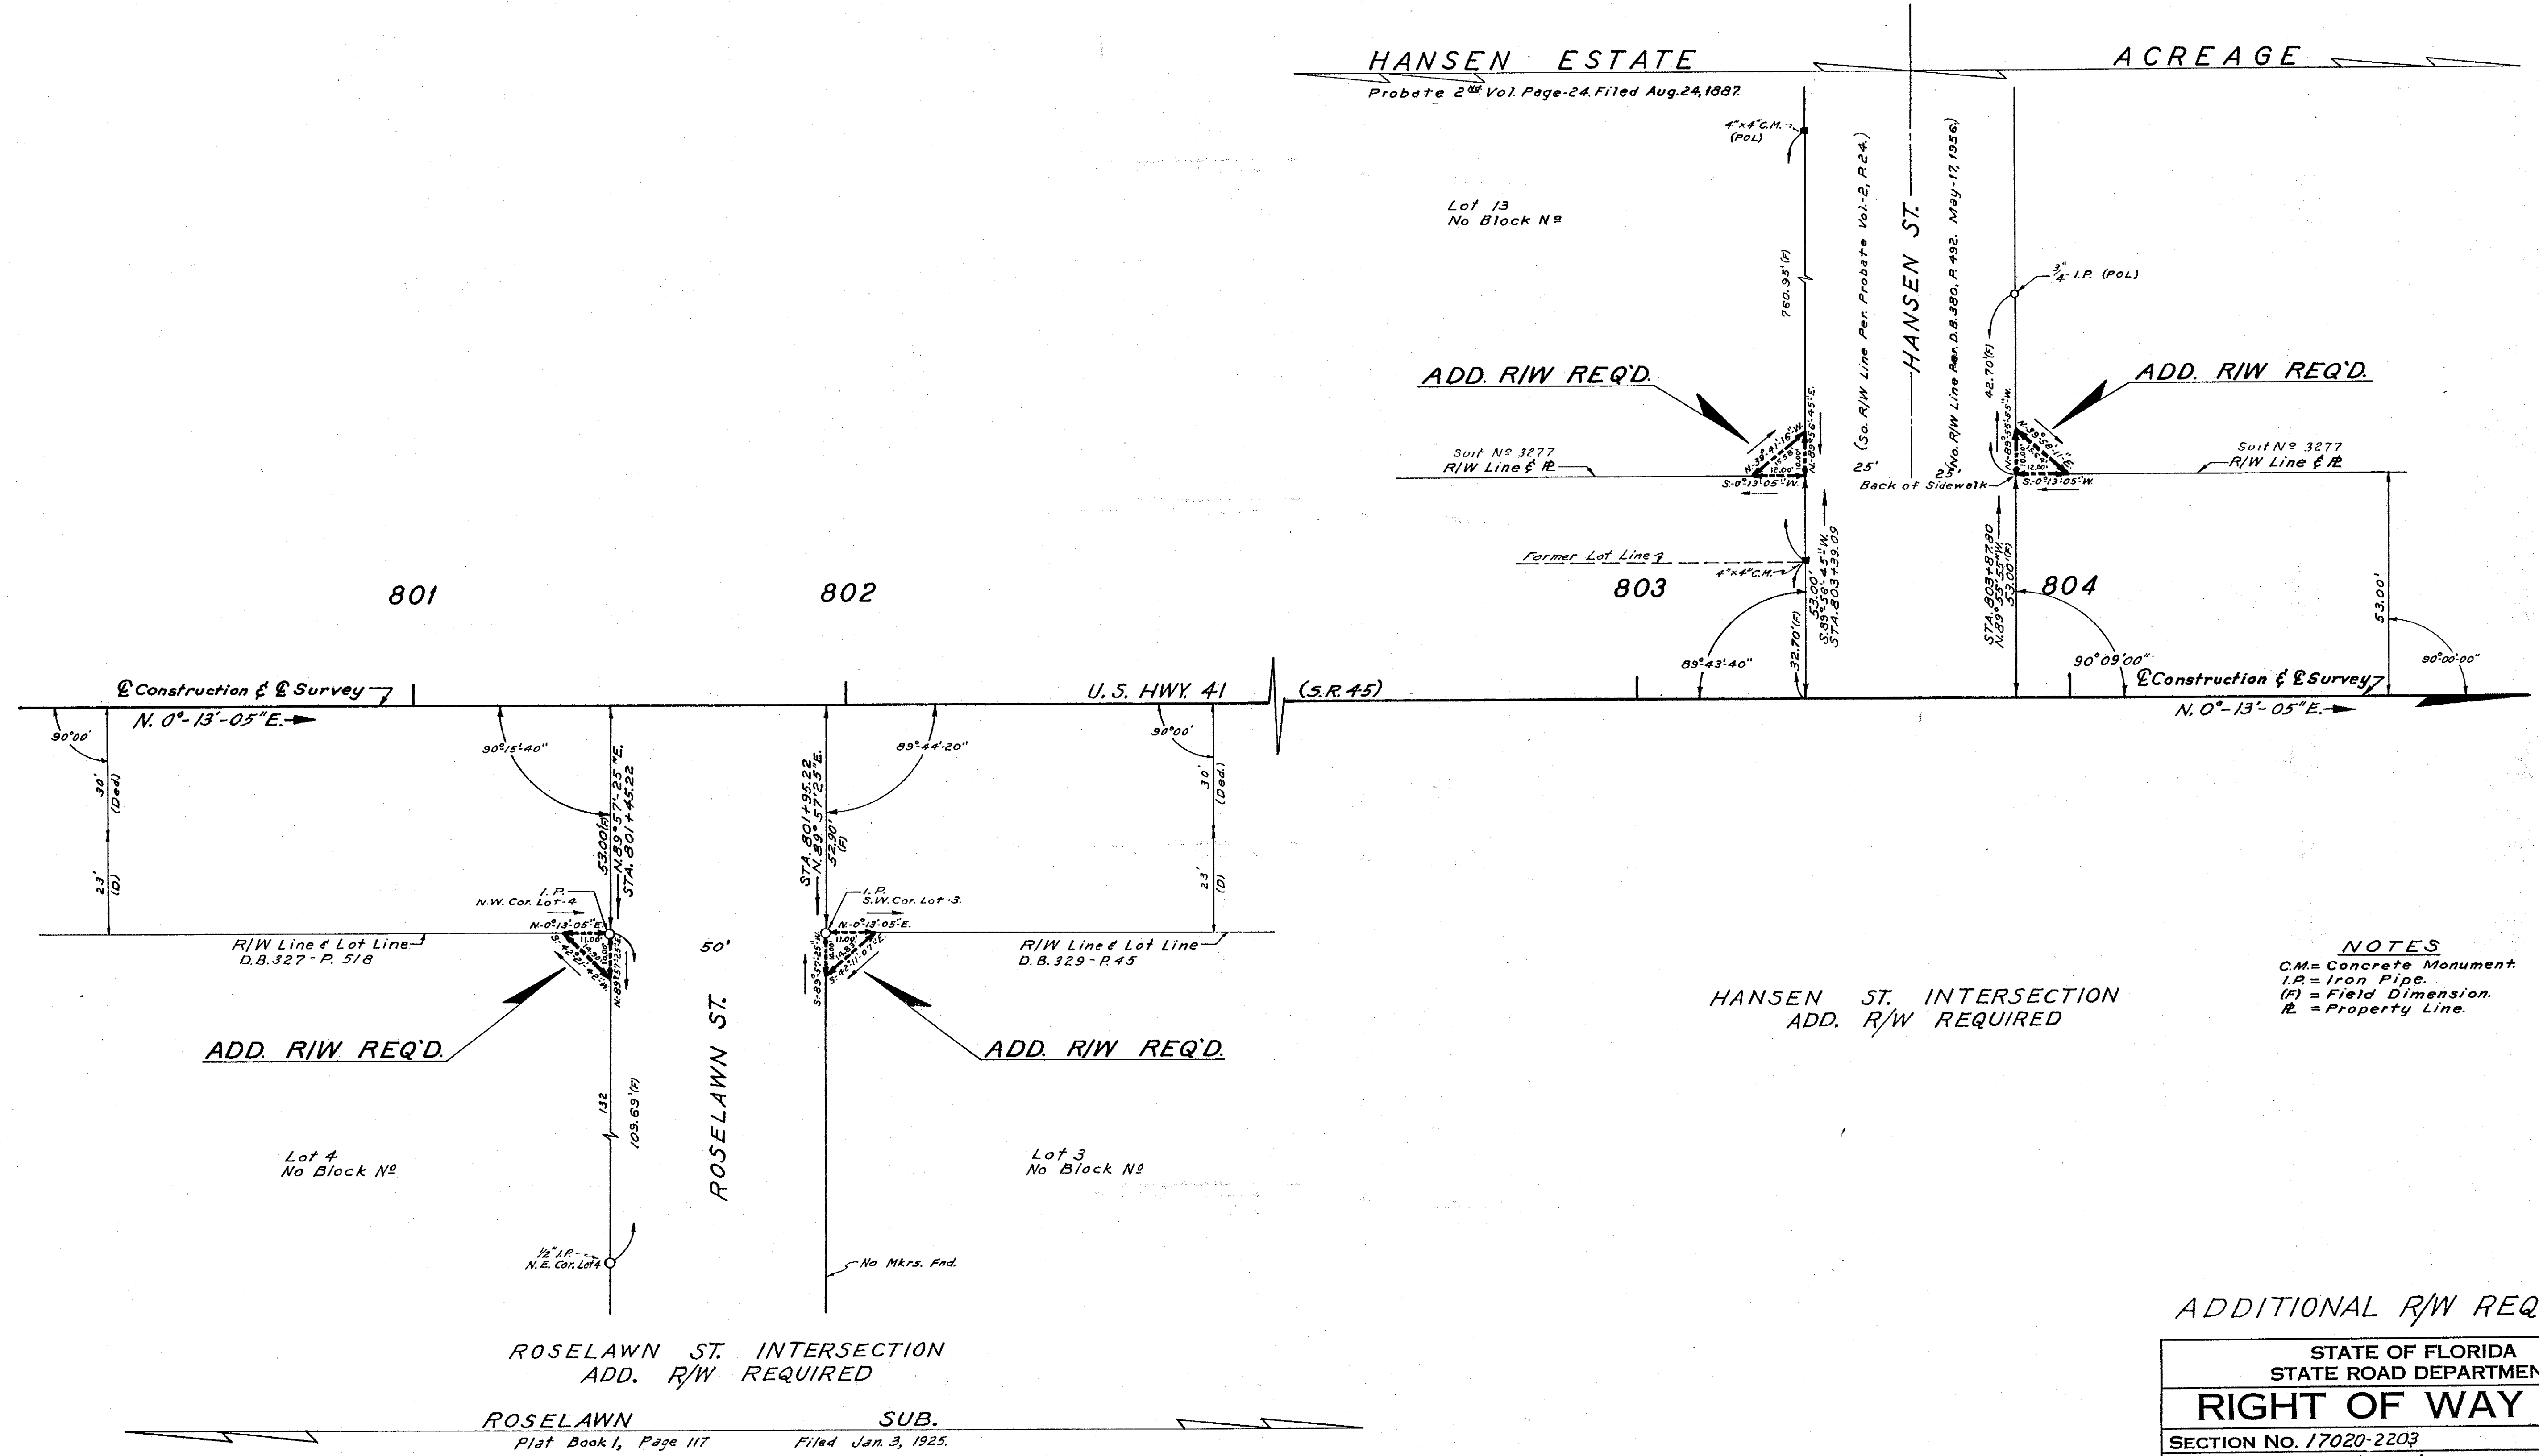

NOTES
C.M. = Concrete Monument
I.P. = Iron Pipe
(F) = Field Dimension
P.L. = Property Line

ADDITIONAL R/W REQUIRED


STATE OF FLORIDA STATE ROAD DEPARTMENT		
RIGHT OF WAY MAP		
SECTION No. 17020-2203		
ROAD No. U.S. 41 (S.R. 45) SARASOTA COUNTY		
SCALE 1"= 20'	NAME	DATE
DRAWN	R.E.Z.	1-16-58
TRACED	C.W.R.	5-9-58
INDEXED		
REVISED		
REVISION		
CHECKED	J.L.H.	5-23-58

APPROVED BY
[Signature] DIVISION ENGINEER
10-21-58
21


GLACE ENGINEERING CORPORATION
St. Petersburg, Florida.
approved by: *[Signature]*

SEC. 5, T37S, R18E

FED. ROAD DIV. NO.	STATE	SEC. AND JOB NO.	FISCAL YEAR	SHEET NO.	TOTAL SHEETS
3	FLA.	17020-2203		22	

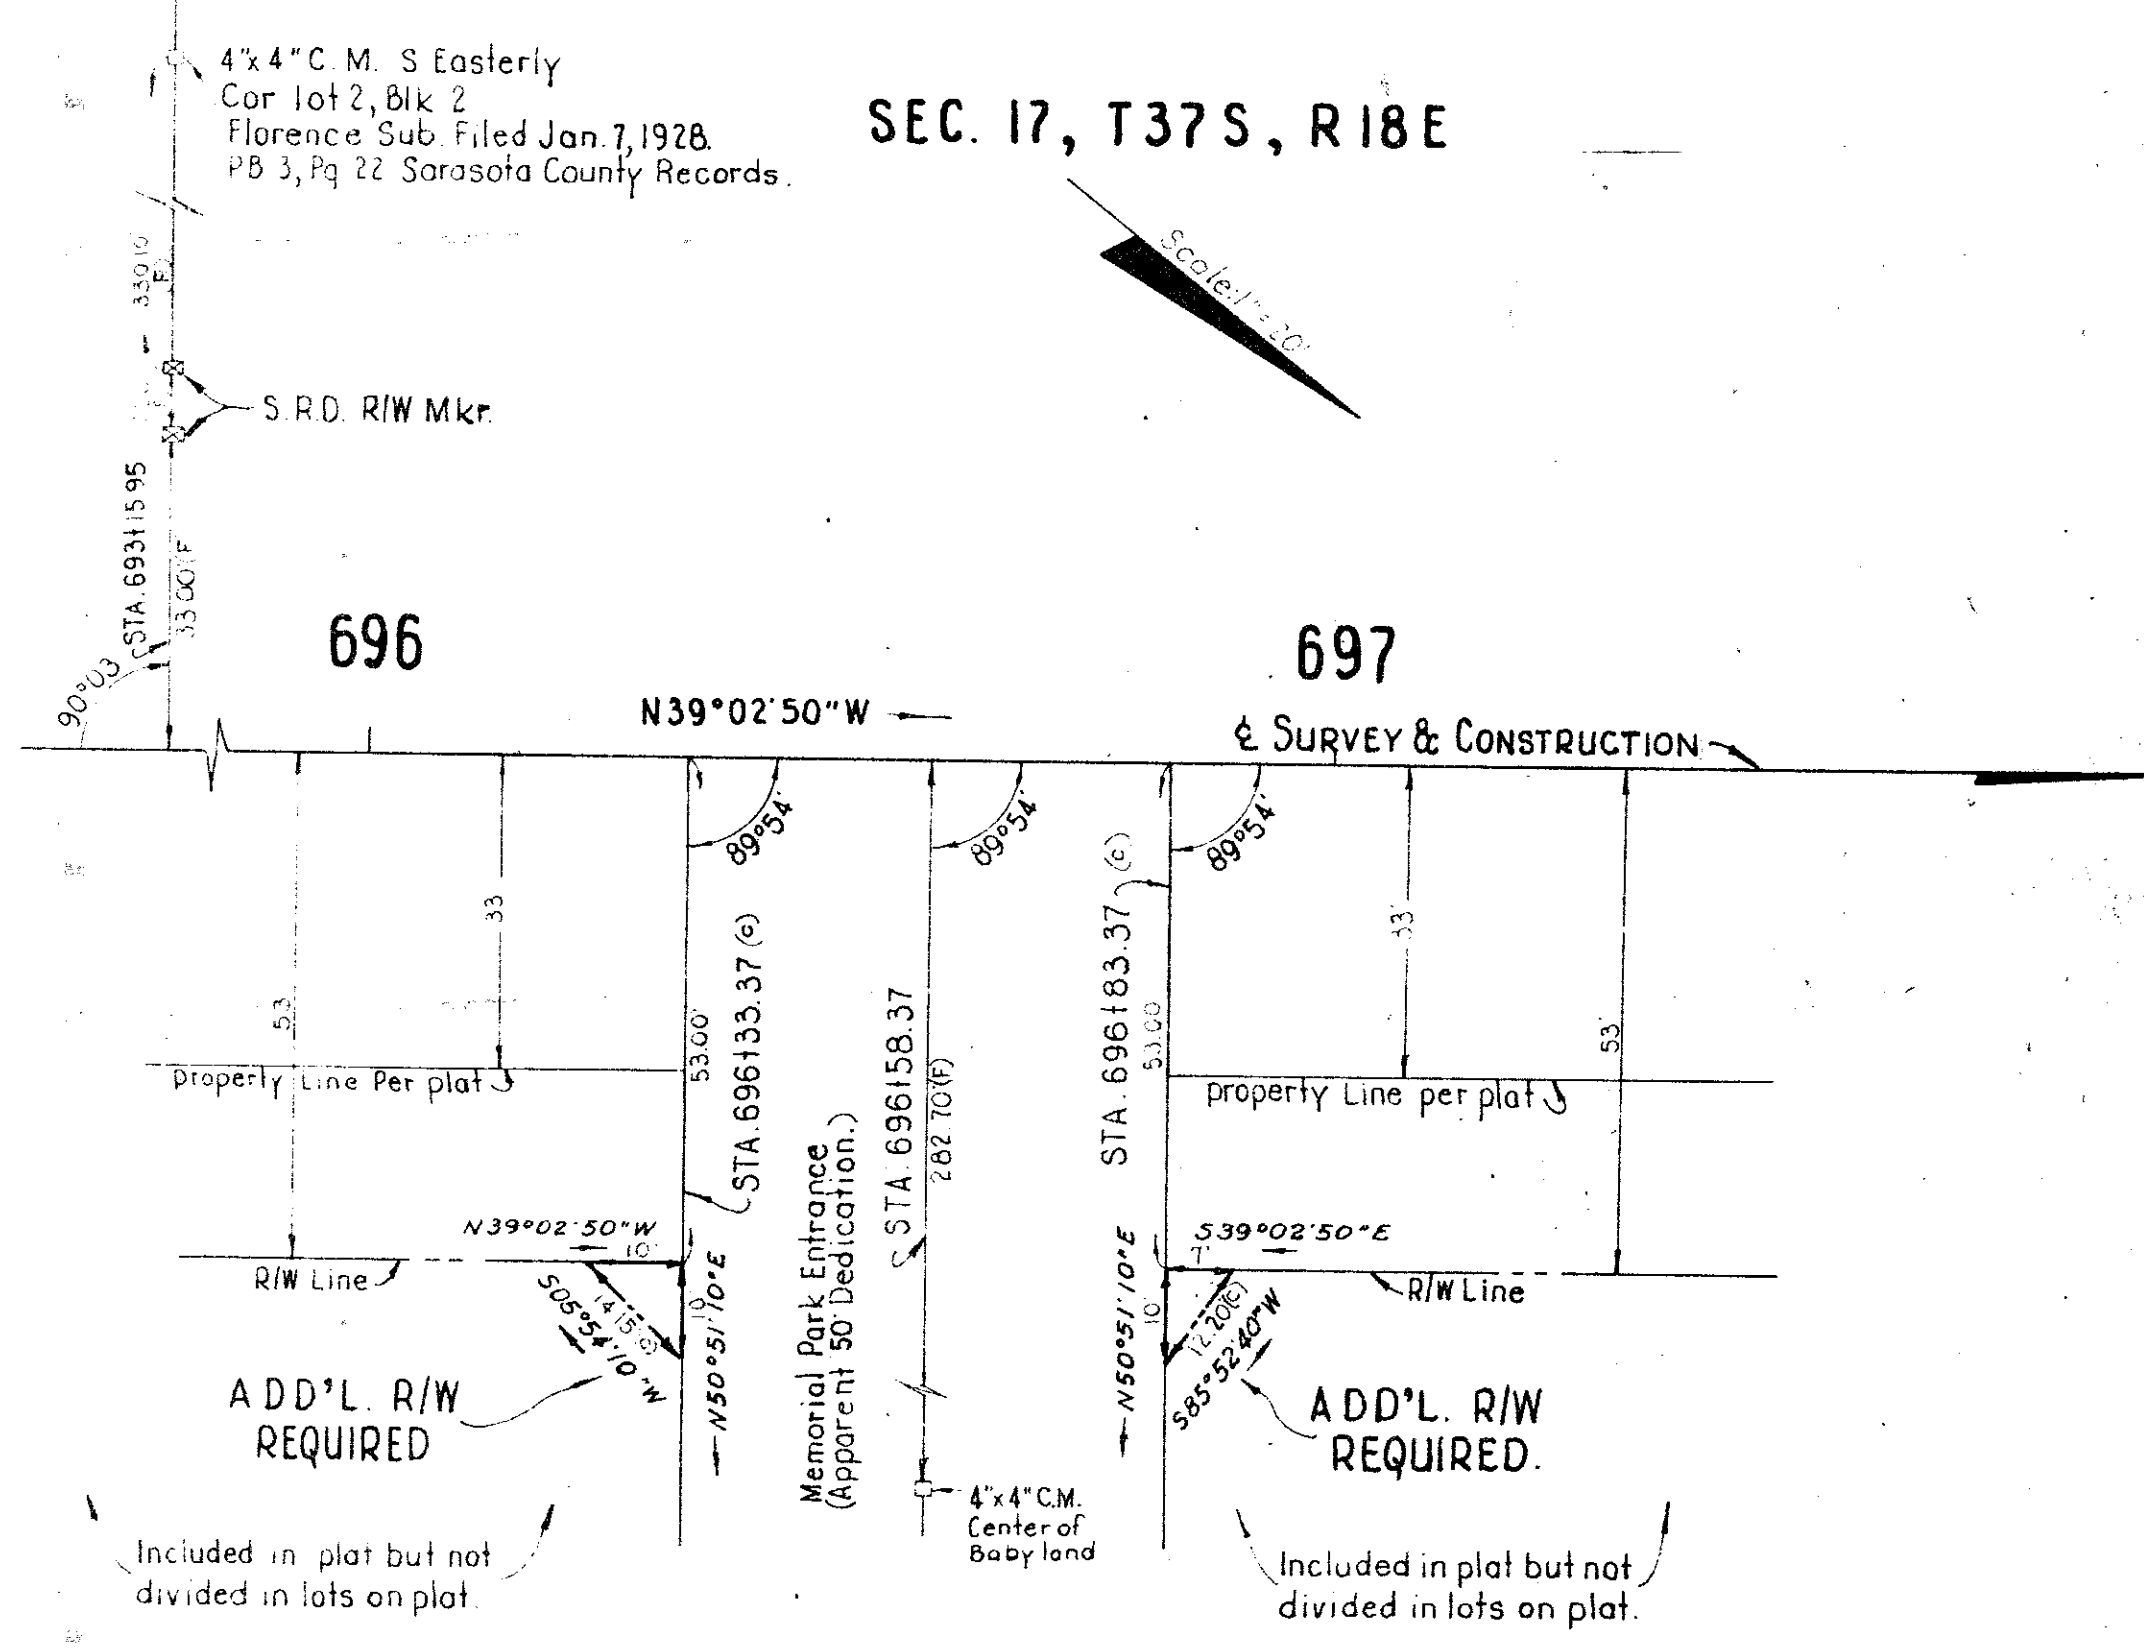

SARASOTA MEMORIAL PARK
 Filed Sept. 3, 1946. Plat Book 4, Page 76 and 77.
 Sarasota County Records.

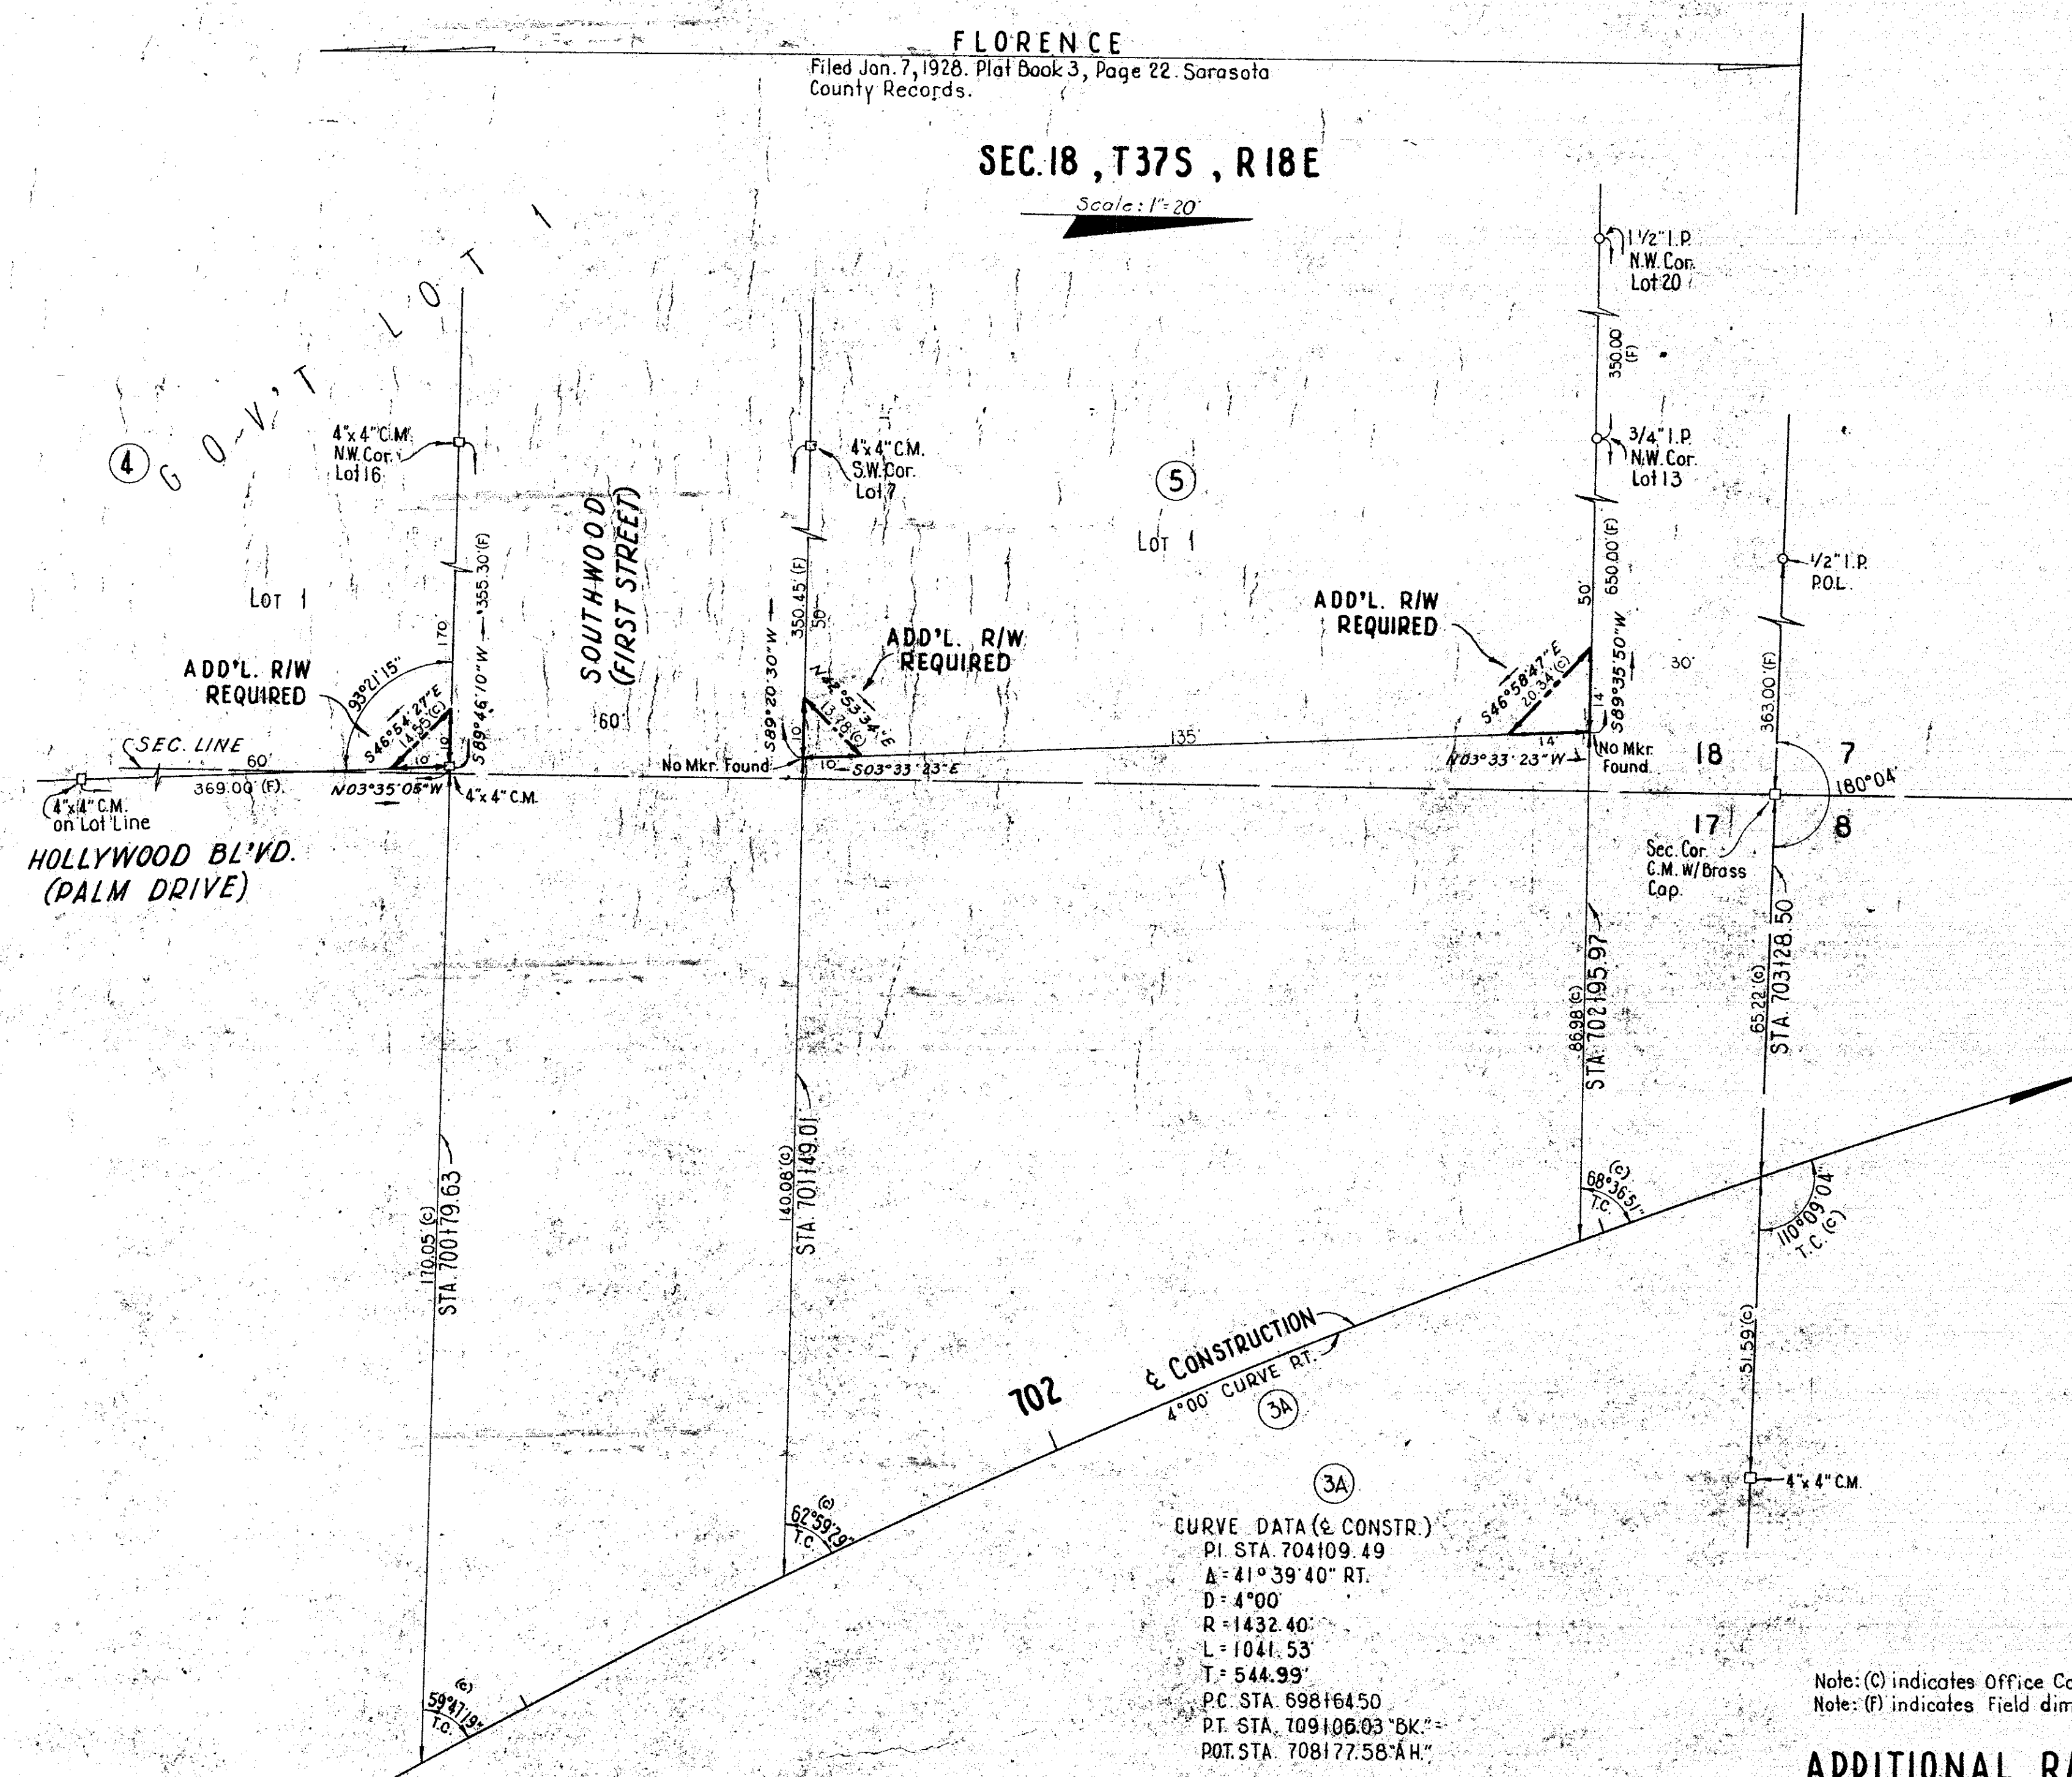


CURVE DATA (& CONSTR.)
 PI STA. 704109.49
 Δ = 41° 39' 40" RT.
 D = 4° 00'
 R = 1432.40'
 L = 1041.53'
 T = 544.99'
 PC STA. 698164.50
 PT STA. 709106.03 "BK."
 POT STA. 708177.58 "H."

Note: (C) indicates Office Calculations.
 Note: (F) indicates Field dimensions.

ADDITIONAL R/W REQUIRED

STATE OF FLORIDA STATE ROAD DEPARTMENT			
RIGHT OF WAY MAP			
SECTION NO. 17020-2203			
ROAD NO. U.S. 41, S.R. 45 SARASOTA, COUNTY			
SCALE 1"= 20'	DATE	APPROVED BY	
DRAWN	R. H. C.	9-3-58	
TRACED	R. H. C.	9-4-58	
INDEXED			
REVISED			
REVISED			
		DIVISION ENGINEER 10-21-58 ASST.	

CHECKED BY: W.F.D. 9-6-58

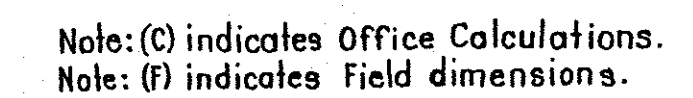


STATE OF FLORIDA
STATE ROAD DEPARTMENT


SECTION No. 17020-2203			
ROAD No. U.S. 41, S.R. 45	SARASOTA.	COUNTY.	

SCALE 1" = 20'	NAMES	DATES	APPROVED BY
DRAWN	R. H. C.	9-3-58	<i>D. M. Johnson</i>
TRACED	R. H. C.	9-4-58	<i>A. R. Ruff</i>
INDEXED			DIVISION ENGINEER
REVISED			10-21-58
DRAWN			STATE HIGHWAY ENGINEER
			<i>Asst</i>
			72

CHECKED BY: W.F.D. 9-8-58

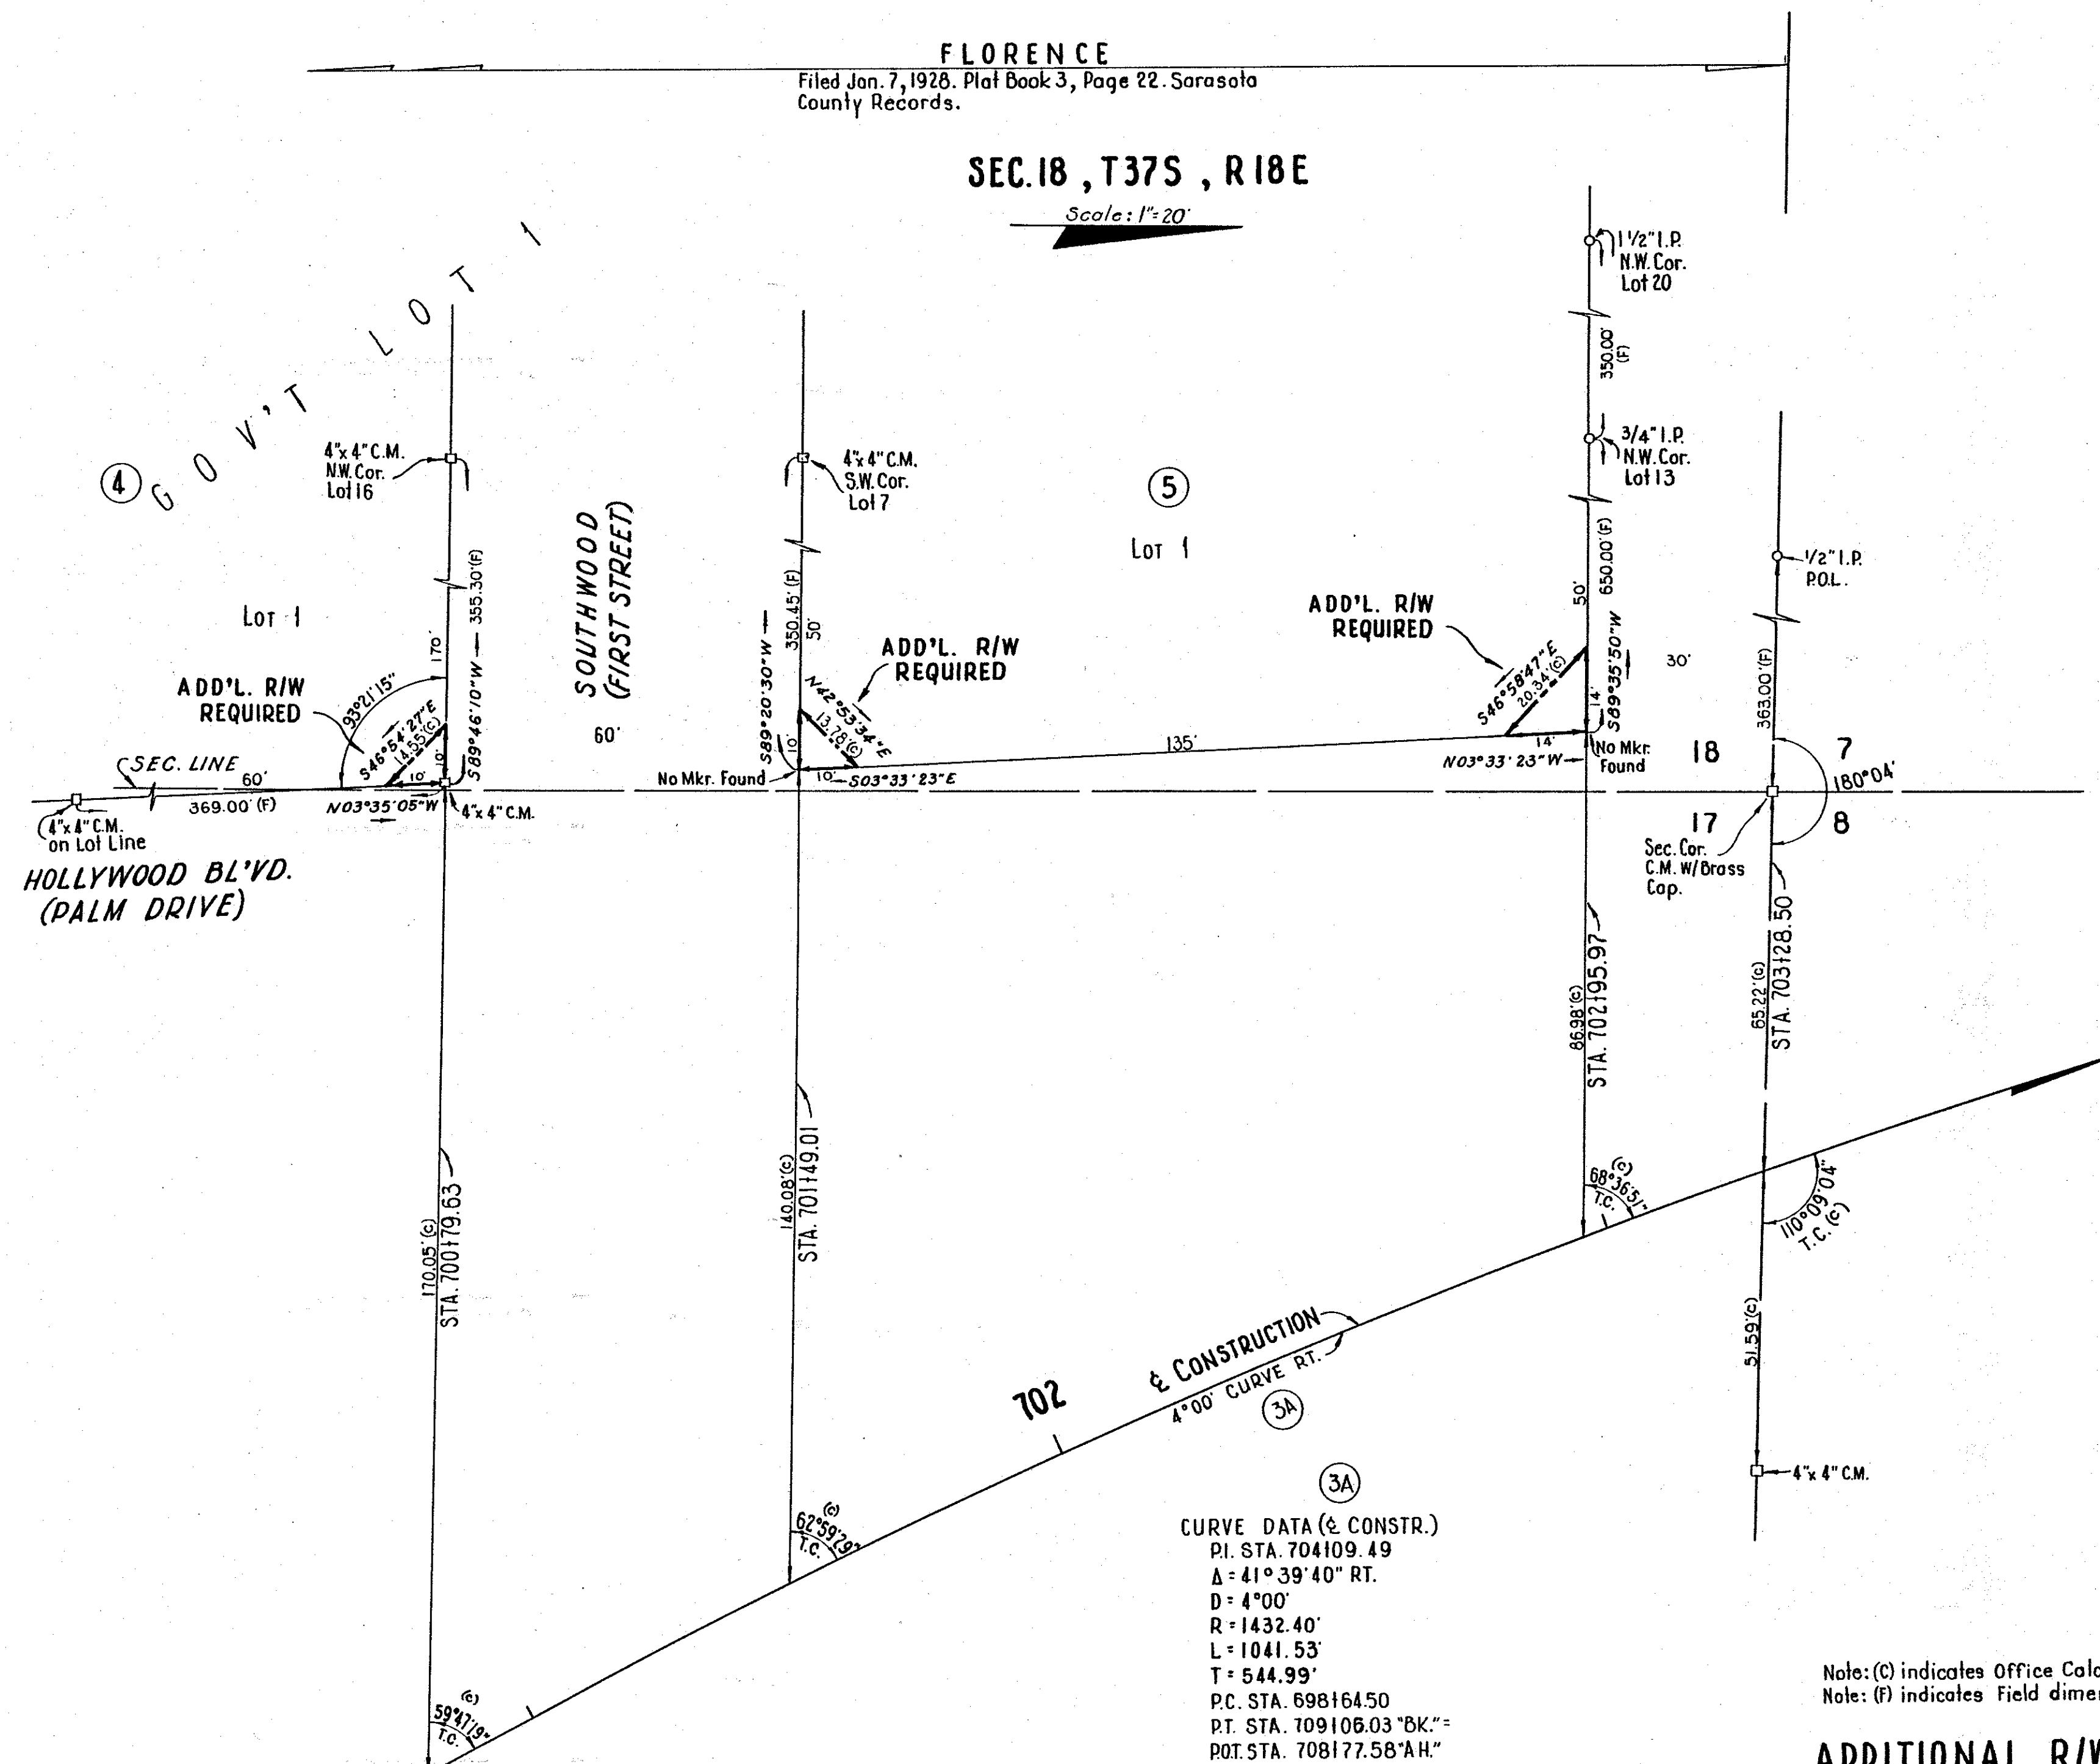

FED. ROAD DIV. NO.	STATE	SEC. AND JOB NO.	FISCAL YEAR	SHEET NO.	TOTAL SHEETS
3	FLA.	17020-2203		23	

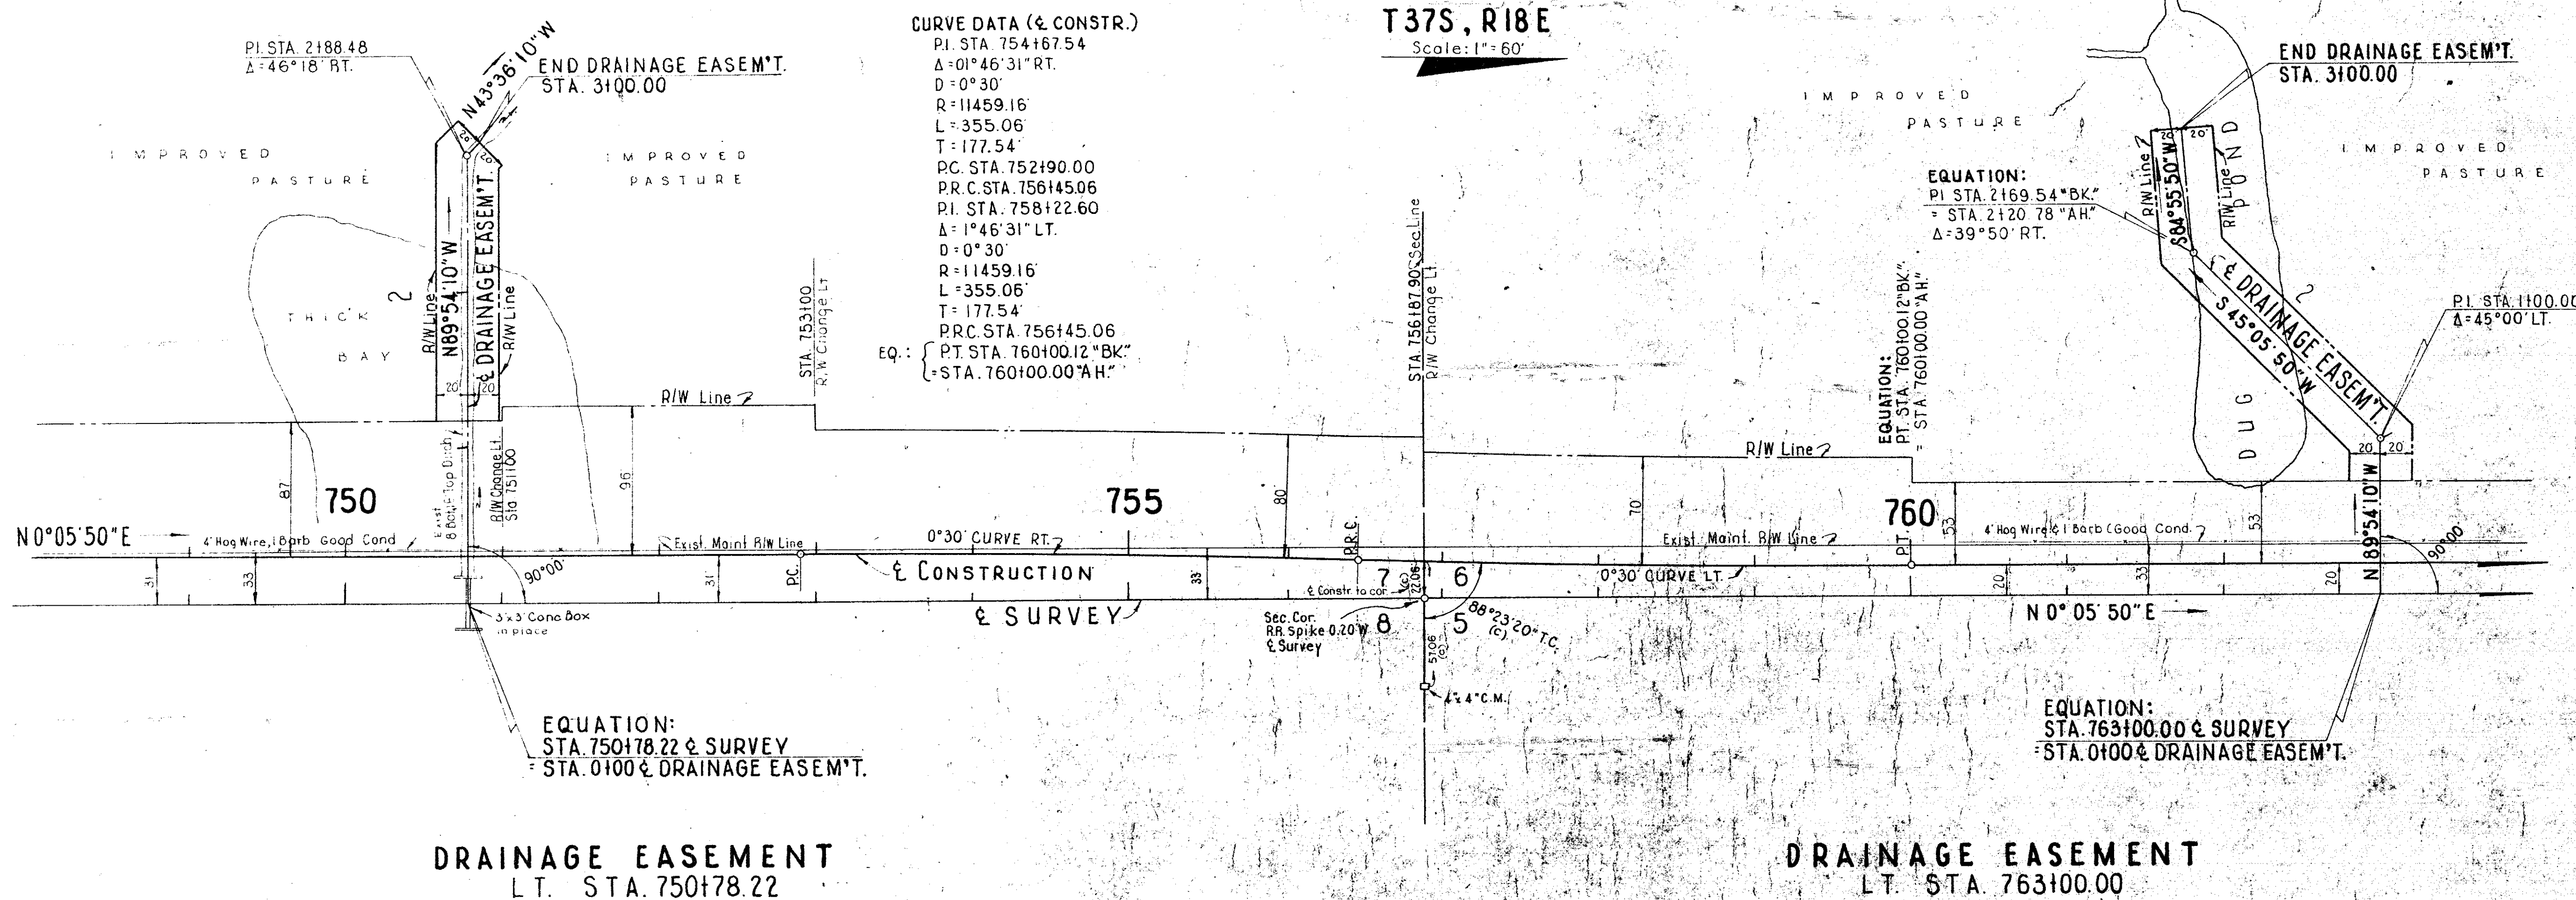

DRAINAGE EASEMENTS

Plotted from Yellow Spiral Binder

STATE OF FLORIDA
STATE ROAD DEPARTMENT



RIGHT OF WAY MAP

SECTION NO. 17020-2203

ROAD NO. US 41, S.R. 45 SARASOTA COUNTY

SCALE 1"=	NAMES	DATES	APPROVED BY
DRAWN	R.H.C.	8-27-58	<i>E. M. Johnson</i> DIVISION ENGINEER
TRACED	R.H.C.	9-5-58	
INDEXED			
REVISED			
REVISED			<i>A. J. [Signature]</i> ASSISTANT DIVISION ENGINEER

Checked By: WFD 9-8-58

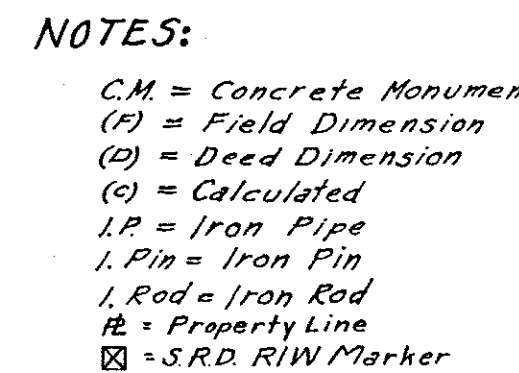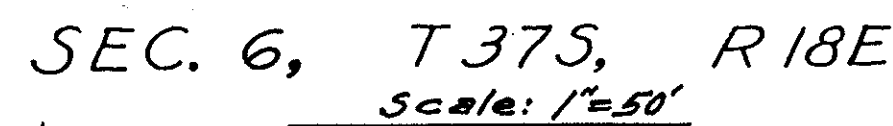

Street Names Other Than From Plat
Are Shown In Parenthesis.

INSERTS

Plotted From Field Book No. R10 (G.E.C.)

STATE OF FLORIDA
STATE ROAD DEPARTMENT

RIGHT OF WAY MAP

SECTION No. 17020-2203

ROAD NO. <i>U.S. 41 (S.R. 45)</i>	<i>SARASOTA</i>	COUNTY
-----------------------------------	-----------------	--------

SCALE 1"= 50'	NAMES	DATES	APPROVED BY
DRAWN	R.E.Z.	12-11-57	<i>[Signature]</i>



TRACED	R.E.Z.	2-17-58.	H. M. Johnson DIVISION ENGINEER
--------	--------	----------	------------------------------------

INDEXED			UNAPPROVED 10-21-38 ASST STATE HIGHWAY ENGINEER
REVISED			

REVISED				9
CHECKED:	W.K.N.	2-21-58		

GLACE ENGINEERING
CORPORATION
St. Petersburg, Florida.
approved by: J. M. Radloff

FED. ROAD DIV. NO.	STATE	SEC. AND JOB NO.	FISCAL YEAR	SHEET NO.	TOTAL SHEETS
3	FLA.	17020-2203		23	

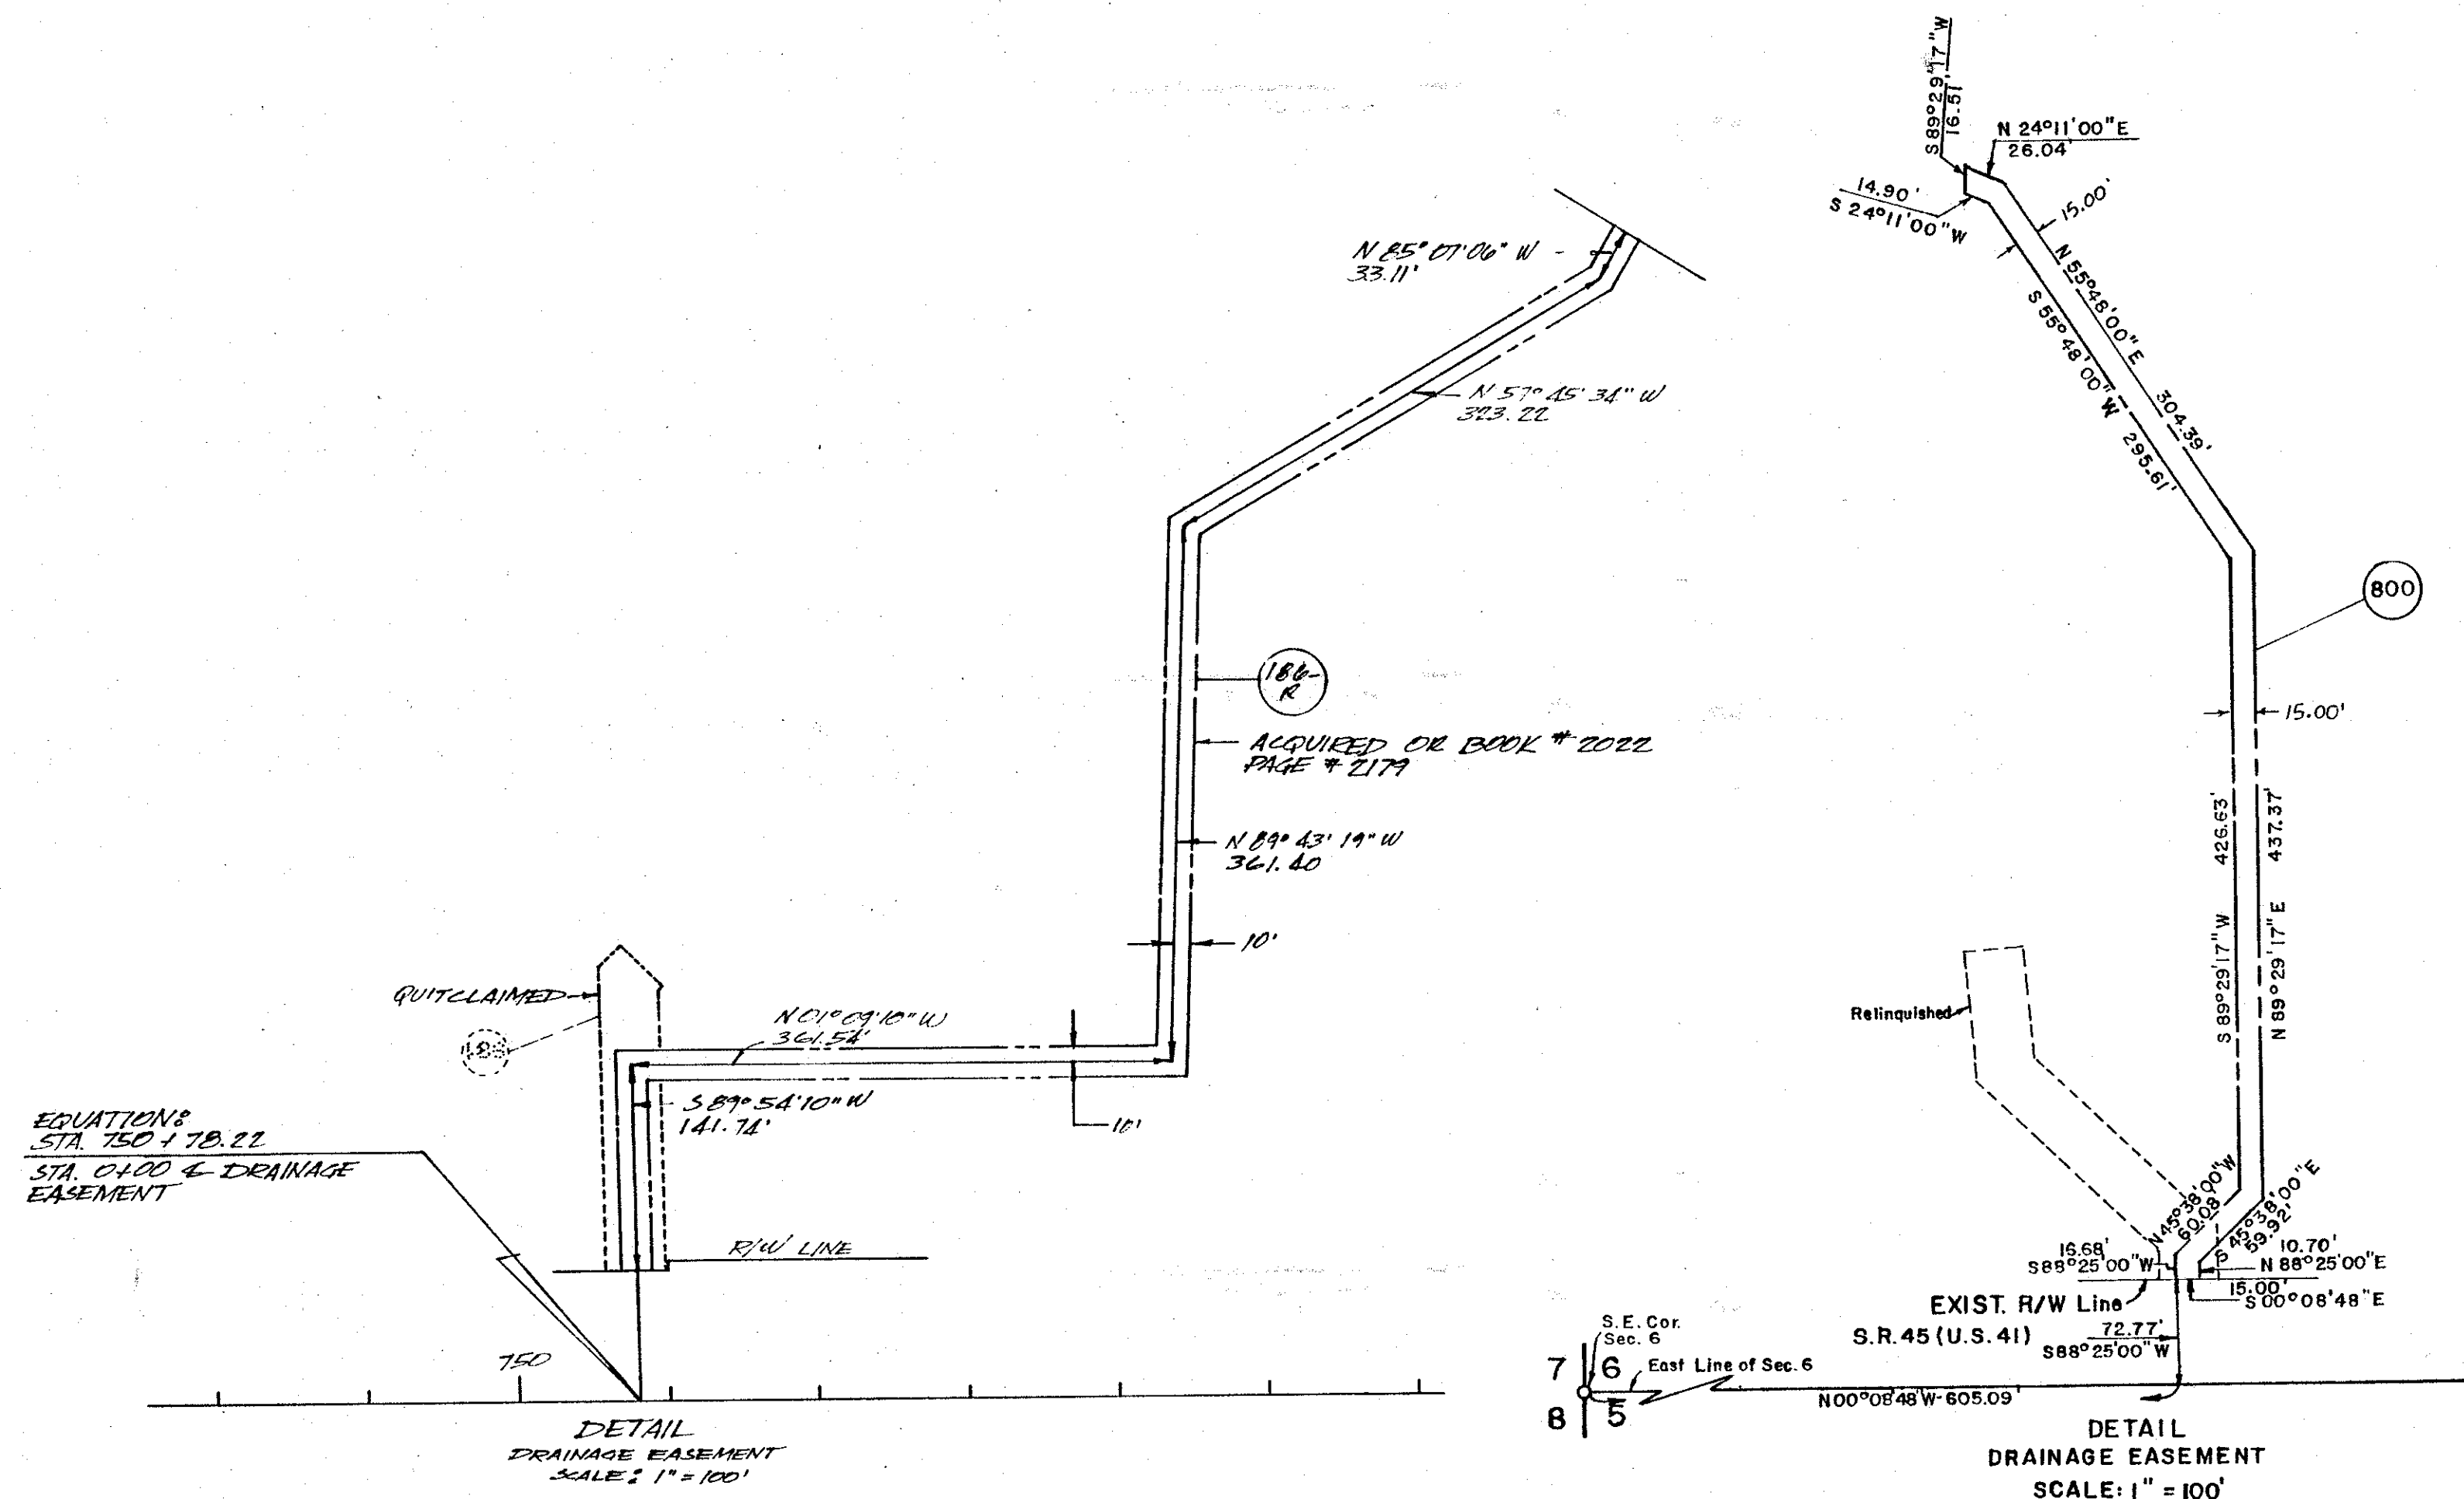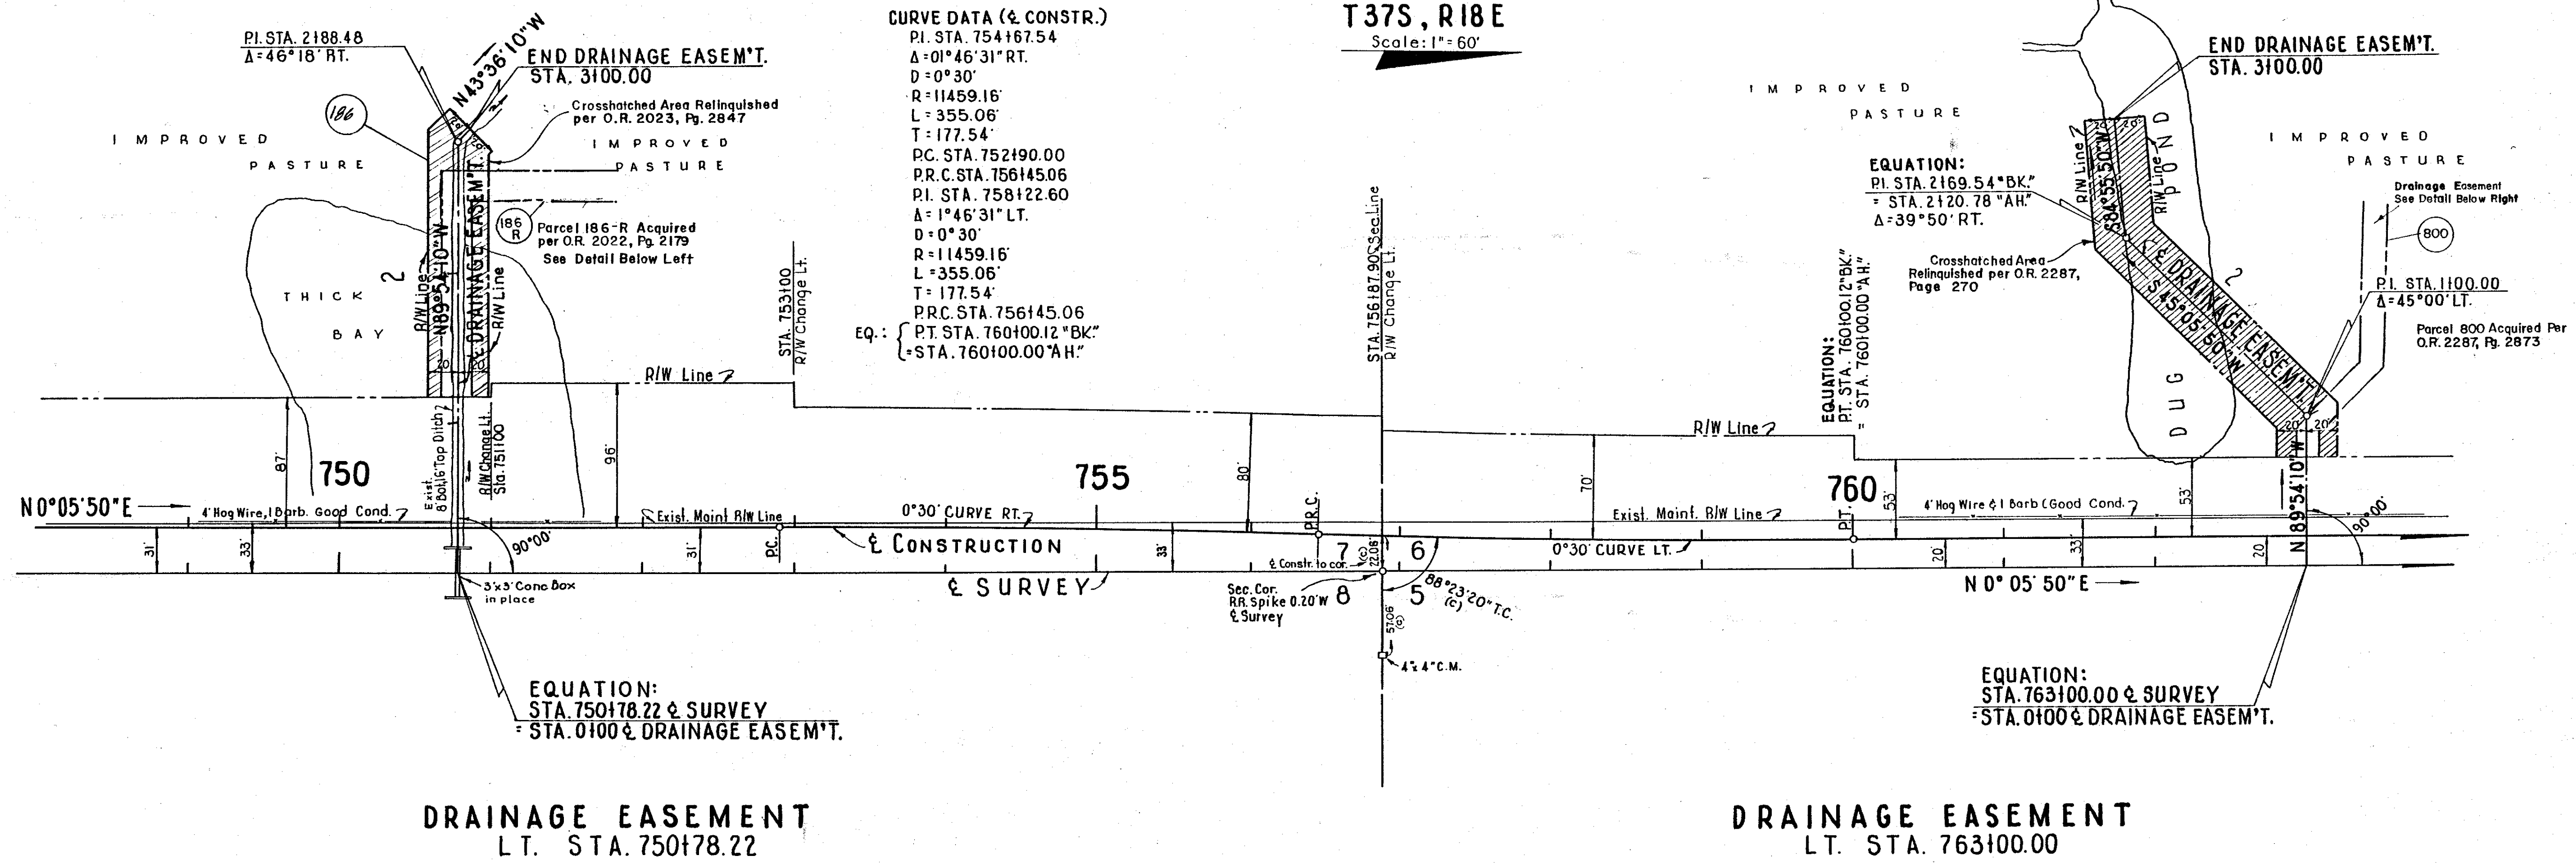

DRAINAGE EASEMENTS


Plotted from Yellow Spiral Binder

STATE OF FLORIDA STATE ROAD DEPARTMENT			
RIGHT OF WAY MAP			
SECTION No. 17020-2203			
ROAD No. US 41, S.R. 45		SARASOTA COUNTY	
SCALE 1" =	NAMES	DATES	APPROVED BY
DRAWN	R. H. C.	8-27-58	<i>Ed M. Johnson</i> DIVISION ENGINEER
TRACED	R. H. C.	9-5-58	
INDEXED			
REVISOR	BY	DATE	STATE HIGHWAY ENGINEER
REVISION	BY	DATE	


Checked By: W.E.R. 9-5-58

RPB 1-P6. 45 0



FED. ROAD DIV. No.	STATE	SEC. AND JOB No.	FISCAL YEAR	SHEET No.	TOTAL SHEETS
3	FLA.	17020-2203		24	

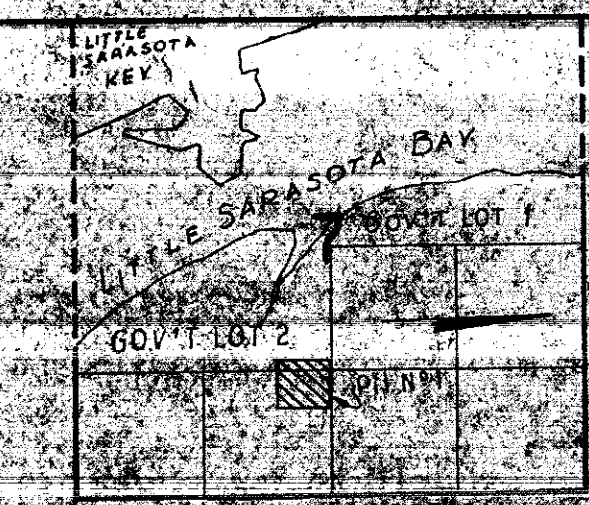


PHILLIPPE PARK
Filed April 8, 1916 Plot Book 2, Pg. 13 Manatee
County Records, Being a re-arrangement of
Phillippe Park Sub. in Sec. 7 & 8 T37S, R18E.

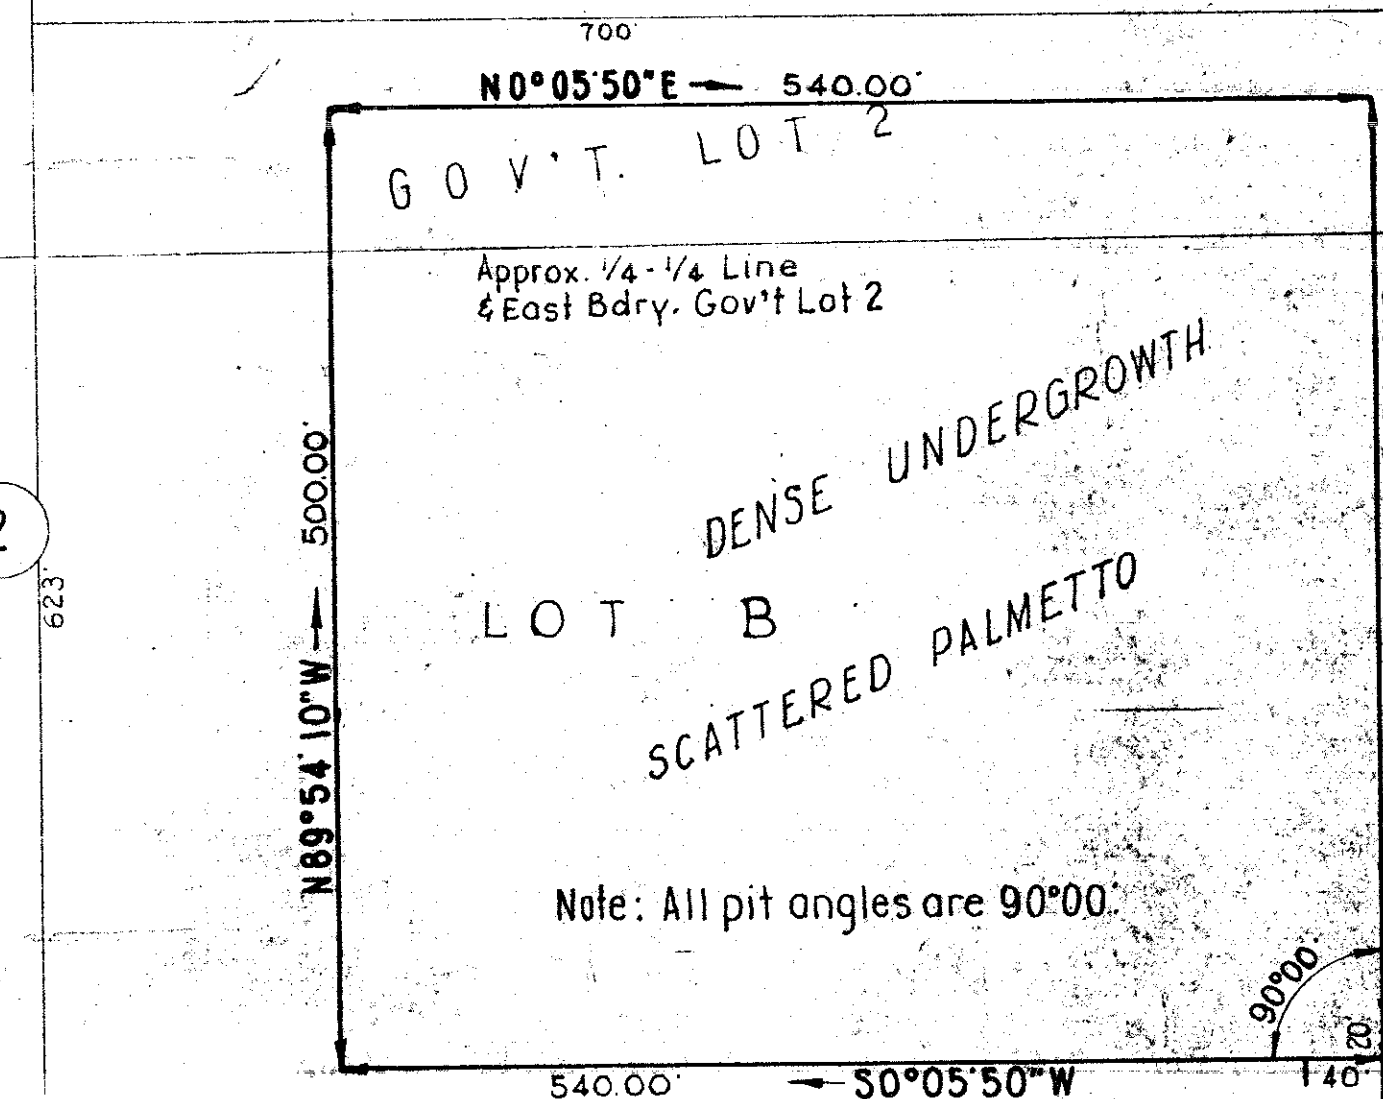

SEC. 7, T37S, R18E

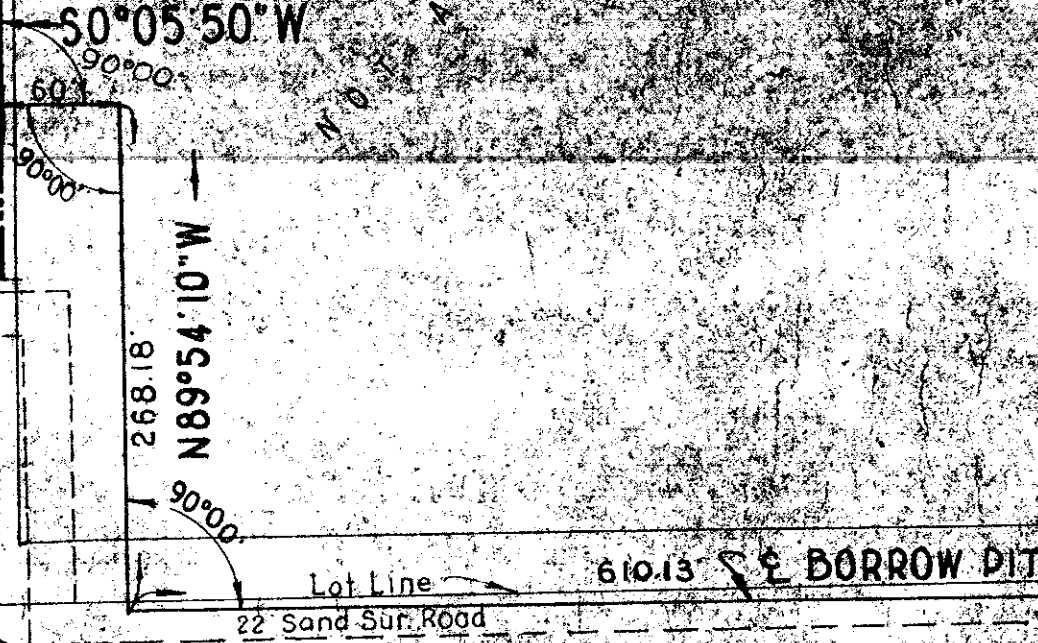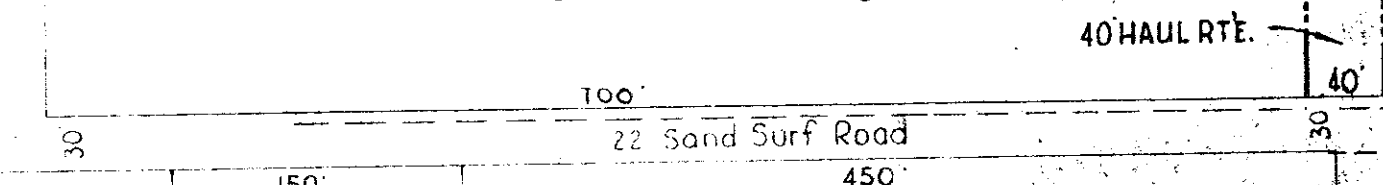

BORROW PIT No 1
LT. STA. 735+50 & CONST.
NO DRAIN REQUIRED.

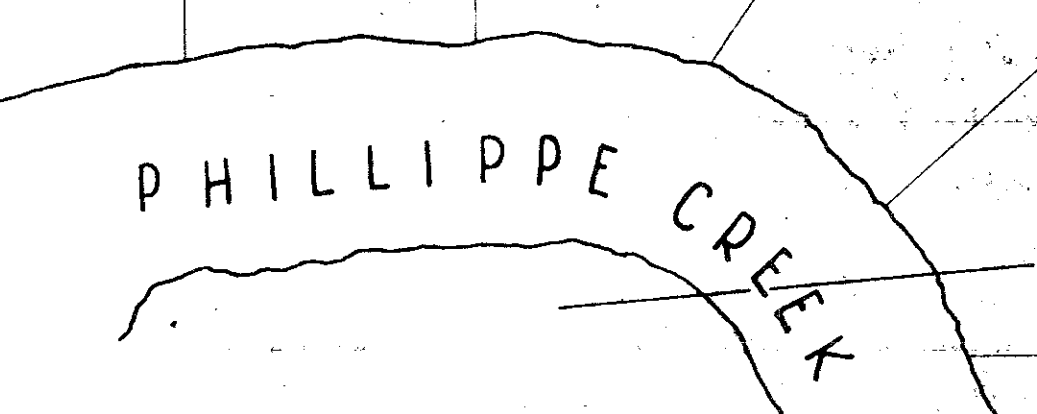

SEC. 7
SEC. 8

CURVE DATA & SUR
PI. STA. 732+19.79
Δ= 4°13'30" RT.
D= 1°00'
T= 211.35'
L= 422.50'
R= 5729.58'
PC. STA. 730+08.44
PT. STA. 734+30.94 "BK."
EQ. STA. 734+32.32 "AH"

CURVE DATA & CONST.
PI. STA. 732+07.40
Δ= 4°13'30" RT.
D= 1°00'
T= 211.35'
L= 422.50'
R= 5729.58'
PC. STA. 729+96.05
PT. STA. 734+18.55


3/4" I.P. NE. Cor. lot 1
(No Block N.P.)
River Forest Sub.
Filed Dec. 1, 1955
P.B. & P. 14-A
Sarasota Co. Records.

4 1/2" I.P. NE. Cor. lot 10
River Forest Sub.
Filed Dec. 1, 1955
P.B. & P. 14-A
Sarasota Co. Records.

BORROW PIT No 1
Plotted from field Book By (GEC) Marked B.P.I.

STATE OF FLORIDA STATE ROAD DEPARTMENT		
RIGHT OF WAY MAP		
SECTION No. 17020-2203		
ROAD No. U.S. 41, SR. 45 SARASOTA COUNTY		
SCALE 1"= 100'	NAMES B.P.M. (G.E.C.) S.H.C. (S.H.C.)	DATE 8-4-58 9-12-58
DRAWN	APPROVED BY A.C. Church DIVISION ENGINEER	
TRACED	A.C. Church STATE HIGHWAY ENGINEER	
INDEXED		
REVISED		
CHECKED BY: D.C. 9-12-58		

FED. ROAD DIV. No.	STATE	SEC. AND JOB No.	FISCAL YEAR	SHEET No.	TOTAL SHEETS
3	FLA.	17020-2203		24	

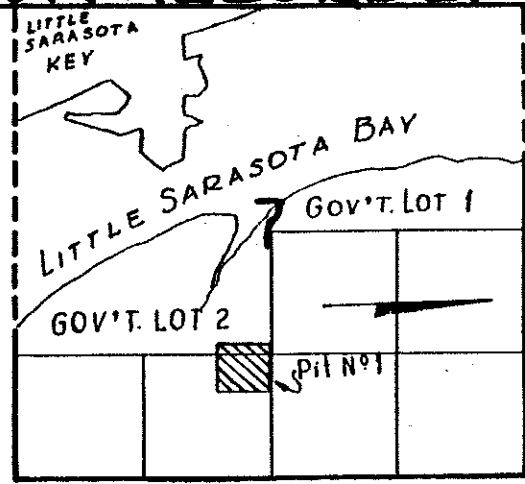

PHILLIPPE PARK

Filed April 8, 1916 Plot Book 2, Pg. 13 Manatee County Records. Being a re-arrangement of Philippi Park Sub. in Sec. 7 & 8 T37S, R18E.

SEC. 7, T37S, R18E

Scale: 1"=100'

LOT B
DENSE UNDERGROWTH
SCATTERED PALMETTO

Note: All pit angles are 90°00'.

NOT A PART OF THIS PLAT

LOT A

BORROW PIT No 1
LT. STA. 736150 & CONST.
NO DRAIN REQUIRED

This Pit and Haul Route given to the county with the stipulation that it be used for Public Recreation only or to revert to the State. See page 15 - Board Minutes of June 21, 1962.

BORROW PIT No 1

Plotted from field Book By (GEC.) Marked B.P.I.

STATE OF FLORIDA STATE ROAD DEPARTMENT		
RIGHT OF WAY MAP		
SECTION No. 17020-2203		
ROAD No. U.S. 41, SR. 45	SARASOTA	COUNTY
SCALE 1"=100'	NAMES	DATE
DRAWN	A.P.M. (G.E.C.)	8-4-58
TRACED	R.H.C. (S.B.D.)	9-12-58
INDEXED		
REVISED		
APPROVED BY A.C. Church DIVISION ENGINEER STATE HIGHWAY ENGINEER		
CHECKED BY: D.C. 9-12-58		

SEC. 7
SEC. 8

SEC. 7
SEC. 8

PHILLIPPE CREEK

CURVE DATA & SUR.
P.I. STA. 732119.79
Δ=4°13'30" RT.
D=1°00'
T=211.35'
L=422.50'
R=5729.58'
P.C. STA. 730108.44
P.T. STA. 734130.94 "BK."
EQ: L= STA. 734132.32 "AH"

CURVE DATA & CONST.
P.I. STA. 732107.40
Δ=4°13'30" RT.
D=1°00'
T=211.35'
L=422.50'
R=5729.58'
P.C. STA. 729196.05
P.T. STA. 734118.55

EQUATION: & CONST.
STA. 734133.27 "BK."
STA. 734132.32 "AH"

EQUATION: & SURVEY
P.T. STA. 734130.94 "BK."
STA. 734132.32 "AH"

3/4" I.D. NE Cor. lot 1
(No Block N.P.)
River Forest Sub.
Filed Dec. 1, 1955
P.B. 8, Pg. 1144 Sarasota
Co. Records.

4" 4" C.M. NE Cor. lot 70
River Forest Sub.
Filed Dec. 1, 1955
P.B. 8, Pg. 1144-A
Sarasota Co. Records.