



SECTION 24 TOWNSHIP 36 SOUTH RANGE 17 EAST

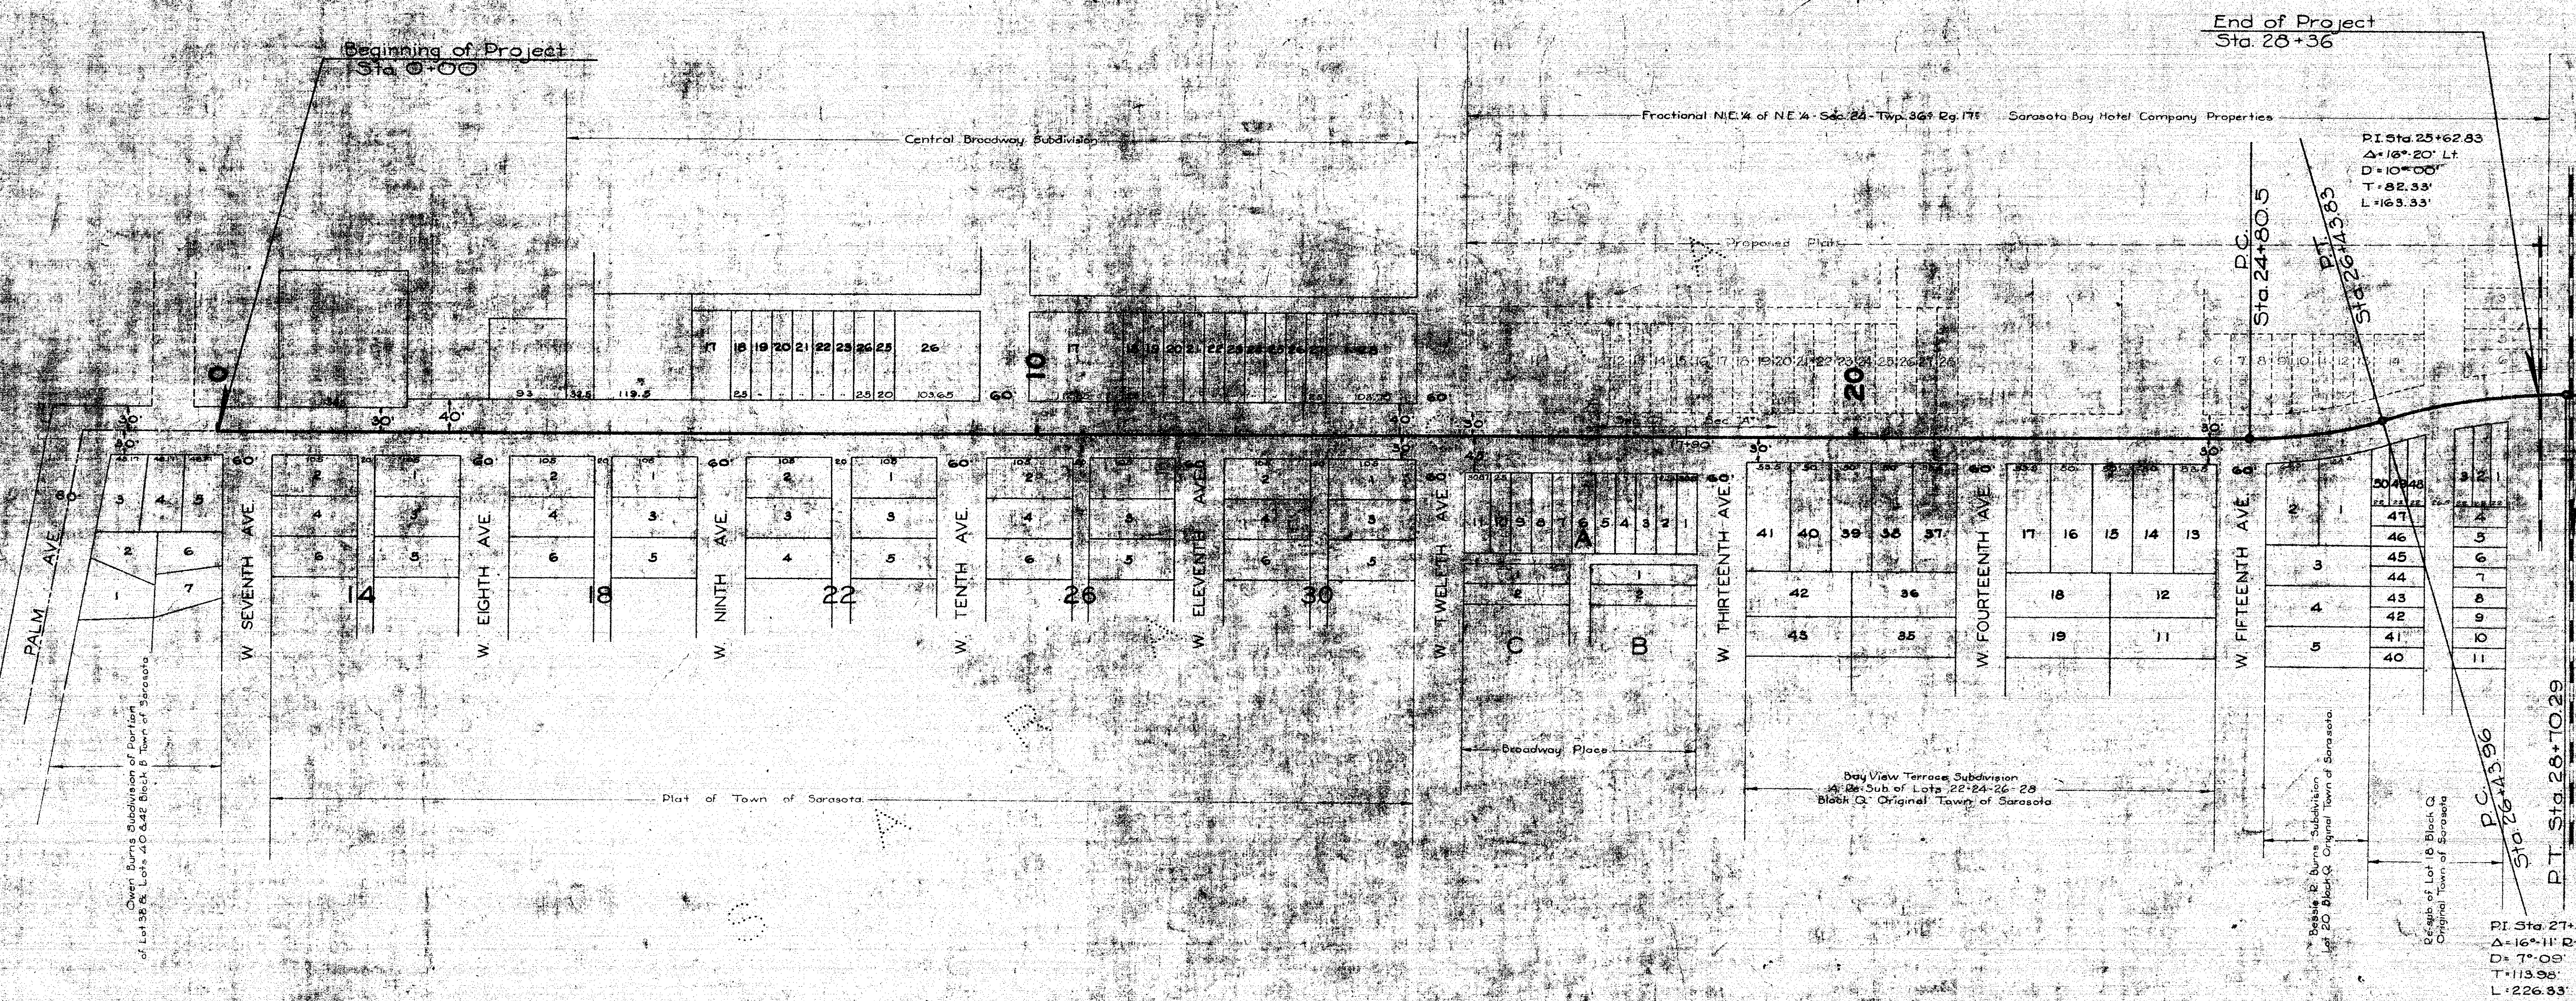

SECTION 18 TOWNSHIP 36 SOUTH RANGE 16 EAST

RIGHT OF WAY MAP
STATE ROAD DEPARTMENT
PROJ. NRM.138 ROAD 5
SARASOTA COUNTY
SCALE 1"=100'

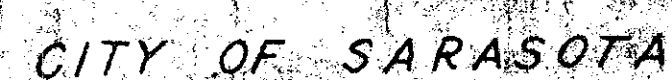

STATE OF FLORIDA STATE ROAD DEPARTMENT	
RIGHT OF WAY MAP	
SECTION NO. <u>1702-109</u>	
ROAD NO. <u>45</u>	<u>SARASOTA</u> COUNTY
SCALE 1" = _____	NAME _____
DRAWN BY _____	DATES _____
CHECKED BY <u>CCG</u>	DIVISION ENGINEER _____
REVIEWED BY _____	STATE HIGHWAY ENGINEER _____