


FED. ROAD DIV. No.	STATE	SEC. AND JOB No.	FISCAL YEAR	SHEET No.	TOTAL SHEETS
3	FLA	17020-2207	57	1	

Scale: 1"=200'
T 39S, R 19E

SEE INSERT No 1, SHEET 3

SEE INSERT No 1, SHEET 4

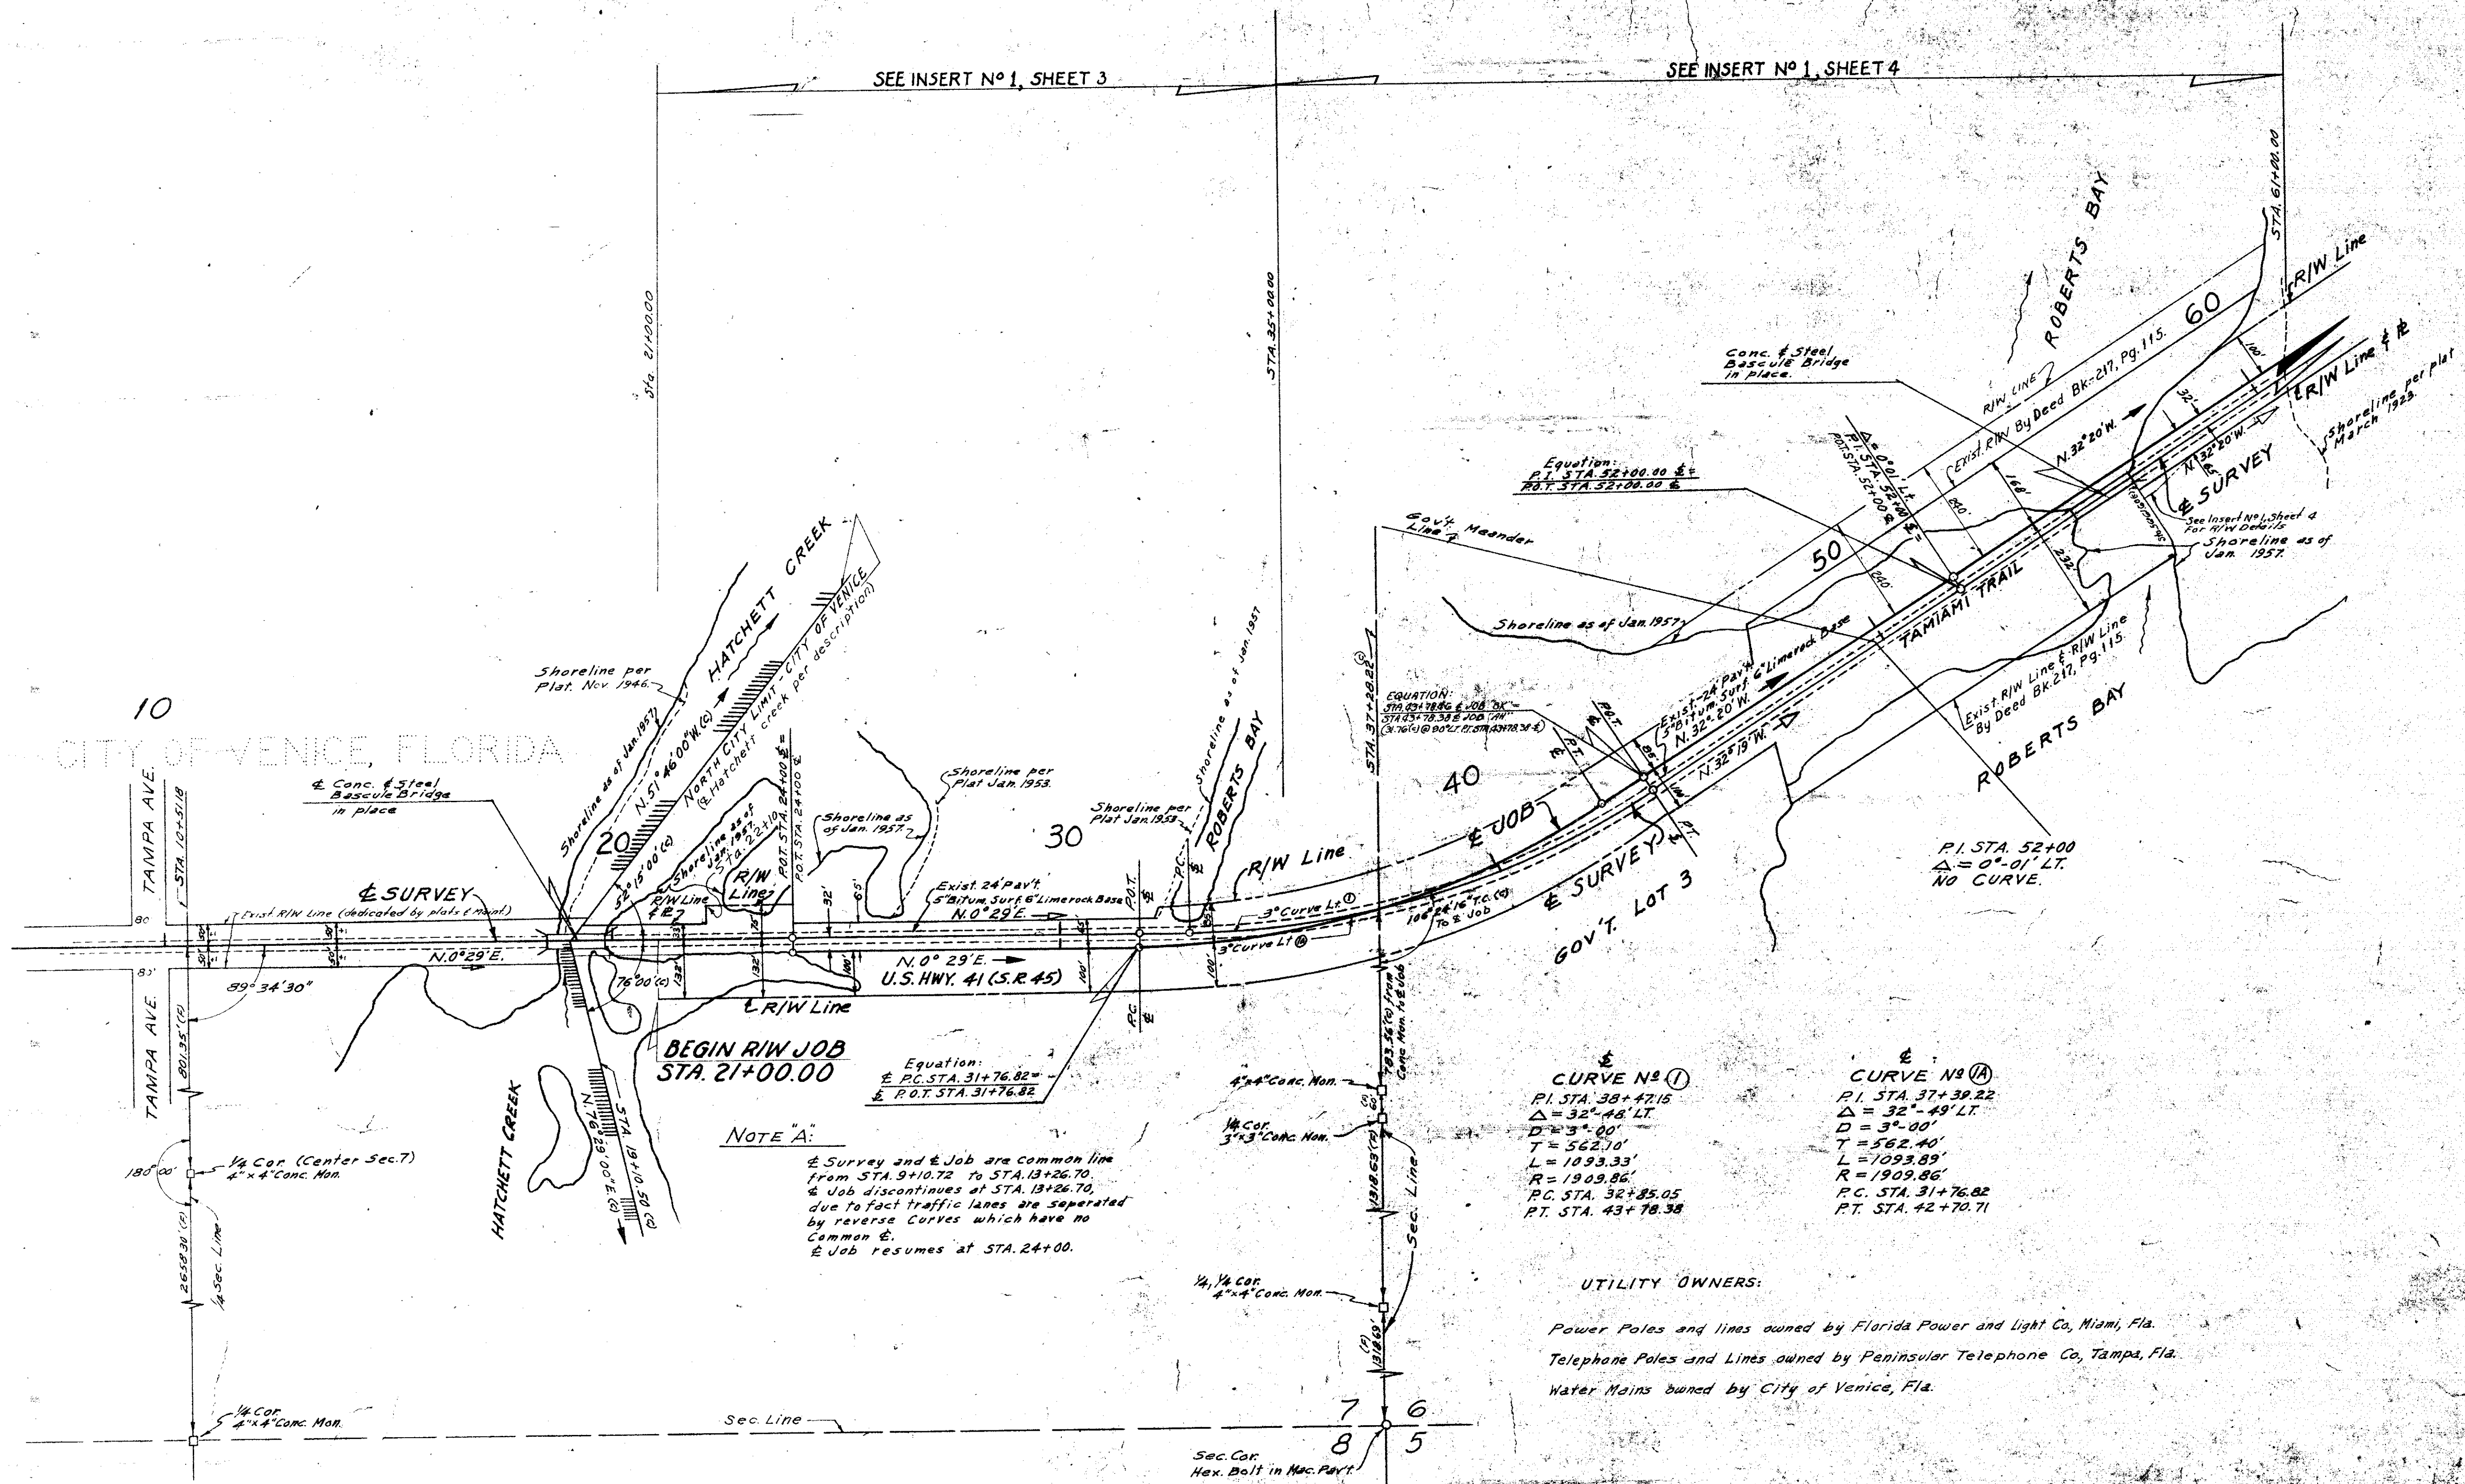

NOTES

S = Survey Line.
 C = Center Line of Job.
 (P) = Field Dimension.
 (C) = Calculated Dimension.
 RL = Property Line.
 Gov't. Meander Lines plotted from Original Gov't. Notes.

Bearings shown are true bearings calculated from Polaris observation at STA. 10+00 on March 30, 1949 at 9:00 East by S.R.D.

CURVE No. 1
 P.I. STA. 38+47.15
 Δ = 32° 48' LT.
 D = 3° 00'
 T = 562.10'
 L = 1093.33'
 R = 1909.86'
 P.C. STA. 32+85.05
 P.T. STA. 43+78.38

CURVE No. 1A
 P.I. STA. 37+39.22
 Δ = 32° 49' LT.
 D = 3° 00'
 T = 562.40'
 L = 1093.89'
 R = 1909.86'
 P.C. STA. 31+76.82
 P.T. STA. 42+70.71

UTILITY OWNERS:

Power Poles and lines owned by Florida Power and Light Co., Miami, Fla.
 Telephone Poles and Lines owned by Peninsular Telephone Co., Tampa, Fla.
 Water Mains owned by City of Venice, Fla.


KEY MAP A
TAMIA MI TRAIL

Land Ties plotted from Field Book No. (G.C.) RPB 1- P6.24
Topog and alignment plotted from Field Book No. (G.C.) RPB 1- P6.24

STATE OF FLORIDA STATE ROAD DEPARTMENT			
RIGHT OF WAY MAP			
SECTION No. 17020-2207			
ROAD No. U.S. 41 (S.R. 45) SARASOTA COUNTY			
SCALE 1"=200'	NAMES	DATE	APPROVED BY
DESIGNED	R.B.Z.	11-12-54	E. H. Johnson
TRACED	R.B.Z.	2-25-55	
INSTRUMENTED			
REVIEWED			
APPROVED			

GLACE ENGINEERING CORPORATION
 511 Palmetto Building
 St. Petersburg, Fla.
 Approved by: [Signature]

FED. ROAD DIV. No.	STATE	SEC. AND JOB No.	FISCAL YEAR	SHEET No.	TOTAL SHEETS
3	FLA.	17020-2207	57	2	

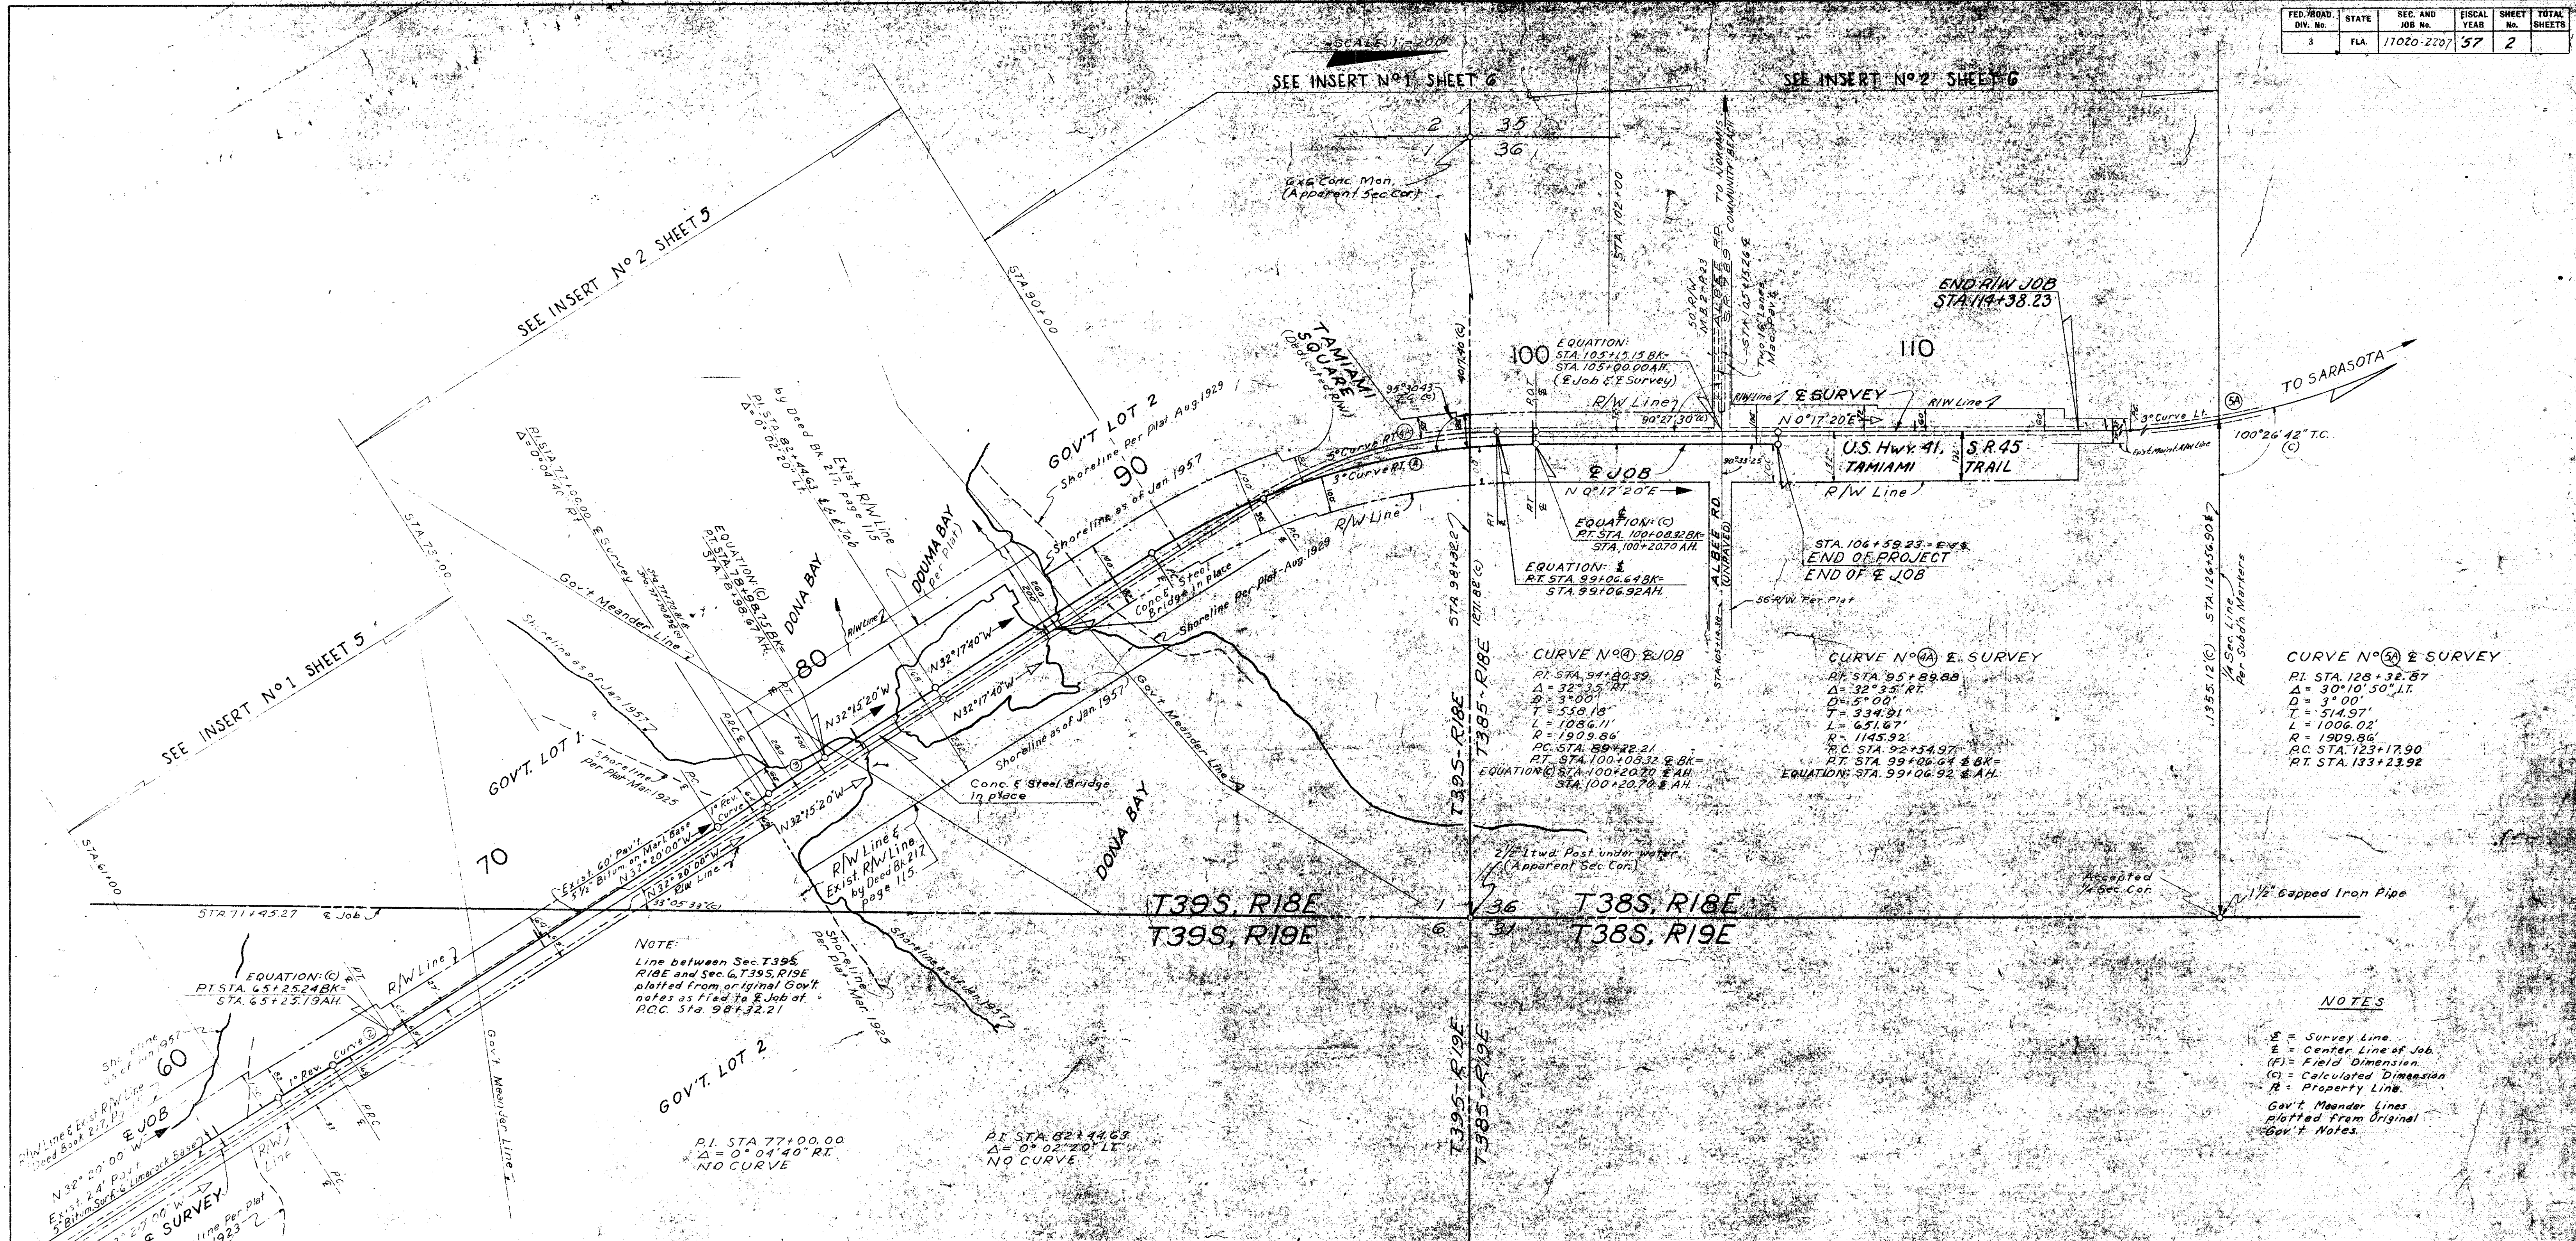

NOTES

- S = Survey Line
- E = Center Line of Job
- (F) = Field Dimension
- (C) = Calculated Dimension
- R = Property Line
- Gov't Meander Lines plotted from Original Gov't Notes

KEY MAP B
TAMIAMI TRAIL

Land Ties plotted from Field Book No. (G.E.C.) R1 & R2
Tape & Alignment plotted from Field Book No. (G.E.C.) 3 & 4

STATE OF FLORIDA
STATE ROAD DEPARTMENT
RIGHT OF WAY MAP

SECTION No. 17020-2207		
ROAD No. U.S. 41 (S.R. 45) SARASOTA COUNTY		
SCALE 1"=200'	NAMES	DATES
DRAWN	R.E.Z.	11-14-57
TRACED	B.R.M.	3-18-58
INDEXED		
REVISED		
CHECKED		

GLACE ENGINEERING CORPORATION
St. Petersburg, Fla.
Approved by *[Signature]*

REVERSE CURVE NO. 1 E JOB

PI STA 62+71.37
Δ = 1° 41' 33" RT
D = 1° 00'
T = 84.63'
L = 169.25'
R.C. STA 61+86.74
P.R.C. STA 63+55.99

PI STA 64+40.62
Δ = 1° 41' 33" LT
D = 1° 00'
T = 84.63'
L = 169.25'
P.R.C. STA 63+55.99
EQUATION (C) RT STA 65+25.24 BK = STA 65+25.19 AH

REVERSE CURVE NO. 2 E JOB

PI STA 76+43.91
Δ = 1° 38' 30" RT
D = 1° 00'
T = 82.36'
L = 164.71'
R.C. STA 75+41.55
P.R.C. STA 77+26.26

PI STA 78+12.52
Δ = 1° 43' 30" RT
D = 1° 00'
T = 86.26'
L = 172.49'
R.C. STA 77+26.26
EQUATION (C) RT STA 78+12.52 BK = STA 78+12.67 AH

NOTE:
Line between Sec. T39S, R18E and Sec. T39S, R19E plotted from original Gov't notes as filed to E Job at P.C. Sta 98+32.21

PI STA 77+00.00
Δ = 0° 04' 40" RT
NO CURVE

PI STA 82+44.63
Δ = 0° 02' 20" LT
NO CURVE

FED. ROAD DIV. No.	STATE	SEC. AND JOB No.	FISCAL YEAR	SHEET No.	TOTAL SHEETS
3	FLA.	17020-2207	57	3	

Scale: 1"=50'

SEC 7, T39S, R19E

HARBOR LIGHTS SUB.

Located in Sec. 7, T39S, R19E, Plat Book 7, Page 8, Filed July 30, 1953.
Public Records, Sarasota County, Florida.

NOTE:
No Markers Found Other Than Those Shown.

NOTE:
Description of deed to Sarasota County for existing R/W for Tamiami Trail apparently in error; description cannot be reconciled with existing alignment of Tamiami Trail (U.S. Hwy. 41).

NOTES:

(F) = Field Dimension.
(D) = Deed Dimension.
(C) = Calculated.
S.R.D. = Survey Line.
E = E Job.
P.L. = Property Line.
(N.T.S.) = Not To Scale.

Government Meander Lines
Plotted From Original Government Notes.

All Ties To E of Job
Unless Otherwise Noted.

INSERTS

Plotted From Field Books N^o(GEC) R-8, R-9, 3 & 4.

STATE OF FLORIDA
STATE ROAD DEPARTMENT

RIGHT OF WAY MAP

SECTION No. 17020-2207

ROAD No. U.S. 41 (S.R. 45) SARASOTA COUNTY

SCALE 1"=50' NAMES DATES

DRAWN J.L.H. 1-3-59

TRACED C.W.R. 3-5-58

INDEXED J.L.H. 1-3-59

REVISIONS BY DATE

CHECKED W.H.N. 3-6-58


GLACE ENGINEERING
CORPORATION

St. Petersburg, Fla.


Approved By: *[Signature]*

INSERT N^o 1

REVISIONS	BY	DATE
1	J.L.H.	3/4/59
2	W.H.N.	3/11/59
3	W.H.N.	6-12-59
4	W.H.N.	10-2-59

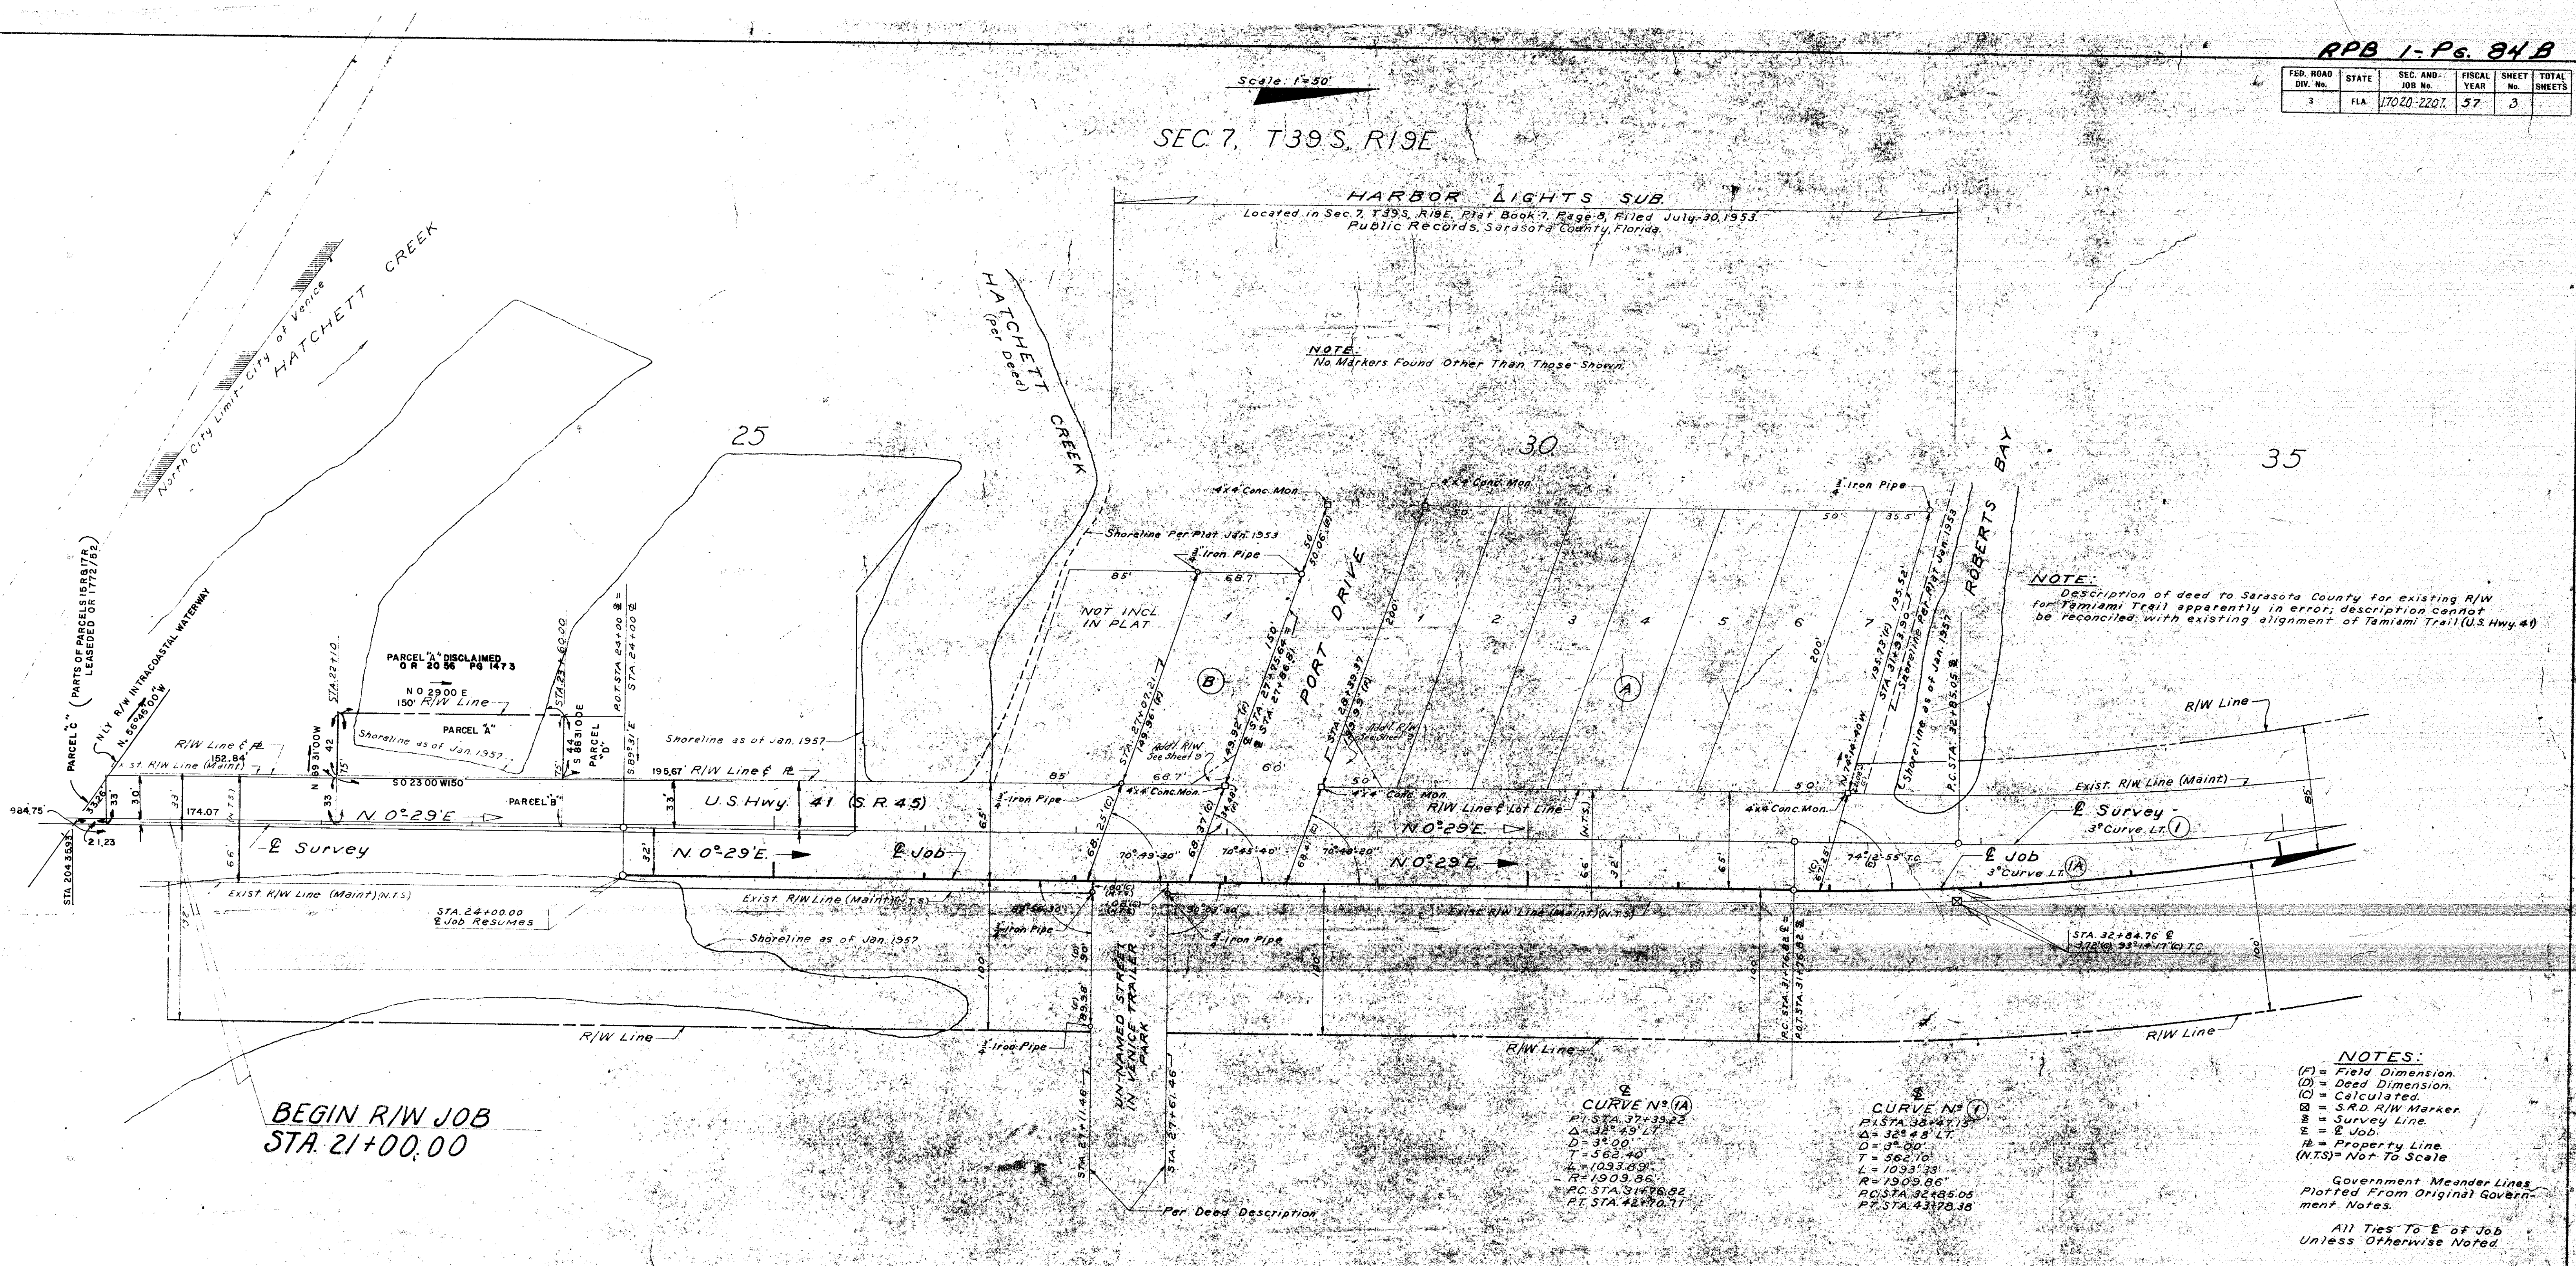

FED. ROAD DIV. No.	STATE	SEC. AND JOB No.	FISCAL YEAR	SHEET No.	TOTAL SHEETS
3	FLA.	17020-2207	57	4	

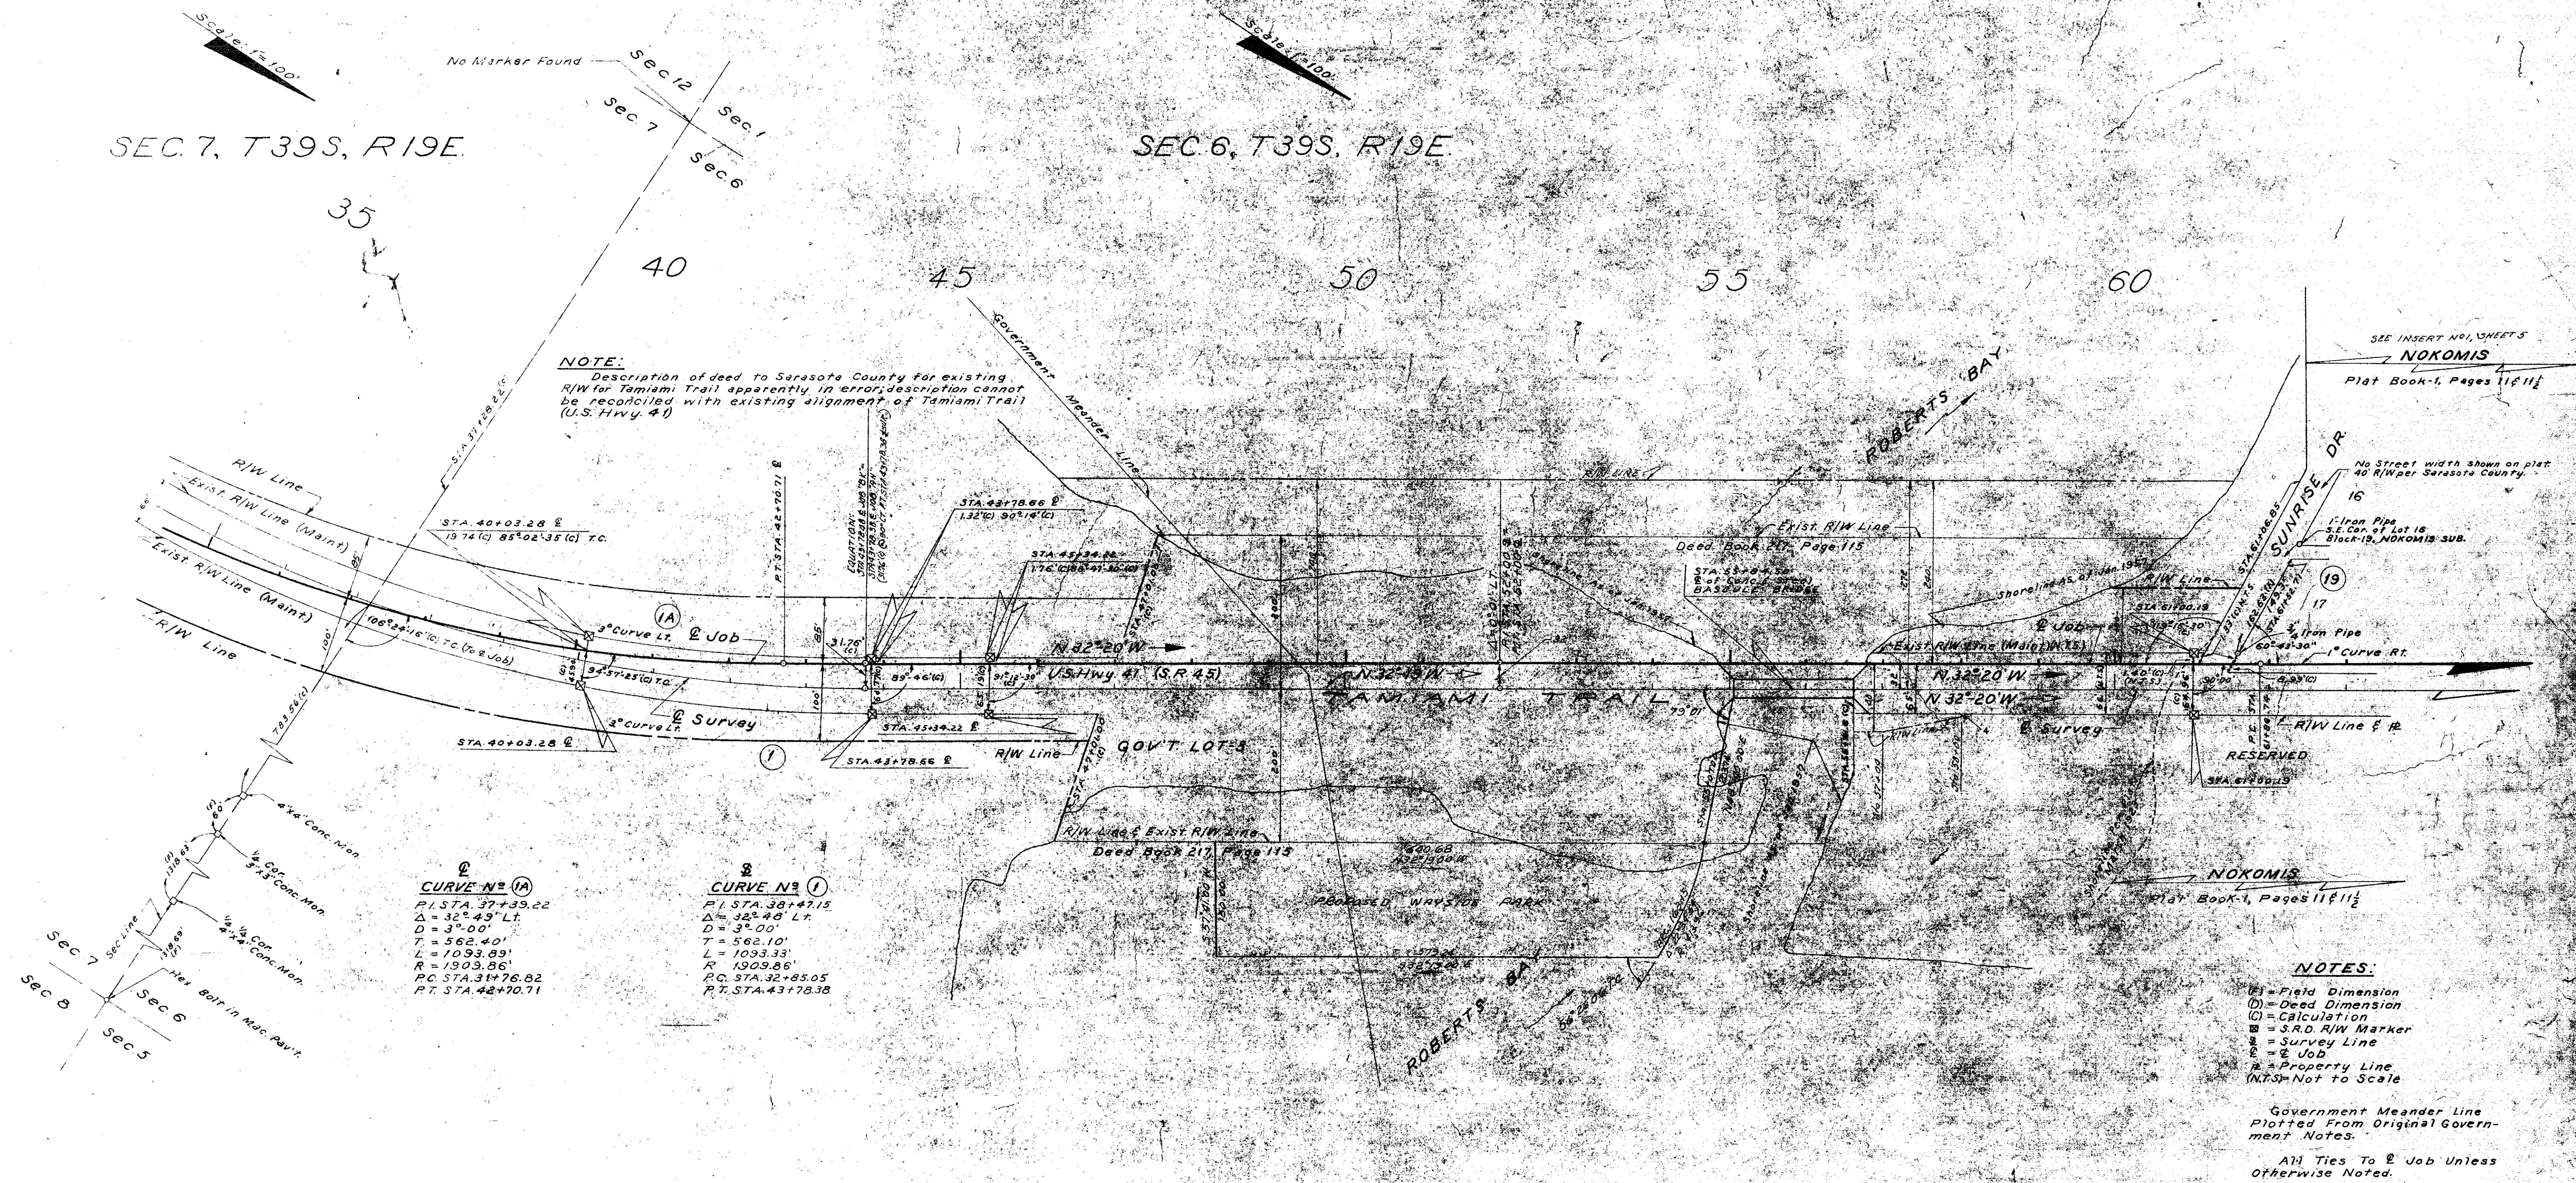

INSERT N° 1

GLACE ENGINEERING CORPORATION
St. Petersburg, Fla.
Approved By: *[Signature]*


INSERTS
Plotted From Field Books N°(GEC) R-1, R-2, 3 & 4

STATE OF FLORIDA
STATE ROAD DEPARTMENT
RIGHT OF WAY MAP

SECTION No. 17020-2207
ROAD No. U.S. 41 (S.R. 45) SARASOTA COUNTY

SCALE 1" = 100'	NAMES	DATES	APPROVED BY
DRAWN	J.L.H.	1-5-58	<i>[Signature]</i> DIVISION ENGINEER
TRACED	C.W.R.	2-26-58	
INDEXED			
REVISED			
REVIEWED	W.C. H.C.	1-25-68	<i>[Signature]</i> CHIEF HIGHWAY ENGINEER
CHECKED	W.C.H.	3-10-58	

FED. ROAD DIV. No.	STATE	SEC. AND JOB No.	FISCAL YEAR	SHEET No.	TOTAL SHEETS
9	FLA.	17020-2207	57	5	

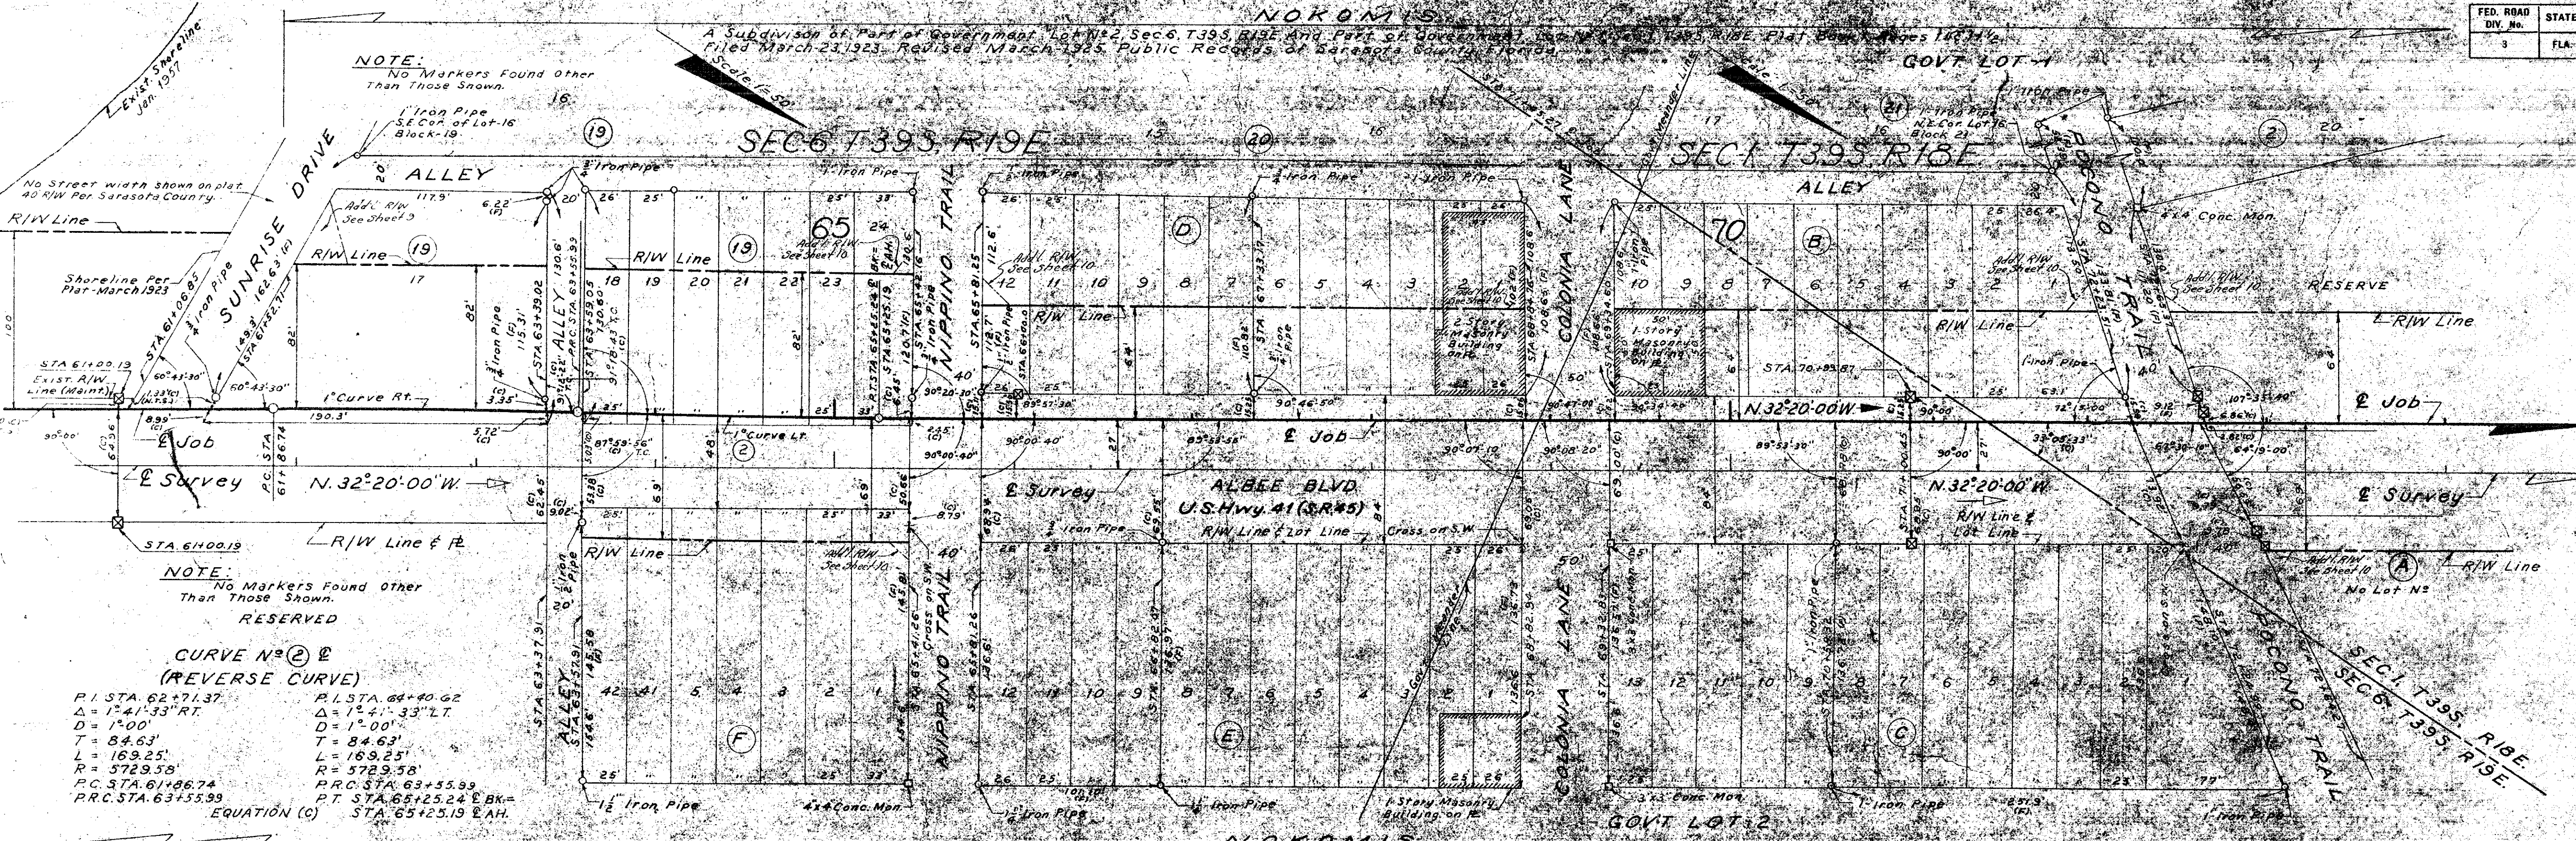

NOTE:
No Markers Found Other Than Those Shown.

1" Iron Pipe
SE Cor. of Lot 16
Block 19


NOTE:
No Markers Found Other Than Those Shown.

CURVE NO. 2 (REVERSE CURVE)

P.I. STA. 62+71.37
Δ = 1°41'33" RT
D = 1°00'
T = 84.63'
L = 169.25'
R = 5729.58'
P.C. STA. 61+06.74
P.T. STA. 63+55.99
EQUATION (C) STA. 63+55.99

P.I. STA. 64+40.62
Δ = 1°41'33" LT
D = 1°00'
T = 84.63'
L = 169.25'
R = 5729.58'
P.C. STA. 63+55.99
P.T. STA. 65+25.24
EQUATION (C) STA. 65+25.24

INSERT NO. 1

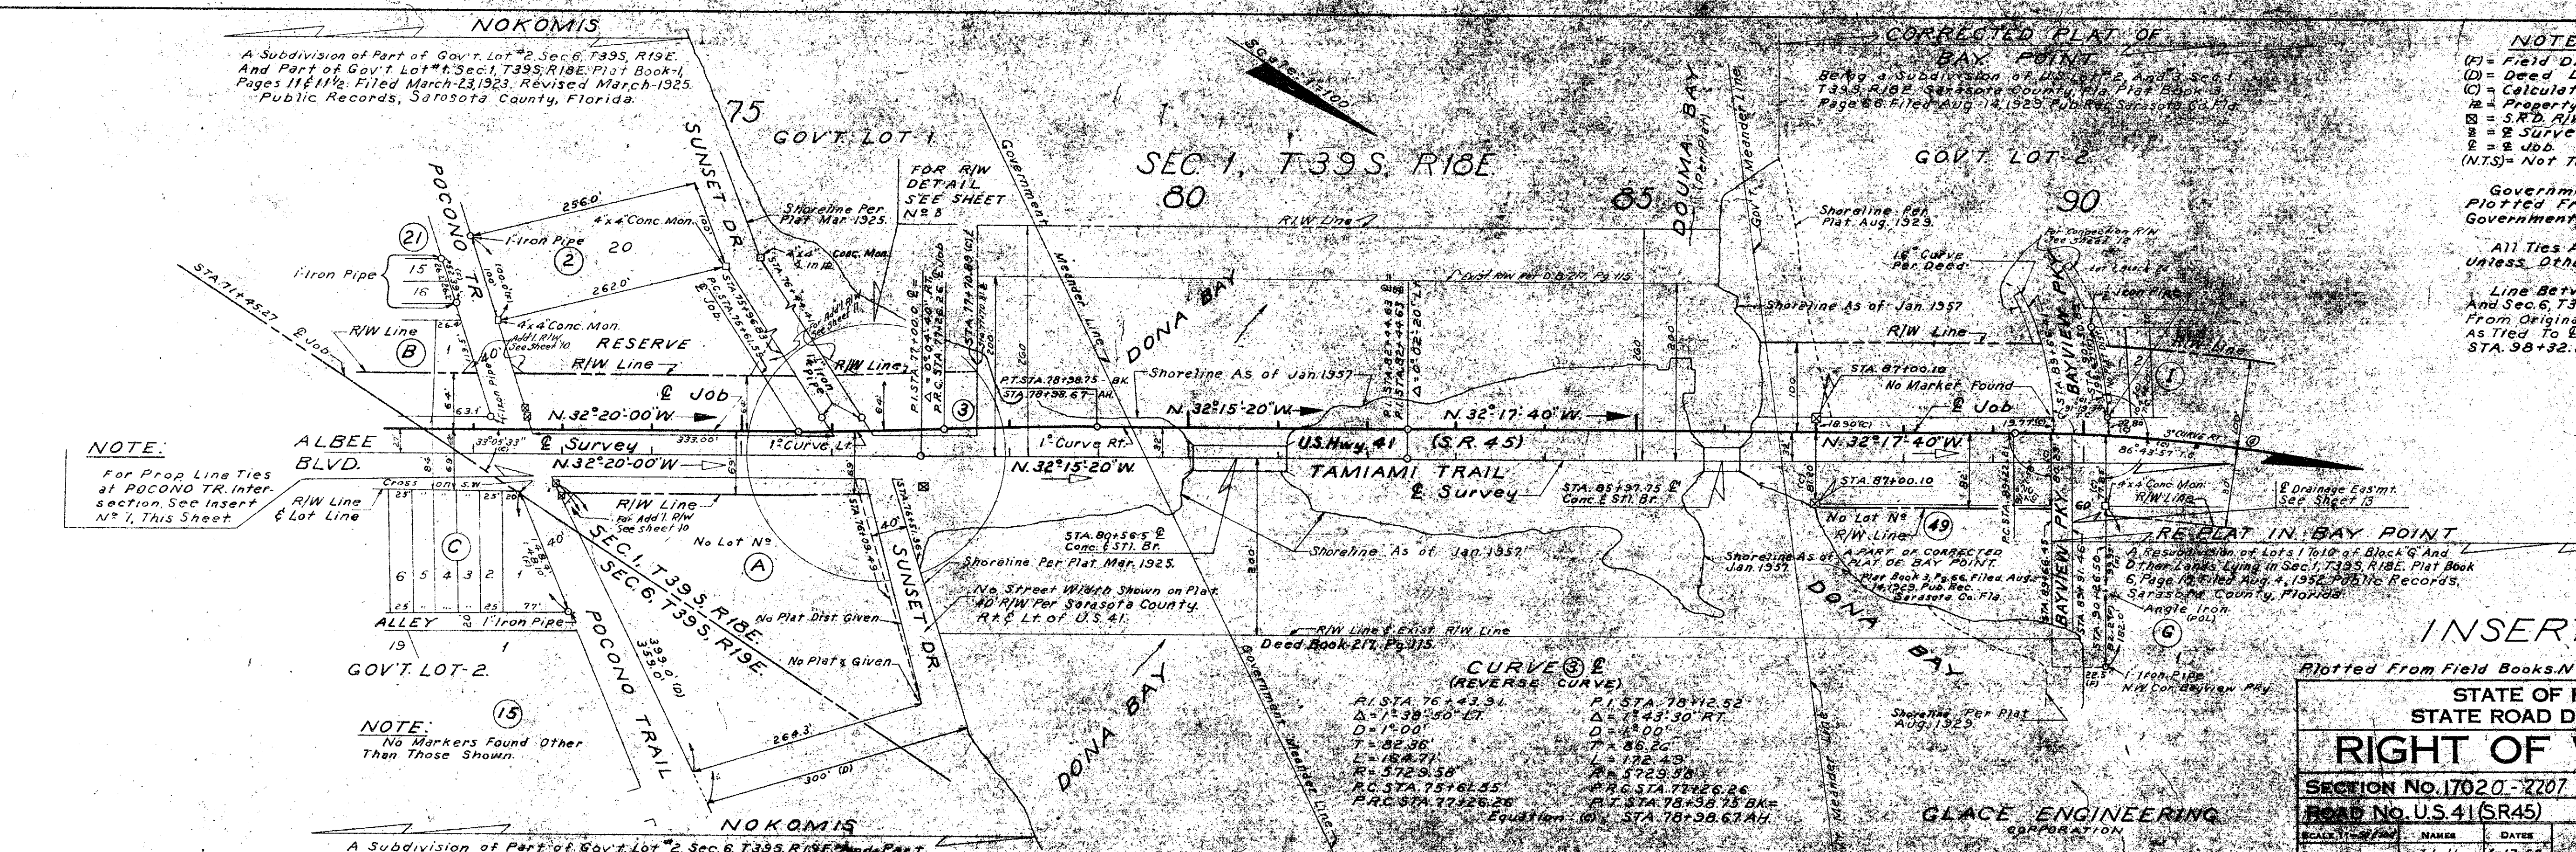

NOTE:
For Prop Line Ties at POCONO TR. Inter-section, See Insert No. 1, This Sheet.

CURVE NO. 3 (REVERSE CURVE)

P.I. STA. 76+42.31
Δ = 1°38'50" LT
D = 1°00'
T = 88.86'
L = 177.72'
R = 5729.58'
P.C. STA. 75+16.55
P.T. STA. 77+26.26
EQUATION (C) STA. 77+26.26

P.I. STA. 78+12.52
Δ = 1°43'30" RT
D = 1°00'
T = 88.86'
L = 177.72'
R = 5729.58'
P.C. STA. 77+26.26
P.T. STA. 79+36.67
EQUATION (C) STA. 79+36.67

NOTES:

(F) = Field Dimension
(D) = Deed Dimension
(C) = Calculated
R = Right of Way Line
S = Survey
E = E Job
(N.T.S.) = Not To Scale

Government Meander Lines Plotted From Original Government Notes.

All Ties Are To E of Job Unless Otherwise Noted.

Line Between Sec. 1, T39S, R19E And Sec. 6, T39S, R19E, Plotted From Original Government Notes As Tied To E of Job At P.C. STA. 98+32.21.



INSERTS
Plotted From Field Books Nos. 2, 3, 4, 100.

STATE OF FLORIDA
STATE ROAD DEPARTMENT
RIGHT OF WAY MAP

SECTION No. 17020-2207
ROAD No. U.S. 41 (SR 45) SARASOTA COUNTY

SCALE	NAME	DATE	APPROVED BY
1" = 100'	J. L. H.	1-12-58	
1" = 100'	C. W. H.	2-1-59	

GLACE ENGINEERING CORPORATION
St. Petersburg, Fla.

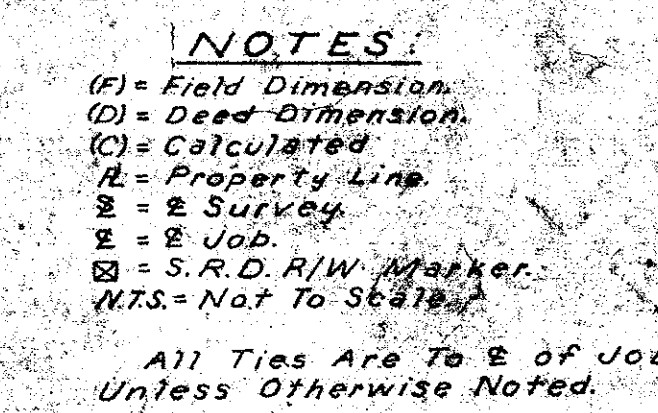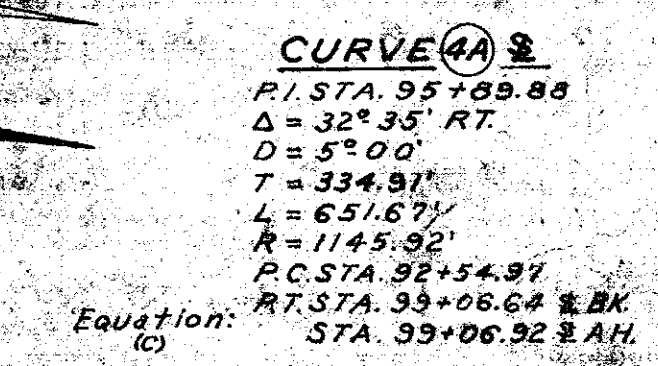


1. W. K. N.
 2. W. K. N.
Approved By Richard

FED. ROAD DIV. No.	STATE	SEC. AND JOB No.	FISCAL YEAR	SHEET No.	TOTAL SHEETS
3	FLA.	1000-2201	57	8	

NOKOMIS
Plat Book-1, Pages 11&11 1/2, Recorded March-23, 1923
Revised March-1925. Public Records Sarasota Co. Fla.

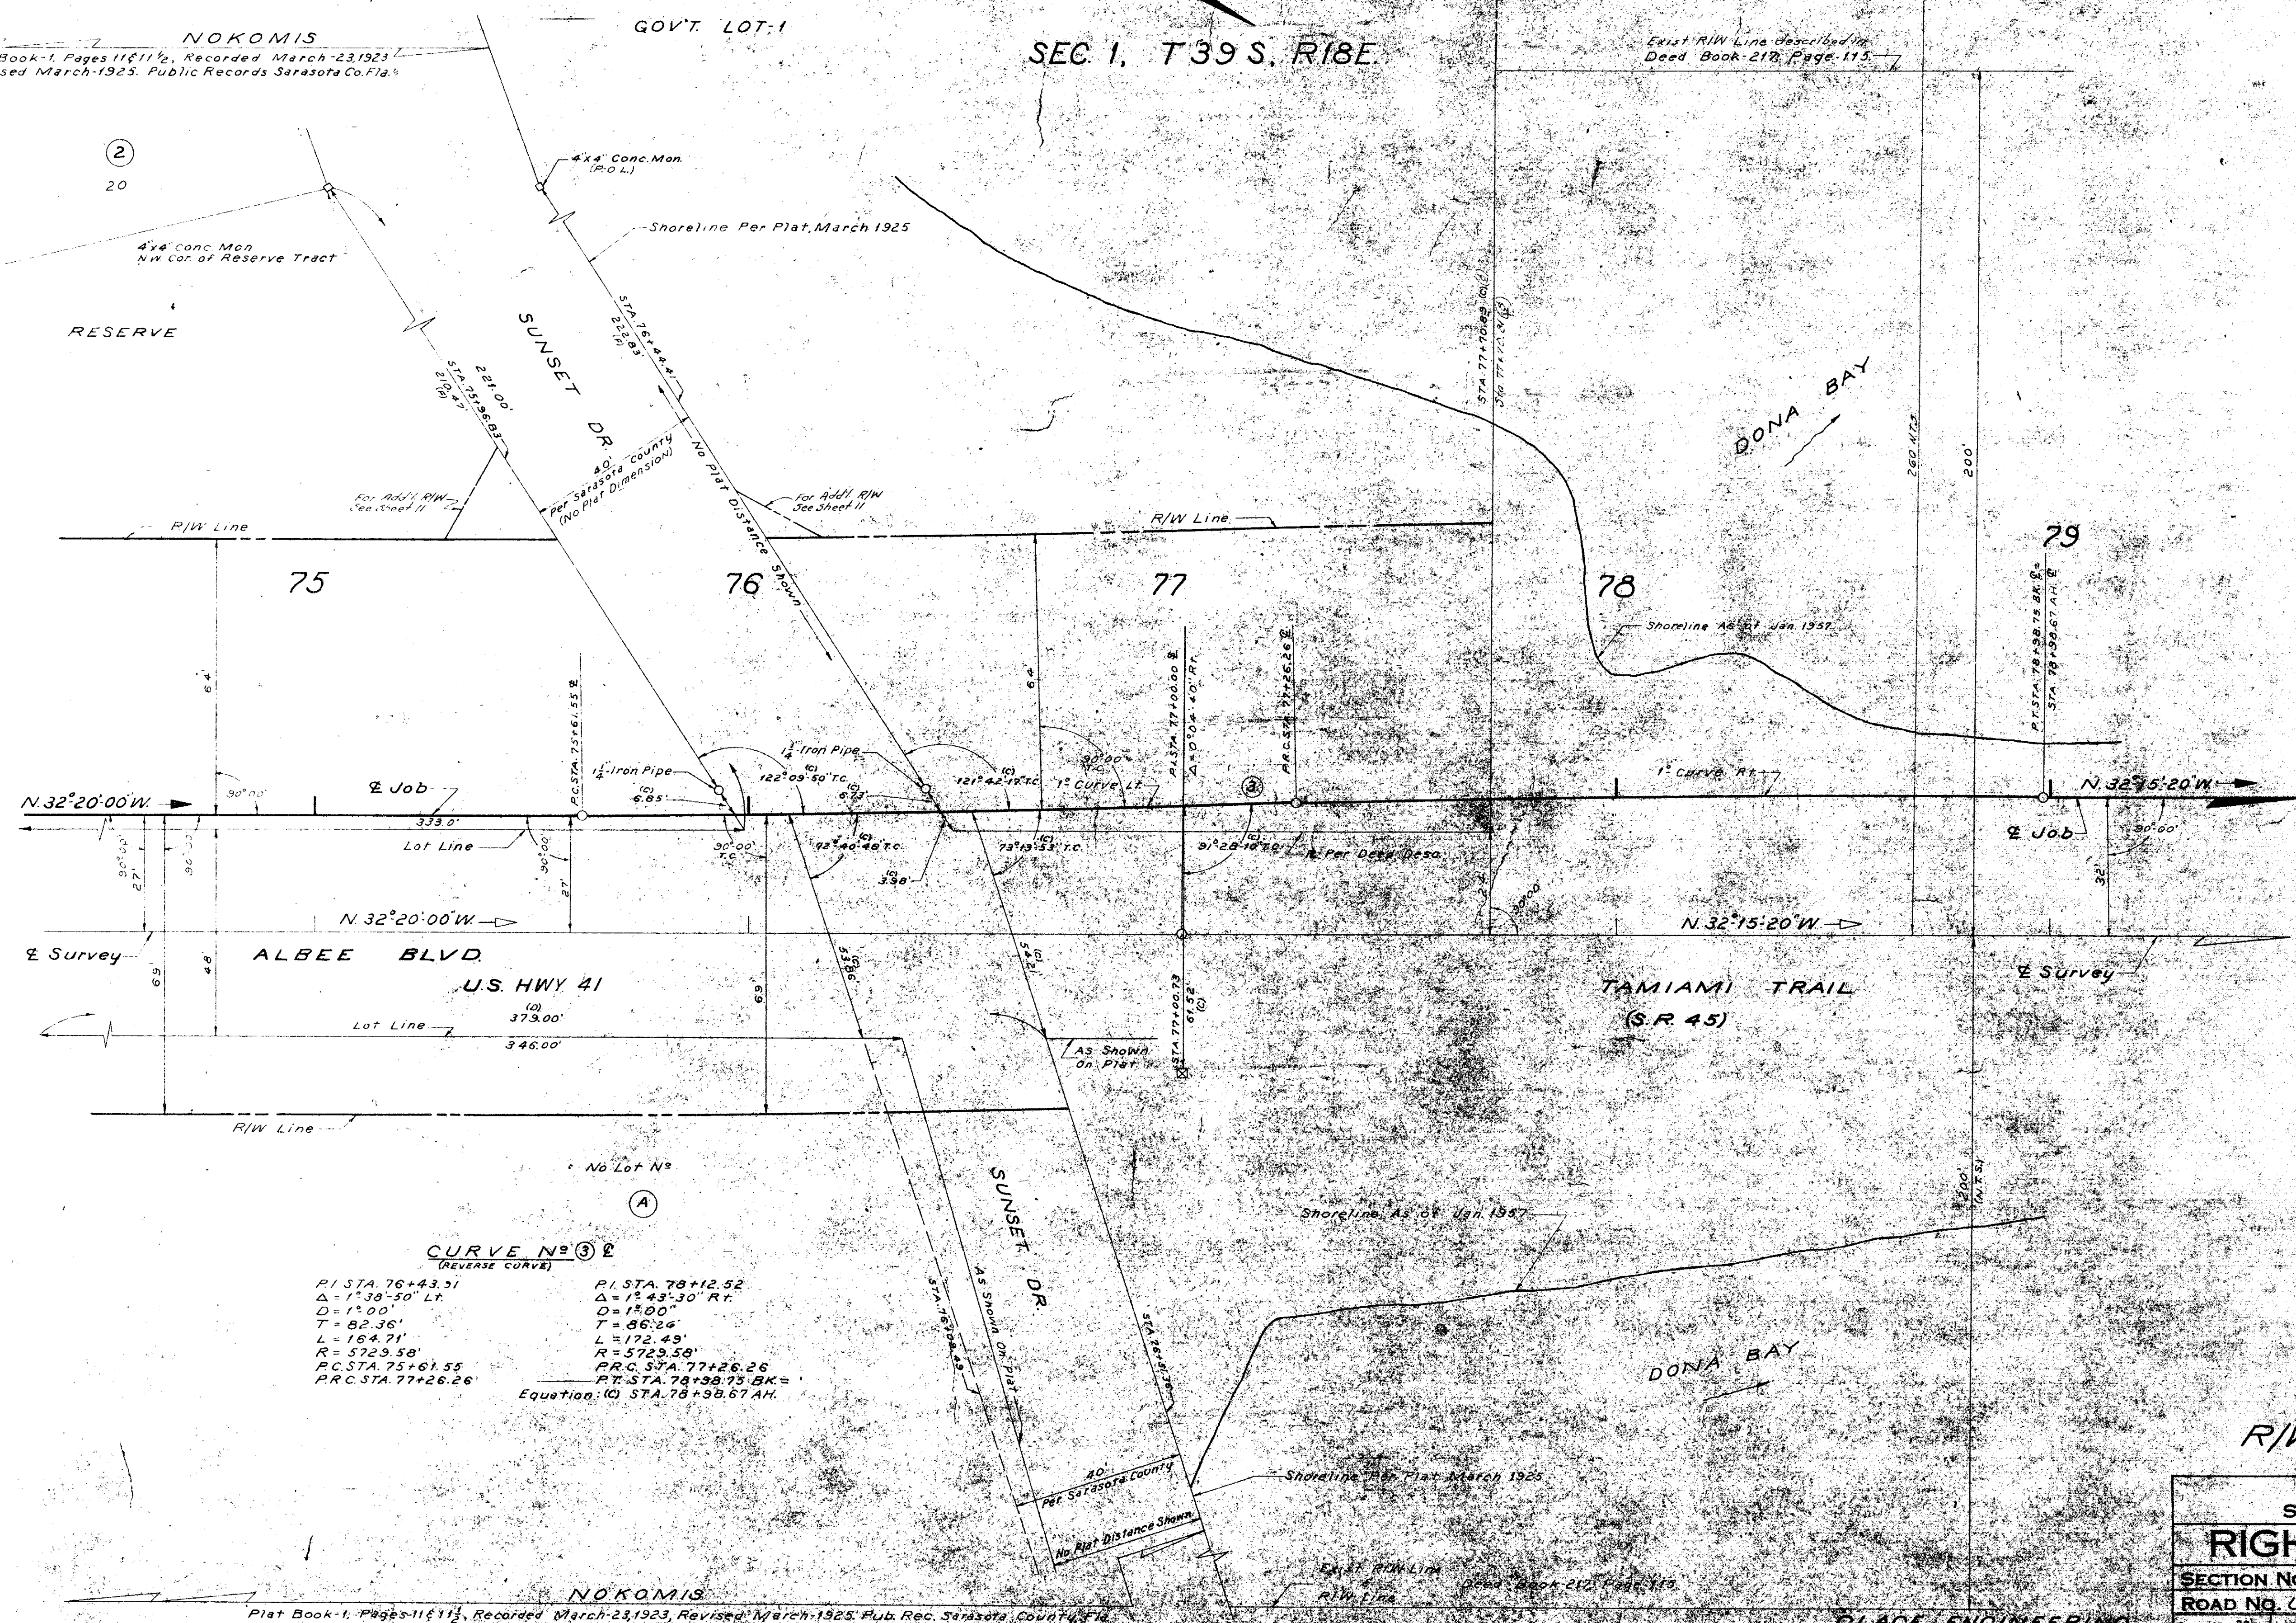

NOTES:

- (F) = Field Dimension
(C) = Calculated
(D) = Deed Dimension
S.R.D. = S.R.D. R/W Marker
S = Survey
P = Property Line
(N.T.S.) = Not To Scale

R/W DETAIL

STATE OF FLORIDA STATE ROAD DEPARTMENT			
RIGHT OF WAY MAP			
SECTION No. 17020-2201			
ROAD No. US 41 (S.R. 45) SARASOTA COUNTY			
SCALE 1" = 20'	NAME	DATE	APPROVED BY
DESIGNED	J. L. H.	3-22-58	
DRAWN	J. L. H.	3-22-58	
CHECKED	J. L. H.	3-22-58	
APPROVED	J. L. H.	3-22-58	
REVIEWED	J. L. H.	3-22-58	
CONVERTED	J. L. H.	3-22-58	

GLACE ENGINEERING CORPORATION

St. Petersburg, Fla.

Approved By: [Signature]



FED. ROAD DIV. No.	STATE	SEC. AND JOB No.	FISCAL YEAR	SHEET No.	TOTAL SHEETS
3	FLA.	17020-2207	57	9	

SEC. 7, T39S, R19E.

HARBOR LIGHTS SUBDIVISION
Plat Book-7, Page-8, Filed July-30, 1953. Public Records, Sarasota County, Florida.

SEC. 6, T39S, R19E.

NOKOMIS
Plat Book-1, Pages 118-119, Filed March-23, 1923.
Public Records, Sarasota County, Florida.

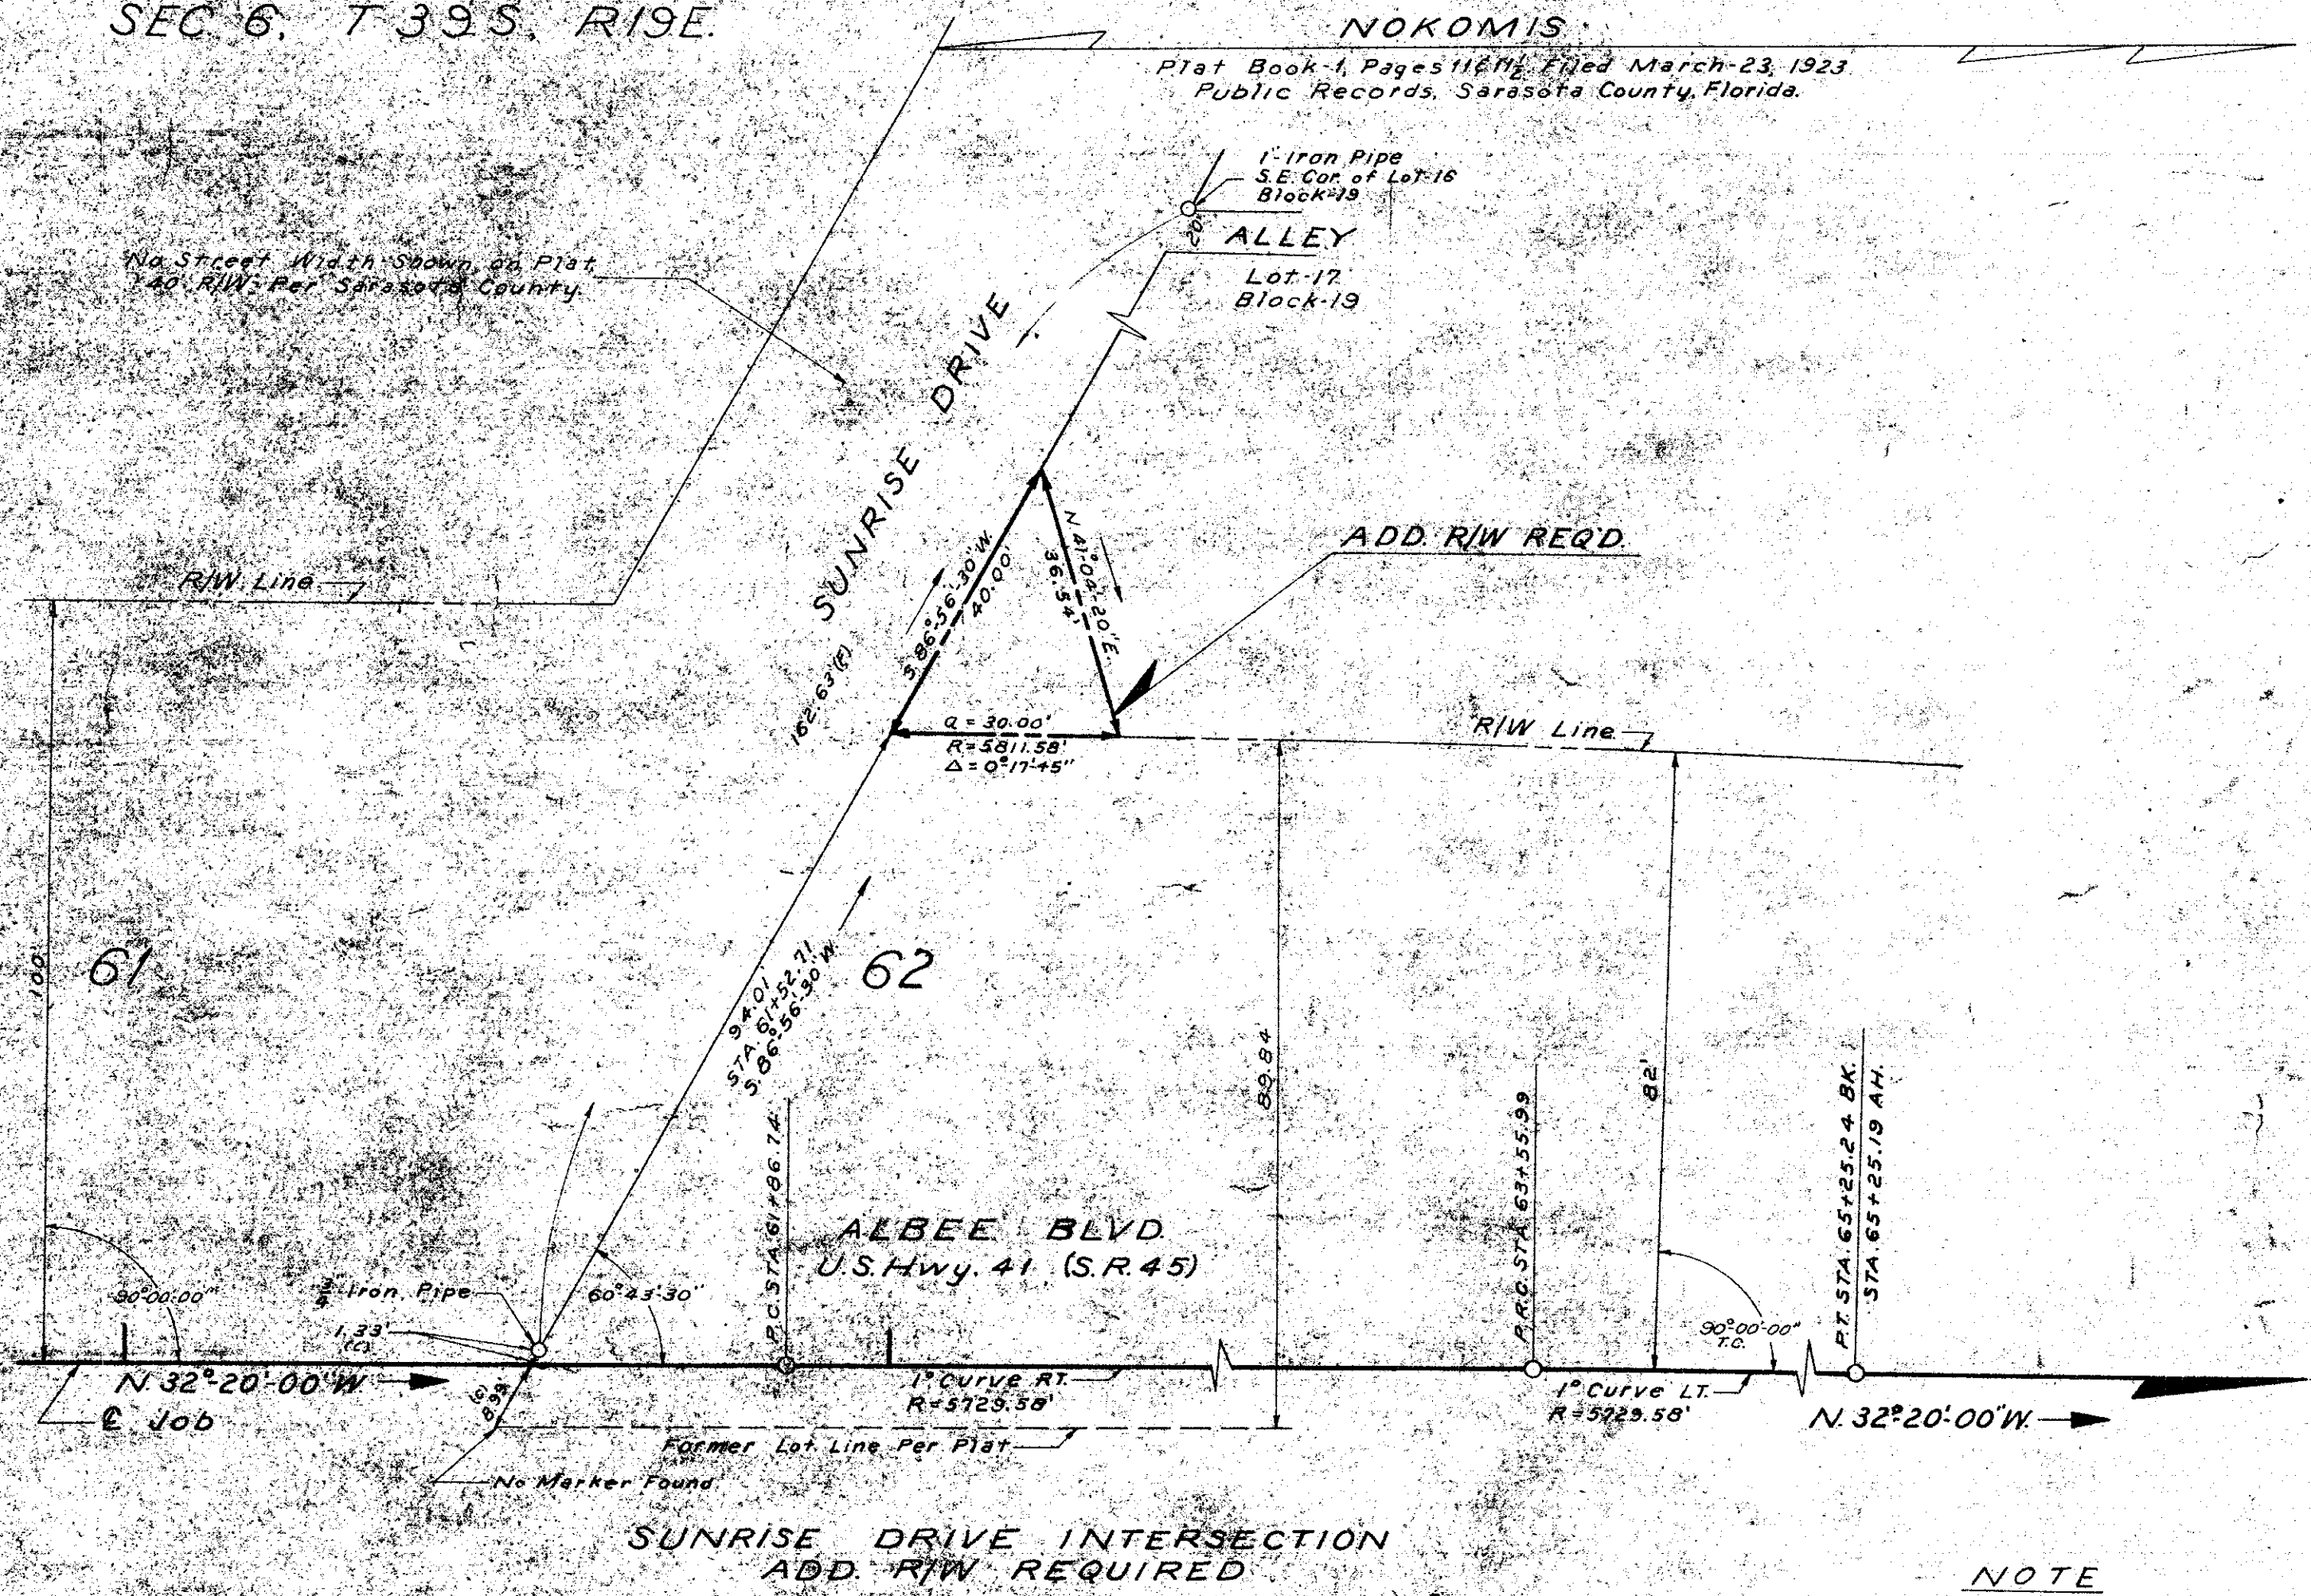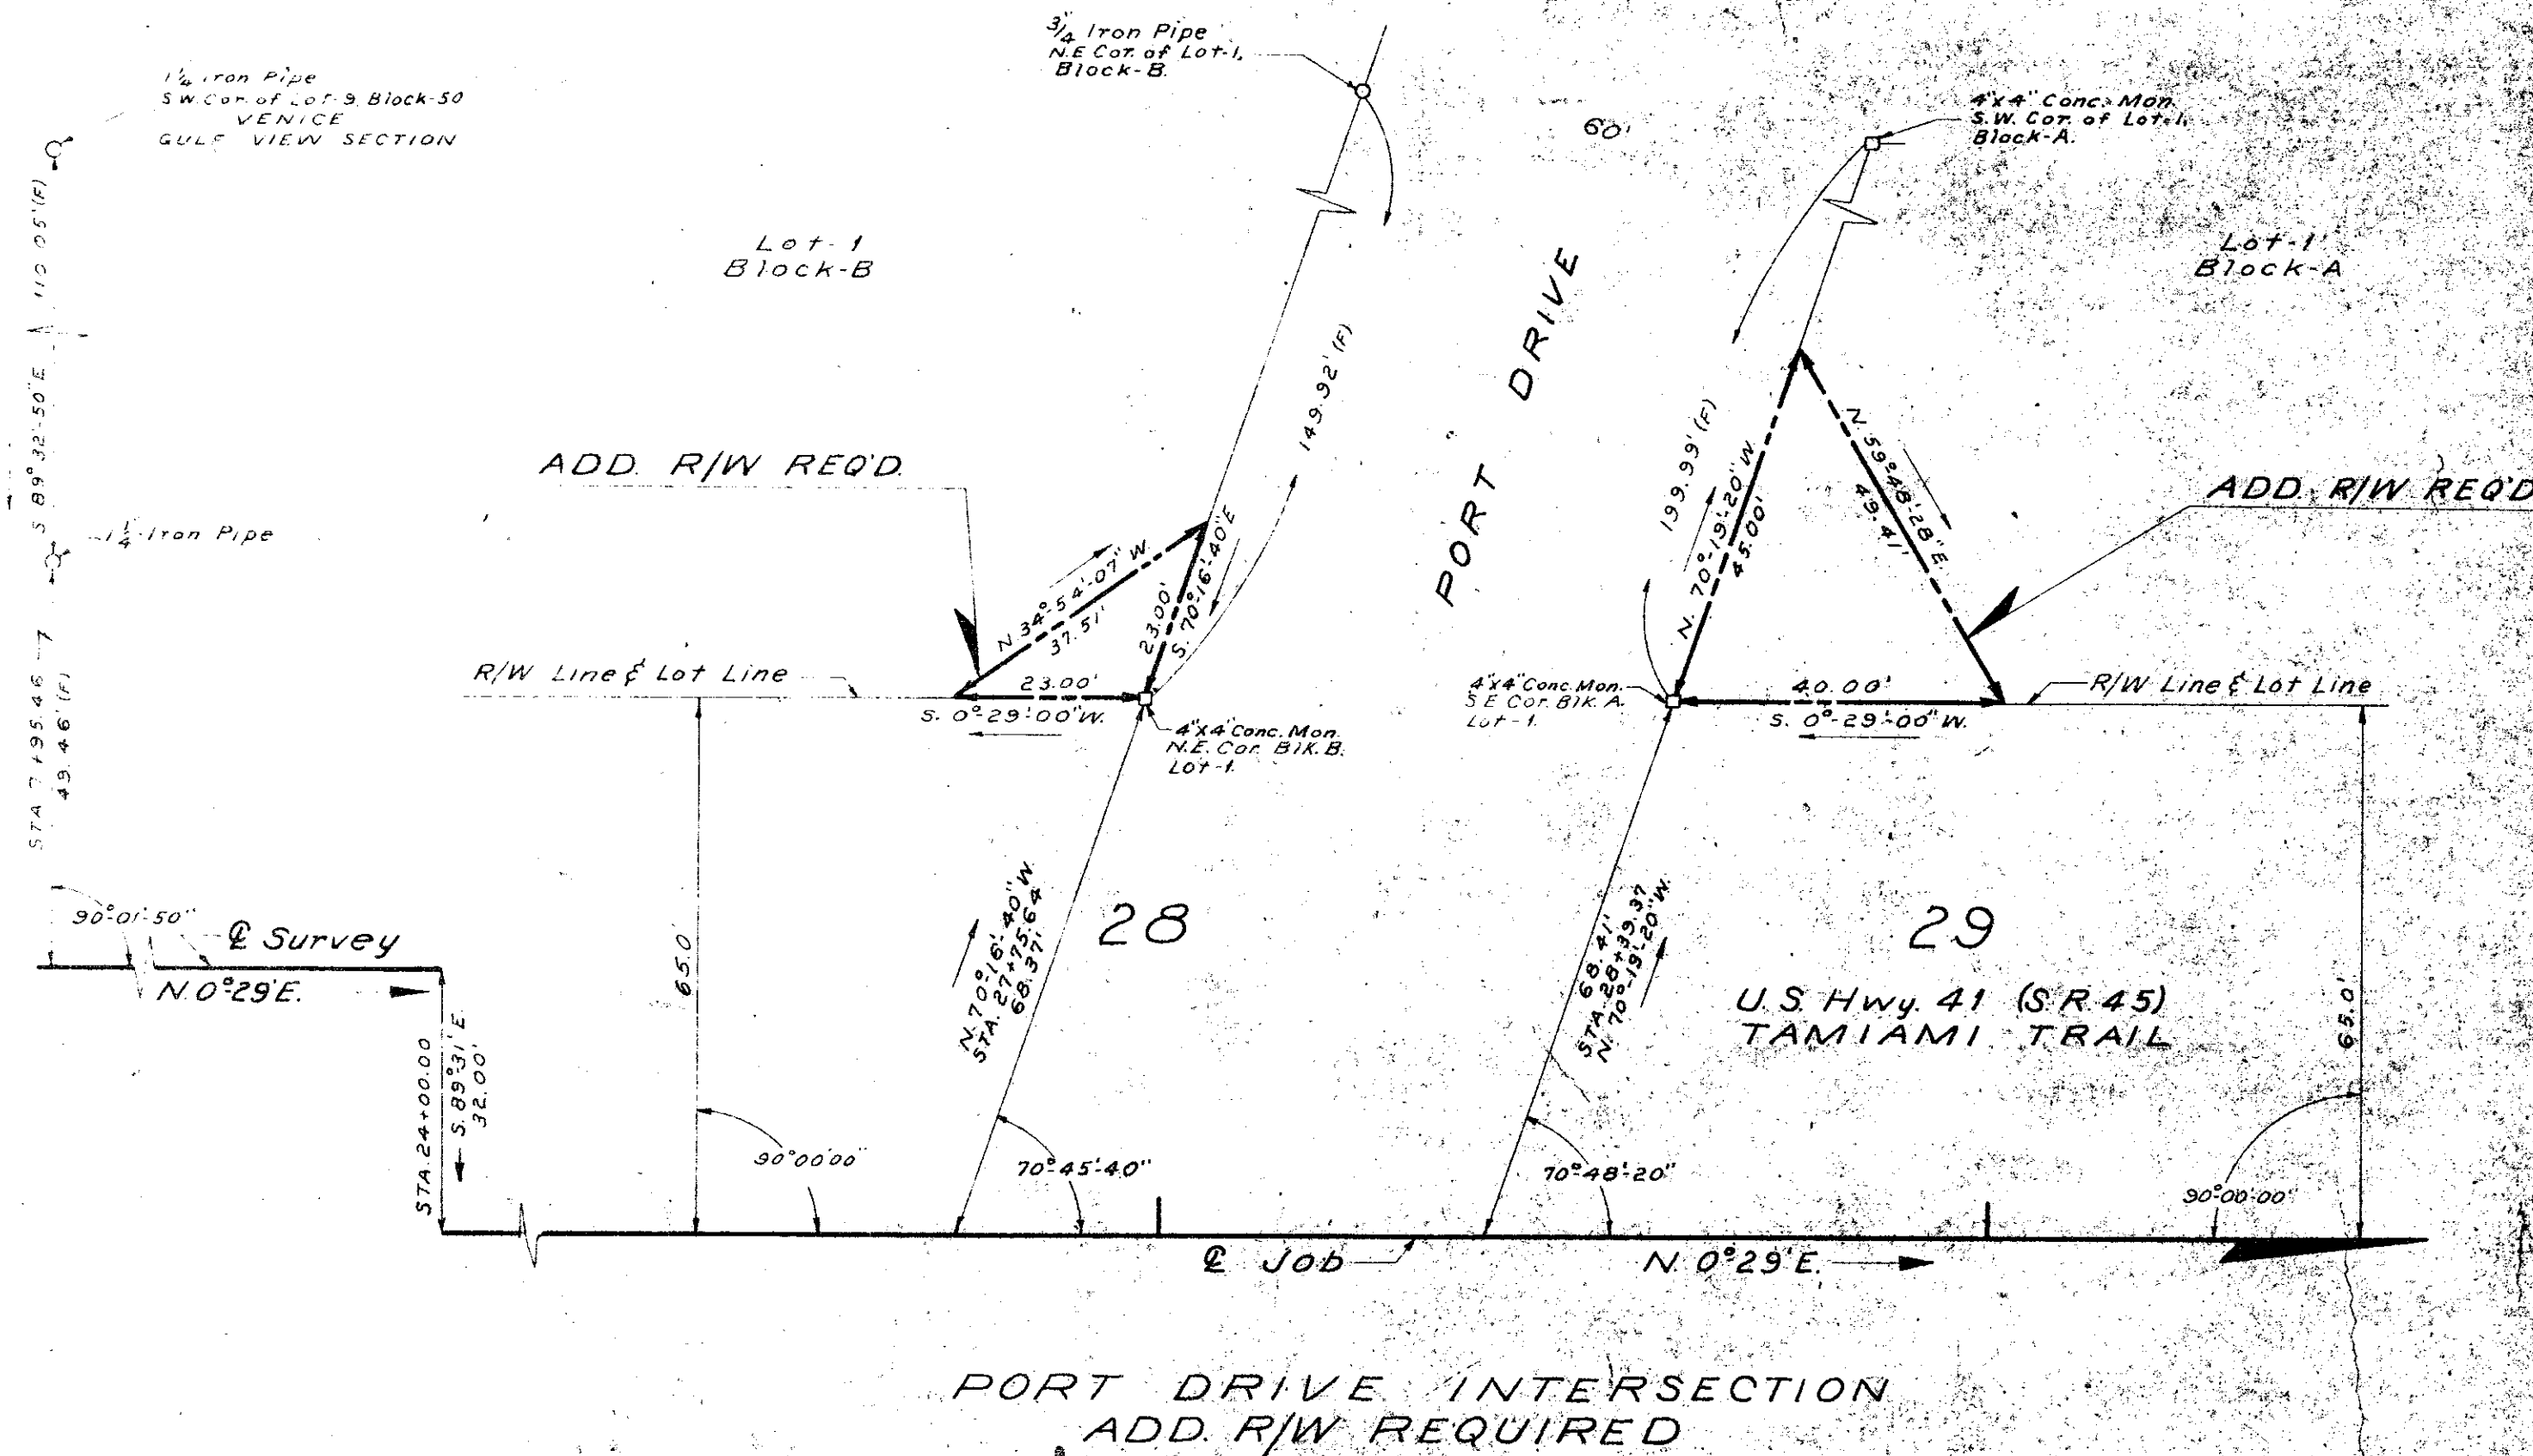

NOTE
(F) - Field Dimension.
(C) - Calculated Dimension.

ADD. R/W REQUIRED

STATE OF FLORIDA STATE ROAD DEPARTMENT			
RIGHT OF WAY MAP			
SECTION No. 17020-2207			
ROAD No. U.S. 41 (S.R. 45)		SARASOTA COUNTY	
SCALE 1" = 20'	NAMES	DATE	APPROVED BY
DRAWN	J. L. H.	2-12-58	<i>H. N. Johnson</i> DIVISION ENGINEER A. C. CHURCH 12-20-59 STATE HIGHWAY ENGINEER
TRACED	C. W. R.	3-7-58	
INDEXED			
REVISED			
CHECKED	W. K. N.	3-10-58	

GLACE ENGINEERING CORPORATION
St. Petersburg, Fla.
Approved By *[Signature]*


FED. ROAD DIV. No.	STATE	SEC. AND JOB No.	FISCAL YEAR	SHEET No.	TOTAL SHEETS
3	FLA.	17020-2207	57	10	

SEC. 6, T 39 S, R 19 E

NOKOMIS

Plat Book 1, Pages 114/115.
Filed March 23, 1923.
Public Records, Sarasota Co. Fla.

SEC. 1, T 39 S, R 18 E

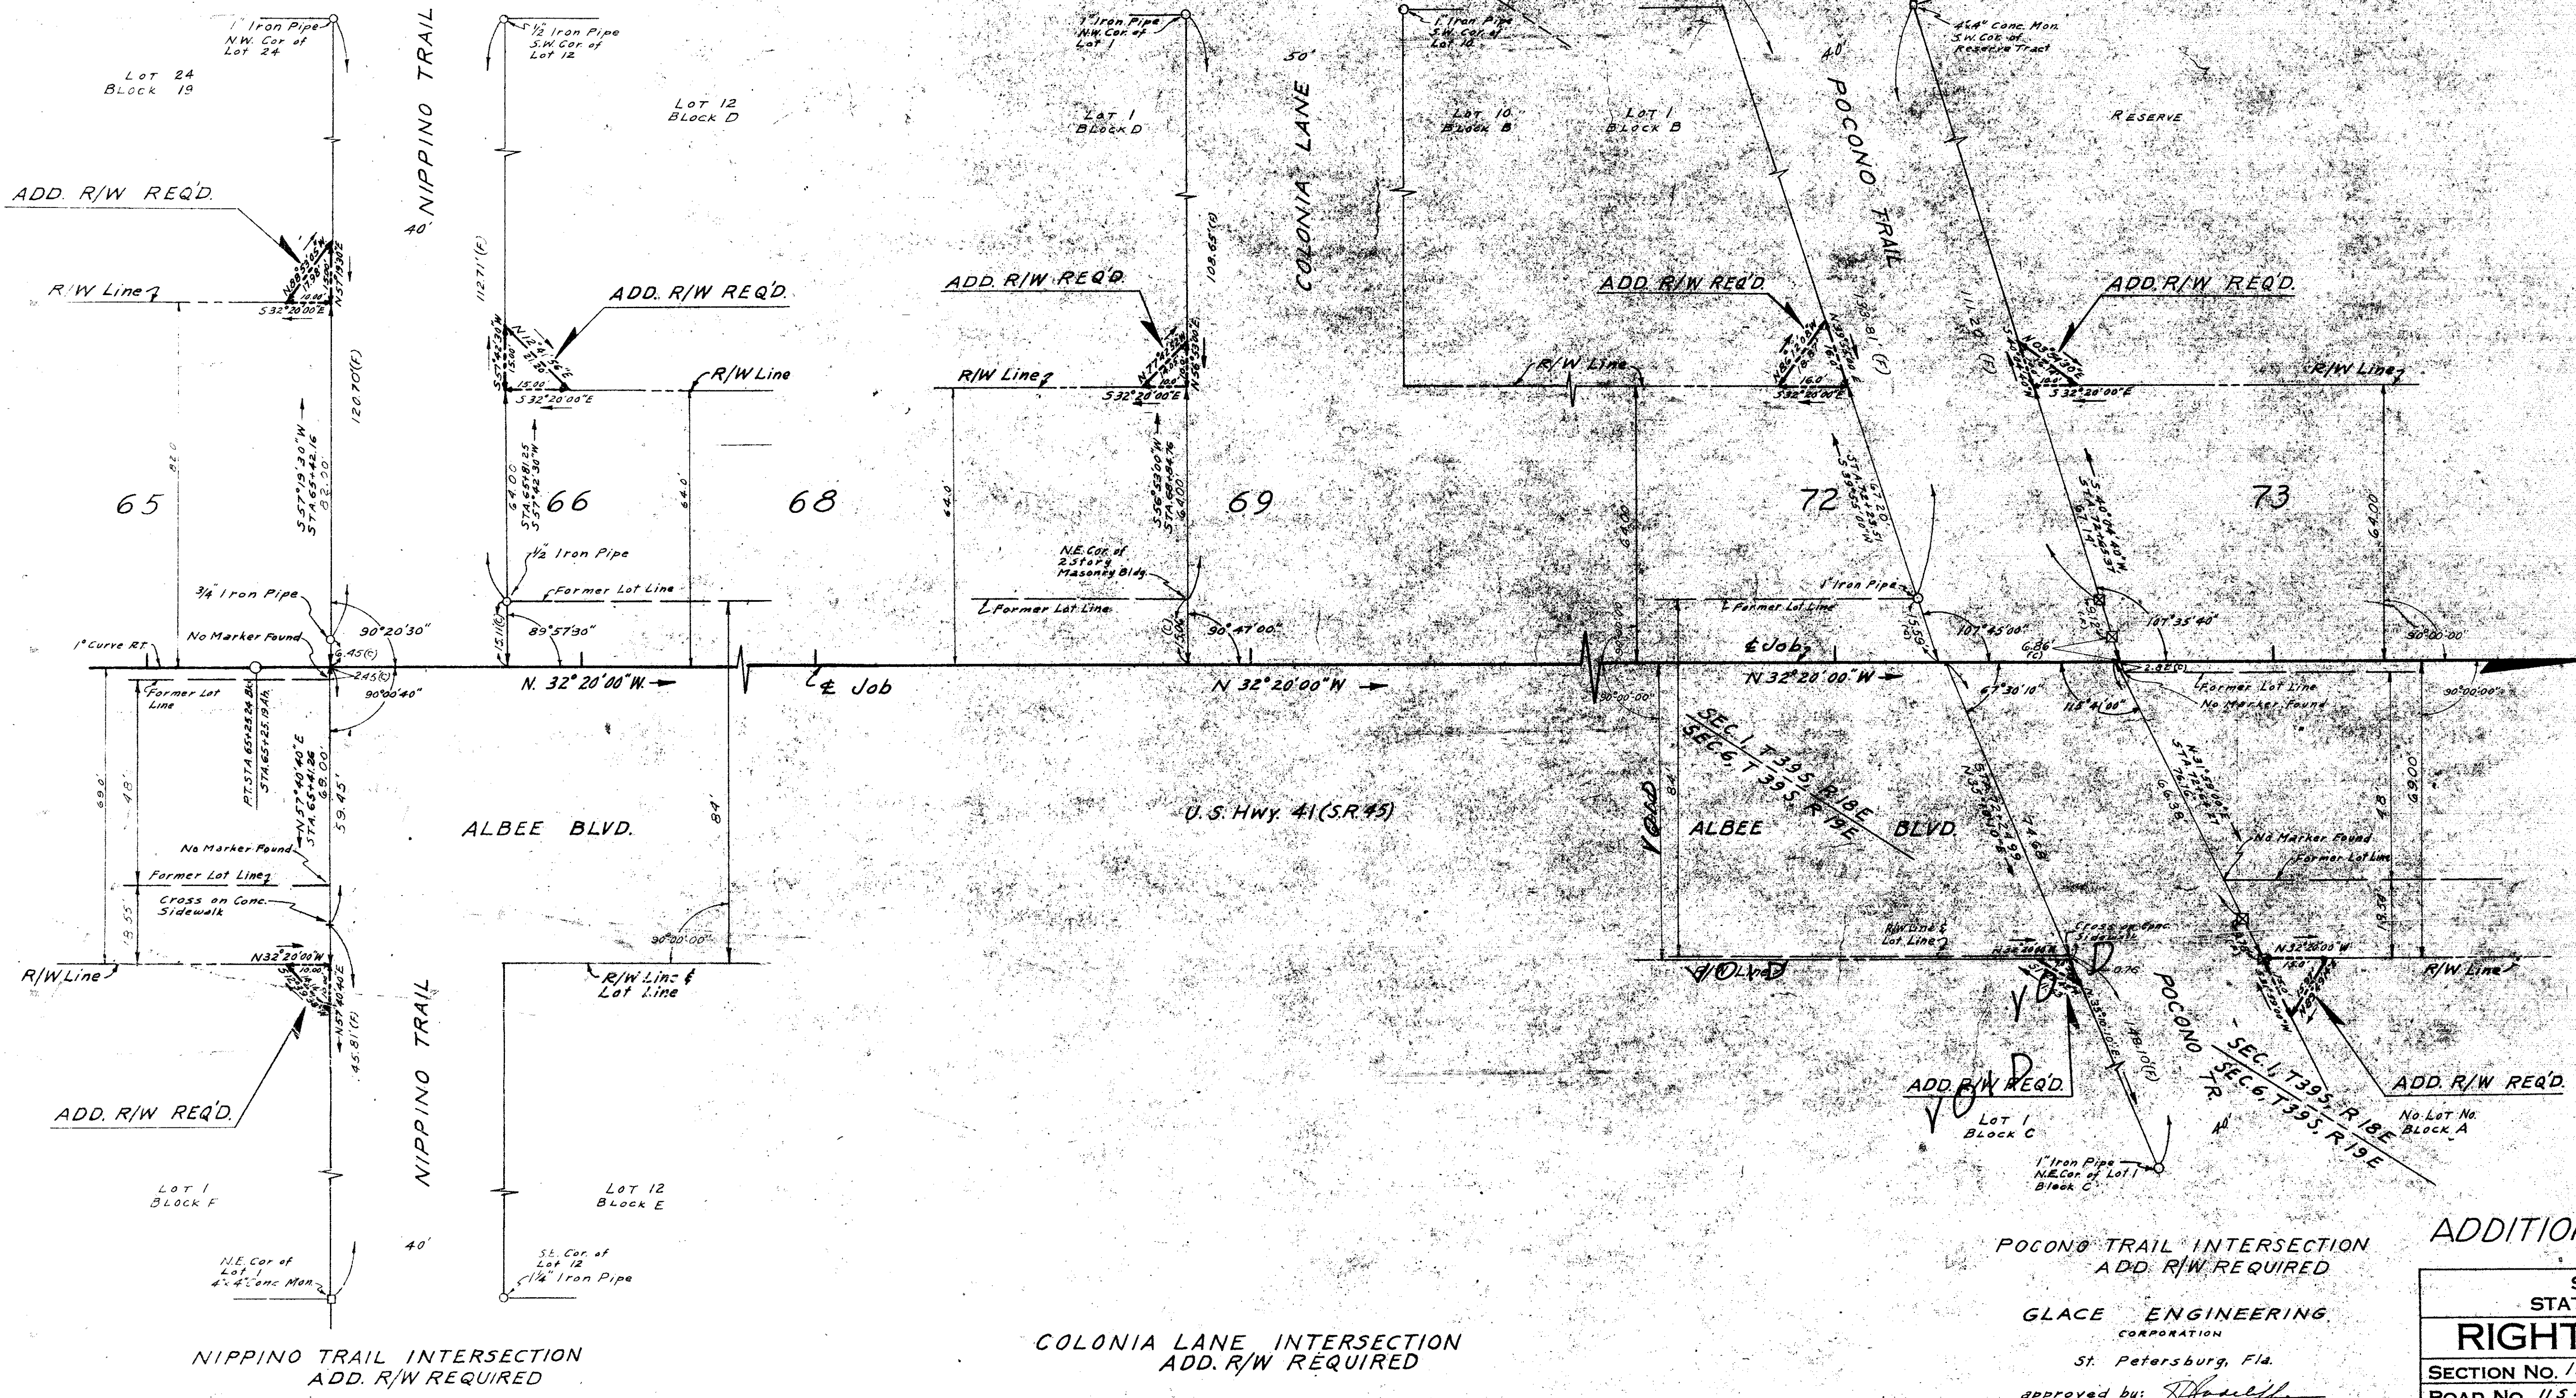

NOTE
(F) = Field Dimension.
(C) = Calculated Dimension.
[Symbol] = S.R.D. R/W Markers

ADDITIONAL R/W REQUIRED

STATE OF FLORIDA STATE ROAD DEPARTMENT			
RIGHT OF WAY MAP			
SECTION No. 17020-2207			
ROAD No. U.S. 41 (S.R. 45)		SARASOTA COUNTY	
SCALE 1" = 20'	NAMES	DATES	APPROVED BY
DRAWN	J.L.H.	2-12-58	<i>[Signature]</i>
TRACED	R.E.Z.	2-25-58	
INDEXED	AWA	4-23-58	
REVISED			
CHECKED	W.K.N.	2-26-58	

POCONO TRAIL INTERSECTION
ADD. R/W REQUIRED


GLACE ENGINEERING
CORPORATION
St. Petersburg, Fla.
approved by: *[Signature]*

COLONIA LANE INTERSECTION
ADD. R/W REQUIRED

NOKOMIS
Plat Book 1, Pages 114/115.
Filed March 23, 1923.
Public Records, Sarasota Co. Fla.

NIPPINO TRAIL INTERSECTION
ADD. R/W REQUIRED

FED. ROAD DIV. No.	STATE	SEC. AND JOB No.	FISCAL YEAR	SHEET No.	TOTAL SHEETS
3	FLA.	17020-2207	57	11	

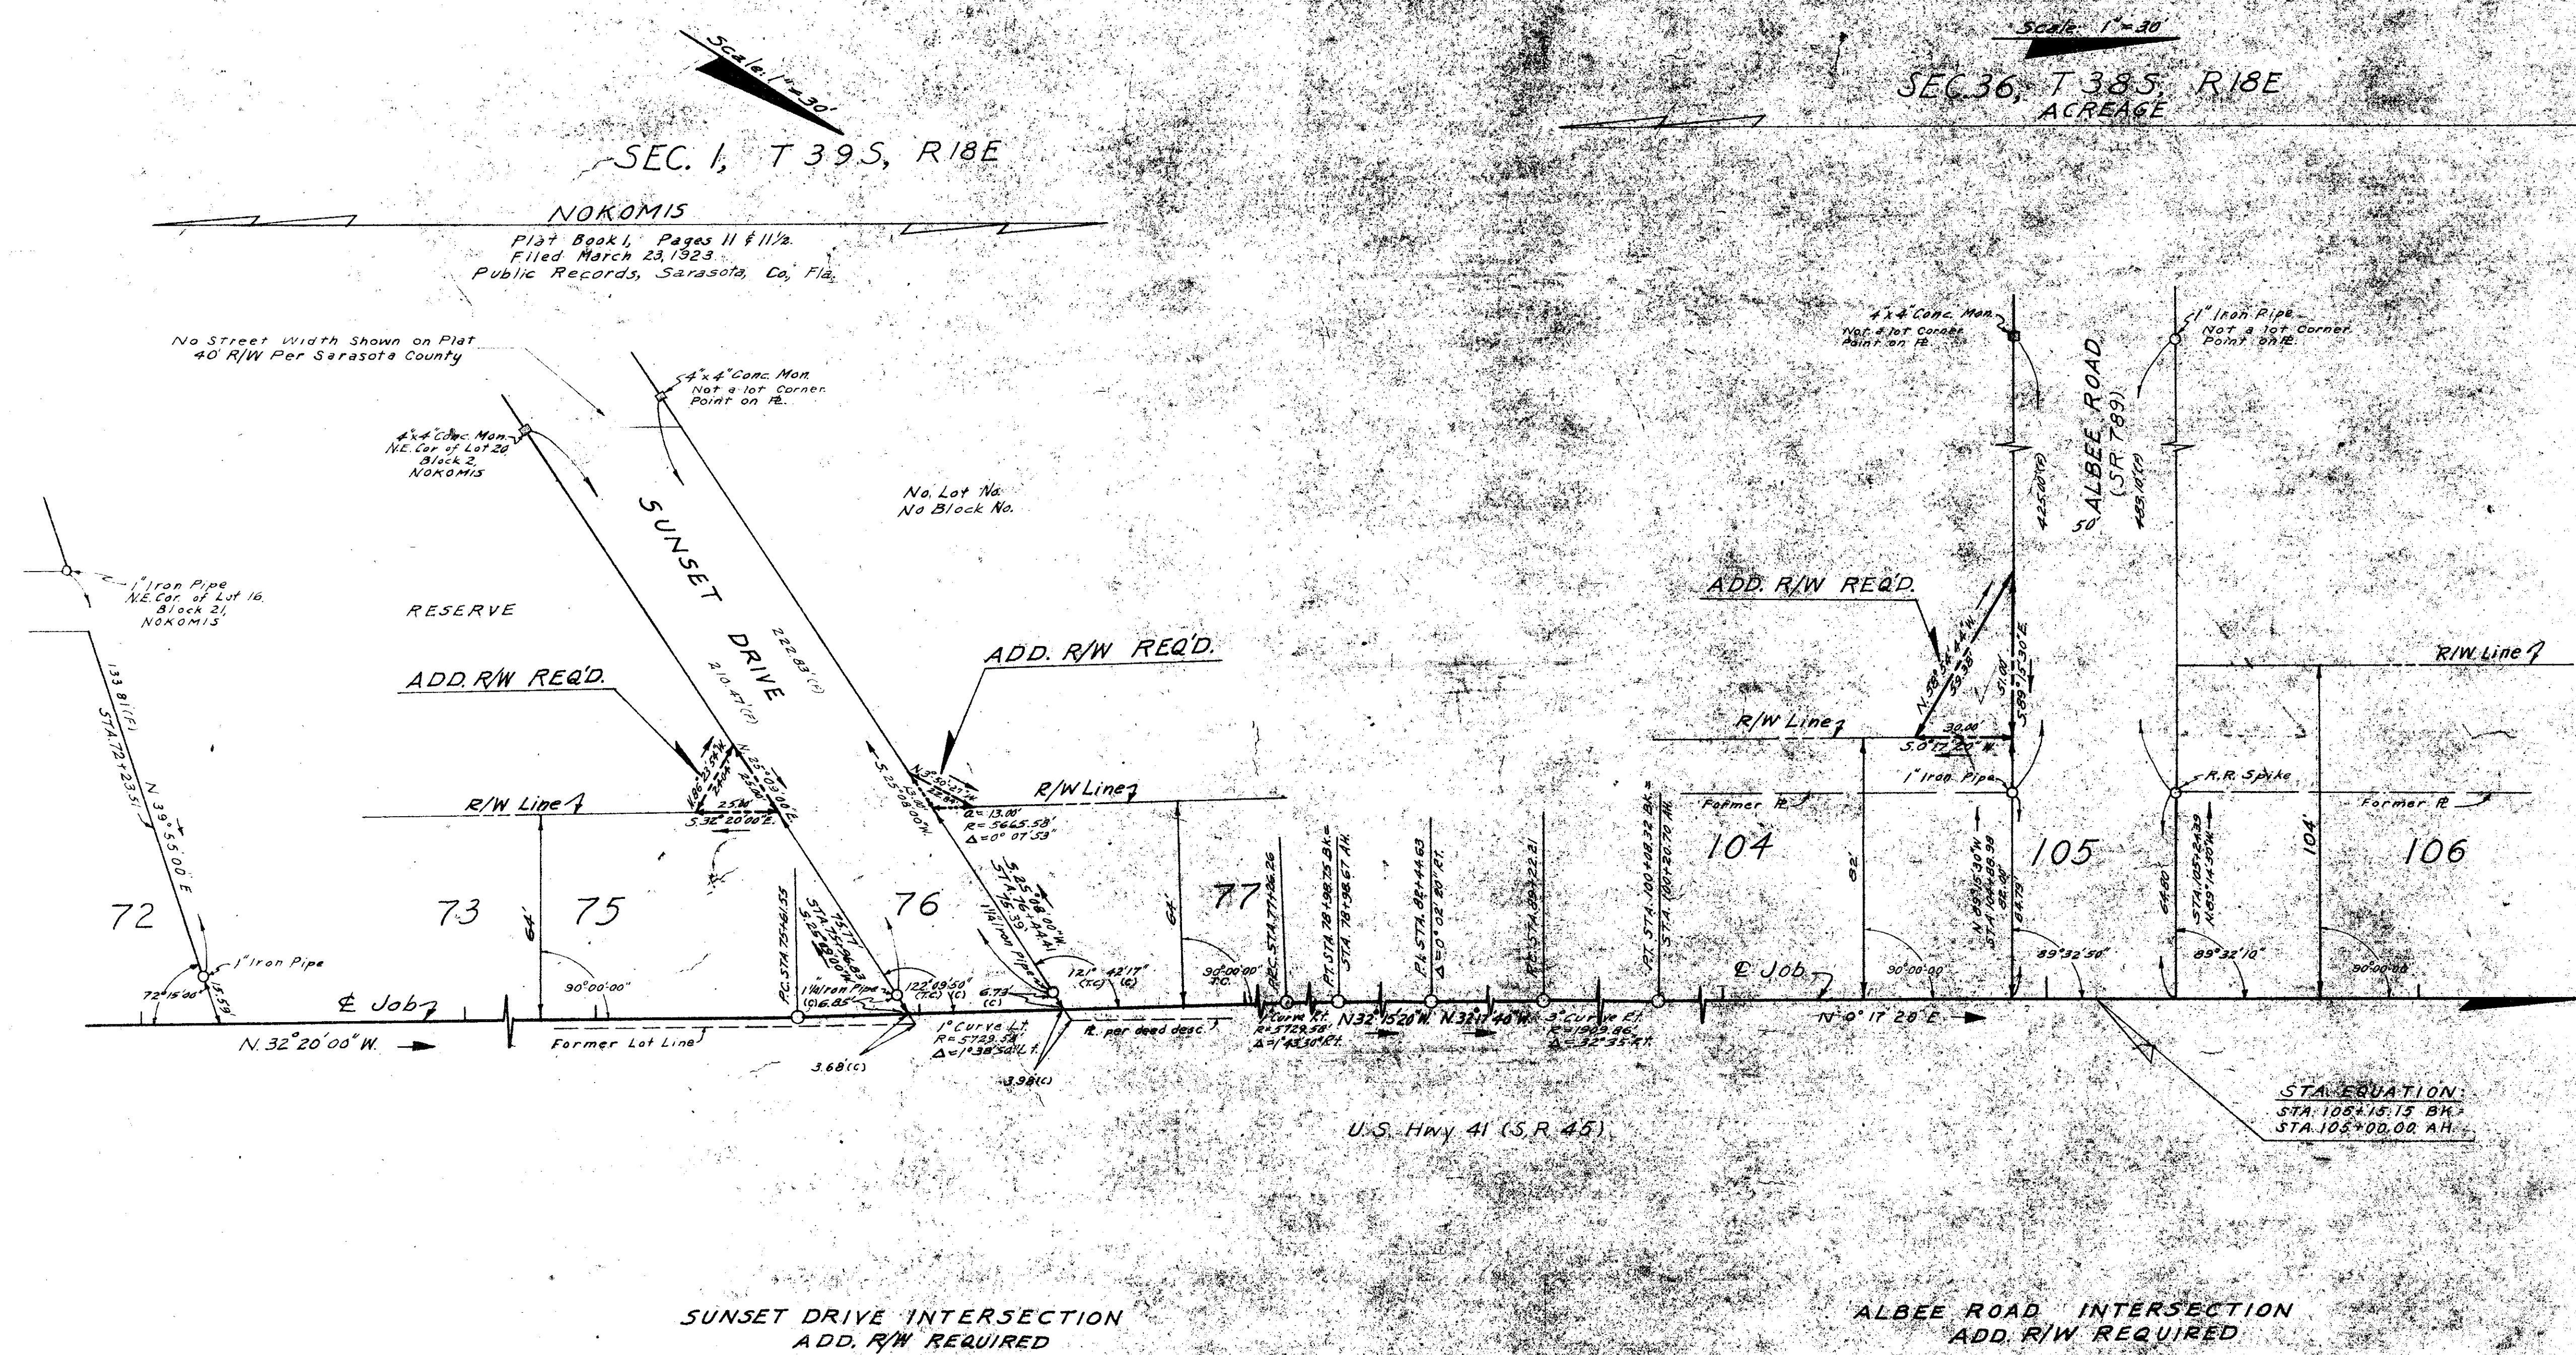

NOTES:
(F) = Field Dimension
(C) = Calculated
R = Property Line

ADDITIONAL R/W REQUIRED

GLACE ENGINEERING CORPORATION
St. Petersburg, Fla.
approved by: *[Signature]*


STATE OF FLORIDA STATE ROAD DEPARTMENT			
RIGHT OF WAY MAP			
SECTION No. 17020-2207			
ROAD No. U.S. 41 (SR 45) SARASOTA COUNTY			
SCALE 1" = 30'	NAMES	DATE	APPROVED BY
DRAWN	J.L.W.	2-18-58	<i>[Signature]</i>
TRAINED	R.E.L.	2-24-58	<i>[Signature]</i>
INSPECTED			<i>[Signature]</i>
REVIEWED			<i>[Signature]</i>

FED. ROAD DIV. No.	STATE	SEC. AND JOB No.	FISCAL YEAR	SHEET No.	TOTAL SHEETS
8	FLA.	17020-2201	57	12	

SEC. 1, T39S, R18E


EQUATION:
Sta. 89+19.46 & Job =
Sta. 0+00.00 & DRAINAGE
EASEMENT RT.

DRAINAGE EASEM'T. RT. ON BAYVIEW PARKWAY

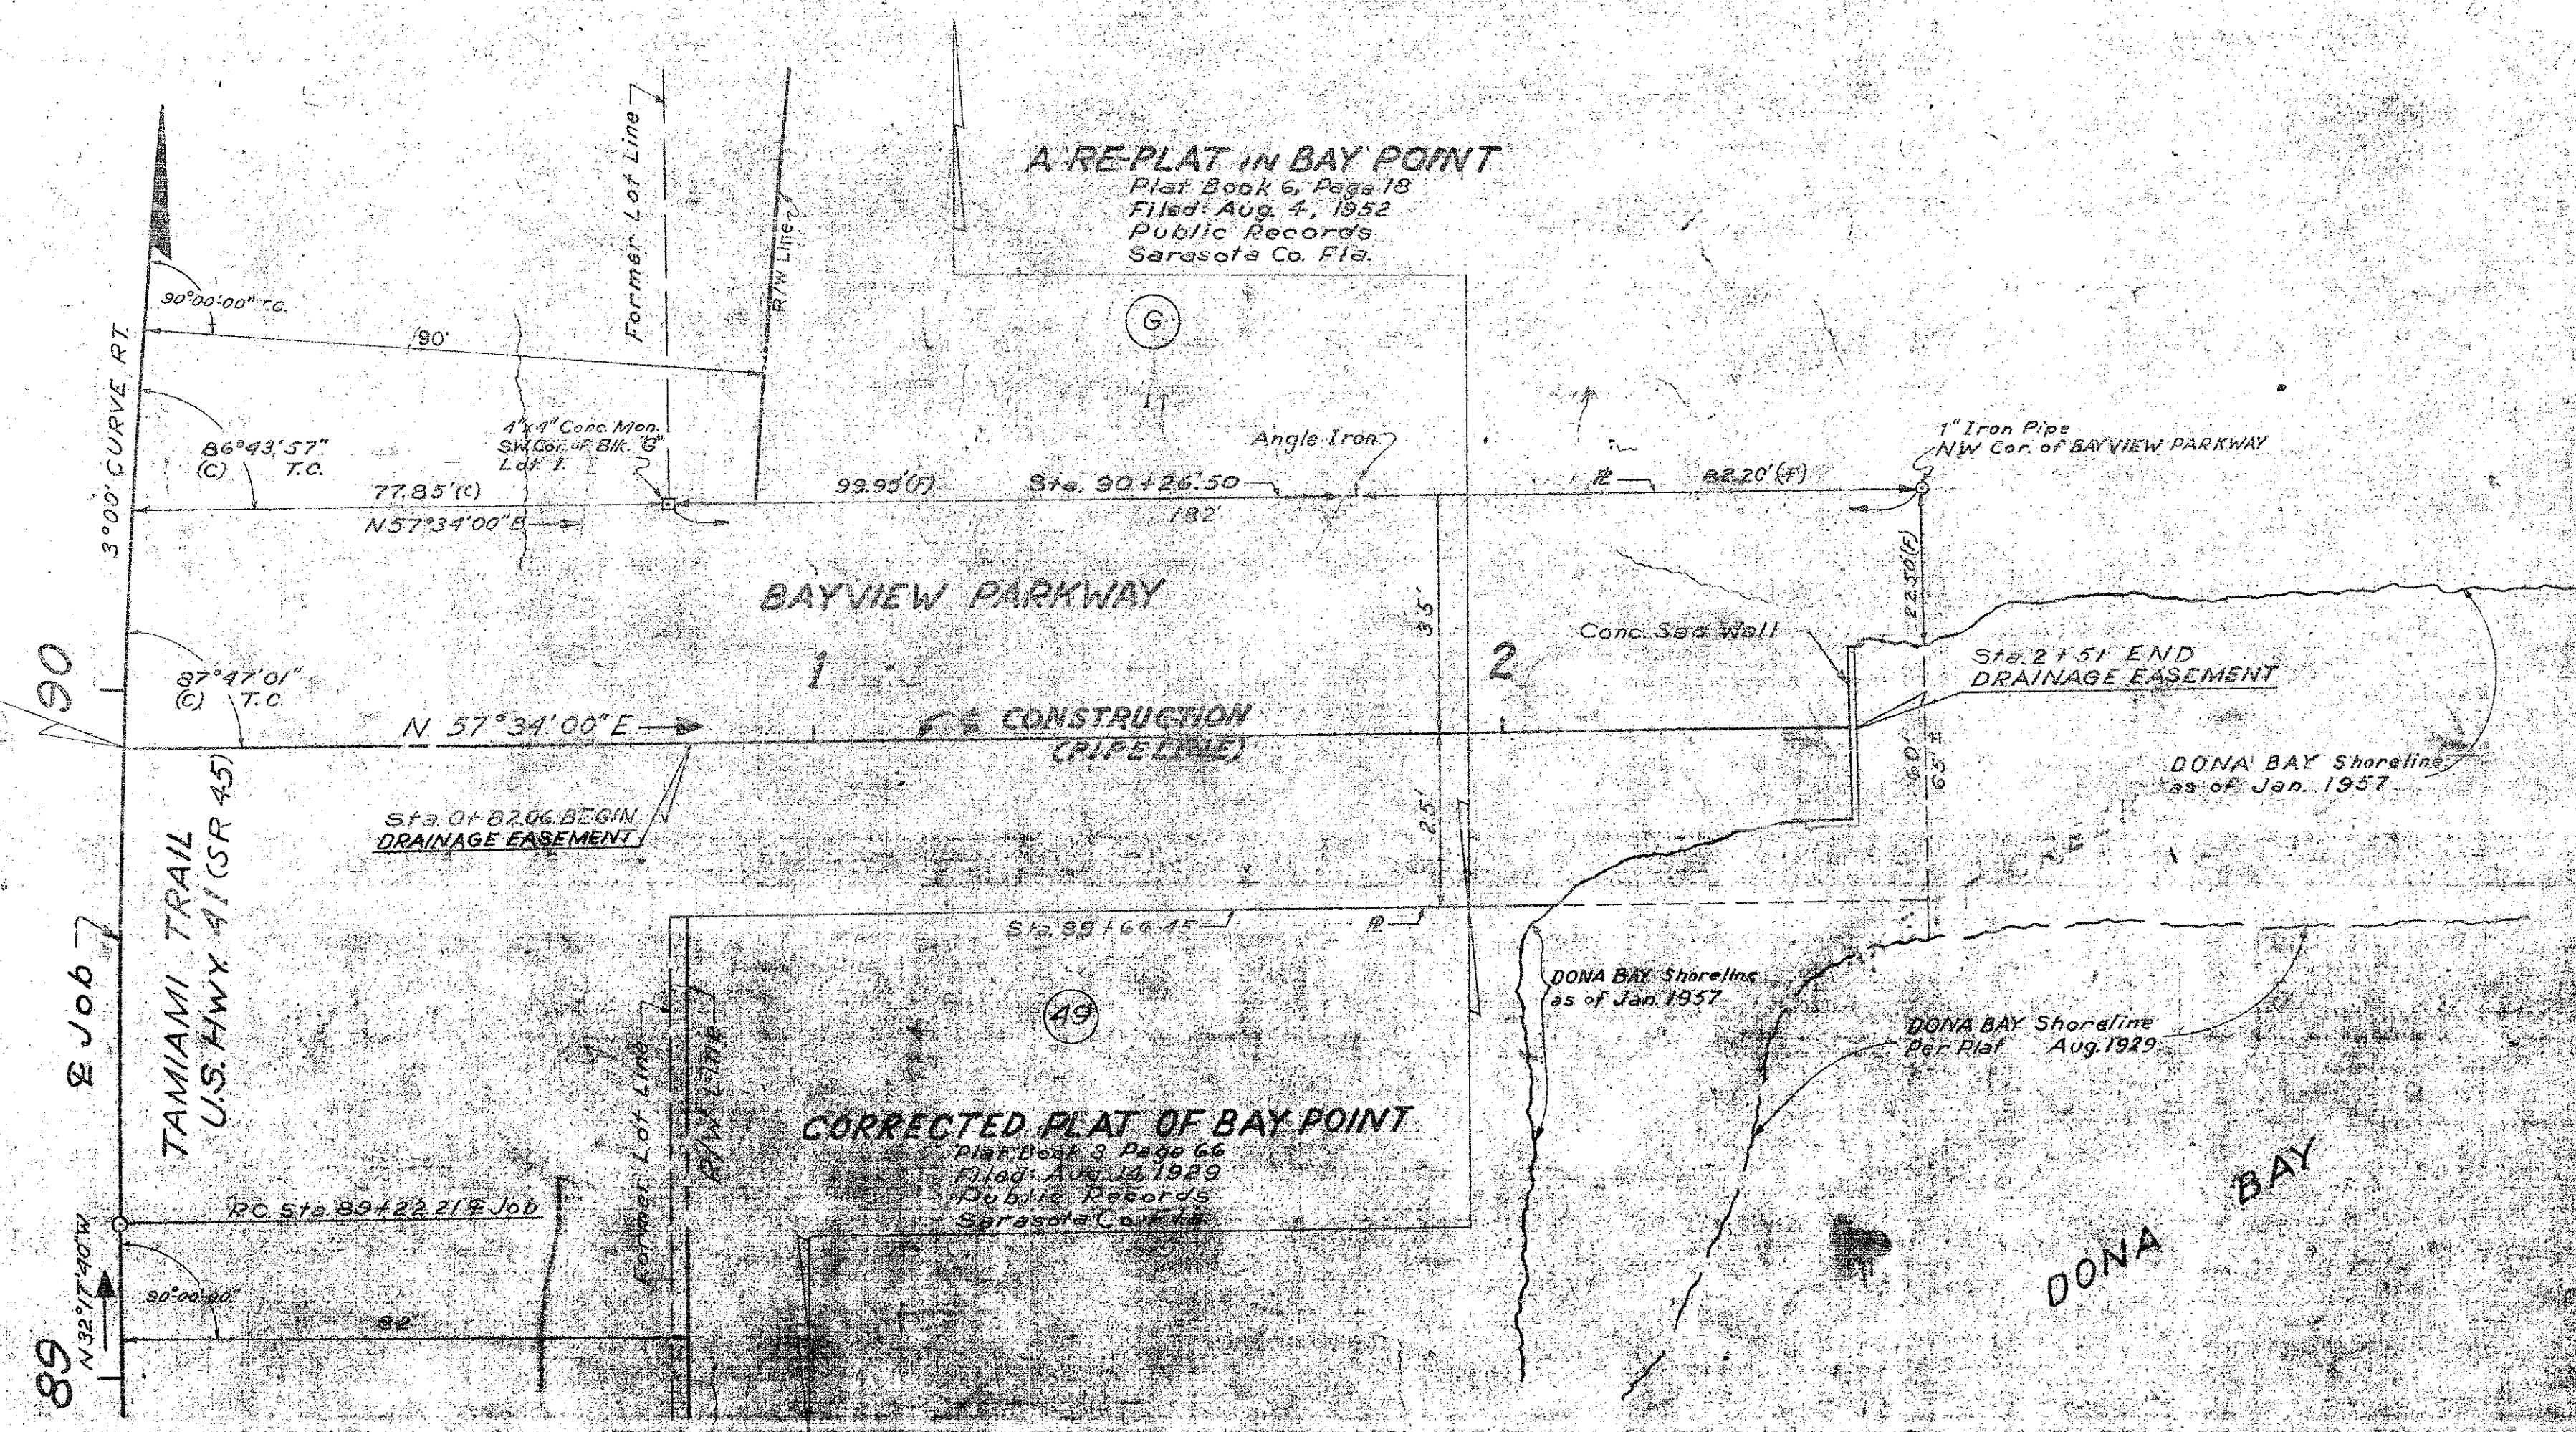

CORRECTED PLAT OF BAY POINT
P. 3, P. 66, Sarasota County Records

SEC. 1, T39S, R18E

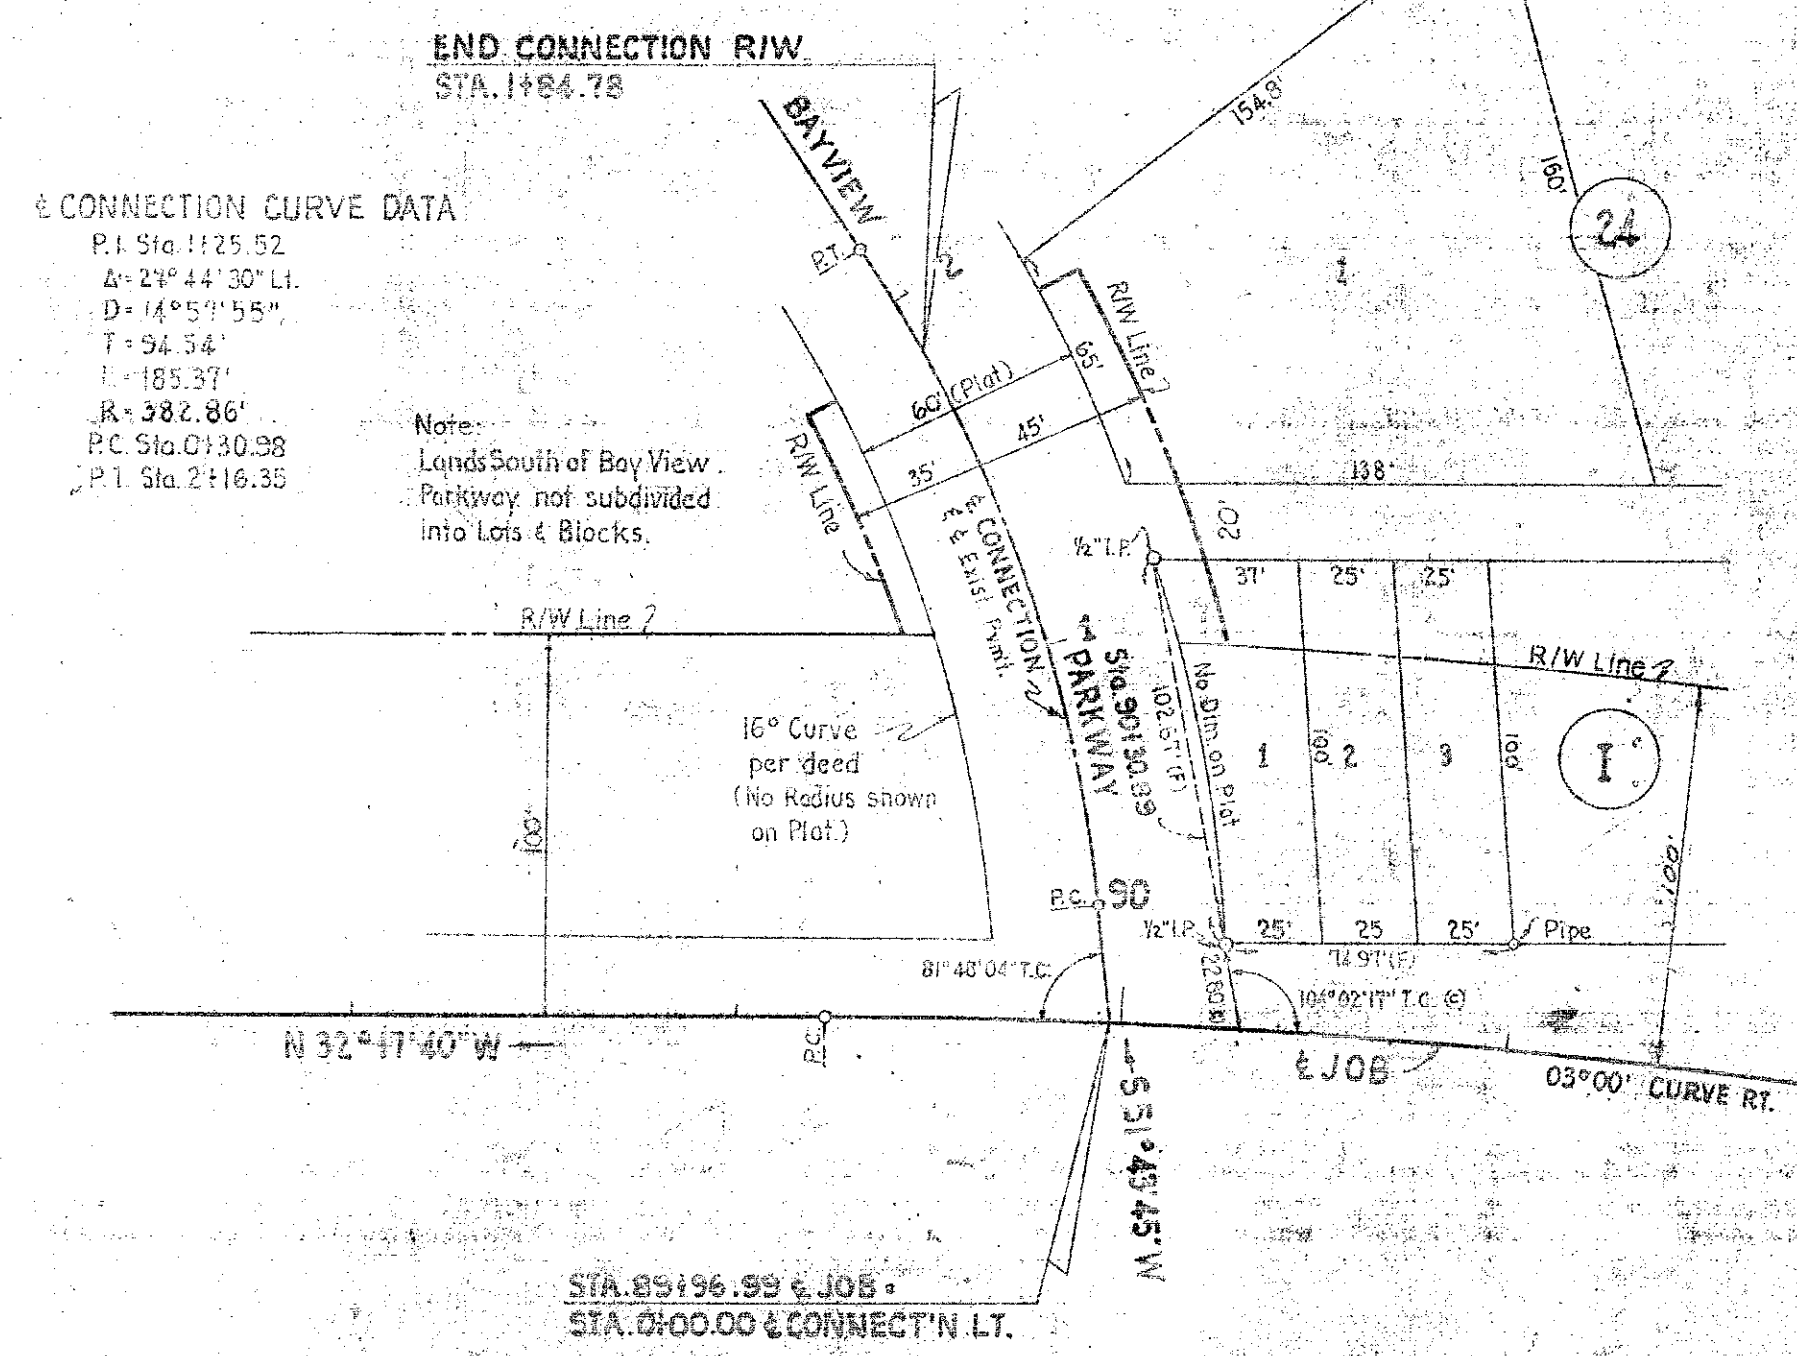

JOB CURVE (4)
P.I. Sta. 944.80.38
Δ = 32° 35' R.
D = 037.00'
T = 558.16'
L = 1086.11'
R = 1909.86'
P.C. Sta. 89122.91
P.T. Sta. 100108.32




DRAINAGE EASEMENT
CONNECTION R/W REQ'D. LT.

STATE OF FLORIDA STATE ROAD DEPARTMENT	
RIGHT OF WAY MAP	
SECTION NO. 17020-2201	
ROAD NO. US 41	DATE
PROJECT NO.	DATE
DESIGNED BY	DATE
CHECKED BY	DATE
APPROVED BY	DATE



GLACE ENGINEERING
CORPORATION
Sarasota, Fla.
Approved by [Signature]

CONNECTION R/W REQ'D. LT. ON BAYVIEW PARKWAY

FED. ROAD DIV. No.	STATE	SEC. AND JOB No.	FISCAL YEAR	SHEET No.	TOTAL SHEETS
3	FLA.	17020-2207		13	

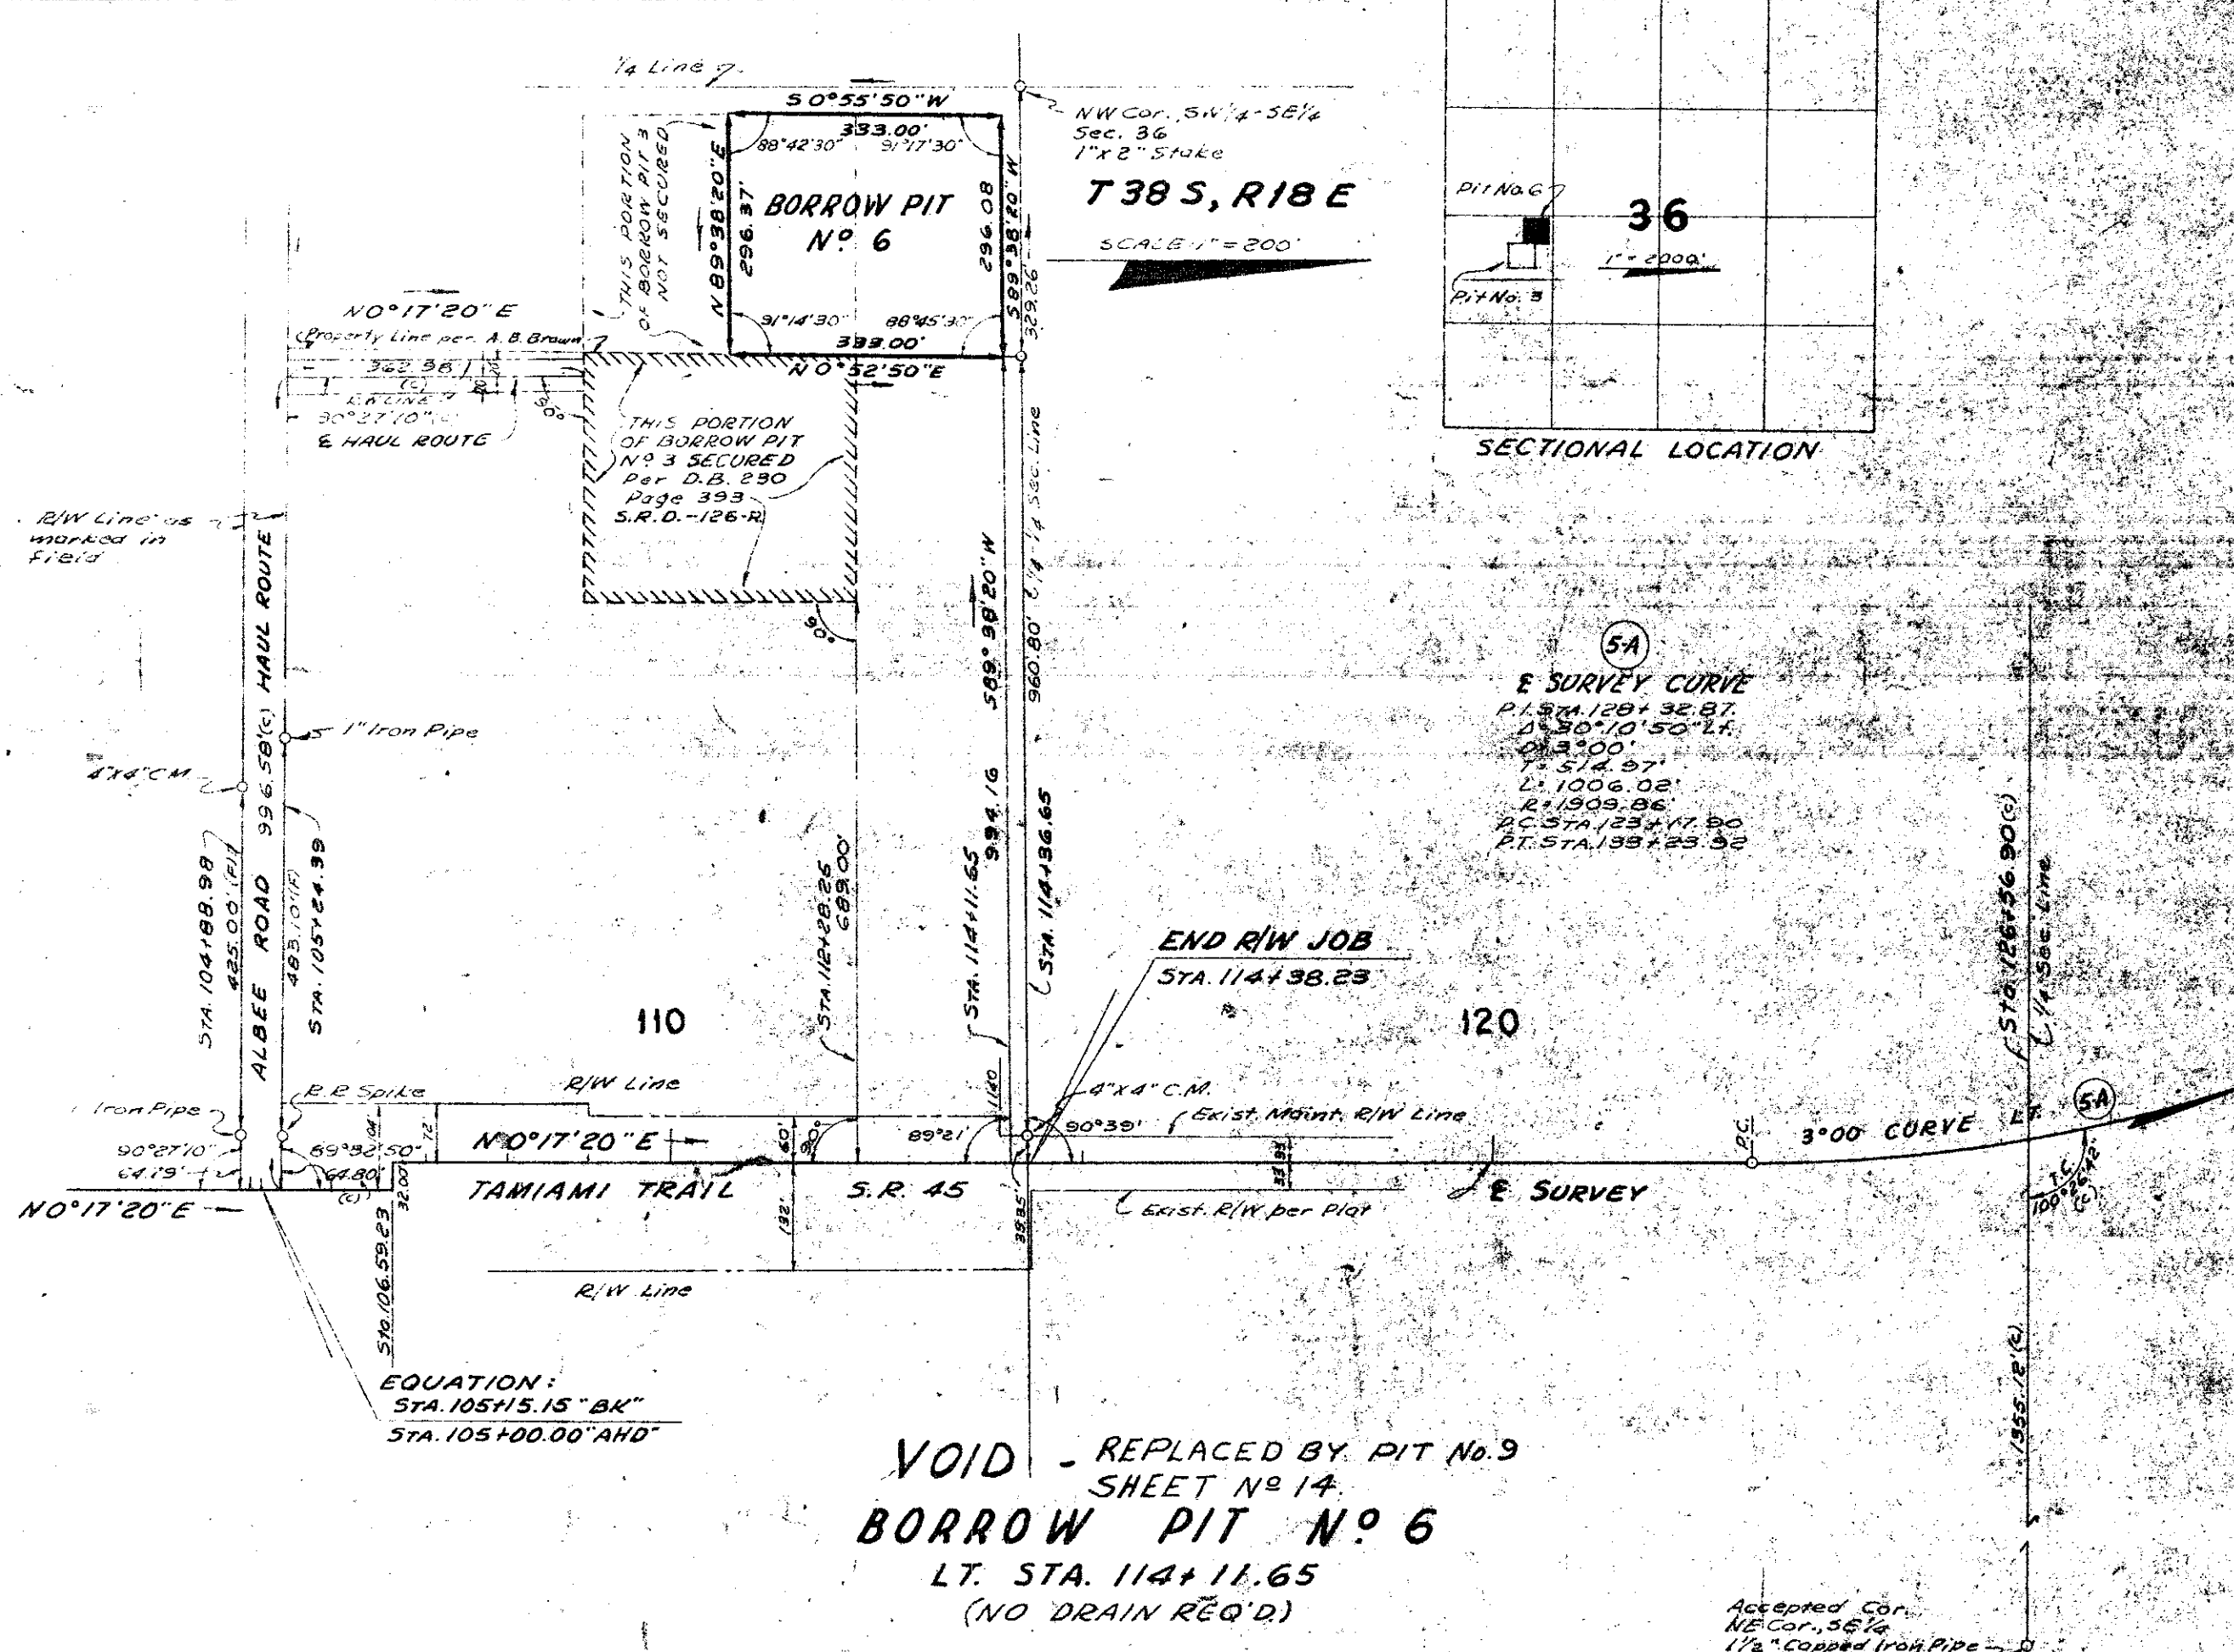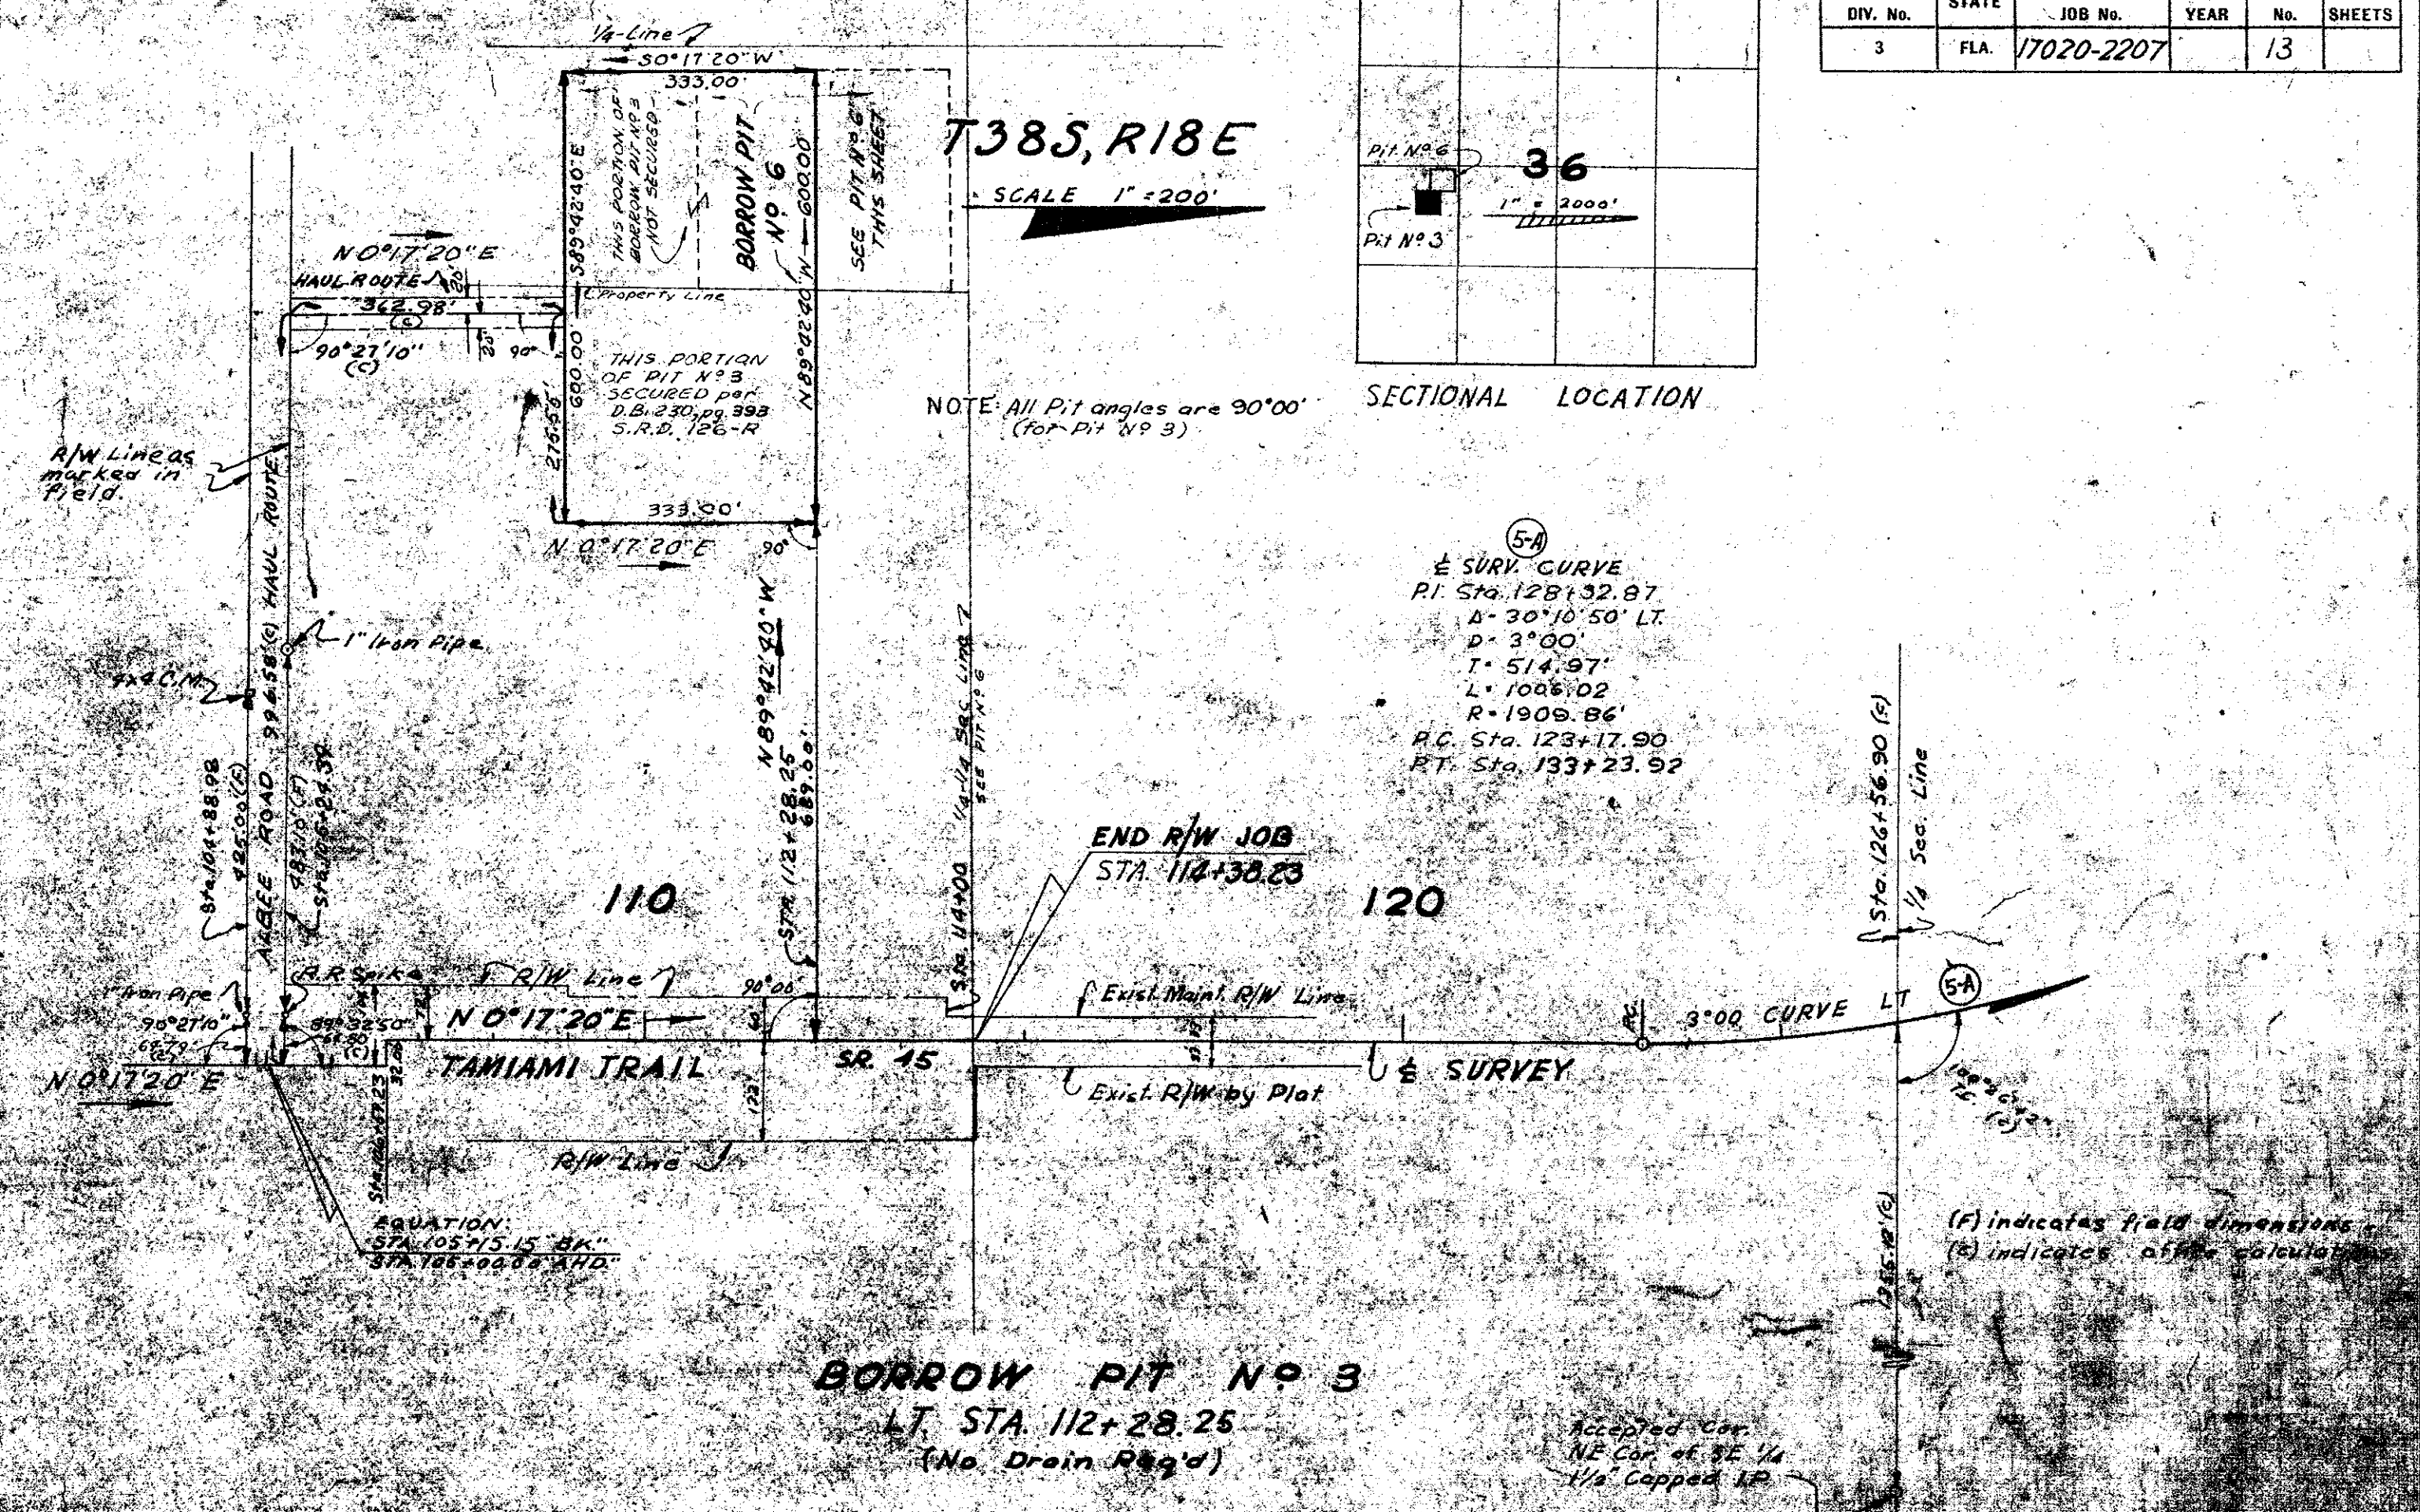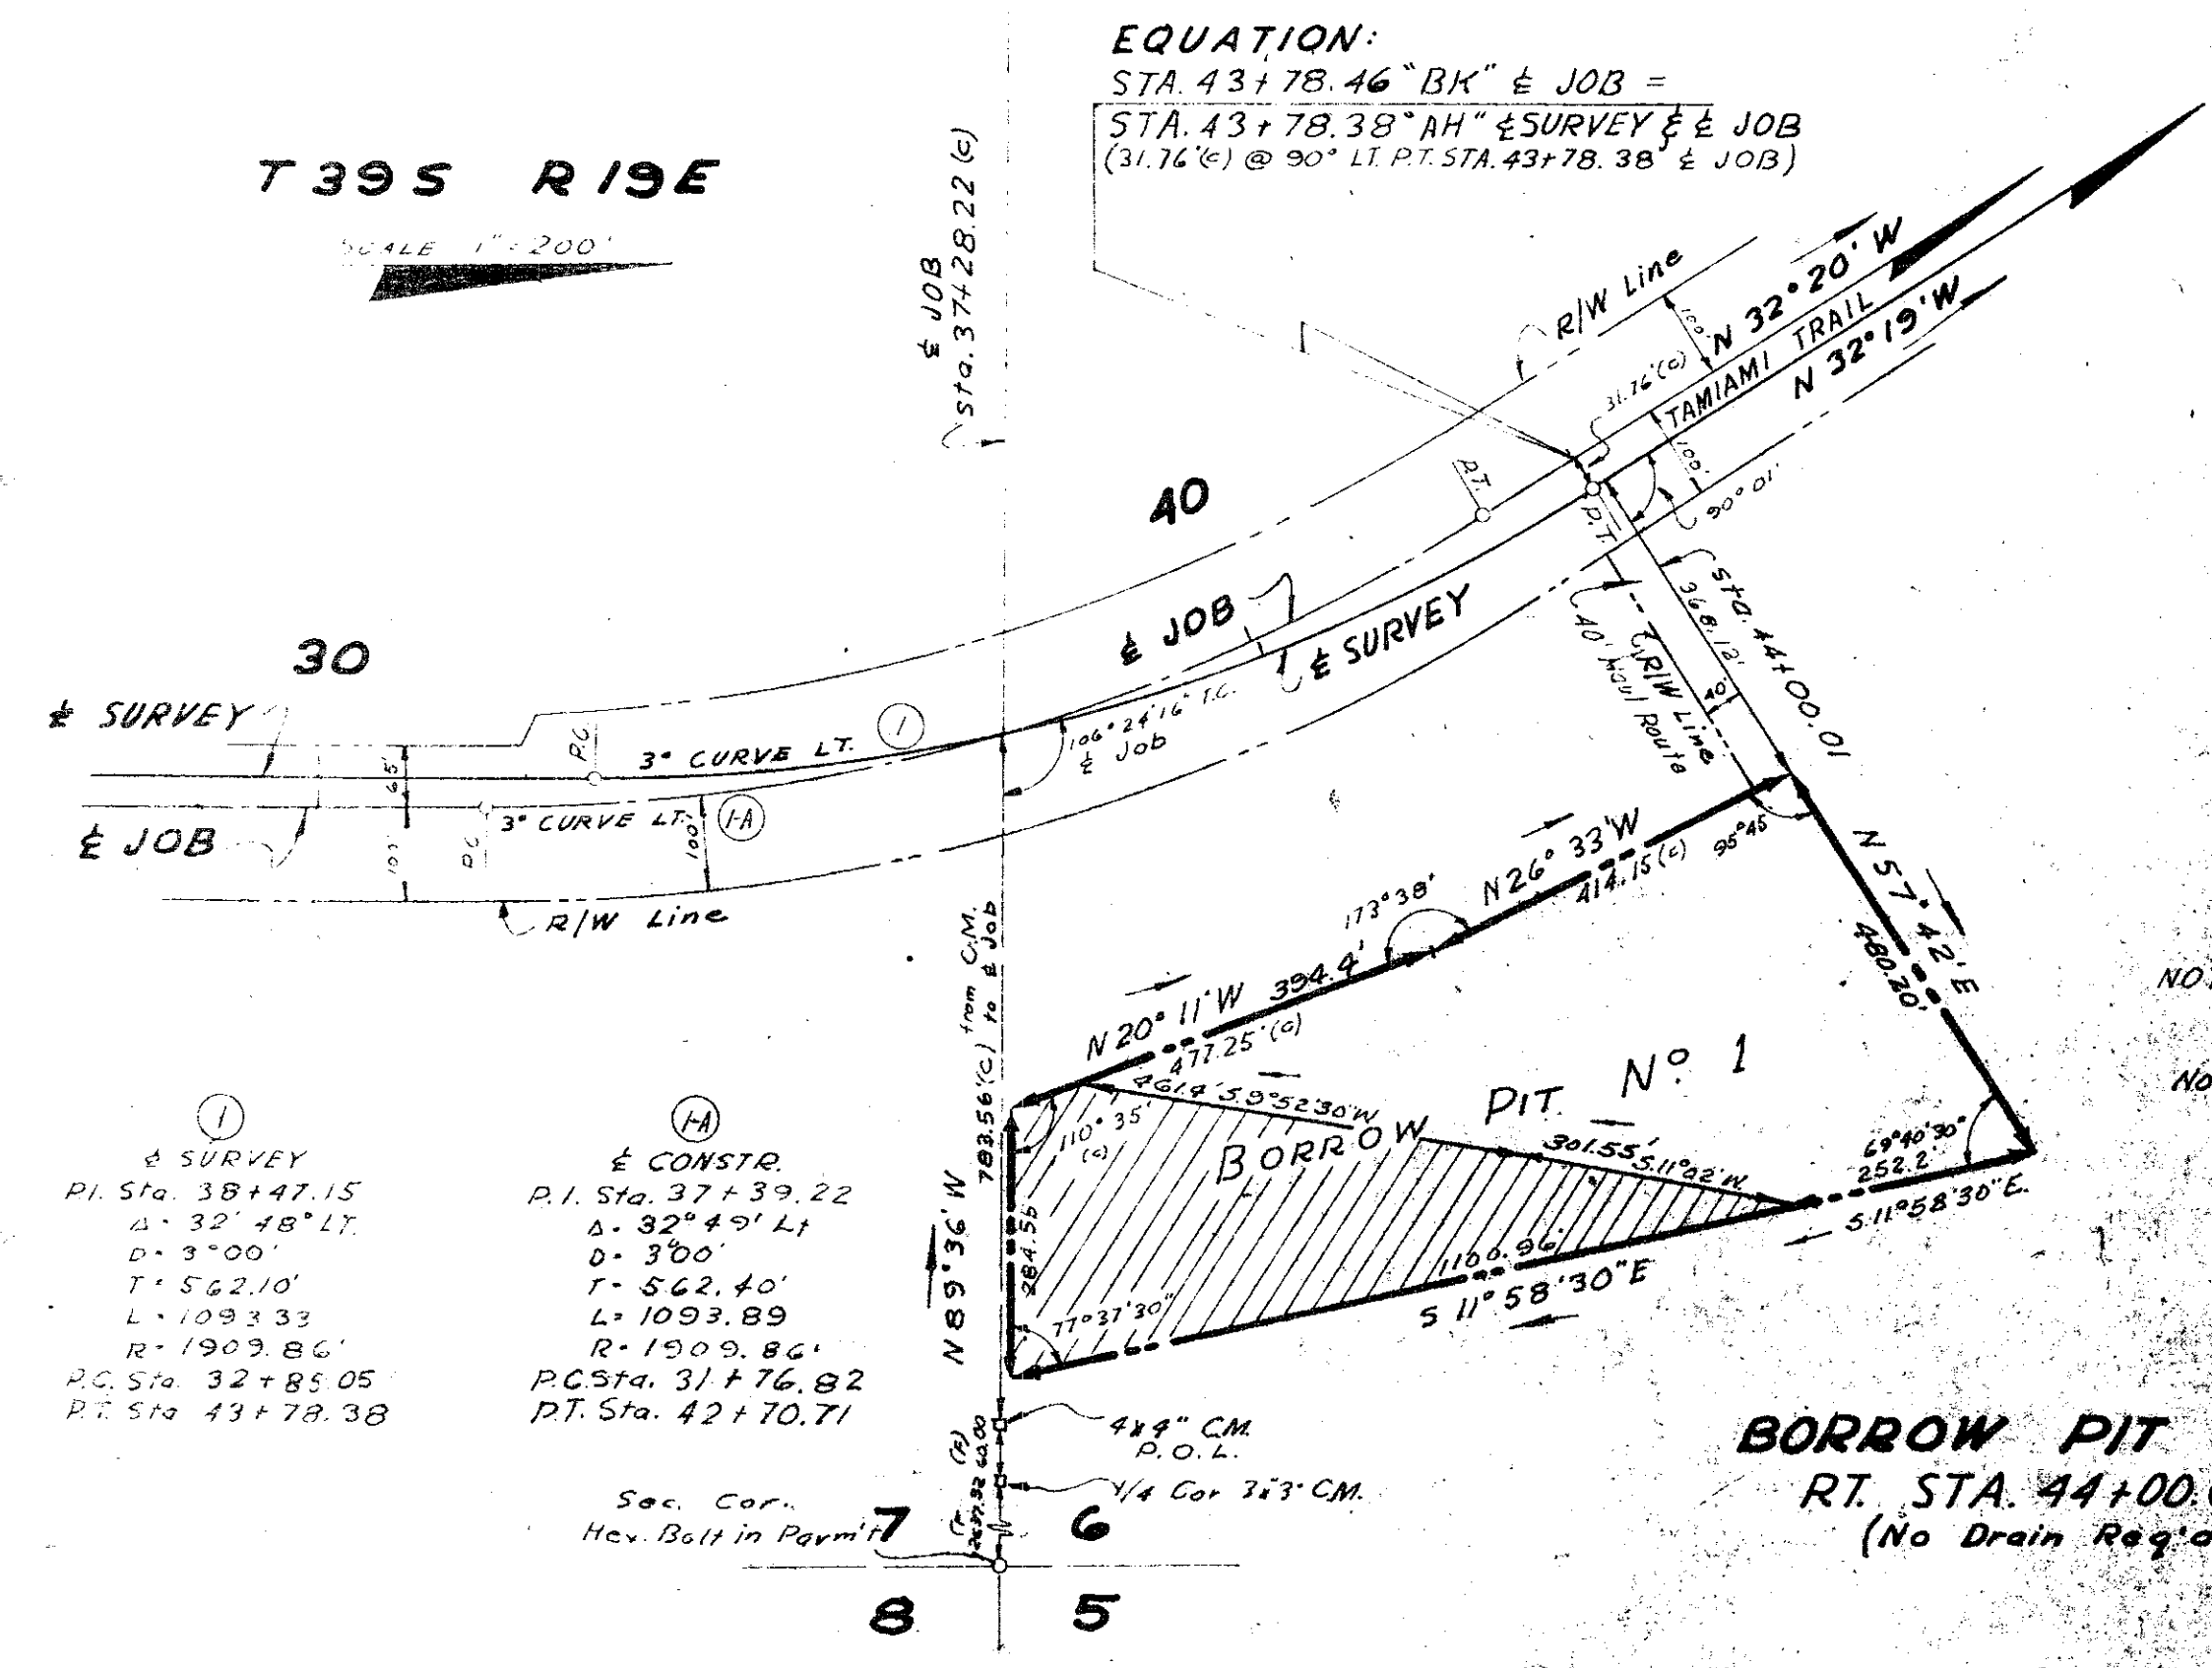

FED. ROAD DIV. No.	STATE	SEC. AND JOB No.	FISCAL YEAR	SHEET No.	TOTAL SHEETS
3	FLA.	17020-2207		14	

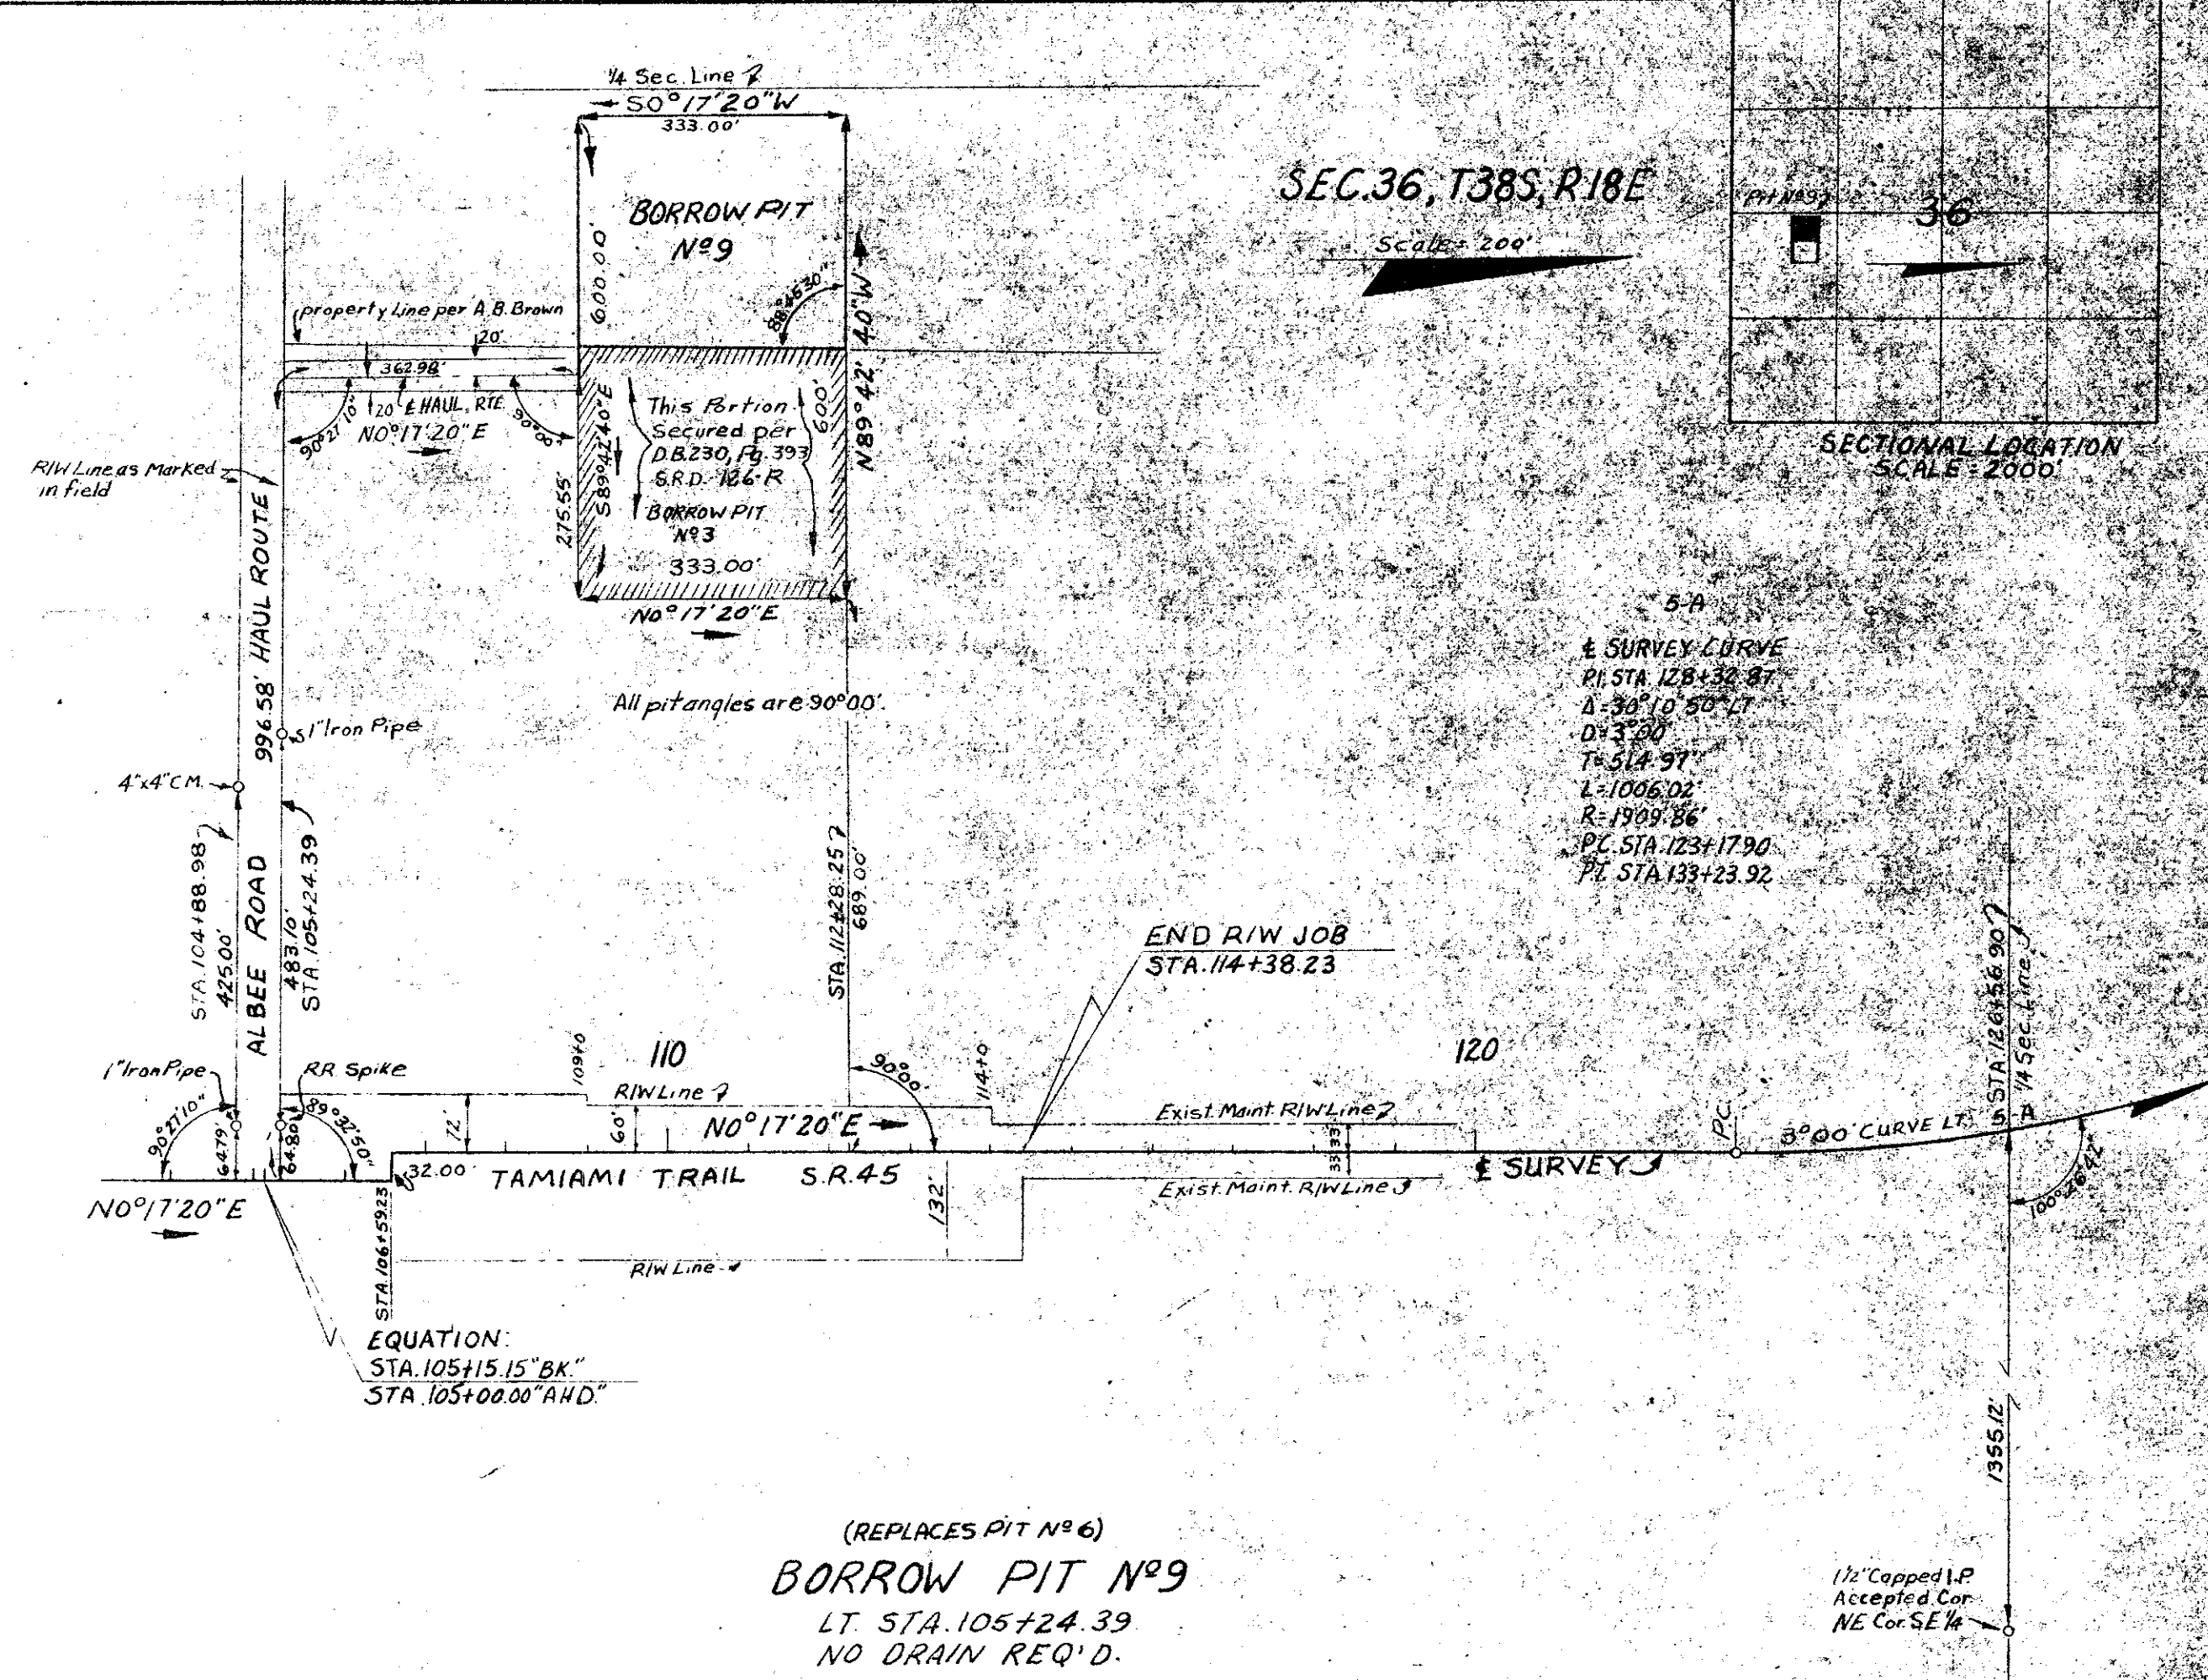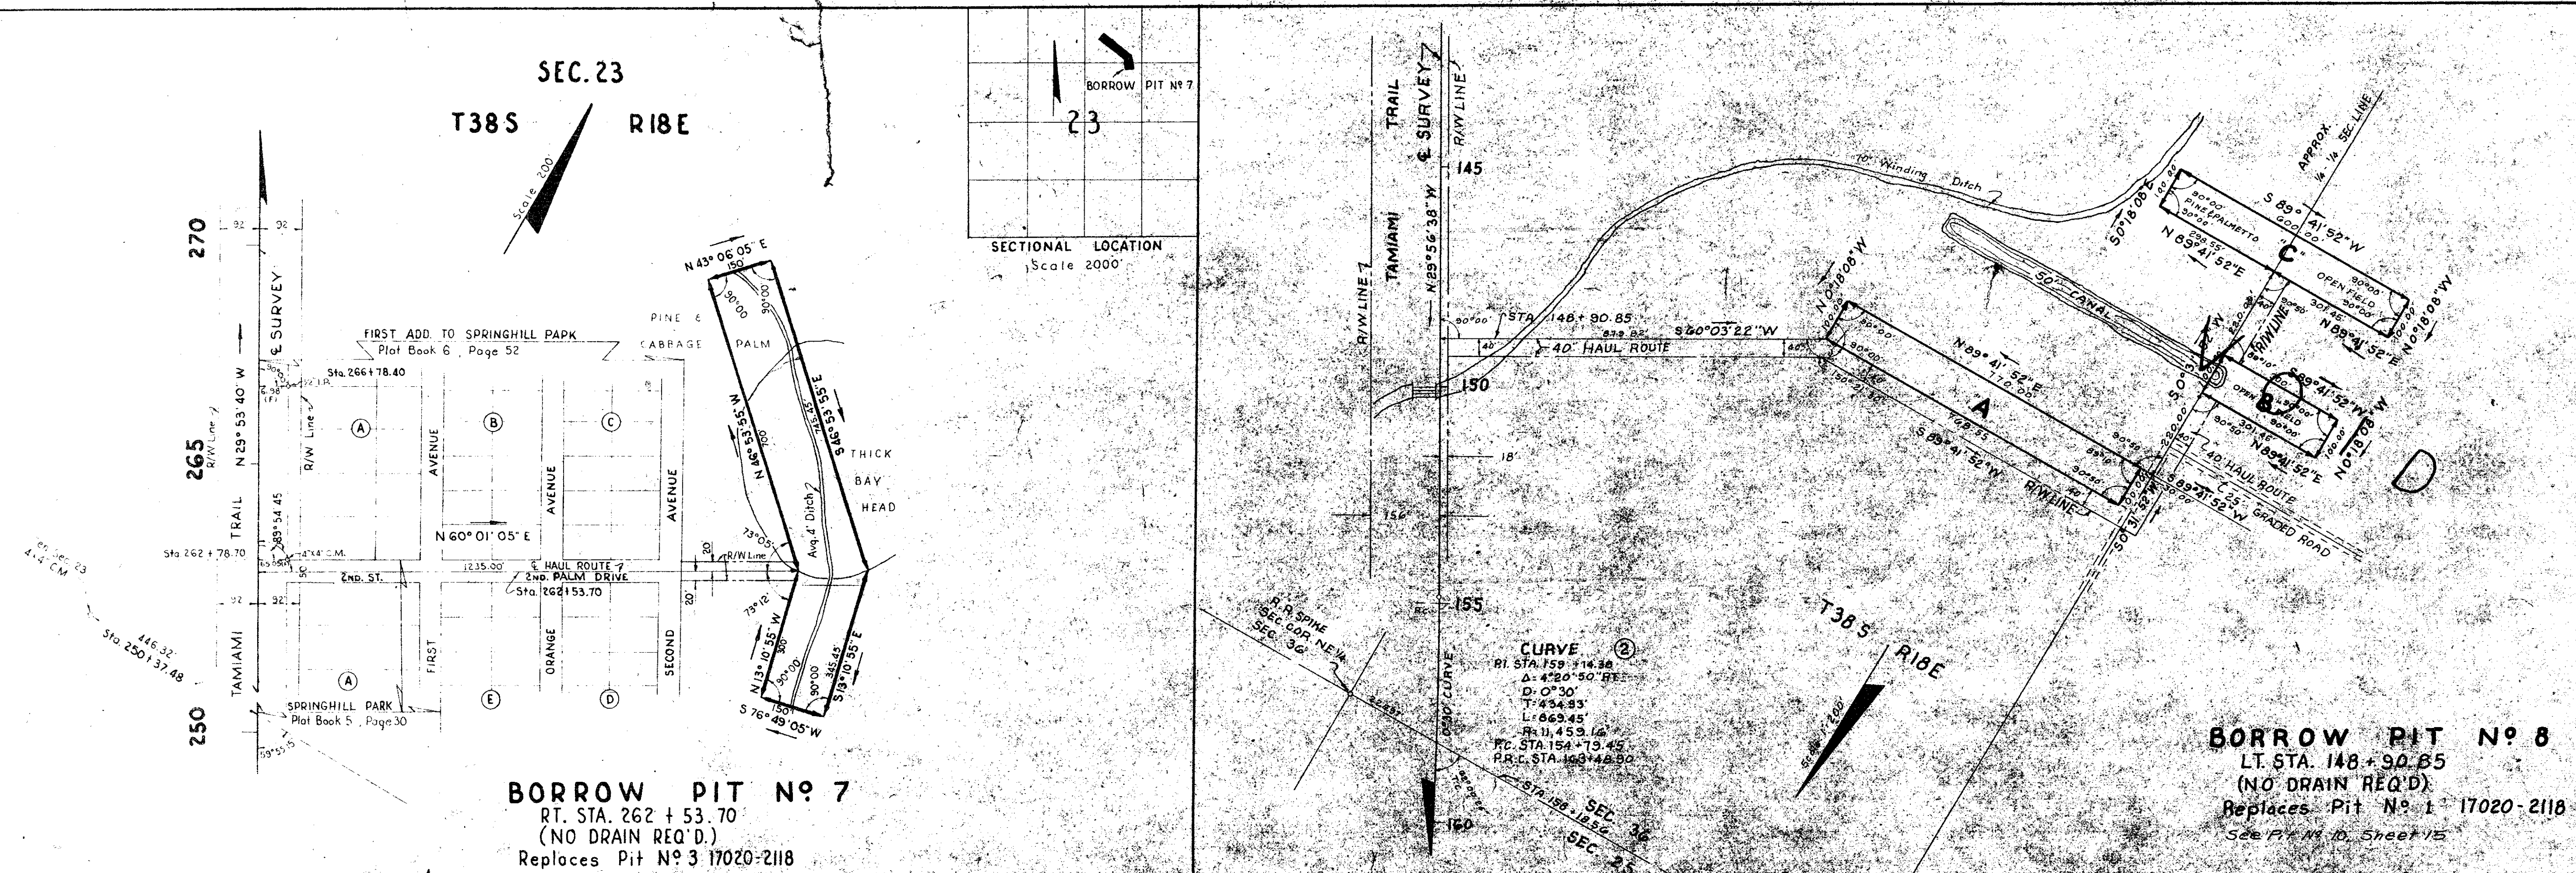

BORROW PIT

Plotted from loose leaf notes dated June 19, 1961

STATE OF FLORIDA
STATE ROAD DEPARTMENT

RIGHT OF WAY MAP


STATE ROAD NO. 45-US 41 SARASOTA COUNTY

	BY	DATE	APPROVED BY	DATE
DRAWN	GB	7-6-61	<i>H. M. Johnson</i>	
TRACED	GB	7-7-61		DISTRICT ENGINEER
CHECKED,	RHC	7-10-61	<i>W. H. Johnson</i>	for

APPROVED BY *H. M. Jones* DISTRICT ENGINEER
W. H. Jones for
ENGINEER OF PORTS OF WAY
A. C. Church 7 19 41

Void P# 8 Added P# N#9 -ADDED PIT N# 8			R-15-63 1-23-63 10-12-61		COMPARED INDEXED		ENGINEER'S RIGHTS OF WAY A.C. Church 7-18-61 STATE HIGHWAY ENGINEER	
REVISION		BY	DATE		SECTION 17020 - 2207		SHEET 14 OF	

DIV. No.	STATE	PROJECT No.	LOCAL No.	SHEET No.
3	FLA.	17020-2207		15

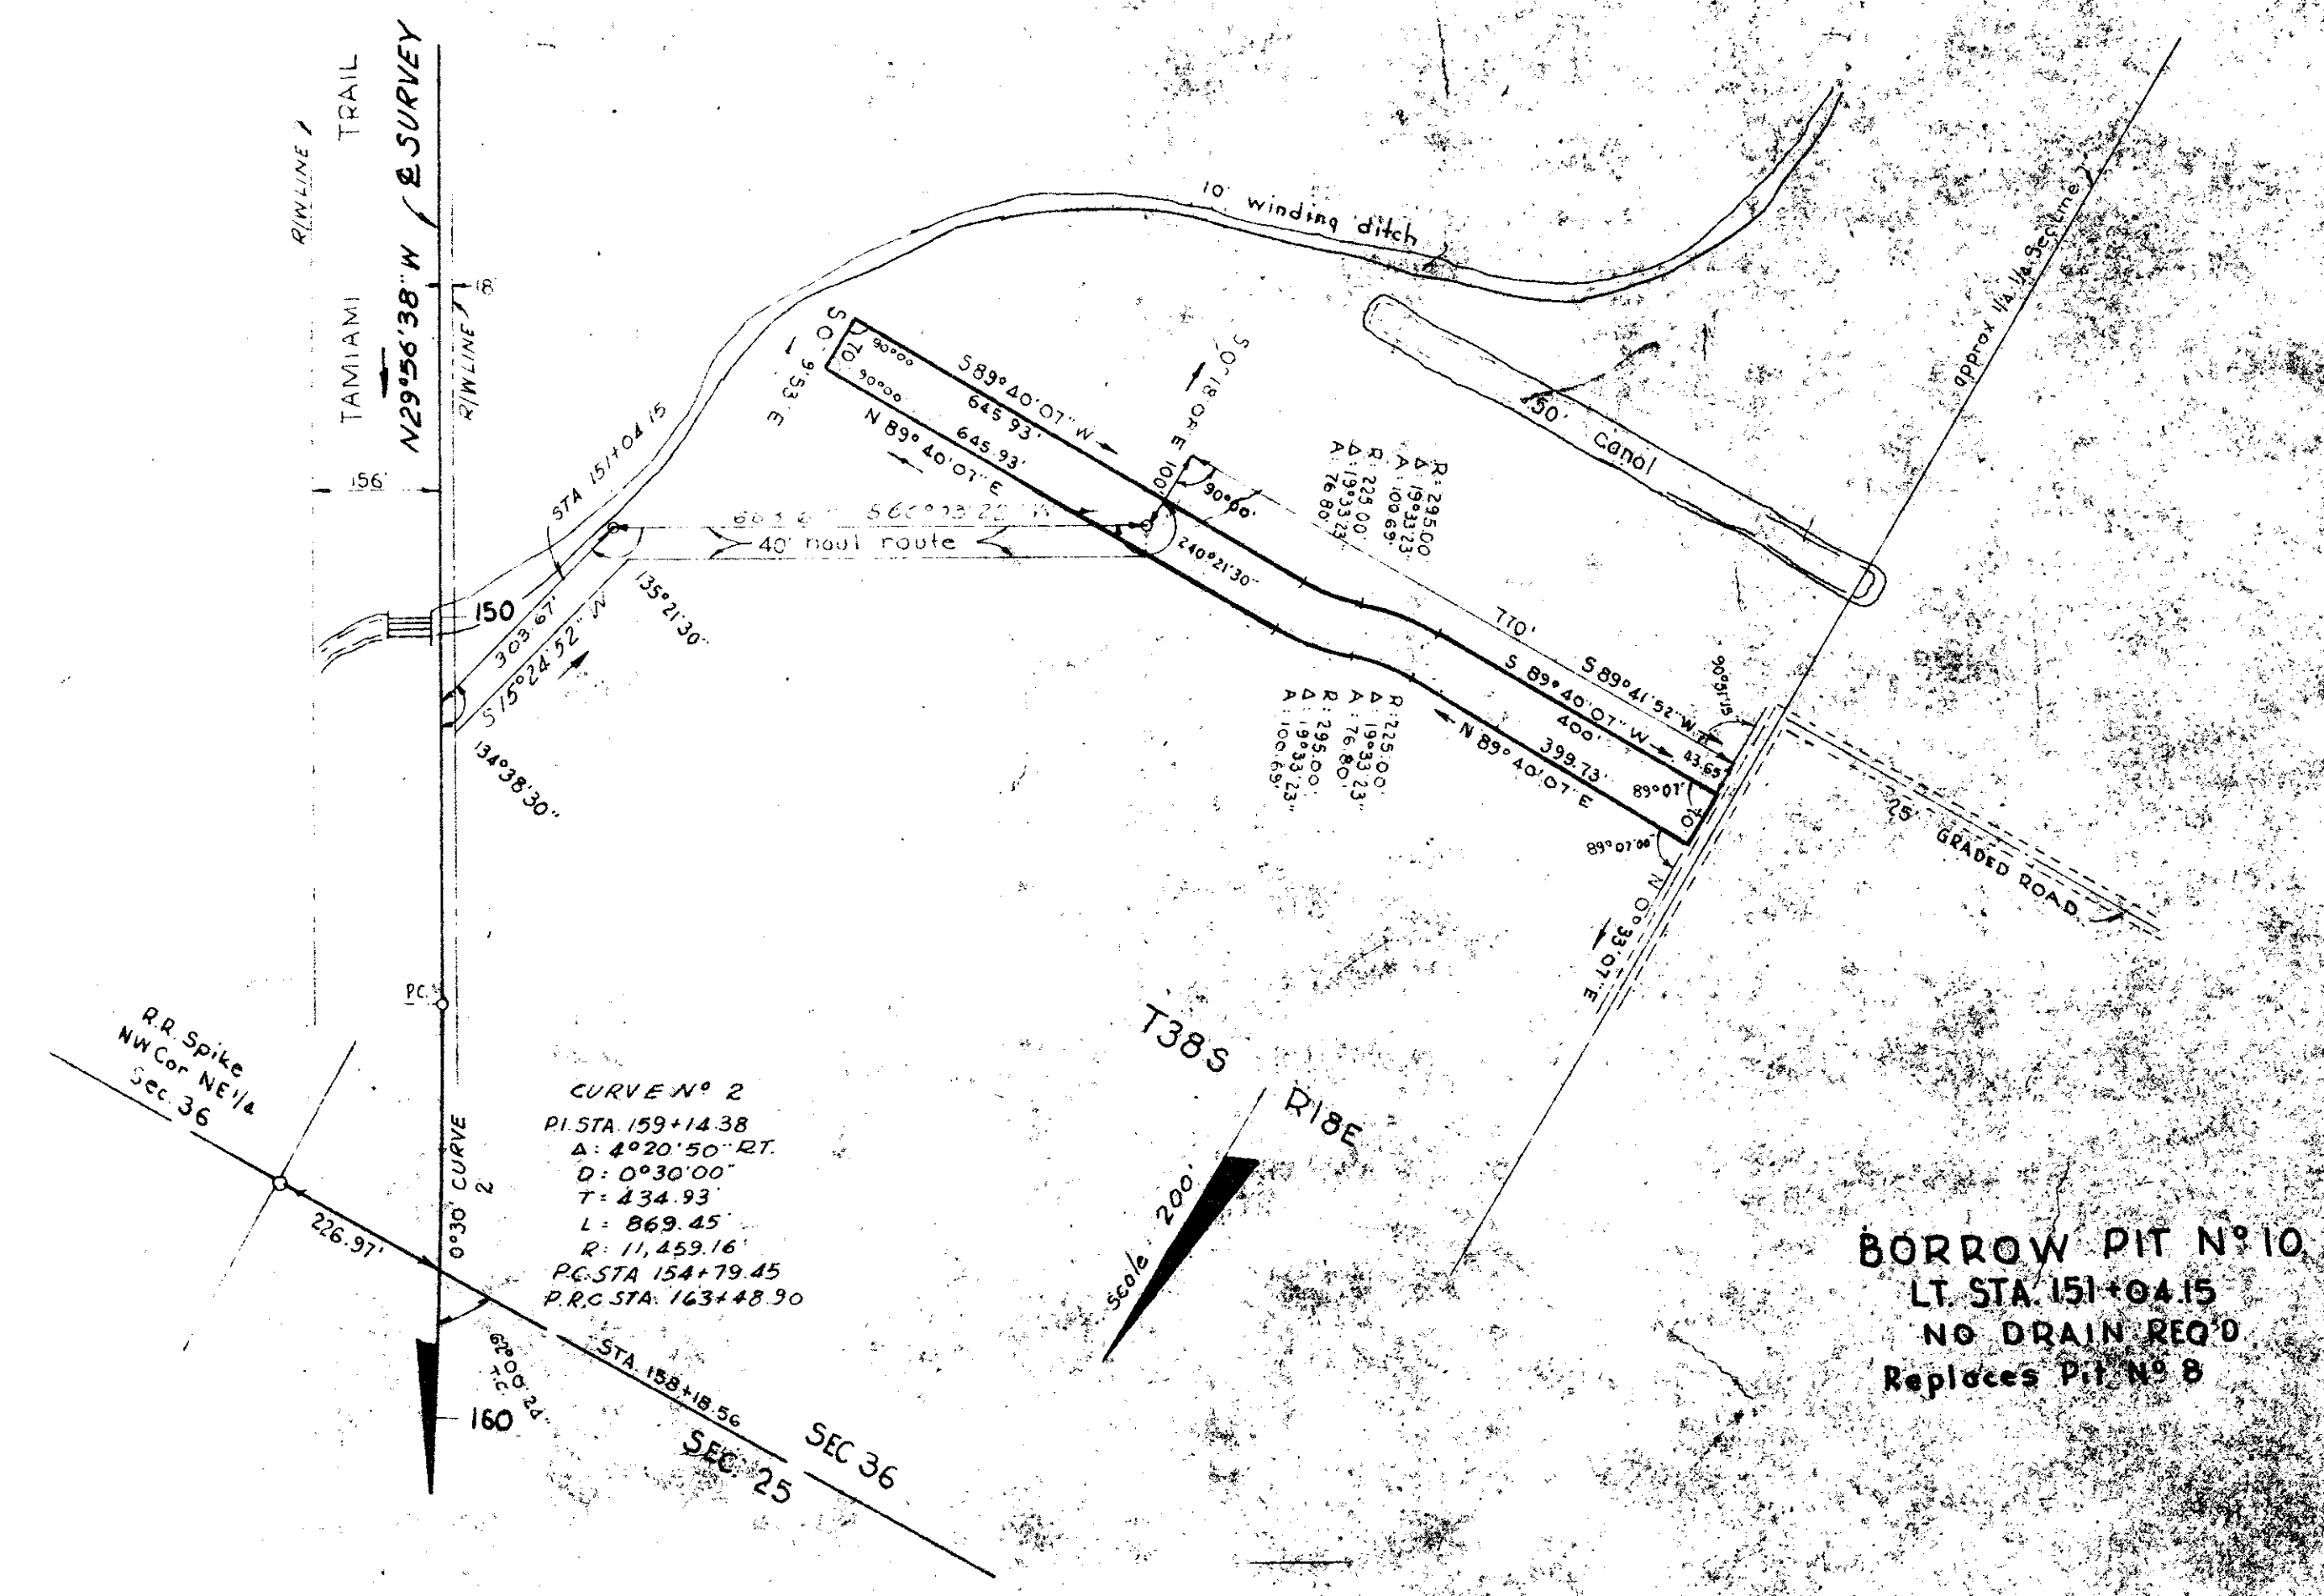

BORROW PIT NO. 10
 LT. STA. 151+04.15
 NO DRAIN REQ'D
 Replaces Pit No. 8

BORROW PIT

Plotted from looseleaf notes dated June 19, 1961 & Consultant's map

STATE OF FLORIDA STATE ROAD DEPARTMENT			
RIGHT OF WAY MAP			
STATE ROAD NO. 45 - US 41		SARASOTA COUNTY	
DATE	BY	DATE	APPROVED BY
2-15-63	W.J.P.	2-15-63	<i>E. M. Johnson</i>
2-15-63	W.J.P.	2-15-63	<i>W. J. P.</i>
2-15-63	D.C.	2-15-63	<i>W. J. P.</i>
2-18-63		2-18-63	
SECTION 17020-2207		SHEET 15 OF	