


RPB 1-PB 110

FED. ROAD DIV. No.	STATE	PROJECT No.	FISCAL YEAR	SHEET No.
3	FLA.	1720-2503		1

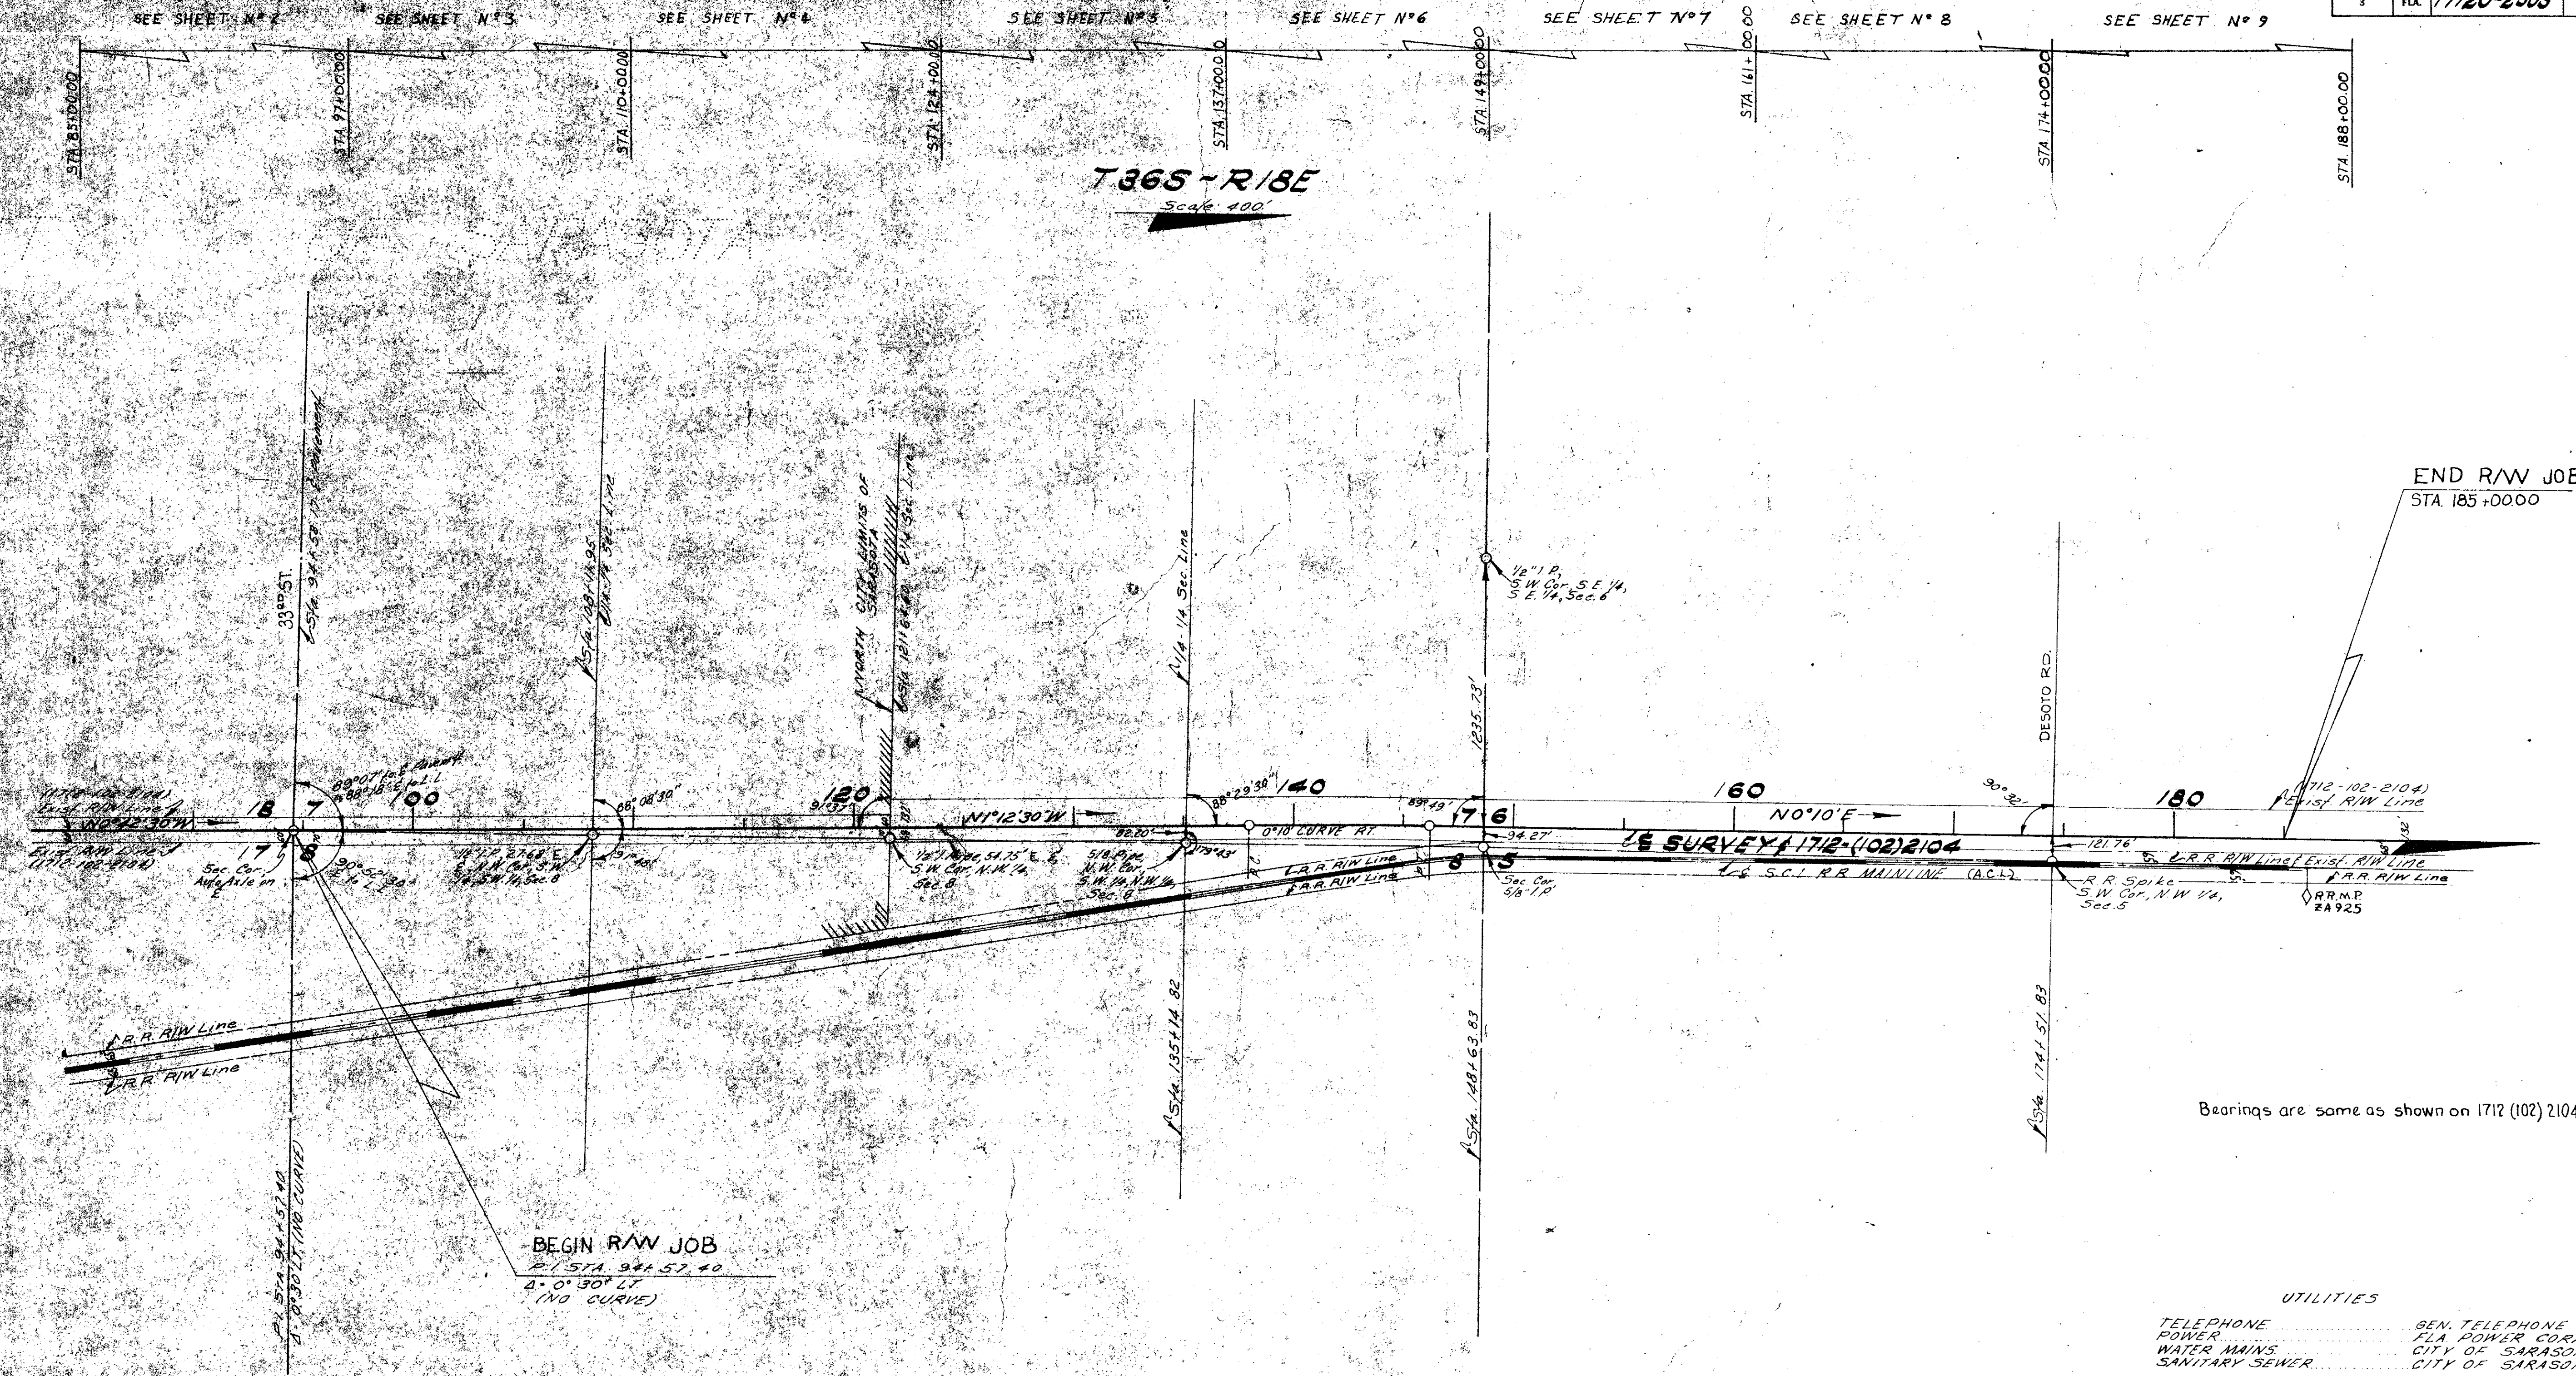

Bearings are same as shown on 1712 (102) 2104

UTILITIES	
TELEPHONE	GEN. TELEPHONE CO.
POWER	FLA. POWER CORP.
WATER MAINS	CITY OF SARASOTA
SANITARY SEWER	CITY OF SARASOTA

KEY MAP

SCL R.R. VI9 FLA 144 15 (A.C.L.)
 Align. U.I. 114 Owners Taken From F.B. 866402
 Undergound Utilities Taken From F.B. 866358
 L.L. Ties & Subd. Ties Taken From 1712 (102) 2104

STATE OF FLORIDA STATE ROAD DEPARTMENT			
RIGHT OF WAY MAP			
STATE ROAD No. 683, U.S. 301 SARASOTA COUNTY			
BY	DATE	APPROVED BY	DATE
DRAWN C.U.K.	12-6-68	<i>W. Monte De Oca</i>	
TRACED R.L.H.	4-14-69		
CHECKED D.C.	4-29-69		
COMPARED			
INDEXED			
SECTION 1720-2503		SHEET 1 OF	

CURVE DATA


P.I. STA 142+10.62
 Δ=1°22'30" RT
 D=0°10'00"
 T=412.62'
 L=825.00'
 P.C. STA 137+48'
 P.T. STA 146+23.10

P.I. STA 94+57.40
 Δ=0°30' LT
 (NO CURVE)

BEGIN R/W JOB
 P.I. STA 94+57.40
 Δ=0°30' LT
 (NO CURVE)

RFB 1-PB.110A(1)


FED. ROAD DIV. No.	STATE	PROJECT No.	FISCAL YEAR	SHEET No.
3	FLA	17120-2503		2

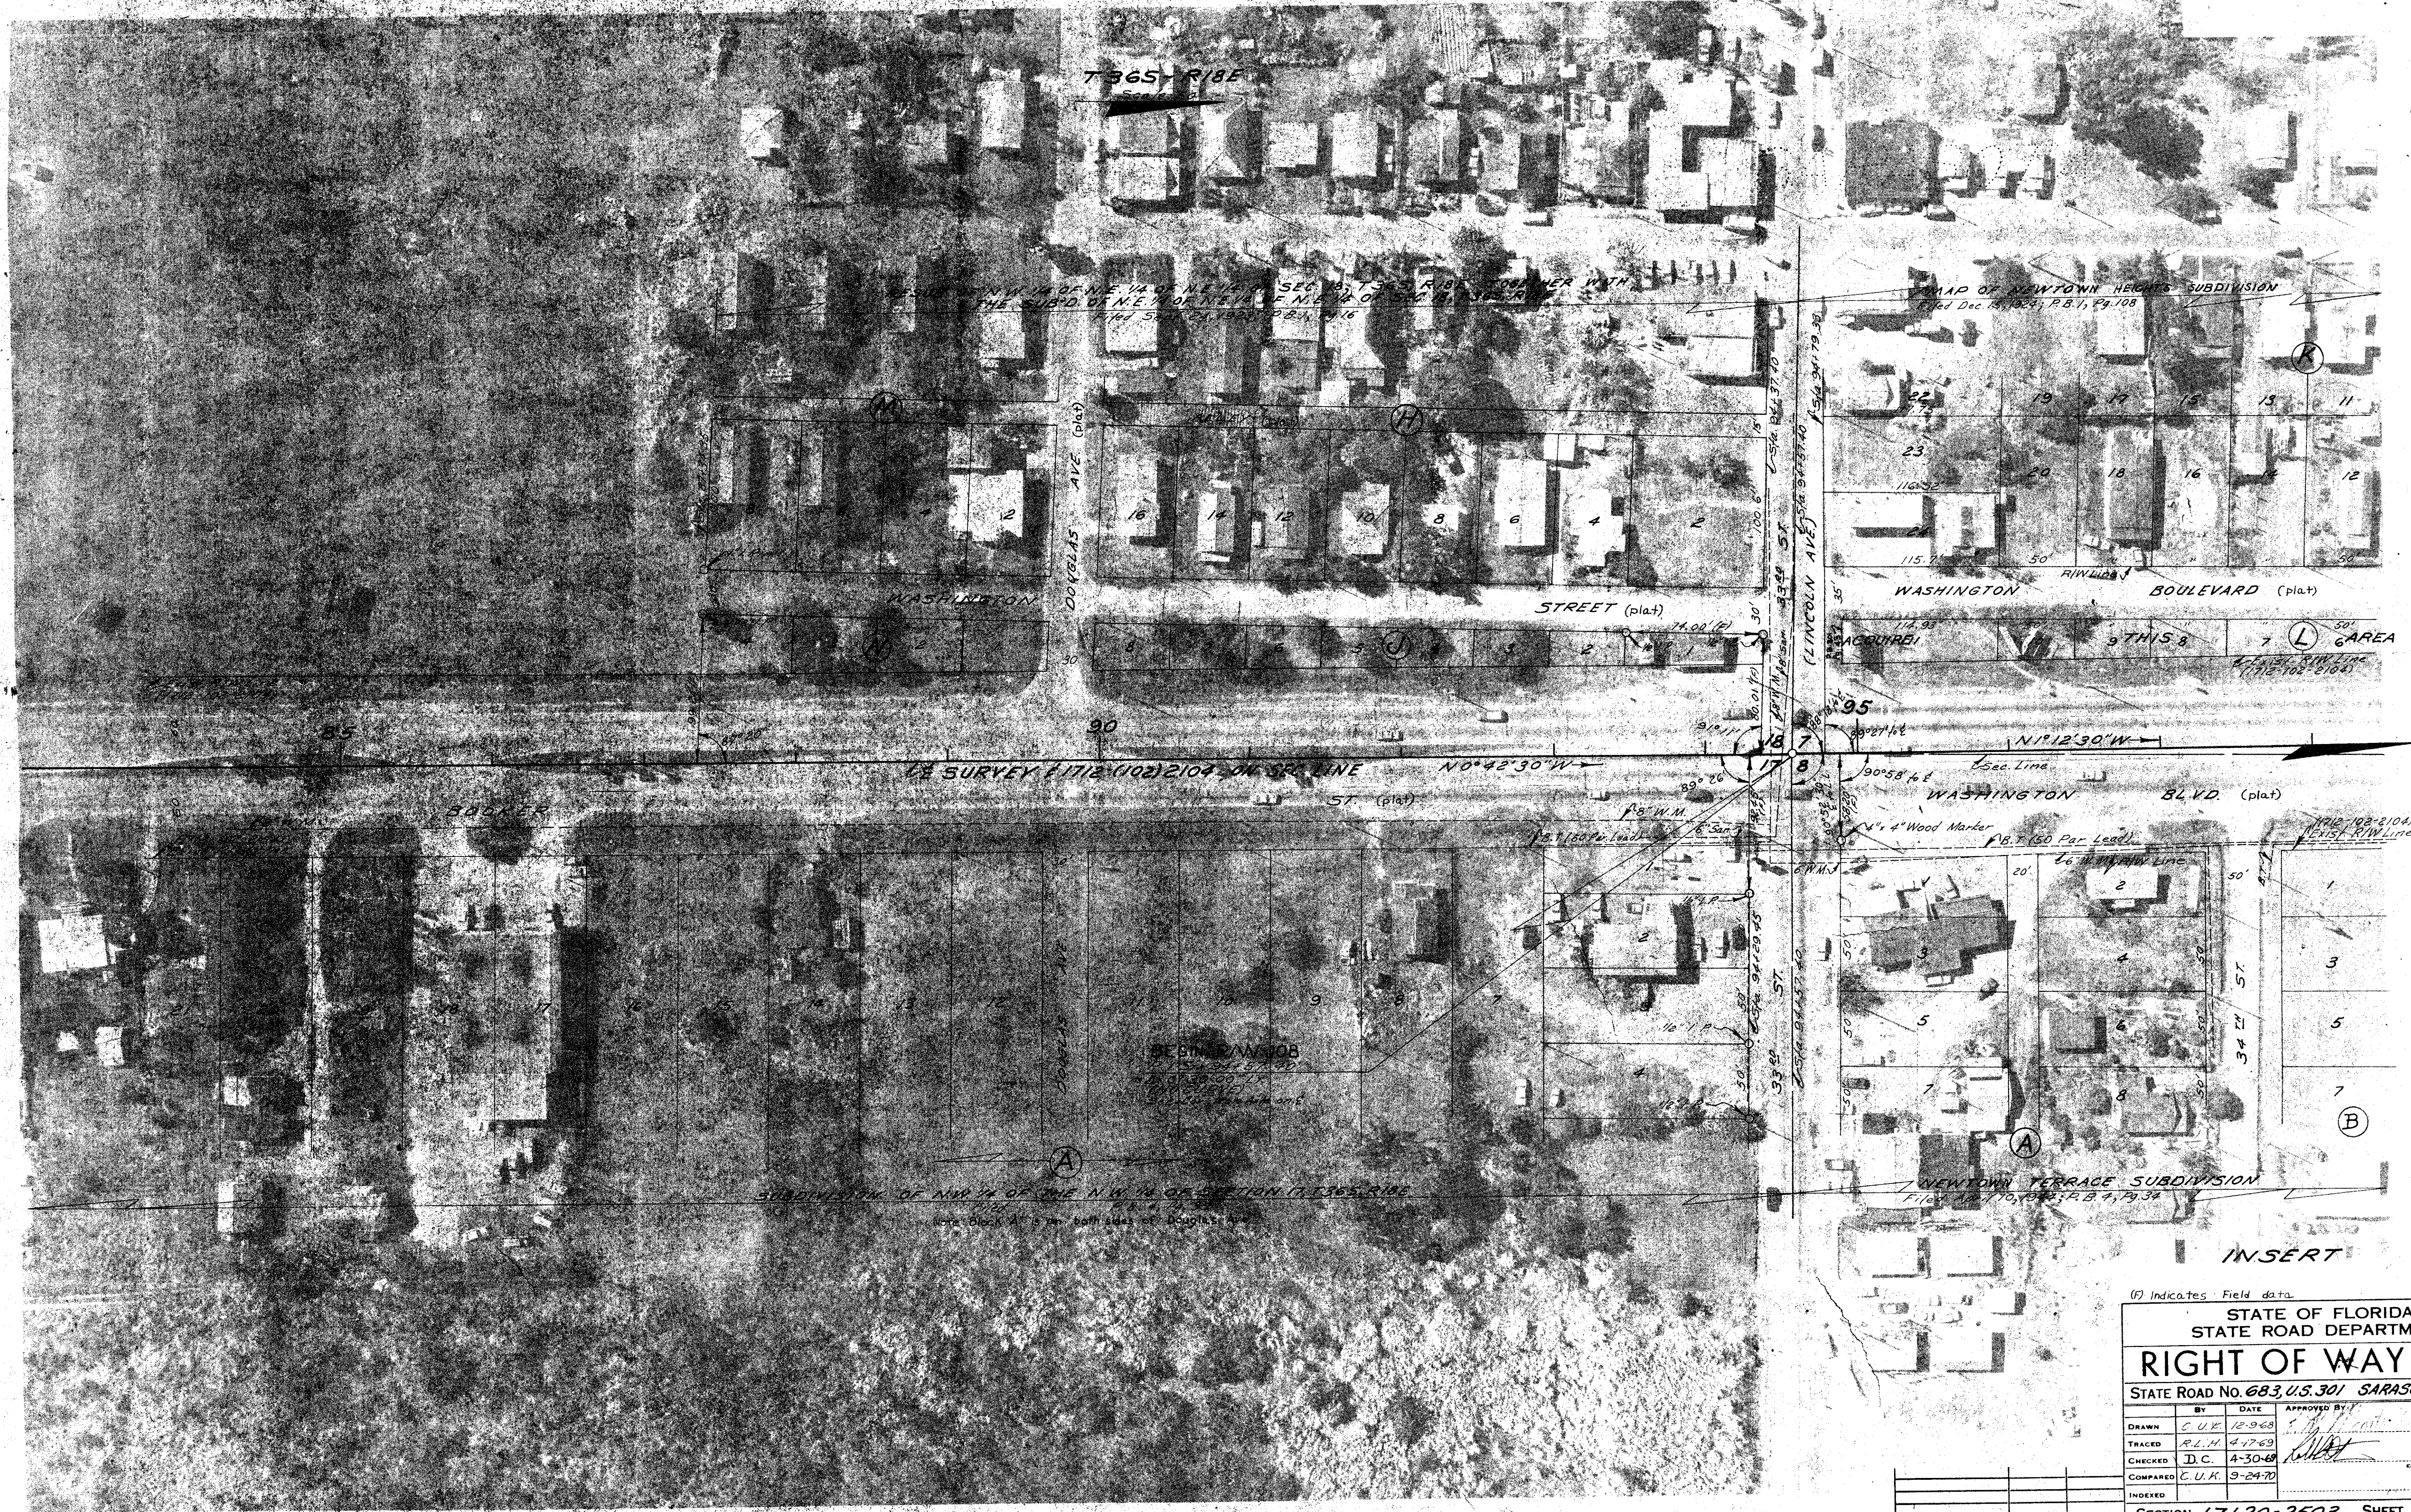

(F) Indicates Field data.

STATE OF FLORIDA STATE ROAD DEPARTMENT			
RIGHT OF WAY MAP			
STATE ROAD No. 683, U.S. 301 SARASOTA COUNTY			
BY	DATE	APPROVED BY	DATE
DRAWN C.U.K.	12-9-68		
TRACED R.L.H.	4-17-69		
CHECKED D.C.	4-30-69		
COMPARED C.U.K.	9-24-70		
INDEXED			
SECTION 17120-2503 SHEET 2 OF			

FED. ROAD DIV. No.	STATE	PROJECT No.	FISCAL YEAR	SHEET No.
3	FLA	17120-2503		3

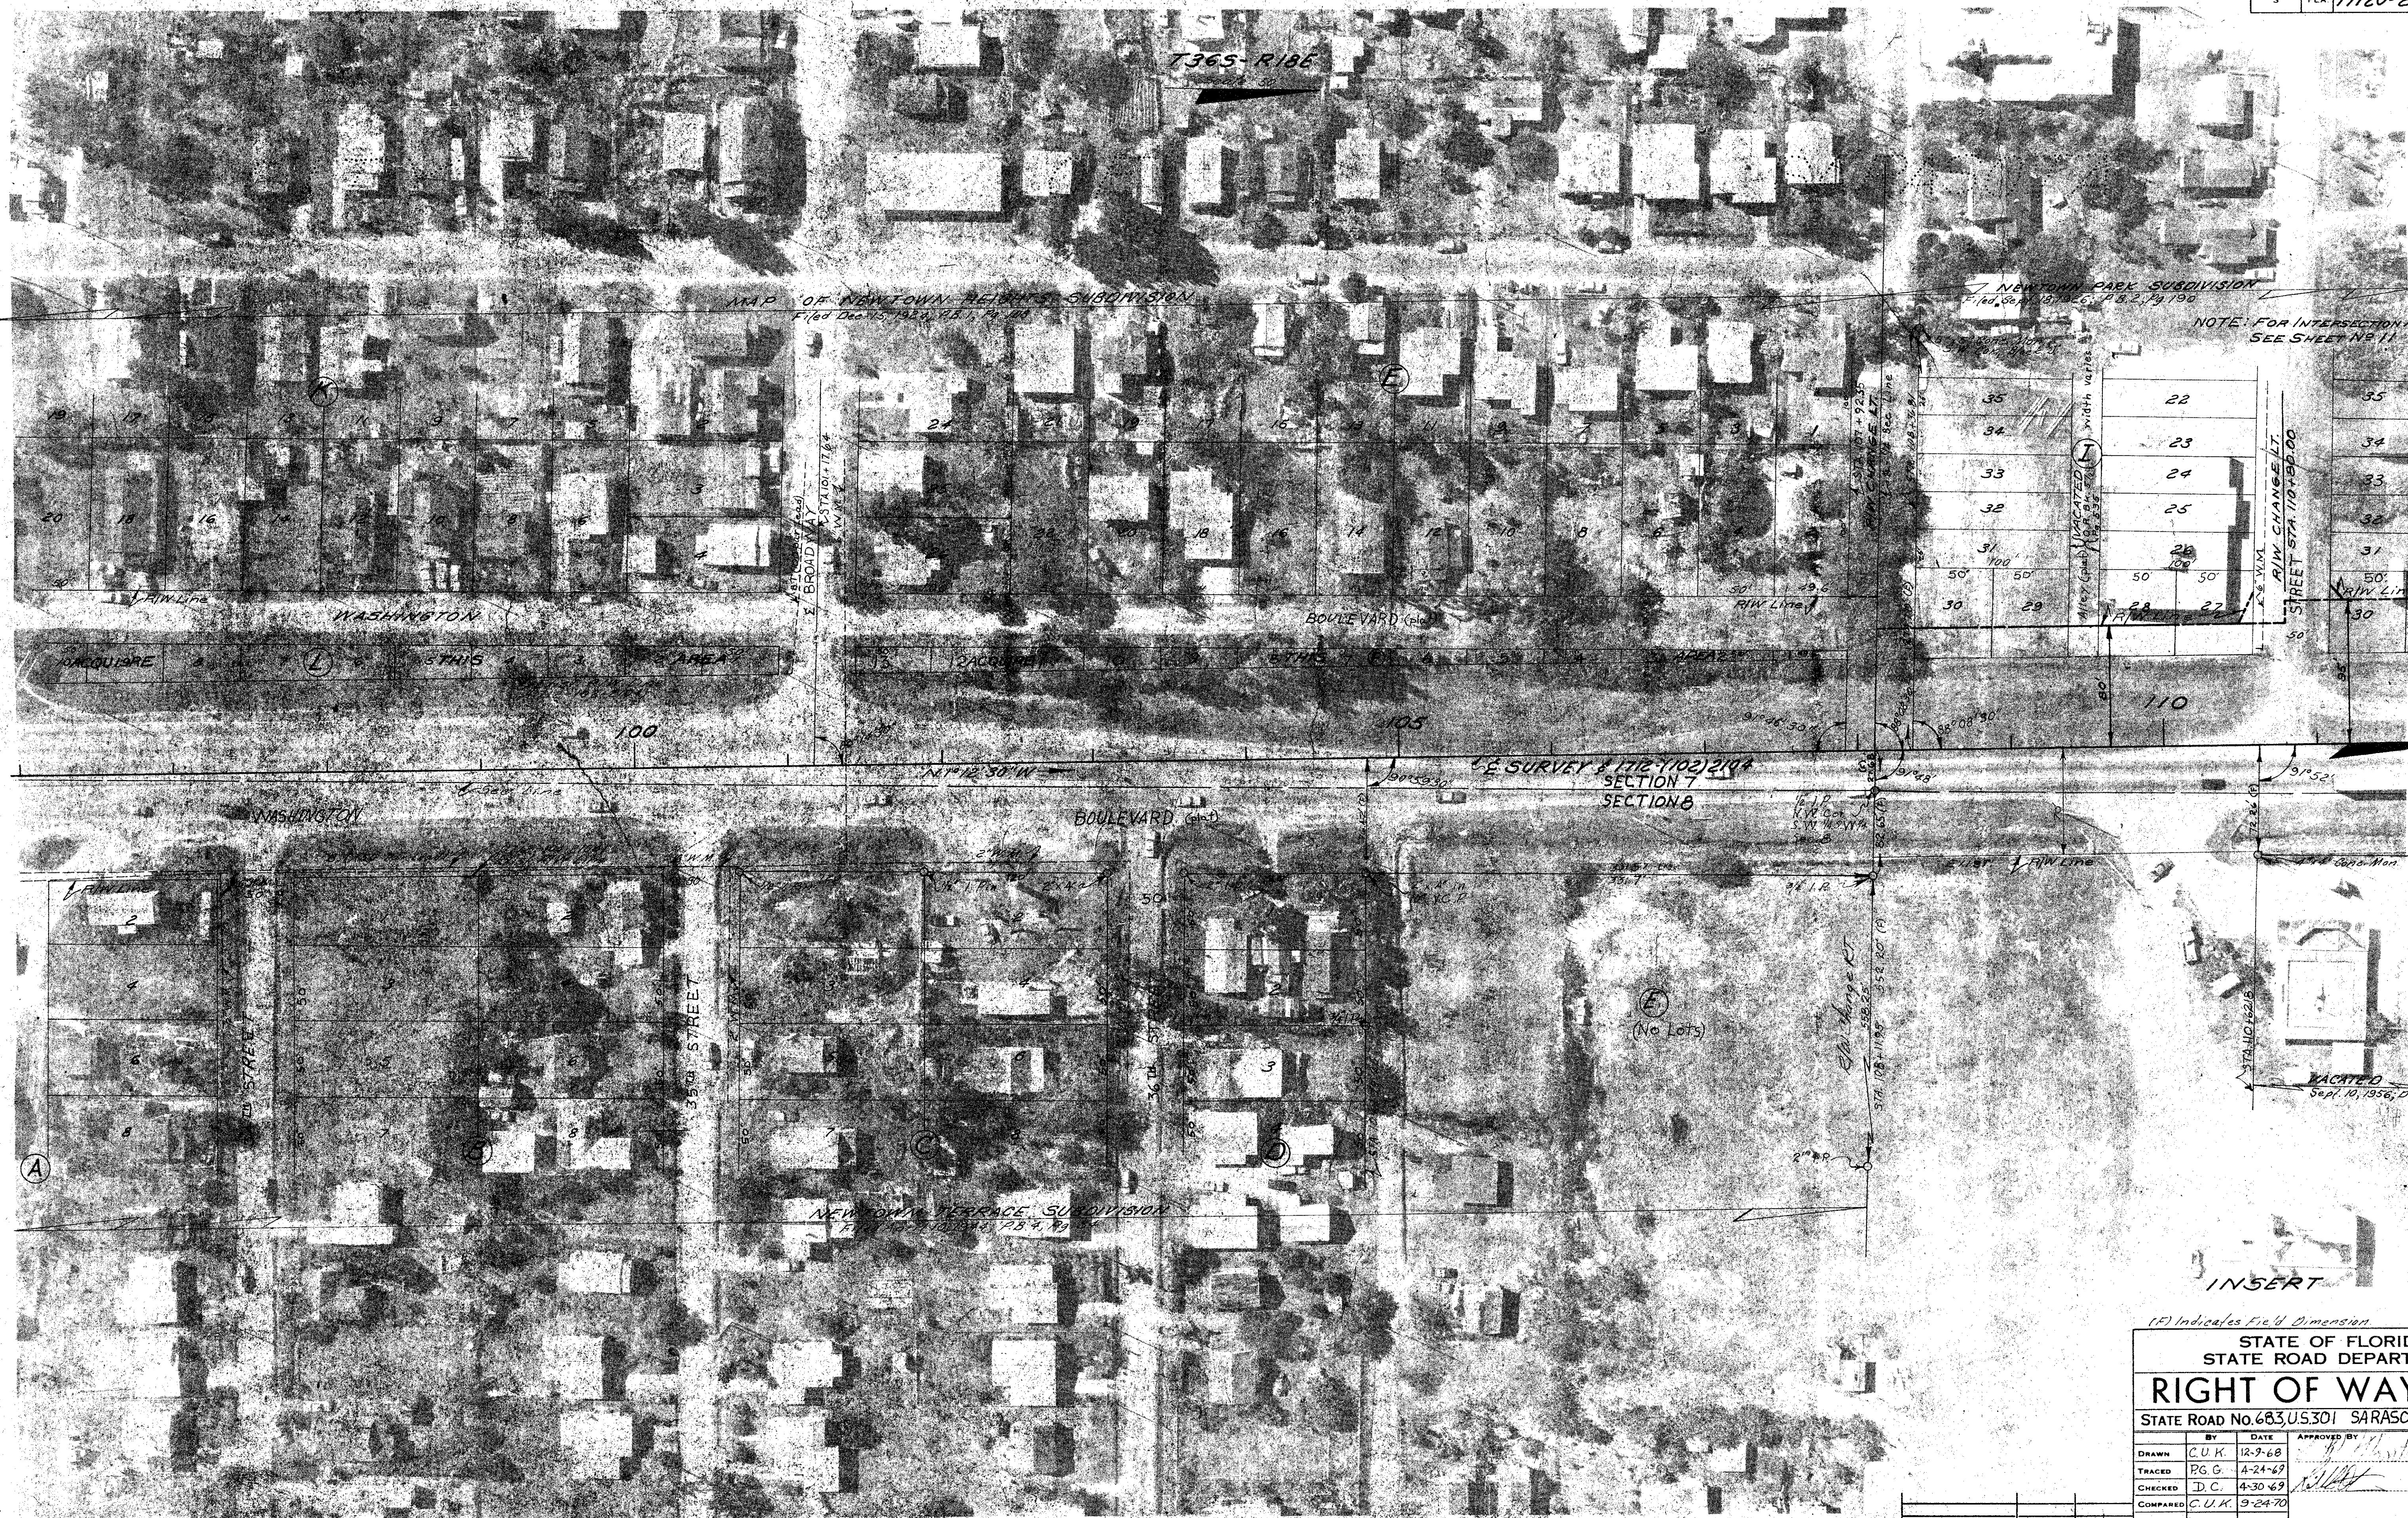


INSERT

(F) Indicates Field Dimension

STATE OF FLORIDA STATE ROAD DEPARTMENT			
RIGHT OF WAY MAP			
STATE ROAD No. 683, U.S. 301 SARASOTA COUNTY			
DRAWN	BY	DATE	APPROVED BY
C.U.K.		12-9-68	
TRACED	PG.G.	4-24-69	
CHECKED	D.C.	4-30-69	
COMPARED	C.U.K.	9-24-70	
INDEXED			
SECTION 17120-2503		SHEET 3 OF	

FED. ROAD DIV. No.	STATE	PROJECT No.	FISCAL YEAR	SHEET No.
3	FLA.	17120-2503		4

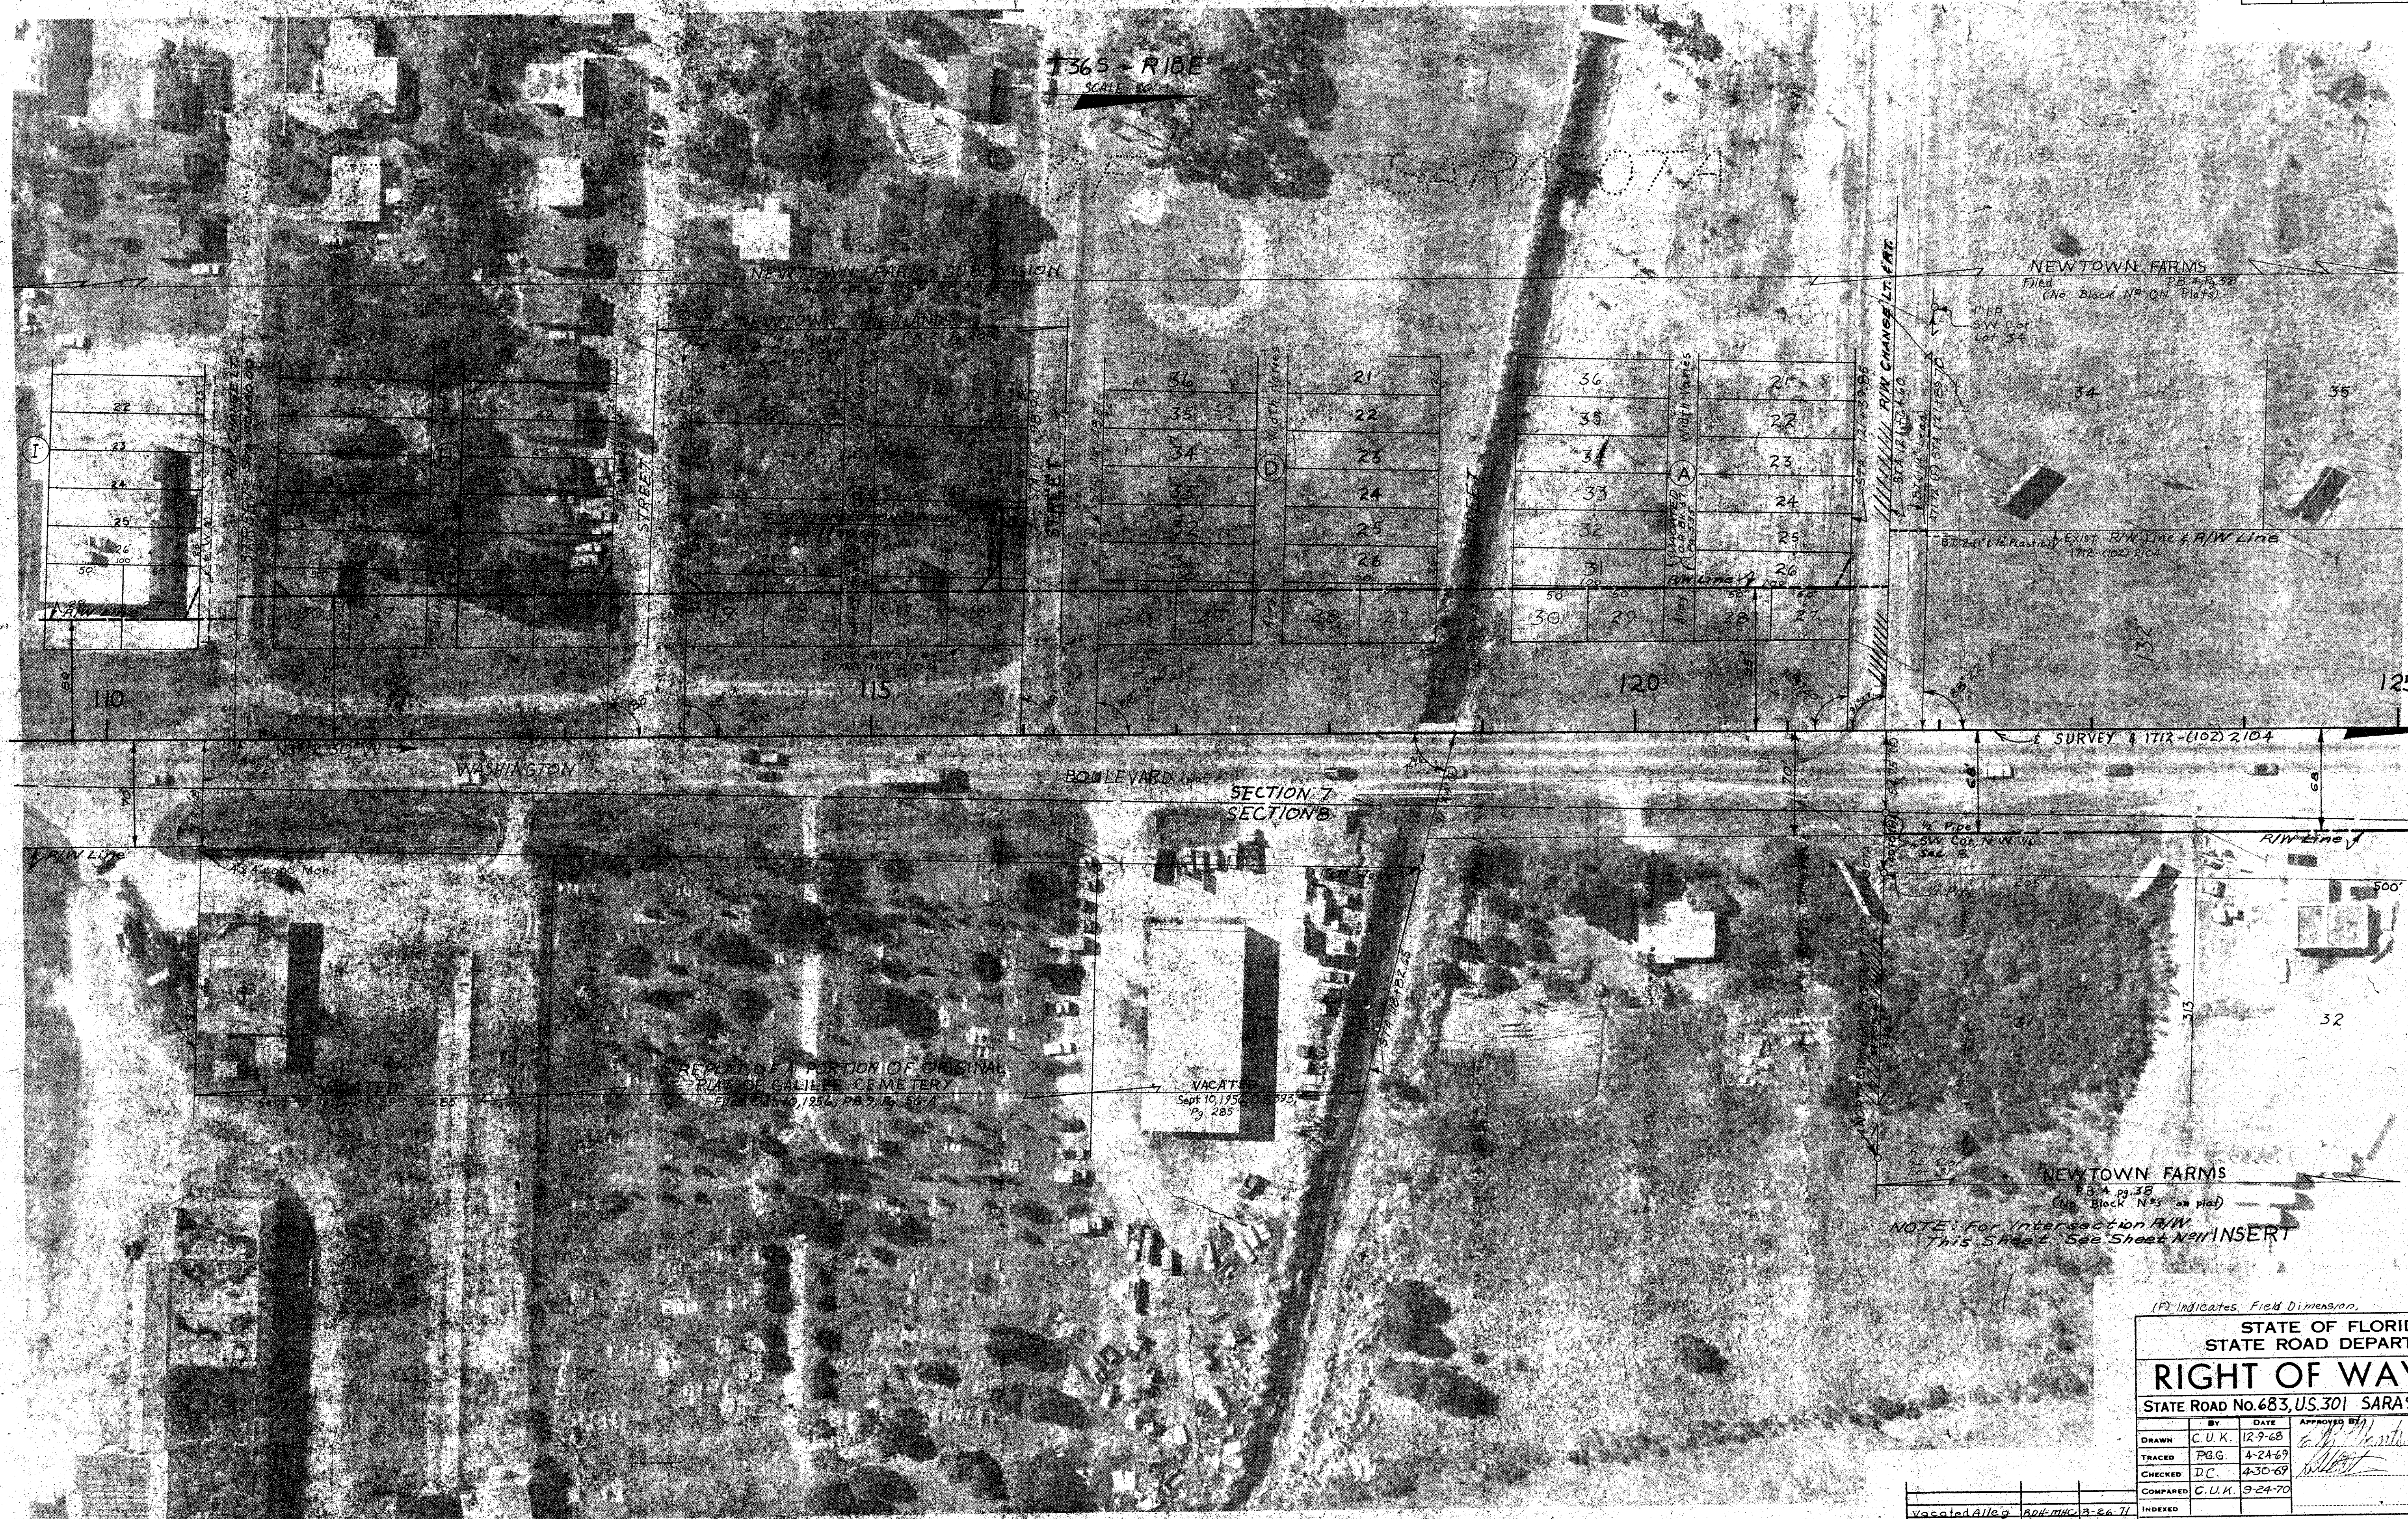

(P) Indicates Field Dimension.


STATE OF FLORIDA STATE ROAD DEPARTMENT			
RIGHT OF WAY MAP			
STATE ROAD No. 683, U.S. 301 SARASOTA COUNTY			
BY	DATE	APPROVED BY	DATE
DRAWN C.U.K.	12-9-68	<i>[Signature]</i>	
TRACED P.B.G.	4-24-69		
CHECKED D.C.	4-30-69		
COMPARED C.U.K.	9-24-70		
INDEXED			
SECTION 17120-2503 SHEET 4 OF 4			

REVISION BY DATE

Vacated Alleg. R/W. M.C. 3-26-71
Remove Dimension P.G. 10-23-78


FRB 1-78 110

FED. ROAD DIST. No.	STATE	PROJECT No.	FISCAL YEAR	SHEET No.
3	FLA.	17120-2503		5

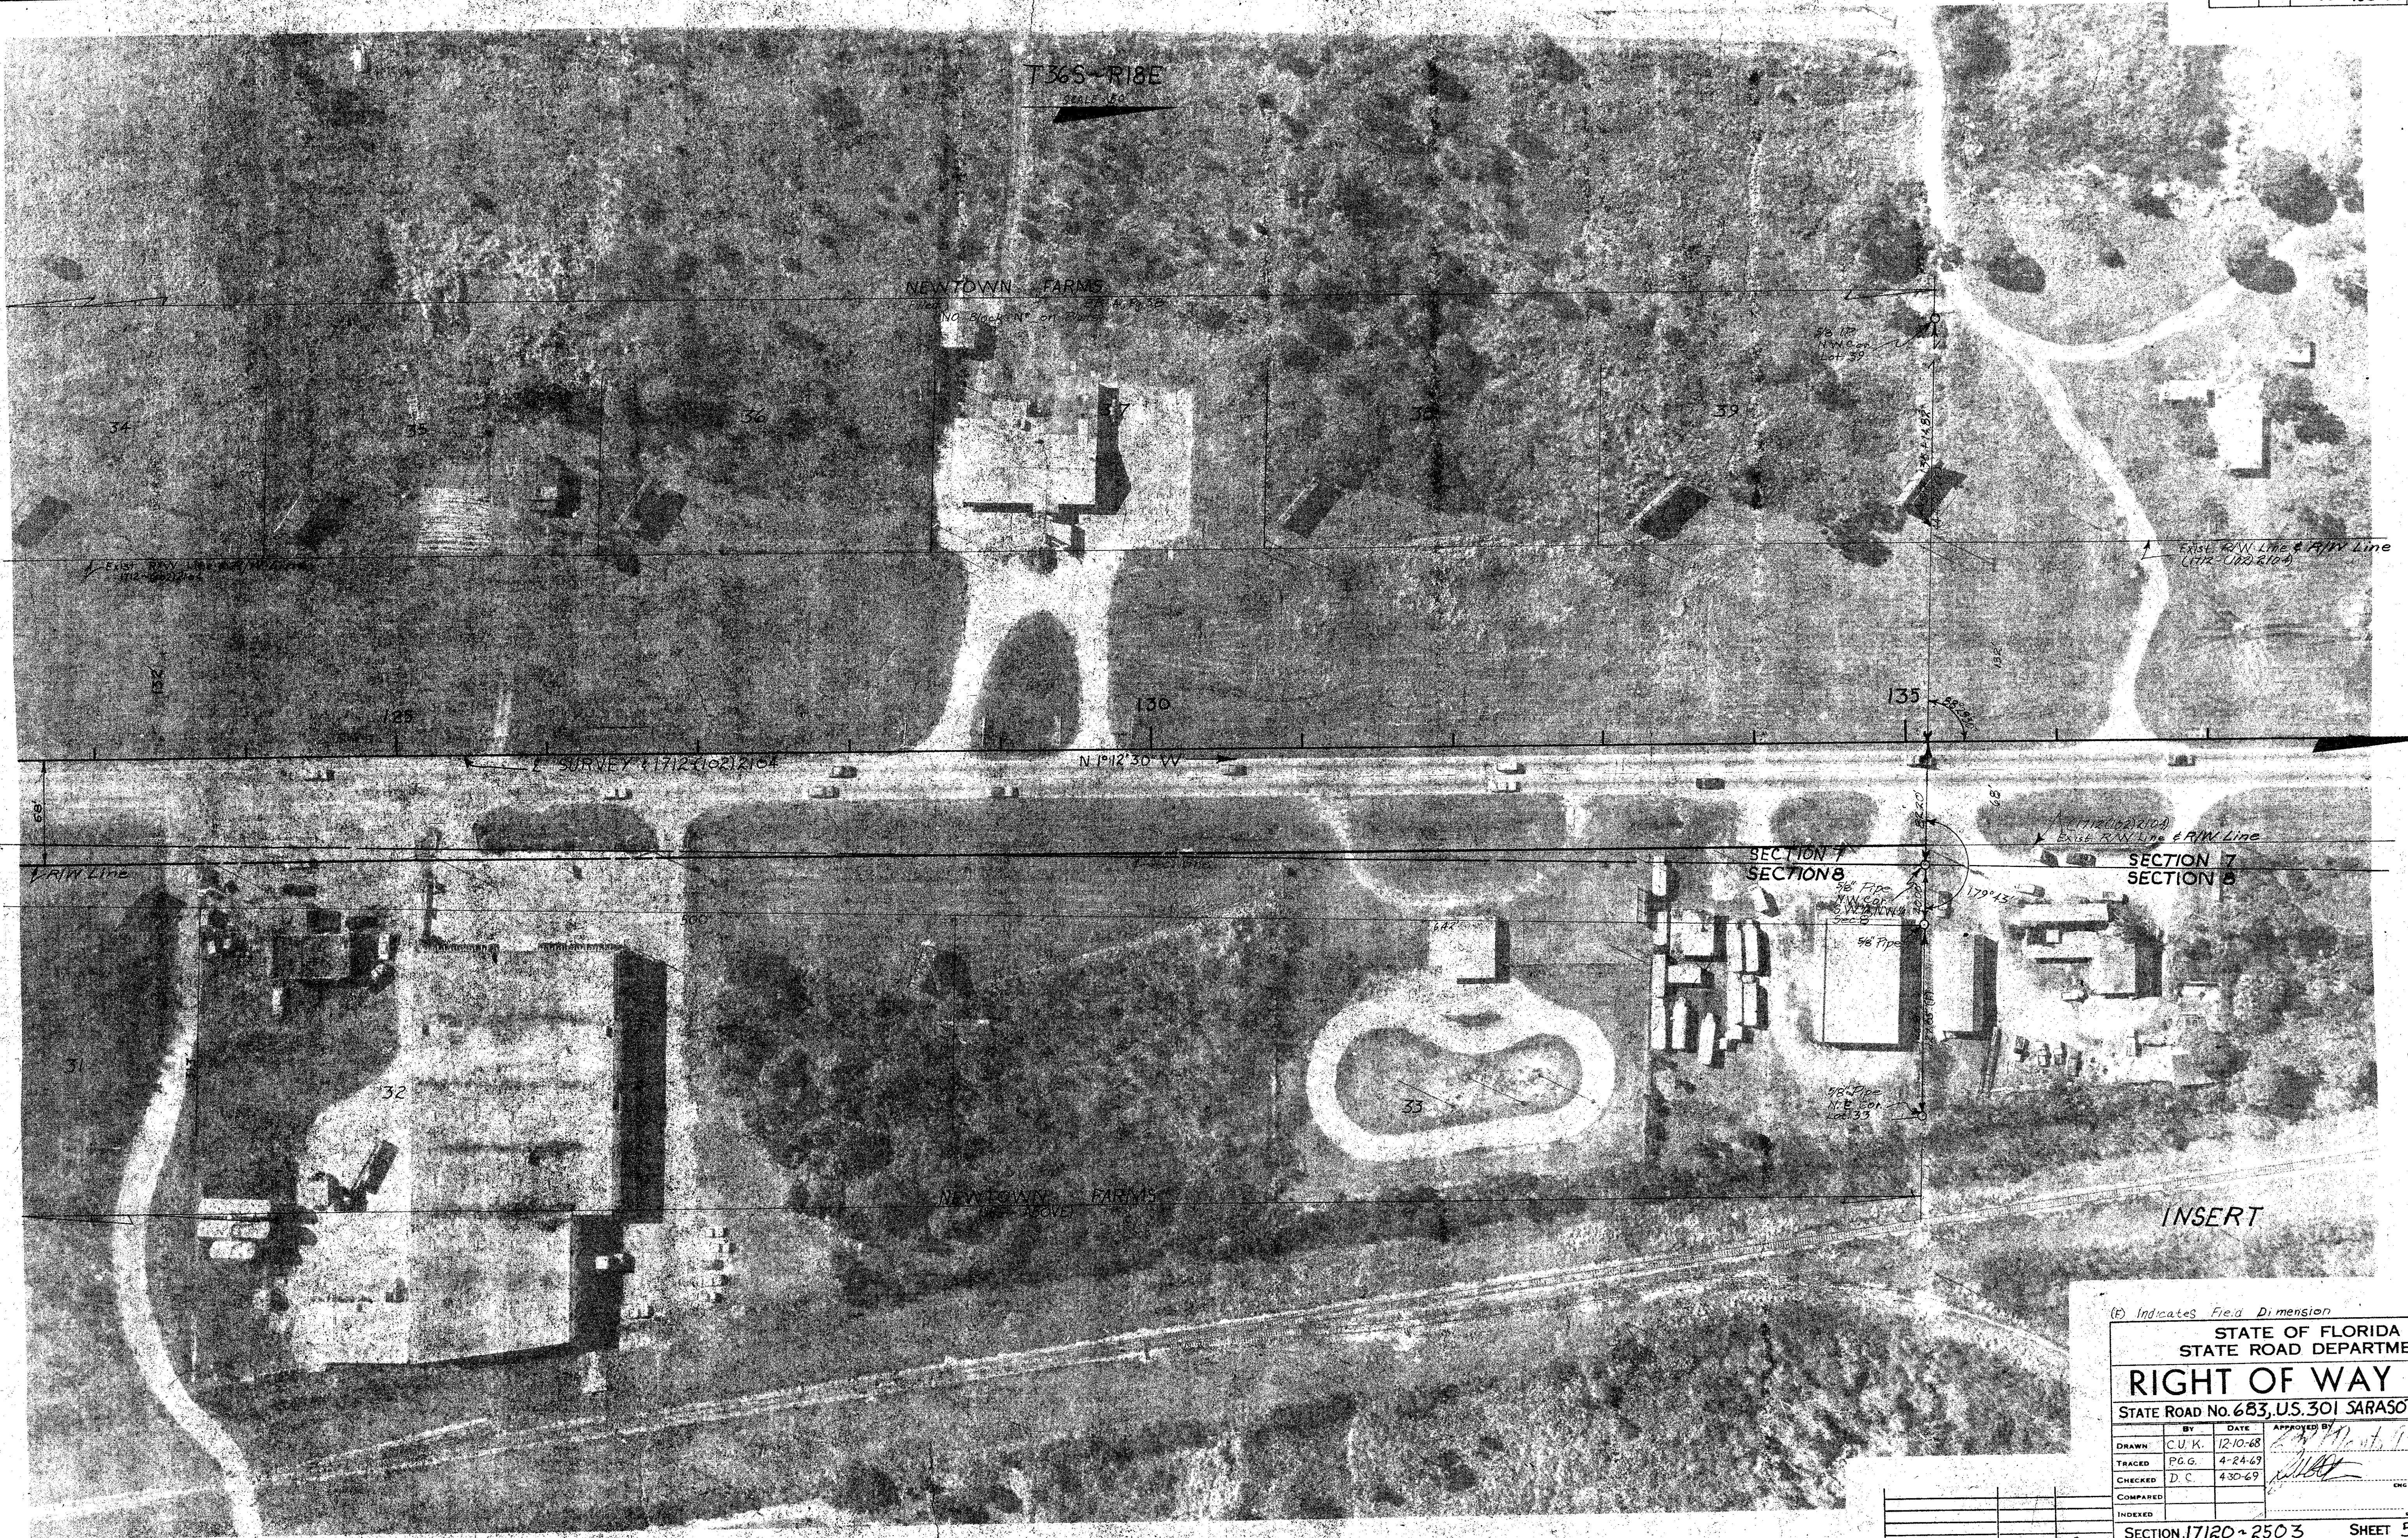

(F) Indicates Field Dimension

STATE OF FLORIDA STATE ROAD DEPARTMENT			
RIGHT OF WAY MAP			
STATE ROAD No. 683, U.S. 301 SARASOTA COUNTY			
DRAWN	BY	DATE	APPROVED BY
CUK		12-10-68	
TRACED	PGG	4-24-69	
CHECKED	D.C.	4-30-69	
COMPARED			
INDEXED			
SECTION 17120-2503			SHEET 5 OF

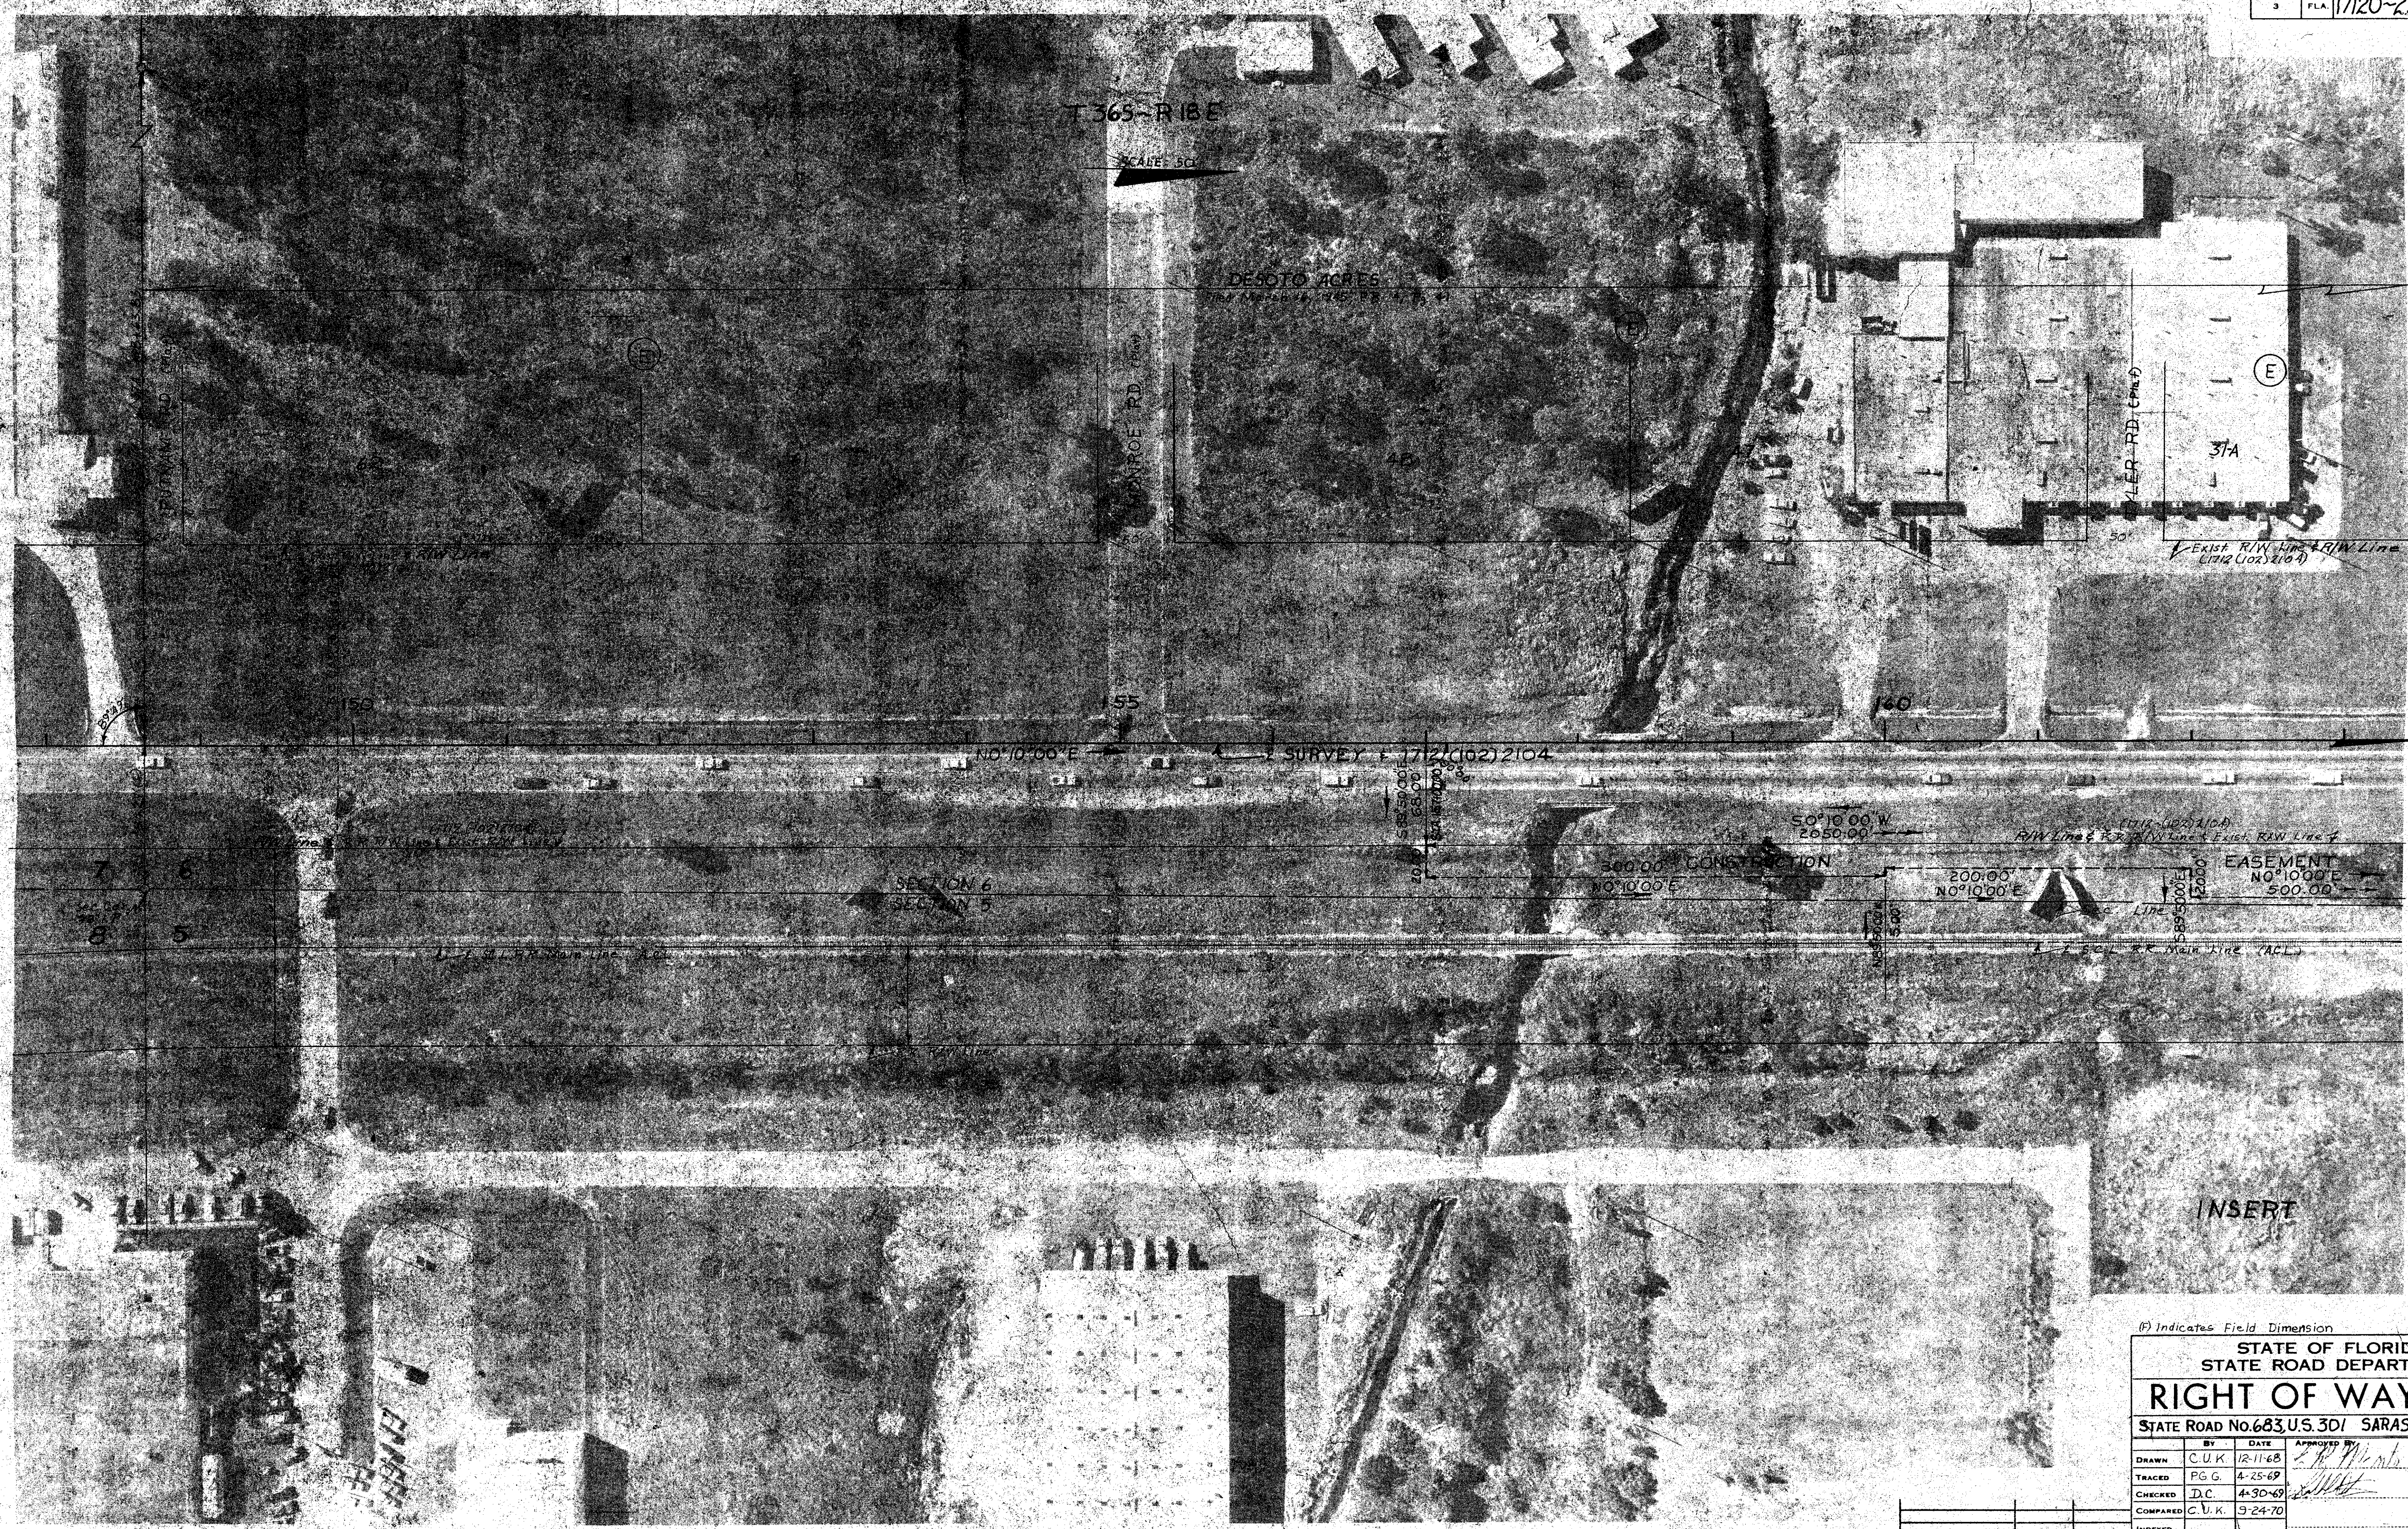

INSERT


(P) Indicates Field Dimension

STATE OF FLORIDA STATE ROAD DEPARTMENT			
RIGHT OF WAY MAP			
STATE ROAD No. 683, U.S. 301 SARASOTA COUNTY			
DRAWN	C.V.K.	DATE	12-11-68
TRACED	P.G.G.	DATE	4-25-69
CHECKED	D.C.	DATE	4-30-69
COMPALED	C.V.K.	DATE	9-24-70
INDEXED		DATE	
REVISION		BY	DATE

APPROVED BY: *[Signature]* DISTRICT ENGINEER
 DATE: 3-9-71
 ENGINEER OF RIGHTS OF WAY

STATE HIGHWAY ENGINEER

SECTION 17120-2503 SHEET 7 OF 7

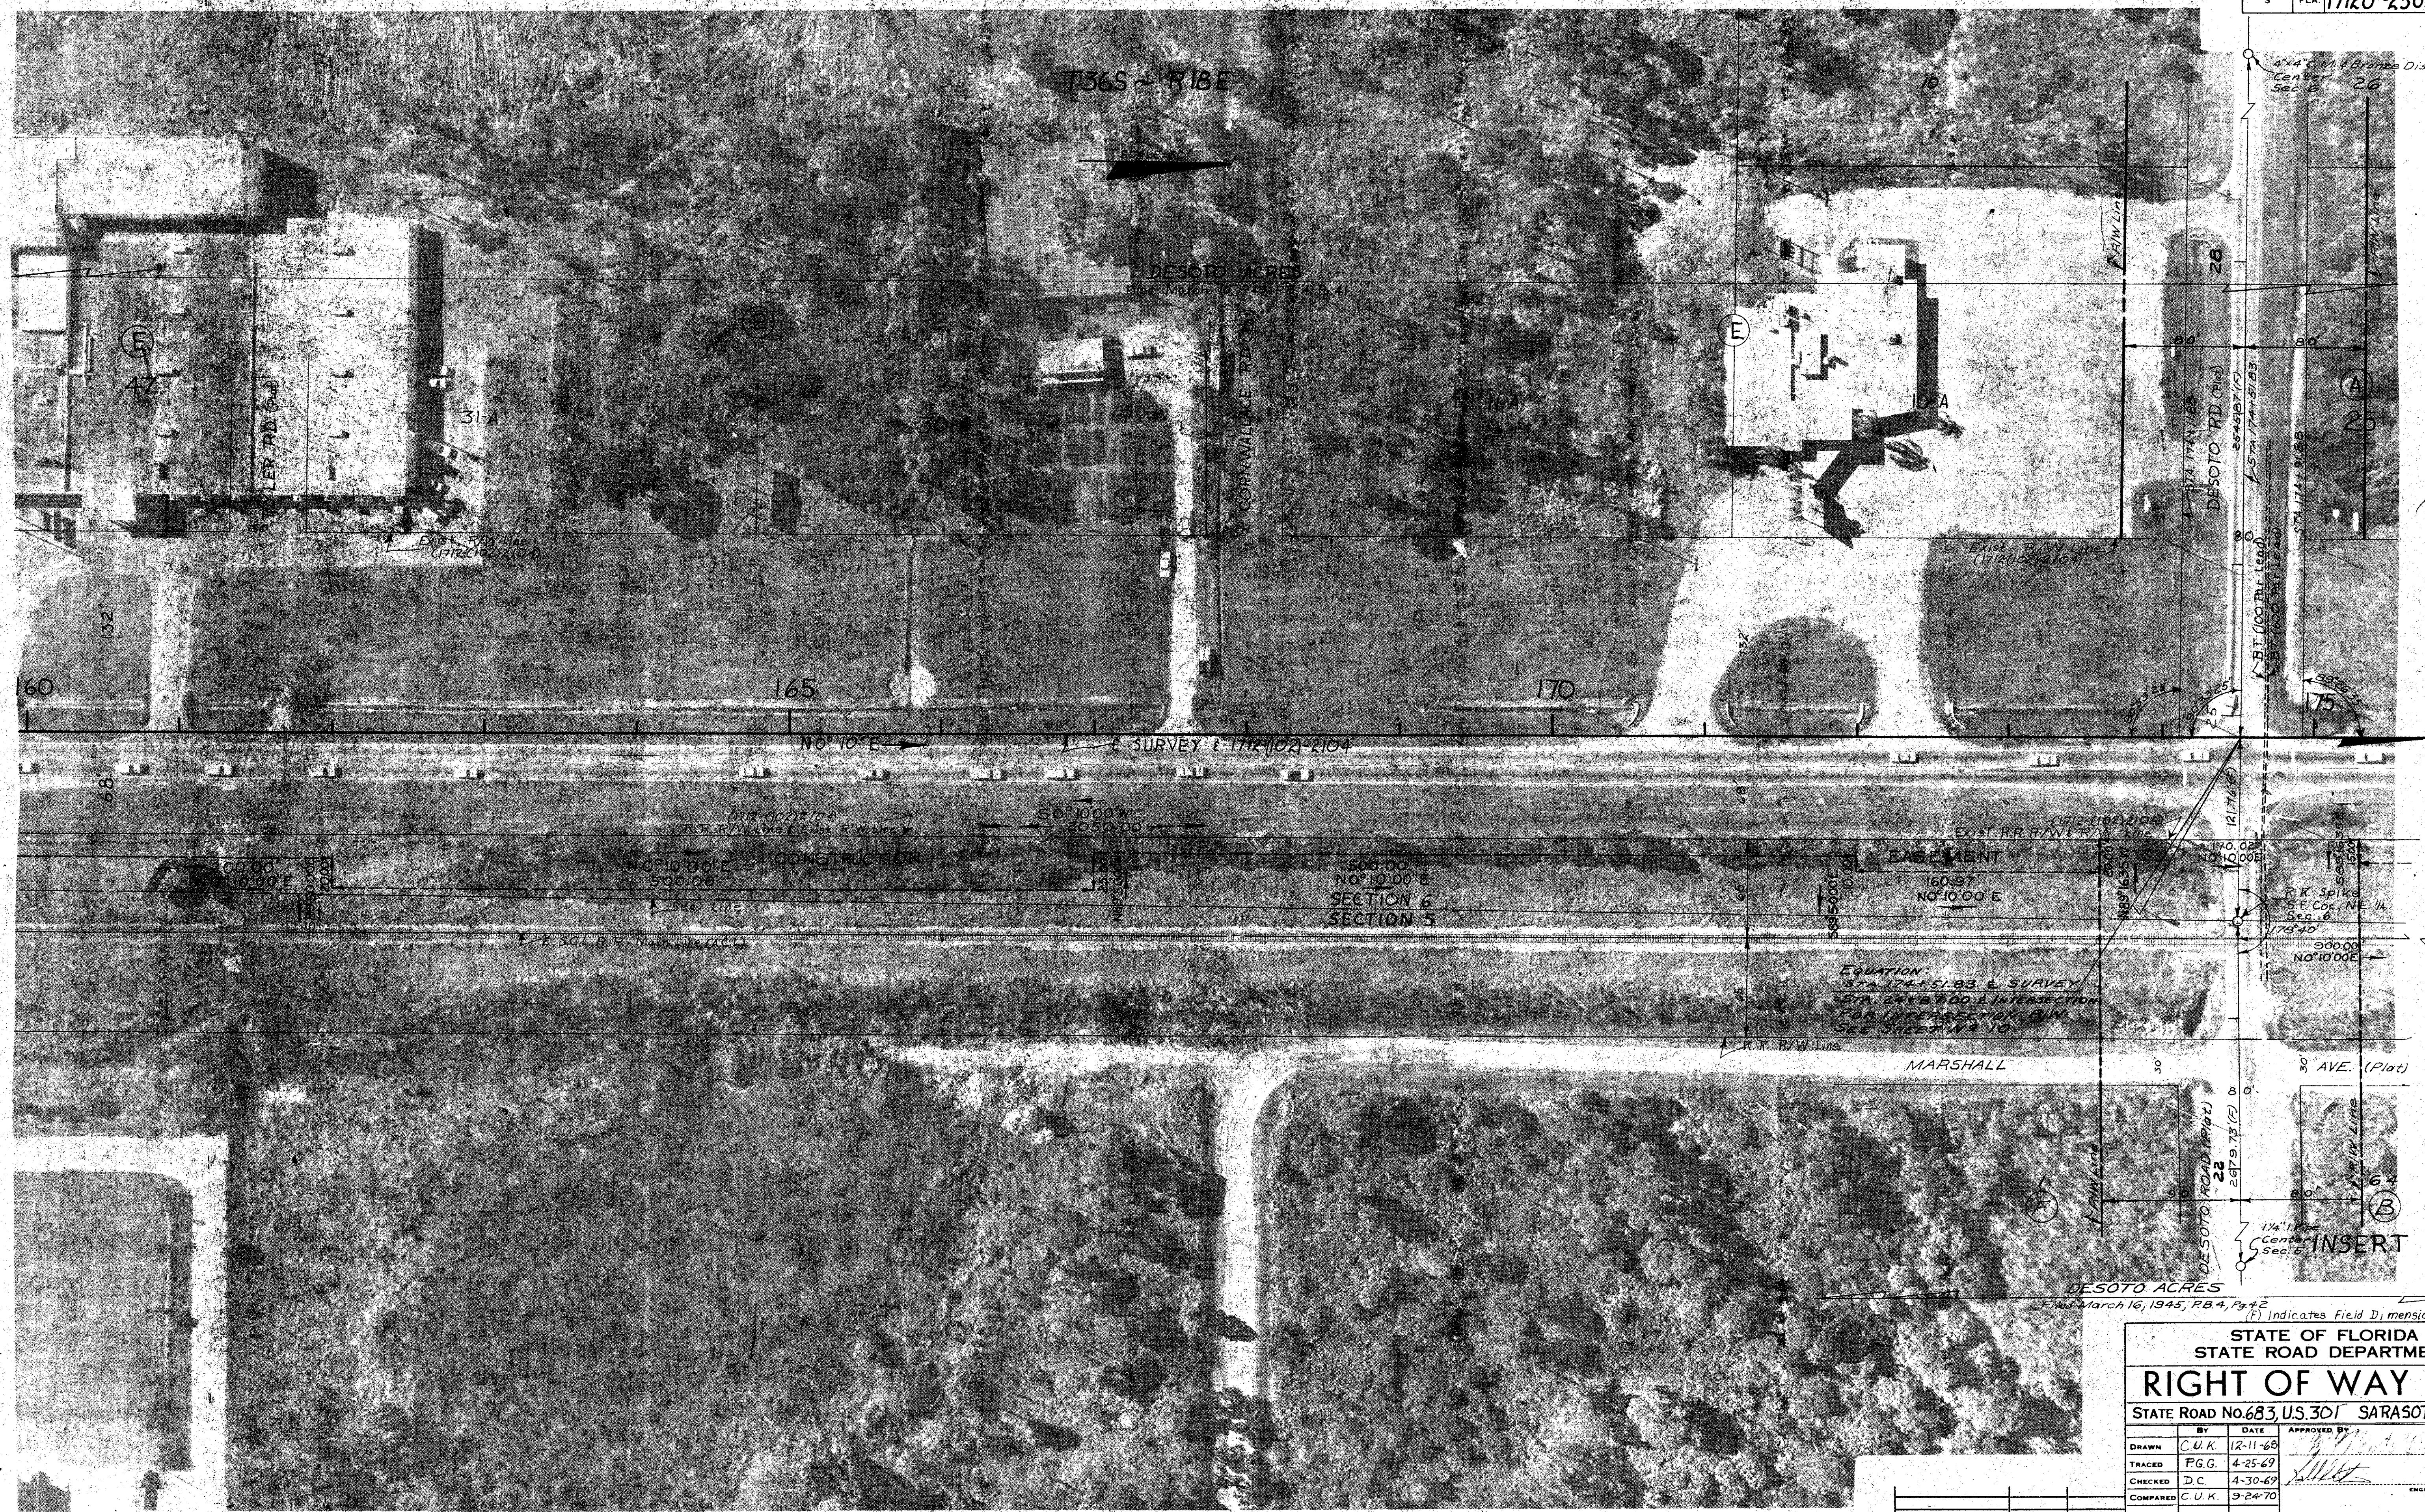


STATE OF FLORIDA
STATE ROAD DEPARTMENT

RIGHT OF WAY MAP

STATE ROAD No. 683, U.S. 301 SARASOTA COUNTY

BY	DATE	APPROVED BY	DATE
DRAWN C.U.K.	12-11-68		
TRACED P.G.G.	4-25-69		
CHECKED D.C.	4-30-69		
COMPARED C.U.K.	9-24-70		
INDEXED			

SECTION 17120 ~ 2503 SHEET 8 OF

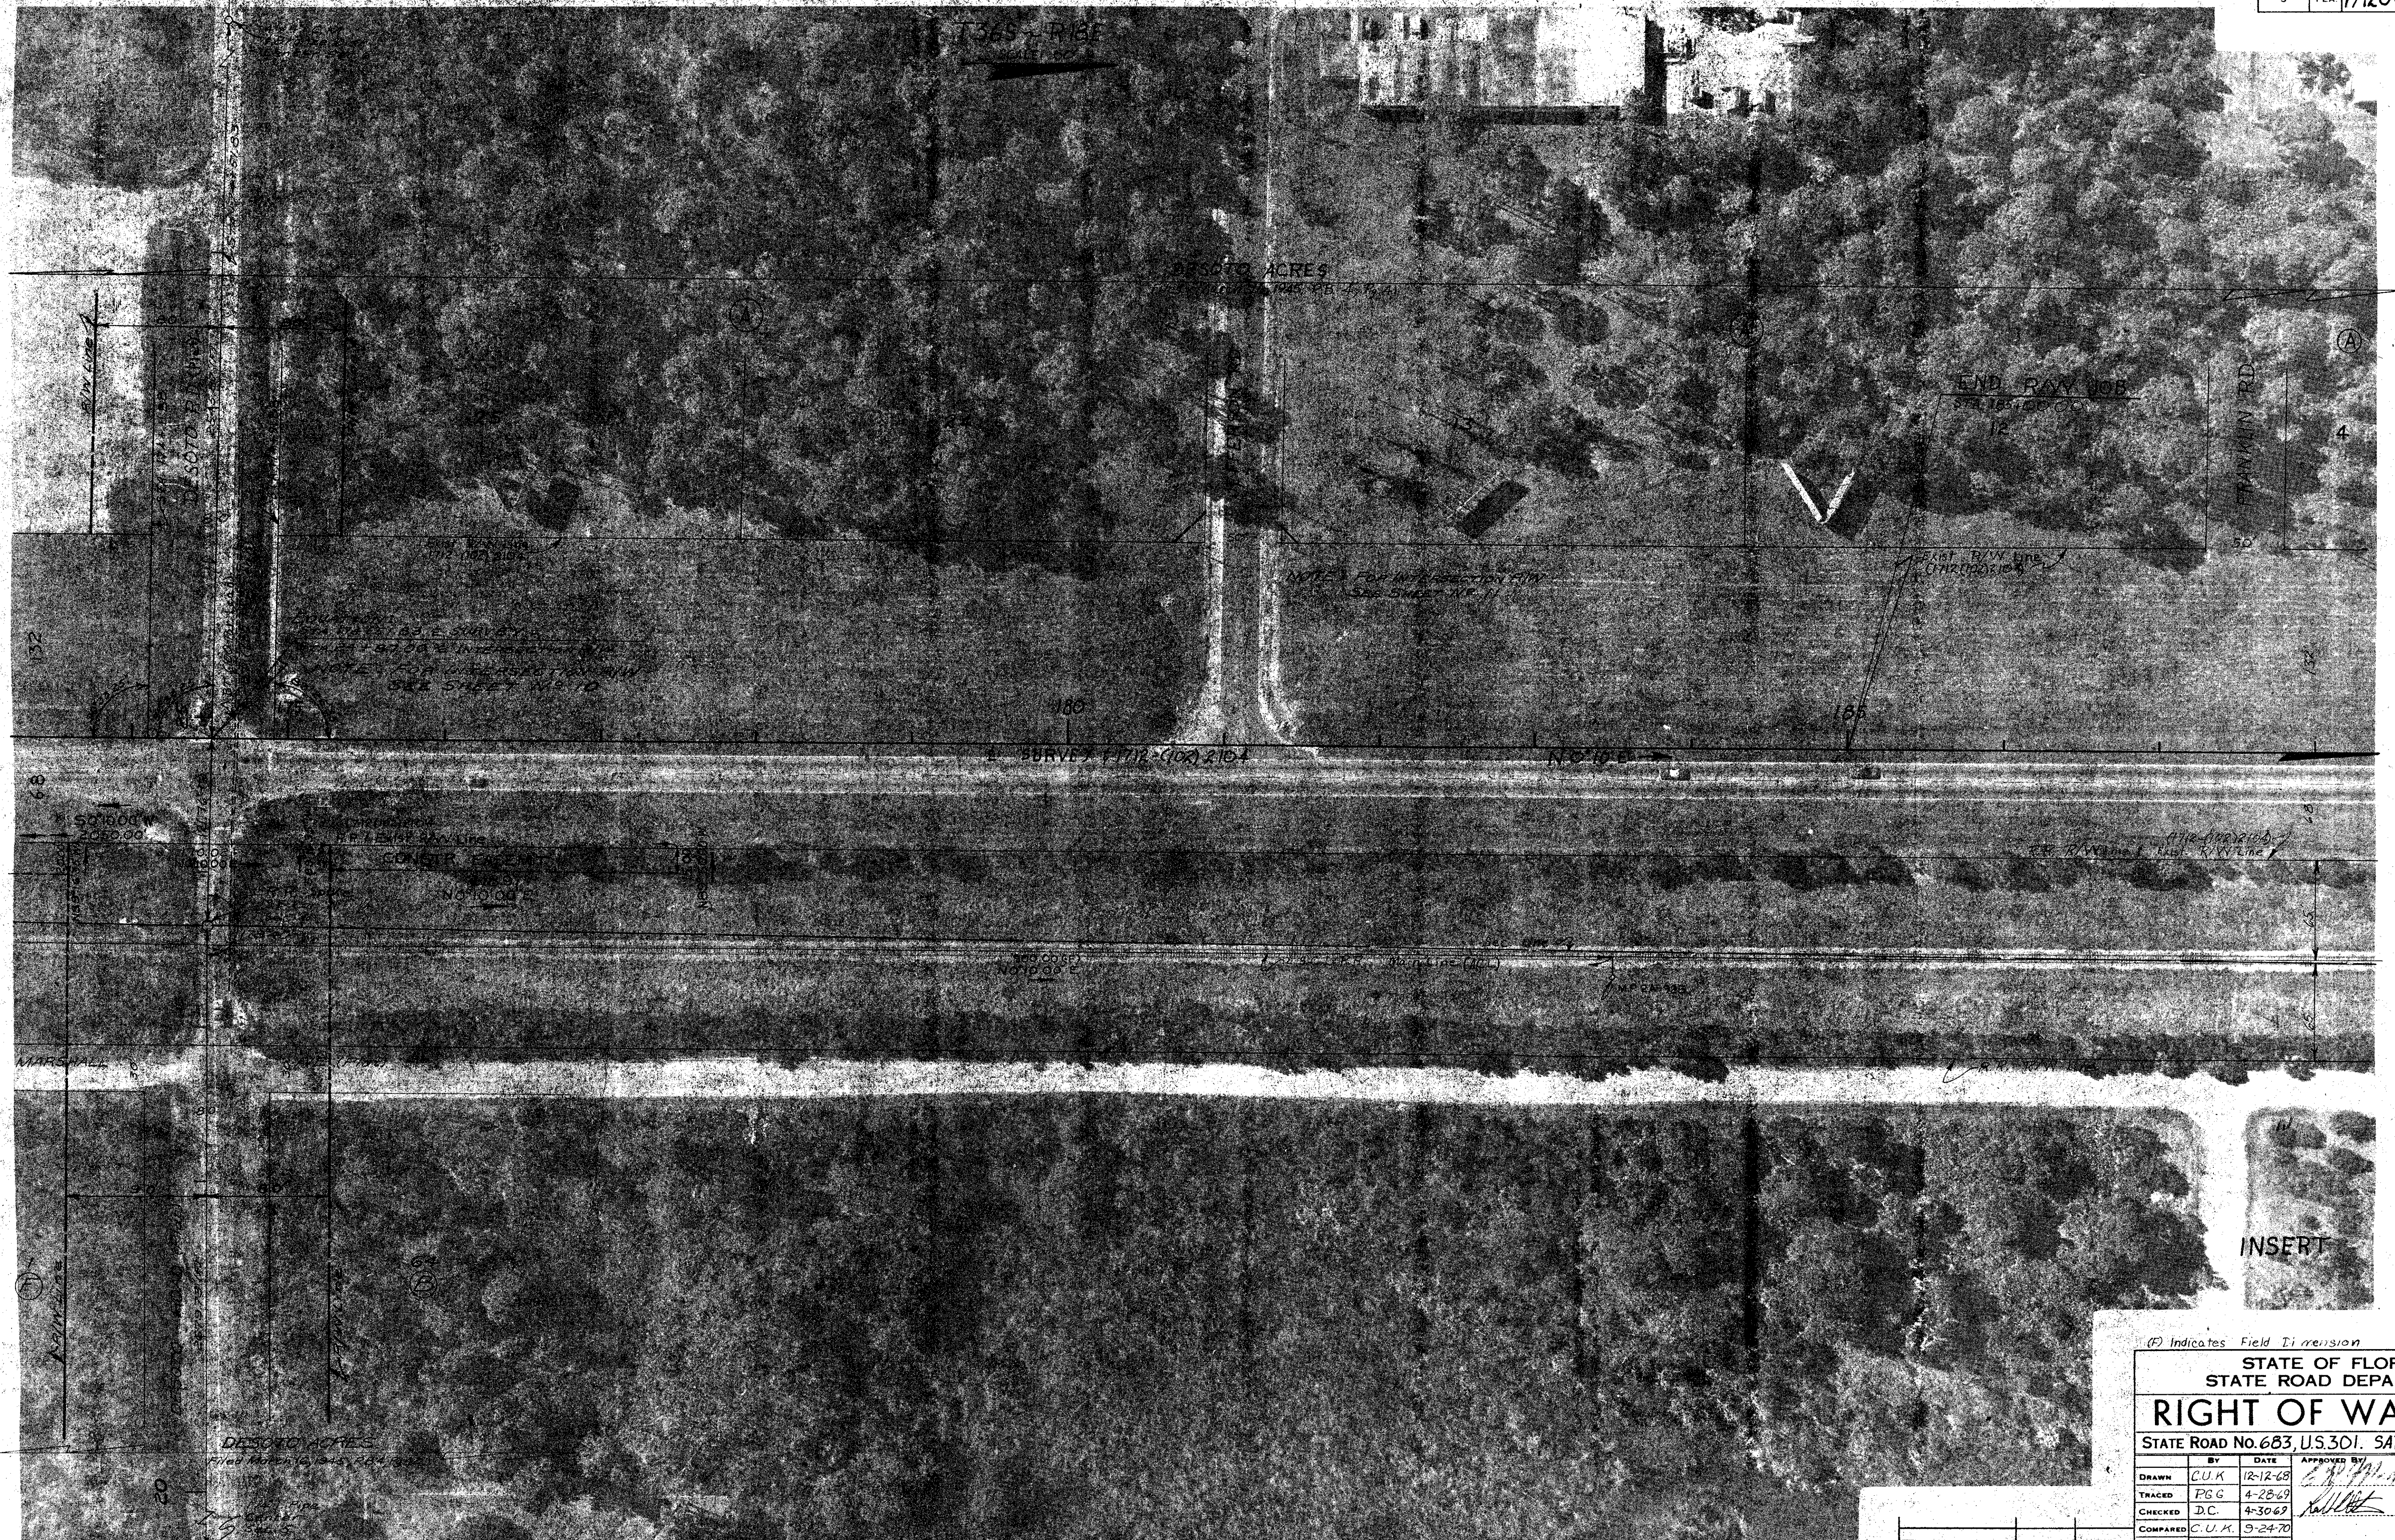

INSERT


(F) Indicates Field Dimension

STATE OF FLORIDA
STATE ROAD DEPARTMENT
RIGHT OF WAY MAP
STATE ROAD No. 683, U.S. 301, SARASOTA COUNTY

BY	DATE	APPROVED BY	DATE
DRAWN C.U.K.	12-12-68	<i>[Signature]</i>	
TRACED P.G.G.	4-28-69		
CHECKED D.C.	4-30-69		
COMPARED C.U.K.	9-24-70		
INDEXED			

SECTION 17120-2503 SHEET 9 OF

FED. ROAD DIV. NO.	STATE	PROJECT NO.	FISCAL YEAR	SHEET NO.
3	FLA.	17120 - 2503		10

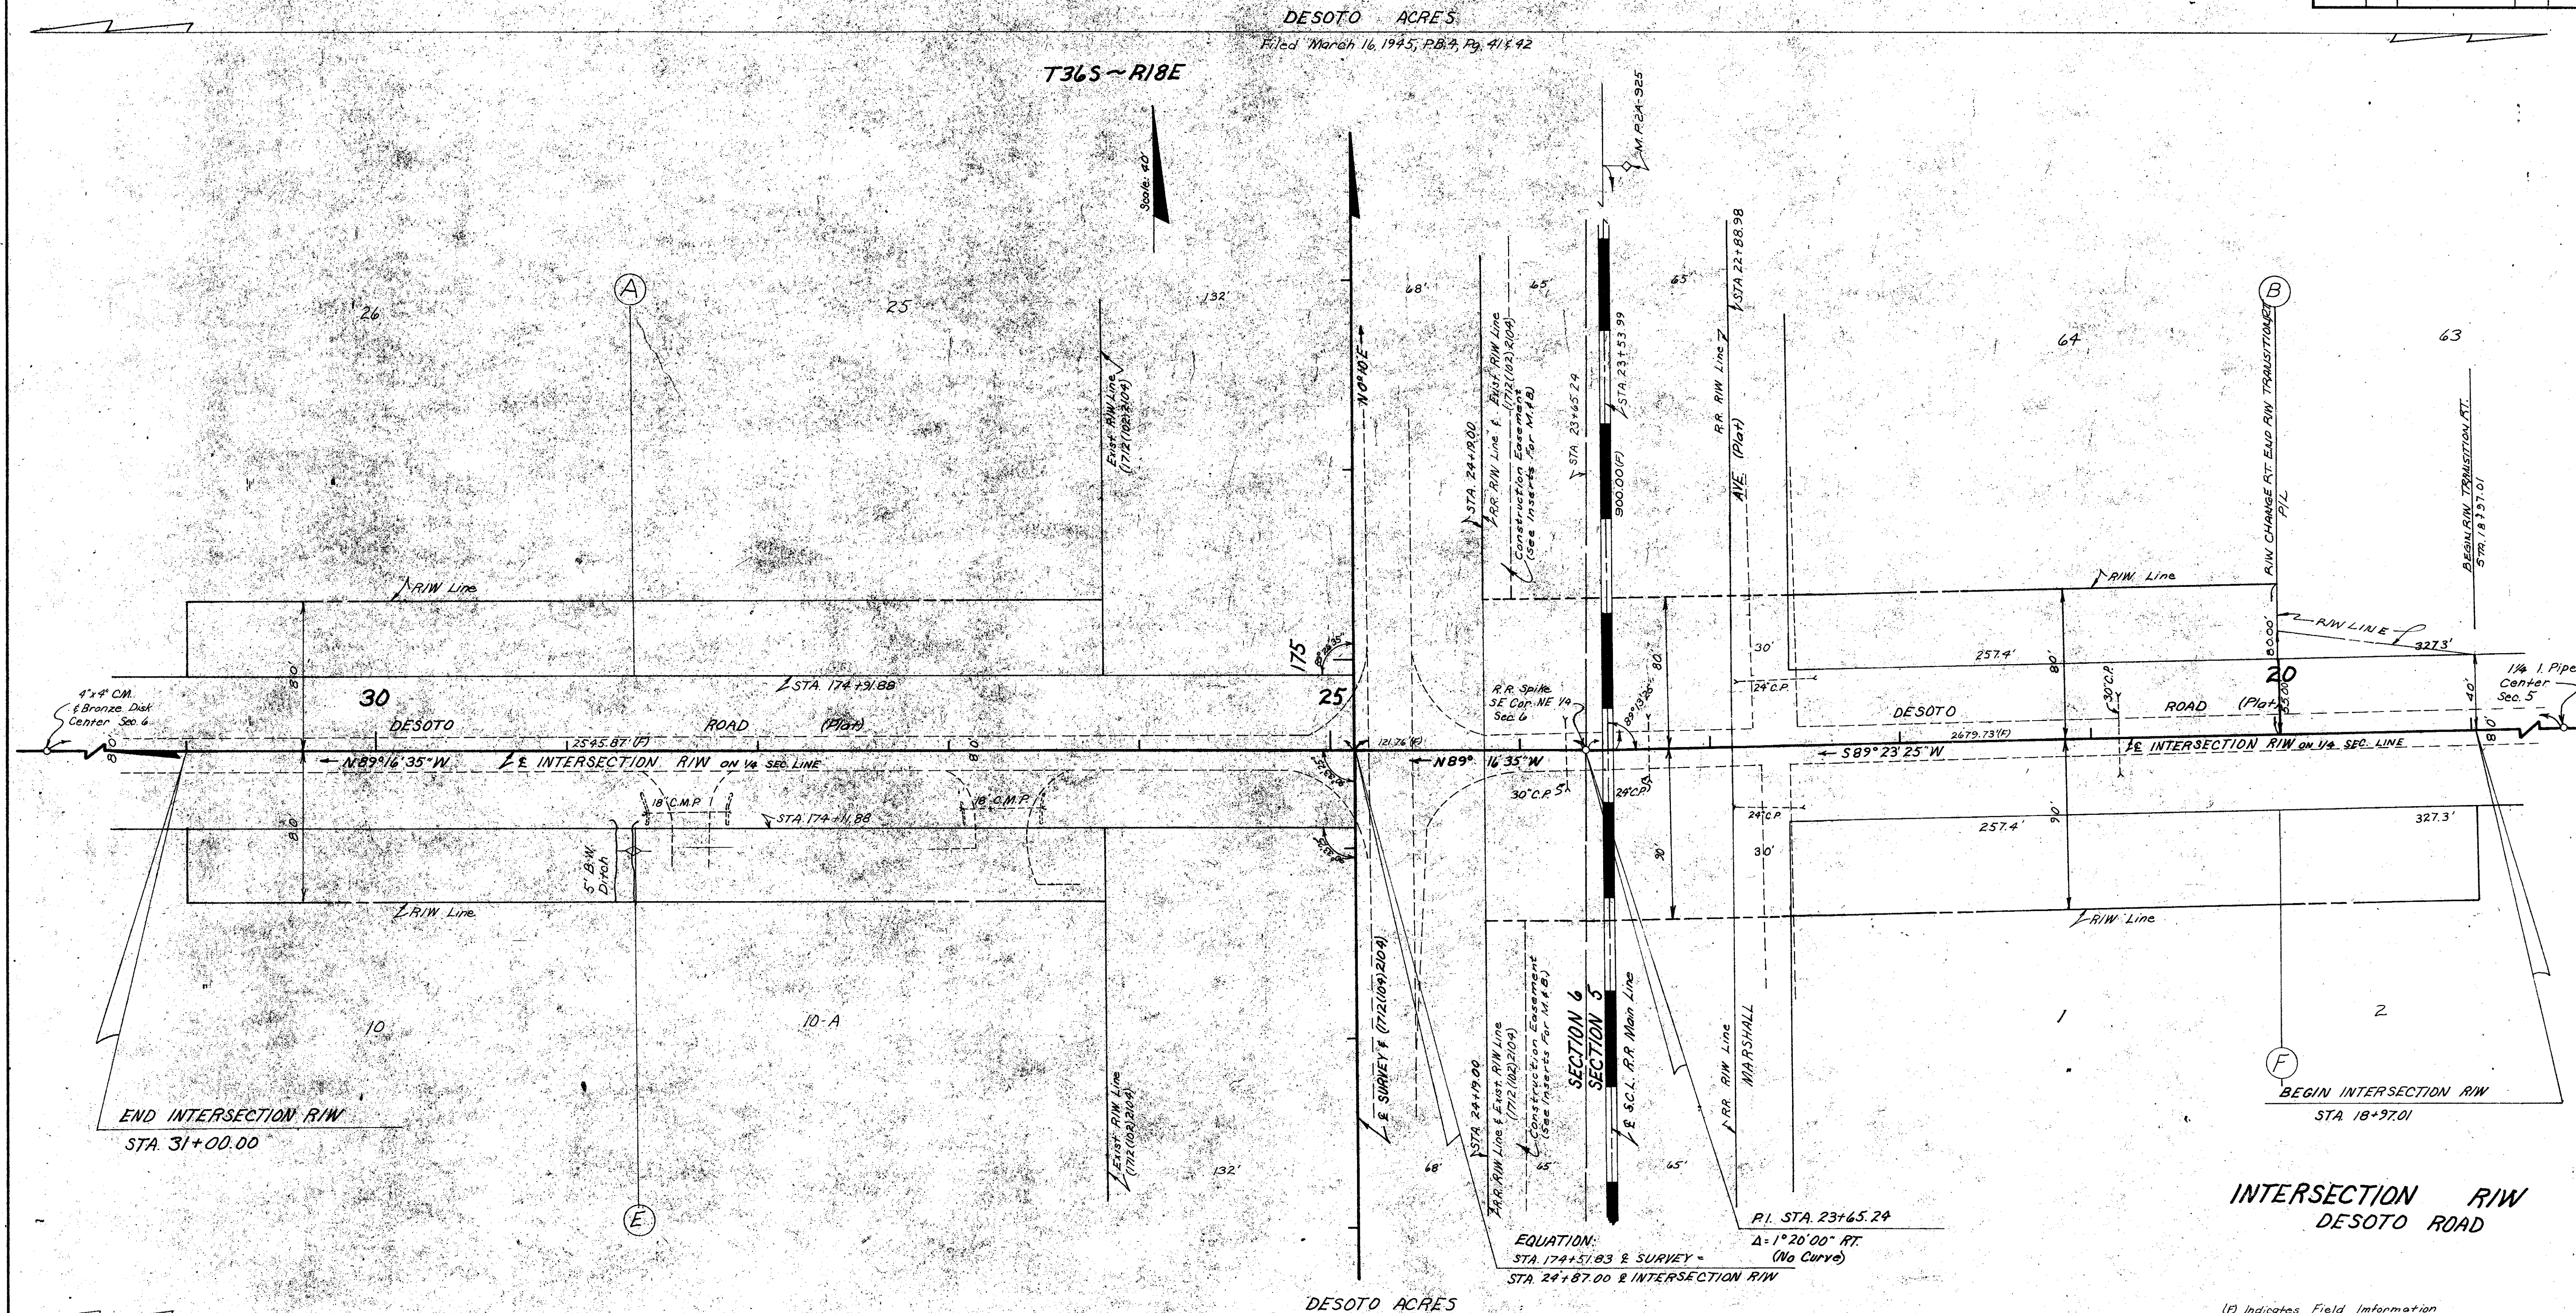

**INTERSECTION R/W
DESOTO ROAD**

(F) Indicates Field Information

STATE OF FLORIDA DEPARTMENT OF TRANSPORTATION				
RIGHT OF WAY MAP				
STATE ROAD NO. 683, U.S. 301		SARASOTA COUNTY		
BY	DATE	APPROVED BY	DATE	
DRAWN C.U.K.	7-20-70	<i>[Signature]</i>	DISTRICT ENGINEER	
TRACED R.L.D.	7-22-70		3-9-71	
CHECKED D.C.	7-23-70		ENGINEER OF RIGHT OF WAY	
COMPARED C.U.K.	9-24-70		STATE HIGHWAY ENGINEER	
INDEXED				
REVISION		BY	DATE	
SECTION 17120-2503		SHEET 10 OF		

DESOTO ACRES
Filed March 16, 1945; P.B. 4, Pg. 21 & 42

RPB 1-Pg. 1107

FED. ROAD DIST. NO.	STATE	PROJECT NO.	FISCAL YEAR	SHEET NO.
3	FLA.	17120-2503		11


CITY OF SARASOTA

T365-R18E

Scale: 40'

NEWTON PARK SUBDIVISION
Filed Sept. 19, 1926; P.B. 2, Pg. 190

"NEWTON HIGHLANDS"
Filed March 11, 1927; P.B. 2, Pg. 209

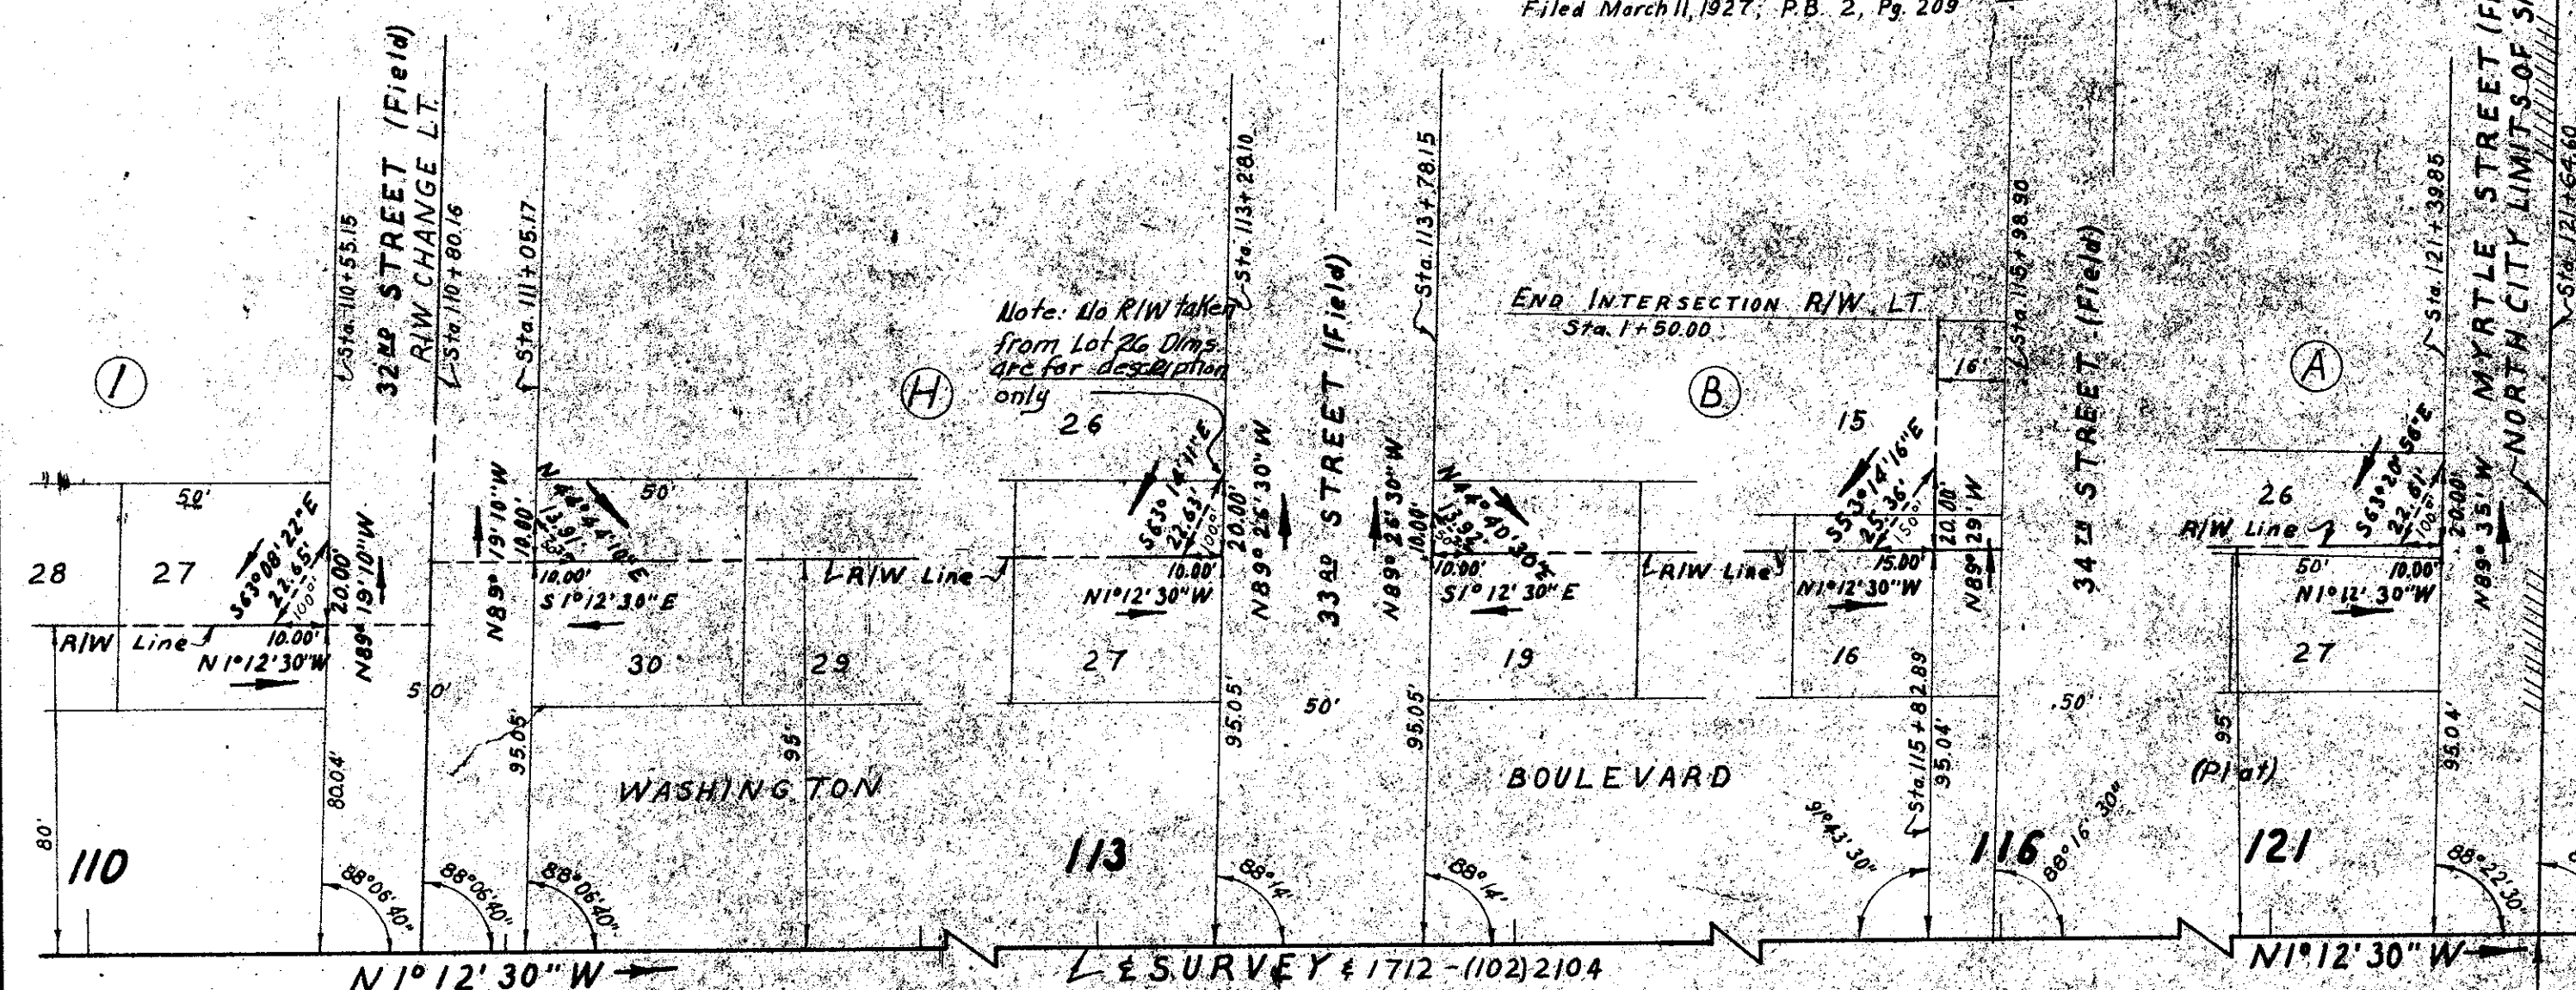


SECTION 7
SECTION 8

T365-R18E

Scale: 40'

DESOTO ACRES
Filed March 16, 1945; P.B. 4, Pg. 41

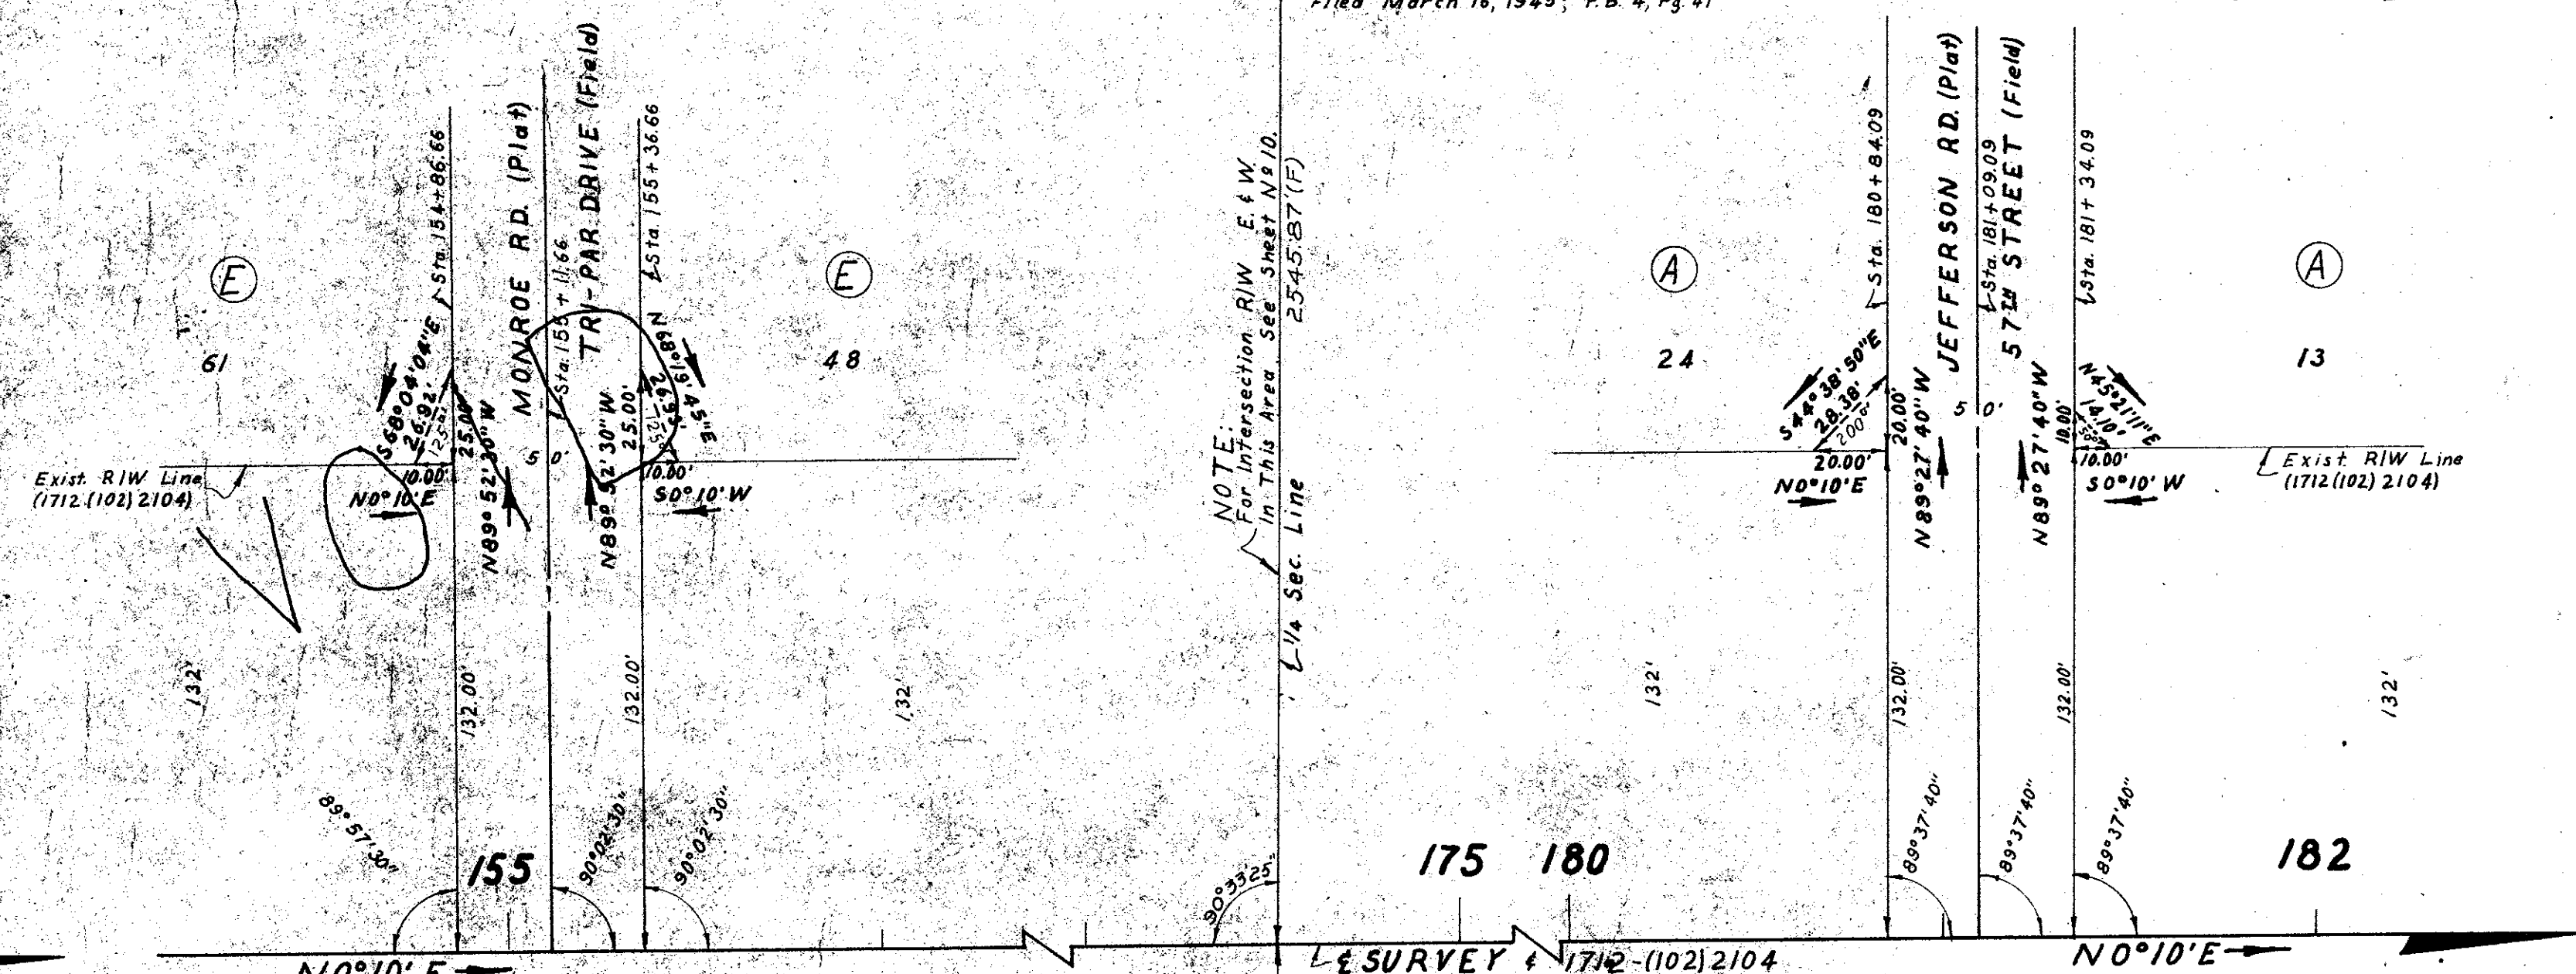

SECTION 6
SECTION 5

INTERSECTION R/W

(F) Indicates Field Dimension

STATE OF FLORIDA DEPARTMENT OF TRANSPORTATION			
RIGHT OF WAY MAP			
STATE ROAD NO. 683, U.S. 301 SARASOTA COUNTY			
DRAWN	BY	DATE	APPROVED BY
TRACED	D.D.H.	7-10-70	
CHECKED	D.C.	7-13-70	
COMPARED	C. U. K.	9-24-70	
INDEXED			
SECTION 17120-2503			SHEET 11 OF