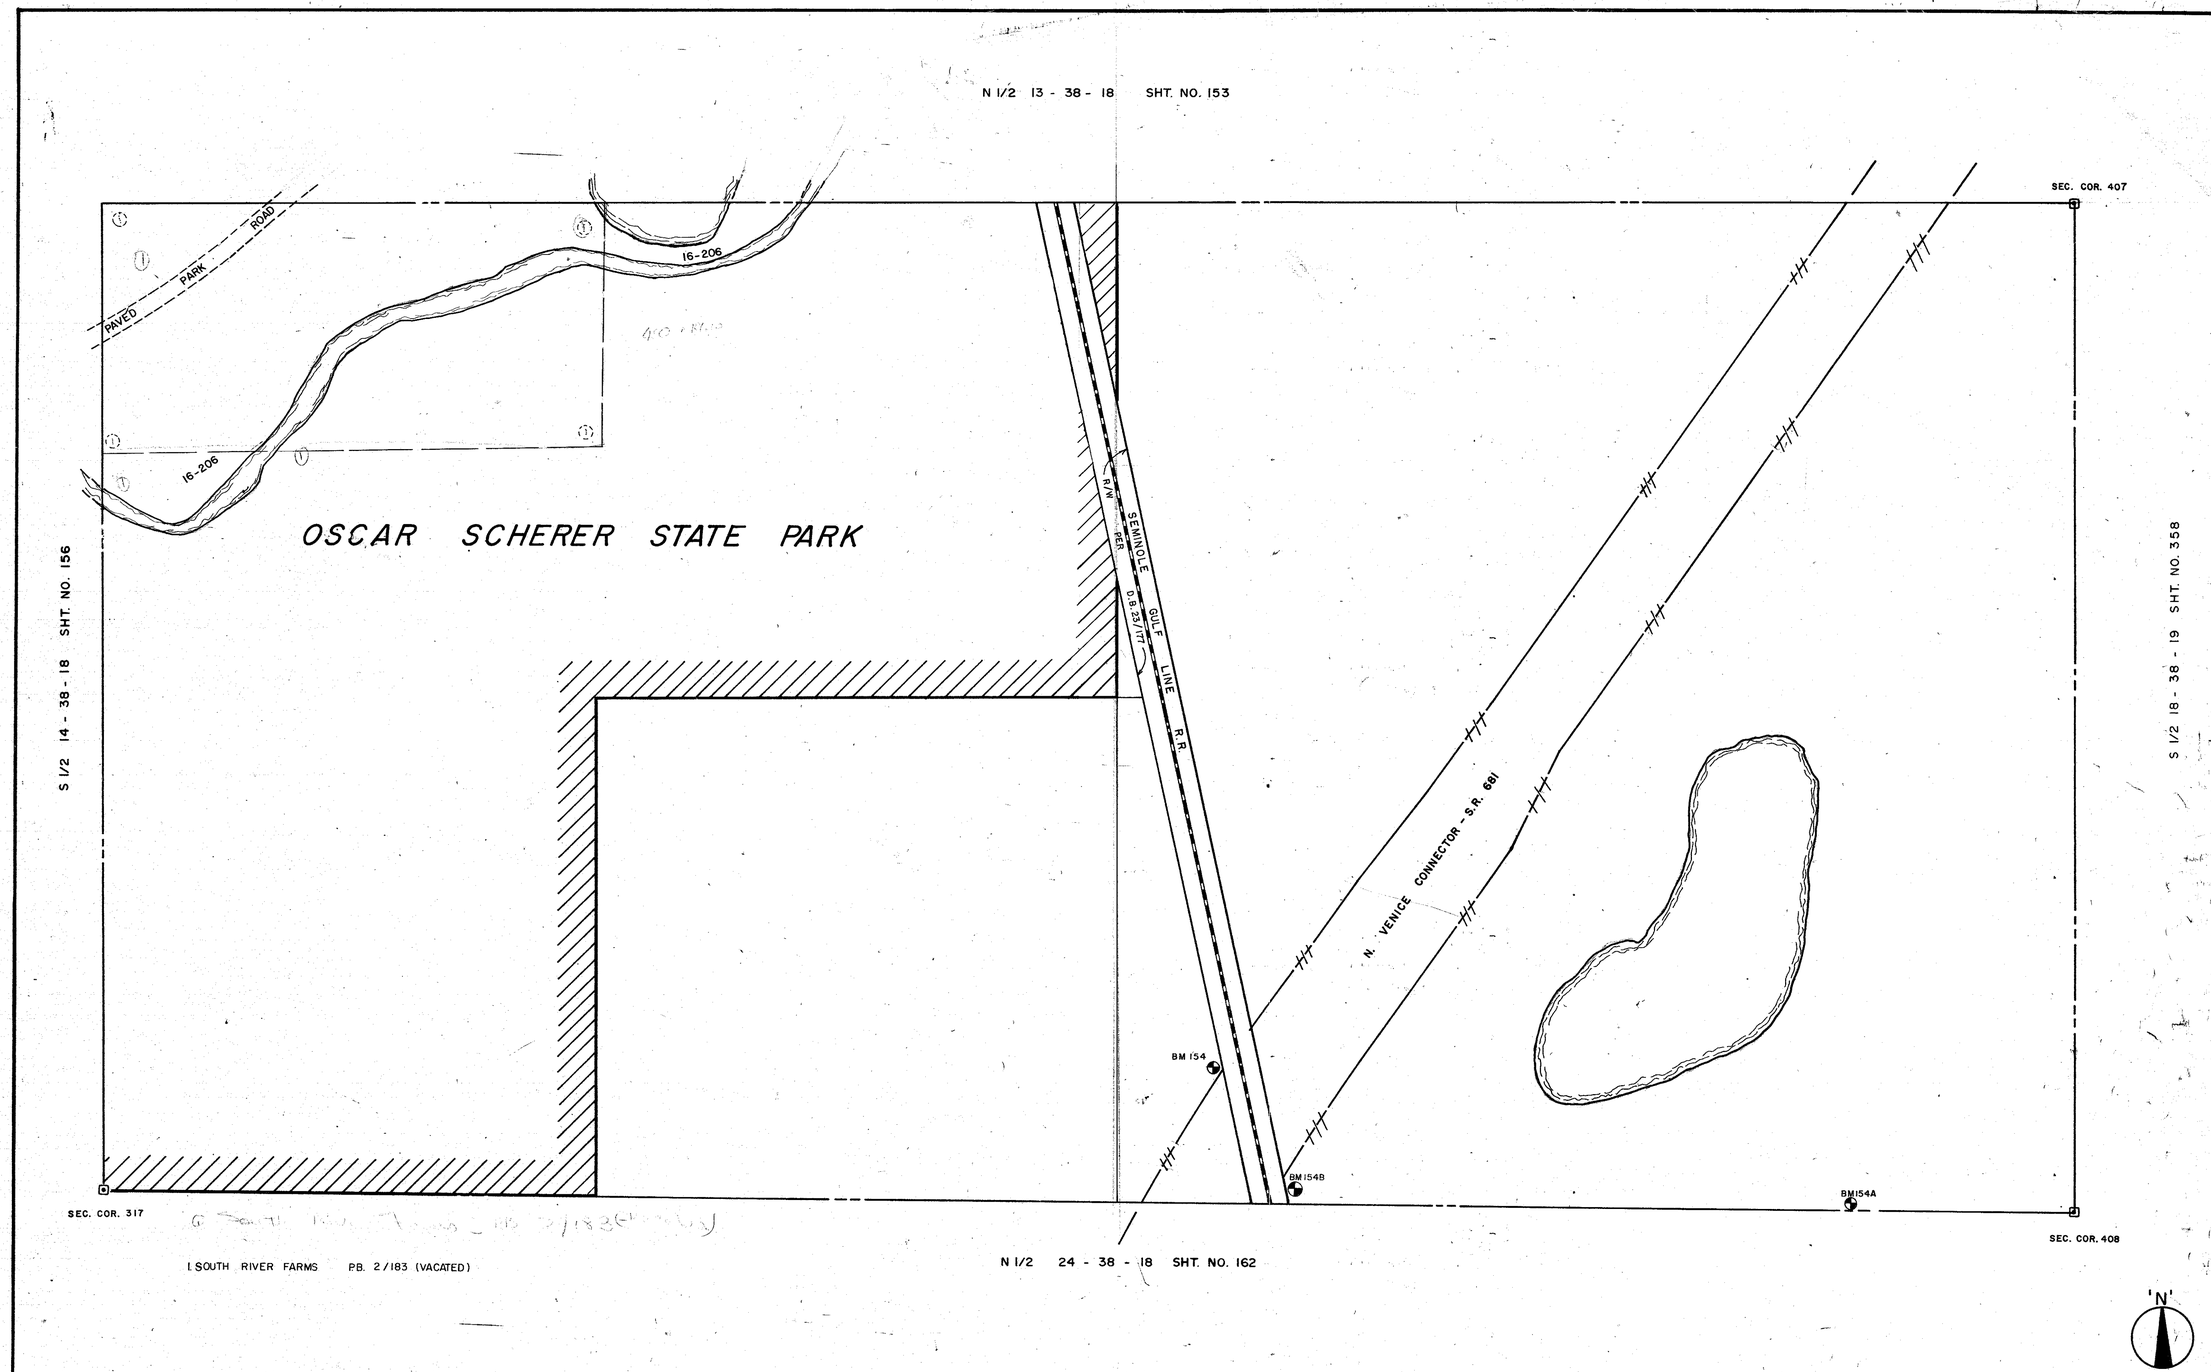

LEGEND

- D.O.T. Limited Access R/W
- PERM. REF. MON. (for Subs.)
- CONC. MON.
- IRON PIPE
- CO. SEC. COR. MON. (NEW NO.S)
- CO. BENCH MARK

ALTERATIONS		
DATE	DESCRIPTION	
AUG. 1964	REDRAWN	
AUG. 1969	RE-NAME R.R.	
DEC. 1976	OSCAR SHERER STATE PARK	D.G.H.
JUL. 1982	Vacated ACCESS RD. NO. 26 per O.R. 1521/656	JNY
OCT. 1982	SECTION CORNERS - DNR 'd	JNY
JAN. 1985	Added D.O.T. Limited Access - I-75 & S.R. 681/N. Venice Connector	KLH
FEB 1987	ADDED BM154, 154A, 154B	RJJ
NOV 1987	ADDED DRAINAGE DITCH @ 16-206	RJJ
MAR 1989	RENAMED R.R.	BAG
SEPT. 1989	ADDED R.R. R/W PER D.B 23/177	
JUNE 1991	ADDED LAKE ; CORRECTED PARK BOUNDRY, & ADDED PAVED PARK RD.	KAM

SARASOTA COUNTY FLORIDA
SCALE: 1" = 200'
AUG. 1964

S 1/2 SECTION 13
TWP. 38 S. RNG. 18 E.

SHT. NO. 154