AF 14774

S1/2 31-36-18 SHT. NO S-47

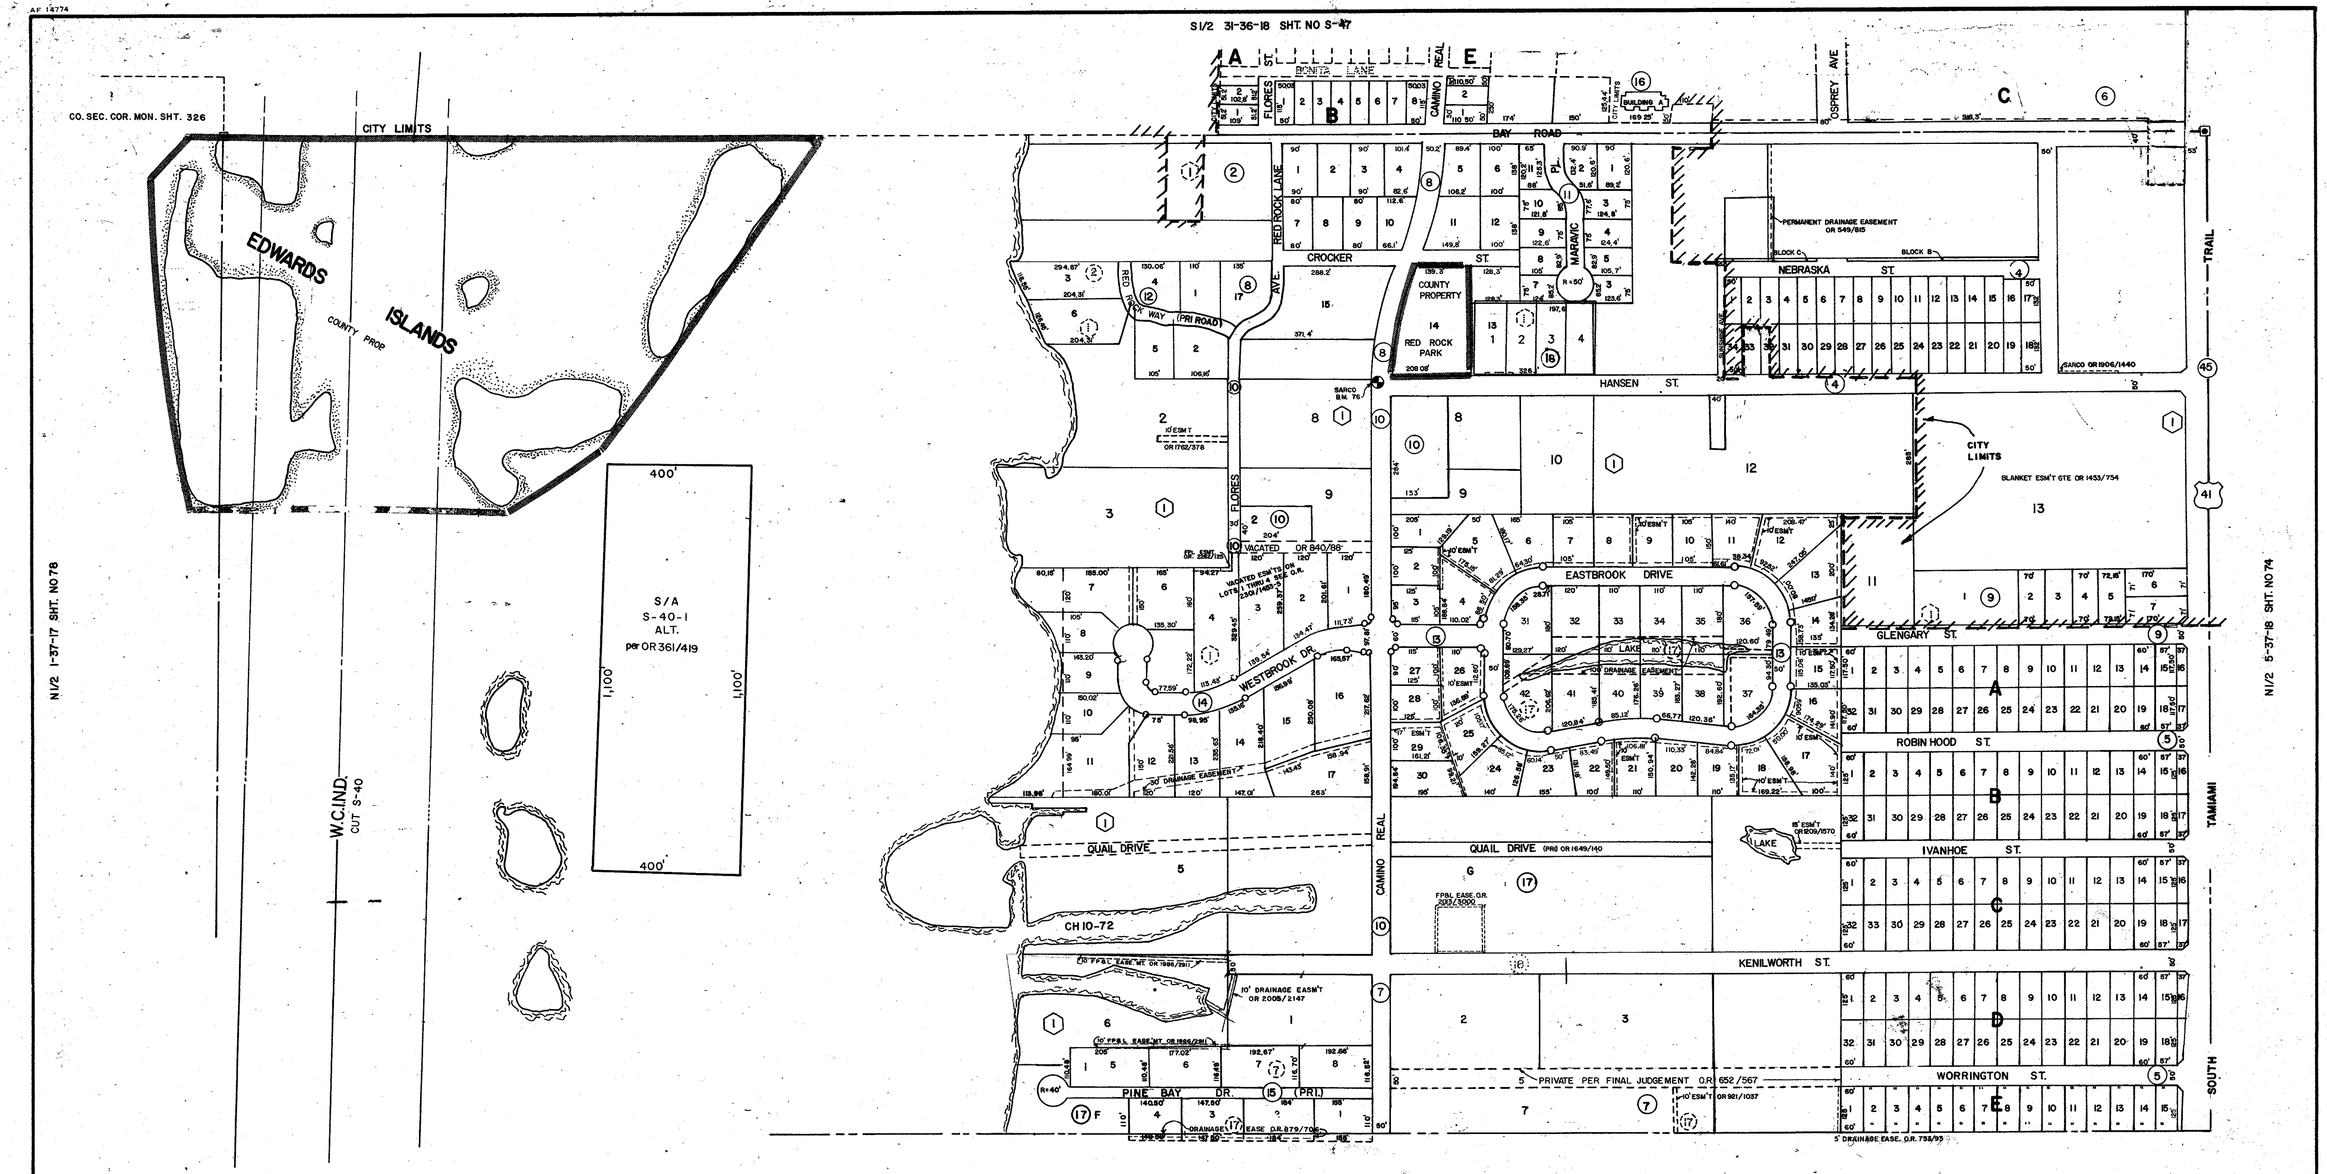

S1/2 6-37-18 SHT. NO 77

SUBDIVISION INDEX

1. HANSEN S/D N/C Sub MCPBRB 2/24 (SEE 1/13A INSERT)
2. RESUB W1/2 LOTS 1,7 HANSEN SUB 1/14
3. GRANDA 1/57
4. LYNWOOD PARK 2/6
5. SOUTH HIGHLAND 2/93
6. VERSAILLES REPLAT 3/60
7. JOHNSON UNIT 2 4/2
8. " " 1 4/3
9. " " 3 4/25
10. " " 4 4/44
11. MOLLER 7/82
12. RED ROCK TERRACE 17/23
13. KENTWOOD ESTATES 18/32
14. WESTBROOK S/D 19/18
15. PINE BAY 19/22
16. WESTCHESTER APTS CB 1/19
17. SUBD. SW 1/4 NE 1/4 LOT 2 & 184.5' LOT 1 A/70,72
18. RED ROCK PARK PB 42 PG 34

LEGEND:

- County Section Corner Monument
- County Bench Mark
- Permanent Ref. Mon. for Subs.
- (T) Subdivision Index Number
- COUNTY PROP

REVISIONS

DATE	DESCRIPTION	
AUG 1963	REDRAWN	
OCT 1963	RED ROCK TERRACE ADDED	
NOV 1963	W.STOLE ADDED	
MAR 1965	ADDI BEE RIDGE CONDOMINIUM APTS ADDED	
MAR 1967	KENTWOOD ESTATES ADDED	
NOV 1968	SPLITS & LAND VIGORS	
JAN 1968	SHORELINE REVISED	
OCT 1969	WESTBROOK S/D ADDED	
OCT 1973	PINE BAY ADDED	
FEB 1973	SPLITS & REVISIONS	
OCT 1973		
NOV 1975	REVISED LOT 3, HANSEN SUB	JMM
JULY 1976	RENAME CHS. FROM WARRINGTON ST. TO PINE BAYDR.	
SEP 1976	ADDED EASEMENTS TO KENTWOOD ESTATES	
JAN 1982	SARCO OR 1906/1440	CAN
JULY 1985	ADDED R/W ON NEBRASKA ST OR 1867/1978	RJJ
SEP 1985	ADDED STREET NAME "SUNSHINE AVE."	RJJ
APR 1985	ADDED FPL ESM'T OR 1762/378	RJJ
MAR 1985	ADDI BEE RIDGE R/W OR 1755/1990-1007	JRO
DEC 1984	ADDED BLK & SEC. PER/6	JRO
AUG 1984	RE. ROAD OR 1649/140	JRB
AUG 1983	RE-INDEX LOT 4	RAW
NOV 1982	ADDED LOT 3 + JOHNSON EST.&PORTION OF RD. PER OR 652/567	JMM
NOV 1981	ADDED N/S SUB TO LEGEND	DLB
JAN 1979	ADDED EDWARDS ISLANDS AS COUNTY PROP. OR 1044/293	CAO
AUG 1978	(C)ROAD RIGHT OF WAY-OSPREY AVE. OR 1057/202	LST
JUN 1978	(P)PRIMARY DRAINAGE EASEMENT, OR 549/815	LSN
MAY 1978	(S)DRAINAGE EASEMENT OR 750/1	LSN
MAY 1978	(D)DRAINAGE EASEMENT OR 1057/210	LST
MAR 1978	VACATED A PORTION OF RED ROCK LANE, OR 840/86	LST
JULY 1977	REVISE PROP	JJD
JAN. 1993	ANNEXING LYING S.W.CORNER OF BAY RD US 41 PER ORDINANCE 92-36D1	JJJ.
SEPT 1992	REVISED SUNSHINE AVE.	BV.
JUN 1991	VACATED ESM'TS LOTS 1-4 WESTBROOK S/D PER 2301/1453-5	DSW
JAN 1991	ADDED FPL ESM'T. OR 2285/18	MJH
JUNE 1990	UPDATED JOHNSON UNIT 4	J FJ
JAN 1989	PUTE. BLANKET EASEMENT OR 1453/754	SCB
MAY 1988	ADDED SPOIL AREAS Per OR 361/419	SCB
APR 1988	S. FP&L EASEMENT OR 2013/3000	TSO
FEB 1988	SUBD SW 1/4 NE1/4	SCB
FEB 1988	(V) DRAINAGE EASEMENT OR 2005/2147	RAN
JULY 1987	ADDED 10' FP&L EASE. OR 1986/2911	RJS
FEB 1987	ADDED CANAL NUMBER	RJS
	RECORMM	RAK

SARASOTA COUNTY, FLORIDA

Scale: 1" = 200' Date:

Drawn By:

N1/2 SECTION 6 TWP 37S RNG 18E

Sheet No. 76